


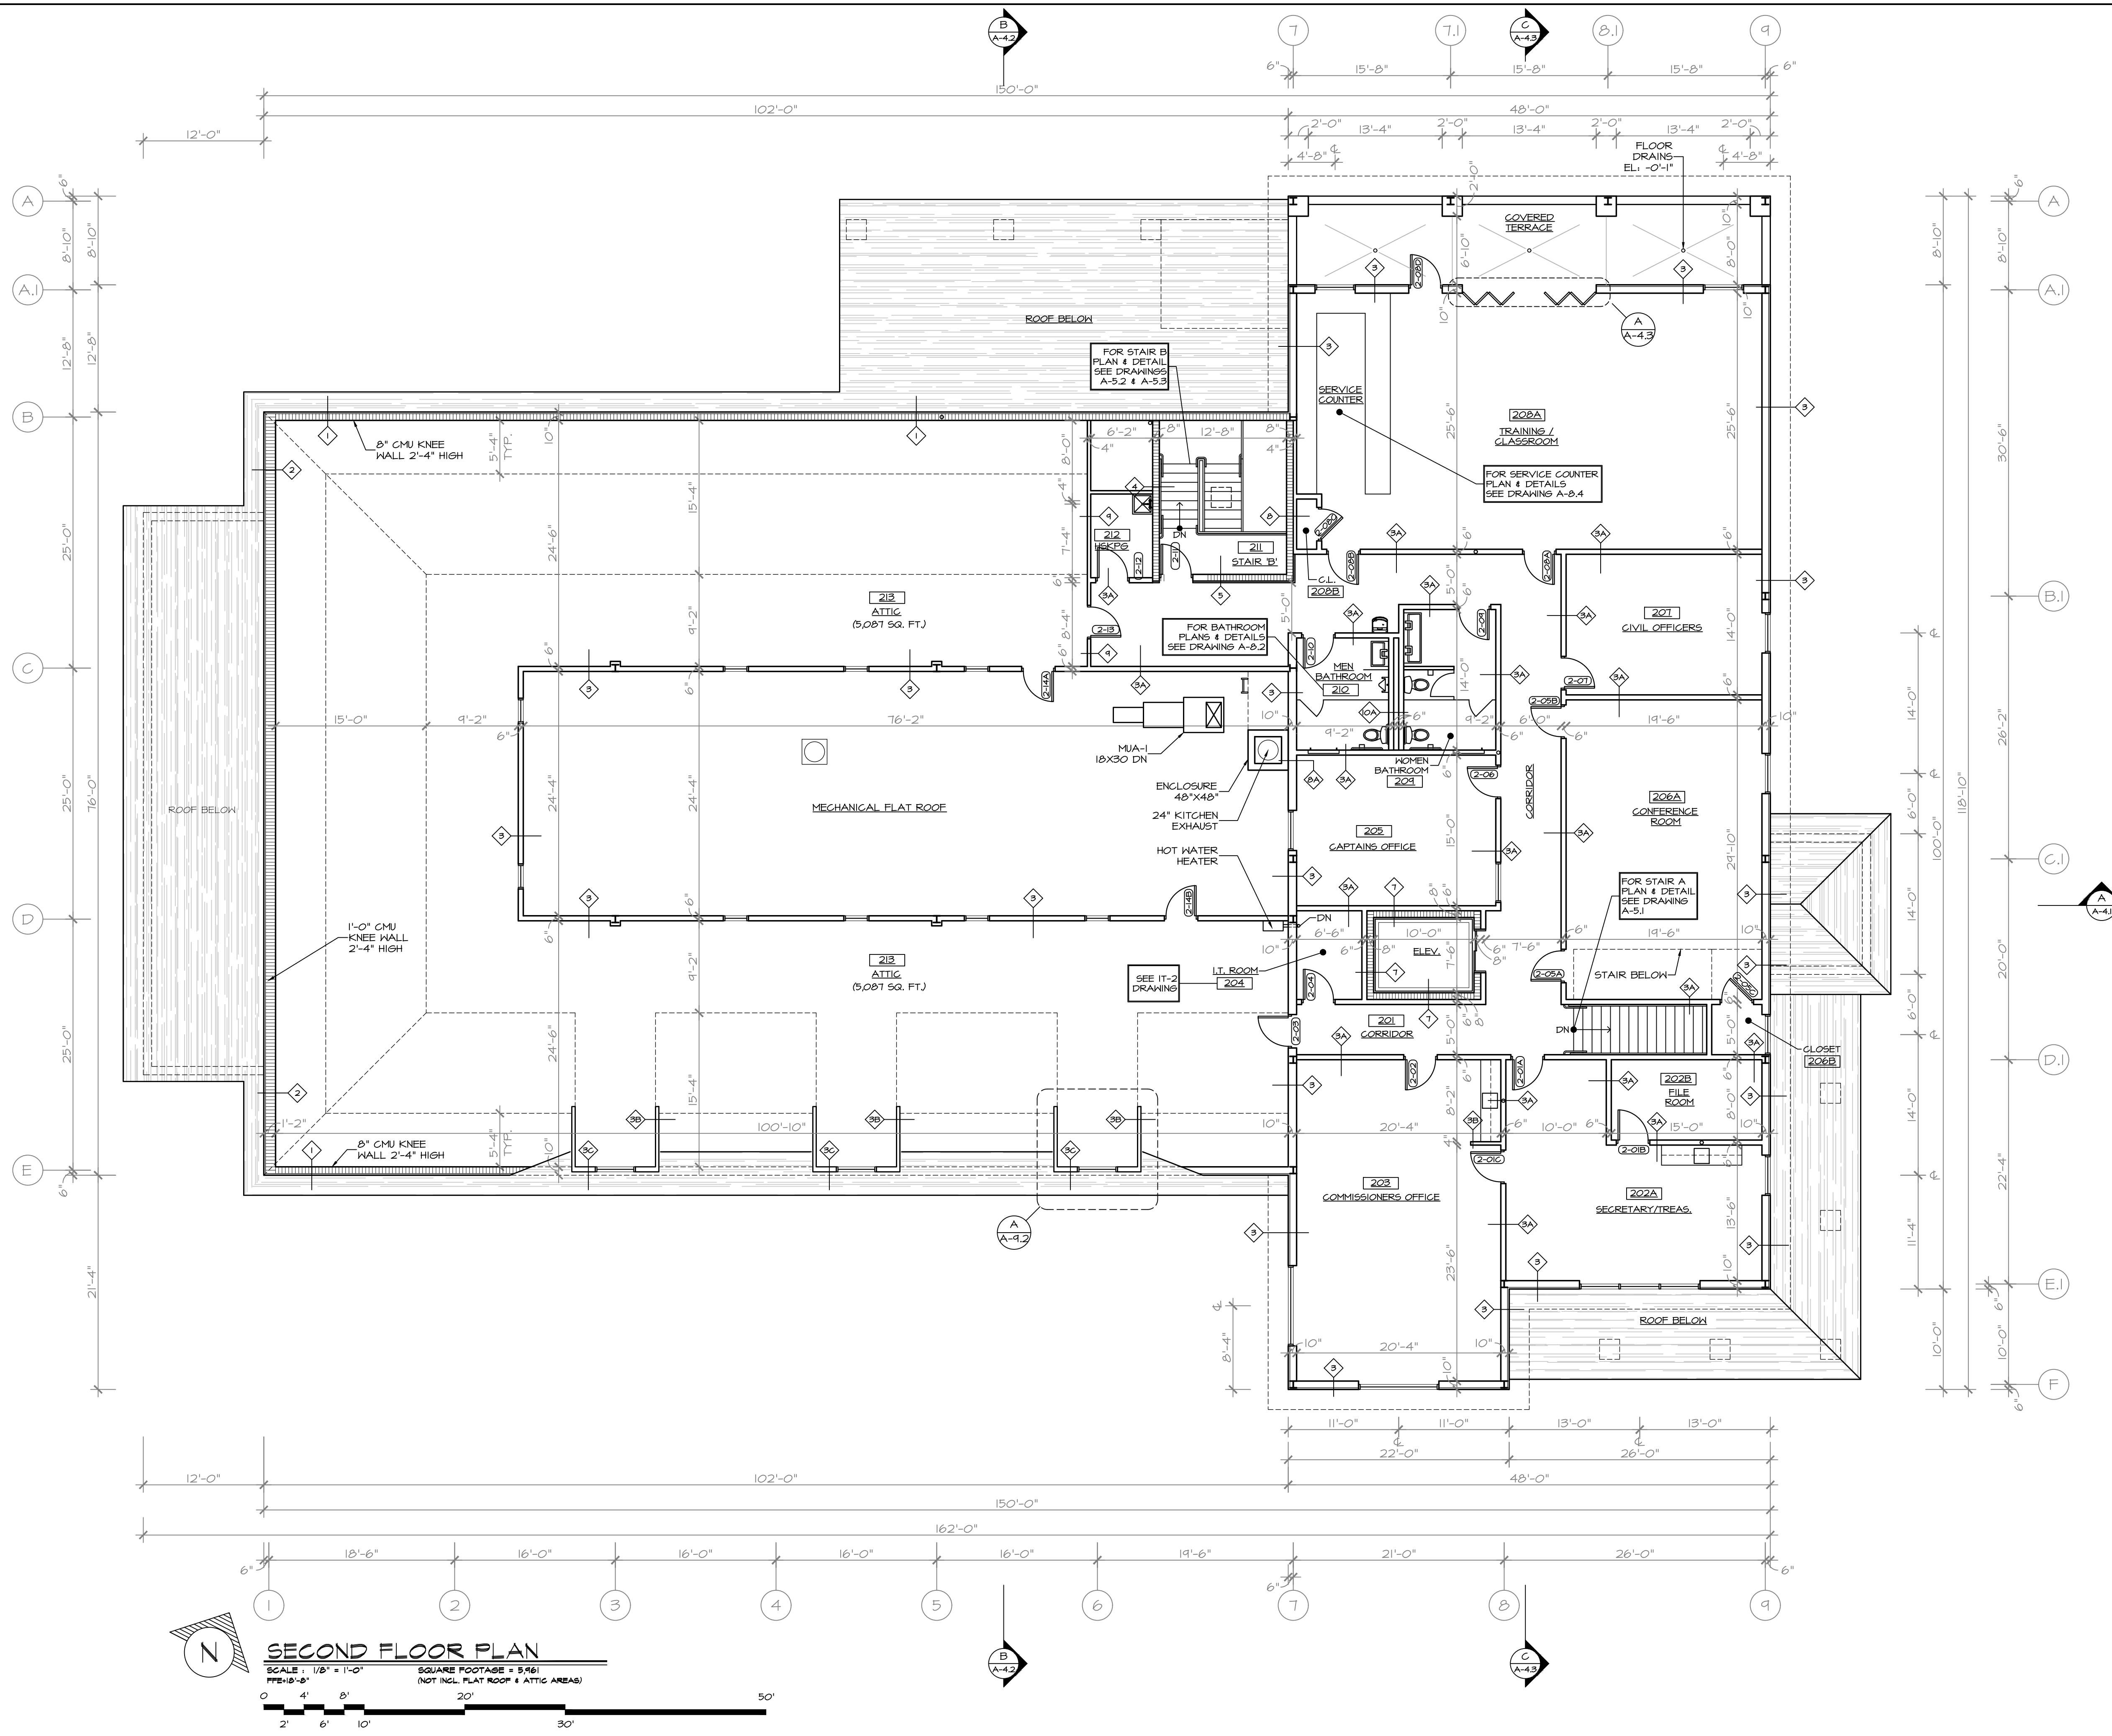

SECOND FLOOR PLAN
SCALE: 1/8" = 1'-0"
SQUARE FOOTAGE = 5,961
(NOT INCL. PLAT. ROOF & ATTIC AREAS)
PPF-10-8"

DATE 09-17-2026 ISSUED FOR GENERAL CONSTRUCTION BID AS SINGLE PRIME CONTRACT INCLUDING ALL TRADES	
SEAL 	
SENDLEWSKI ARCHITECTS, P.C. ARCHITECTS - PLANNERS 215 ROANOKE AVENUE RIVERHEAD, NY 11901 MFS@FIREHOUSEPLANNER.COM (631) 727-5352	
PROPOSED NEW FACILITY ELLENVILLE FIRE DISTRICT 203 S. MAIN ST., NYS ROUTE 209 ELLENVILLE, NY 12428	SECOND FLOOR PLAN
PROJECT No. 2501	
CHECKED BY:	
DRAWING:	
A-1.3	