


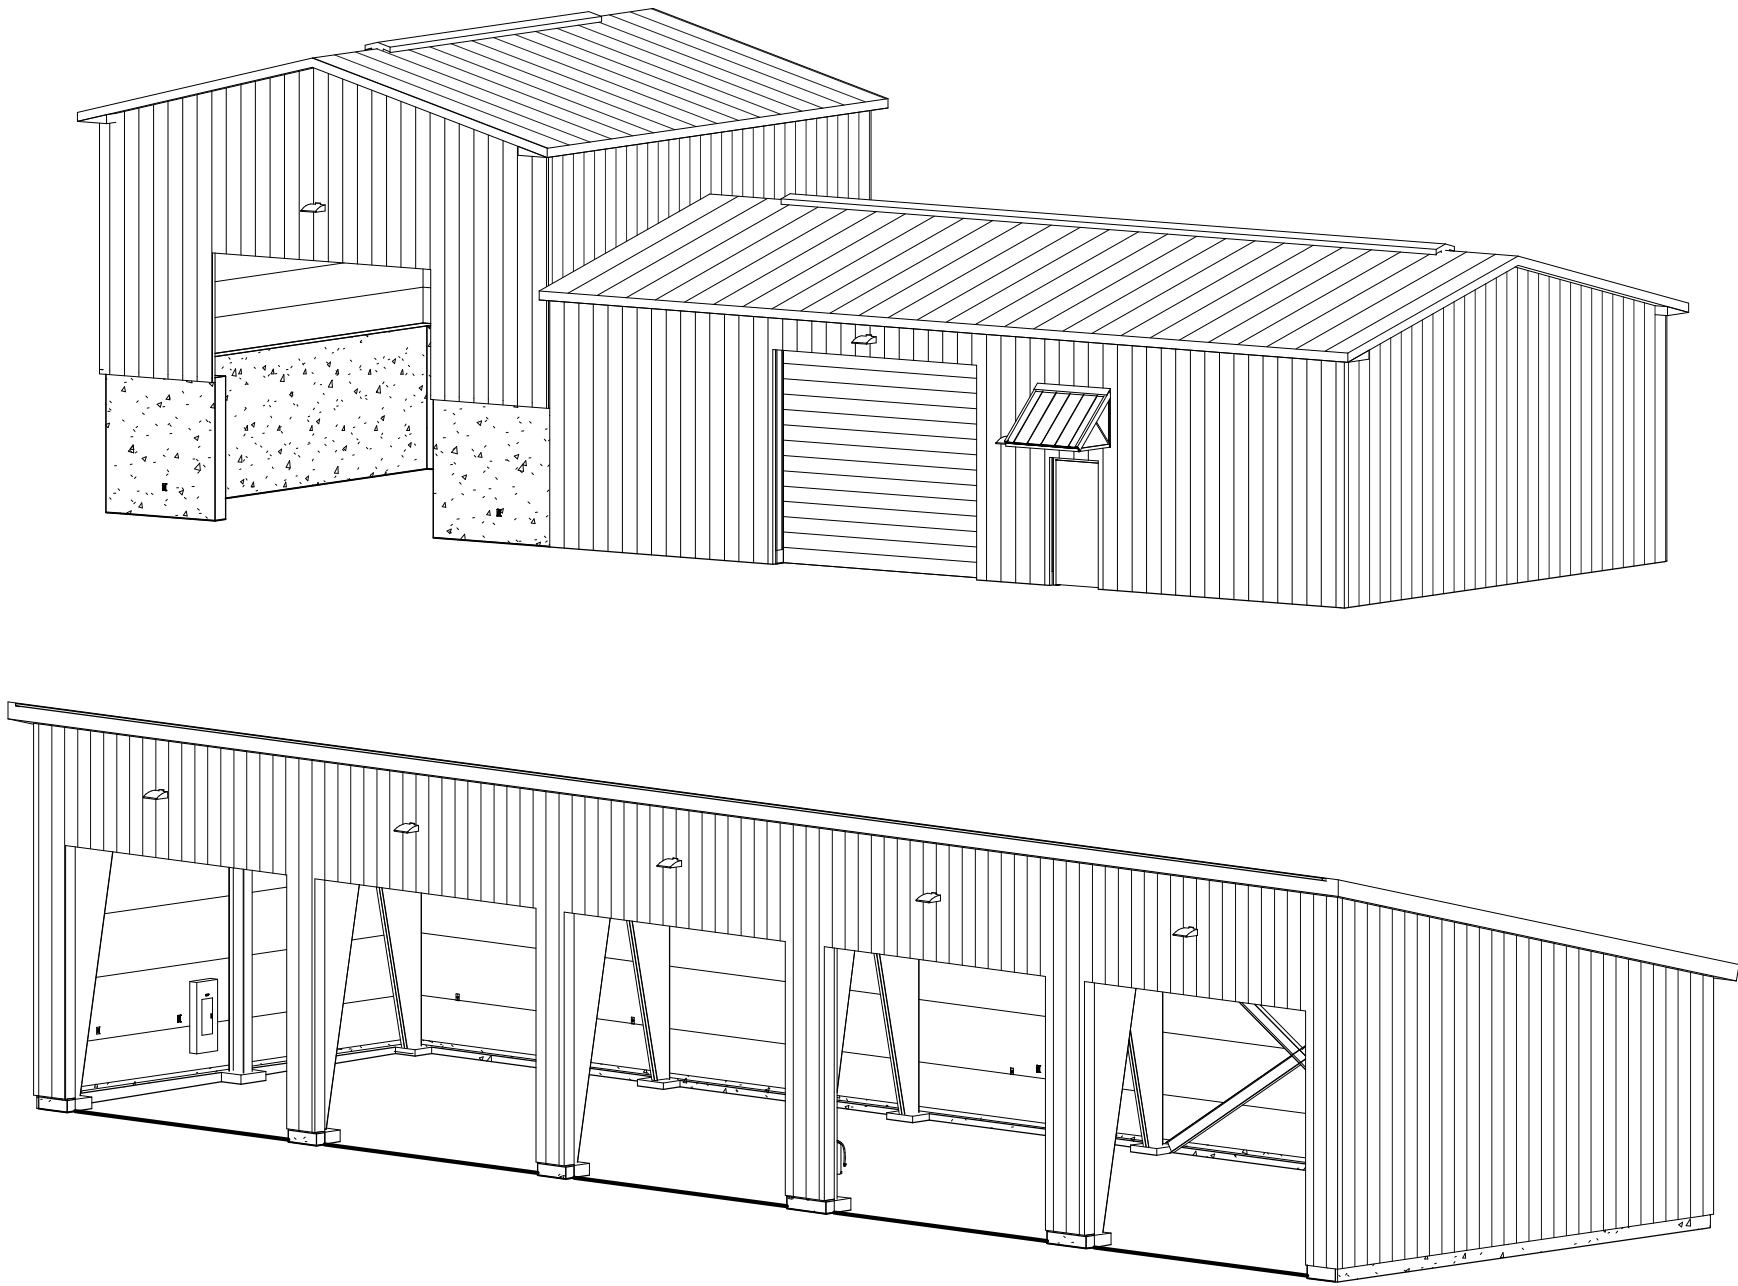


CONTRACT DRAWINGS
FOR THE CONSTRUCTION OF
AIRPORT SUPPORT BUILDINGS

HUDSON VALLEY REGIONAL AIRPORT
263 NEW HACKENSACK ROAD
WAPPINGERS FALLS, NY 12590
SEPTEMBER 2026

C&S PROJECT NUMBER: 128.065.001


DRAWING LIST		
GENERAL		
1 /30	GI-001	COVER SHEET
2 /30	GI-002	GENERAL NOTES, SURVEY CONTROL, AND LEGEND
3 /30	GC-101	GENERAL AND CONSTRUCTION SAFETY PHASING PLAN
4 /30	GC-102	CONSTRUCTION SAFETY AND PHASING PLAN
5 /30	CG-101	GRADING PLAN
6 /30	ES-101	ELECTRICAL SITE PLAN
7 /30	CG-501	DETAILS
8 /30	CG-502	DETAILS
STRUCTURAL		
9 /30	S-001	GENERAL NOTES
10 /30	S-002	LOADING DIAGRAMS
11 /30	S-101	COLD STORAGE FOUNDATION AND SLAB PLAN
12 /30	S-102	SALT AND UREA STORAGE FOUNDATION AND SLAB PLAN
13 /30	S-103	SALT AND UREA STORAGE FRAMING PLAN
14 /30	S-501	TYPICAL DETAILS
15 /30	S-502	DETAILS
16 /30	S-503	DETAILS
17 /30	S-504	DETAILS
ARCHITECTURAL		
19 /30	A-002	CODE CONFORMANCE PLAN
18 /30	A-001	SYMBOLS, ABBREVIATIONS, AND LEGENDS
20 /30	A-101	FLOOR PLAN - COLD STORAGE BUILDING
21 /30	A-102	FLOOR PLAN - SALT AND UREA STORAGE BUILDING
22 /30	A-201	ELEVATIONS - COLD STORAGE BUILDING
23 /30	A-202	ELEVATIONS - SALT AND UREA STORAGE BUILDING
24 /30	A-302	WALL SECTIONS
24 /30	A-303	WALL SECTIONS
26 /30	A-601	SCHEDULES AND DETAILS
ELECTRICAL		
27 /30	E-001	SYMBOLS, GENERAL NOTES, ONE-LINE DIAGRAM
28 /30	E-101	SALT AND UREA STORAGE POWER AND LIGHTING PLAN
29 /30	E-102	COLD STORAGE POWER AND LIGHTING PLAN
30 /30	E-601	SCHEDULES AND DETAILS

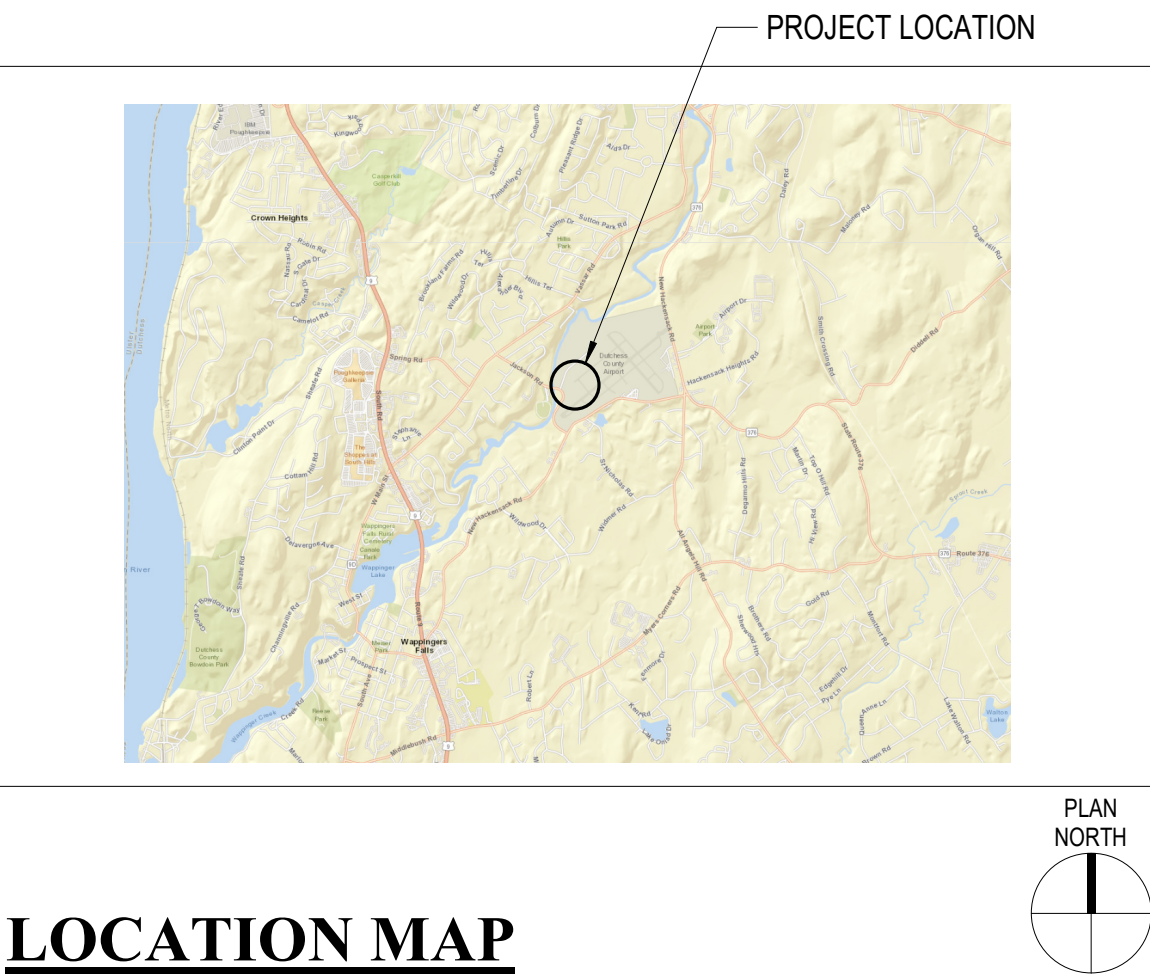

TO THE BEST OF OUR KNOWLEDGE, INFORMATION AND BELIEF THE PLANS AND SPECIFICATIONS FOR THIS PROJECT ARE IN COMPLIANCE WITH THE NEW YORK STATE ENERGY CONSERVATION CONSTRUCTION CODE AND THE BUILDING CODE OF NEW YORK STATE

NO ALTERATION PERMITTED HEREON EXCEPT AS PROVIDED UNDER SECTION 7209 SUBDIVISION 2 OF THE NEW YORK STATE EDUCATION LAW

Aug 25, 2024 - 3:22pm
F:\Project\125 - Dutchess County\125065001 - Airport Support Buildings\Design\CADD\Sheet Files\125065001_CG-Series.dwg

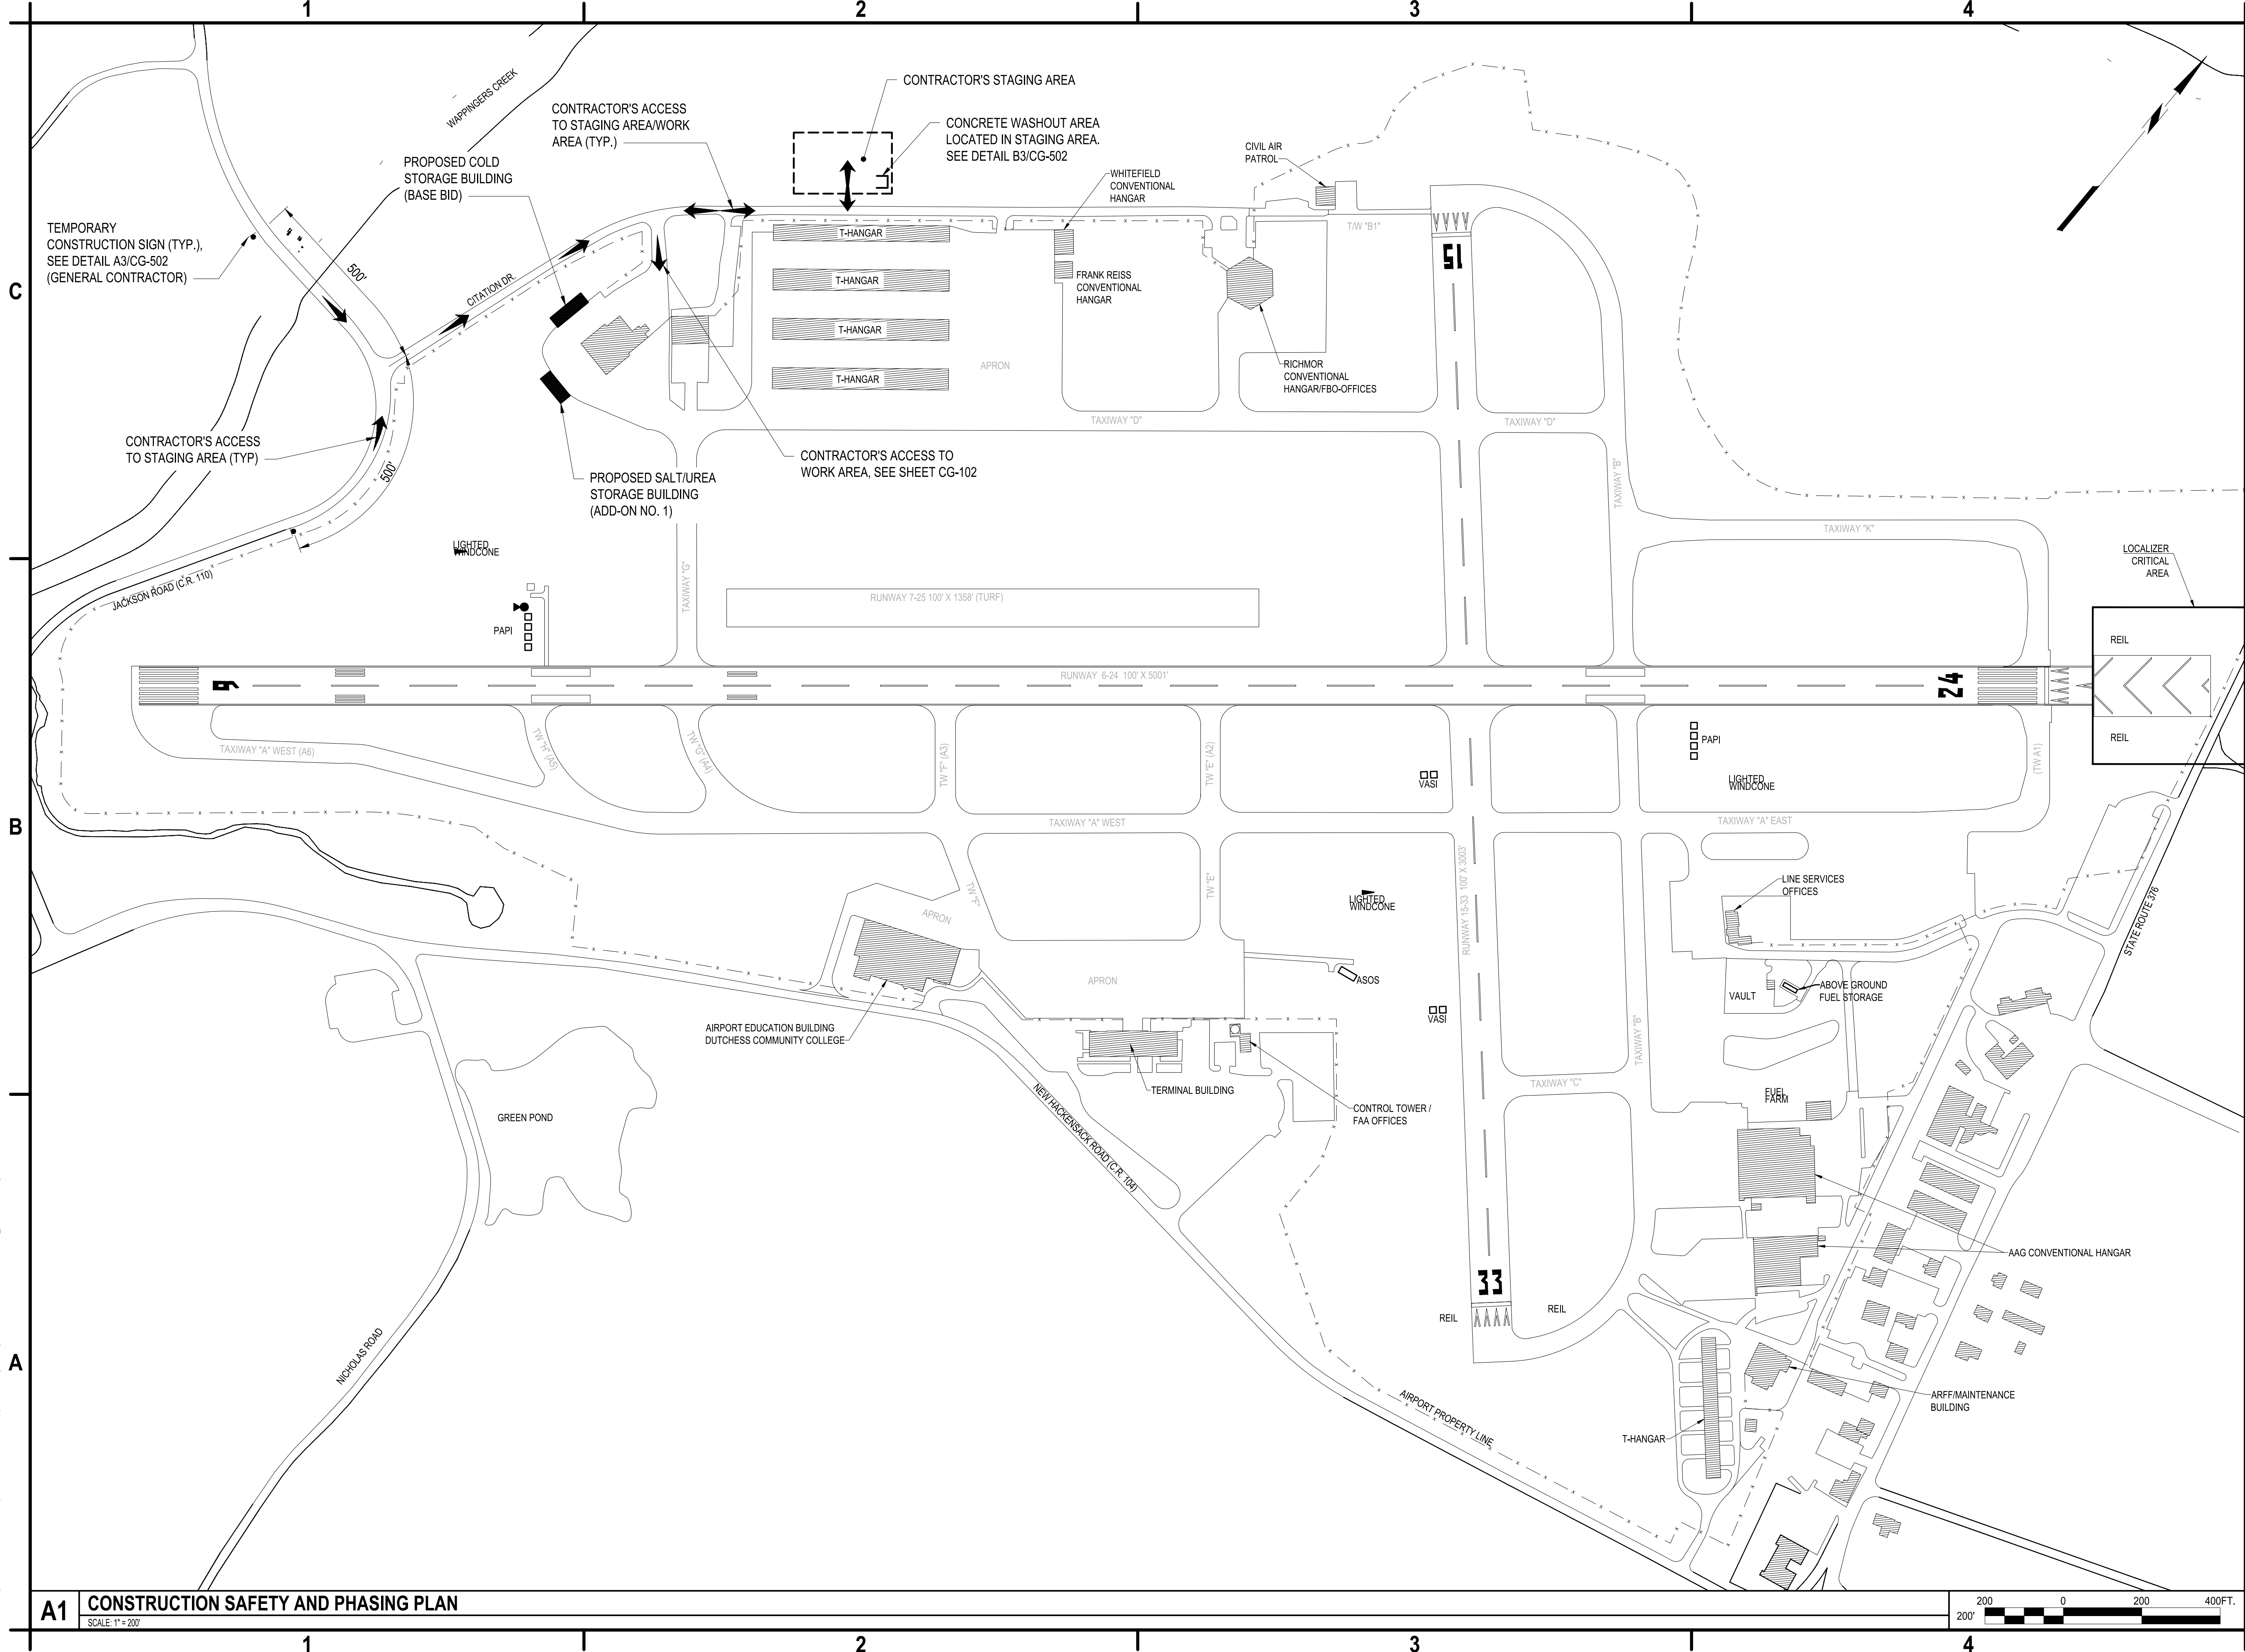

C&S Engineers, Inc.
499 Col. Eileen Collins Blvd.
Syracuse, New York 13212
Phone: 315-455-2000
Fax: 315-455-9667
www.cscos.com



AIRPORT SUPPORT BUILDINGS
HUDSON VALLEY REGIONAL AIRPORT
263 NEW HACKENSACK ROAD
WAPPINGERS FALLS, NY 12590

MARK	DATE	DESCRIPTION
REVISIONS		
PROJECT NO:		128.056.001
DATE:		SEPTEMBER 2026
DRAWN BY:		JWP
DESIGNED BY:		JWP
CHECKED BY:		PMH
NO ALTERATION PERMITTED HEREON EXCEPT AS PROVIDED UNDER SECTION 7209 SUBDIVISION 2 OF THE NEW YORK EDUCATION LAW		


GENERAL AND
CONSTRUCTION
SAFETY AND
PHASING PLAN

GC-101

SHEET 3 OF 30

Copyright ©

Aug 25, 2025 - 3:22pm
F:\Project\125 - Dutchess County\125065001 - Airport Support Buildings\Design\CADD\Sheet Files\125065001_CG-Series.dwg

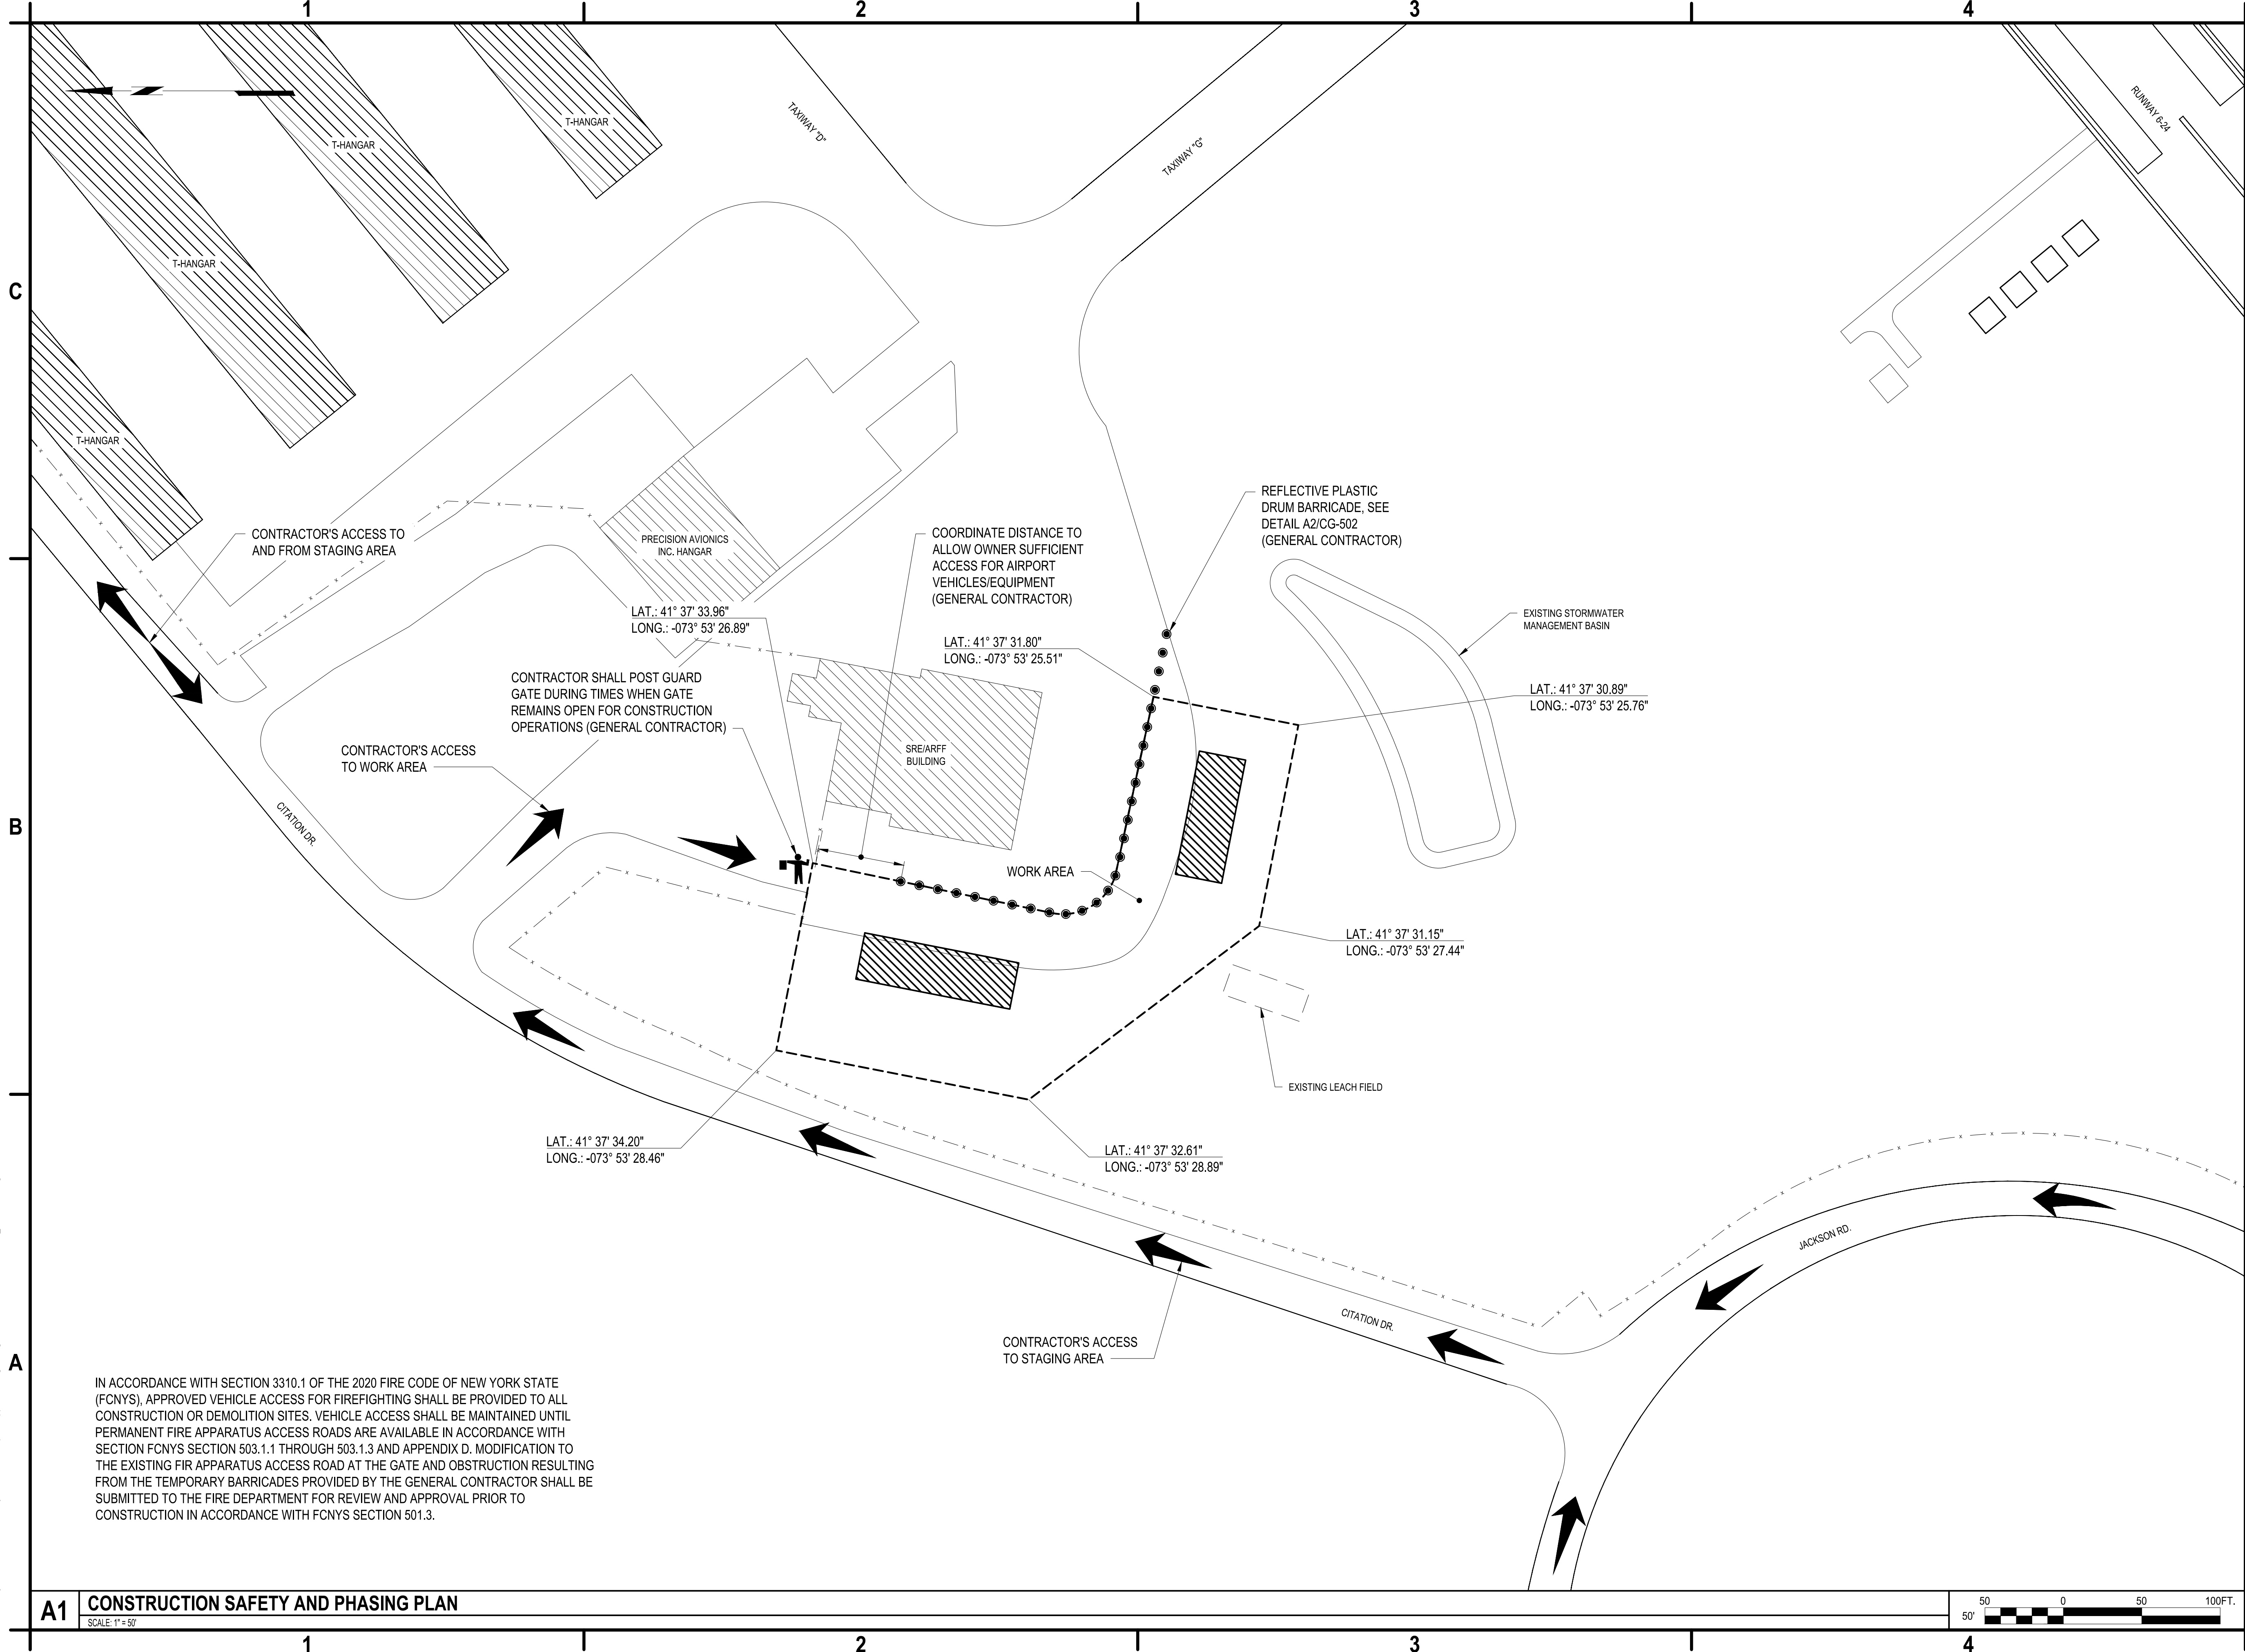

A1 CONSTRUCTION SAFETY AND PHASING PLAN

SCALE: 1" = 50'



C&S Engineers, Inc.
499 Col. Eileen Collins Blvd.
Syracuse, New York 13212
Phone: 315-455-2000
Fax: 315-455-9667
www.cscos.com

CERTIFICATE OF AUTHORIZATION #: 0021365



REGISTRATION EXPIRATION: 9/30/2027



AIRPORT SUPPORT BUILDINGS
HUDSON VALLEY REGIONAL AIRPORT
263 NEW HACKENSACK ROAD
WAPPINGERS FALLS, NY 12590


MARK	DATE	DESCRIPTION
REVISIONS		
PROJECT NO:		128.056.001
DATE:		SEPTEMBER 2026
DRAWN BY:		JWP
DESIGNED BY:		JWP
CHECKED BY:		PMH
NO ALTERATION PERMITTED HEREON EXCEPT AS PROVIDED UNDER SECTION 7209 SUBDIVISION 2 OF THE NEW YORK EDUCATION LAW		

CONSTRUCTION
SAFETY AND
PHASING PLAN

GC-102

SHEET 4 OF 30

Copyright ©

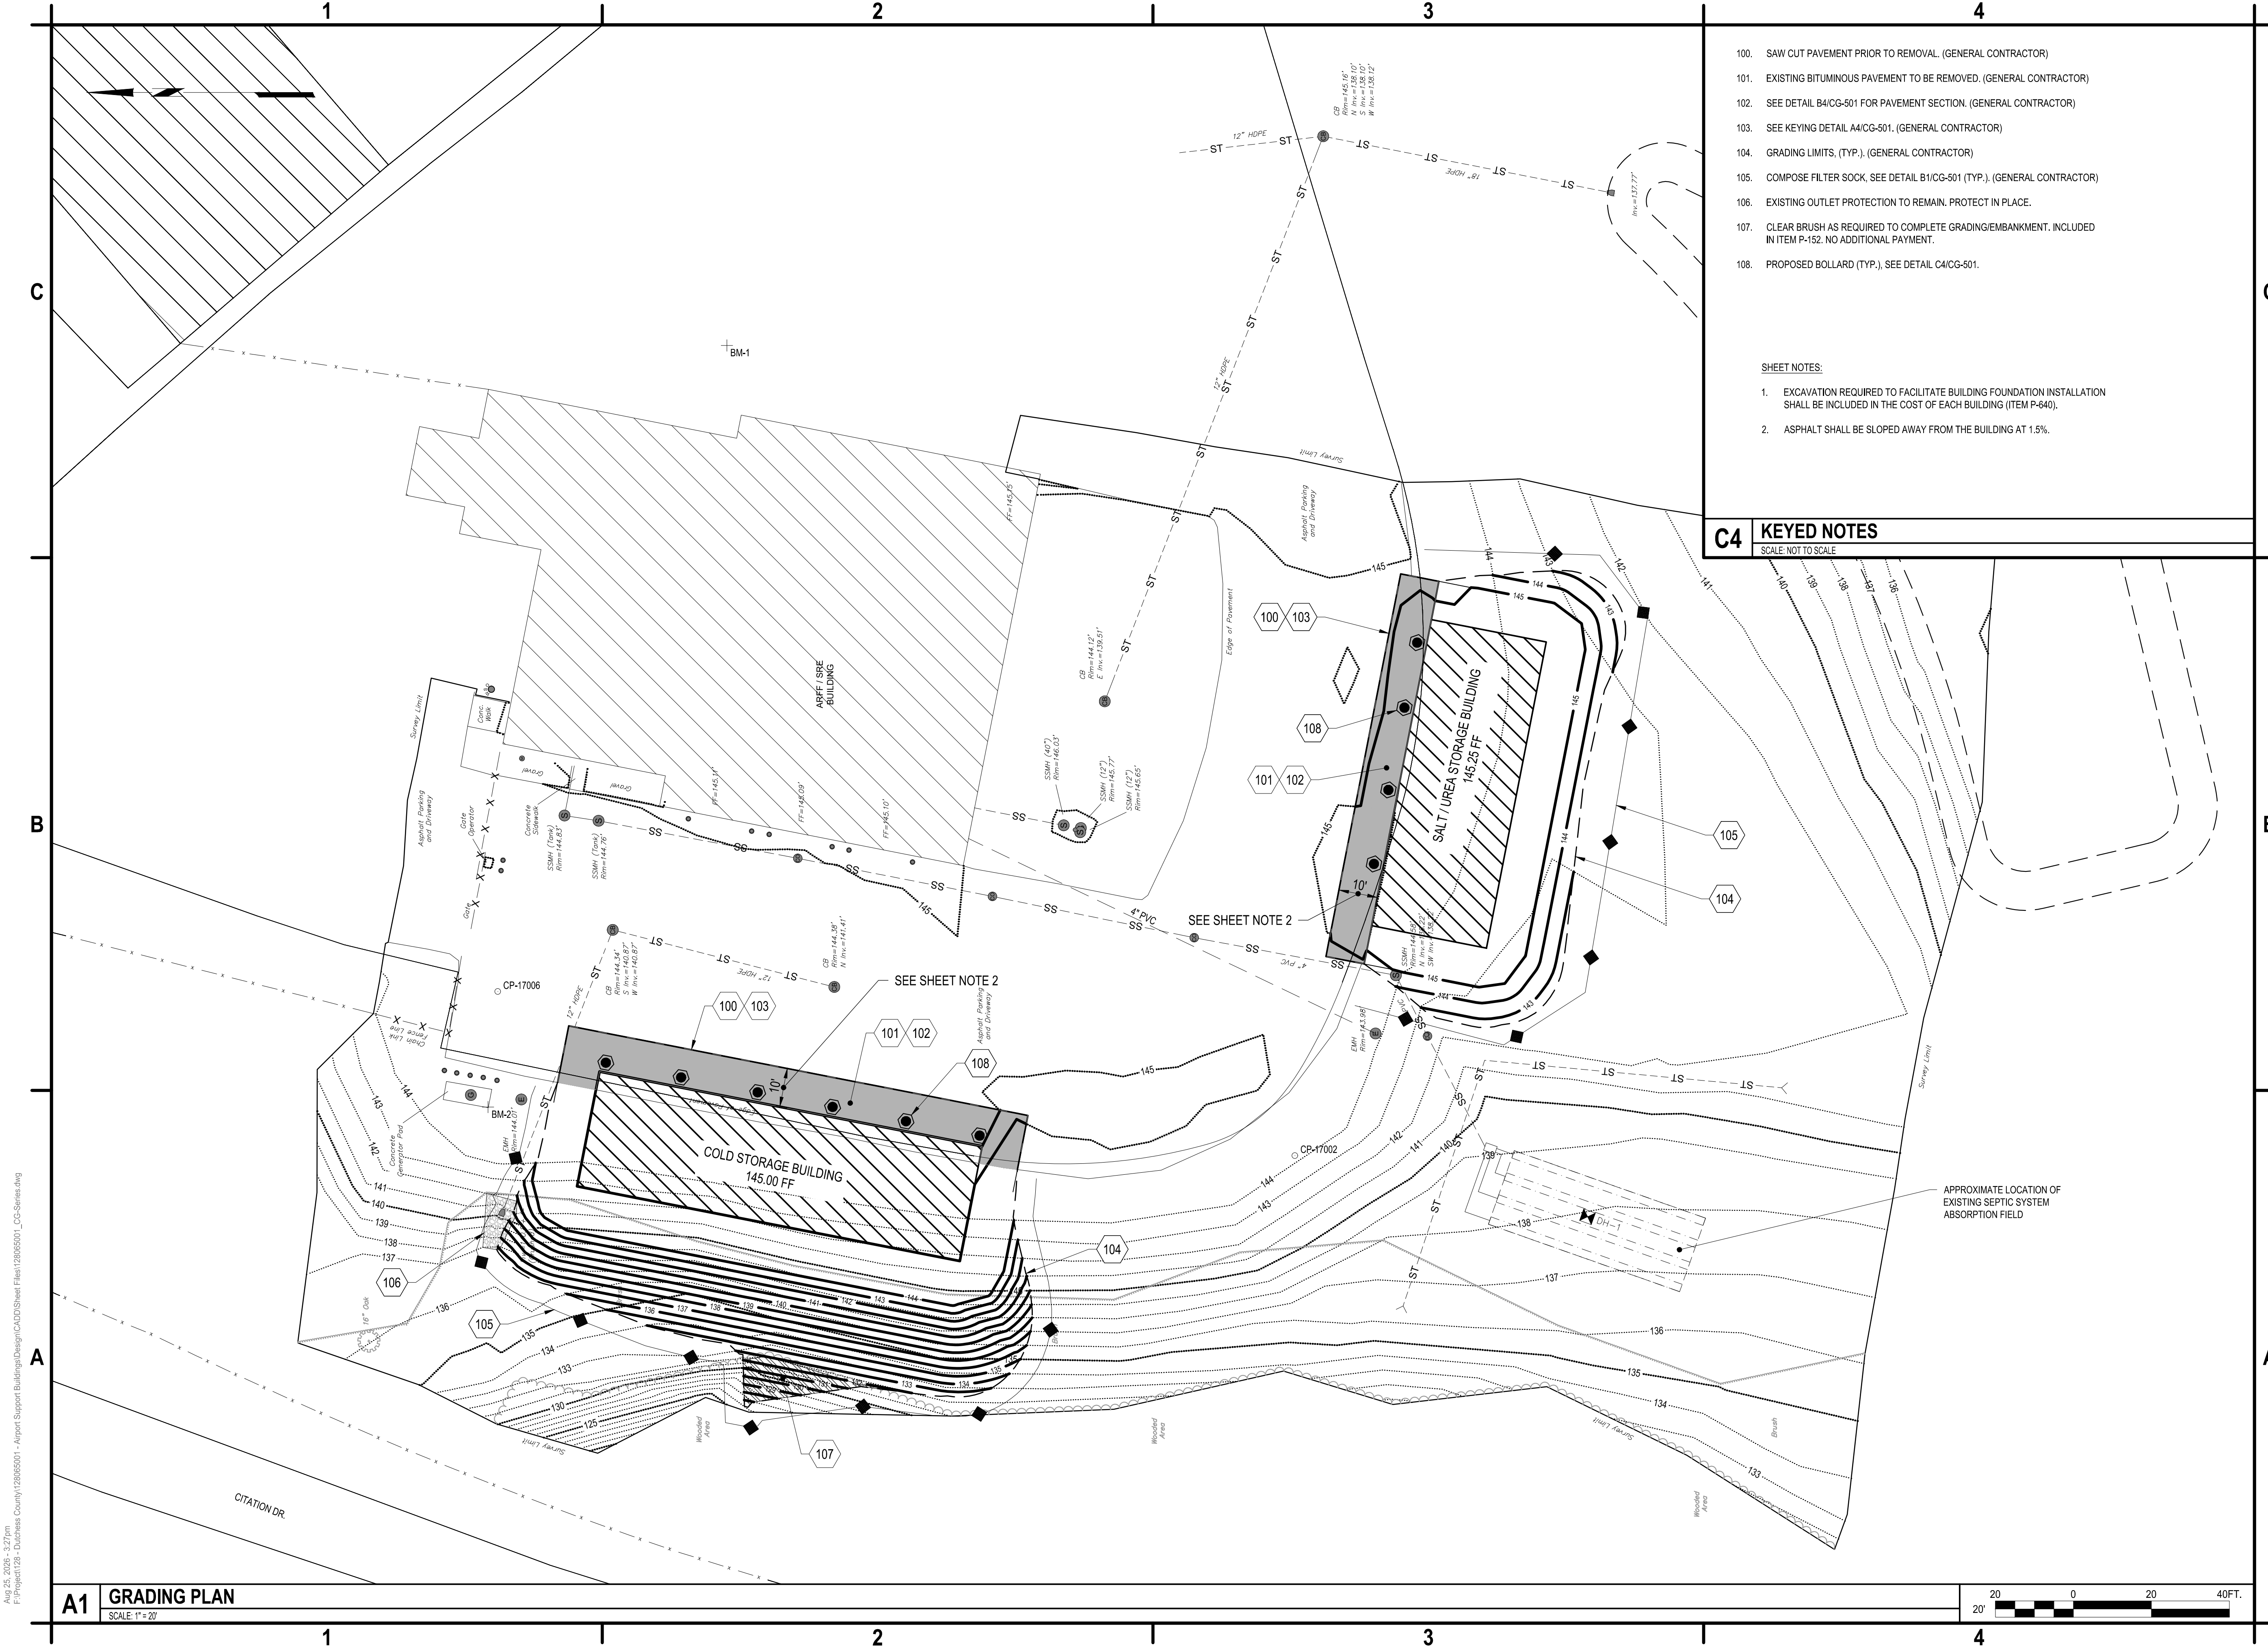

- 100. SAW CUT PAVEMENT PRIOR TO REMOVAL. (GENERAL CONTRACTOR)
- 101. EXISTING BITUMINOUS PAVEMENT TO BE REMOVED. (GENERAL CONTRACTOR)
- 102. SEE DETAIL B4/CG-501 FOR PAVEMENT SECTION. (GENERAL CONTRACTOR)
- 103. SEE KEYING DETAIL A4/CG-501. (GENERAL CONTRACTOR)
- 104. GRADING LIMITS. (TYP.). (GENERAL CONTRACTOR)
- 105. COMPOSE FILTER SOCK, SEE DETAIL B1/CG-501 (TYP.). (GENERAL CONTRACTOR)
- 106. EXISTING OUTLET PROTECTION TO REMAIN. PROTECT IN PLACE.
- 107. CLEAR BRUSH AS REQUIRED TO COMPLETE GRADING/EMBANKMENT. INCLUDED IN ITEM P-152. NO ADDITIONAL PAYMENT.
- 108. PROPOSED BOLLARD (TYP.). SEE DETAIL C4/CG-501.

SHEET NOTES:

- 1. EXCAVATION REQUIRED TO FACILITATE BUILDING FOUNDATION INSTALLATION SHALL BE INCLUDED IN THE COST OF EACH BUILDING (ITEM P-640).
- 2. ASPHALT SHALL BE SLOPED AWAY FROM THE BUILDING AT 1.5%.

C4 KEYED NOTES

SCALE: NOT TO SCALE

Aug 25, 2025 - 3:27pm
F:\Project\125 - Hudson County\125055001 - Airport Support Buildings\Design\CADD\Sheet Files\125055001_CG-Series.dwg

A1 GRADING PLAN

SCALE: 1"=20'



C&S Engineers, Inc.
499 Col. Eileen Collins Blvd.
Syracuse, New York 13212
Phone: 315-455-2000
Fax: 315-455-9667
www.cscos.com

CERTIFICATE OF AUTHORIZATION # 0021365



REGISTRATION EXPIRATION: 9/30/2027



AIRPORT SUPPORT BUILDINGS
HUDSON VALLEY REGIONAL AIRPORT
263 NEW HACKENSACK ROAD
WAPPINGERS FALLS, NY 12590

MARK	DATE	DESCRIPTION
------	------	-------------

REVISIONS

PROJECT NO:	128.056.001
DATE:	SEPTEMBER 2026
DRAWN BY:	JWP
DESIGNED BY:	JWP
CHECKED BY:	PMH


NO ALTERATION PERMITTED HEREON
EXCEPT AS PROVIDED UNDER SECTION
7209 SUBDIVISION 2 OF THE NEW YORK
EDUCATION LAW

GRADING PLAN

CG-101

SHEET 5 OF 30

Copyright ©

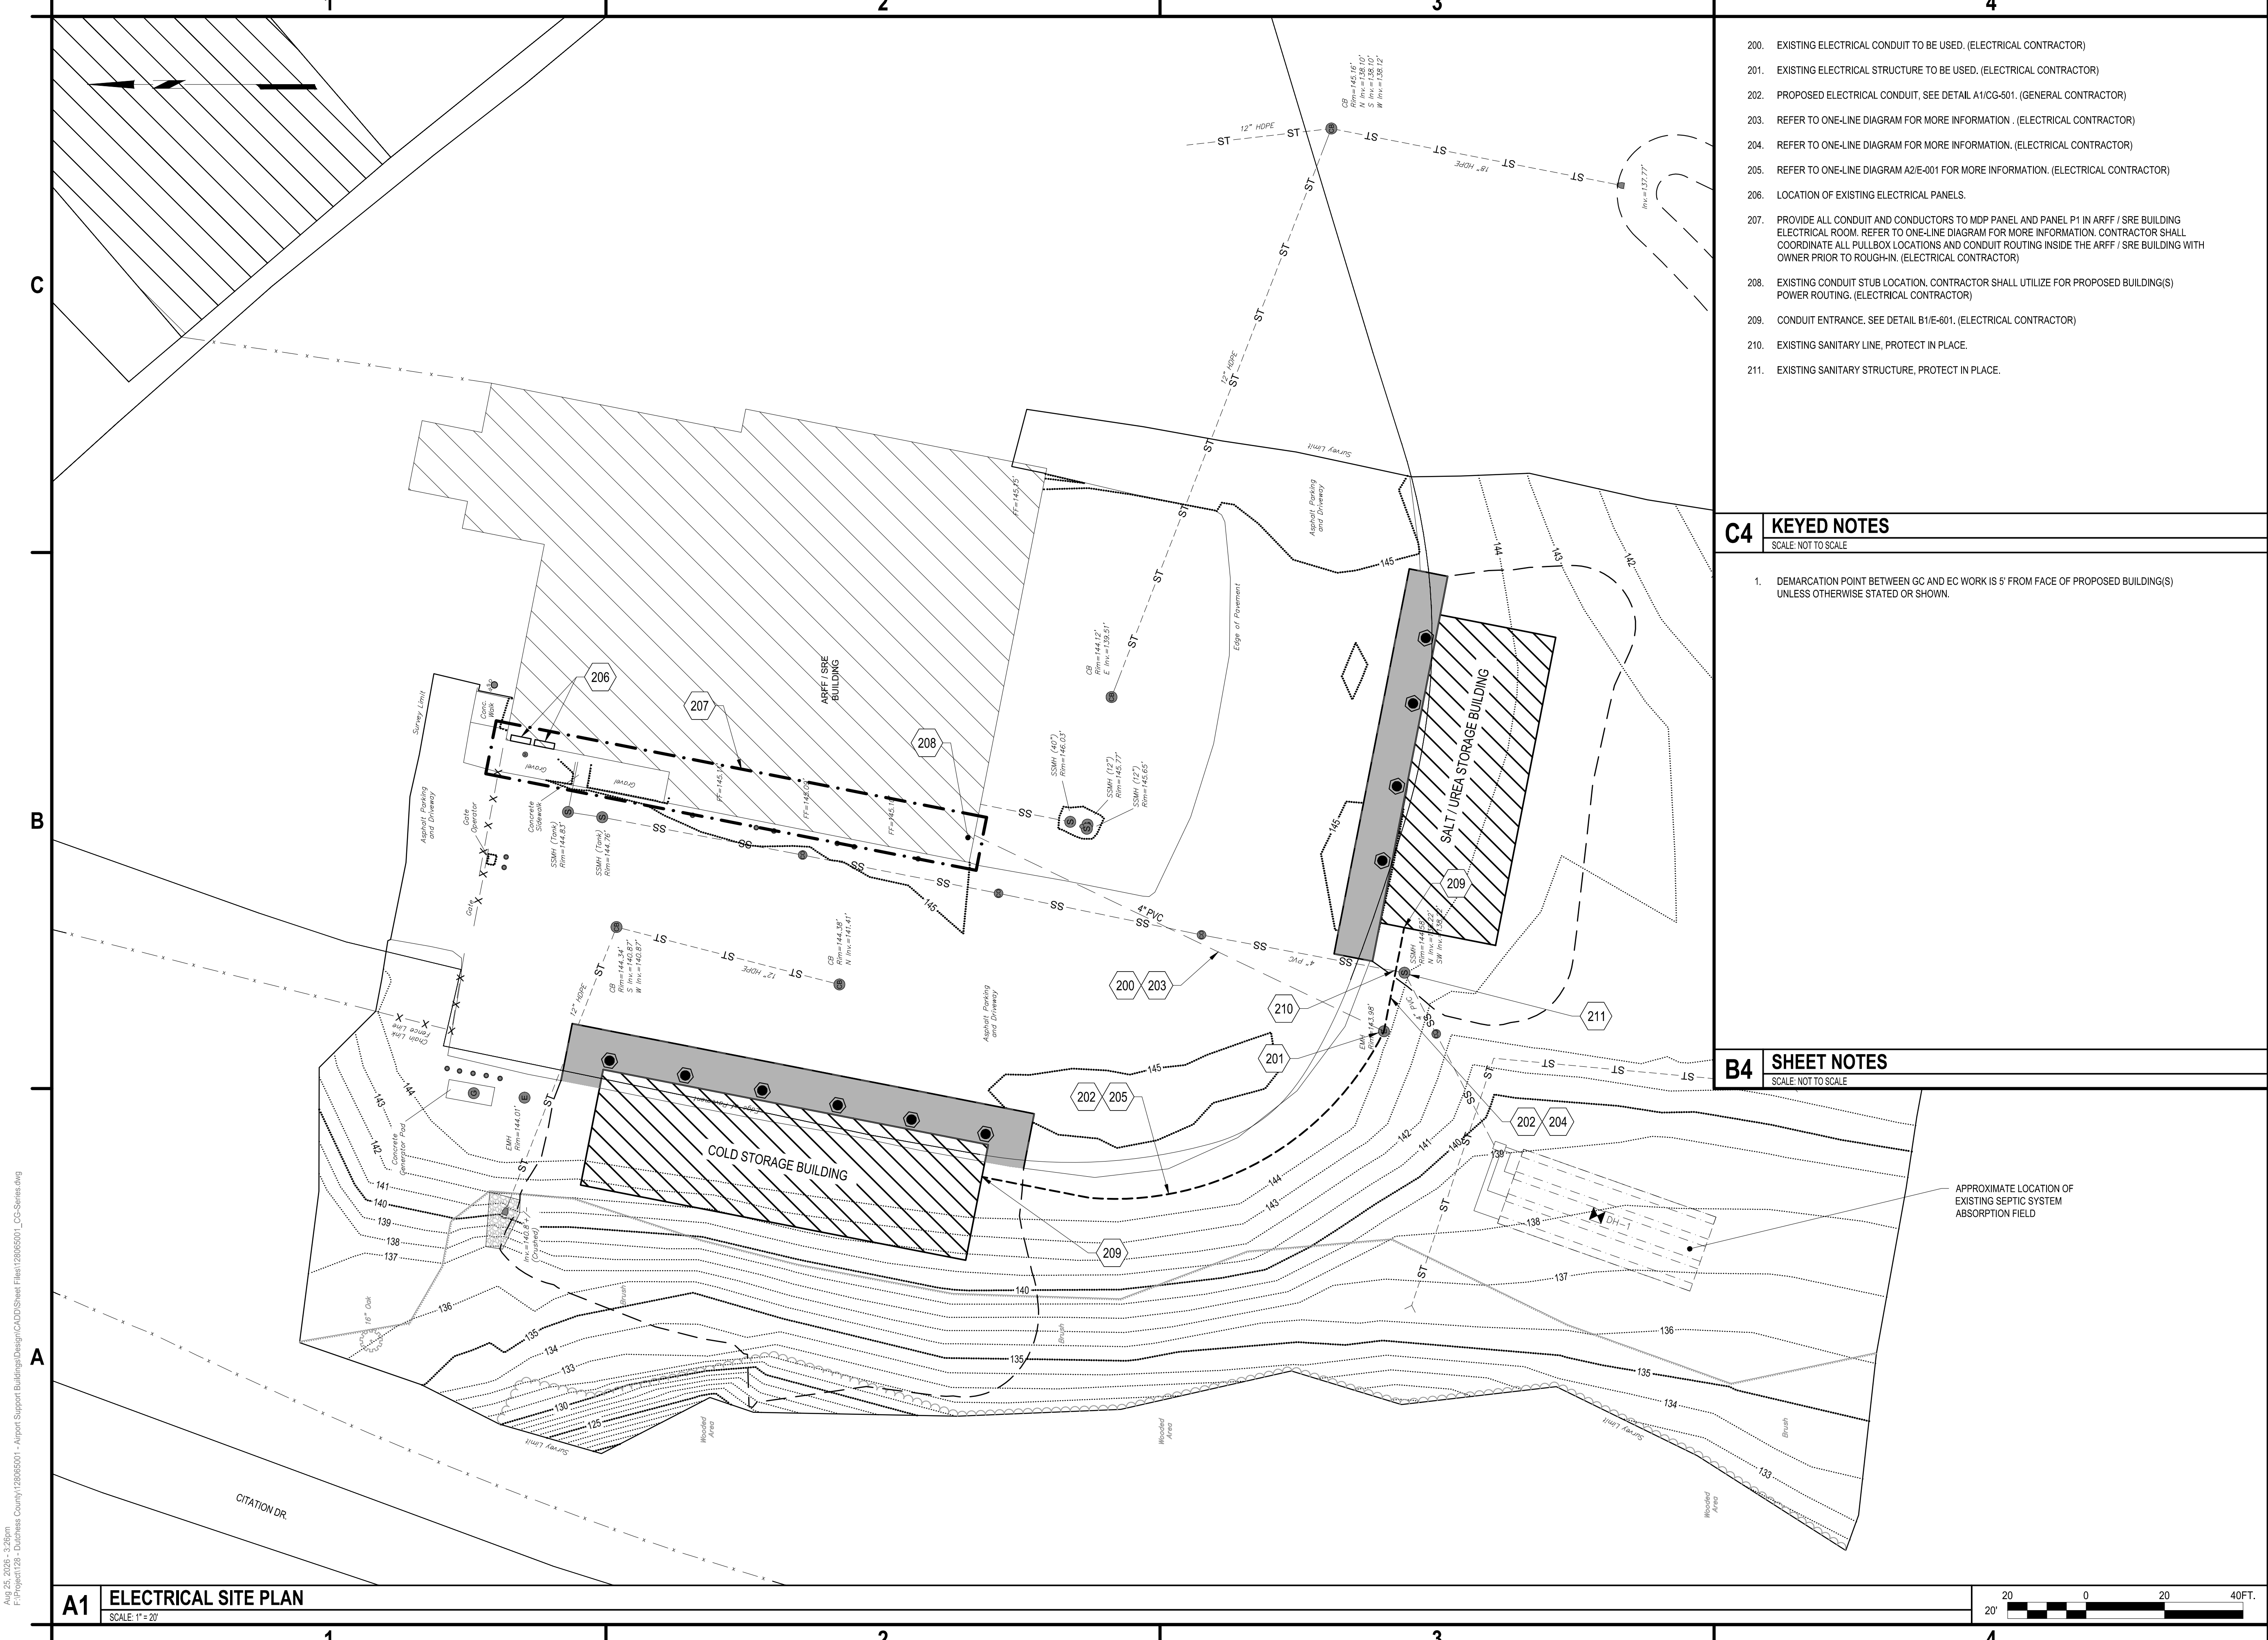

- 200. EXISTING ELECTRICAL CONDUIT TO BE USED, (ELECTRICAL CONTRACTOR)
- 201. EXISTING ELECTRICAL STRUCTURE TO BE USED, (ELECTRICAL CONTRACTOR)
- 202. PROPOSED ELECTRICAL CONDUIT, SEE DETAIL A1/CG-501. (GENERAL CONTRACTOR)
- 203. REFER TO ONE-LINE DIAGRAM FOR MORE INFORMATION. (ELECTRICAL CONTRACTOR)
- 204. REFER TO ONE-LINE DIAGRAM FOR MORE INFORMATION. (ELECTRICAL CONTRACTOR)
- 205. REFER TO ONE-LINE DIAGRAM A2/E-001 FOR MORE INFORMATION. (ELECTRICAL CONTRACTOR)
- 206. LOCATION OF EXISTING ELECTRICAL PANELS.
- 207. PROVIDE ALL CONDUIT AND CONDUCTORS TO MDP PANEL AND PANEL P1 IN ARFF / SRE BUILDING ELECTRICAL ROOM. REFER TO ONE-LINE DIAGRAM FOR MORE INFORMATION. CONTRACTOR SHALL COORDINATE ALL PULLBOX LOCATIONS AND CONDUIT ROUTING INSIDE THE ARFF / SRE BUILDING WITH OWNER PRIOR TO ROUGH-IN. (ELECTRICAL CONTRACTOR)
- 208. EXISTING CONDUIT STUB LOCATION. CONTRACTOR SHALL UTILIZE FOR PROPOSED BUILDING(S) POWER ROUTING. (ELECTRICAL CONTRACTOR)
- 209. CONDUIT ENTRANCE. SEE DETAIL B1/E-601. (ELECTRICAL CONTRACTOR)
- 210. EXISTING SANITARY LINE, PROTECT IN PLACE.
- 211. EXISTING SANITARY STRUCTURE, PROTECT IN PLACE.

C4 KEYED NOTES
SCALE: NOT TO SCALE

1. DEMARCATION POINT BETWEEN GC AND EC WORK IS 5' FROM FACE OF PROPOSED BUILDING(S) UNLESS OTHERWISE STATED OR SHOWN.

B4 SHEET NOTES
SCALE: NOT TO SCALE



C&S Engineers, Inc.
499 Col. Eileen Collins Blvd.
Syracuse, New York 13212
Phone: 315-455-2000
Fax: 315-455-9667
www.cscos.com



REGISTRATION EXPIRATION: 9/30/2027



AIRPORT SUPPORT BUILDINGS
HUDSON VALLEY REGIONAL AIRPORT
263 NEW HACKENSACK ROAD
WAPPINGERS FALLS, NY 12590








MARK	DATE	DESCRIPTION
REVISIONS		
PROJECT NO:		128.056.001
DATE:		SEPTEMBER 2026
DRAWN BY:		JWP
DESIGNED BY:		JWP
CHECKED BY:		PMH
NO ALTERATION PERMITTED HEREON EXCEPT AS PROVIDED UNDER SECTION 7209 SUBDIVISION 2 OF THE NEW YORK EDUCATION LAW		

ELECTRICAL SITE PLAN

ES-101

SHEET 6 OF 30

Copyright ©

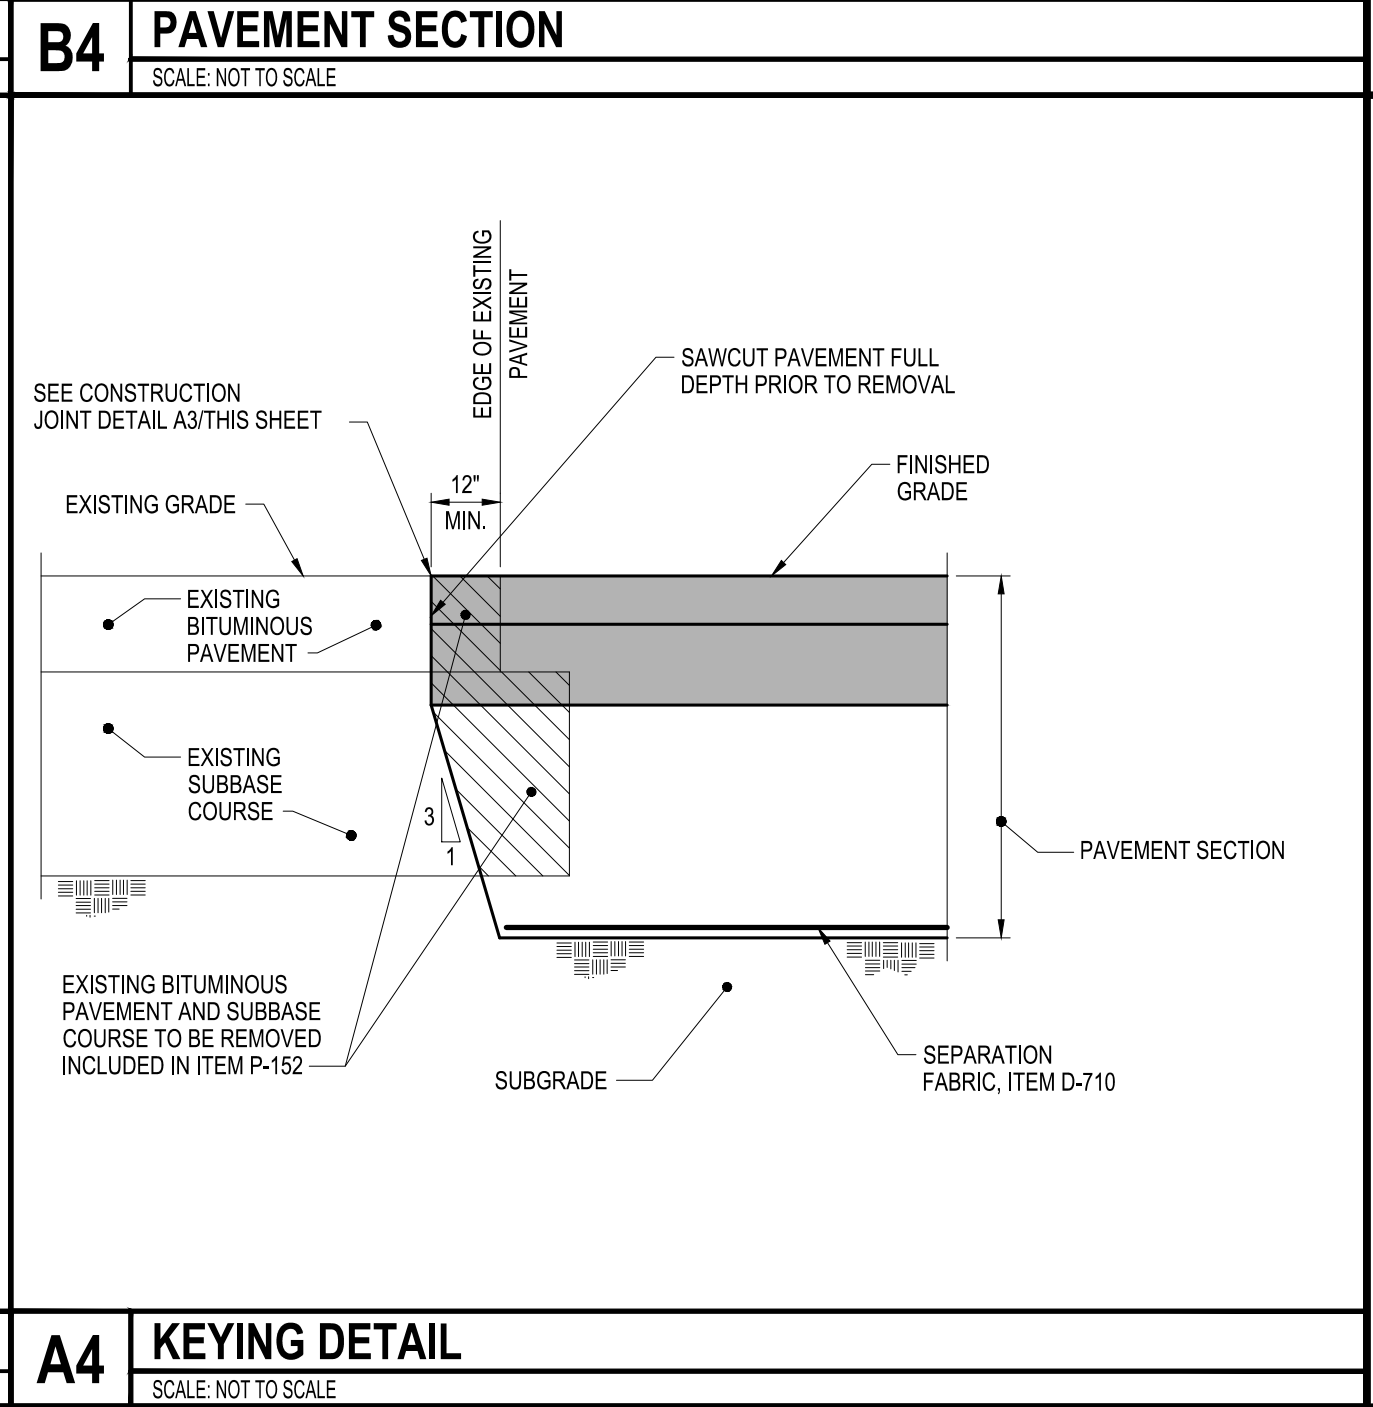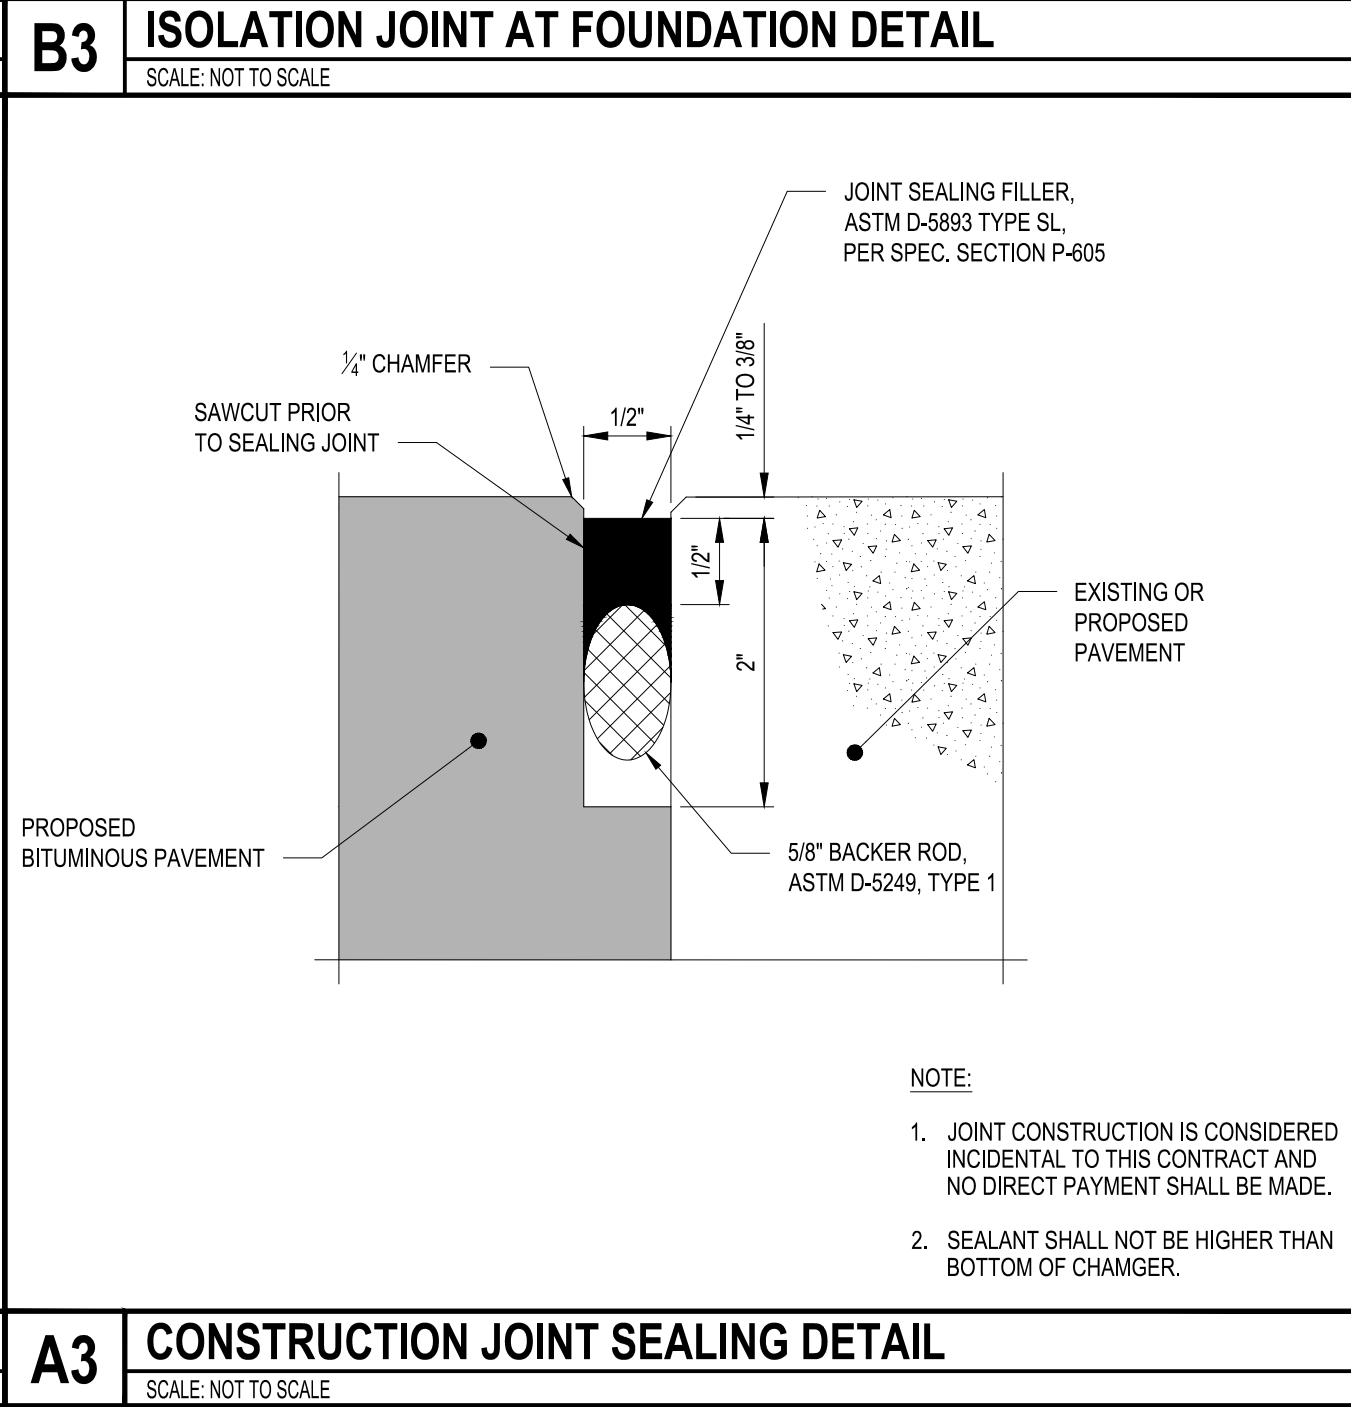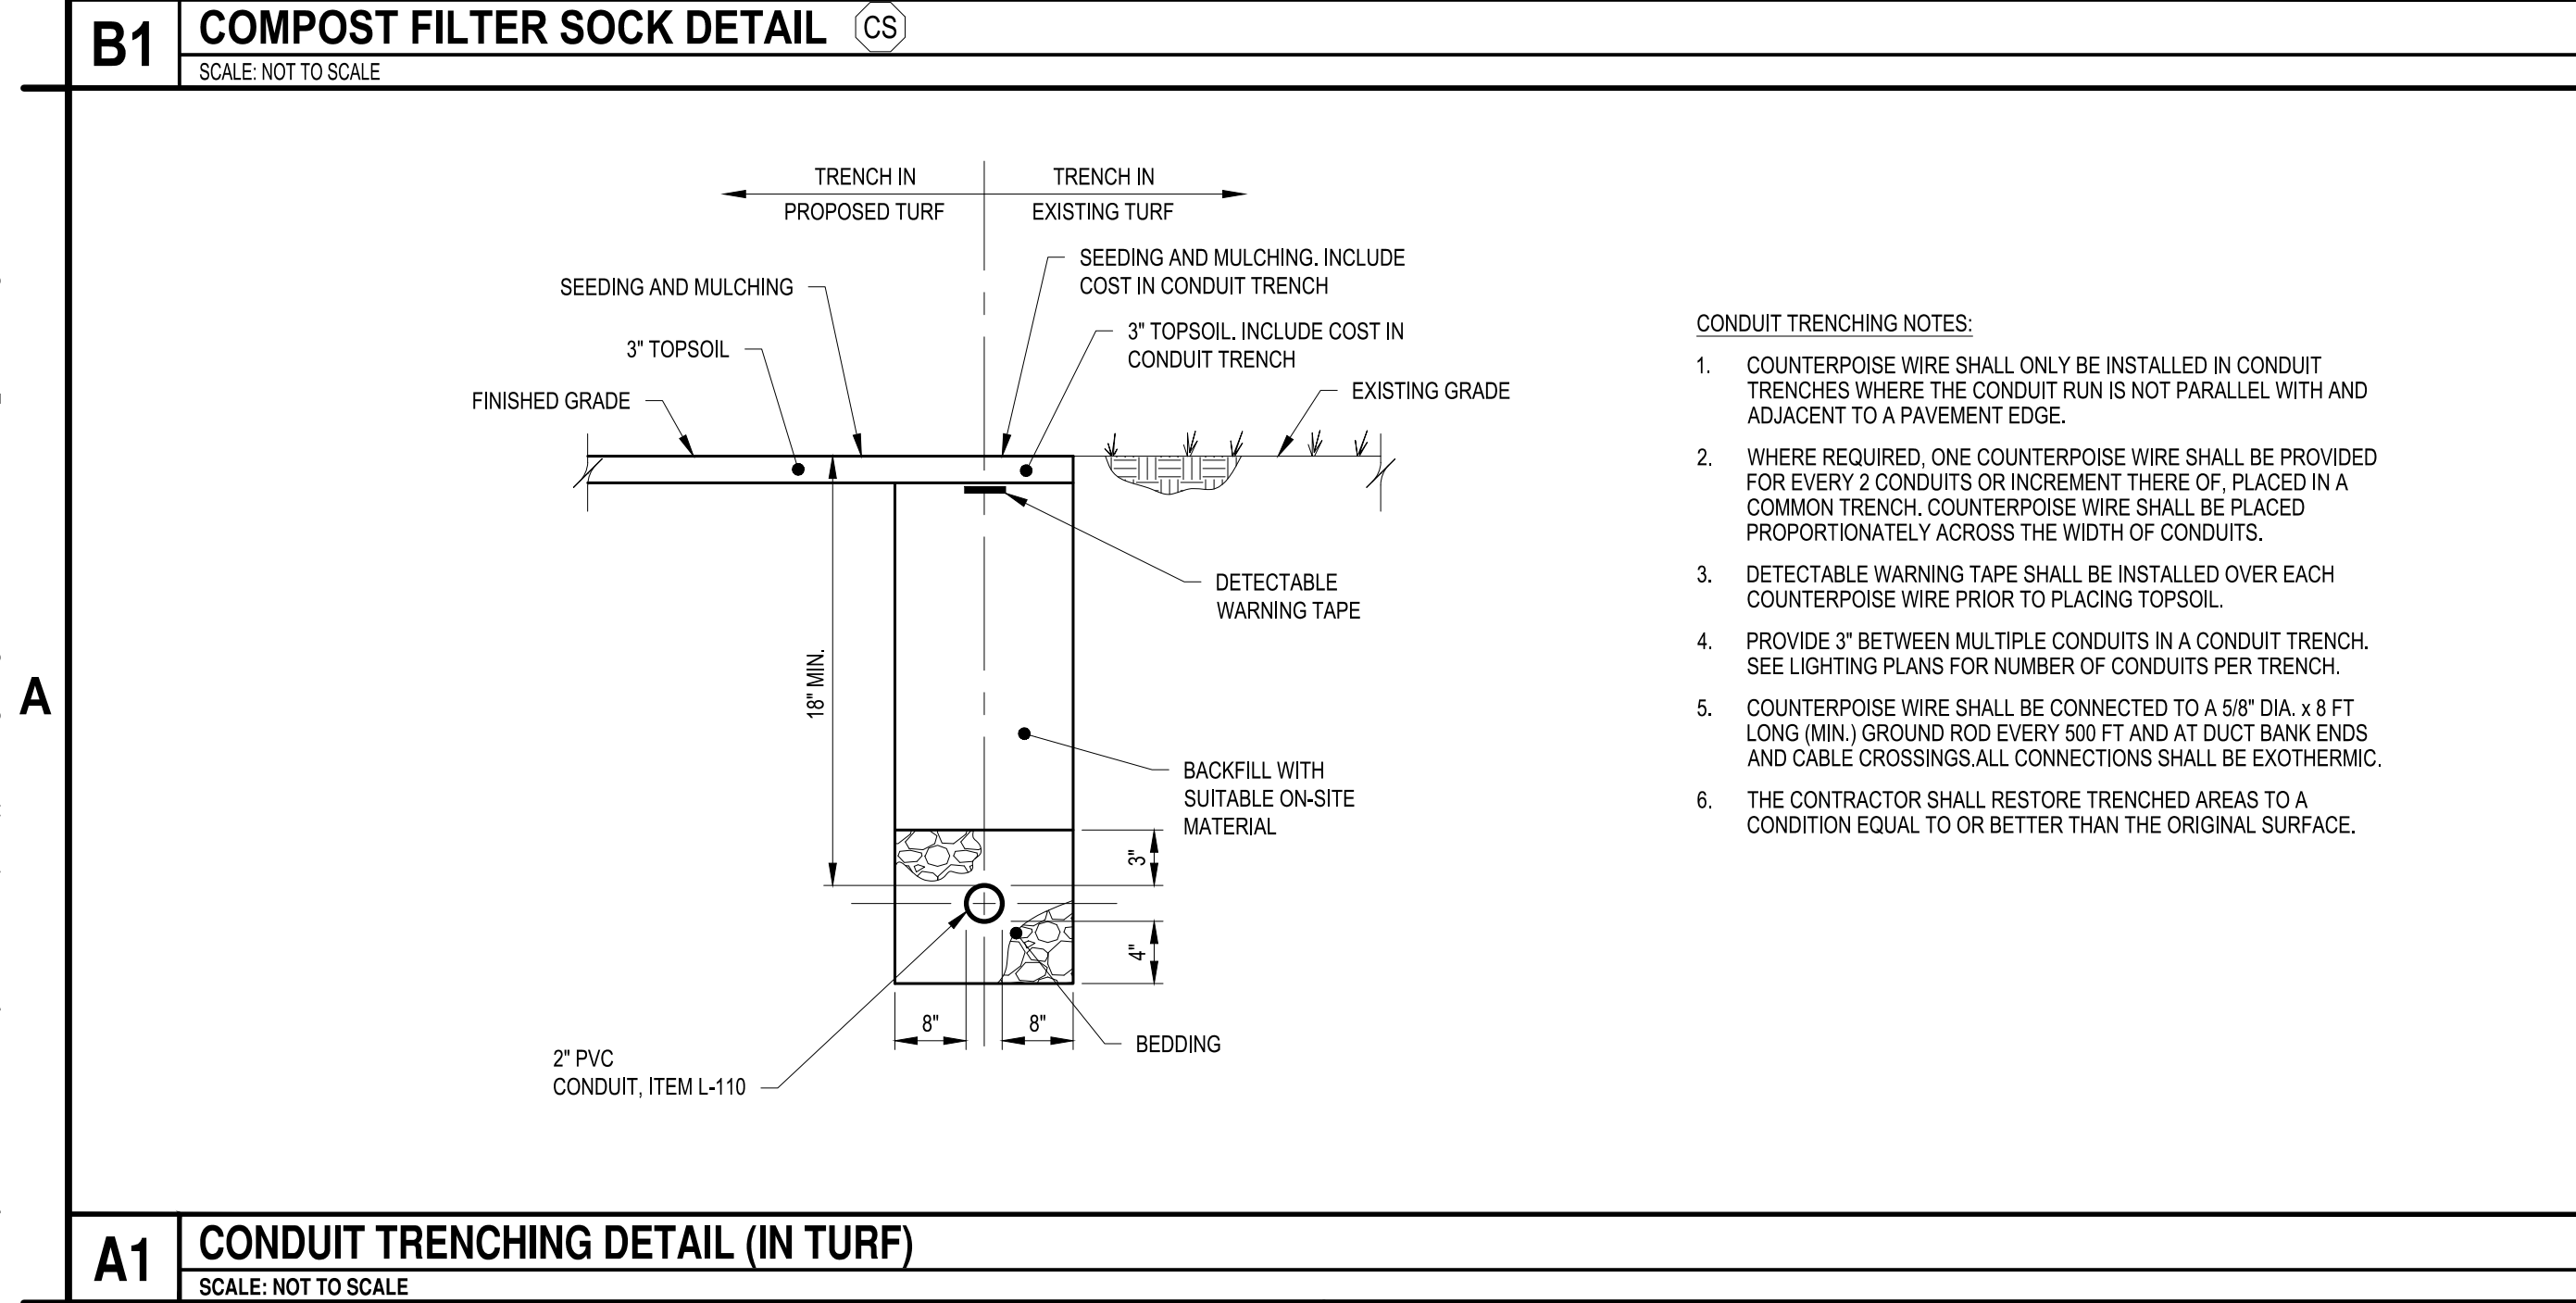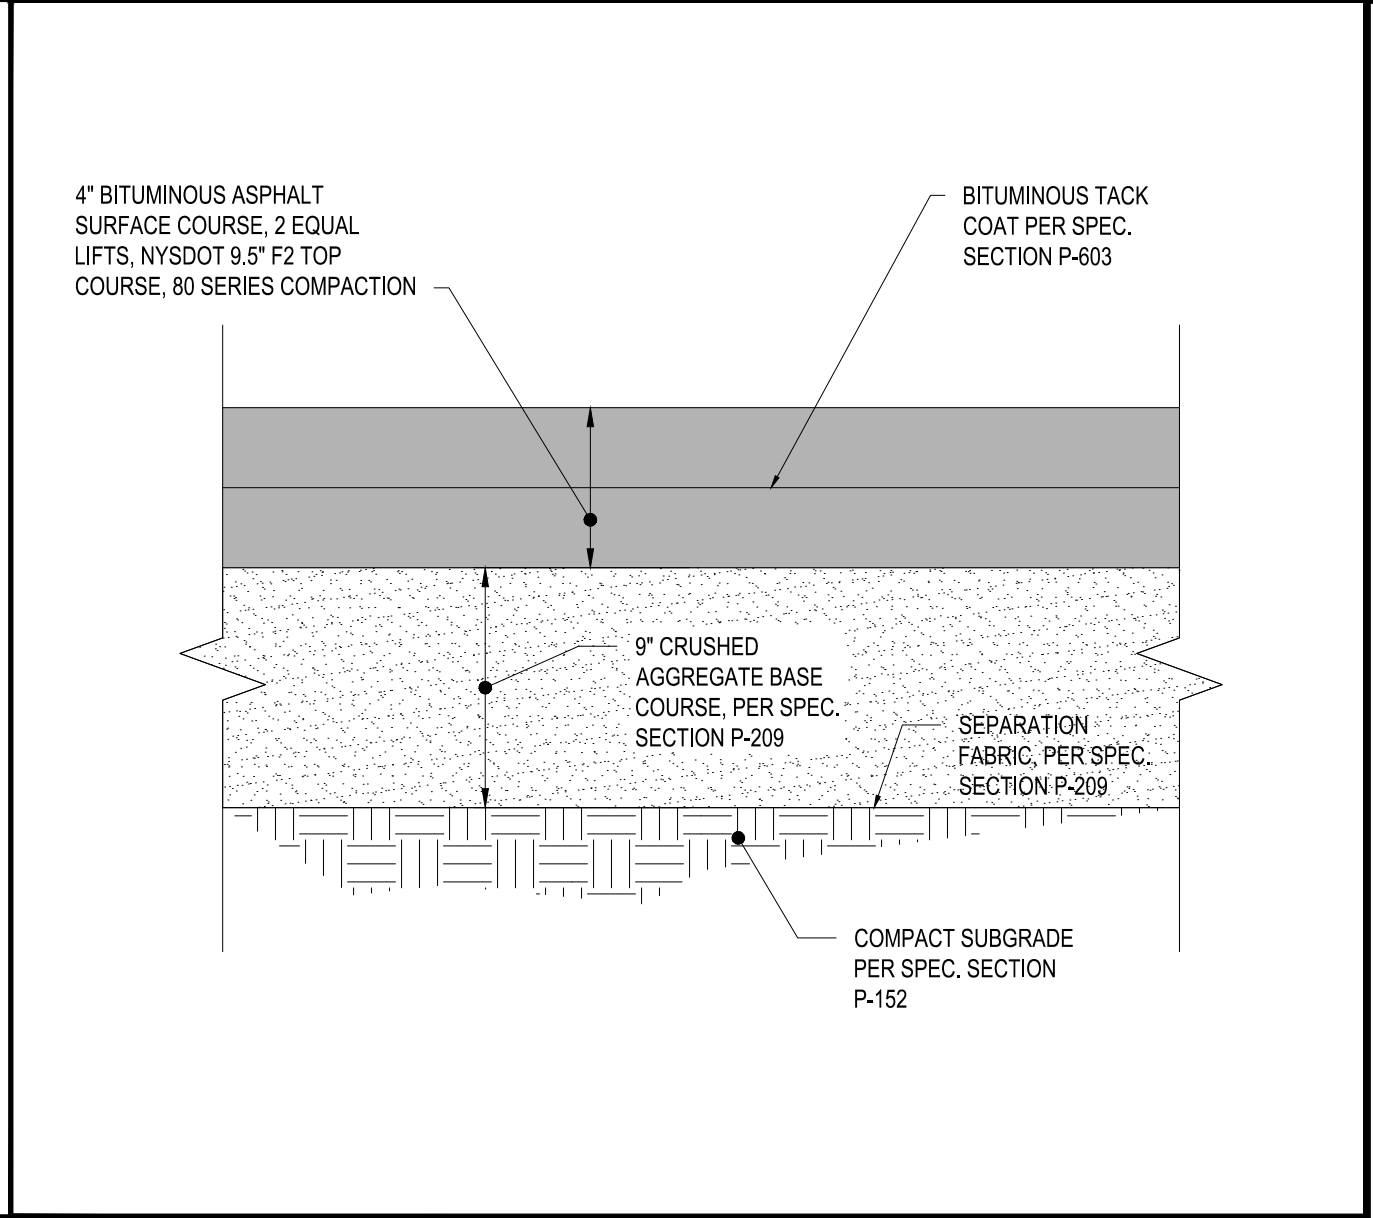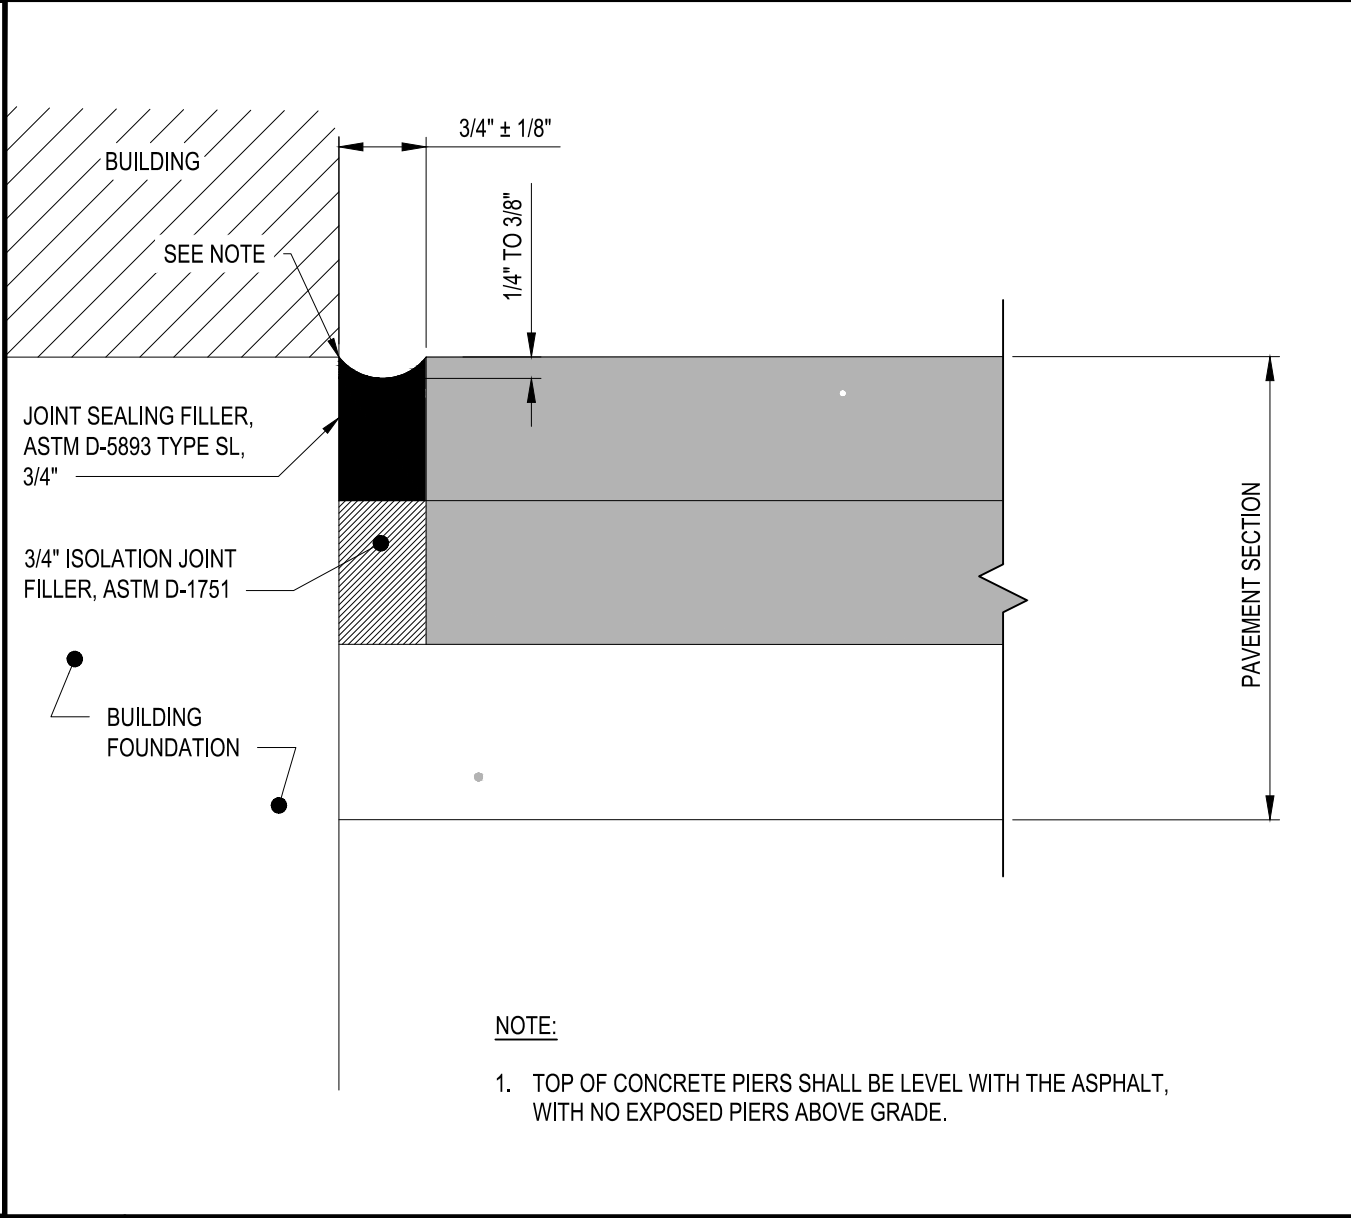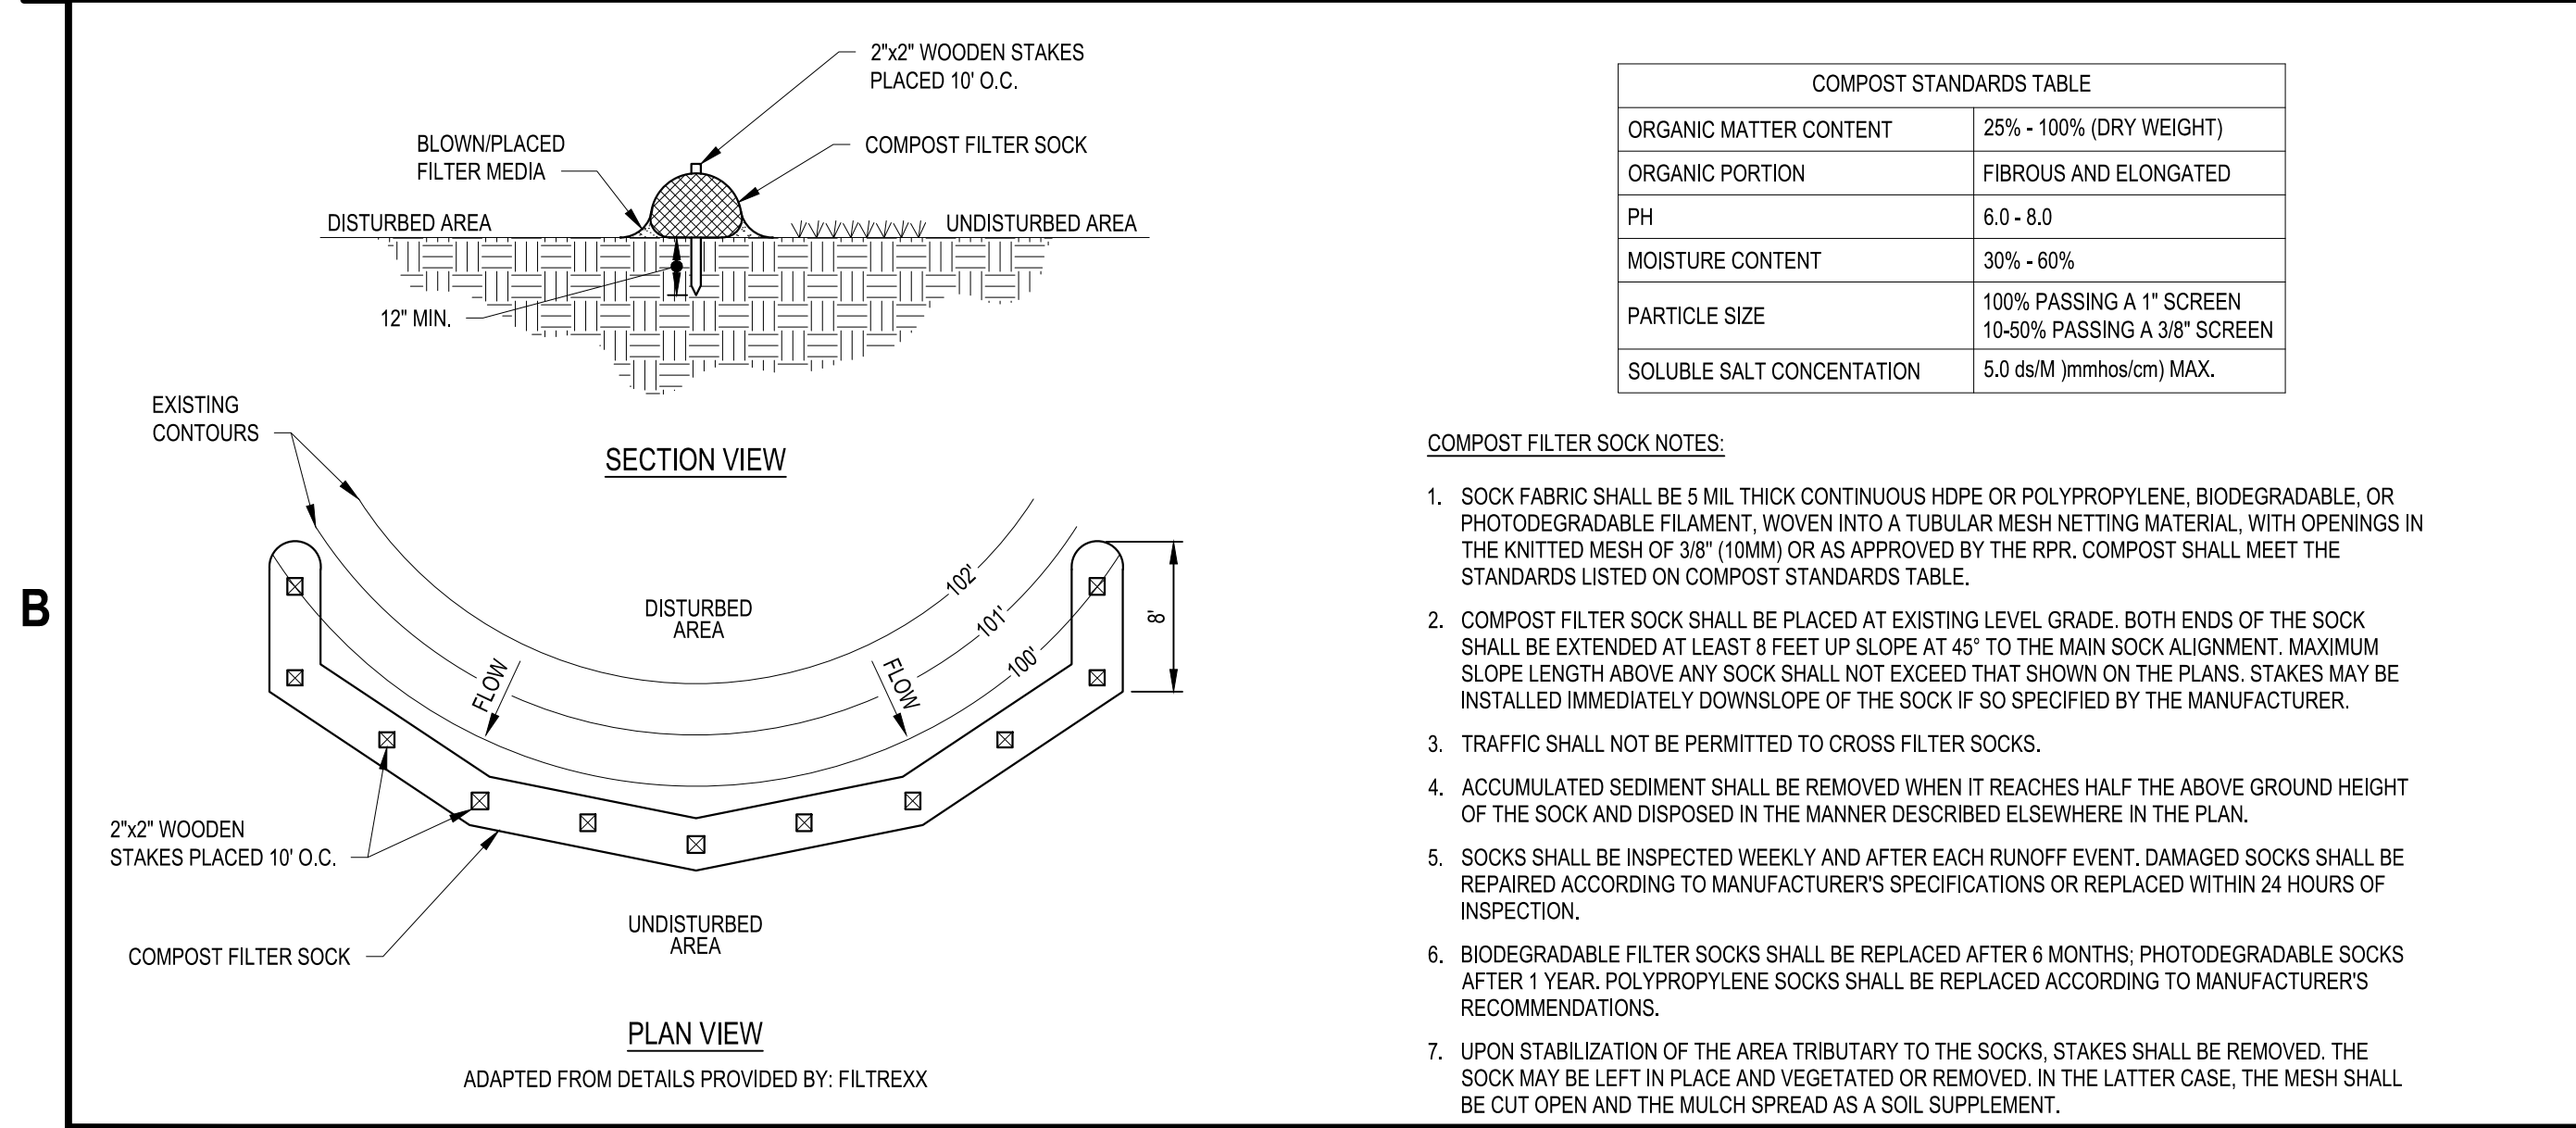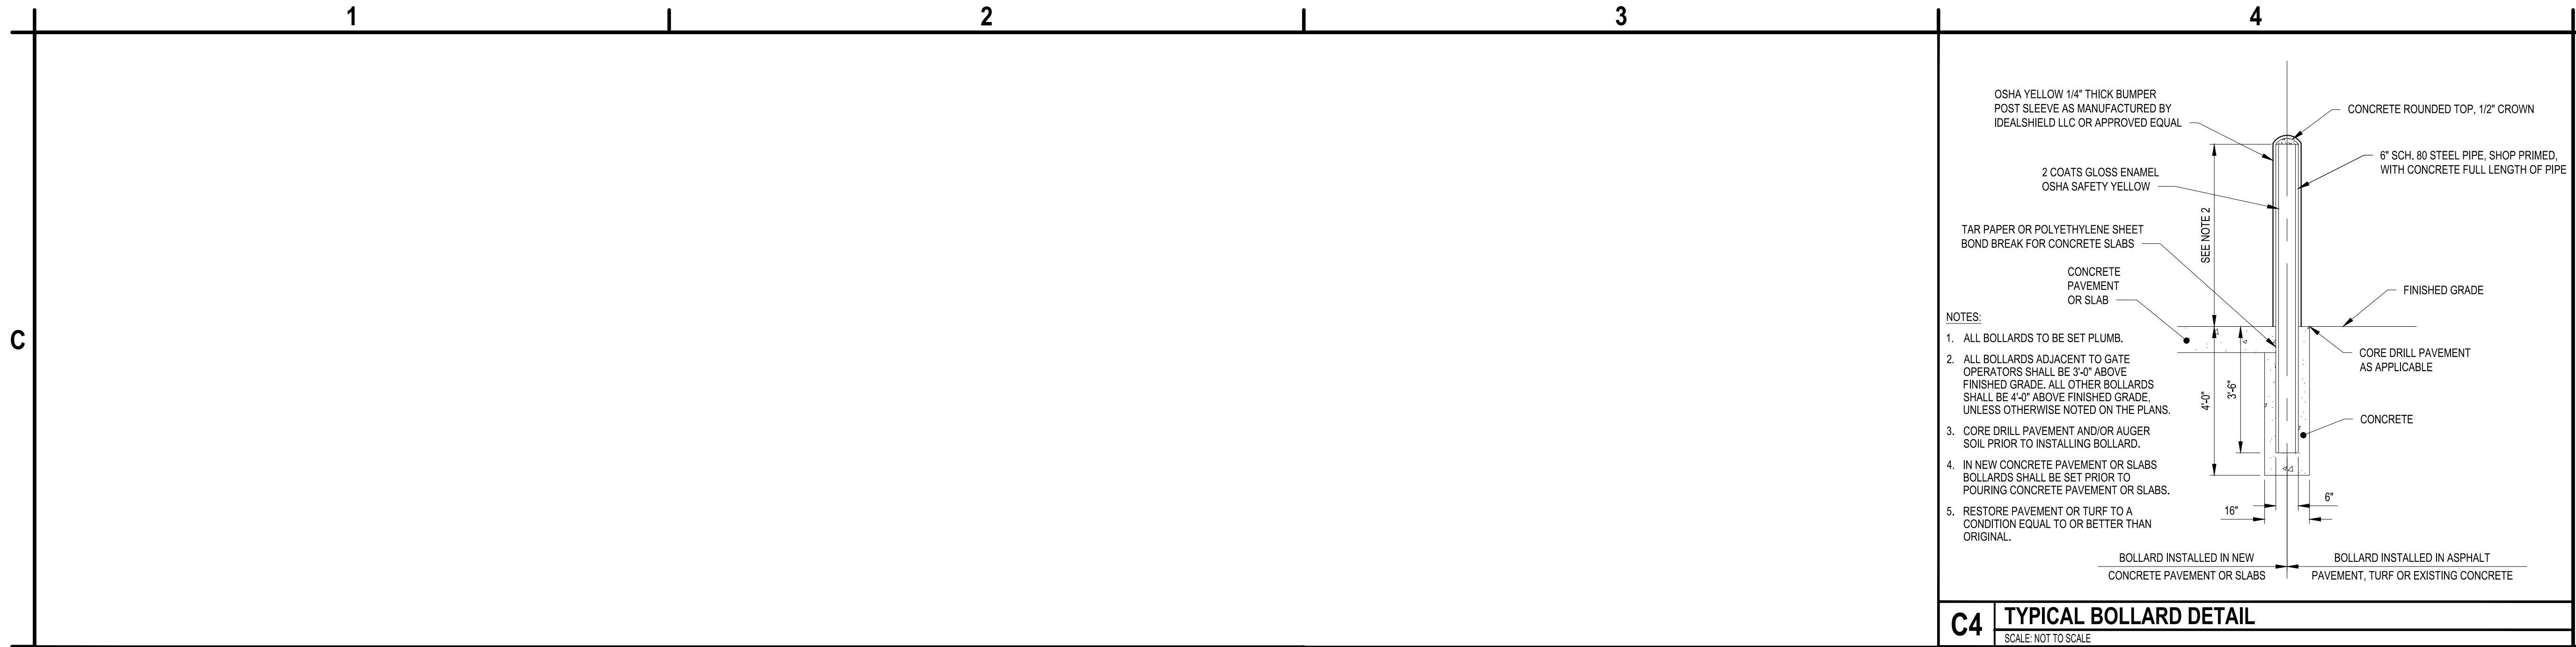

C&S COMPANIES®

C&S Engineers, Inc.
499 Col. Eileen Collins Blvd.
Syracuse, New York 13212
Phone: 315-455-2000
Fax: 315-455-9667
www.cscos.com

CERTIFICATE OF AUTHORIZATION # 0021365

STATE OF NEW YORK
JAMES M. HUDSON
NO. 079017
PROFESSIONAL ENGINEER

REGISTRATION EXPIRATION: 9/30/2027

HUDSON VALLEY REGIONAL AIRPORT

AIRPORT SUPPORT BUILDINGS
HUDSON VALLEY REGIONAL AIRPORT
263 NEW HACKENSACK ROAD
WAPPINGERS FALLS, NY 12590

MARK	DATE	DESCRIPTION
REVISIONS		
PROJECT NO: 128.056.001		
DATE: SEPTEMBER 2026		
DRAWN BY: JWP		
DESIGNED BY: JWP		
CHECKED BY: PMH		
NO ALTERATION PERMITTED HEREON EXCEPT AS PROVIDED UNDER SECTION 7209 SUBDIVISION 2 OF THE NEW YORK EDUCATION LAW		

DETAILS

CG-501

SHEET 7 OF 30

Copyright ©

Aug 25, 2024 - 3:26pm
F:\Project\125 - Dutchess County\125065001 - Airport Support Buildings\Design\CADD\Sheet Files\125065001_CG-Series.dwg

C

B

A

1

2

3

4



C&S Engineers, Inc.
499 Col. Eileen Collins Blvd.
Syracuse, New York 13212
Phone: 315-455-2000
Fax: 315-455-9667
www.cscos.com

CERTIFICATE OF AUTHORIZATION #: 0021365



REGISTRATION EXPIRATION: 9/30/2027



AIRPORT SUPPORT BUILDINGS
HUDSON VALLEY REGIONAL AIRPORT
263 NEW HACKENSACK ROAD
WAPPINGERS FALLS, NY 12590


MARK	DATE	DESCRIPTION
REVISIONS		
PROJECT NO:		128.056.001
DATE:		SEPTEMBER 2026
DRAWN BY:		JWP
DESIGNED BY:		JWP
CHECKED BY:		PMH
NO ALTERATION PERMITTED HEREON EXCEPT AS PROVIDED UNDER SECTION 7209 SUBDIVISION 2 OF THE NEW YORK EDUCATION LAW		

DETAILS

CG-502


SHEET 8 OF 30

Copyright ©

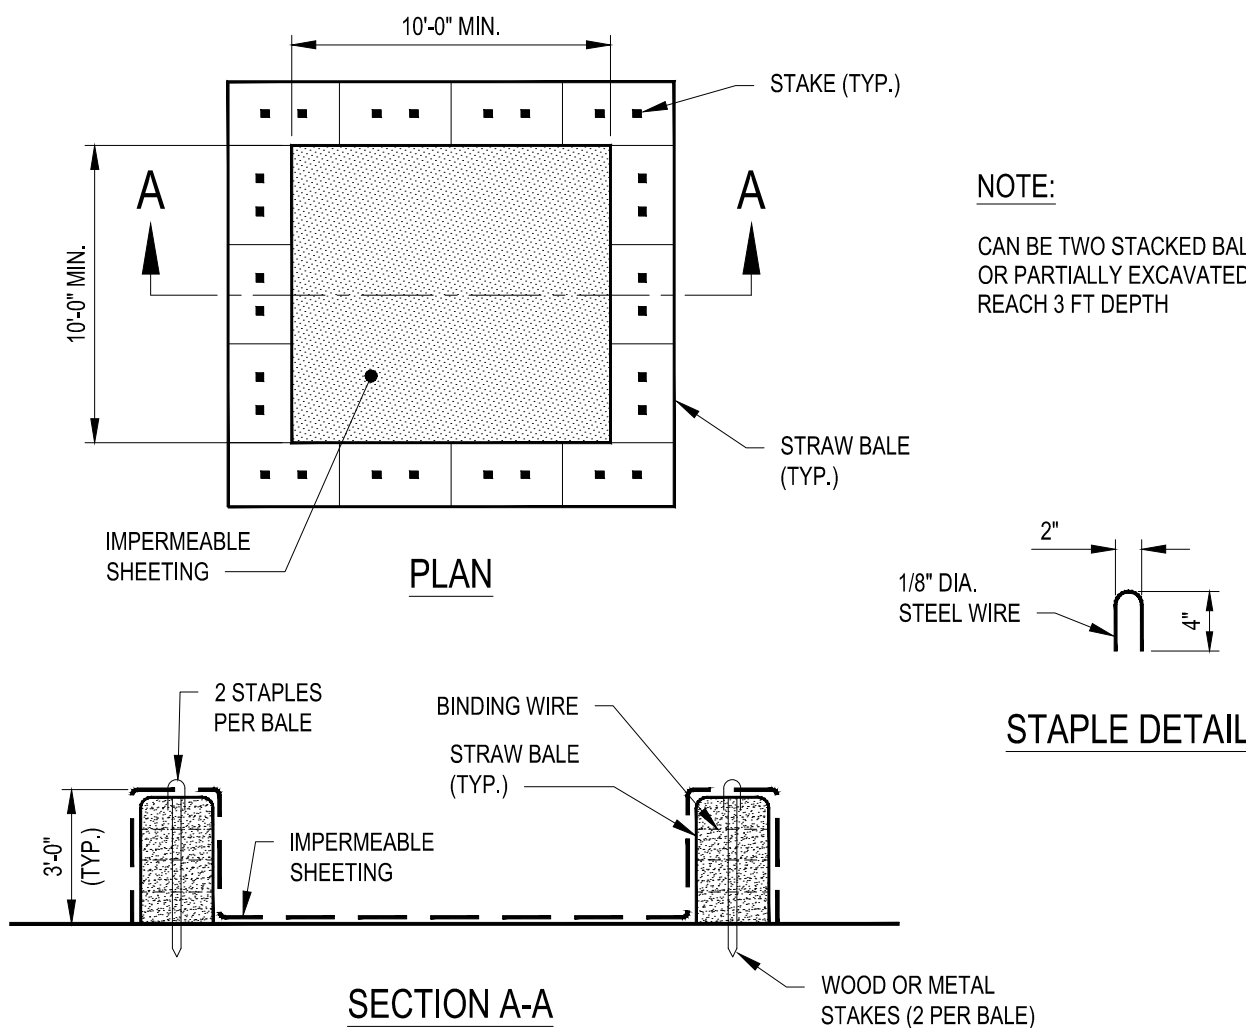

B3 TEMPORARY CONCRETE WASHOUT DETAIL


SCALE: NOT TO SCALE

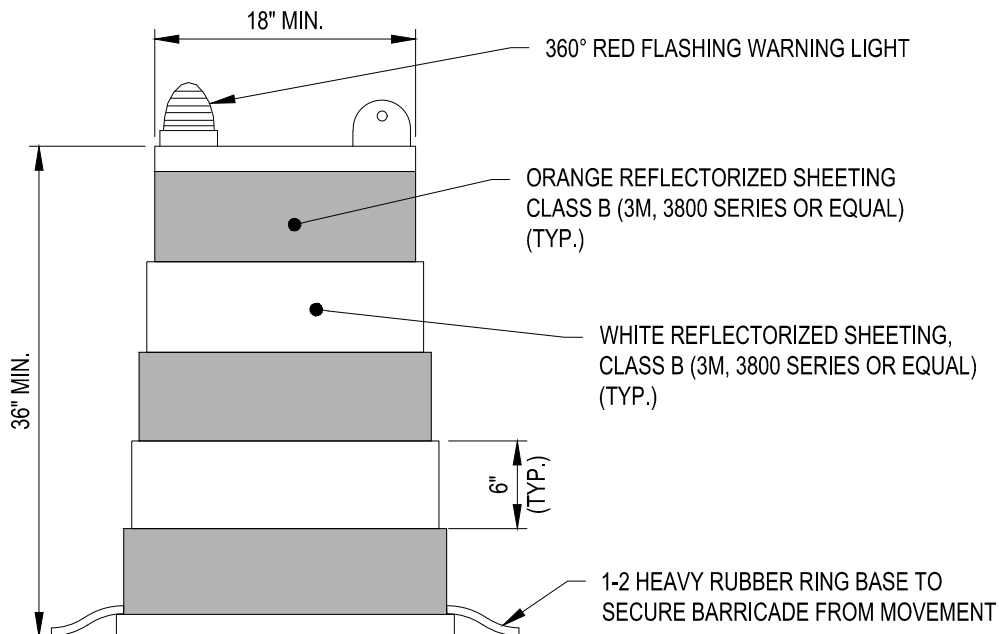

NOTE:
BARRICADES SHALL BE SPACED 8' MAX. O.C.

A2 PLASTIC DRUM BARRICADE DETAIL

SCALE: NOT TO SCALE

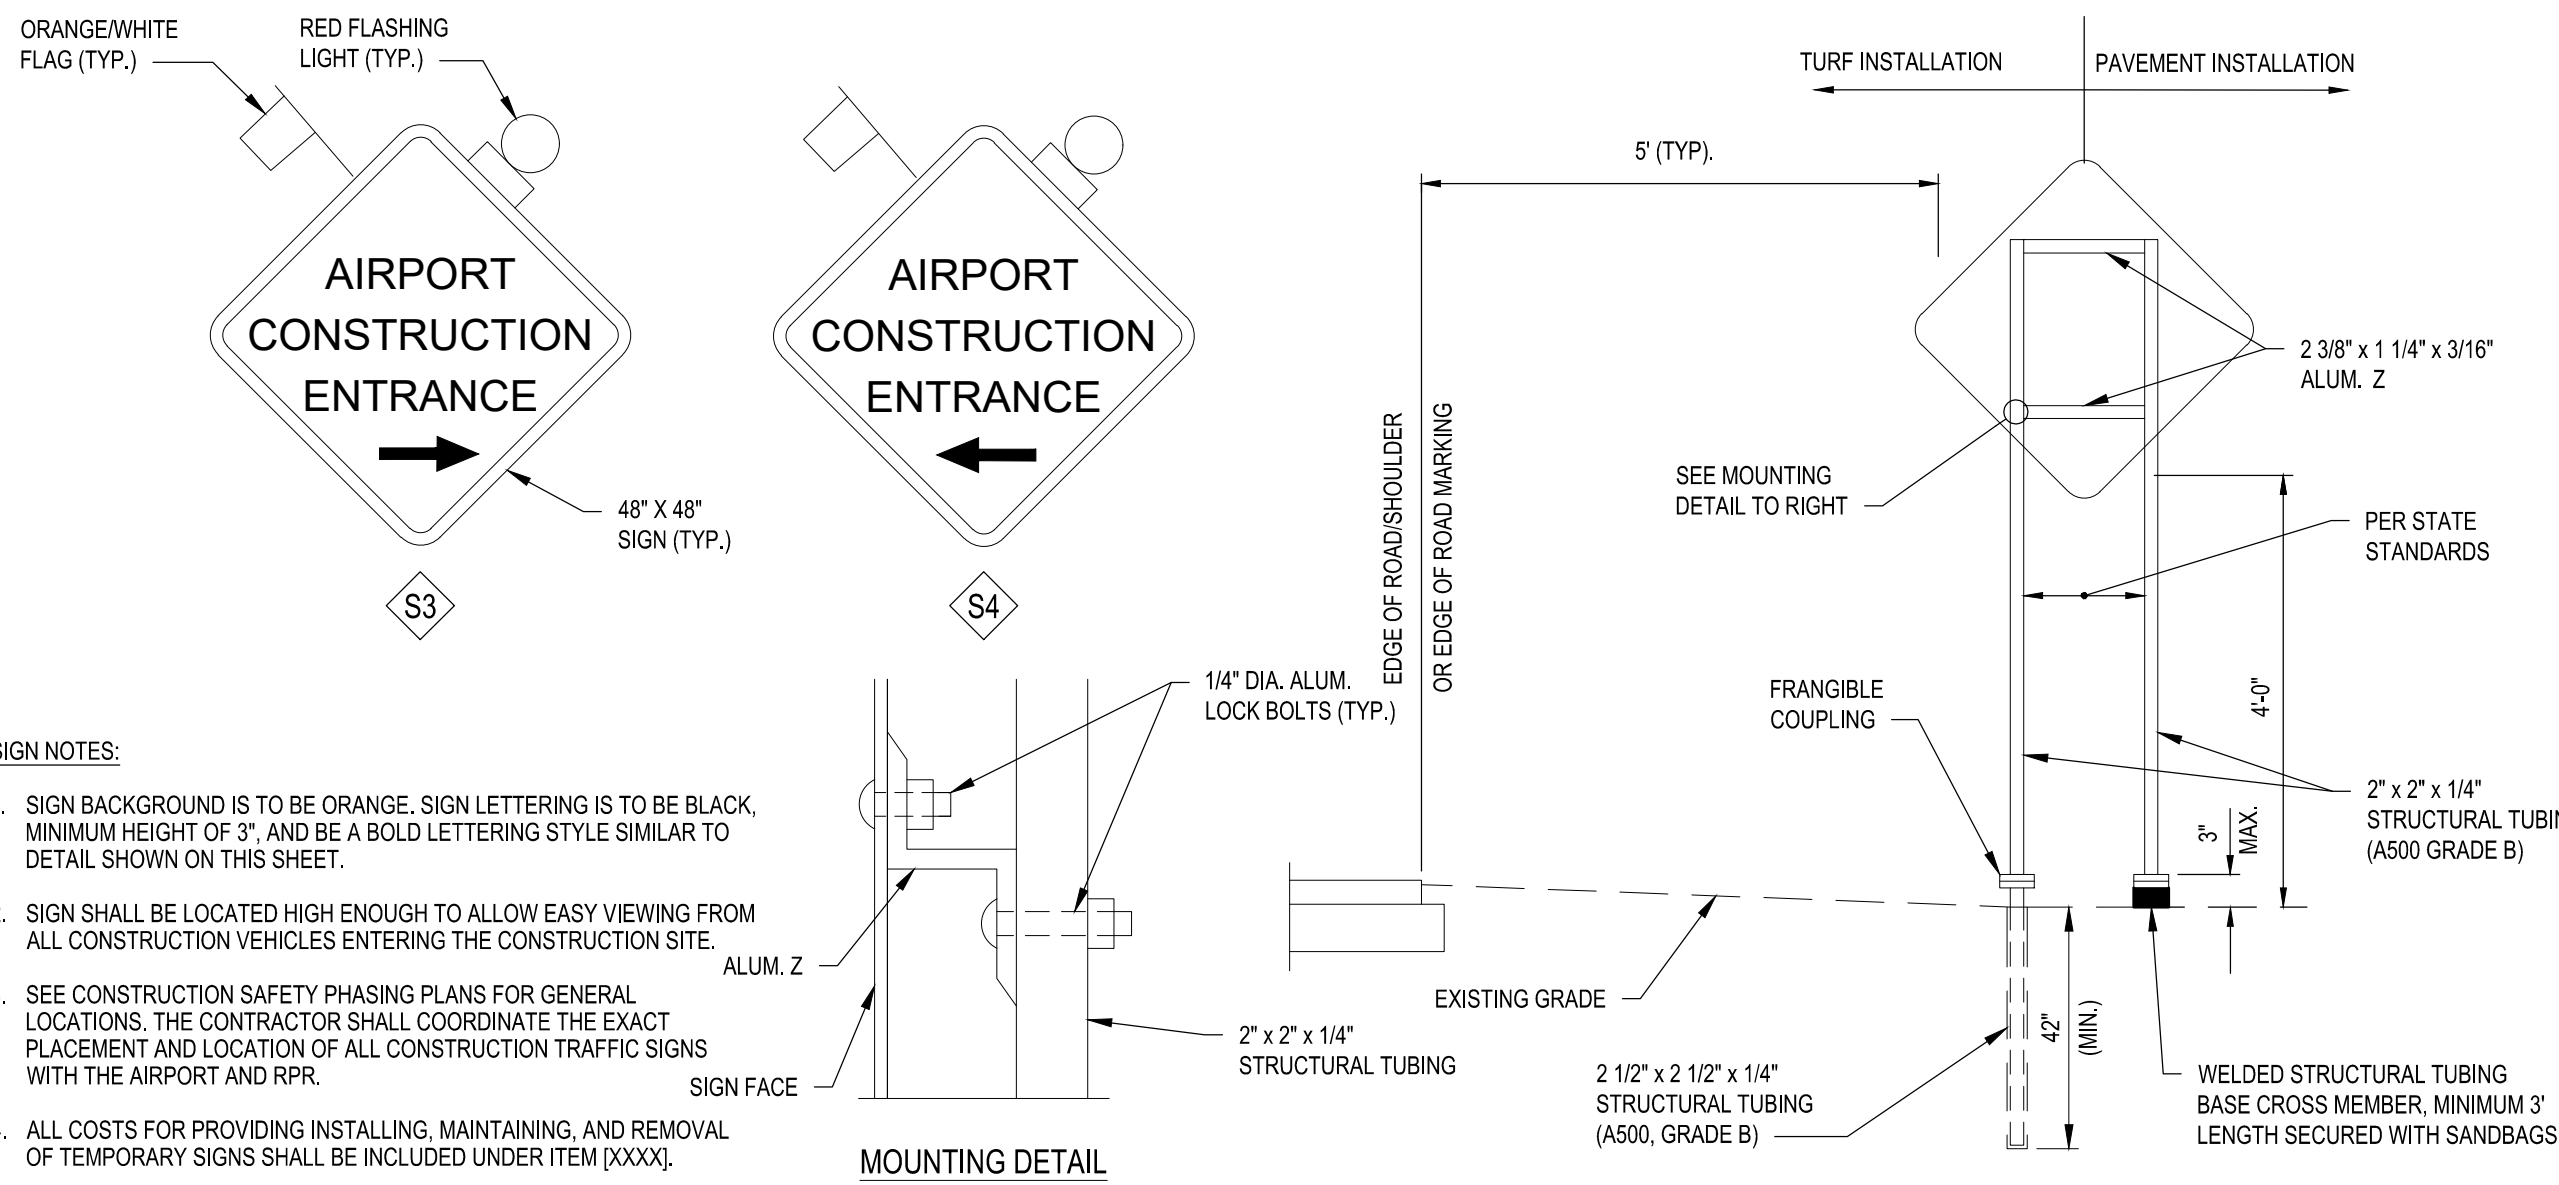

A3 TEMPORARY CONSTRUCTION SIGN DETAIL

SCALE: NOT TO SCALE

A

	1	2	3	4
C	SECTION I: DESIGN PARAMETERS 1. CODES AND REFERENCE STANDARDS: A. 2025 BUILDING CODE OF NEW YORK STATE (BCNYS) B. ASCE/SEI 7-22 MIN DESIGN LOADS AND ASSOCIATED CRITERIA FOR BUILDINGS AND OTHER STRUCTURES (ASCE 7-22) 2. STRUCTURALLOADING DESIGN DATA: A. ROOF LIVE LOAD: B. PEMB ROOF COLLATERAL LOAD: C. FLOOR LIVE LOAD (UREA-VEHICLE): D. WIND LOAD (3-SEC. GUST): E. RAIN LOAD: F. SNOW LOAD: G. SEISMIC LOAD: 20 PSF 5 PSF NONE 10 KIPS 105 MPH C 40.55 NA 5.84 IN./HR 2.52 IN./HR 47 PSF 40 PSF 1.0 1.0 1.2 1.0 I 1.0 22 .048 0 .17 .068 B EQUIVALENT LATERAL FORCE BY PEMB MANUFACTURER BY PEMB MANUFACTURER BY PEMB MANUFACTURER BY PEMB MANUFACTURER 1.5 0.1156 1.8 KIPS TIMBER FRAMES 3. HANDRAIL ASSEMBLIES AND GUARDS SHALL BE DESIGNED FOR 50 PLF OR A CONCENTRATED LOAD OF 200 LBS LOCATED AT ANY POINT APPLIED IN ANY DIRECTION AT THE TOP AND TRANSFER THE LOAD TO THE SUPPORT STRUCTURE. THE LOADS NEED NOT TO ACT CONCURRENTLY. GENERAL: (THE FOLLOWING REQUIREMENTS TOGETHER WITH THE PROJECT PLANS AND SPECIFICATIONS SHALL APPLY TO THE STRUCTURES IN THIS CONTRACT.) 1. THE CONTRACTOR IS RESPONSIBLE FOR THE SURVEY AND FIELD VERIFYING ALL EXISTING CONDITIONS. 2. WORK ON STRUCTURAL DRAWINGS REPRESENTS FINAL CONDITIONS. CONTRACTOR SHALL BE RESPONSIBLE FOR THE STRUCTURAL STABILITY OF ALL INTERMEDIATE CONDITIONS DURING CONSTRUCTION. 3. THE CONTRACTOR SHALL COORDINATE THE ARCHITECTURAL, AND ELECTRICAL DRAWINGS AND SPECIFICATIONS FOR ADDITIONAL INFORMATION NOT INDICATED ON THE STRUCTURAL DRAWINGS. SUCH INFORMATION INCLUDES, AS A MINIMUM, EMBEDDED SLEEVES AND INSERTS, MISCELLANEOUS DETAILS, SPECIAL FLOOR FINISHES, DOOR THRESHOLDS, SLOPES TO DRAINS, NAILERS, OPENINGS IN STRUCTURAL ELEMENTS, ETC. 4. IT IS THE SOLE RESPONSIBILITY OF THE CONTRACTOR TO DETERMINE ERECTION PROCEDURE AND SEQUENCE TO ENSURE THE SAFETY OF THE STRUCTURE AND ITS COMPONENT PARTS DURING ERECTION. THIS INCLUDES, BUT IS NOT LIMITED TO, THE ADDITION OF WHATEVER TEMPORARY BRACING, GUYS, TIE-DOWNS, AND/OR SHORING MAY BE NECESSARY. SUCH MATERIAL SHALL BE REMOVED AND SHALL REMAIN THE PROPERTY OF THE CONTRACTOR AFTER THE COMPLETION OF THE PROJECT. 5. IT SHALL BE THE SOLE RESPONSIBILITY OF THE CONTRACTOR FOR INITIATING, MAINTAINING, AND SUPERVISING ALL SAFETY PROCEDURES. THE STRUCTURAL ENGINEER OF RECORD IS NOT RESPONSIBLE FOR MEANS AND METHODS OF CONSTRUCTION OR FOR RELATED SAFETY PROCEDURES. 6. TYPICAL NOTES AND DETAILS SHOWN ON STRUCTURAL TYPICAL DETAILS SHALL BE APPLICABLE TO ALL PARTS OF THE STRUCTURAL WORK EXCEPT WHERE SPECIFICALLY REQUIRED OTHERWISE ON THE CONTRACT DOCUMENTS. DETAILS NOT SPECIFICALLY SHOWN SHALL BE SIMILAR TO THOSE SHOWN FOR THE MOST NEARLY SIMILAR CONDITION ON THE DRAWINGS AS DETERMINED BY THE ENGINEER. 7. DO NOT SCALE DRAWING DIMENSIONS. IN THE EVENT OF A GRID LINE DIMENSION CONFLICT, THE ARCHITECTURAL DRAWINGS SHALL GOVERN. 8. THE CONTRACTOR SHALL SUBMIT COMPLETE SHOP DRAWINGS FOR ALL PARTS OF THE WORK INCLUDING DESCRIPTION OF DEMOLITION, TEMPORARY BRACING, CONSTRUCTION METHODS AND SEQUENCING, WHERE APPLICABLE NO PERFORMANCE OF WORK SHALL COMMENCE WITHOUT REVIEW OF THE SHOP DRAWINGS BY THE ENGINEER. 9. FABRICATION PRIOR TO THE RECEIPT OF AN APPROVED SHOP DRAWINGS SHALL BE AT THE CONTRACTOR'S OWN RISK AND THAT INSTALLATION OF ANY WORK PRIOR TO RECEIPT OF AN APPROVED SHOP DRAWING SHALL BE STRICTLY PROHIBITED. 10. FOR ELEVATIONS REFER TO THE PLAN SHEETS. 11. DRILLING, CORING, SAW CUTTING AND ETC. INTO CONCRETE SHALL MEET THE LATEST OSHA REGULATIONS FOR SILICA DUST EXPOSURE. SECTION II: EXCAVATION 1. DEWATER, EXCAVATE, FILL AND COMPACT SOIL IN PREPARATION FOR SLAB ON GRADE, WALLS, AND FOUNDATION IN ACCORDANCE WITH THE RECOMMENDATIONS DATED IN THE GEOTECHNICAL REPORT PREPARED BY CME ASSOCIATES REPORT NUMBER 188E-02-0525 DATED MAY 22, 2025. 2. ALL EXCAVATIONS SHALL BE DEWATERED TO MAINTAIN GROUNDWATER AT LEAST 24" BELOW FOOTING BEFORE PLACING OF CONCRETE. 3. SLOPE THE EXTERIOR GRADE AWAY FROM THE STRUCTURE. REFER TO CIVIL PLANS FOR DETAILS. 4. PROVIDE TEMPORARY OR PERMANENT SUPPORTS, SHORING, SHEETING OR BRACING SO THAT NO HORIZONTAL MOVEMENT OR VERTICAL SETTLEMENT OCCURS TO ADJACENT STRUCTURES, STREETS, SOILS OR UTILITIES ADJACENT TO OR WITHIN THE PROJECT SITE. 5. BACKFILL SHALL BE PLACED IN COMPACTED LIFTS PER THE EARTHWORK SPECIFICATIONS. 6. NO FOUNDATION CONCRETE SHALL BE PLACED IN WATER. 7. DO NOT BACKFILL BEHIND FOUNDATION WALLS UNTIL THE PERMANENT LATERAL SUPPORT SYSTEM IS IN PLACE AND OF FULL STRENGTH. 8. COMPONENTS OF ANY SUPPORT OF EXCAVATION SYSTEM SHALL REMAIN IN PLACE UNTIL ALL PERMANENT STRUCTURAL SYSTEMS AT AND BELOW GROUND ARE IN PLACE. GENERAL NOTES SCALE: NOT TO SCALE	SECTION III: SOILS 1. THE FOUNDATION HAS BEEN DESIGNED IN ACCORDANCE WITH THE RECOMMENDATIONS CONTAINED IN THE GEOTECHNICAL REPORT PREPARED BY CME ASSOCIATES REPORT NUMBER 188E-02-0525 DATED MAY 22, 2025. 2. THE GEOTECHNICAL REPORT NAMED ABOVE IS AVAILABLE TO THE CONTRACTOR UPON REQUEST TO THE OWNER. THE ARCHITECT AND ENGINEER WILL NOT BE RESPONSIBLE FOR THE ACCURACY OR APPLICABILITY OF SUCH DATA THEREIN. 3. NO RESPONSIBILITY IS ASSUMED BY THE ENGINEER FOR THE VALIDITY OF THE SUBSURFACE CONDITIONS DESCRIBED ON THE DRAWINGS, SPECIFICATIONS, TEST BORINGS, OR TEST PITS. THESE DATA ARE INCLUDED ONLY TO ASSIST THE CONTRACTOR DURING BIDDING AND SUBSEQUENT CONSTRUCTION. THEY REPRESENT CONDITIONS ONLY AT THE SPECIFIC LOCATIONS AT THE TIME DATA WAS COLLECTED. 4. MAXIMUM ALLOWABLE SOIL BEARING PRESSURE = 3000 PSF. 5. FOOTINGS TO BEAR ON NATURAL UNDISTURBED SOIL OR COMPACTED FILL PER THE GEOTECHNICAL ENGINEER'S RECOMMENDATIONS TO EXHIBIT A DENSITY OF AT LEAST 95 PERCENT OF THE MAXIMUM DRY DENSITY AS DETERMINED BY ASTM D 1557 (MODIFIED PROCTOR). 6. GEOTECHNICAL ENGINEER MUST REVIEW THE FINAL SITE AND GRADING PLANS TO VALIDATE ALL RECOMMENDATIONS SET FORTH IN THE GEOTECHNICAL REPORT AND CONFIRM THEIR FINDINGS. THE CONTRACTOR SHALL BE RESPONSIBLE FOR COORDINATION OF INSPECTIONS OR EXAMINATIONS PRIOR TO CONSTRUCTION COMMENCEMENT. 7. PERFORM SOIL COMPACTION TESTING, AT LEAST ONE TEST EVERY 100 FEET OF WALL FOOTING. PROVIDE A MINIMUM OF 4 SOIL COMPACTION TESTS AT EVERY BUILDING. SECTION IV: POST-INSTALLED ANCHORS 1. ALL POST INSTALLED ANCHORS INTO MASONRY USE HILTI HIT-HY 70 SYSTEM OR APPROVED EQUAL. 2. ALL POST INSTALLED ANCHORS INTO EXISTING CONCRETE USE HILTI HIT-HY 200 INJECTION ADHESIVE ANCHOR OR APPROVED EQUAL. 3. ALL POST-INSTALLED ANCHOR PRODUCTS SHALL BE INSTALLED IN STRICT ACCORDANCE WITH THE MANUFACTURER'S INSTALLATION PROCEDURES. 4. DRILLING, CORING, SAW CUTTING AND ETC. INTO CONCRETE SHALL MEET THE LATEST OSHA REGULATIONS FOR SILICA DUST EXPOSURE. SECTION V: CAST-IN-PLACE CONCRETE 1. CONCRETE SHALL CONFORM TO THE REQUIREMENTS OF ACI 301 - SPECIFICATIONS FOR STRUCTURAL CONCRETE FOR BUILDINGS. 2. STANDARDS: DESIGN: ACI 318 - 2019 DETAILS: ACI 315 - 2018, ACI 350 - 2022 MATERIALS: ACI 301 - 2016 3. DESIGN STRENGTH: SLAB ON GRADE: 4000 PSI COMPRESSIVE STRENGTH @ 28 DAYS, NORMAL WEIGHT AIR ENTRAINED CONCRETE. FOUNDATION WALLS: 4000 PSI COMPRESSIVE STRENGTH @ 28 DAYS, NORMAL WEIGHT AIR ENTRAINED CONCRETE. SALT STORAGE: 4500 PSI COMPRESSIVE STRENGTH @ 28 DAYS, NORMAL WEIGHT AIR ENTRAINED CONCRETE. 4. SUBMIT PROPOSED CONCRETE MIX DESIGN TO THE OWNER'S REPRESENTATIVE AND TESTING LABORATORY CONCURRENTLY FOR REVIEW AND APPROVAL. 5. CONCRETE COVER OVER BARS: CONCRETE DEPOSITED ON GROUND 3". FORMED CONCRETE EXPOSED TO GROUND, WEATHER OR WATER 2". WALLS & SLABS NOT DIRECTLY EXPOSED TO GROUND, WATER, OR WEATHER 1-1/2". 6. CLEAN AND APPLY BONDING AGENT TO ALL EXISTING CONCRETE SURFACES TO RECEIVE NEW CONCRETE. ALL CONCRETE TO CONFORM WITH THE LATEST ACI BUILDING CODE REQUIREMENTS FOR REINFORCED CONCRETE (ACI - 301). 7. SECTIONS AND DETAILS MAY NOT SHOW ALL REQUIRED CONCRETE REINFORCEMENT. ADDITIONAL REINFORCEMENT MAY BE DESCRIBED IN SCHEDULES (IF APPLICABLE) AND NOTES. 8. PROVIDE BAR SUPPORTS AND SPACERS IN ACCORDANCE WITH REQUIREMENTS OF ACI 315 UNLESS NOTED OTHERWISE. 9. NOT ALL ITEMS EMBEDDED IN THE CONCRETE ARE SHOWN ON THE STRUCTURAL DRAWINGS. THE CONTRACTOR SHALL BE RESPONSIBLE FOR COORDINATING THE INSTALLATION OF ALL OPENINGS AND EMBEDDED ITEMS IN THE CONCRETE PERTAINING TO THE DIFFERENT TRADES AS SHOWN ON THEIR PERSPECTIVE DRAWINGS: SLEEVES, MECHANICAL OPENINGS, CONDUITS, PIPES, RECESSES, DEPRESSIONS, CURBS, AND ALL EMBEDDED ITEMS SHALL BE PROVIDED AS SHOWN ON THE ARCHITECTURAL, MECHANICAL, PLUMBING, AND ELECTRICAL DRAWINGS AND AS REQUIRED BY THE EQUIPMENT MANUFACTURERS. 10. EMBEDDED CONDUITS, PIPES, OR OTHER UTILITIES NOT SHOWN ON THE STRUCTURAL DRAWINGS SHALL NOT BE PERMITTED WITHOUT WRITTEN PERMISSION FROM THE ENGINEER. WHERE EMBEDDED ITEMS ARE ALLOWED, THEY SHALL BE SPACED NOT LESS THAN THREE DIAMETERS ON CENTER EACH WAY BUT WITH NOT LESS THAN TWO INCHES CLEAR SPACE BETWEEN EMBEDDED ITEMS. THE TOTAL DEPTH OF ALL EMBEDDED ITEMS AND THE CLEAR SPACE BETWEEN THEM SHALL NOT EXCEED 1/3 OF THE TOTAL CONCRETE DEPTH AND SHALL BE CONFINED TO THE MIDDLE THIRD OF THE CONCRETE DEPTH. 11. HORIZONTAL CONSTRUCTION JOINTS IN CONCRETE POURS (EXCEPT SHEAR WALLS) ARE PROHIBITED UNLESS AUTHORIZED BY ENGINEER. 12. UNLESS OTHERWISE NOTED ON THE DRAWINGS, THE SIZE OF CONCRETE PLACEMENTS SHALL BE LIMITED AS FOLLOWS: A. STRIP FOOTINGS AND WALLS: 60 FT. (UNLESS INTERMEDIATE CONTROL JOINTS ARE PROVIDED) B. SLABS ON GRADE: 30 FT MAX DIMENSION AND 900 SQ FT. (UNLESS INTERMEDIATE CONTROL JOINTS ARE PROVIDED) 13. PROVIDE 3/4" CHAMFER ON ALL EXPOSED CONCRETE EDGES U.N.O. 14. THROUGH PENETRATIONS FOR CONCRETE WALLS OR SLABS SHALL CONFORM TO STANDARD DETAIL DRAWINGS. 15. MULTIPLE PENETRATIONS SHALL NOT BE SPACED CLOSER THAN THREE TIMES THE DIAMETER OR THREE TIMES THE WIDTH OF THE LARGER OPENING WITHOUT APPROVAL OF THE ENGINEER.	SECTION VI: CONCRETE REINFORCING 1. REINFORCING: MESH: ASTM A-185 (FLAT SHEETS) BARS: ASTM A-615 GRADE 60 - DEFORMED. 2. SPLICES IN REINFORCEMENT: UNLESS OTHERWISE NOTED, ALL SPLICES AND ANCHORAGES SHALL BE PER ACI. STAGGER SPLICES WHEREVER POSSIBLE AND LOCATE SO AS NOT TO IMPAIR STRENGTH OF MEMBERS. 3. REINFORCEMENT WORK OF DETAILING, FABRICATION, AND ERECTION SHALL CONFORM TO THE BUILDING CODE REQUIREMENTS FOR REINFORCED CONCRETE (ACI 318, ACI 350, ACI DETAILING MANUAL-2004 (SP 66) CRSI MANUAL OF STANDARD PRACTICE (MSP 2009), AND THE STRUCTURAL WELDING CODE- REINFORCING STEEL (AWS D1.1). 4. PROVIDE AND SCHEDULE ON SHOP DRAWINGS THE NECESSARY ACCESSORIES TO HOLD ALL REINFORCEMENT SECURELY IN POSITION. 5. WHERE CONTINUOUS REINFORCEMENT IS CALLED FOR, IT SHALL BE EXTENDED CONTINUOUSLY AROUND CORNERS AND LAPPED AT SPLICES OR AT DISCONTINUOUS ENDS. LAPS SHALL BE CLASS B TENSION LAP SPLICES UNLESS OTHERWISE NOTED. 6. WHERE REINFORCEMENT IS NOT SHOWN ON DRAWINGS, PROVIDE REINFORCEMENT IN ACCORDANCE WITH APPLICABLE DETAILS AS DETERMINED BY THE ENGINEER. IN NO CASE SHALL THE REINFORCEMENT BE LESS THAN THE MINIMUM PERMITTED BY THE APPLICABLE CODES. 7. WHERE REINFORCEMENT IS REQUIRED IN SECTION, REINFORCEMENT IS CONSIDERED TYPICAL WHEREVER THE SECTION APPLIES. 8. WHERE THERE IS A CONFLICT BETWEEN COLUMN VERTICAL BARS AND SLAB OR BEAM HORIZONTAL BARS THE COLUMN BARS SHALL REMAIN IN THEIR DESIGNATED POSITIONS AND THE HORIZONTAL BARS SHALL BE ADJUSTED. 9. REINFORCEMENT SHALL BE CONTINUOUS THROUGH CONSTRUCTION JOINTS. 10. COLUMN DOWELS SHALL BE SET WITH A TEMPLATE SO AS TO BE ENCLOSED BY THE COLUMN TIES. 11. DOWELS SHALL MATCH BAR SIZES UNLESS OTHERWISE NOTED. 12. WELDED WIRE FABRIC SHALL BE LAPPED 8 INCHES OR 1 1/2 SQUARES WHICHEVER IS LARGER AND SHALL BE WIRED TOGETHER. 13. REINFORCEMENT SHALL NOT BE TACK WELDED. REINFORCING BARS TO BE WELDED SHALL CONFORM TO ASTM A706 Fy=60KSI. 14. REINFORCEMENT INSTALLATION SHALL BE COMPLETED AT LEAST 24 HOURS BEFORE A CONCRETE PLACEMENT OR SHALL BE COORDINATED WITH THE SPECIAL INSPECTOR TO ENSURE PROPER TIME IS ALLOWED FOR THE INSPECTION OF THE REINFORCING. NOTIFY THE ENGINEER OF COMPLETION. 15. ALL REINFORCEMENT SHALL BE SECURELY TIED IN PLACE AT THE POSITIONS SHOWN ON THE DRAWINGS BEFORE PLACING CONCRETE. 16. UNLESS NOTED OTHERWISE, ALL BARS SHALL BE EMBEDDED TO A MINIMUM DEPTH (Ld OR Ldb). SECTION VII: CONCRETE FLOOR SLABS 1. ALL SLABS SHALL BE PLACED ON 6" OF FREE DRAINING COMPACTED SELECT STRUCTURAL FILL. 2. THE DESIGN OF CONCRETE MIXES, LOCATING OF CONSTRUCTION JOINTS IN SLABS, STAGGERING OF POUR PLACEMENTS, LOCATION OF POUR STRIPS, AND PLACEMENT AND CURING PROCEDURES ARE TO BE PERFORMED BY THE CONTRACTOR IN A MANNER THAT WILL MINIMIZE SHRINKAGE CRACKING OF THE SLABS. 3. SUBSEQUENT PLACEMENT OF ALTERNATE SLAB STRIPS SHOULD NOT BE MADE SOONER THAN 24 HOURS AFTER THE COMPLETION OF SLAB FINISHING OPERATIONS AND THE INITIATION OF CURING PROCEDURES. 4. THE CONTRACTOR SHALL REPAIR ALL CRACKS DESIGNATED AS UNACCEPTABLE BY THE ENGINEER BY EPOXY INJECTION AT NO ADDITIONAL COST TO THE CONTRACT. 5. THE CONTRACTOR SHALL SUBMIT TO THE EOR FOR REVIEW PRIOR TO THE DEVELOPMENT OF SLAB REINFORCING SHOP DRAWINGS, A PROPOSED SLAB CONSTRUCTION JOINT LAYOUT PLAN, ALONG WITH PROPOSED METHODS FOR CONTROLLING SHRINKAGE CRACKING IN THE SLABS. CONTROL JOINT SPACING NOT TO EXCEED 15 FEET IN ANY DIRECTION, WITH CONTROL JOINT LAYOUT CREATING RECTANGULAR SHAPED SLAB SECTIONS. CONTROL JOINT SLAB RECTANGULAR SHAPE CONFIGURATION NOT TO EXCEED A LENGTH TO WIDTH RATIO OF 1.5 IN ANY DIRECTION. SECTION VIII: WOOD TRUSSES 1. DESIGN OF PLATE CONNECTED TRUSSES SHALL CONFORM TO NATIONAL DESIGN STANDARDS (NDS-2024). TRUSS PLATE INSTITUTE CRITERIA (TPI-2022). TRUSS FABRICATION SHALL COMPLY WITH TPI QUALITY CONTROL STANDARDS (QCM-77). 2. TRUSS DESIGNS AND LAYOUTS SHALL BE SEALED BY A NEW YORK LICENSED PROFESSIONAL ENGINEER AND SUBMITTED TO ENGINEER FOR REVIEW PRIOR TO FABRICATION. SUBMITTAL SHALL CLEARLY INDICATE DESIGN LOADS, MEMBER STRESSES, LUMBER GRADES, SPLICE LOCATIONS, REQUIRED BLOCKING, BRIDGING, BRACING, PLACEMENT, PLACEMENT PROCEDURES, LOAD BEARING WALLS, TRUSS DESIGNATION, BUILDING NUMBER, AND NAME OF PROJECT. LOADING SHALL BE AS NOTED ON THE DRAWINGS. 3. DURING CONSTRUCTION, TRUSSES SHALL BE ERECTED, BRACE, AND BLOCKED IN ACCORDANCE WITH COMMENTARY AND RECOMMENDATIONS FOR HANDLING, INSTALLING AND BRACING OF METAL PLATE CONNECTED WOOD TRUSSES (HIB-91) BY TPI. ALL TEMPORARY BRACING SHALL NOT BE REMOVED AND CONSIDERED PERMANENT UNLESS REMOVAL IS REQUIRED FOR COMPLETION OF WORK. 4. PROVIDE PERMANENT 2X4 LATERAL "X" BRACING IN THE PLANE OF THE TRUSS WEBS AND FRAME AT A 45 DEGREE ANGLE. NAIL TO ARCH CROSSING TRUSS WITH AT LEAST 2-16D NAILS. THE "X" BRACING SHALL ALIGN WITH THE BOTTOM CHORD LATERAL BRACING AND OCCUR AT EACH END OF THE BUILDING. 5. PROVIDE PRE-ENGINEERED TRUSS SHEAR BLOCKING BETWEEN TRUSSES AT ALL SHEAR WALL LOCATIONS. TRUSS SUPPLIER SHALL PROVIDE TRUSS SHEAR BLOCK TO TRUSS COMPONENT CONNECTION/DETAIL. SHEAR BLOCK SHALL BE FULL HEIGHT OF TRUSS ASSEMBLY. 6. TRUSS IDENTIFICATION SHALL BE IN ACCORDANCE WITH BCNYS AND REFEREED TO THE ARCHITECTURAL DRAWINGS FOR DESIGNATION.	LEGEND / ABBREVIATIONS: ADDL: ADDITIONAL AFF: ABOVE FINISHED FLOOR ALT: ALTERNATE B/F: BOTTOM OF FOOTING BRG: BEARING CFMF: COLD-FORMED METAL FRAMING CJ: CONTROL JOINT CL: CENTERLINE CLR: CLEAR CMU: CONCRETE MASONRY UNIT COL: COLUMN CONC: CONCRETE CONT: CONTINUOUS DIA: DIAMETER do: DO OVER DW: DOWEL D2L: DEFORMED BAR ANCHOR EF: EACH FACE EFWF: EACH FACE, EACH WAY EL: ELEVATION EJ: EXPANSION JOINT EMB: EMBEDMENT EMP: EMBED PLATE EW: EACH WAY EXIST: EXISTING EXP: EXPANSION FF: FINISHED FLOOR FS: FOUNDATION STEP GALV: GALVANIZED HORIZ: HORIZONTAL K: KIP L: ANGLE MAX: MAXIMUM MIN: MINIMUM OC: ON CENTER OCEF: ON CENTER, EACH FACE OCEW: ON CENTER, EACH WAY P: PIER PL: PLATE REINF: REINFORCEMENT REQD: REQUIRED RO: ROOF OPENING SCH: SCHEDULE SIM: SIMILAR SO: SLAB ON GRADE T&B: TOP AND BOTTOM T/SLAB: TOP OF SLAB ELEVATION T/WALL: TOP OF WALL ELEVATION TYP: TYPICAL UNO: UNLESS NOTED OTHERWISE VERT: VERTICAL WP: WORK POINT WWF: WELDED WIRE FABRIC C4 ABBREVIATIONS SCALE: NOT TO SCALE
B				
A				



C&S Engineers, Inc.
499 Col. Eileen Collins Blvd.
Syracuse, New York 13212
Phone: 315-455-2000
Fax: 315-455-9667
www.cscos.com

CERTIFICATE OF AUTHORIZATION #: 0021365



REGISTRATION EXPIRES: 5/31/28



AIRPORT SUPPORT BUILDINGS
HUDSON VALLEY REGIONAL AIRPORT
263 NEW HACKENSACK ROAD
WAPPINGERS FALLS, NY 12590


MARK	DATE	DESCRIPTION
------	------	-------------

REVISIONS	
PROJECT NO:	128.065.001
DATE:	SEPTEMBER 2026
DRAWN BY:	B. ZUHRIC
DESIGNED BY:	B. ZUHRIC
CHECKED BY:	J. OBLEMAN, PE
NO ALTERATION PERMITTED HEREON EXCEPT AS PROVIDED UNDER SECTION 7209 SUBDIVISION 2 OF THE NEW YORK EDUCATION LAW	

GENERAL NOTES


S-001

SHEET NO. 9/30

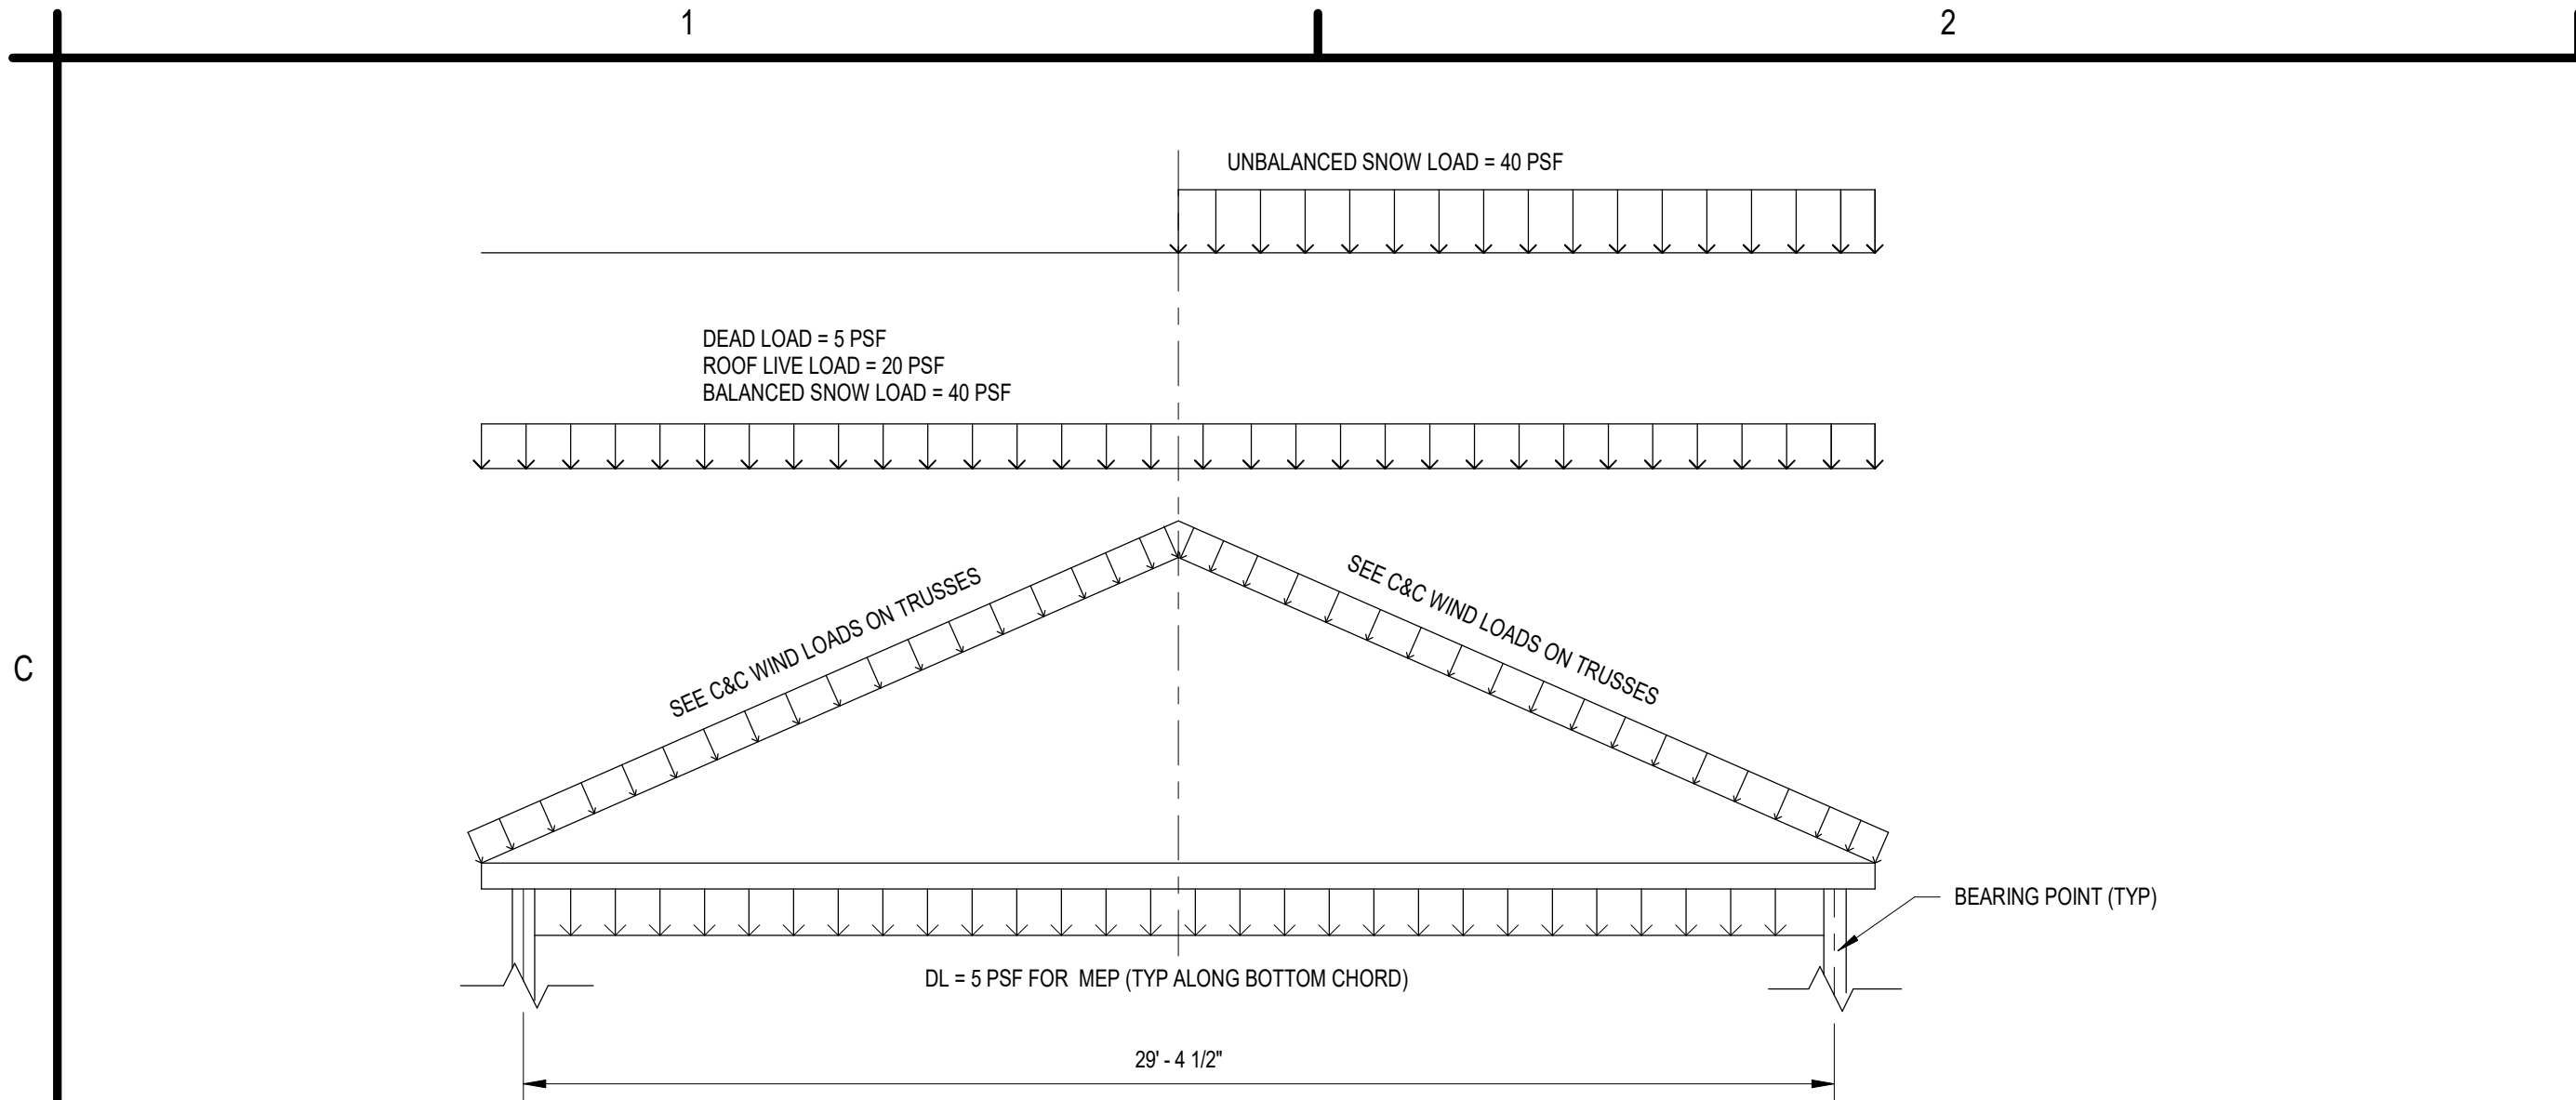


C1 SALT STORAGE TRUSS LOADING DIAGRAM

SCALE: 1/4" = 1'-0"

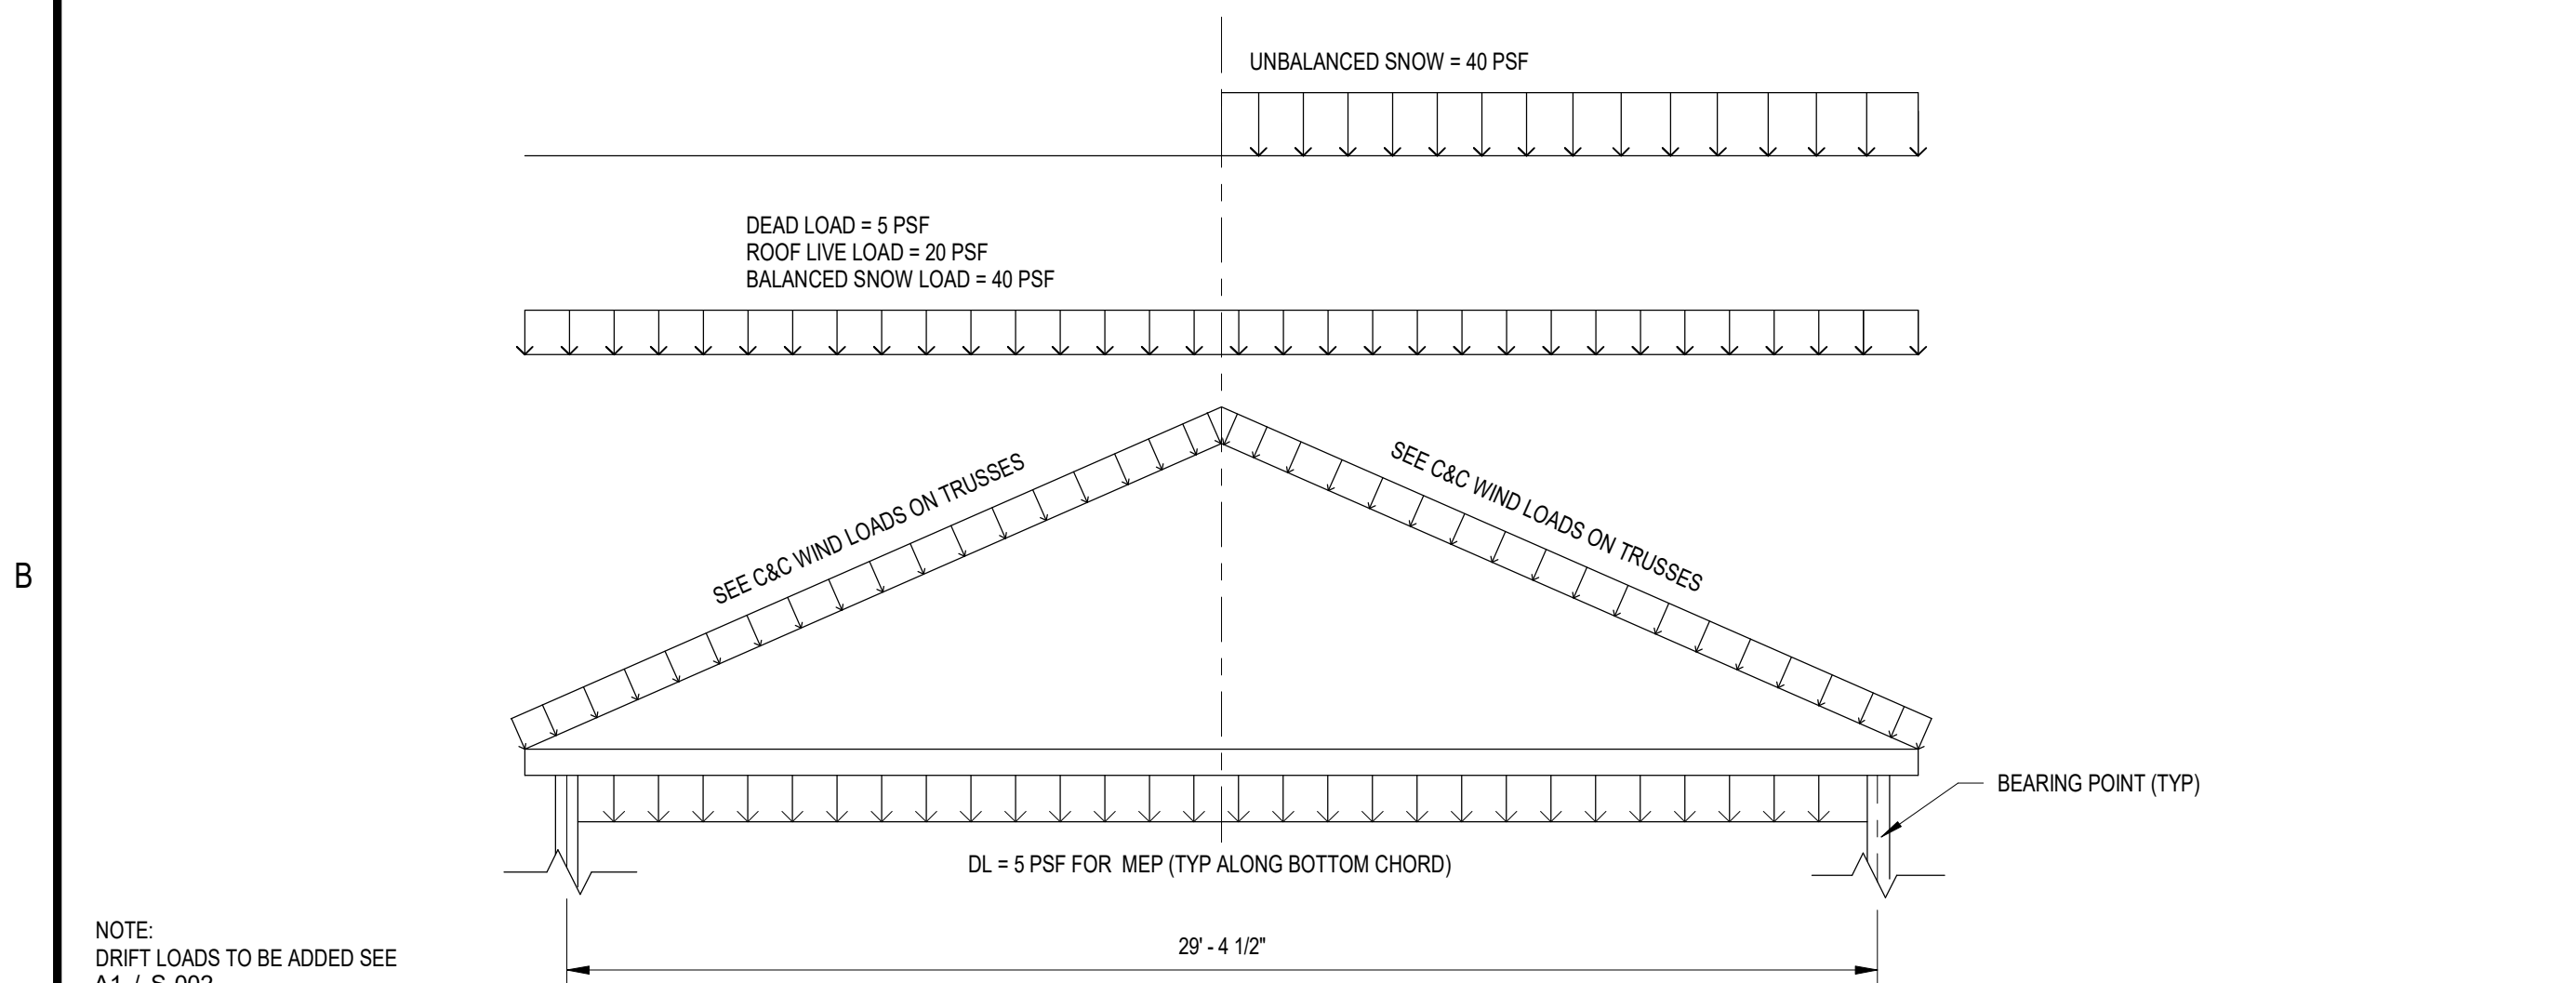


B1 UREA STORAGE TRUSS LOADING DIAGRAM

SCALE: 1/4" = 1'-0"

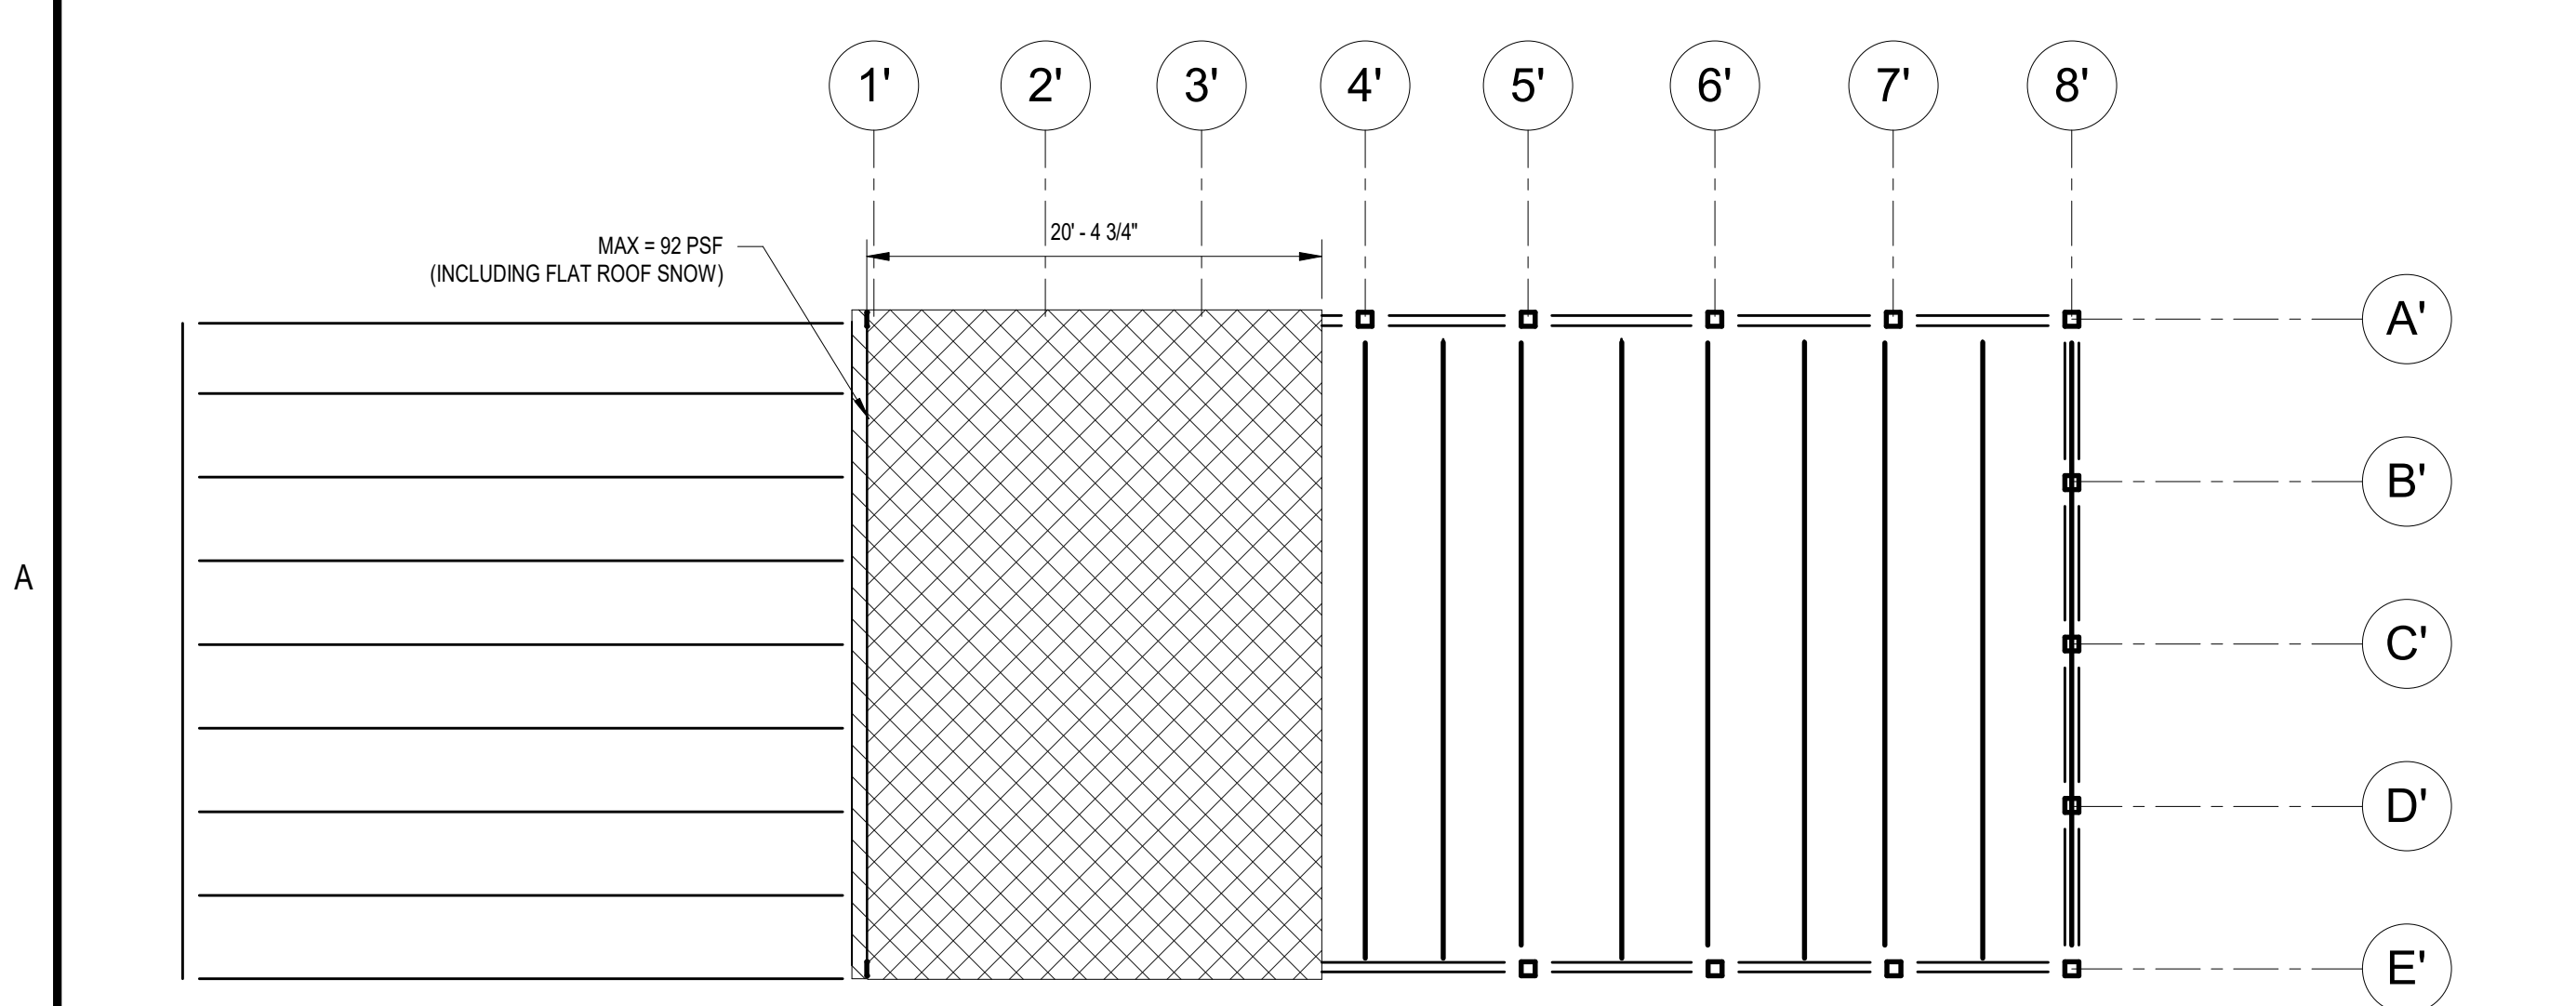

A1 SALT AND UREA STORAGE BUILDING - SNOW DRIFT PLAN

SCALE: 1/8" = 1'-0"

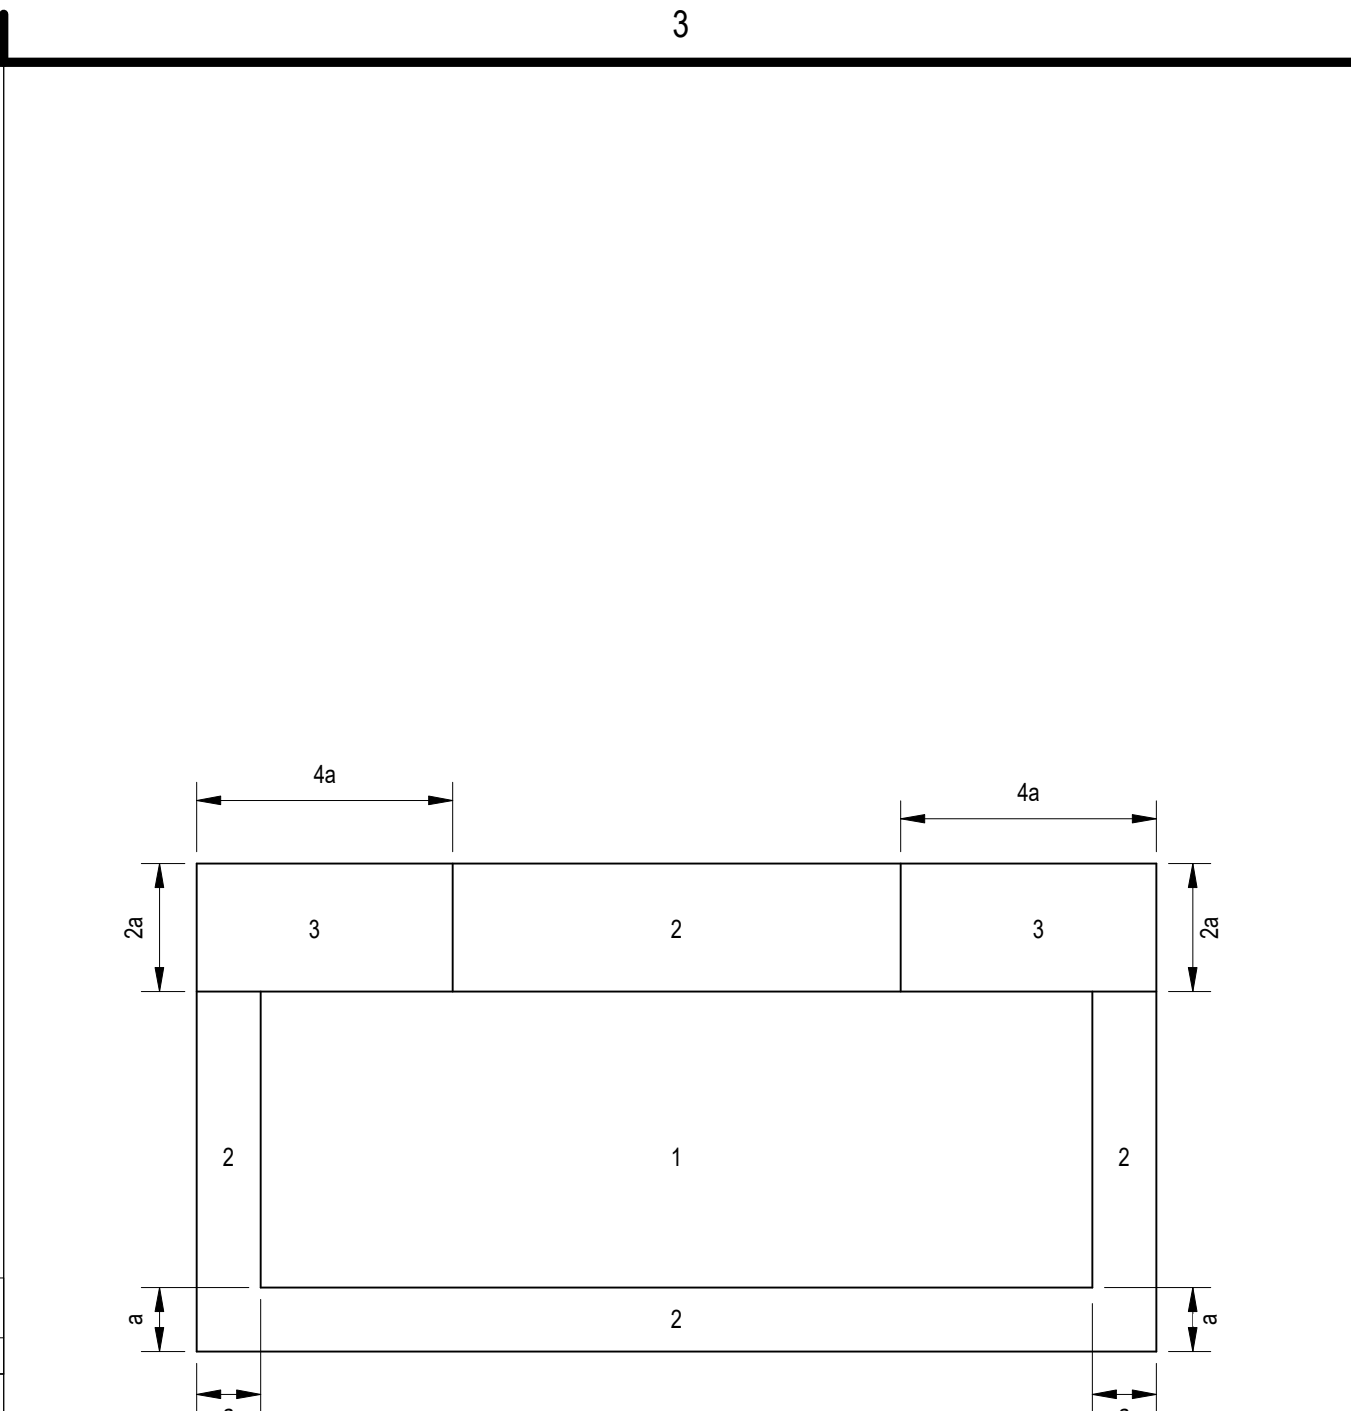


ZONE	EFF. AREA (SQFT)	PRES (+VE) (PSF)	PRES (-VE) (PSF)
1	<10sf	23	31
	20sf	22	31
	50sf	20	30
	>100sf	19	29
	>100sf	19	29
2	<10sf	23	49
	20sf	22	45
	50sf	20	41
	>100sf	19	38
	>100sf	19	38
3	<10sf	23	68
	20sf	22	64
	50sf	20	59
	>100sf	19	55
	>100sf	19	55
4	<10sf	34	36
	20sf	32	35
	50sf	31	33
	100sf	30	32
	>500sf	27	29
5	<10sf	34	42
	20sf	32	40
	50sf	31	37
	100sf	30	35
	>500sf	27	29

COMPONENTS AND CLADDING WIND PRESSURE NOTES:

- WIND PRESSURES SHOWN ARE ULTIMATE LOADS CALCULATED IN ACCORDANCE WITH ASCE 7-22
- LINEAR INTERPOLATION FOR VALUES BETWEEN THOSE SHOWN IN THE TABLE IS ALLOWED.
- SEE ASCE 7-22 FOR DEFINITIONS OF AREAS SHOWN.
- (+VE) ACTS TOWARDS THE SURFACE; (-VE) ACTS AWAY FROM THE SURFACE

A3 C&C WIND LOAD DIAGRAM - COLD STORAGE

SCALE: 1" = 1'-0"

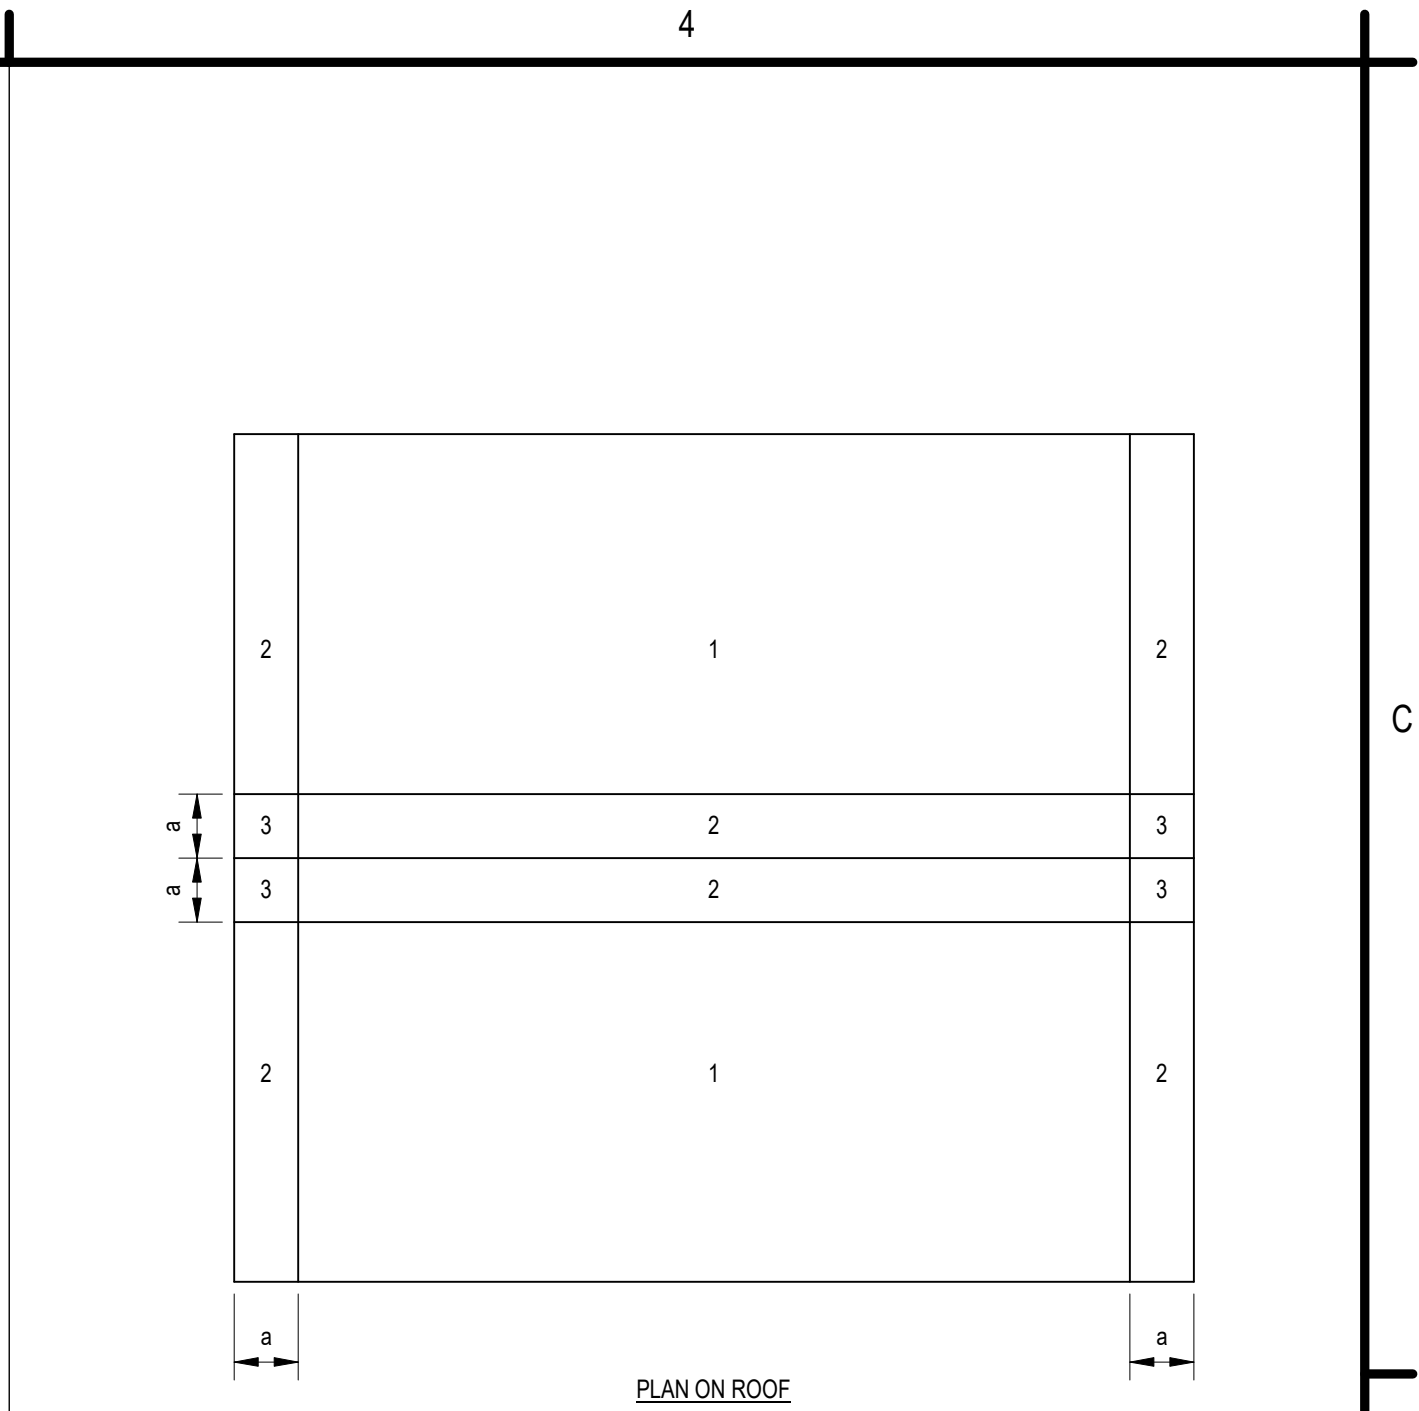

ZONE	EFF. AREA (SQFT)	PRES (+VE) (PSF)	PRES (-VE) (PSF)
1	<10sf	24	33
	20sf	23	33
	50sf	21	32
	>100sf	20	31
	>100sf	20	31
2	<10sf	24	51
	20sf	23	48
	50sf	21	43
	>100sf	20	40
	>100sf	20	40
3	<10sf	24	72
	20sf	23	68
	50sf	21	62
	>100sf	20	58
	>100sf	20	58
4	<10sf	35	38
	20sf	34	37
	50sf	33	35
	100sf	31	34
	>500sf	29	31
5	<10sf	35	45
	20sf	34	42
	50sf	33	39
	100sf	31	37
	>500sf	29	31

COMPONENTS AND CLADDING WIND PRESSURE NOTES:

- WIND PRESSURES SHOWN ARE ULTIMATE LOADS CALCULATED IN ACCORDANCE WITH ASCE 7-22
- LINEAR INTERPOLATION FOR VALUES BETWEEN THOSE SHOWN IN THE TABLE IS ALLOWED.
- SEE ASCE 7-22 FOR DEFINITIONS OF AREAS SHOWN.
- (+VE) ACTS TOWARDS THE SURFACE; (-VE) ACTS AWAY FROM THE SURFACE

A4 C&C WIND LOAD DIAGRAM - SALT AND UREA STORAGE

SCALE: 1" = 1'-0"



C&S Engineers, Inc.
499 Col. Eileen Collins Blvd.
Syracuse, New York 13212
Phone: 315-455-2000
Fax: 315-455-9667
www.cscos.com

CERTIFICATE OF AUTHORIZATION #: 0021365



REGISTRATION EXPIRES: 5/31/28



AIRPORT SUPPORT BUILDINGS
HUDSON VALLEY REGIONAL AIRPORT
263 NEW HACKENSACK ROAD
WAPPINGERS FALLS, NY 12590

MARK	DATE	DESCRIPTION

REVISIONS


PROJECT NO: 128.065.001
DATE: SEPTEMBER 2026
DRAWN BY: B. ZUHRIC
DESIGNED BY: B. ZUHRIC
CHECKED BY: J. OBLEMAN, PE

NO ALTERATION PERMITTED HEREON
EXCEPT AS PROVIDED UNDER SECTION
7209 SUBDIVISION 2 OF THE NEW YORK
EDUCATION LAW

LOADING DIAGRAMS

S-002

SHEET NO. 10/30

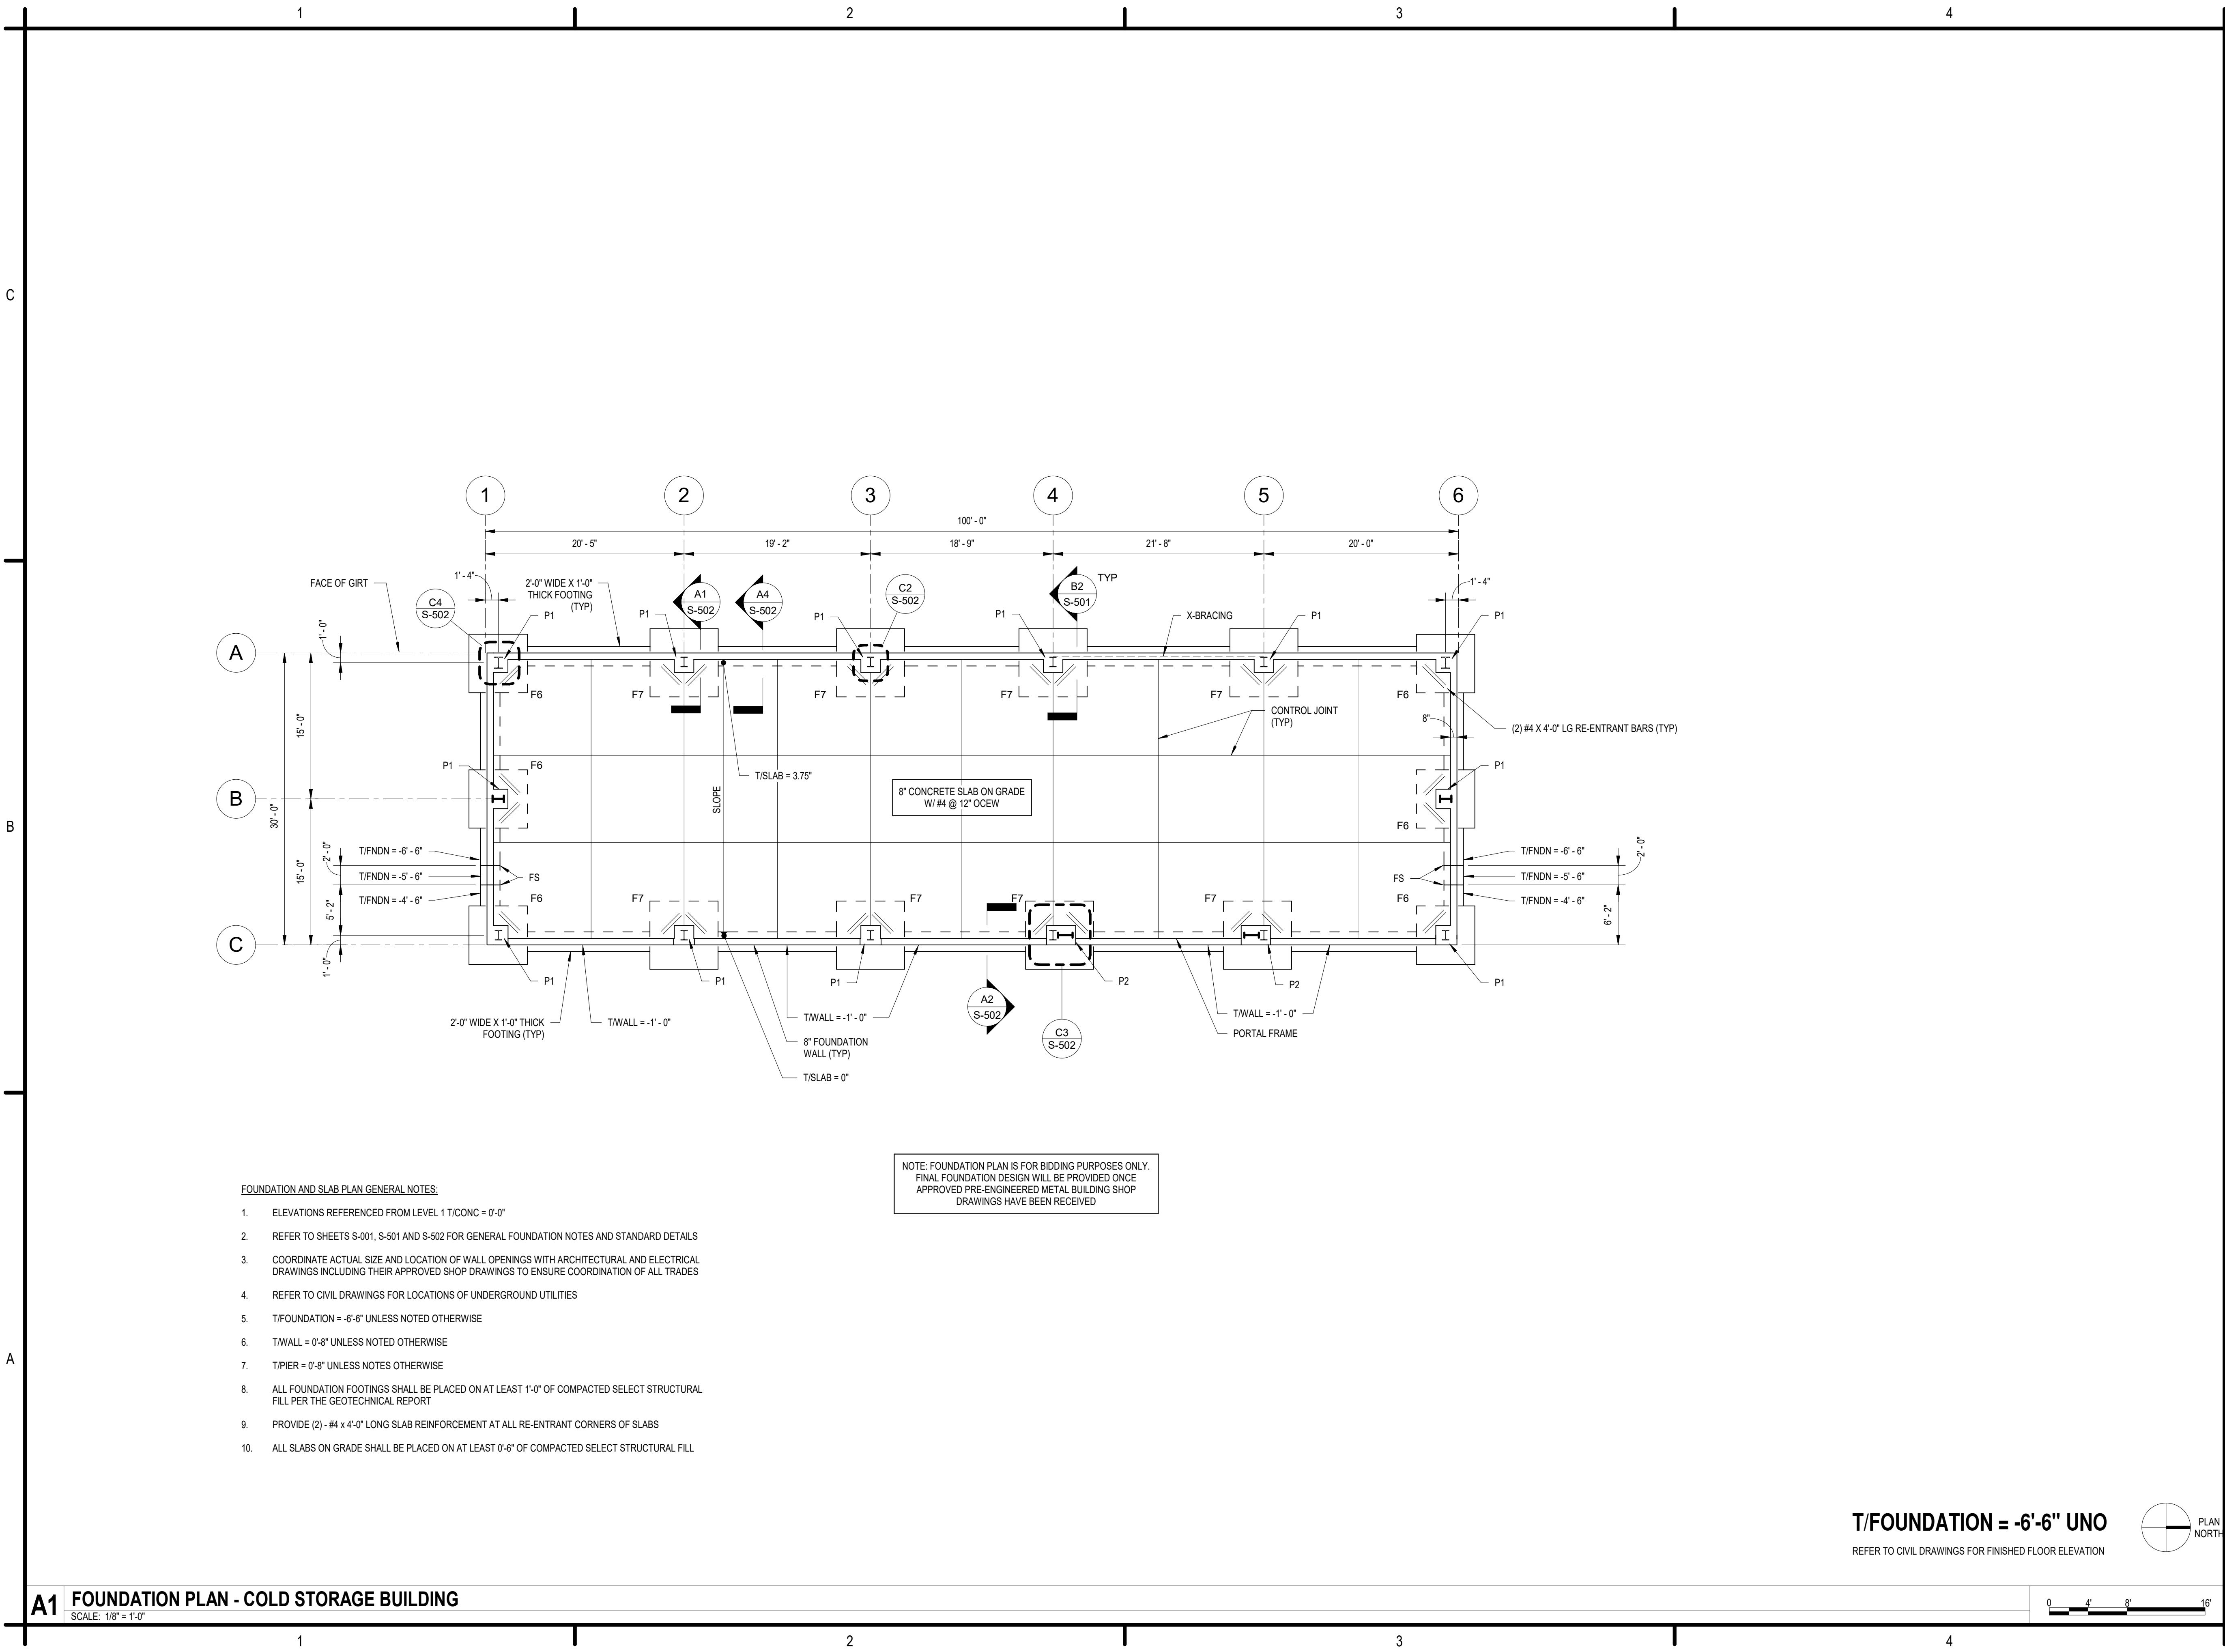

FOUNDATION AND SLAB PLAN GENERAL NOTES:

- ELEVATIONS REFERENCED FROM LEVEL 1 T/CONC = 0'-0"
- REFER TO SHEETS S-001, S-501 AND S-502 FOR GENERAL FOUNDATION NOTES AND STANDARD DETAILS
- COORDINATE ACTUAL SIZE AND LOCATION OF WALL OPENINGS WITH ARCHITECTURAL AND ELECTRICAL DRAWINGS INCLUDING THEIR APPROVED SHOP DRAWINGS TO ENSURE COORDINATION OF ALL TRADES
- REFER TO CIVIL DRAWINGS FOR LOCATIONS OF UNDERGROUND UTILITIES
- T/FOUNDATION = -6'-6" UNLESS NOTED OTHERWISE
- T/WALL = 0'-8" UNLESS NOTED OTHERWISE
- T/PIER = 0'-8" UNLESS NOTES OTHERWISE
- ALL FOUNDATION FOOTINGS SHALL BE PLACED ON AT LEAST 1'-0" OF COMPACTED SELECT STRUCTURAL FILL PER THE GEOTECHNICAL REPORT
- PROVIDE (2) - #4 x 4'-0" LONG SLAB REINFORCEMENT AT ALL RE-ENTRANT CORNERS OF SLABS
- ALL SLABS ON GRADE SHALL BE PLACED ON AT LEAST 0'-6" OF COMPACTED SELECT STRUCTURAL FILL

NOTE: FOUNDATION PLAN IS FOR BIDDING PURPOSES ONLY.
FINAL FOUNDATION DESIGN WILL BE PROVIDED ONCE
APPROVED PRE-ENGINEERED METAL BUILDING SHOP
DRAWINGS HAVE BEEN RECEIVED

A1 FOUNDATION PLAN - COLD STORAGE BUILDING

SCALE: 1/8" = 1'-0"

T/FOUNDATION = -6'-6" UNO
REFER TO CIVIL DRAWINGS FOR FINISHED FLOOR ELEVATION



C&S COMPANIES®
C&S Engineers, Inc.
499 Col. Eileen Collins Blvd.
Syracuse, New York 13212
Phone: 315-455-2000
Fax: 315-455-9667
www.cscos.com

CERTIFICATE OF AUTHORIZATION #: 0021365

REGISTRATION EXPIRES: 5/31/28


HUDSON VALLEY
REGIONAL AIRPORT

AIRPORT SUPPORT BUILDINGS
HUDSON VALLEY REGIONAL AIRPORT
263 NEW HACKENSACK ROAD
WAPPINGERS FALLS, NY 12590

MARK	DATE	DESCRIPTION
REVISIONS		
PROJECT NO: 128.065.001		
DATE: SEPTEMBER 2026		
DRAWN BY: B. ZUHRIC		
DESIGNED BY: B. ZUHRIC		
CHECKED BY: J. OBLEMAN, PE		
NO ALTERATION PERMITTED HEREON EXCEPT AS PROVIDED UNDER SECTION 7209 SUBDIVISION 2 OF THE NEW YORK EDUCATION LAW		

COLD STORAGE
FOUNDATION AND
SLAB PLAN

S-101
SHEET NO. 11/30

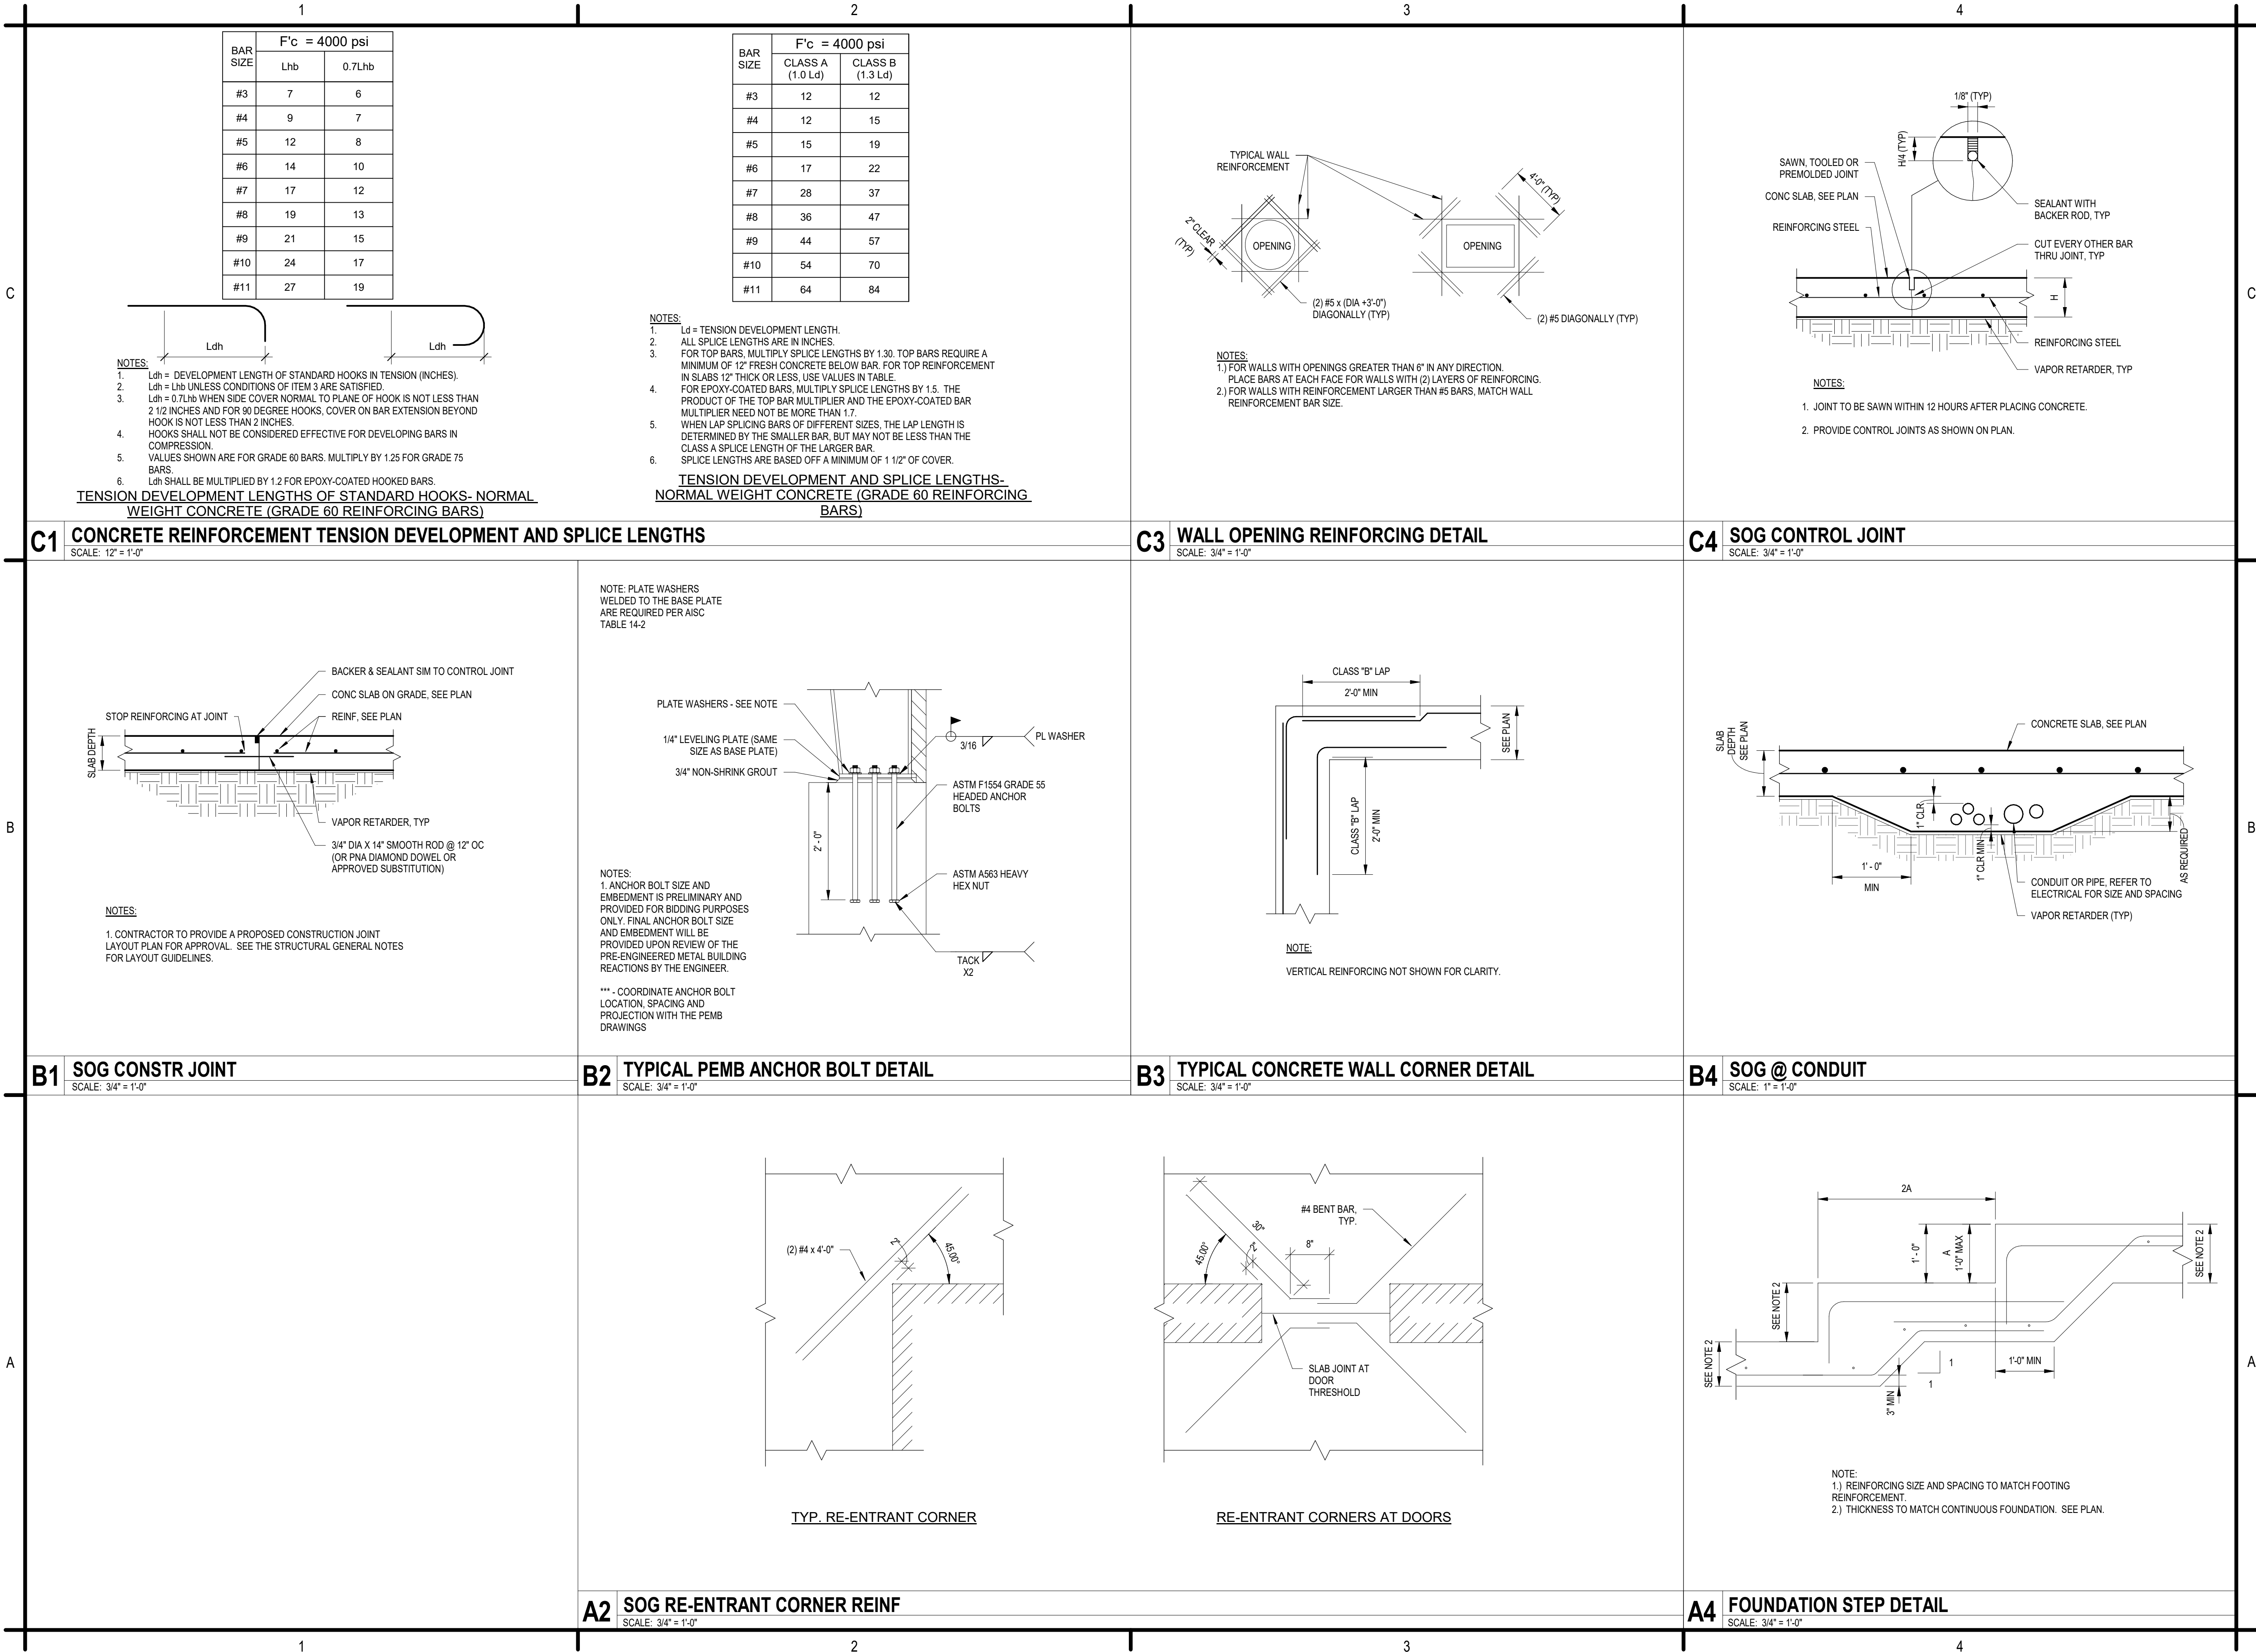



C&S Engineers, Inc.
499 Col. Eileen Collins Blvd.
Syracuse, New York 13212
Phone: 315-455-2000
Fax: 315-455-9667
www.cscos.com

CERTIFICATE OF AUTHORIZATION #: 0021365



REGISTRATION EXPIRES: 5/31/28



**HUDSON VALLEY
REGIONAL AIRPORT**

AIRPORT SUPPORT BUILDINGS
HUDSON VALLEY REGIONAL AIRPORT
263 NEW HACKENSACK ROAD
WAPPINGERS FALLS, NY 12590

MARK	DATE	DESCRIPTION
REVISIONS		
PROJECT NO: 128.065.001		
DATE: SEPTEMBER 2026		
DRAWN BY: B. ZUHRIC		
DESIGNED BY: B. ZUHRIC		
CHECKED BY: J. OBELMAN, PE		
NO ALTERATION PERMITTED HEREON EXCEPT AS PROVIDED UNDER SECTION 7209 SUBDIVISION 2 OF THE NEW YORK EDUCATION LAW		




TYPICAL DETAILS

S-501

SHEET NO. 14/30

(F) FOUNDATION SCHEDULE				
MARK	DIMENSIONS			REINFORCING
	"W"	"L"	"H"	
F6	6' - 0"	6' - 0"	1' - 6"	(6) #6 EACH WAY TOP AND BOTTOM
F7	7' - 0"	7' - 0"	1' - 6"	(7) #6 EACH WAY TOP AND BOTTOM

PIER SCHEDULE				
MARK	SIZE (WIDTHxLENGTH)	VERT. REINF.	T/PIER EL.	REF. DETAIL
P1	24 x 24	(8) #8	0' - 8"	C2/S-504
P2	36 x 24	(12) #8	0' - 8"	C3/S-504

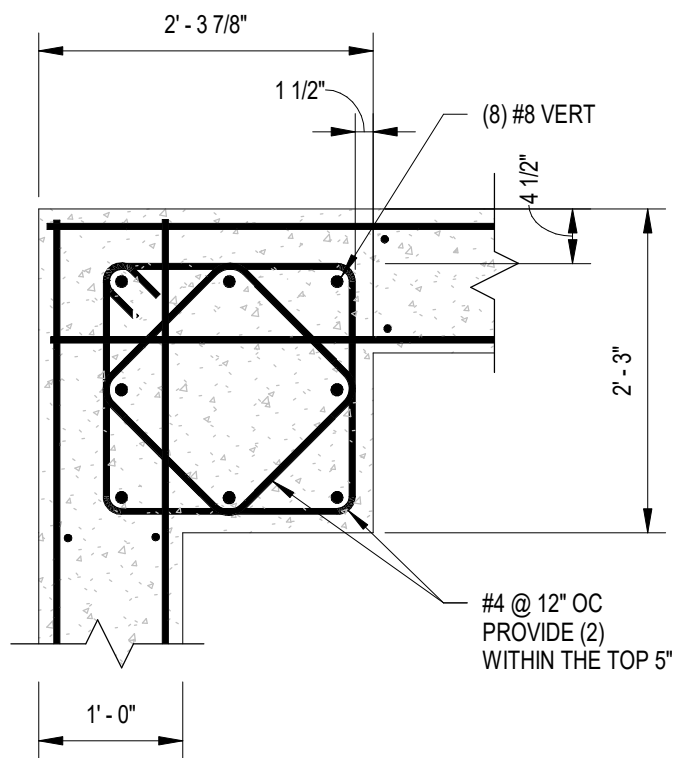
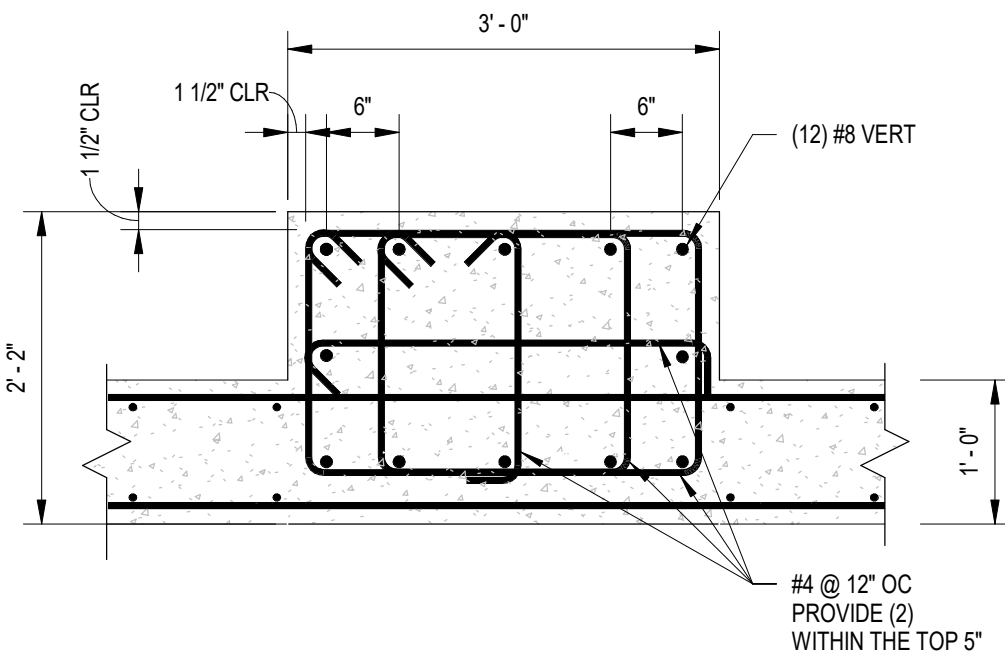
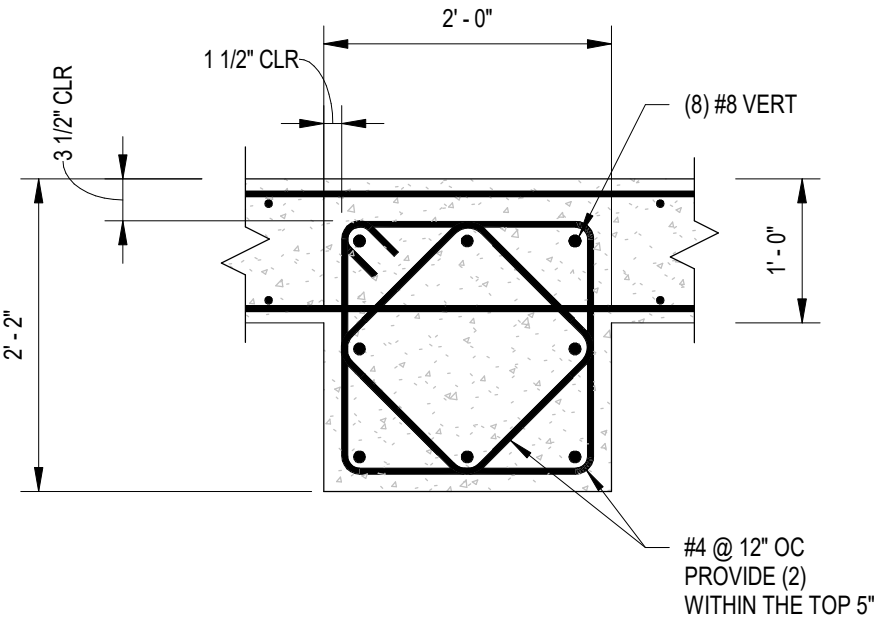


C1 FOUNDATION AND PIER SCHEDULE
SCALE: NTS

C2 PIER P1
SCALE: 3/4" = 1'-0"

C3 PIER P2
SCALE: 3/4" = 1'-0"

C4 PIER P1 - CORNER DETAIL
SCALE: 3/4" = 1'-0"

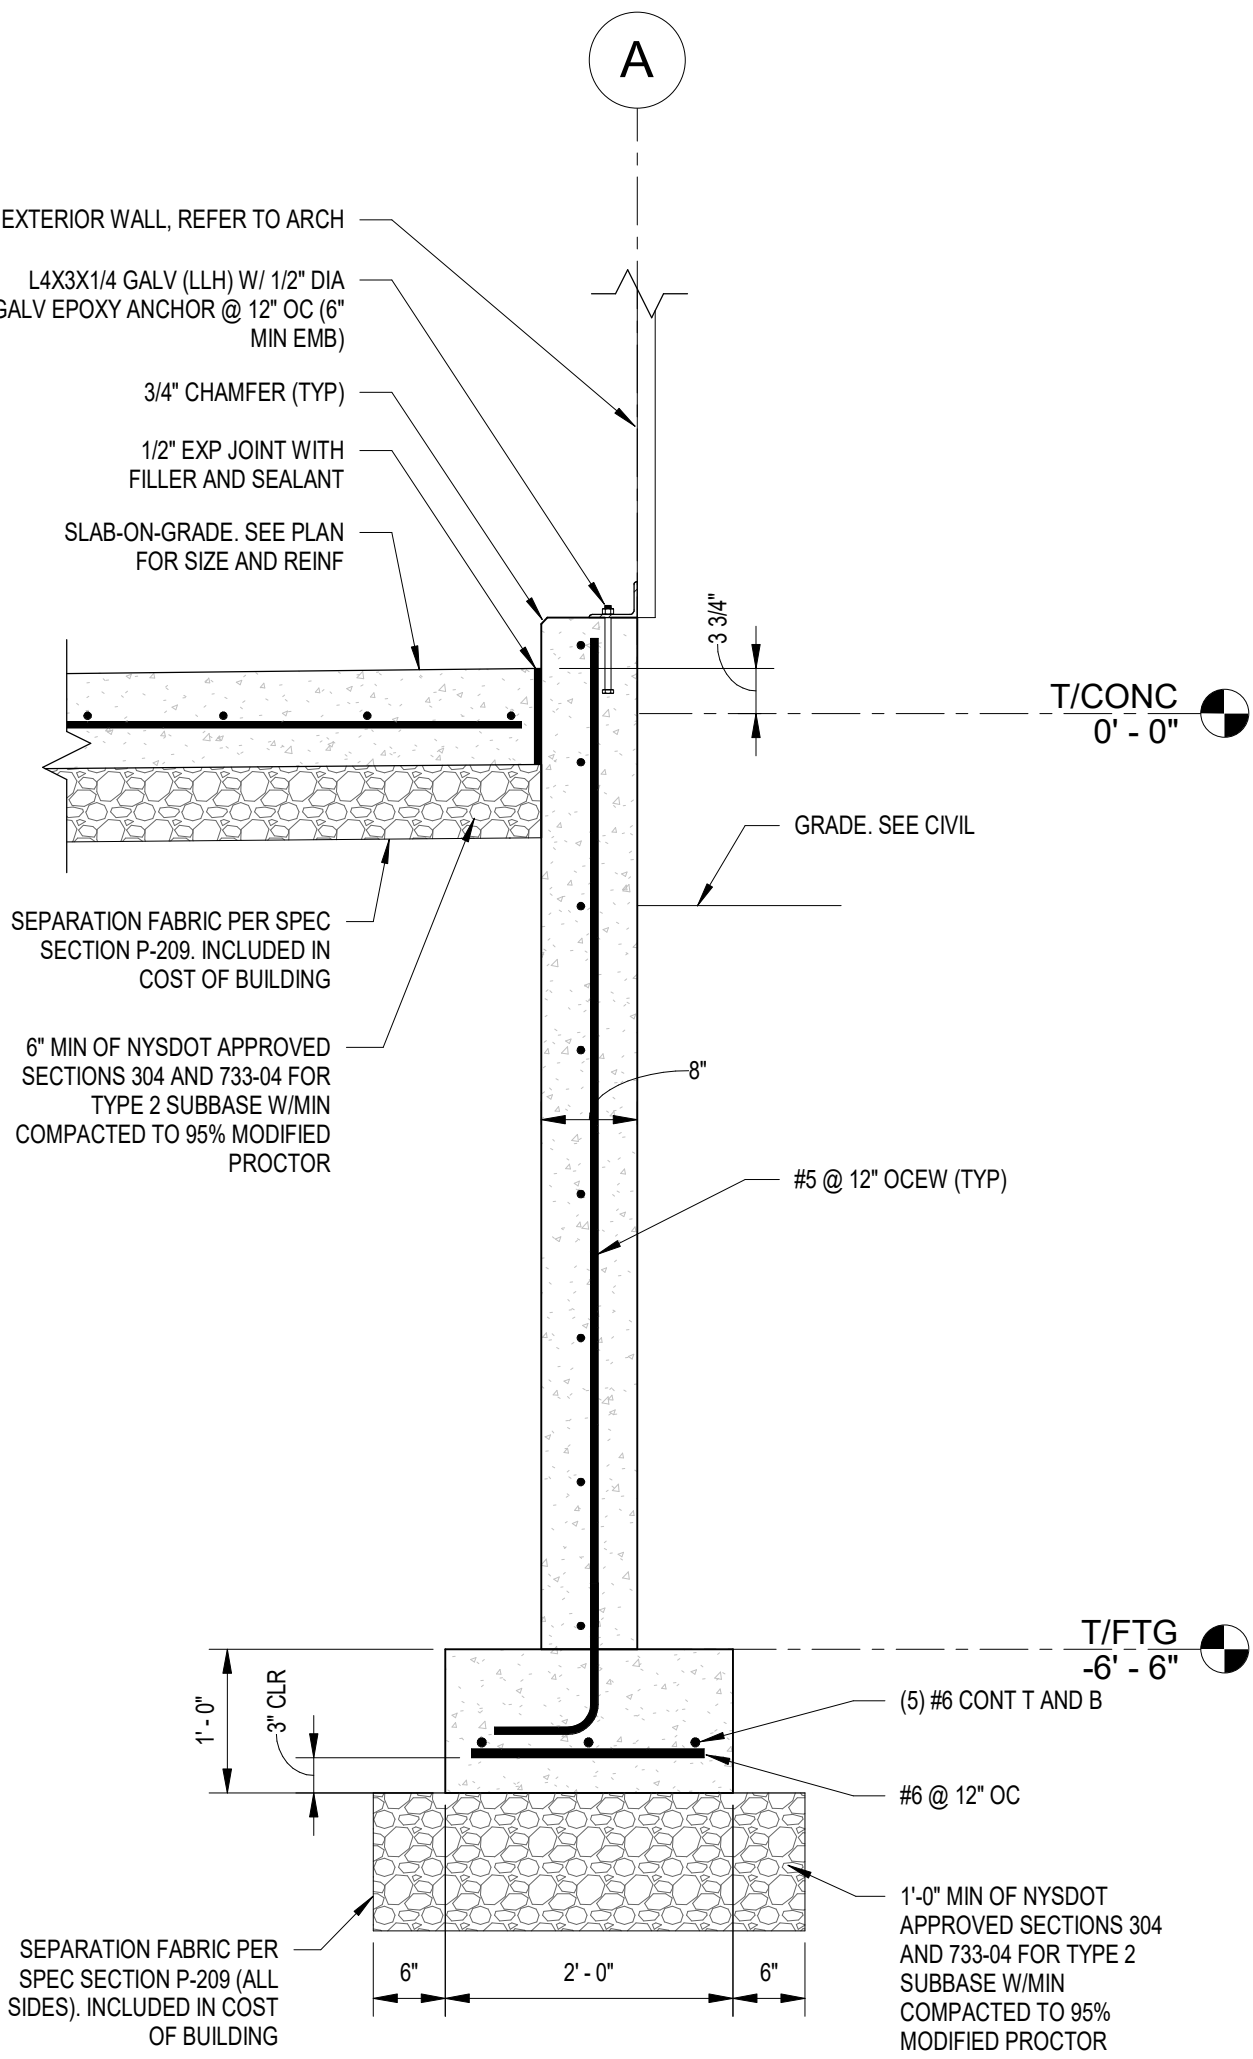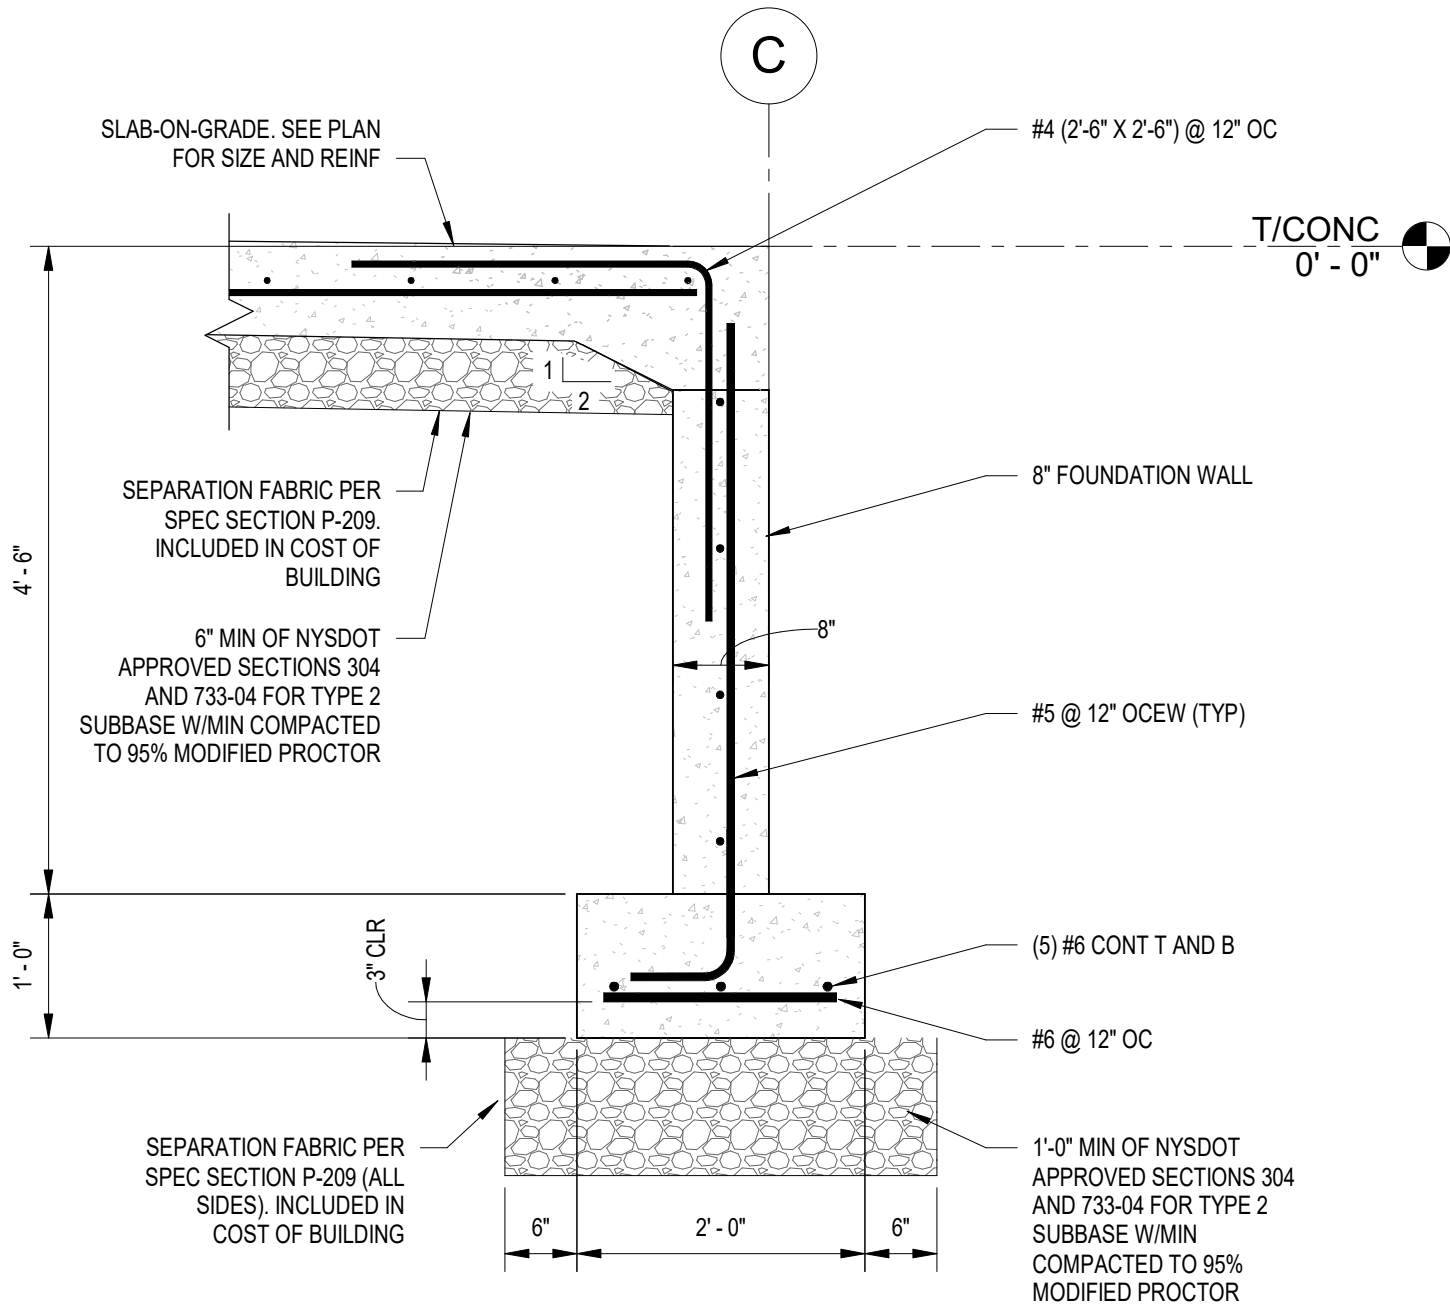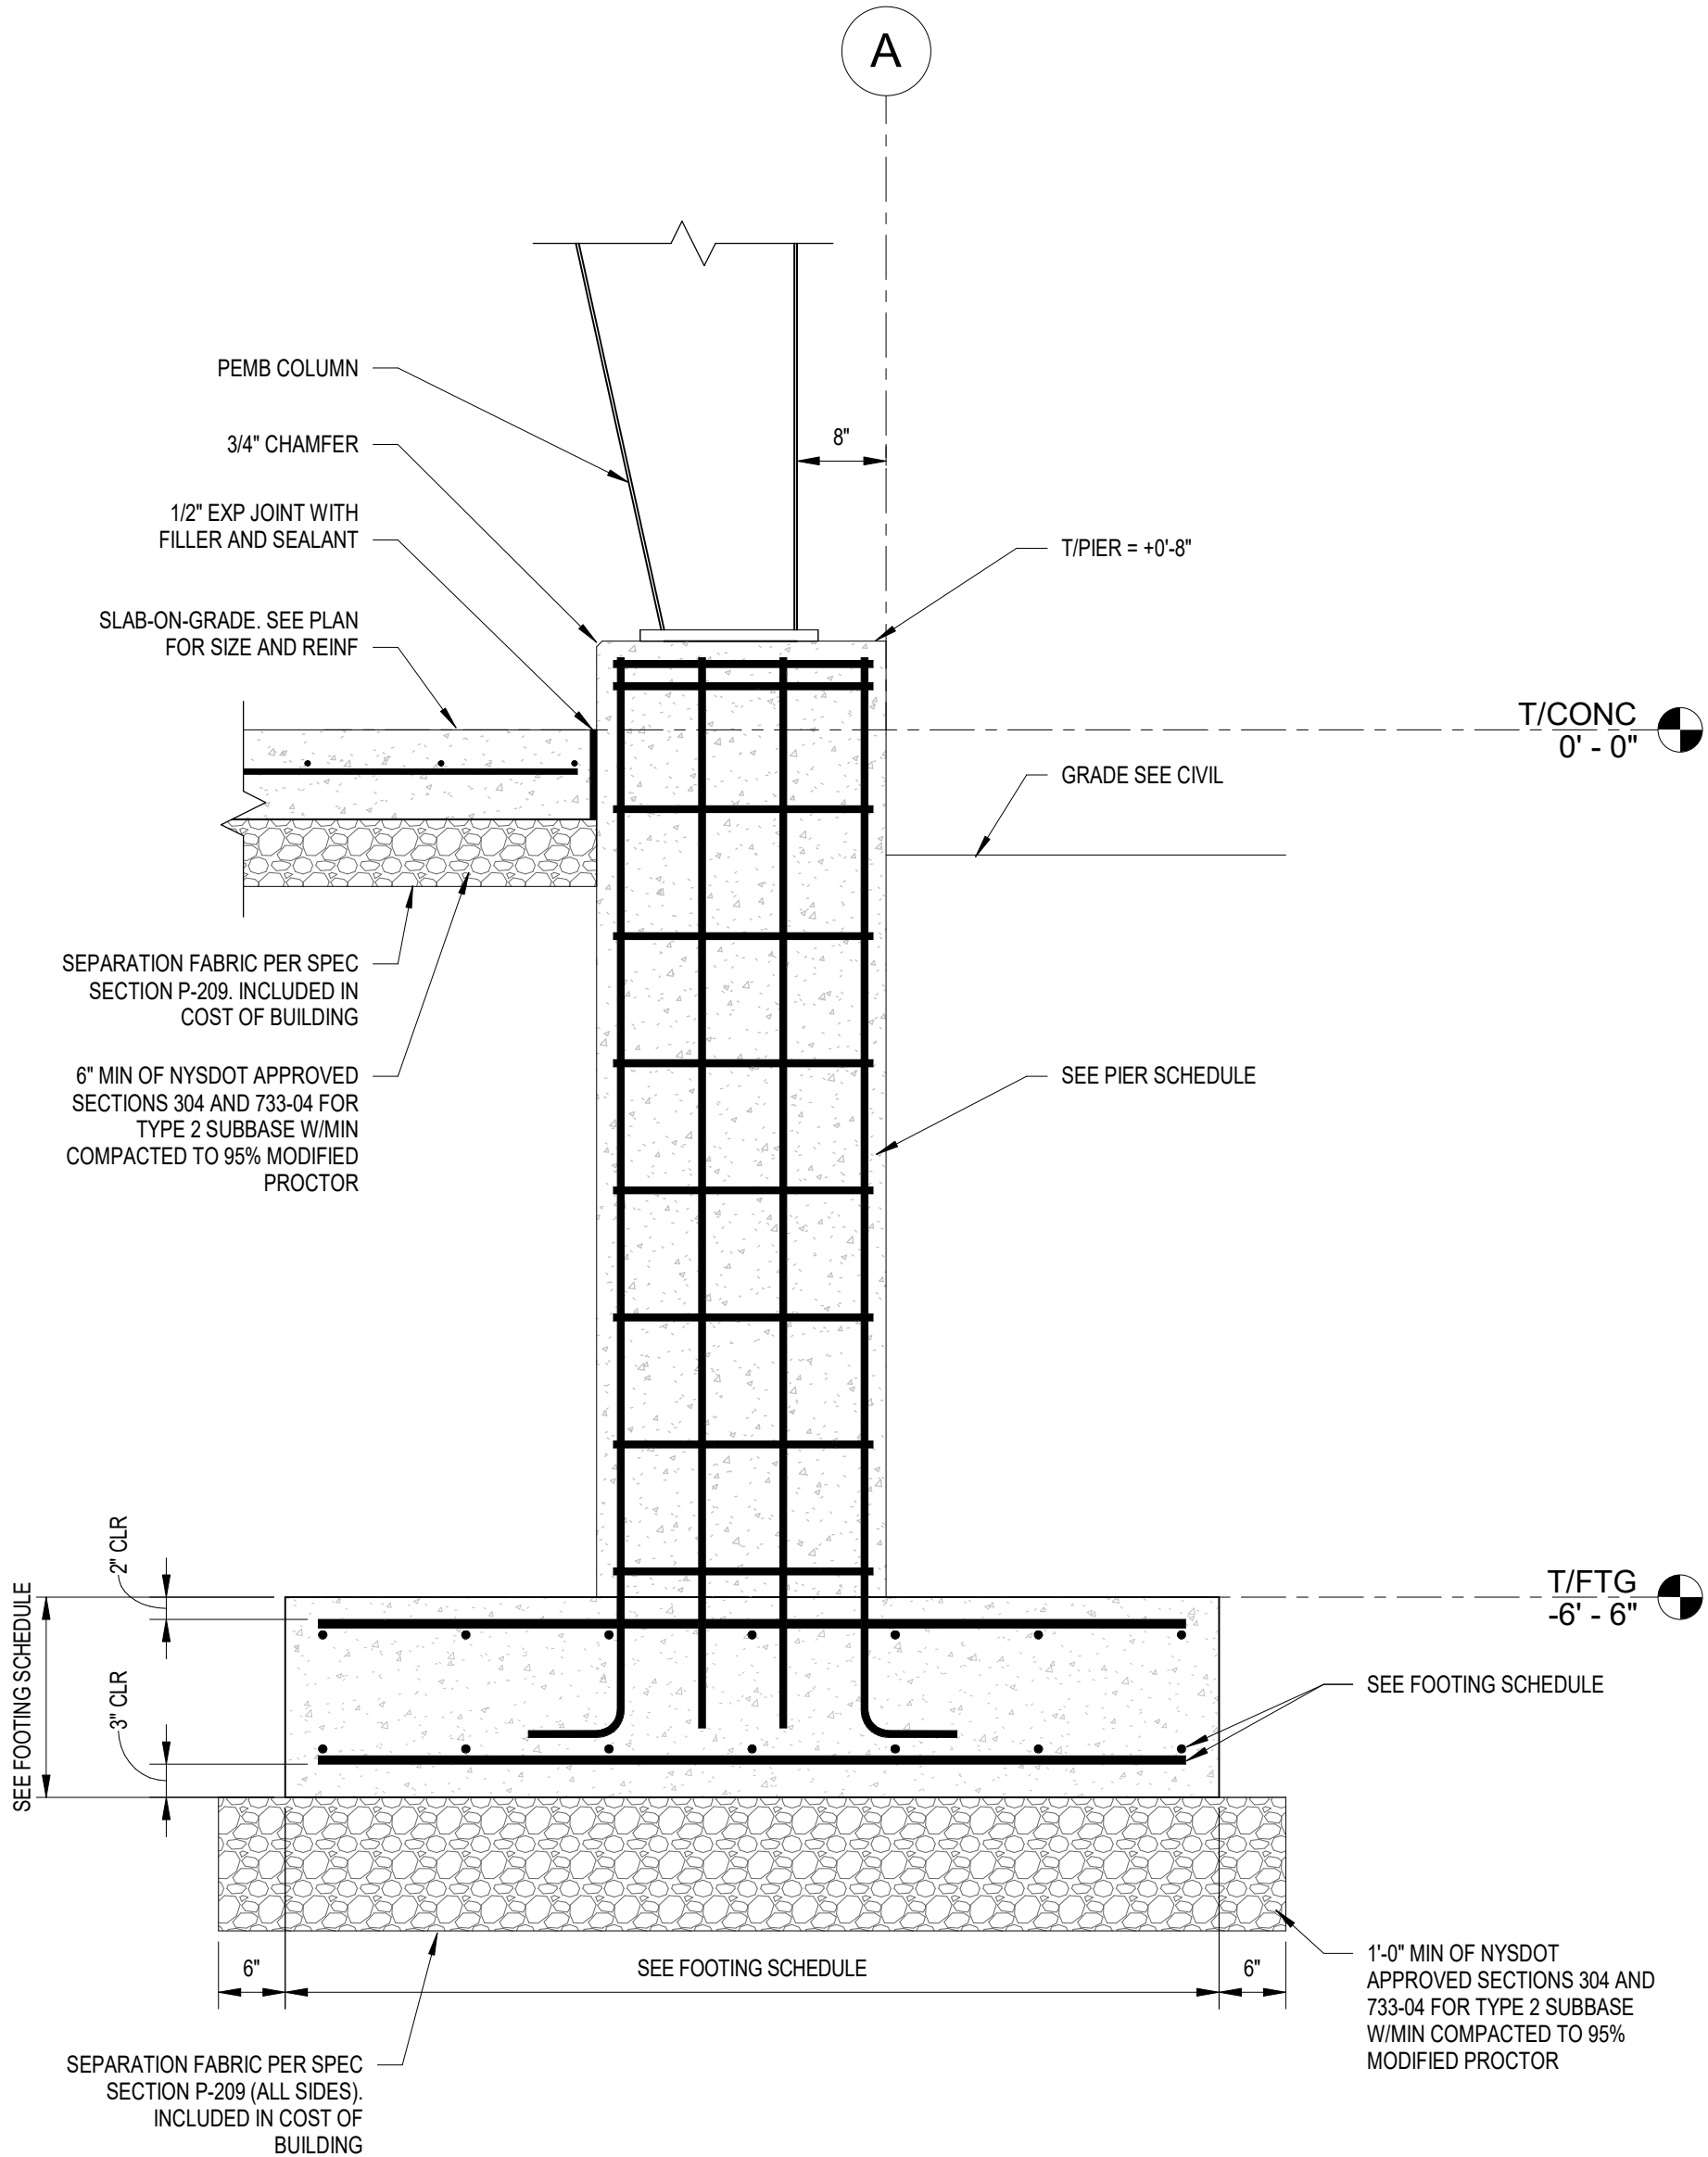

A1 COLD STORAGE COLUMN FOUNDATION
SCALE: 3/4" = 1'-0"

A2 COLD STORAGE OVERHEAD DOOR FOUNDATION
SCALE: 3/4" = 1'-0"

A4 TYP COLD STORAGE FOUNDATION WALL DETAIL
SCALE: 3/4" = 1'-0"



C&S Engineers, Inc.
499 Col. Eileen Collins Blvd.
Syracuse, New York 13212
Phone: 315-455-2000
Fax: 315-455-9667
www.cscos.com

CERTIFICATE OF AUTHORIZATION #: 0021365



REGISTRATION EXPIRES: 5/31/28




AIRPORT SUPPORT BUILDINGS
HUDSON VALLEY REGIONAL AIRPORT
263 NEW HACKENSACK ROAD
WAPPINGERS FALLS, NY 12590

MARK	DATE	DESCRIPTION
REVISIONS		
PROJECT NO: 128.065.001		
DATE: SEPTEMBER 2026		
DRAWN BY: B. ZUHRIC		
DESIGNED BY: B. ZUHRIC		
CHECKED BY: J. OBLEMAN, PE		
NO ALTERATION PERMITTED HEREON EXCEPT AS PROVIDED UNDER SECTION 7209 SUBDIVISION 2 OF THE NEW YORK EDUCATION LAW		

DETAILS

S-502

SHEET NO. 15/30

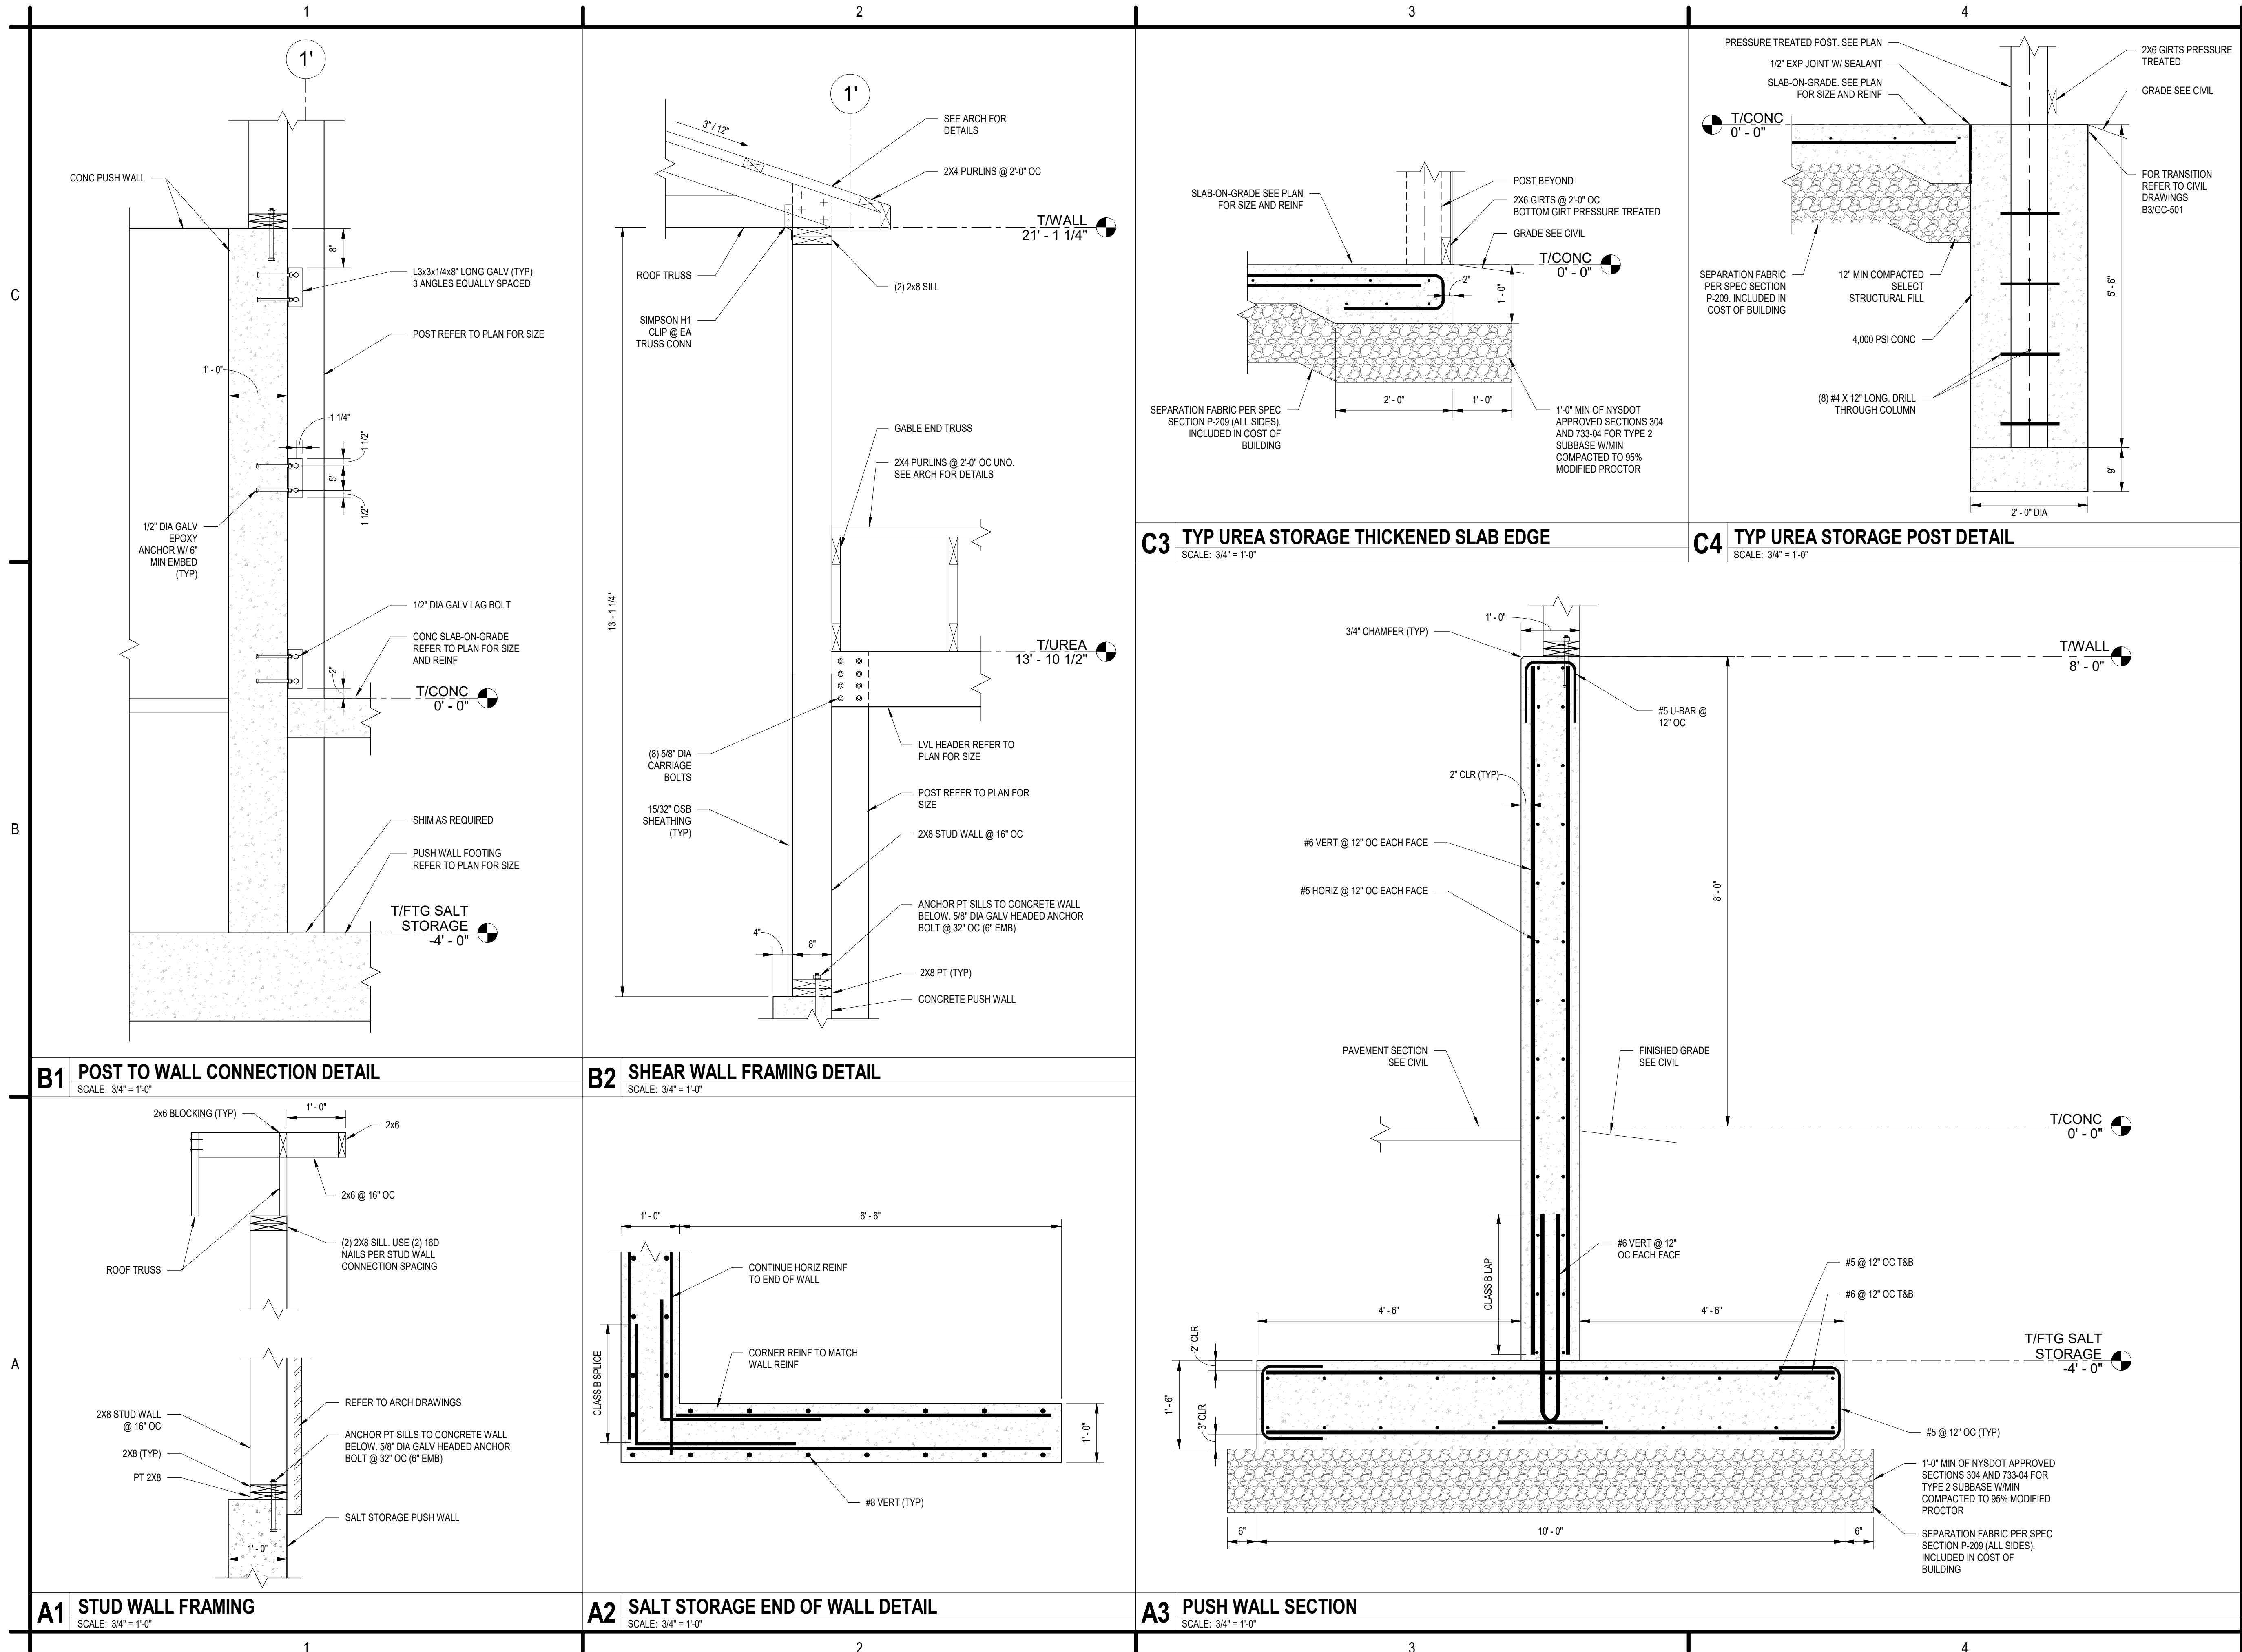

C&S Engineers, Inc.
499 Col. Eileen Collins Blvd.
Syracuse, New York 13212
Phone: 315-455-2000
Fax: 315-455-9667
www.cscos.com

CERTIFICATE OF AUTHORIZATION #: 0021365

REGISTRATION EXPIRES: 5/31/28

HUDSON VALLEY
REGIONAL AIRPORT

AIRPORT SUPPORT BUILDINGS
HUDSON VALLEY REGIONAL AIRPORT
263 NEW HACKENSACK ROAD
WAPPINGERS FALLS, NY 12590

MARK	DATE	DESCRIPTION
REVISIONS		
PROJECT NO: 128.065.001		
DATE: SEPTEMBER 2026		
DRAWN BY: B. ZUHRIC		
DESIGNED BY: B. ZUHRIC		
CHECKED BY: J. OBLEMAN, PE		
NO ALTERATION PERMITTED HEREON EXCEPT AS PROVIDED UNDER SECTION 7209 SUBDIVISION 2 OF THE NEW YORK EDUCATION LAW		

DETAILS

S-503

SHEET NO. 16/30

C	1	2	3	4
B				
A				



C&S Architects, Engineers & Landscape Architect, LLC
499 Col. Eileen Collins Blvd.
Syracuse, New York 13212
Phone: 315-455-2000
Fax: 315-455-9667
www.cscos.com




AIRPORT SUPPORT BUILDINGS
HUDSON VALLEY REGIONAL AIRPORT
263 NEW HACKENSACK ROAD
WAPPINGERS FALLS, NY 12590

MARK	DATE	DESCRIPTION
------	------	-------------

REVISIONS		
PROJECT NO:	128.065.001	
DATE:	SEPTEMBER 2026	
DRAWN BY:	A. BRUCE, AIA	
DESIGNED BY:	A. BRUCE, AIA	
CHECKED BY:	L. M. ROYER, AIA	
CONTRACTOR SHALL VERIFY ALL CONDITIONS ON JOB SITE & NOTIFY THE OWNER OF ANY VARIATIONS FROM DIMENSIONS SHOWN ON THESE DRAWINGS BEFORE PROCEEDING WITH ANY CONSTRUCTION.		

SYMBOLS, ABBREVIATIONS, AND LEGENDS

A-001
SHEET NO. 18/30

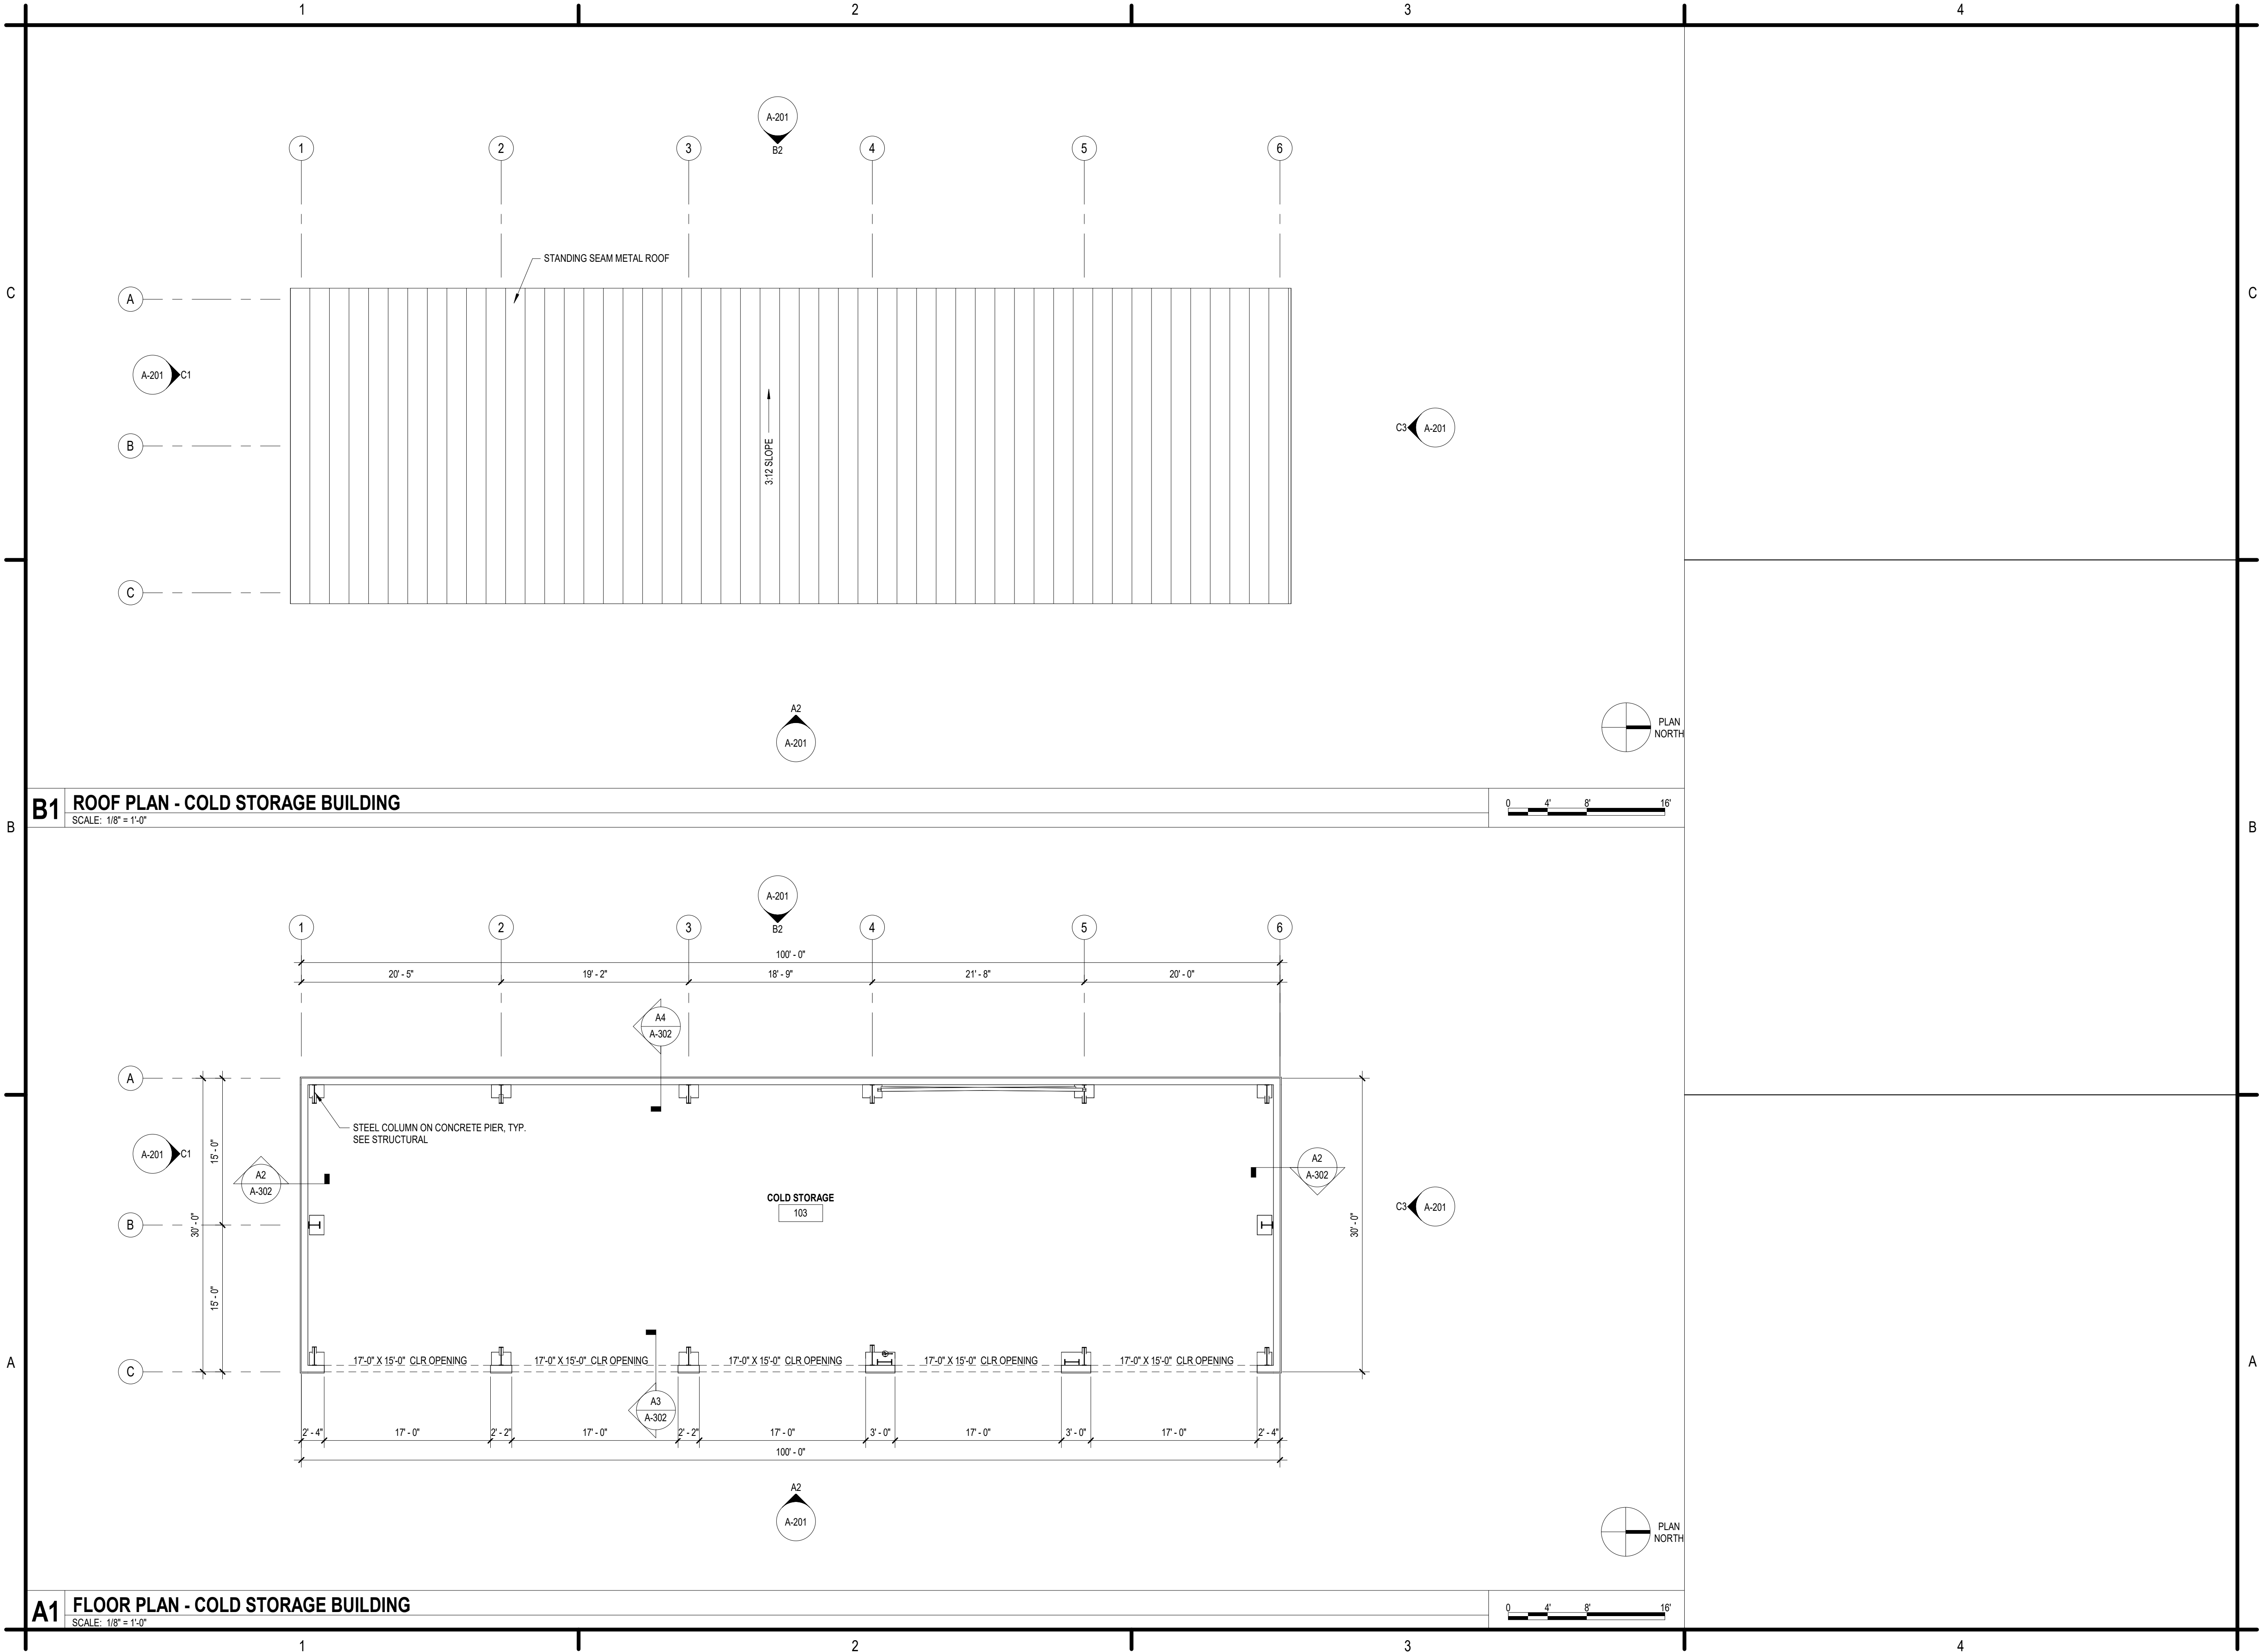

C&S Architects, Engineers &
Landscape Architect, LLC
499 Col. Eileen Collins Blvd.
Syracuse, New York 13212
Phone: 315-455-2000
Fax: 315-455-9667
www.cscos.com




AIRPORT SUPPORT BUILDINGS
HUDSON VALLEY REGIONAL AIRPORT
263 NEW HACKENSACK ROAD
WAPPINGERS FALLS, NY 12590

MARK	DATE	DESCRIPTION
REVISIONS		
PROJECT NO: 128.065.001		
DATE: SEPTEMBER 2026		
DRAWN BY: A. BRUCE, AIA		
DESIGNED BY: A. BRUCE, AIA		
CHECKED BY: L. M. ROYER, AIA		
CONTRACTOR SHALL VERIFY ALL CONDITIONS ON JOB SITE & NOTIFY THE OWNER OF ANY VARIATIONS FROM DIMENSIONS SHOWN ON THESE DRAWINGS BEFORE PROCEEDING WITH ANY CONSTRUCTION.		


FLOOR PLAN - COLD
STORAGE BUILDING

A-101
SHEET NO. 20/30

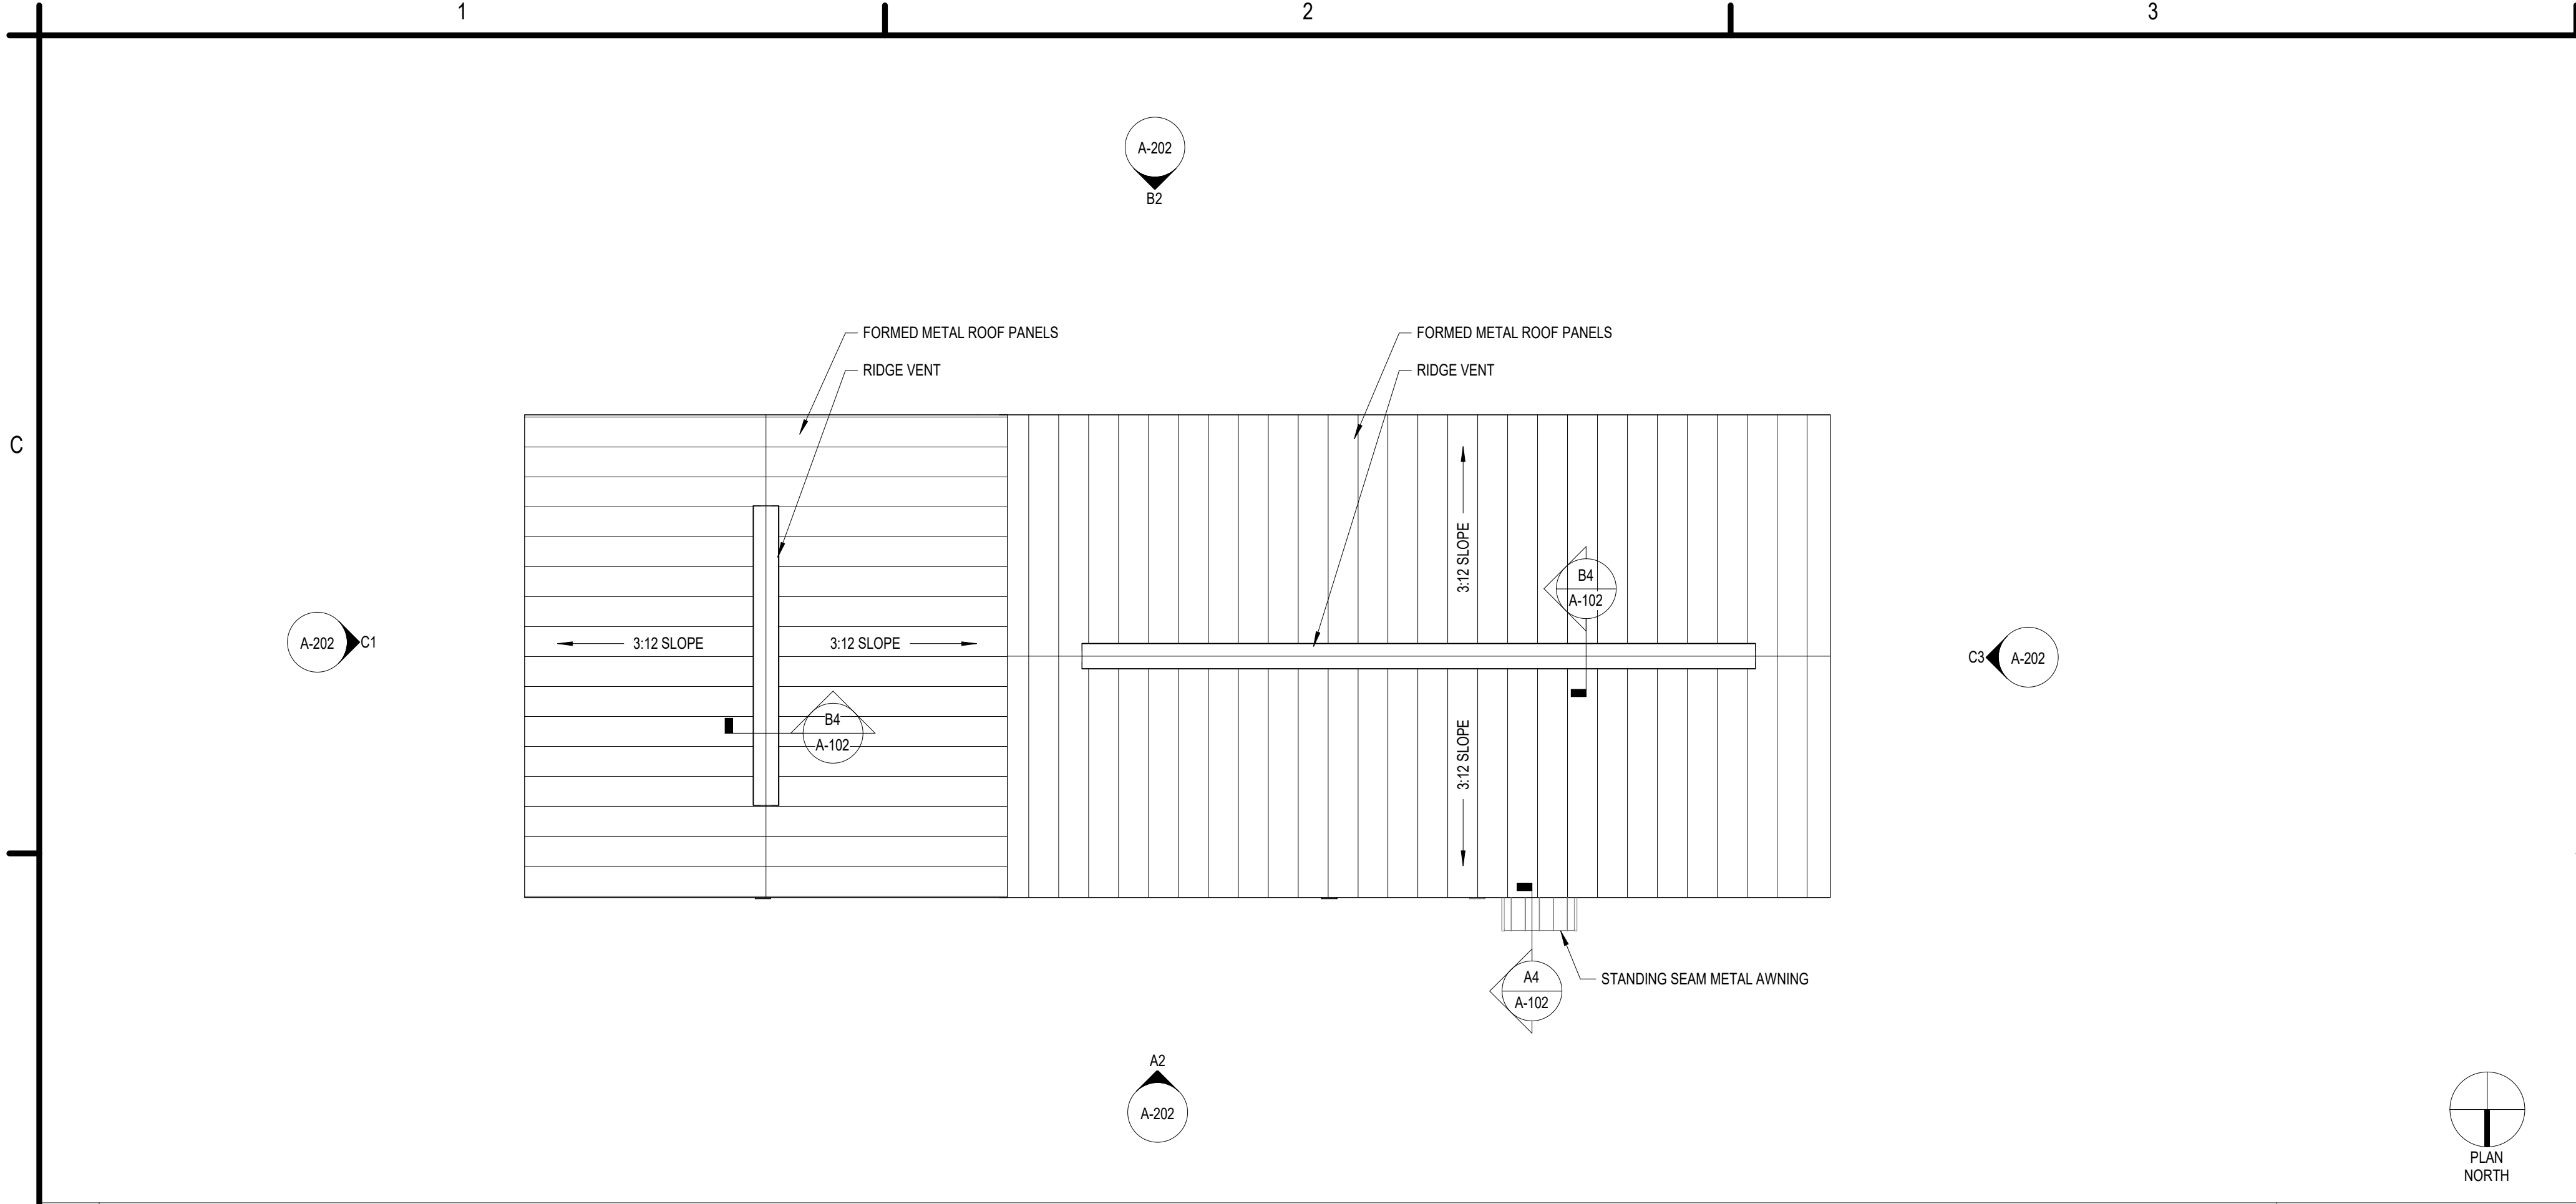


B1 ROOF PLAN - SALT AND UREA STORAGE BUILDING

SCALE: 1/8" = 1'-0"

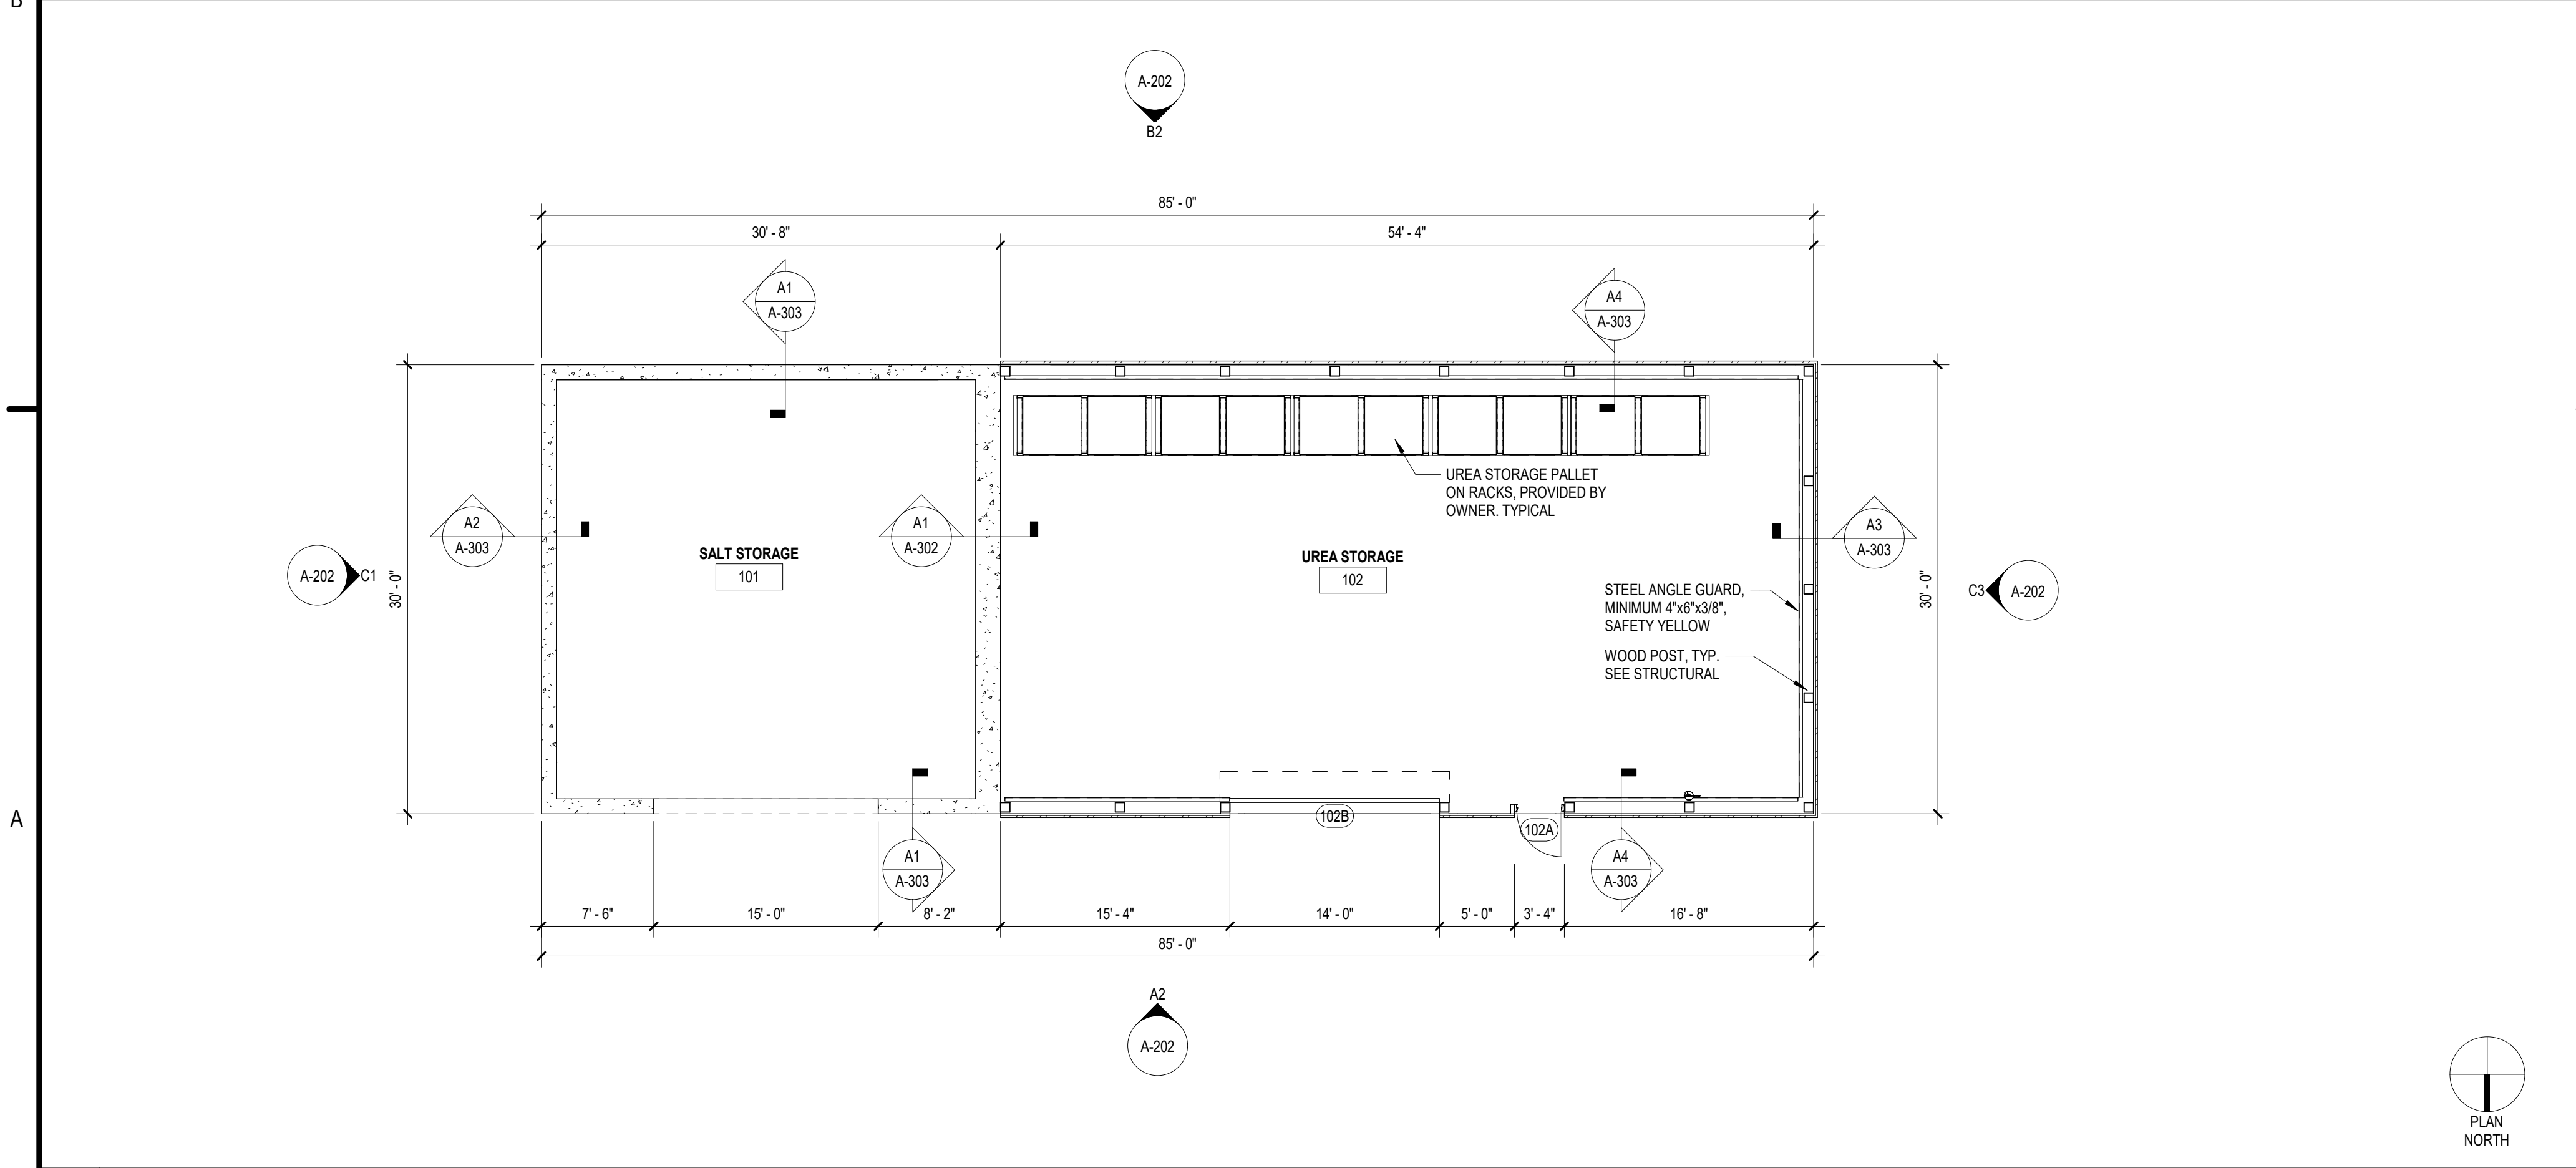


A1 FLOOR PLAN - SALT AND UREA STORAGE BUILDING

SCALE: 1/8" = 1'-0"

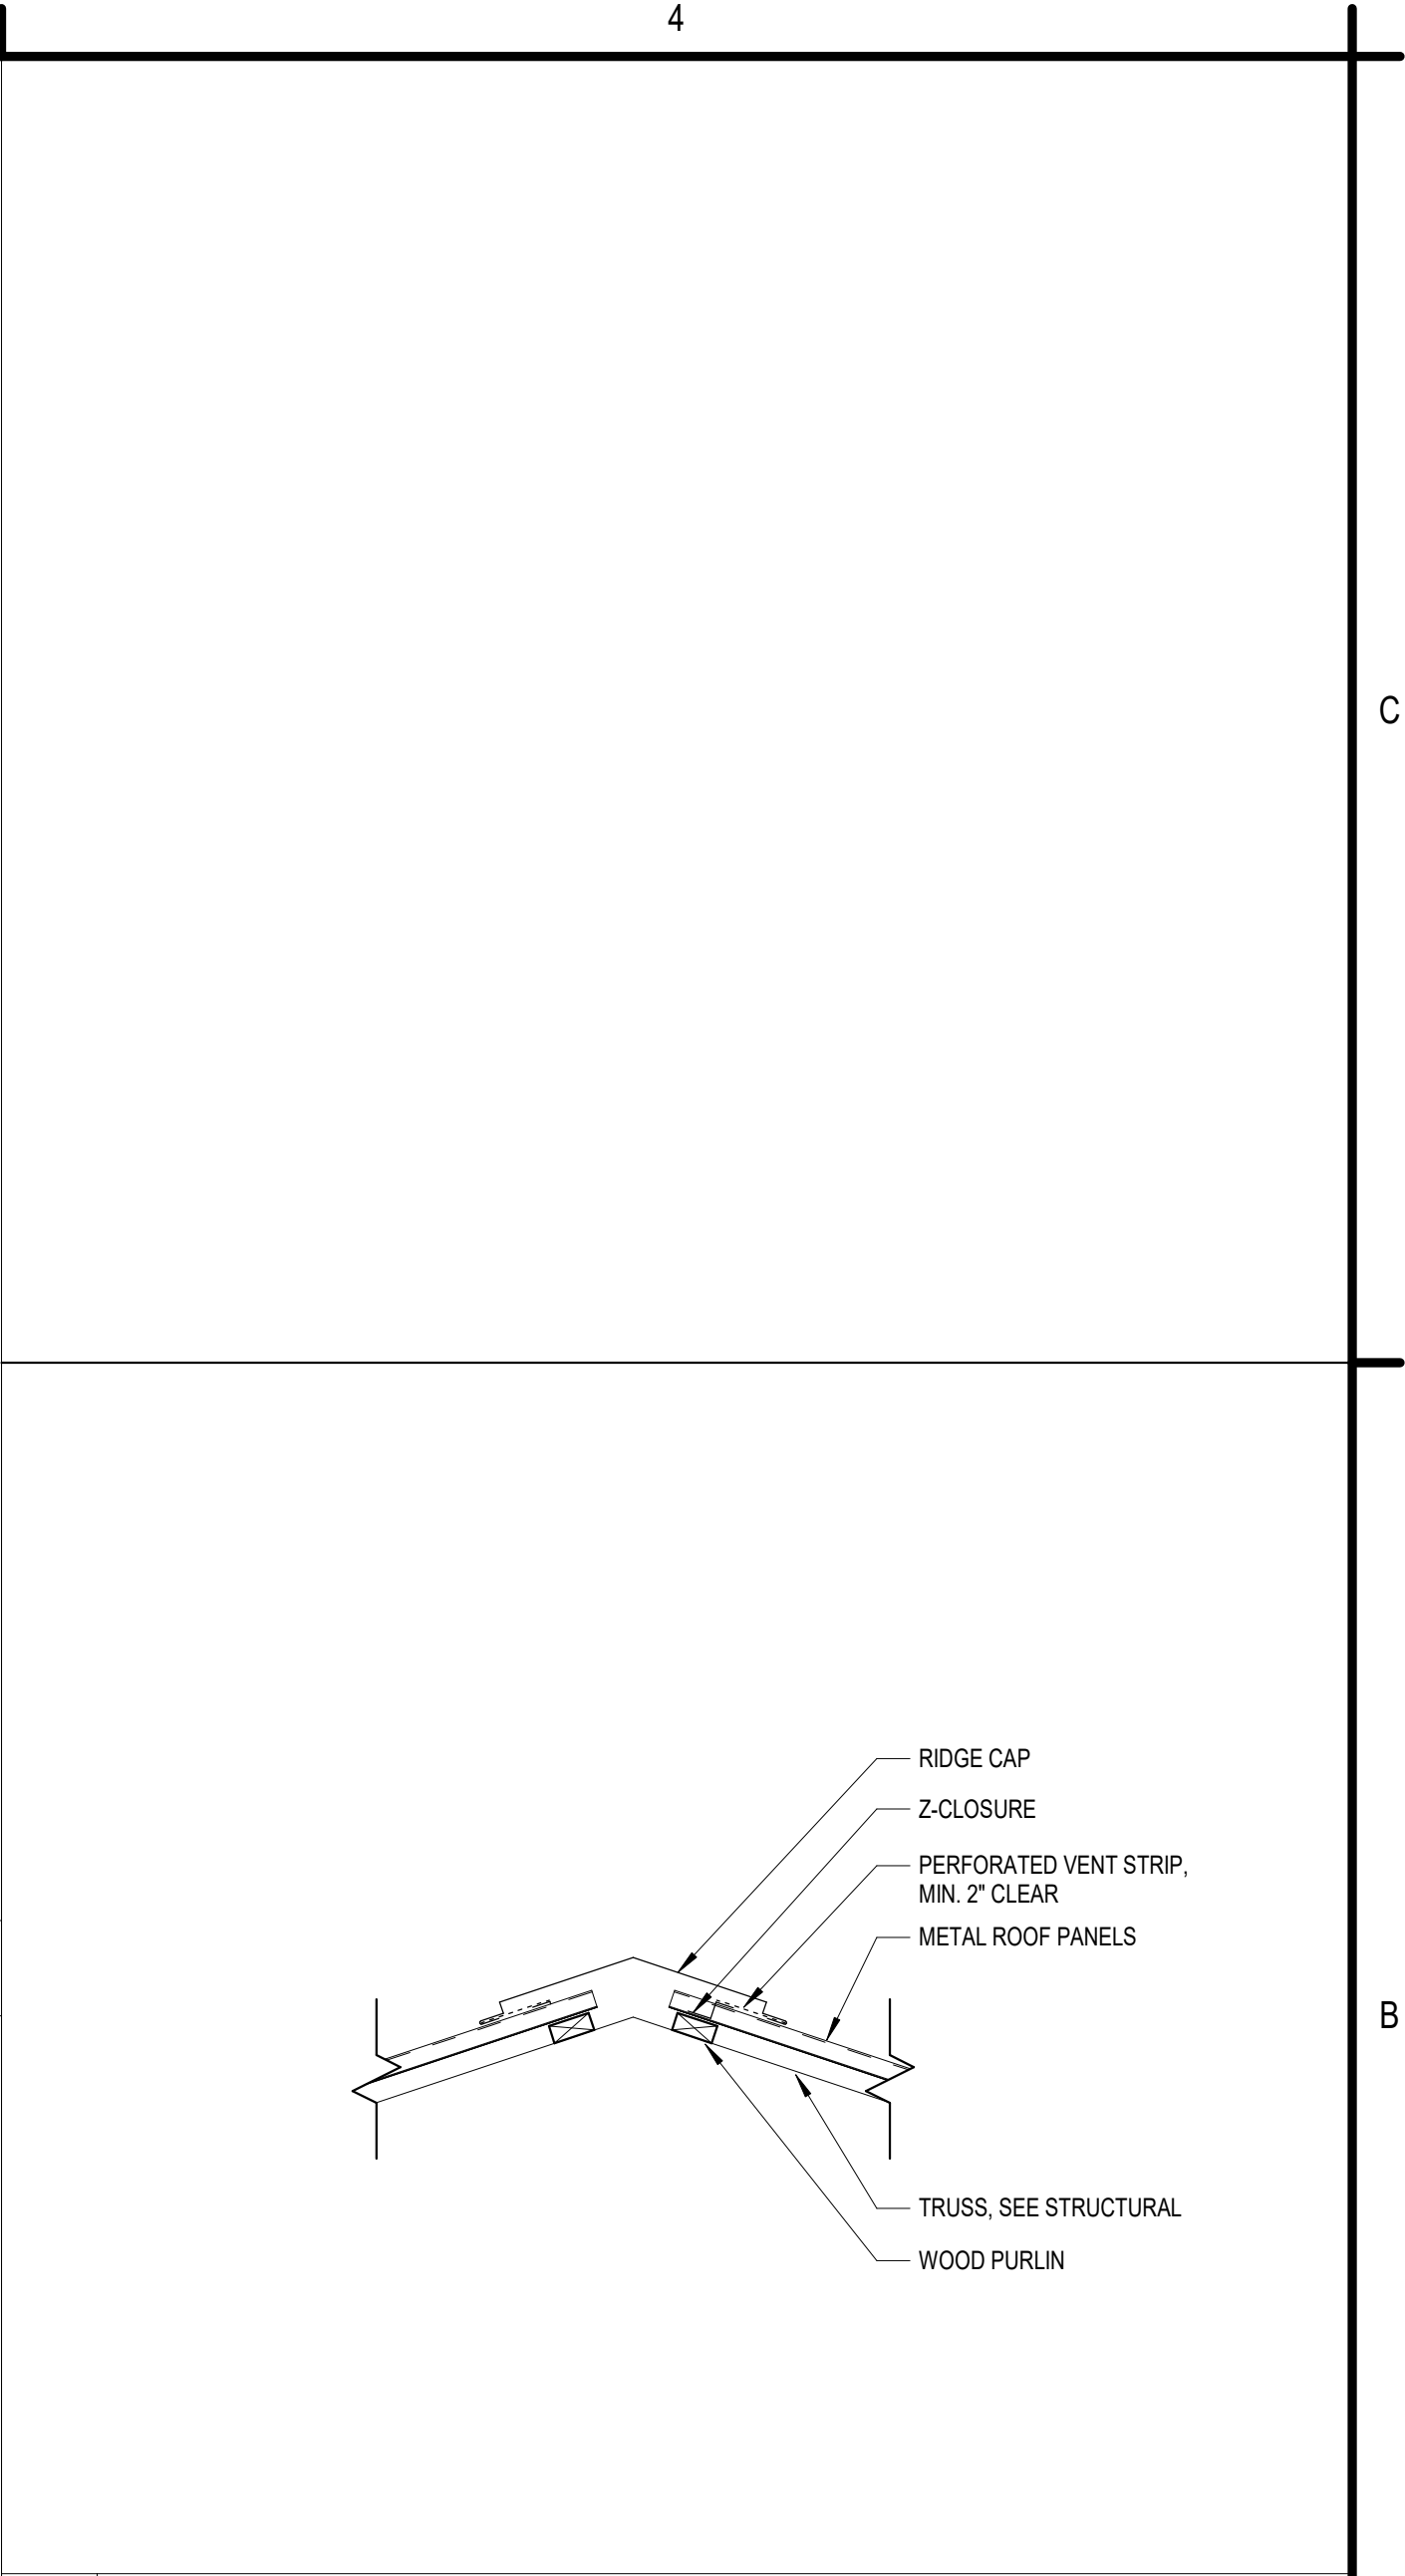

B4 RIDGE VENT DETAIL

SCALE: 3/4" = 1'-0"

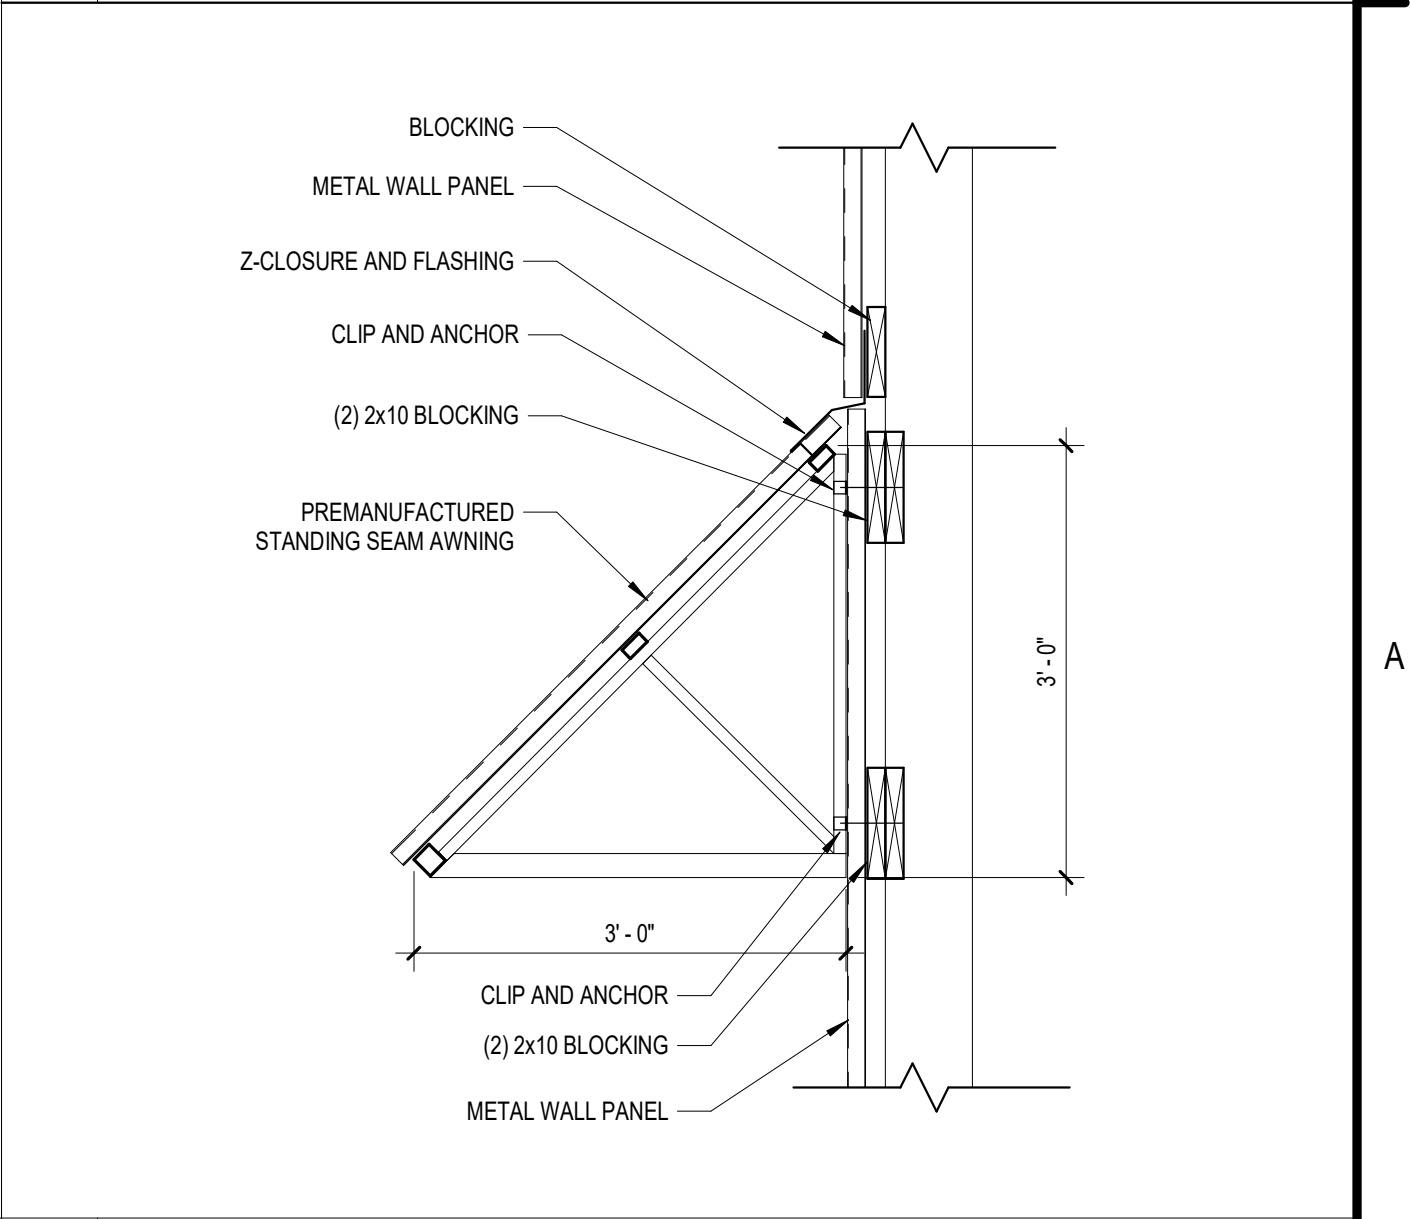

A4 AWNING SECTION

SCALE: 3/4" = 1'-0"



C&S Architects, Engineers &
Landscape Architect, LLC

499 Col. Eileen Collins Blvd.
Syracuse, New York 13212
Phone: 315-455-2000
Fax: 315-455-9667
www.cscos.com

CERTIFICATE OF AUTHORIZATION# 023741



REGISTRATION EXPIRES: 5/31/2028




AIRPORT SUPPORT BUILDINGS
HUDSON VALLEY REGIONAL AIRPORT
263 NEW HACKENSACK ROAD
WAPPINGERS FALLS, NY 12590

MARK	DATE	DESCRIPTION
REVISIONS		
PROJECT NO: 128.065.001		
DATE: SEPTEMBER 2026		
DRAWN BY: A. BRUCE, AIA		
DESIGNED BY: A. BRUCE, AIA		
CHECKED BY: L. M. ROYER, AIA		
CONTRACTOR SHALL VERIFY ALL CONDITIONS ON JOB SITE & NOTIFY THE OWNER OF ANY VARIATIONS FROM DIMENSIONS SHOWN ON THESE DRAWINGS BEFORE PROCEEDING WITH ANY CONSTRUCTION.		

**FLOOR PLAN - SALT
AND UREA STORAGE
BUILDING**

A-102

SHEET NO. 21/30

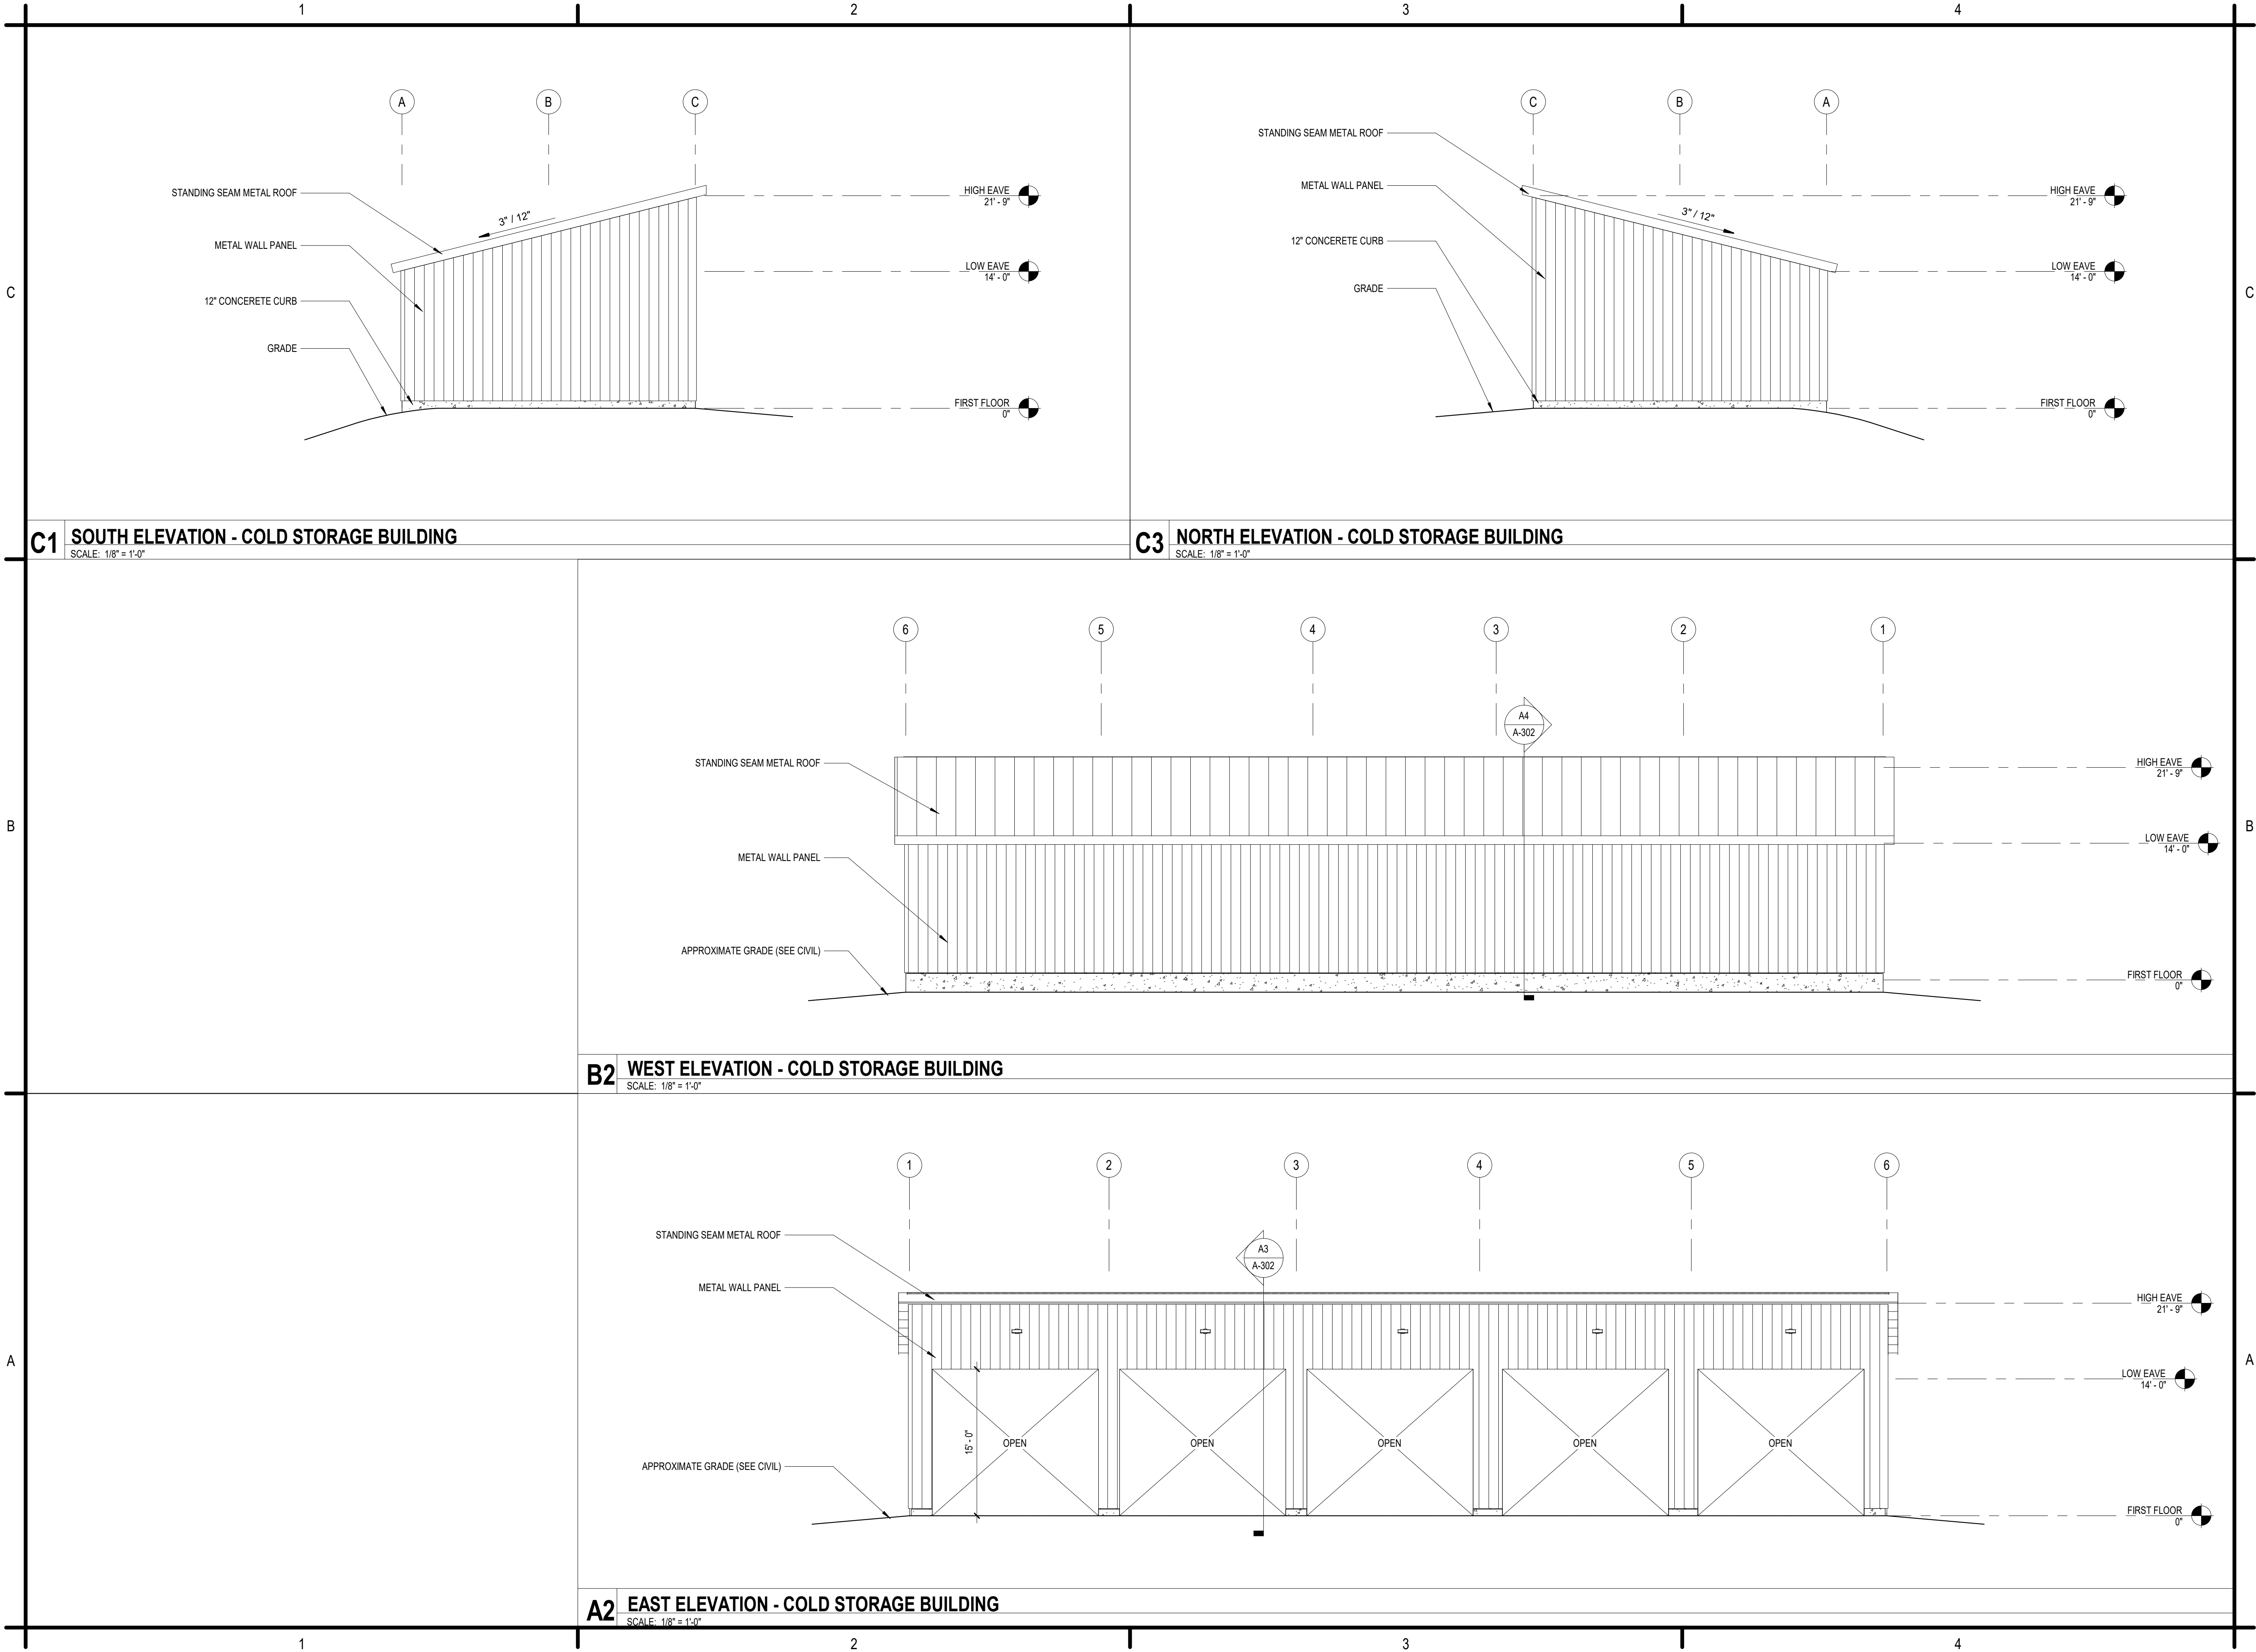

C&S Architects, Engineers & Landscape Architect, LLC
499 Col. Eileen Collins Blvd.
Syracuse, New York 13212
Phone: 315-455-2000
Fax: 315-455-9667
www.cscos.com




AIRPORT SUPPORT BUILDINGS
HUDSON VALLEY REGIONAL AIRPORT
263 NEW HACKENSACK ROAD
WAPPINGERS FALLS, NY 12590

MARK	DATE	DESCRIPTION
REVISIONS		
PROJECT NO: 128.065.001		
DATE: SEPTEMBER 2026		
DRAWN BY: A. BRUCE, AIA		
DESIGNED BY: A. BRUCE, AIA		
CHECKED BY: L. M. ROYER, AIA		
CONTRACTOR SHALL VERIFY ALL CONDITIONS ON JOB SITE & NOTIFY THE OWNER OF ANY VARIATIONS FROM DIMENSIONS SHOWN ON THESE DRAWINGS BEFORE PROCEEDING WITH ANY CONSTRUCTION.		


ELEVATIONS - COLD STORAGE BUILDING

A-201
SHEET NO. 22/30

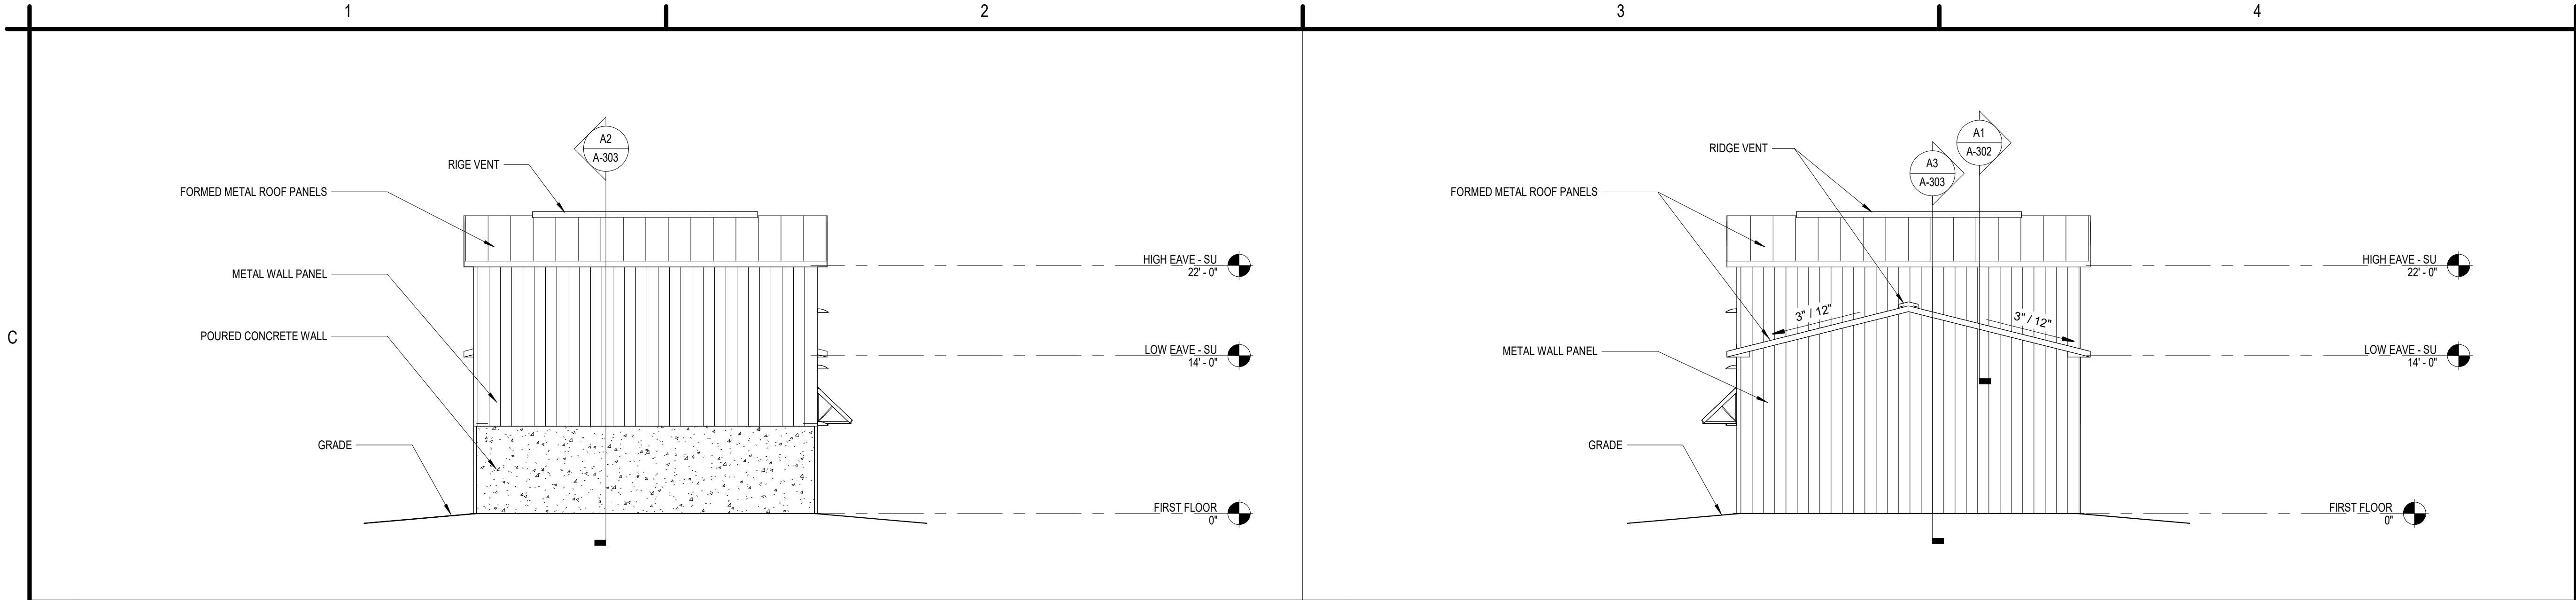


C1 WEST ELEVATION - SALT AND UREA STORAGE BUILDING
SCALE: 1/8" = 1'-0"

C3 EAST ELEVATION SALT AND UREA STORAGE BUILDING
SCALE: 1/8" = 1'-0"

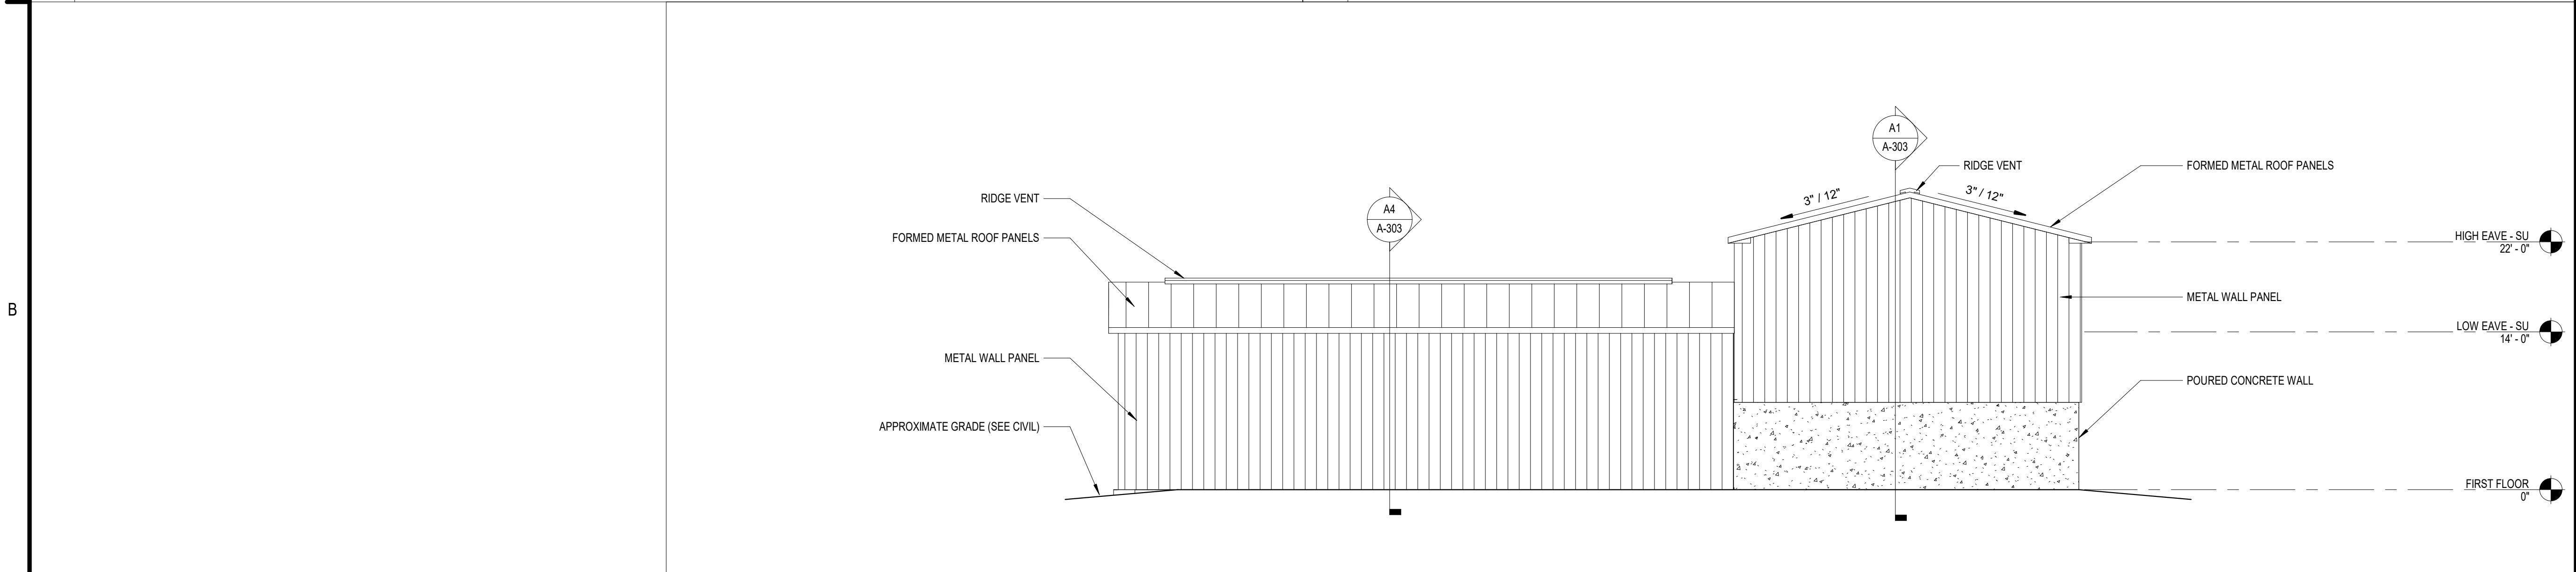

B2 SOUTH ELEVATION - SALT AND UREA STORAGE BUILDING
SCALE: 1/8" = 1'-0"

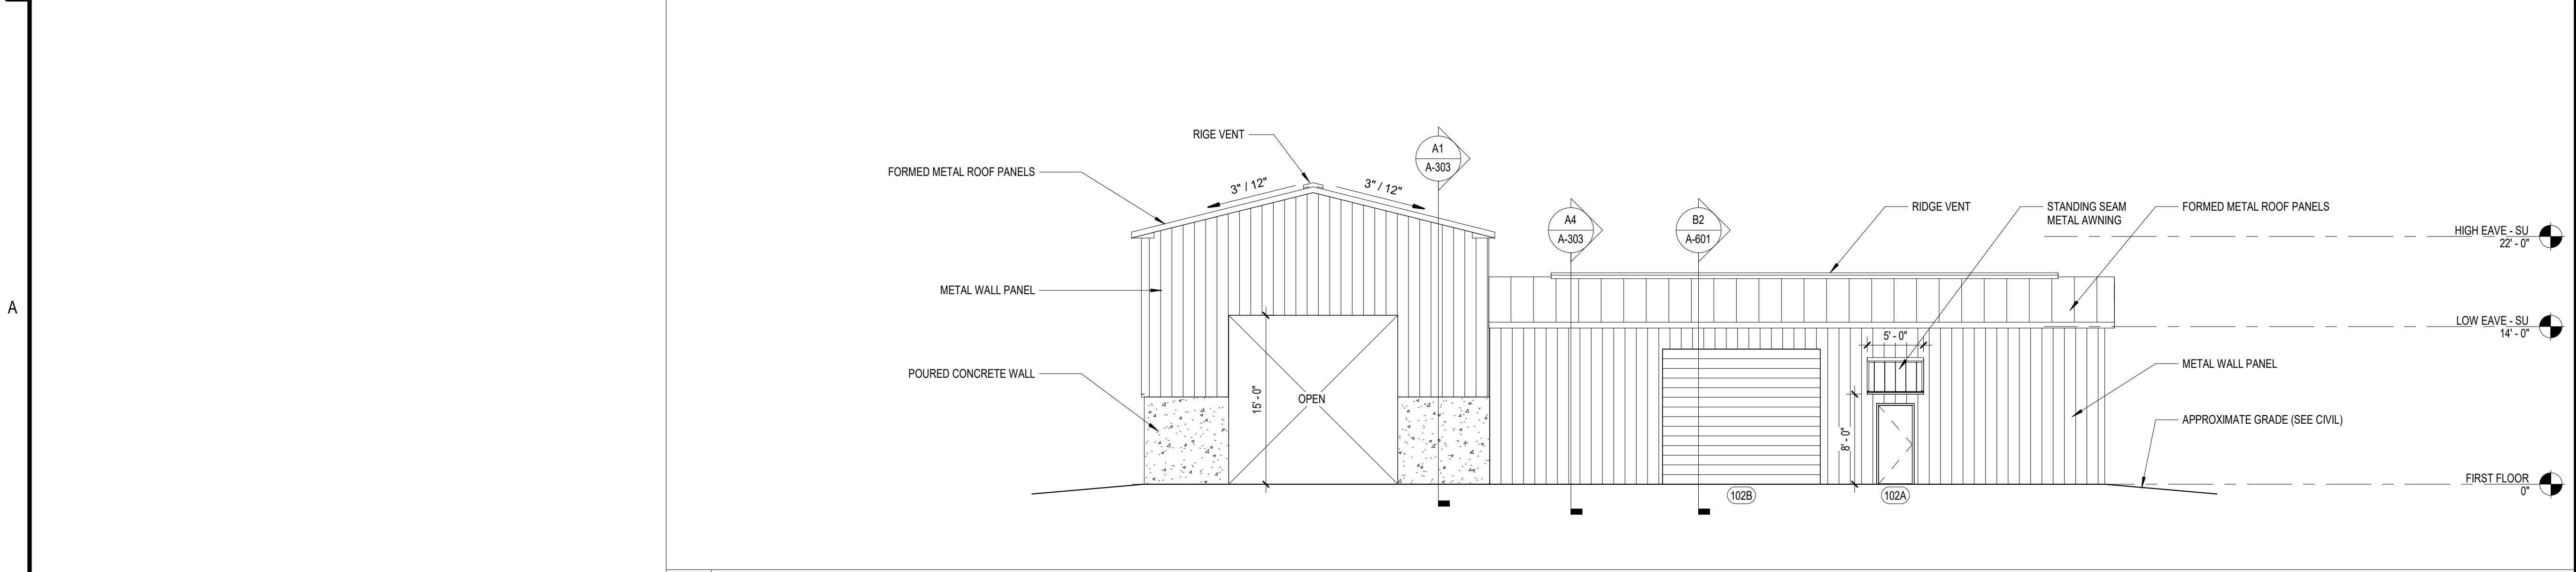

A2 NORTH ELEVATION - SALT AND UREA STORAGE BUILDING
SCALE: 1/8" = 1'-0"



C&S Architects, Engineers &
Landscape Architect, LLC
499 Col. Eileen Collins Blvd.
Syracuse, New York 13212
Phone: 315-455-2000
Fax: 315-455-9667
www.cscos.com

CERTIFICATE OF AUTHORIZATION# 023741




AIRPORT SUPPORT BUILDINGS
HUDSON VALLEY REGIONAL AIRPORT
263 NEW HACKENSACK ROAD
WAPPINGERS FALLS, NY 12590

MARK	DATE	DESCRIPTION
REVISIONS		
PROJECT NO: 128.065.001		
DATE: SEPTEMBER 2026		
DRAWN BY: A. BRUCE, AIA		
DESIGNED BY: A. BRUCE, AIA		
CHECKED BY: L. M. ROYER, AIA		
CONTRACTOR SHALL VERIFY ALL CONDITIONS ON JOB SITE & NOTIFY THE OWNER OF ANY VARIATIONS FROM DIMENSIONS SHOWN ON THESE DRAWINGS BEFORE PROCEEDING WITH ANY CONSTRUCTION.		

**ELEVATIONS - SALT
AND UREA STORAGE
BUILDING**

A-202

SHEET NO. 23/30

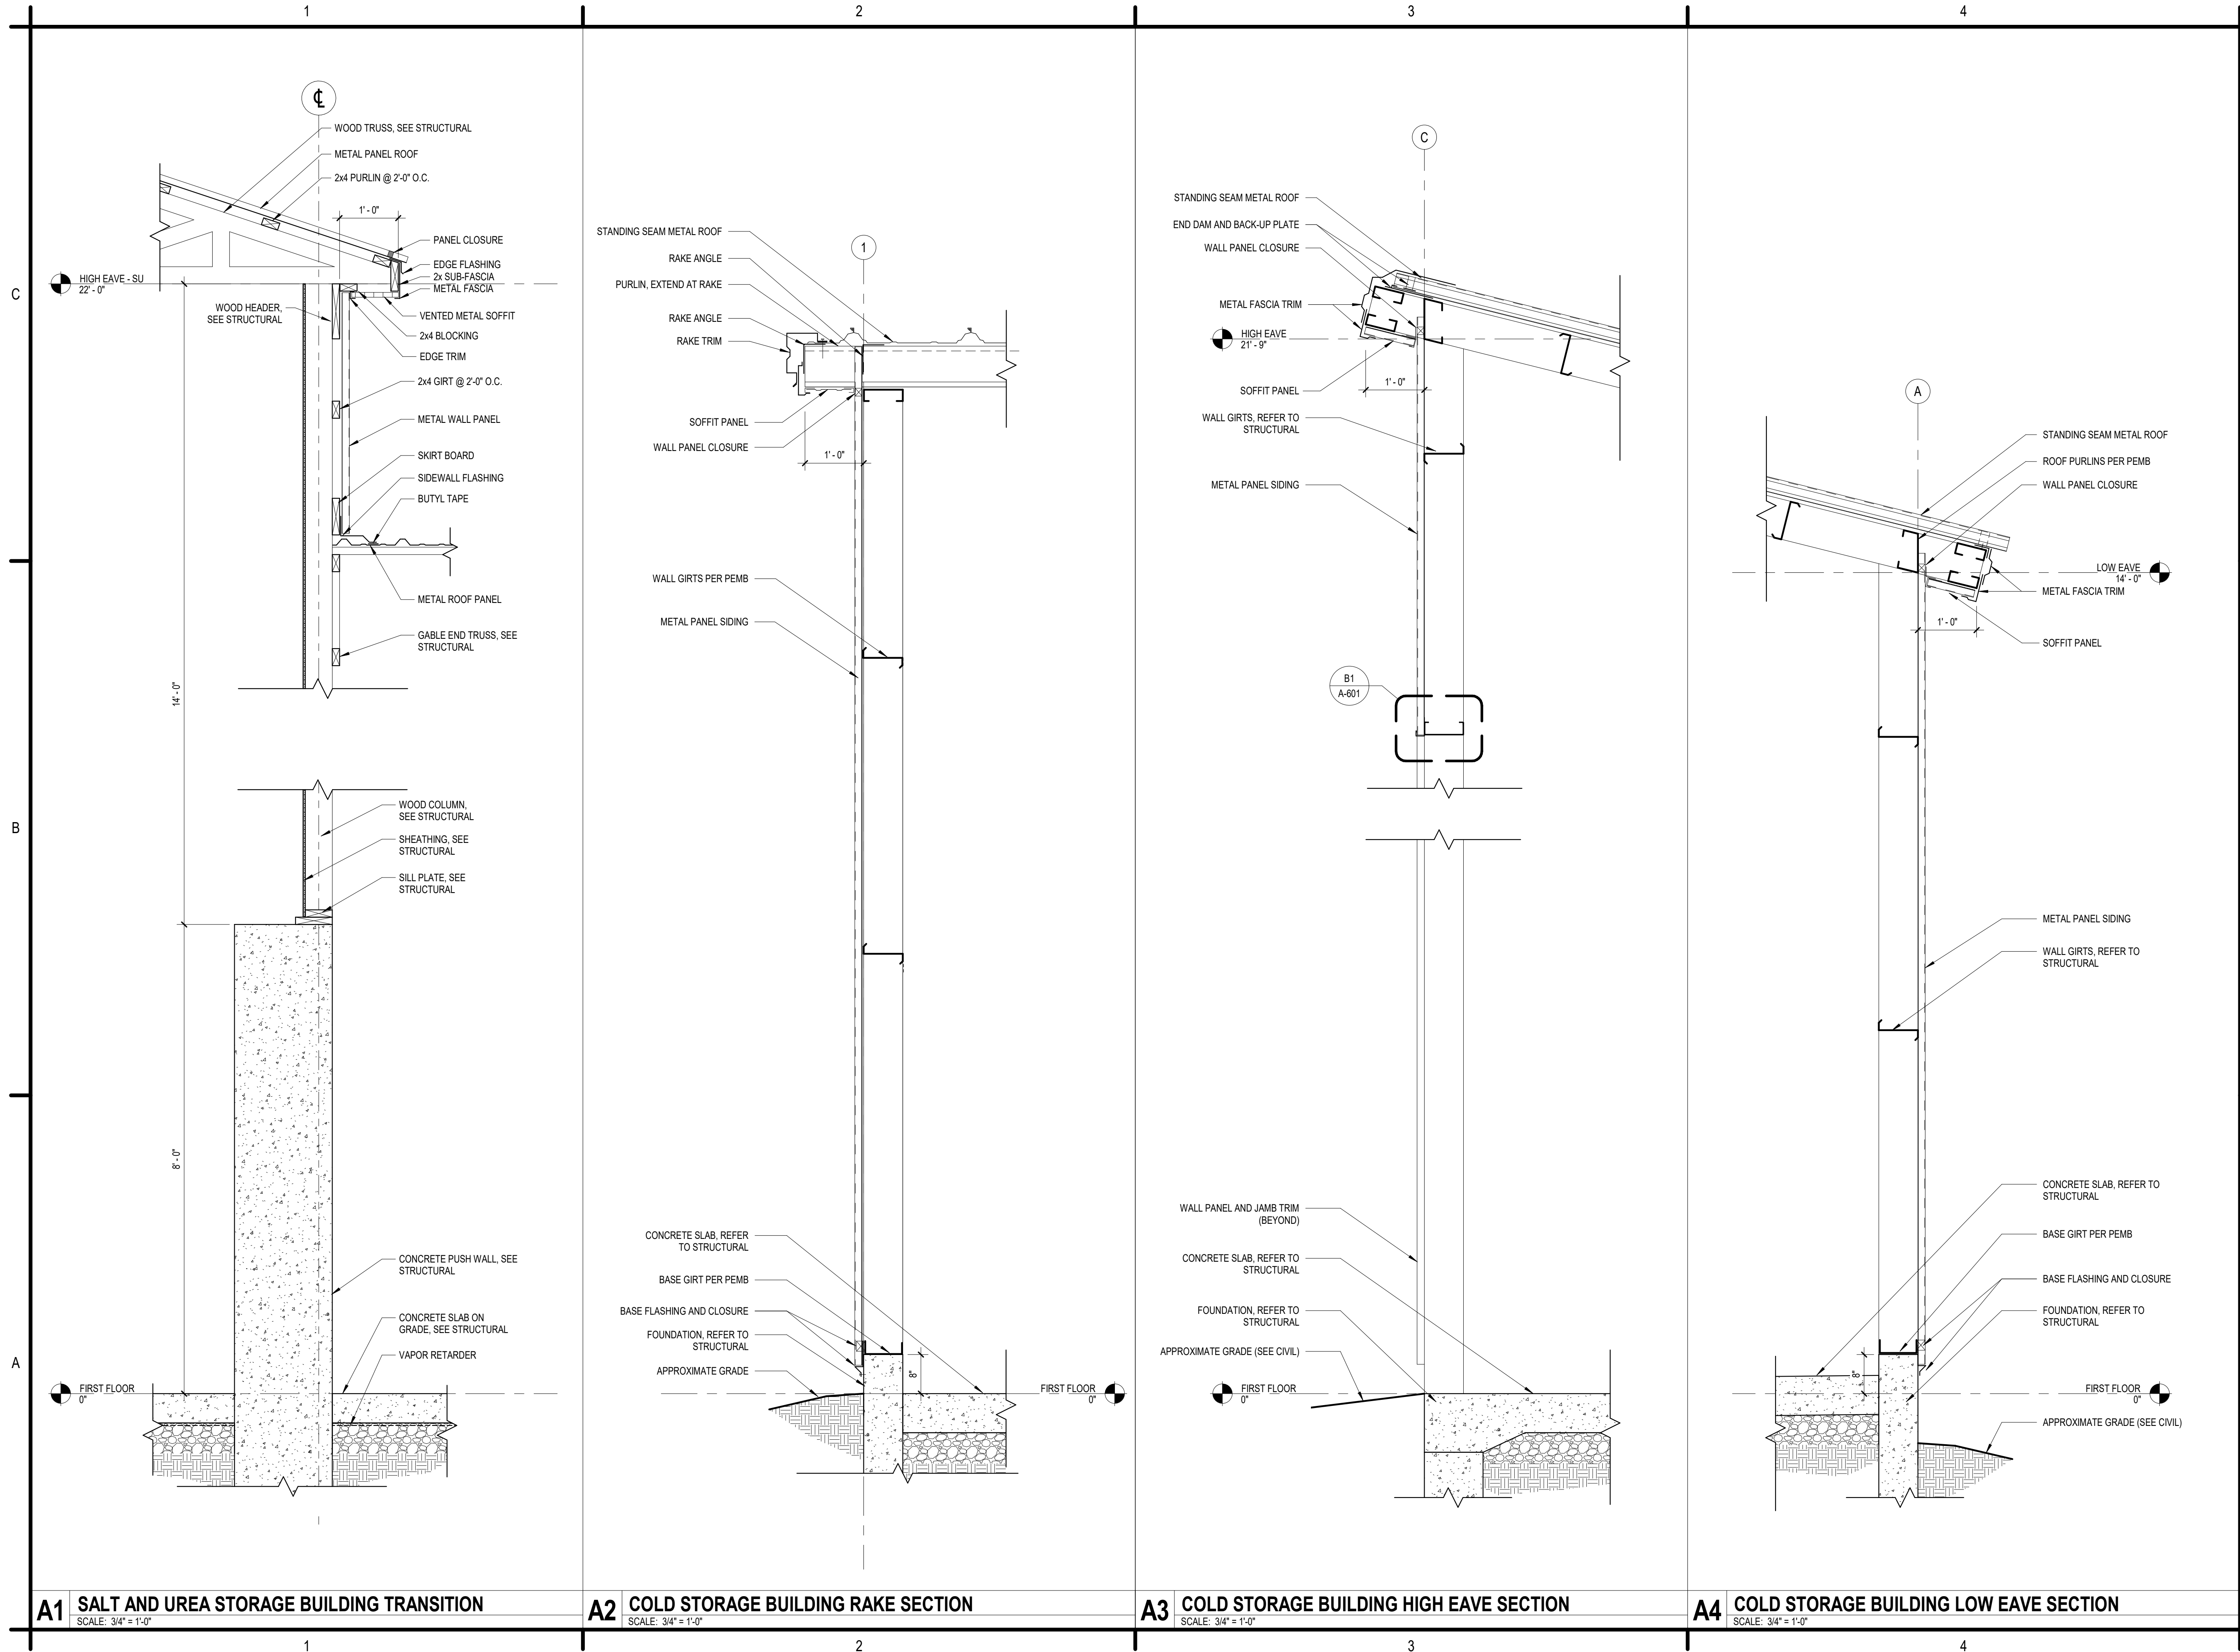

C&S Architects, Engineers &
Landscape Architect, LLC
499 Col. Eileen Collins Blvd.
Syracuse, New York 13212
Phone: 315-455-2000
Fax: 315-455-9667
www.cscos.com

CERTIFICATE OF AUTHORIZATION# 023741



REGISTRATION EXPIRES: 5/31/2028




AIRPORT SUPPORT BUILDINGS
HUDSON VALLEY REGIONAL AIRPORT
263 NEW HACKENSACK ROAD
WAPPINGERS FALLS, NY 12590

MARK	DATE	DESCRIPTION
REVISIONS		
PROJECT NO: 128.065.001		
DATE: SEPTEMBER 2026		
DRAWN BY: A. BRUCE, AIA		
DESIGNED BY: A. BRUCE, AIA		
CHECKED BY: L. M. ROYER, AIA		
CONTRACTOR SHALL VERIFY ALL CONDITIONS ON JOB SITE & NOTIFY THE OWNER OF ANY VARIATIONS FROM DIMENSIONS SHOWN ON THESE DRAWINGS BEFORE PROCEEDING WITH ANY CONSTRUCTION.		

WALL SECTIONS

A-302

SHEET NO. 24/30

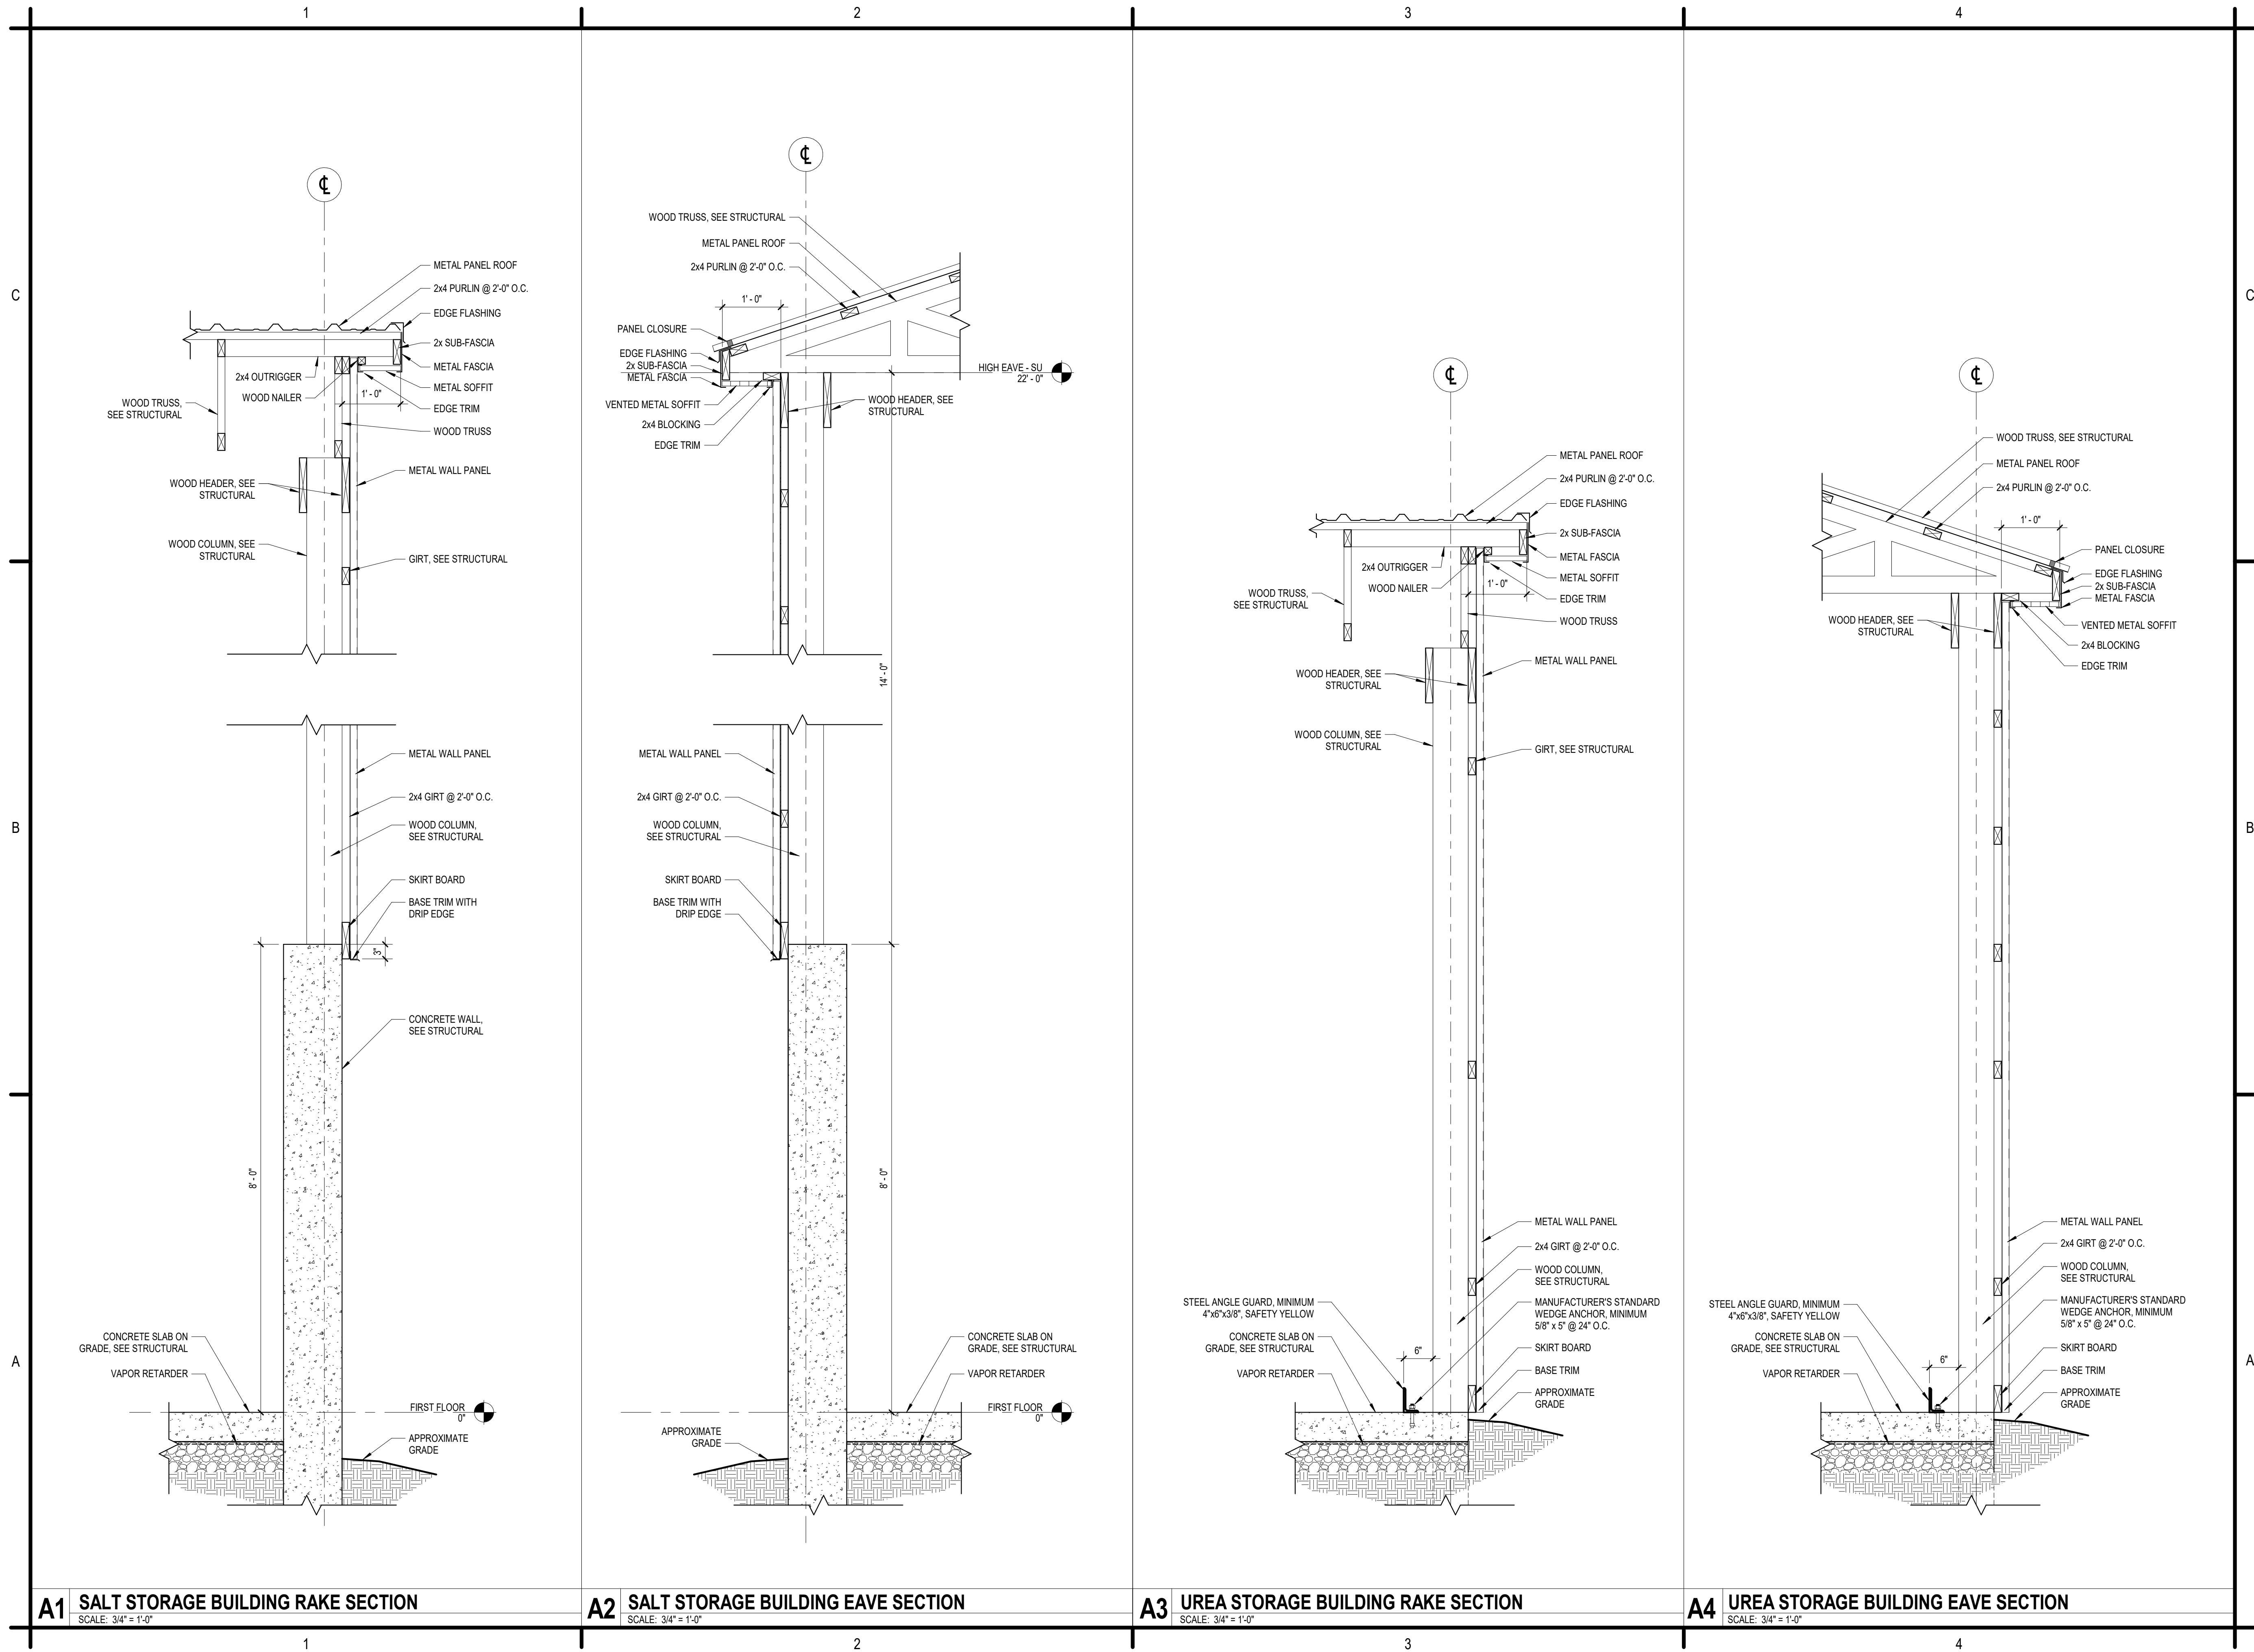

C&S Architects, Engineers & Landscape Architect, LLC
499 Col. Eileen Collins Blvd.
Syracuse, New York 13212
Phone: 315-455-2000
Fax: 315-455-9667
www.cscos.com




AIRPORT SUPPORT BUILDINGS
HUDSON VALLEY REGIONAL AIRPORT
263 NEW HACKENSACK ROAD
WAPPINGERS FALLS, NY 12590

MARK	DATE	DESCRIPTION
REVISIONS		
PROJECT NO: 128.065.001		
DATE: SEPTEMBER 2026		
DRAWN BY: A. BRUCE, AIA		
DESIGNED BY: A. BRUCE, AIA		
CHECKED BY: L. M. ROYER, AIA		
CONTRACTOR SHALL VERIFY ALL CONDITIONS ON JOB SITE & NOTIFY THE OWNER OF ANY VARIATIONS FROM DIMENSIONS SHOWN ON THESE DRAWINGS BEFORE PROCEEDING WITH ANY CONSTRUCTION.		

WALL SECTIONS


A-303

SHEET NO. 24/30

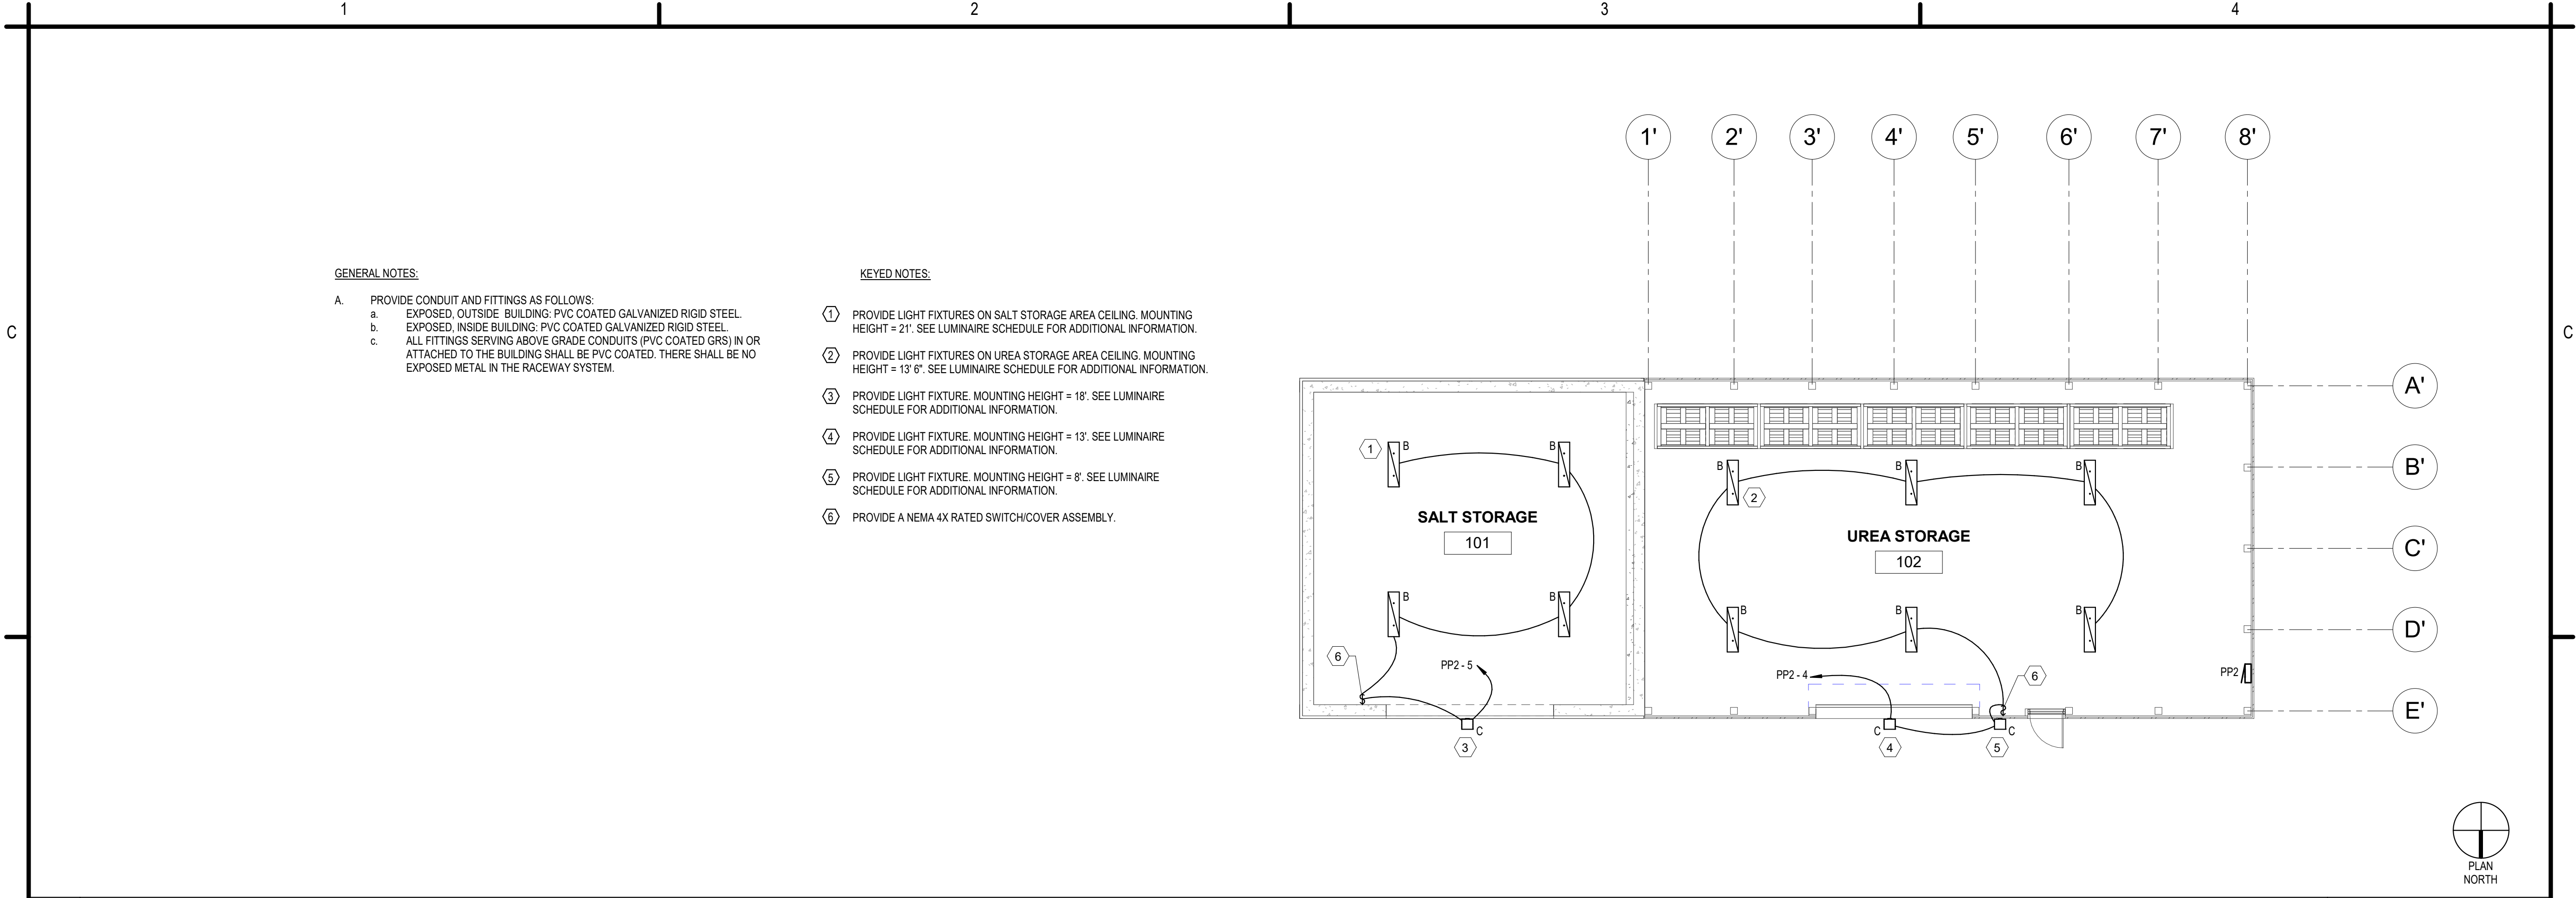

B1 SALT AND UREA STORAGE LIGHTING PLAN

SCALE: 1/8" = 1'-0"

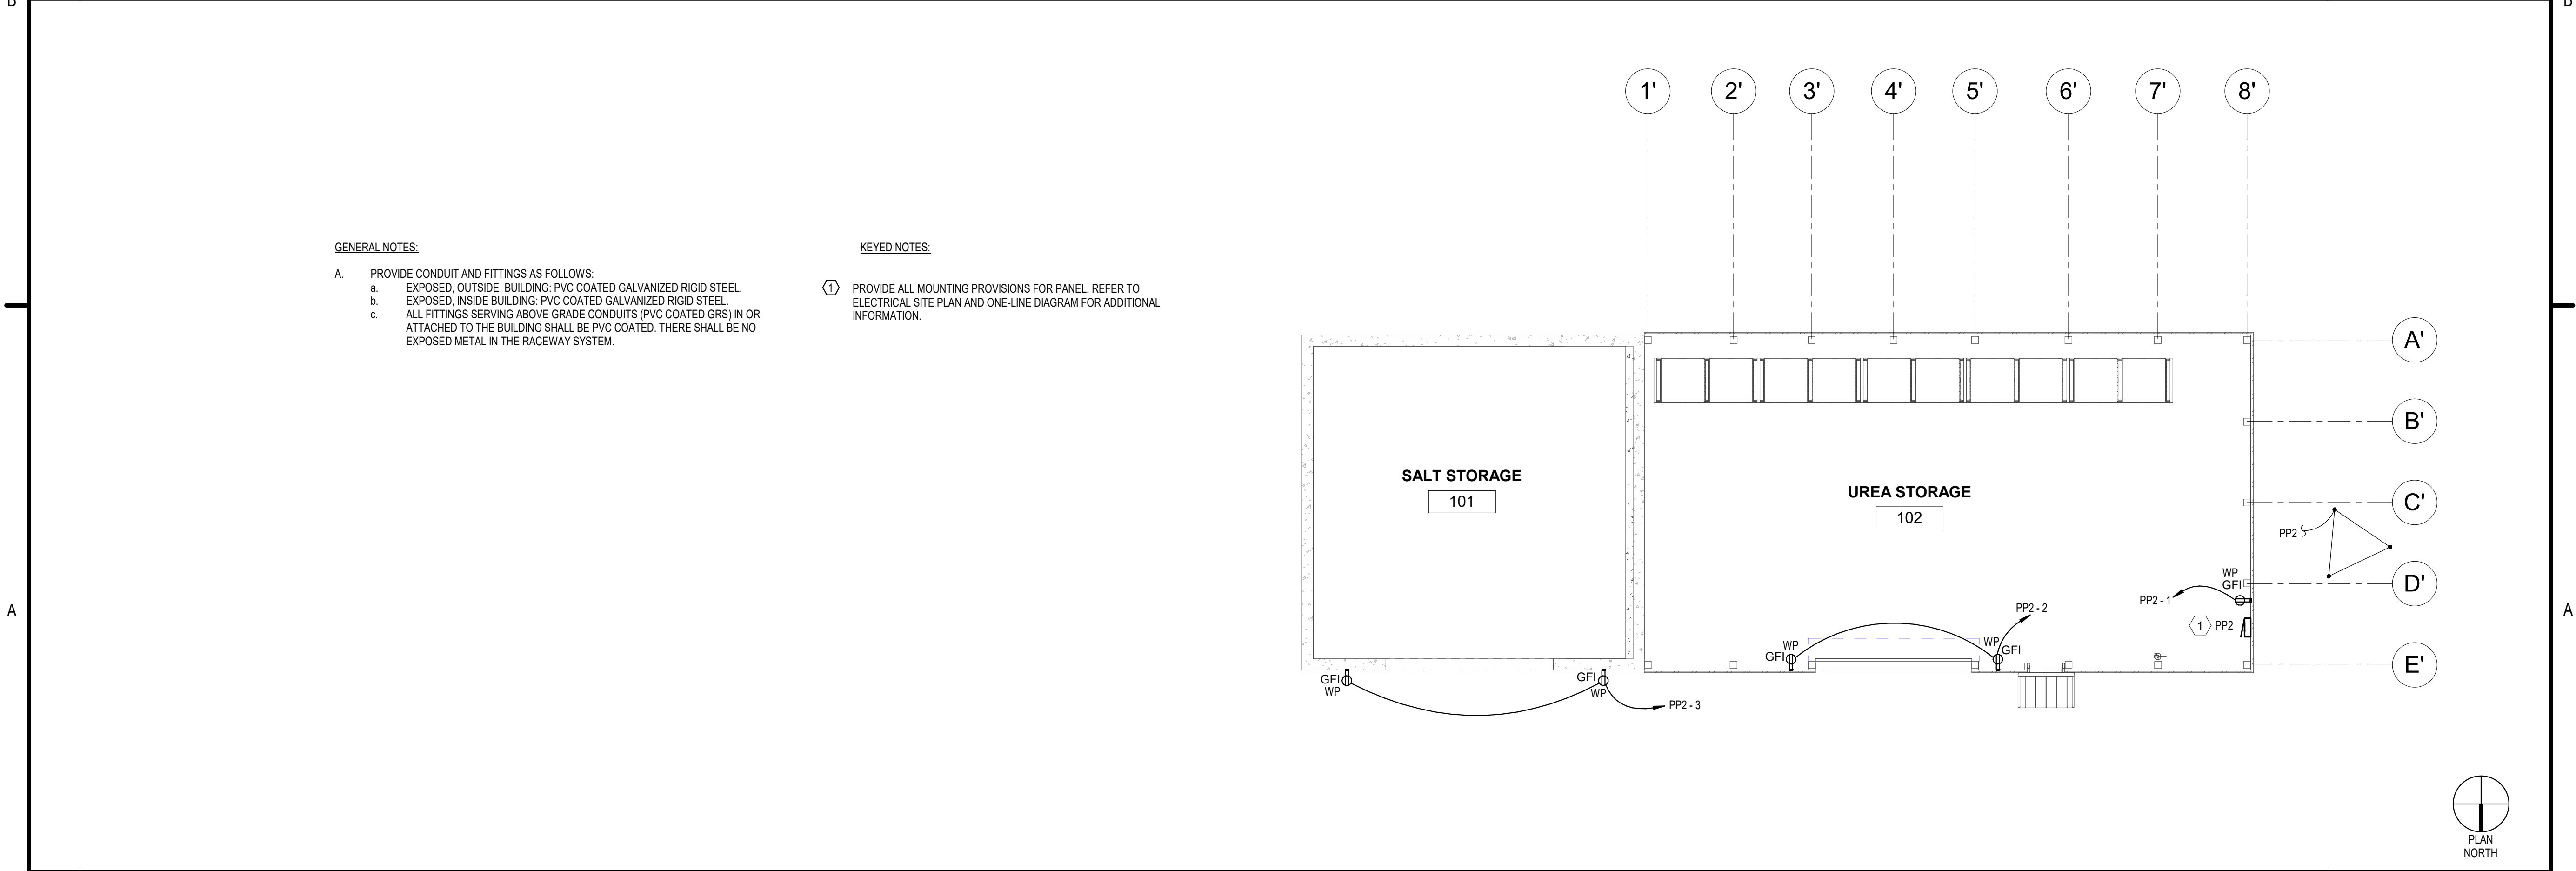

A1 SALT AND UREA STORAGE POWER PLAN

SCALE: 1/8" = 1'-0"



C&S Engineers, Inc.
499 Col. Eileen Collins Blvd.
Syracuse, New York 13212
Phone: 315-455-2000
Fax: 315-455-9667
www.cscos.com

CERTIFICATE OF AUTHORIZATION# 0021365



REGISTRATION EXPIRES: 5/31/2029




AIRPORT SUPPORT BUILDINGS
HUDSON VALLEY REGIONAL AIRPORT
263 NEW HACKENSACK ROAD
WAPPINGERS FALLS, NY 12590

MARK	DATE	DESCRIPTION
REVISIONS		
PROJECT NO: 128.065.001		
DATE: SEPTEMBER 2026		
DRAWN BY: J. BOSHART		
DESIGNED BY: J. BOSHART		
CHECKED BY: R. GLEASON, P.E.		
NO ALTERATION PERMITTED HEREON EXCEPT AS PROVIDED UNDER SECTION 7209 SUBDIVISION 2 OF THE NEW YORK EDUCATION LAW		


SALT AND UREA
STORAGE POWER AND
LIGHTING PLAN

E-101

SHEET NO. 28/30

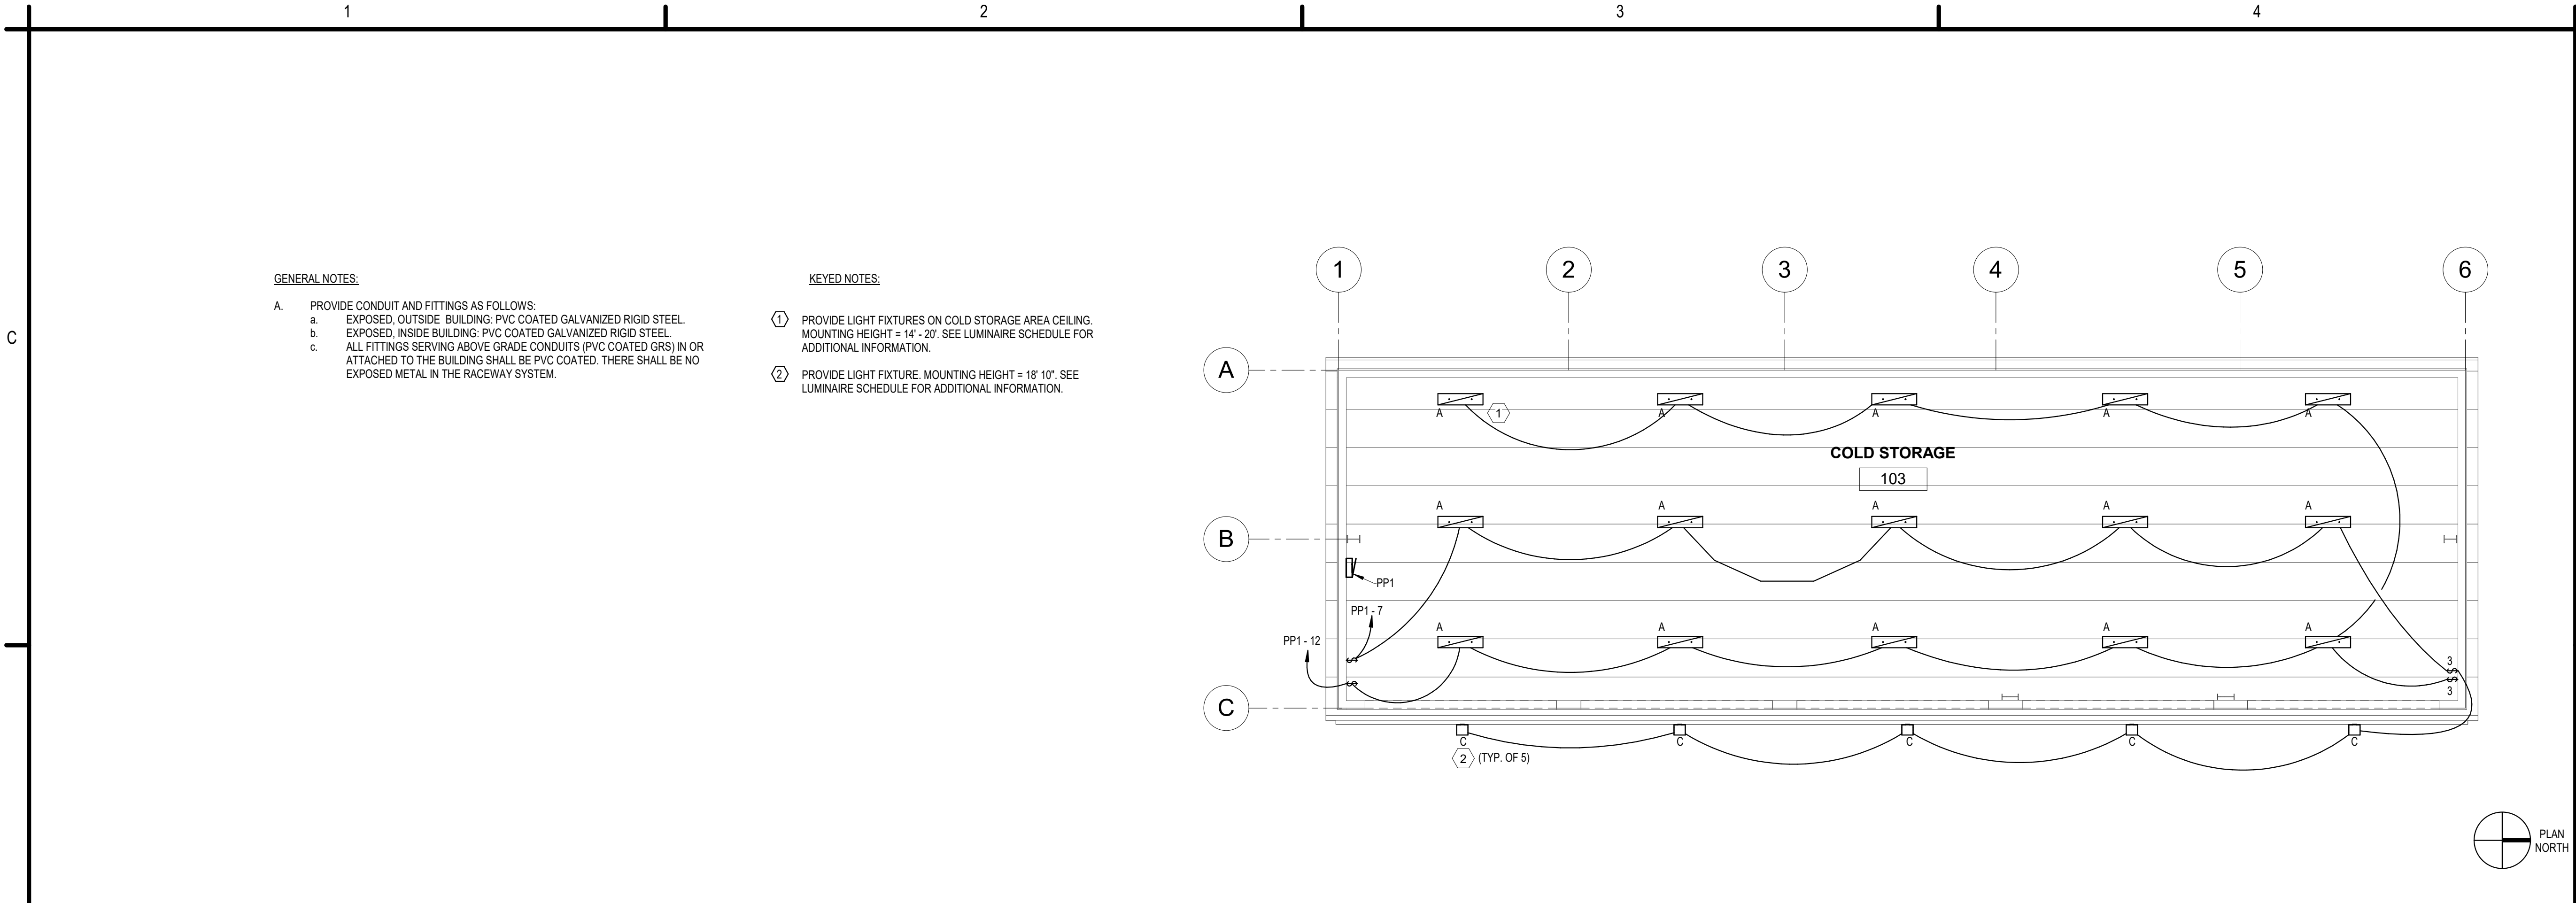

B1 COLD STORAGE LIGHTING PLAN
SCALE: 1/8" = 1'-0"

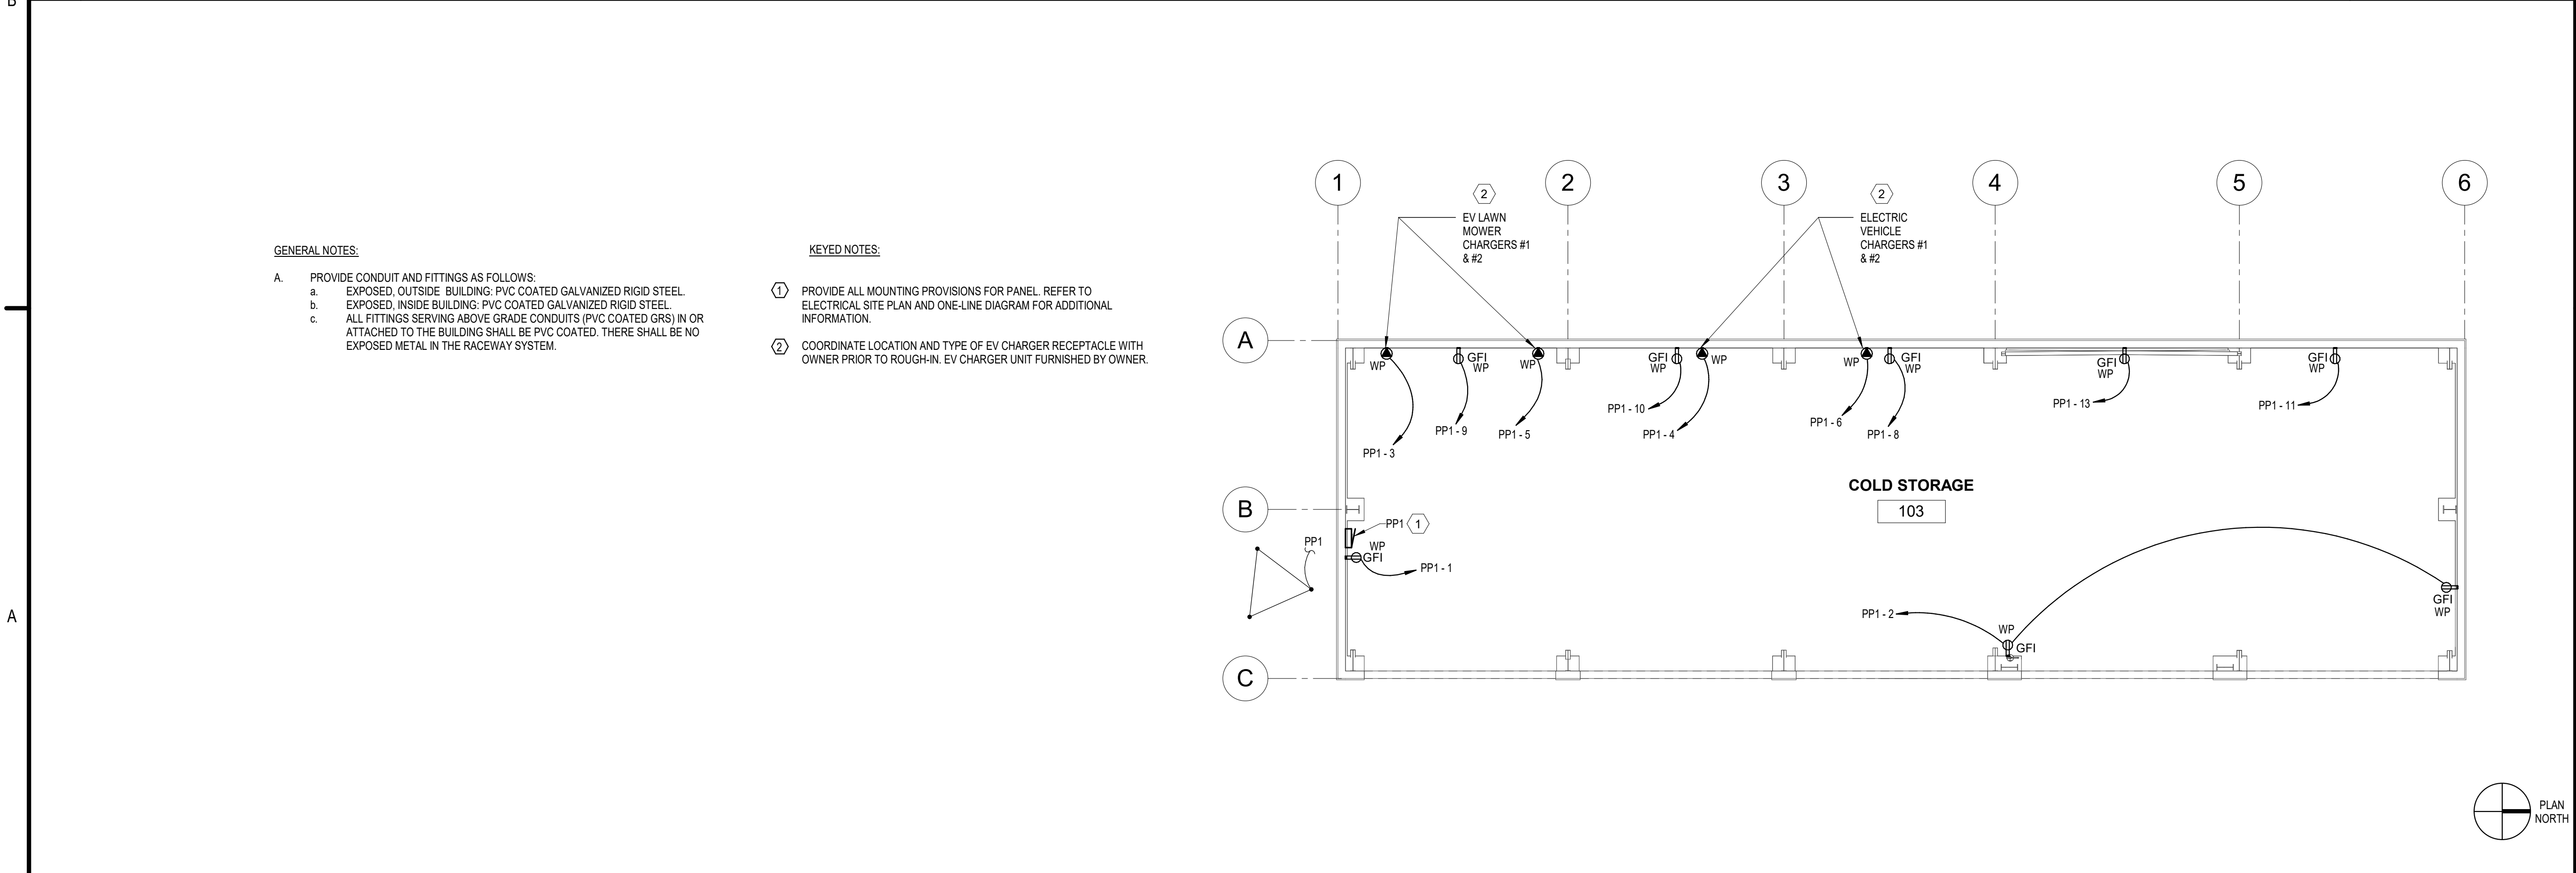

A1 COLD STORAGE POWER PLAN
SCALE: 1/8" = 1'-0"



C&S Engineers, Inc.
499 Col. Eileen Collins Blvd.
Syracuse, New York 13212
Phone: 315-455-2000
Fax: 315-455-9667
www.cscos.com

CERTIFICATE OF AUTHORIZATION# 0021365



REGISTRATION EXPIRES: 5/31/2029



AIRPORT SUPPORT BUILDINGS
HUDSON VALLEY REGIONAL AIRPORT
263 NEW HACKENSACK ROAD
WAPPINGERS FALLS, NY 12590

MARK	DATE	DESCRIPTION
REVISIONS		
PROJECT NO: 128.065.001		
DATE: SEPTEMBER 2026		
DRAWN BY: J. BOSHART		
DESIGNED BY: J. BOSHART		
CHECKED BY: R. GLEASON, P.E.		
NO ALTERATION PERMITTED HEREON EXCEPT AS PROVIDED UNDER SECTION 7209 SUBDIVISION 2 OF THE NEW YORK EDUCATION LAW		

COLD STORAGE
POWER AND LIGHTING
PLAN

E-102

SHEET NO. 29/30

