



ADDENDUM NUMBER | 001

PROJECT | Renovate Peregrine Dining Hall, Bldg. No. 032
SUNY New Paltz
Southside Loop, New Paltz, NY 12561

OFFICE ADDRESS | KSQ DESIGN

286 Madison Ave, 22nd Floor, New York, NY 10017 | 914.682.3700

PROJECT NUMBER | SUCF Project No. 081056-00

Date | 8/28/2026

NOTICE TO CONTRACTORS

This Addendum issued prior to receipt of Bid shall and does hereby become a part of the Construction Documents for the above project.

All principal Contractors shall be responsible for seeing that their Subcontractors are properly apprised of the contents of this Addendum.

All information contained in this Addendum shall supersede and shall take precedence over any conflicting information in the original Bidding Documents dated 8/17/2026 and all previous addenda.

All Contractors shall acknowledge receipt of this Addendum in the space provided in the Proposal Form. Failure to do so may subject Bidder to disqualification.

A. CHANGES TO PRIOR ADDENDA

None.

B. CHANGES TO BIDDING REQUIREMENT

None.

C. CHANGES TO CONDITIONS OF THE CONTRACT

None.

D. CHANGES TO SPECIFICATIONS

1. Modify- SECTION 00 25 13 – PRE-BID MEETINGS as shown below:
"A pre-bid conference and project walk-through will be held on (09/09/26) with all Bidders"
2. **ADD-** SECTION 22 13 15 – SEWER CLEANING AND VIDEO INSPECTION
3. **ADD-** SECTION -07 92 00 JOINT SEALANTS
4. **ADD-** SECTION -10 21 00 TOILET PARTITIONS
5. **ADD-** SECTION- 10 28 00 TOILET AND BATH ACCESSORIES
6. **REPLACE-** SECTION- 00 21 13 20 INFORMATION FOR BIDDERS
7. **REPLACE-** SECTION- 00 52 00 AGREEMENT

8. **REPLACE- SECTION- 00 73 43 WAGE RATES REQUIREMENTS**

E. CHANGES TO DRAWINGS

CIVIL: NONE

GENERAL:

1. **SHEET – G-041 EXTERIOR WALL ASSEMBLIES & INTERIOR WALL TYPES**
 - a. Missing sheet added to the set
2. **SHEET – G-103 MEZZANINE LIFE SAFETY PLAN**
 - a. Missing sheet added to the set

ARCHITECTURAL:

1. **SHEET – G-001 SHEET INDEX**
 - a. Sheet index updated
2. **SHEET – AD-101 FIST FLOOR DEMOLITION PLAN**
 - a. Protection of existing to remain equipment in the bakery modified.
3. **SHEET – A-103 MECHANICAL MEZZANINE FLOOR PLAN**
 - a. All References to sheet A-006 & A007 shall be disregarded as they are not apart of the bid set.
4. **SHEET – A-131 FIRST FLOOR SLAB EDGE PLAN**
 - a. Missing sheet added to the set
5. **SHEET – A-831 ENLARGED INTERIOR ELEVATIONS**
 - a. TA-7 added to Toilet accessory schedule
"TOILET PARTITIONS BY BRADLEY MILLS PARTITIONS, 400 SERIES, BRUSHED STAINLESS STEEL, LOCATED IN WOMEN REST."
 - b. TA-8 added to Toilet accessory schedule
"URINAL SCREENS BY BRADLEY MILLS PARTITIONS, MODEL NO.2, BRUSHED STAINLESS STEEL, LOCATED IN MENS REST."
 - c. Add general note to TA schedule as shown below
"PROVIDE BLOCKING FOR ALL ACCESSORIES
SEE G-052 FOR MOUNTING HEIGHTS"
6. **SHEET – A-833 ENLARGED INTERIOR ELEVATIONS**
 - a. Missing sheet added to the set
7. **SHEET – A-842 MILLWORK & CASEWORK SECTIONS**
 - a. Missing sheet added to the set

STRUCTURAL: NONE

MECHANICAL: NONE

PLUMBING:

1. SHEET – PD-101 FIST FLOOR UNDER SLAB DEMOLITION PLAN
 - a. Cleaning and video inspection of the existing pipes noted.

FIRE PROTECTION:

1. SHEET – FD102 SECOND FLOOR PROTECTION DEMOLITION PLAN
 - a. Missing sheet added to the set
2. SHEET – FD103 MECHANICAL MEZZ. DEMOLITION PLAN
 - a. Missing sheet added to the set

ELECTRICAL: NONE

FOOD SERVICE: NONE

ENCLOSURES:

SPEC SECTIONS

00 21 13 20 INFORMATION FOR BIDDERS
 00 73 43 WAGE RATES REQUIREMENTS
 00 52 00 AGREEMENT
 07 92 00 JOINT SEALANTS
 10 21 00 TOILET PARTITIONS
 10 1 00 TOILET PARTITIONS
 22 13 15 SEWER CLEANING AND VIDEO INSPECTION

SHEETS

GENERAL	CIVIL	STRUCT	ARCH	MECH	ELEC	PLUMB	FIRE PROT
			G-001			PD101	
			G-041				
			G-103				
			AD-101				
			A-131				
			A-833				
			A-842				

END OF ADDENDA

STATE UNIVERSITY CONSTRUCTION FUND

INFORMATION FOR BIDDERS

Section 1 Definitions

All definitions set forth in the Agreement are applicable to the Notice to Bidders, Information for Bidders and the Proposal, all of which documents are hereinafter referred to as the Bidding Documents.

Section 2 Issuance of Bidding and Contract Documents

Drawings and a Project Manual binding Bidding Documents, Contract Documents, and Technical Specifications will be issued by the Consultant upon request after payment of the deposit specified in the Notice to Bidders.

Section 3 Proposals

- (1) Proposals must be submitted in duplicate on the forms provided by the Fund. They shall be addressed to the Fund in a sealed envelope, provided by the Fund, marked with the name and address of the bidder, the title of the Project and the Project number. The Fund accepts no responsibility for Proposals that may be delivered by any courier or other messenger service that does not contain all of the above-noted information on the outside of a sealed envelope. Facsimile or email copies of the Proposal will not be accepted by the Fund.
- (2) All blank spaces in the Proposal must be filled in and, except as otherwise expressly provided in the Bidding Documents; no change is to be made in the phraseology of the Proposal or in the items mentioned therein.
- (3) Proposals that are illegible or that contain omissions, errors, alterations, additions or items not called for in the Bidding Documents may be rejected as informal. In the event any bidder modifies, limits or restricts all or any part of its Proposal in a manner other than that expressly provided for in the Bidding Documents, its Proposal may be rejected as informal.
- (4) Prices inserted shall be in whole dollar amount but if cents are inserted, the Fund shall round the amount down to the nearest whole number. Any Proposal may be considered informal which does not contain prices in words and figures in all of the spaces provided or which is not accompanied by a bid security in proper form at the time of bid. In addition, failure to include at the time of bid **a New York State Department of Labor (“DOL”) Certificate of Registration (“Certificate of Registration”)** will result in the bid being rejected.
 - a. In case any price shown in words and its equivalent shown in figures do not agree, the written words shall be binding upon the bidder. In case of a discrepancy in the prices contained in the Proposal forms submitted in duplicate by the bidder, the Proposal form which contains the lower bid shall be deemed the bid of the bidder; provided, however, the Fund at its election may consider the Proposal of such bidder informal.

- (5) If the Proposal is made by a corporation, the names and places of residence of the president, secretary and treasurer shall be given. If by a partnership, the names and places of residence of the partners shall be given. If by a joint venture, the names and addresses of the members of the joint venture shall be given. If by an individual, the name and place of residence shall be given.
- (6) No Proposal will be considered which has not been deposited with the Fund at the location designated in and prior to the time of opening of bids designated in the Bidding and Contract Documents. However, if a Proposal deposited with the Fund prior to the opening of bids is misplaced by the Fund and not opened by the Fund at the designated time of opening, then the Fund, in its sole discretion, may open such Proposal as soon as possible after the misplaced Proposal is discovered and confirmed to have been misplaced by the Fund. If the Fund decides to open such Proposal, the Fund will make reasonable attempts to notify the other bidders and allow such other bidders to view such opening by Webex or equivalent broadcast. Unopened Proposals will be returned to the bidder.
- (7) Except as set forth herein, bids may be modified or withdrawn prior to the time of opening of bids as designated in the Bidding and Contract Documents only in writing or by email notice received by the Fund.
- a. A written or email notice of modification or withdrawal shall be marked by the bidder with the name and address of the bidder, the title of the Project and the Project number. Upon receipt by the Fund, a duly authorized employee of the Fund shall note thereon the date and time of receipt and shall thereupon attach said written or email notice of modification or withdrawal to the envelope submitted by the bidder pursuant to subdivision (1) of this Section. Bid Modification email address: modifymybid@suny.edu. Submit modification amount only, (i.e., "deduct" or "add" \$XXX, not revised total bid amount. For email notice, submit modification as an attachment in portable document format (PDF) on bidder's letterhead signed by a duly authorized representative of the bidder.
 - b. In the event an employee or courier of the bidder deposits the bidder's Proposal on the day of the bid opening and subsequently asks for its return to make modifications prior to the designated time of opening, the Fund, in its sole discretion, may refuse to return a Proposal unless such employee or courier presents reasonable proof that he/she is duly authorized by the bidder and, if returned by the Fund, require that the Proposal be properly re-deposited with the Fund prior to the designated time of opening. The Fund accepts no responsibility for Proposals returned to duly authorized employees or couriers that may subsequently be deposited after the designated time for opening or modified in an informal manner or modified in a manner not acceptable to the bidder.
- (8) Except as set forth herein or as permitted by law and unless the Fund is of the opinion that it is in the public's best interest to permit the same, permission will not be given to modify, explain, or withdraw any Proposal or part thereof after the time designated in the Bidding and Contract Documents for the opening of bids.

(9) Withdrawal of Bid After the Bid Opening

- a. Unless another time is permitted by the Fund in writing, within five (5) business days of the bid opening or of notification that the previous low bidder has been rejected or permitted to withdraw, a bidder may request, in writing by email to the Fund, the withdrawal of its bid on bidder's letterhead signed by a duly authorized representative of the bidder who signed the Proposal.
- b. The Fund may conduct or have conducted a fact-finding proceeding to develop information concerning the request for withdrawal. A request for withdrawal of a bid made after the specified number of days allowed may result in forfeiture of the bid security.
- c. Following a timely request for withdrawal of a bid, the bid security may be returned if the bidder establishes by credible evidence, including original documents when requested, the following:
 - i. An error, clerical as opposed to judgmental in nature and verifiable by written evidence, occurred in the computation of the bid,
 - ii. The error constitutes either an unintentional and substantial computational error or an unintentional omission of a substantial quantity of labor and/or material from the final bid computation,
 - iii. Award of the contract to the bidder at the amount of the bid would cause financial hardship to the bidder,
 - iv. Withdrawal of the bid is permitted by law or in the public's best interest, and
 - v. The absence of gross negligence in the preparation of the bid. For the purposes of this subparagraph, gross negligence includes, but is not limited to: (1) the apparent failure of a bidder to account for two or more categories (divisions) of work; (2) the bidder's use of multiple erroneous quotations from subcontractors or suppliers; (3) the bidder's failure to obtain valid quotations from qualified subcontractors, suppliers, or insurance carriers; (4) the bidder's failure to properly account for the minimum qualifications of a bidder in Section 7 herein, or (5) submission to the Fund of a bid withdrawal request within the preceding six (6) months or other period previously agreed to by the Fund and the bidder.
- d. Required documentation in support of a request for withdrawal of bid includes, but is not limited to the following:
 - i. A narrative that describes the sequence of events that led to submitting a purported errant proposal and the bidder's reasons for its request to withdraw the proposal
 - ii. Take-off sheets, printed copies of electronic estimates, if applicable
 - iii. Annotations on the bid documents to show where the purported error occurred (annotations can provide the narrative explanation of the purported error and how it occurred as indicated in item i. above)
 - iv. Calculations for the bid as submitted compared with alternative calculations to the bid that eliminate the purported error

- v. Documentation demonstrating the financial impact to bidder to perform the project for the amount initially bid.
- e. If the bidder fails to provide the necessary documentation or fails to meet its burden of proof, the Fund may deny the request to withdraw without penalty and find the bidder nonresponsive. The decision of the Fund shall be made in its sole discretion and shall be final and conclusive. The Fund will advise the bidder in writing of its determination. In the event the Fund denies the bidder's request to withdraw without penalty, the bidder's bid security may be forfeited and become the property of the Fund. At the discretion of the Fund, in lieu of forfeiture of bid security, the Fund may offer the bidder an alternate resolution as may be agreed to by the parties.
- f. Once a request to withdraw is made, the bidder is ineligible for award. Upon receipt of a request to withdraw, the Fund shall continue to progress the award process considering only the remaining bids.

(10) Protesting the Bid Results after Bid Opening

Not more than ten (10) business days after the bid opening, a bidder may submit a written protest challenging the bid results following the procedure available on the Fund website at the following location:

<https://sucf.suny.edu/sites/default/files/docs/ContractAwardProtestProcedure.pdf>

Section 4 Examination of Bidding and Contract Documents

- (1) Prospective bidders shall examine the Bidding and Contract Documents carefully and, before bidding, shall make written request(s) to the Consultant (with a copy thereof to the Fund) for an interpretation or correction of any ambiguity, inconsistency, or error therein which should be discovered by a reasonably prudent bidder.
 - a. Requests should be made as far in advance of, but not later than, the date and time scheduled for receipt of bids. In the judgment of the Fund, it may be impractical to address requests that are submitted too close to the bid opening date.
 - b. Requests for use of equivalent products shall comply with Section 2.20 of the Agreement.
 - c. Such interpretation or correction as well as any additional Contract provision(s) the Fund shall decide to include will be issued in writing by the Consultant as an Addendum, which will be sent to each person recorded as having received a copy of the Bidding and Contract Documents from the Consultant, and which also will be available at the places where the Bidding and Contract Documents are available for inspection by prospective bidders.
 - d. Such interpretation or correction or additional Contract provision(s) issued by Addendum may not satisfy a bidder's request nor result in Bidding and Contract Documents that are without ambiguity, inconsistency or error. Post bid, requests for interpretations or corrections may be made after execution of the Agreement in accordance with Section 01 26 13 Requests for Information of

- the General Requirements and Sections 1.06, 2.01, 2.02, and 2.08 of the Agreement.
- e. Such Addendum will become a part of the Bidding and Contract Documents and will be binding on all bidders whether or not the bidder receives or acknowledges the actual notice of it. Prospective bidders are responsible for ensuring that all Addenda have been incorporated into the bid. The requirements contained in all Bidding and Contract Documents shall apply to all Addenda.
- (2) Only the written interpretation or correction so given by Addendum shall be binding.
- a. Prospective bidders are warned that no trustee, officer, agent or employee of the Fund, Campus, or the Consultant is authorized to explain or interpret the Bidding and Contract Documents by any other method, and any such explanation or interpretation, if given, must not be relied upon.
 - b. The Fund has no obligation to provide responses.

Section 5 Computation of Bid

- (1) In computing their bids, bidders are not to include the sales and compensating use taxes of the State of New York or of any city and county in the State of New York for any supplies or materials which are incorporated into the completed Project as the same is exempt from such taxes.
- (2) Unit prices may be inserted in the Proposal by the Fund or the bidder at the discretion of the Fund. Unit prices shall be calculated using the quantity and dollar amounts for the corresponding allowance shown in the Proposal.
- a. In the event the Proposal contains blank spaces for unit prices or the Fund elects to adjust any unit price filled in by a bidder, the inserted or adjusted amount shall be agreeable to both the bidder and the Fund, or, in its sole discretion, the Fund may reject any unit prices.
 - b. In the case of rejection of unit prices by the Fund, the bidder acknowledges that the amount of work in the corresponding allowance shall be performed within the amount of its base bid.
 - c. If any unit price calculations shown in words and its equivalent shown in figures do not agree with the amounts shown for the corresponding allowance, the written words of the corresponding allowance shall be binding upon the bidder.
 - d. Unit prices will not be used to determine the low bidder.
- (3) If alternates are included in the bidding documents, the Fund reserves the right to accept or reject any or all alternates.
- a. The Fund shall determine the lowest bid by adding to or deducting from the Total Bids of the bidders, the additive or deductive alternates, if any, that the Fund elects to accept after the opening of the bids.
 - b. Alternates will be accepted in the order they are set forth in the Proposal.
 - c. Alternates, if any, are described in Section 01 23 00 (Section B) of the Technical Specifications.

- d. Rejected alternates will not be used in combination with the Total Bid and other accepted alternates, if any, to determine the low bidder.
- e. Alternates will be accepted or rejected at the sole and absolute discretion of the Fund.

Section 6 Payment of Bid Security

- (1) Each Proposal must be accompanied by the required amount of the bid security in the form of a bank draft or certified check, payable at sight to the Fund and drawn on a bank authorized to do business in the United States, or by a Bid Bond, on a form approved by the Fund, duly executed by the bidder as principal and having as surety thereon a surety company or companies, approved by the Fund, authorized to do business in the State of New York as a surety. Attorneys-in-fact who execute a Bid Bond on behalf of a surety must affix thereto a certified and effectively dated copy of their power of appointment.
- (2) The Fund will return, without interest, the bid security of a bidder, unless such security be in the form of a Bid Bond which will not be returned by the Fund, in accordance with the following procedure:
 - a. To all bidders except the apparent three (3) lowest bidders within two (2) working days after the opening of bids.
 - b. To any bidder submitting a Bid Bond, meeting the requirements of paragraph (1) hereof, after the opening of bids, as a substitute for a bank draft or certified check within two (2) working days after the Fund's approval of such Bid Bond.
 - c. To the apparent three (3) lowest bidders, unless their bid security was previously returned, within two (2) working days after delivery to the Fund by the successful bidder of the executed Agreement and required Bonds, or within two (2) working days of the Fund's rejection of all bids or within two (2) working days after the expiration of forty-five (45) calendar days after the bid opening or within the time to which the issuance of a Notice of Award may have been extended, whichever event shall occur last.
- (3) The Fund reserves the right to deposit bid security drafts or checks pending final disposal of them.
- (4) Where the bidder was not responsive in providing the complete Post Bid Information required under Section 8 of the Information for Bidders within the time specified by the Fund and doesn't provide a reasonable extension of the 45-day award period, the Fund may reject the bid as nonresponsive and retain the bid security.

Section 7 Qualifications of Bidders

- (1) A bidder must demonstrate, to the satisfaction of the Fund, that it has successfully completed, within the last ten (10) years, two (2) contracts similar in size, scope and complexity to this contract, one of which is a single bid contract as described in Section 14 where they were the prime contractor.

- a. For scope and complexity, sample projects must include multiple trade institutional building renovation with interior, exterior and site work, as further described in the general requirements, section 01 11 00, description of work.
 - b. The details of the bidder's relevant contract experience shall be submitted on Attachment A of the Proposal, "List of Completed Similar Construction Contracts" (the List).
 - i. If the List is not provided or is missing information, and/or is found to have erroneous information or information that is no longer current, a Proposal may be rejected as not responsive.
 - ii. If requested by the Fund, the bidder may be permitted to add missing information, modify and/or explain erroneous information or information that is no longer current on the List. Modifications and/or explanations of the List must be received within 48 hours of receipt of the Fund's request.
 - c. The determination of relevant contract experience in terms of size, scope and complexity will be at the sole and absolute discretion of the Fund. In making its determination, evaluation of a bidder's experience may include, but is not limited to, the following:
 - i. Size may be evaluated by comparing the amount of the Total Bid to the dollar value of the bidder's relevant contract amounts with reasonable adjustments for cost changes over time and/or geographic location.
 - ii. Size may also be evaluated using other quantities such as area, volume of work completed, or other criteria determined by the Fund.
 - iii. The definition of completion of the relevant contracts shall be the date the contract was substantially completed and ready for its intended use as defined in Section 1.01 of the Agreement.
 - iv. Size and/or time limits may be relaxed approximately 5% for uncertainties related to the bid calculation and/or timing of the actual receipt of bids versus a completed relevant contract.
 - v. Scope and Complexity may be evaluated by comparing the scope of the work included in the Total Bid to the work in the bidder's relevant contracts. Similar work provides essentially the same intended work results as contemplated in the work included in the Total Bid. At the discretion of the Fund, similar work may reasonably differ in details of form of contract, timing, size, form, materials, methods, configuration, operation, appearance, and in other objective and aesthetic characteristics.
 - vi. The form of contract for the relevant contract(s) on the List shall be a single bid prime contract for all work, as defined in Section 14 of the Information for Bidders, or equivalent contract types in which the bidder can demonstrate that it performed work of essentially the same construction scope and complexity of the work bid.
- (2) All prospective bidders must demonstrate to the satisfaction of the Fund that they have the skill and experience, as well as the necessary facilities, ample financial resources, ability to manage staff and subcontractors effectively, ability to

anticipate and plan construction work for optimal progress, ability to create, strive for and maintain working environments and relationships that are constructive, communicative and cooperative, organization and general reliability to do the work to be performed under the provisions of the Contract in a satisfactory manner and within the time specified.

- (3) Each bidder must demonstrate to the satisfaction of the Fund that it has working capital available for the Project upon which it is bidding in an amount equal to 15 percent of the first \$100,000 of the amount of its Total Bid plus 10 percent of the next \$900,000 plus 5 percent of the remainder of its Total Bid. Working capital is defined as the excess of current assets over current liabilities. The Fund defines current assets as assets which can be reasonably expected to be converted into cash within a year, and current liabilities as debts which will have to be paid within a year.
- (4). The Fund may make such investigation as the Fund deems necessary to determine the responsibility of any bidder or to determine the ability of any bidder to perform the Work. Bidders shall furnish to the Fund all information and/or data required by the Fund, including complete financial data, within the time and in the form and manner required by the Fund. The Fund reserves the right to reject any bid if the evidence required by the Fund is not submitted as required or if the evidence submitted by or the investigation of any bidder fails to satisfy the Fund that the bidder is responsible, or is able or qualified to carry out the obligations of the Contract or to complete the Work as contemplated.
- (5) At the time of the bid opening, all bidders and subcontractors, domestic and foreign, must be in compliance with New York State business registration requirements. Contact the NYS Department of State regarding compliance.

Section 8 Submission of Post-Bid Information

- (1) Within forty-eight (48) hours after the opening of bids, each of the apparent three lowest bidders, unless otherwise directed by the Fund or as otherwise provided in the Bidding and Contract Documents, shall submit to both the Fund and the Consultant:
 - a. Evidence of a completed New York State Uniform Contracting Questionnaire (Vendor Responsibility Questionnaire For-Profit Construction (CCA-2)). Email confirmation that the bidder's CCA-2 is current and certified in the New York State VendRep System (VendRep) within the last six months from the bid date or, if not enrolled in VendRep, deliver a certified paper format CCA-2, including all attachments, to the Fund.

The Fund recommends that vendors file the required CCA-2 online via the VendRep. To enroll in and use the VendRep, see the VendRep Instructions at http://www.osc.state.ny.us/vendrep/vendor_index.htm or go directly to the VendRep o <https://onlineservices.osc.state.ny.us/Enrollment/login?0>. To request assistance, contact the Office of the State Comptroller's ("OSC") Help

Desk at 866-370-4672 or 518- 408-4672 or by email at ciohelpdesk@osc.state.ny.us.

The paper format CCA-2 and accompanying definitions are available on the OSC website at the following location:

http://www.osc.state.ny.us/vendrep/forms_vendor.htm

Paper format CCA-2 will not be accepted from a bidder who is enrolled in VendRep.

- b. Not used.
- c. The names and addresses of the bidder's proposed subcontractor for the Asbestos Abatement and/or hazardous material removal work of any value, and proposed subcontractors for Electrical Work, the Heating, Ventilating and Air-Conditioning Work and the Plumbing Work for each of said work categories valued at \$20,000 or more.
 - i. For each proposed subcontractor named, provide a completed "List of Completed Similar Construction Projects (the List)." If the List is not provided or is missing information, and/or is found to have erroneous information or information that is no longer current, a proposed subcontractor may be rejected. If requested by the Fund, the bidder may be permitted to add missing information, modify and/or explain erroneous information or information that is no longer current on the List; modifications and/or explanations of the List must be received promptly after receipt of the Fund's request.
 - ii. Only one proposed subcontractor should be named for each of such trades. Proposed subcontractors of the bidder may not be changed except with the specific written approval of the Fund.
 - iii. The naming of the bidder itself for any of such work is not acceptable and may result in rejection of the bidder unless the bidder can demonstrate to the Fund that it has successfully completed or substantially completed two (2) contracts similar in size, scope and complexity for the designated work within the last ten (10) years. Such completed contracts shall include significant portions of self-performed work. The determination of relevant contract experience in terms of size, scope and complexity will be at the sole discretion of the Fund as described in Section 7(1)c above.
 - iv. The bidder will be required to establish, to the satisfaction of the Consultant and the Fund, the reliability and responsibility of each of their said proposed subcontractors to furnish and perform the work described in the sections of the Specifications pertaining to each of such proposed subcontractors' respective trades. By submission of the "List of Completed Similar Construction Projects," a proposed subcontractor must be able to demonstrate that they have successfully completed or substantially completed two (2) contracts similar in size, scope and

complexity for the designated work within the last ten (10) years. The determination of relevant contract experience in terms of size, scope and complexity will be at the sole discretion of the Fund as described in Section 7(1)c above.

- v. For each of the proposed subcontractors, the bidders must submit to the Fund, seven (7) calendar days after the bid opening, evidence of a completed New York State Uniform Contracting Questionnaire (Vendor Responsibility Questionnaire For-Profit Construction (CCA-2)). Either email confirmation that the subcontractor's CCA-2 is current and certified in the New York State VendRep System (VendRep) within the last six months from the bid date, or deliver a certified paper format CCA-2, including all attachments, to the Fund. Paper format CCA-2 will not be accepted from a proposed subcontractor who is enrolled in VendRep.
 - vi. In the event that the Fund and the Consultant reject any of said proposed subcontractors or the bidder itself for any of such subcontract work, the bidder, within two (2) working days after receipt of notification of such rejection, shall again submit to the Fund and the Consultant the name of another proposed subcontractor in place of the one rejected and it will be required to establish to the satisfaction of the Fund and the Consultant the reliability and responsibility of said proposed subcontractor. When naming another proposed subcontractor, the bidder must promptly submit the proposed subcontractor's completed "List of Completed Similar Construction Projects" and evidence of their completed CCA-2.
 - vii. Where the bidder designated itself for any of the aforesaid categories of work and was approved by the Fund, the bidder will not be permitted to submit another proposed subcontractor for such categories of work except where its performance of such work meets a condition(s) set forth in Section 2.26 of the Construction Agreement as determined by the Fund.
 - viii. Proposed subcontractors of the bidder, approved by the Fund and the Consultant, must be used on the work for which they were proposed and approved, and they may not be changed except with the specific written approval of the Fund.
- c. A breakdown of the amount of the bidder's Proposal. Such breakdown shall be prepared in accordance with the format included herein as Appendix "A". No bidder shall be barred from revising, in the Contract breakdown required under the provisions of Section 4.08 of the Agreement, the various amounts listed in the bid breakdown required under the provisions of this Section. The amount set forth in said bid breakdown will not be considered as fixing the basis for additions to or deductions from the Contract consideration.
- (2) Within seven (7) calendar days after the opening of bids, the three low bidders shall submit to the Fund for its approval a Service-Disabled Veteran-Owned Businesses Utilization Plan. The three lowest bidders will receive an email containing instructions and a hyperlink to follow to complete their Utilization Plan electronically via the Fund's online Utilization Plan application. Utilization Plans will only be accepted in this online format; any other form submittals will be rejected.

The Utilization Plan shall include the subcontractor/supplier description of work, the estimated work schedule, and the estimated dollar value of subcontracts and supply contracts that will be awarded to Service-Disabled Veteran-Owned Businesses.

- (3) Except for Contracts of \$100,000 or less, and unless otherwise directed by the Fund, within seven (7) calendar days after the opening of bids, the three low bidders shall submit to the Fund for its approval, a Minority and Women-owned Business Enterprise Utilization Plan. The three lowest bidders will receive an email containing instructions and a hyperlink to follow to complete their Utilization Plan electronically via the Fund's online Utilization Plan application. Utilization Plans will only be accepted in this online format; any other form submittals will be rejected. The Utilization Plan shall include the subcontractor/supplier description of work, the estimated work schedule, and the estimated dollar value of subcontracts and supply contracts that will be awarded to Minority and Women-owned Business Enterprises. The Utilization Plan should include the description of work and the estimated dollar value of subcontracts and supply contracts that will be awarded to Minority and Women-owned Business Enterprises.
- (4) Except for contracts of \$100,000 or less, within seven (7) calendar days after the opening of bids, the three low bidders shall submit to the Fund for its approval, an Equal Employment Opportunity Statement.
- (5) Within seven (7) calendar days after the opening of bids, submit a working plan and schedule showing the bidder's sequence logic for all significant activities and phases of the work from the anticipated start date to the substantial completion date in the bidder's Proposal. Use suitable charts, diagrams or bar graphs and show clearly, in sequence and timescale, all significant activities and phases with time estimates for each. If requested, revise the working plan and schedule until they are satisfactory to the Fund and the Consultant. This requirement is in addition to and not a substitute for the schedule requirements of Section 10 paragraph 1(c) herein or Section 3.02 (Time Progress Schedule) of the Agreement. Although the working plan and schedule submitted shall not be used in determining the lowest responsible bidder, failure to submit or revise the working plan and schedule may result in the rejection of the Proposal as not responsive.
- (6) The above information and such other information as the Fund or the Consultant may request or obtain will be used by the Fund in determining the reliability and responsibility of the bidder and any proposed subcontractors. Each bidder must comply promptly with all requests by the Fund and the Consultant for information and must actively cooperate with the Fund and the Consultant in their efforts to determine the qualifications of the bidder and any proposed subcontractors. Failure to comply with the latter may result in the rejection of the Proposal as not responsive. All information required to be furnished to the Fund under this Section shall be sent to the State University Construction Fund, Director of Capital Procurement, H. Carl McCall SUNY Building, 353 Broadway, Albany, New York 12246 or emailed to the Fund at SUCF.ConstructionBids@suny.edu unless a signed original is required to be submitted.

Section 9 Award of Contract

- (1) The award of the Contract shall be made to the bidder submitting the lowest Total Bid that is responsive to the solicitation and who, in the sole opinion of the Fund, is qualified to perform the work involved and is responsible and reliable.
- (2) The Field Order allowance may be reduced at the sole discretion of the Fund to a lower amount at the time of award of the contract.
- (3) The right is reserved, if, in the Fund's judgment, the public interest will be promoted thereby, to reject any or all Proposals, to waive any informality in any Proposal received or to afford any bidder an opportunity to remedy any deficiency resulting from a minor informality or irregularity. Without limiting the generality of the foregoing:
 - a. A Proposal may be rejected as not responsive if the bidder fails to furnish the required bid security or to submit the information and/or data required with its Proposal and by this Information for Bidders.
 - b. A Proposal may be rejected as not responsive if the bidder cannot show to the satisfaction of the Fund: (i) that it has the necessary qualifications and capital; or (ii) that it owns, controls or can procure the necessary plant and equipment to commence the work at the time prescribed in the Contract and thereafter to prosecute and complete the work at the rate, or within the time specified; or (iii) that it is not already obligated by the performance of so much other work as is likely to delay the commencement, prosecution or completion of the work contemplated by the Contract.
 - c. A Proposal will be rejected as not responsive if it does not provide for the completion of the work by the date of completion specified in the Proposal.
- (4) The Fund also expressly reserves the right to reject any Proposal as not responsive if, in its opinion, considering the work to be performed, the facts, as to the bidder's past performance on completed contracts, business or technical organization, plant, financial and other sources of business experience compared with the work bid upon, justify rejection.
- (5) The award of the Contract shall not be construed as a guarantee by the Fund that the plant, equipment and the general scheme of operations and other information and/or data submitted by the bidder with or after its Proposal is either adequate or suitable for the satisfactory performance of the work. As a condition of the award, the bidder agrees to preserve all estimates and documentation used to develop its Bid Proposal and produce the latter information for the Fund's examination upon notice from the Fund prior to the Fund's approval of the Final Payment application required by the Contract.

Section 10 Required Bonds and Insurance

- (1) Unless otherwise agreed to by the Fund, within ten (10) working days after the receipt of Notice of Award, the Contractor shall procure, execute and deliver to the Fund and maintain, at its own cost and expense:
 - a. A Performance Bond and a Labor and Material Bond, both of which Bonds shall be on the form prescribed by the Fund and in an amount not less than 100 percent of the total amount of the Contract awarded to the Contractor by the Fund. Said Bonds must be issued by a surety company approved by the Fund and authorized to do business in the State of New York as a surety. Attorneys-in-fact who execute said Bonds on behalf of a surety must affix thereto a certified and effectively dated copy of their power of appointment.
 - b. Proof of insurances with the specific coverage and limits required in Article V of the Agreement. Acceptable documents are:
 - i. Proof of NYS Worker's Compensation is only accepted on the C-105.2 or U-26.3 form.
 - ii. Proof of Disability insurance is only accepted on the DB-120.1 form.

Use the link below for a description of the required forms for Workers Compensation and Disability:

<http://www.osc.state.ny.us/agencies/guide/MyWebHelp/Content/XI/18/G.htm>
 - iii. All other proof of insurance must be on the appropriate Certificate of Liability Insurance Acord form, as well as the Acord 855, or other form acceptable to the Fund.
 - c. The 120-day Schedule required by the General Requirements, Special Conditions paragraph 01 32 16, titled "Project Schedule."

Section 11 Requirements and Procedures for Participation by New York State - Certified Minority and Women -Owned Business Enterprises and Equal Employment Opportunities for Minority Group Members and Women

(1) New York State Law

Pursuant to New York State Executive Law Article 15-A and Parts 140-145 of Title 5 of the New York Codes, Rules and Regulations, the Fund is required to promote opportunities for the maximum feasible participation of New York State-certified Minority and Women-owned Business Enterprises ("MWBEs") and the employment of minority group members and women in the performance of the Fund contracts.

(2) Business Participation Opportunities for MWBEs

- a. For purposes of this solicitation, the Fund hereby establishes goals (see Section 01 26 43 Amendments (Section E) of the General Requirements for

- goals) for New York State-certified Minority-owned Business Enterprise (“MBE”) participation and for New York State-certified Women-owned Business Enterprise (“WBE”) participation (based on the current availability of MBEs and WBEs). A contractor (“Contractor”) on any contract resulting from this procurement (“Contract”) must document its good faith efforts to provide meaningful participation by MWBEs as subcontractors and suppliers in the performance of the Contract. To that end, by submitting a bid, the bidder agrees that the Fund may withhold payment pursuant to any Contract awarded as a result of this bid pending receipt of the required MWBE documentation. A directory of MWBEs can be viewed at: <https://ny.newnycontracts.com>. For guidance on how the Fund will evaluate a Contractor’s “good faith efforts,” refer to 5 NYCRR § 142.8 and Article VI, Section 6.03(2)d of the Agreement.
- b. The bidder understands that only sums paid to MWBEs for the performance of a commercially useful function, as that term is defined in 5 NYCRR § 140.1, may be applied towards the achievement of the applicable MWBE participation goal. The portion of a contract with an MWBE serving as a supplier that shall be deemed to represent the commercially useful function performed by the MWBE shall be 60 percent of the total value of the contract. The portion of a contract with an MWBE serving as a broker that shall be deemed to represent the commercially useful function performed by the MWBE shall be the monetary value for fees, or the markup percentage, charged by the MWBE.
 - c. In accordance with 5 NYCRR § 142.13, the bidder further acknowledges that if it is found to have willfully and intentionally failed to comply with the MWBE participation goals set forth in a Contract resulting from this RFP, such finding constitutes a breach of contract and the Fund may withhold payment as liquidated damages.
 - d. Such liquidated damages shall be calculated as an amount equaling the difference between: (1) all sums identified for payment to MWBEs had the Contractor achieved the contractual MWBE goals; and (2) all sums actually paid to MWBEs for work performed or materials supplied under the Contract.
 - e. By submitting a bid or proposal, a bidder agrees to demonstrate its good faith efforts to achieve the applicable MWBE participation goals by submitting evidence thereof in a format prescribed by the Fund.
 - f. Additionally, a bidder will be required to submit the following information as evidence of compliance with the foregoing:
 - i. An MWBE Utilization Plan in accordance with paragraph (3) of the above Section 8 Submission of Post Bid Information. Any modifications or changes to an accepted MWBE Utilization Plan after the Contract award and during the term of the Contract must be revised via the online Utilization Plan application and submitted to the Fund for review and approval. Business Partners can modify their Utilization Plans by visiting the Fund’s website and following the instructions for the online Utilization Plan application.
 - ii. The Fund will review the submitted MWBE Utilization Plan and advise the bidder of the Fund’s acceptance or issue a notice of deficiency within 20 calendar days of receipt.
 - iii. If a notice of deficiency is issued, the bidder will be required to respond to the notice of deficiency within seven (7) business days of receipt by

submitting to the Fund a written remedy in response to the notice of deficiency. If the written remedy that is submitted is not timely or is found by the Fund to be inadequate, the Fund shall notify the bidder within five (5) business days and direct them accordingly. Failure to cooperate with the Fund in a timely manner may be grounds for disqualification of the bid or proposal.

- g. The Fund may disqualify a bidder as being non-responsive under the following circumstances:
 - i. If a bidder fails to submit an MWBE Utilization Plan;
 - ii. If a bidder fails to submit a written remedy to a notice of deficiency;
 - iii. If a bidder fails to cooperate with the Fund; or
 - iv. If the Fund determines that the bidder has failed to document good faith efforts.
- h. The successful bidder will be required to attempt to utilize, in good faith, any MBE or WBE identified within its MWBE Utilization Plan, during the performance of the Contract. Requests for a partial or total waiver of established goal requirements made subsequent to Contract Award may be made at any time during the term of the Contract to the Fund, but must be made no later than prior to the submission of a request for final payment on the Contract.
- i. Over the term of the Contract, the successful bidder will be required to submit to the Fund a monthly MWBE Contractor Compliance & Payment Reporting in the electronic format prescribed by the Fund, documenting the progress made toward achievement of the MWBE goals of the Contract.

(3) Equal Employment Opportunity Requirements

- a. By submission of a bid in response to this solicitation, the bidder agrees with all of the terms and conditions of Schedule "A" - Provisions Required to Be Inserted by Law, including Clause 11 - Equal Employment Opportunities for Minorities and Women. The bidder is required to ensure that it and any subcontractors awarded a subcontract for the construction, demolition, replacement, major repair, renovation, planning or design of real property and improvements thereon (the "Work"), except where the Work is for the beneficial use of the bidder, undertake or continue programs to ensure that minority group members and women are afforded equal employment opportunities without discrimination because of race, creed, color, national origin, sex, age, disability or marital status. For these purposes, equal opportunity shall apply in the areas of recruitment, employment, job assignment, promotion, upgrading, demotion, transfer, layoff, termination, and rates of pay or other forms of compensation. This requirement does not apply to: (i) work, goods, or services unrelated to the Contract; or (ii) employment outside New York State.
- b. The bidder will be required to submit an Equal Employment Opportunity Policy Statement in accordance with paragraph (4) of the above Section 8 Submission of Post Bid Information.

- c. If awarded a Contract, bidder shall submit a Monthly Employment Utilization Report and shall require each of its subcontractors to submit a Monthly Employment Utilization Report in the electronic format prescribed by the Fund during the term of the Contract.
- d. Further, pursuant to Article 15 of the Executive Law (the "Human Rights Law") and all other State and Federal statutory and constitutional non-discrimination provisions, the Contractor and sub-contractors will not discriminate against any employee or applicant for employment because of race, creed (religion), color, sex, national origin, sexual orientation, gender identity or expression, military status, age, disability, predisposing genetic characteristic, marital status or domestic violence victim status, and shall also follow the requirements of the Human Rights Law with regard to non-discrimination on the basis of prior criminal conviction and prior arrest.

(4) Reports, Records and Documentation

- a. The Contractor shall file with the Fund monthly reports in the electronic form prescribed by the Fund regarding actions taken pursuant to this Section as well as a list of and value of subcontracts and supply contracts.
- b. The Contractor shall permit access to its books, records and accounts by the Fund for purposes of investigation to ascertain compliance with the provisions of this Section. The Contractor shall include this provision in every subcontract so that such provision will be binding upon each subcontractor.
- c. Failure to comply with the foregoing requirements entitles the Fund to take such action as the withholding of funds, suspension or termination of the Contract or such other actions or enforcement proceedings as allowed by the Contract. Such failure may also result in a finding of non-responsiveness, non-responsibility and/or a breach of the Contract.
 - a.

Section 12 Requirements and Procedures for Participation by New York State Certified Service-Disabled Veteran-Owned Business Enterprises ("SDVOBs")

(1) New York State Law

Pursuant to New York State Veterans' Service Law Article 3 and Parts 252.2 of Title 9 of the New York Codes, Rules and Regulations, the Fund is required to promote opportunities for the participation of New York State-certified Service-Disabled Veteran-Owned Business Enterprises in the performance of the Fund contracts to ensure progress toward the statewide SDVOB Utilization goal of 6% established by Article 3 of the New York State Veterans' Services Law.

- a. New York State Veterans' Services Law Article 3 acknowledges that SDVOBs strongly contribute to the economies of the State and the nation. As defenders of our nation and in recognition of their economic activity in doing business in New York State, bidders are strongly encouraged and expected to consider SDVOBs in the fulfillment of the requirements of the project. Such partnering may be as subcontractors, subconsultants, suppliers, protégés or other supporting roles. SDVOBs can be readily

identified on the directory of certified businesses at <https://sdves.ogs.ny.gov/business-search>

- b. Bidders are strongly encouraged to the maximum extent practical and consistent with legal requirements of the State Finance Law and the Executive Law, to use responsible and responsive SDVOBs as subcontractors to provide meaningful participation. Furthermore, bidders are reminded that they must continue to also utilize small, minority and women-owned businesses consistent with Article 15-A of Executive Law. Utilizing SDVOBs in State contracts will help create more private sector jobs, rebuild New York State's infrastructure, and maximize economic activity to the mutual benefit of the bidder and its SDVOB partners. SDVOBs will promote the bidder's optimal performance under any potential agreements, thereby fully benefiting the public sector programs that are supported by associated public procurements.
- c. Public procurements can drive and improve the State's economic engine through promotion of the use of SDVOBs by its bidders. The State, therefore, expects bidders to provide maximum assistance to SDVOBs in the performance of any potential agreement. The potential participation by all kinds of SDVOBs will deliver great value to the State and its taxpayers.

(2) Business Participation Opportunities for SDVOBs

- a. For purposes of this solicitation, the Fund hereby establishes goals (see Section 01 26 43 Amendments (Section E) of the General Requirements for goals) for New York State-certified Service-Disabled Veteran-Owned Businesses (SDVOB) (based on the current availability of SDVOBs).

A contractor ("Contractor") on any contract resulting from this procurement ("Contract") must document its good faith efforts to provide meaningful participation by SDVOBs as subcontractors and suppliers in the performance of the Contract. To that end, by submitting a bid, the bidder agrees that the Fund may withhold payment pursuant to any Contract awarded as a result of this bid pending receipt of the required SDVOB documentation. A directory of SDVOBs can be viewed at: <https://sdves.ogs.ny.gov/business-search>. For guidance on how the Fund will evaluate a Contractor's "good faith efforts," refer to 9 NYCRR § 252.2 and Article IX, of the Agreement.

- b. The bidder understands that only sums paid to SDVOBs for the performance of a commercially useful function, as that term is defined in 9 NYCRR § 252.2, may be applied towards the achievement of the applicable SDVOB participation goal. The portion of a contract with an SDVOB serving as a supplier that shall be deemed to represent the commercially useful function performed by the SDVOB shall be 100 percent of the total value of the contract.

- c. In accordance with 9 NYCRR § 252.2 (s), the bidder further acknowledges that if it is found to have willfully and intentionally failed to comply with the SDVOB participation goals set forth in a Contract resulting from this RFP, such finding constitutes a breach of contract, and the Fund may withhold payment as liquidated damages.
- d. Any contractor who willfully and intentionally fails to comply with the service-disabled veteran owned business participation requirements in accordance with 9 NYCRR § 252.2 (s) as set forth in such State contract shall be liable to the contracting agency for damages as otherwise specified in the contract and shall provide for other appropriate remedies on account of such breach. Damages shall be calculated based on the actual cost incurred by the State agency related to the State agency's expenses for personnel, supplies and overhead related to establishing, monitoring, and reviewing certified service-disabled veteran-owned business enterprise programmatic goals.
- e. By submitting a bid or proposal, a bidder agrees to demonstrate its good faith efforts to achieve the applicable SDVOB participation goals by submitting evidence thereof in a format prescribed by the Fund.
- f. Additionally, a bidder will be required to submit the following information as evidence of compliance with the foregoing:
 - i. An SDVOB Utilization Plan in accordance with paragraph (2) of the above Section 8 Submission of Post Bid Information. Any modifications or changes to an accepted SDVOB Utilization Plan after the Contract award and during the term of the Contract must be submitted via the online Utilization Plan application and submitted to the Fund for review and approval. Business Partners can modify their Utilization Plans by visiting the Fund's website and following the instructions for the online Utilization Plan application.
 - ii. The Fund will review the submitted SDVOB Utilization Plan and advise the bidder of the Fund's acceptance or issue a notice of deficiency within 20 calendar days of receipt.
 - iii. If a notice of deficiency is issued, the bidder will be required to respond to the notice of deficiency within seven (7) business days of its receipt by submitting to the Fund a written remedy in response to the notice of deficiency. If the written remedy that is submitted is not timely or is found by the Fund to be inadequate, such a failure to remedy the deficiency may be grounds for disqualification of the bid or proposal for non-responsiveness or the Fund may notify the bidder and request the bidder submit a waiver form within five (5) business days.
- g. The Fund may disqualify a bidder as being non-responsive under the following circumstances:
 - i. If a bidder fails to submit an acceptable SDVOB Utilization Plan;

- ii. If a bidder fails to submit a timely written remedy to a notice of deficiency;
 - iii. If the Fund determines the bidder's written remedy to a notice of deficiency is inadequate;
 - iv. If a bidder fails to file a waiver form in a timely manner;
- h. A bidder is further subject to disqualification if:
- a. The bidder fails to cooperate with the Fund; or
 - b. If the Fund determines that the bidder has failed to document its good faith efforts.
- i. The successful bidder will be required to attempt to utilize, in good faith, any SDVOB identified within its SDVOB Utilization Plan, during the performance of the Contract. Requests for a partial or total waiver of established goal requirements made subsequent to Contract Award may be made at any time during the term of the Contract to the Fund but must be made no later than prior to the submission of a request for final payment on the Contract.
- j. Over the term of the Contract, the successful bidder will be required to submit to the Fund a monthly SDVOB Contractor Compliance & Payment Reporting in the electronic format prescribed by the Fund, documenting the progress made toward achievement of the SDVOB goals of the Contract.

Section 13 Encouraging Use of New York State Business Businesses in Contract Performance

New York State businesses have a substantial presence in State contracts and strongly contribute to the economies of the State and the nation. In recognition of their economic activity and leadership in doing business in New York State, bidders/proposers for this contract for commodities, services or technology are strongly encouraged and expected to consider New York State businesses in the fulfillment of the requirements of the contract. Such partnering may be as subcontractors, suppliers, protégés or other supporting roles.

Bidders/proposers need to be aware that all authorized users of this contract will be strongly encouraged, to the maximum extent practical and consistent with legal requirements, to use responsible and responsive New York State businesses in purchasing commodities that are of equal quality and functionality and in utilizing services and technology. Furthermore, bidders/proposers are reminded that they must continue to utilize small, minority and women-owned businesses, consistent with current State law.

Utilizing New York State businesses in State contracts will help create more private sector jobs, rebuild New York's infrastructure, and maximize economic activity to the mutual benefit of the Contractor and its New York State business partners. New York State businesses will promote the Contractor's optimal performance under the contract, thereby fully benefiting the public sector programs that are supported by associated procurements.

Public procurements can drive and improve the State's economic engine through promotion of the use of New York businesses by its Contractors. The State therefore expects bidders/proposers to provide maximum assistance to New York businesses in their use of the contract. The potential participation by all kinds of New York businesses will deliver great value to the State and its taxpayers.

Information on the availability of New York State subcontractors and suppliers is available from: New York State Department of Economic Development, Procurement Assistance Unit, One Commerce Plaza, Albany, New York 12245, Phone: (518) 474-7756, Fax: (518) 486-7577.

Section 14 Single Contract Responsibility

This is a single bid general construction project. The Contractor submitting the bid is responsible for all work associated with this Project.

Section 15 Examination of Site

A pre-bid conference and project walk-through will be held with all bidders, subcontractors and other plan holders at the time and place specified in Section 00 25 13 Pre-Bid Meetings. No individual or additional walk-throughs will be provided. Failure to attend a walk-through shall not be the cause for extra payment. If the walk-through in Section 00 25 13 Pre-Bid Meetings is mandatory, the Fund expressly reserves the right to reject any Proposal as not responsive if the bidder failed to attend the mandatory walk-through.

Section 16 Procurement Lobbying Law Restrictions

Please be advised that State Finance Law Sections 139-j and 139-k include and impose certain restrictions on communications between the Fund and bidders during the procurement process. A bidder is restricted from making contacts from the earliest notice of intent to solicit offers through receipt of the Notice to Proceed ("restricted period") to other than designated staff, unless it is a contact that is included among certain statutory exceptions set forth in State Finance Law Sections 139-j(3)(a). Designated staff is identified in the Notice to Bidders as of the date hereof. Fund employees are also required to obtain certain information when contacted during the restricted period and make a determination of the responsibility of the bidder pursuant to these two statutes. Certain findings of non-responsibility can result in rejection for contract award and in the event of two findings within a 4-year period, the Offeror/bidder is debarred from obtaining governmental procurement contracts.

Bidders must also disclose whether any governmental entity has made a finding of non-responsibility within the previous four years based upon the failure to comply with Section 139-j of the State Finance Law or intentionally providing false or incomplete information to a governmental entity. The Form for this disclosure is on the last page of the Proposal and the bidder must fill out and sign this Form.

Further information about these requirements can be found on the State Office of General Services website (<https://ogs.ny.gov/ACPL/>) and the Fund website (<https://sucf.suny.edu/opportunities/procurement-lobbying-act-policy-and-procedures>).

Section 17 Requirements for Construction Activities To Address Public Health or Safety

The bidder agrees it is responsible for complying with any and all health and safety requirements issued by federal, state or local entities, including but not limited to New York State Governor Office Executive Orders, New York State Department of Health rules, regulations and guidance, and other New York State, Fund or Campus laws, rules, regulations or requirements that exist or may be issued and/or amended during the bidding and/or performance of work on this Project. Bidder affirms that all costs and time associated with compliance of these health and safety requirements, including Emergency Regulations, are included in its bid. The current NYS Emergency Regulations and Guidance are available at the following website:

<https://regs.health.ny.gov/regulations/emergency>

Notwithstanding the foregoing, bidder agrees to comply with the Emergency Regulations, Guidance, and Campus Rules and Regulations as it may be amended or superseded in the future. Bidder shall comply with Section 2.03 of the Contract regarding any claims or disputes stemming from such health and safety requirements.

State University Construction Fund
AGREEMENT

This Agreement made as of the day of X, 20XX, by and between the State University Construction Fund, whose address is The H. Carl McCall SUNY Building, 353 Broadway, Albany, New York 12246, hereinafter referred to as the "Fund", and

hereinafter referred to as the "Contractor".

WITNESSETH:

The parties hereto agree that the Contractor shall (a) furnish and perform all work of every kind required and all other things necessary to complete in the most substantial and workmanlike manner the construction of

SUCF Project:

at the

in strict accordance with the Contract Documents;

(b) complete all work necessary for substantial completion by or within , starting after receipt of the Notice to Proceed,

[INSTRUCTIONS: Identify substantial completion date above utilizing only one method.]

or within the time to which such completion may have been extended in accordance with the Contract Documents; (c) in the event it fails to substantially complete all the work on time, pay to the Fund liquidated damages in the amount of

dollars

for each calendar day of delay of substantially completing all the work; and (d) do everything required by the Contract; subject, however, to the terms, provisions and conditions listed hereinafter.

Article I
General Provisions

Section 1.01 Definitions

Where the following words and expressions are used in the Contract Documents it is understood that they have the meaning set forth as follows:

Allowance Any and all work and materials which may be required of the Contractor in performing work set forth under one or more allowances to this Contract shall be Work, as defined herein, which shall be performed in accordance with the base schedule for the performance of the Contractor's Work. Contractor shall not be entitled to an extension of time for the performance of an allowance or all allowances.

Consultant The Architect or Engineer named in the Notice to Bidders or such other person or firm designated by the Fund to provide general administration of the Contract and inspection of the work.

Bidding Documents Notice to Bidders, Information for Bidders and Proposals

Bonds Performance Bond and Labor and Material Bond

Delay For purposes of this document and as used herein and in any other contract documents between the Contractor and the Fund the word "delay" shall be interpreted broadly and shall include by way of example only and not by way of limitation: delay, disruption, interference, inefficiencies, impedance, hindrance, acceleration, resequencing, schedule impacts, lack of timeliness by the Fund and/or Consultant, and lack of coordination, cumulative impact of multiple change orders, delay and other impacts.

Contract or Contract The Agreement, Bonds, Specifications, Project Manual, Drawings, Addenda

Documents	issued prior to the opening of bids and Change Orders issued after award of the Contract.
Fund or Owner	State University Construction Fund
Notice of Award	Letter of Intent
Project	The facility or facilities to be constructed including all usual, appropriate and necessary attendant work shown on, described in or mentioned in the Contract.
Site	The area within the Contract limit lines, as shown on the Drawings, and all other areas upon which the Contractor is to perform work.
Substantial Completion	Substantial Completion is the completion of Work so that the Project can be fully occupied and used for the purposes for which it is intended. Substantial Completion includes: (1) completion of all work required for the issuance of a code compliance certificate, or a temporary approval for occupancy, completed in a manner that includes no uncorrected deficiency or material violation of the Building Code of New York State within the area or work for which the certificate is to be issued; (2) completion of all building systems and functional testing of said systems (other than tests that cannot be performed due to the seasonal environmental conditions in effect at the time of completion); (3) acceptance and approval of the Operating Instructions and Manuals and Training of Campus Personnel; and (4) the sum of values determined for Punch List work at the time of Substantial Completion shall not exceed one (1) percent of the amount of the Contract consideration unless otherwise agreed to by the Fund.
Work	The using, performing, installing, furnishing and supplying of all materials, equipment, labor, services and incidentals necessary or proper for or incidental to the successful completion of the Project and the carrying out of all

duties and obligations imposed upon the Contractor by the Contract.

Section 1.02 Captions

The titles or captions of Articles and Sections of the Contract are intended for convenience and reference purposes only and in no way define, limit or describe the scope or intent thereof or of the Contract or in any way affect the Contract.

Section 1.03 Nomenclature

Materials, equipment or other work described in words and abbreviations which have a well-known, technical or trade meaning shall be interpreted as having such meaning in connection with the Contract.

Section 1.04 Entire Agreement

The Contract constitutes the entire agreement between the parties hereto and no statement, promise, condition, understanding, inducement or representation, oral or written, expressed or implied, which is not contained herein shall be binding or valid and the Contract shall not be changed, modified, or altered in any manner except by an instrument in writing executed by the parties hereto.

Section 1.05 Successors and Assigns

The Contract shall bind the successors, assigns and representatives of the parties hereto.

Section 1.06 Accuracy and Completeness of Contract Documents

(1) The Contract Documents are complementary and what is called for by any one shall be as binding as if called for by all. The intention of the Documents is to include all materials, plant, equipment, tools, skill and labor of every kind necessary for the proper execution of the work and also those things which may be reasonably inferable from the Contract Documents as being necessary to produce the intended results.

(2) The Contract Documents contemplate a finished piece of work of such character and quality as is reasonably inferable from them. The Contractor acknowledges that the Contract consideration includes sufficient money allowance to make its work complete and operational and in compliance with good practice and it agrees that inadvertent minor discrepancies or omissions or the failure to show details or to repeat on any part of the Contract Documents the figures or notes given on another shall

not be the cause for additional charges or claims. In case of a conflict between any part or parts of the Contract Documents with any other part or parts thereof, as contrasted to an omission or failure to show details or to repeat on any part of the Contract Documents the figures or notes given on another part thereof, the following shall be given preference, in the order hereinafter set forth, to determine what work the Contractor is required to perform: (a) Addenda (later dates to take preference over earlier dates); (b) Amendments to Agreement; (c) Agreement; (d) Specifications; (e) Schedules; (f) Large scale detail Drawings (detail drawings having a scale of 3/4" and over); (g) Large scale plan and section Drawings (plan and section drawings having a scale equal to or larger than that used for the basic floor or site plan, as the case may be); (h) Small scale detail Drawings (detail drawings having a scale of less than 3/4"); and (i) Small scale plan and section Drawings (plan and section drawings having a scale less than that used for the basic floor or site plan, as the case may be). In the event of such a conflict between or among parts of the Contract Documents that are entitled to equal preference, the more expensive way of doing the work, the better quality or greater quantity of material shall govern unless the Fund otherwise directs.

Section 1.07 Organization of Contract Documents

The Specifications and Drawings are generally divided into trade sections for the purpose of ready references, but such division is arbitrary and such sections shall not be construed as the prescription by the Consultant or the Fund of the limits of the work of any subcontractor or as a determination of the class of labor or trade necessary for the fabrication, erection, installation or finishing of the work required. The Contractor will be permitted to allot the work of subcontractors at its own discretion regardless of the grouping of the Specifications and Drawings. It shall be the Contractor's responsibility to settle definitively with each subcontractor the portions of the work which the latter will be required to do. The Fund and the Consultant assume no responsibility whatever for any jurisdiction claimed by any of the trades involved in the work.

Section 1.08 Furnishing of Contract Documents

The Fund shall establish the format for the Contract Documents (hard copy and/or electronic media) at the start of the Project. The Contractor shall be furnished, free of charge, with two (2) copies of the Specifications and Drawings in the selected format(s). Any other copies of the Specifications and Drawings which the

Contractor may desire can be obtained at the Contractor's expense.

Section 1.09 Examination of Contract Documents and Site

By executing the Contract, the Contractor agrees that it has carefully examined the Contract Documents together with the site of the proposed work as well as its surrounding territory; that it is fully informed regarding all the conditions affecting the work to be done and the labor and materials to be furnished for the completion of the Contract; and that its information has been acquired by personal investigation and research and not in the estimates and records of the Fund.

Section 1.10 Invalid Provisions

If any term or provision of the Contract Documents or the application thereof to any person, firm or corporation or circumstance shall, to any extent, be invalid or unenforceable, the remainder of the Contract Documents, or the application of such terms or provisions to persons, firms or corporations or circumstances other than those to which it is held invalid or unenforceable, shall not be affected thereby and each term or provision of the Contract Documents shall be valid and be enforced to the fullest extent permitted by law.

Section 1.11 No Collusion or Fraud

The Contractor hereby agrees that the Contract was secured without collusion or fraud and that neither any officer nor any employee of the Fund has or shall have a financial interest in the performance of the Contract or in the supplies, work or business to which it relates, or in any portion of the profits thereof.

Section 1.12 Notices

(1) All notices permitted or required hereunder shall be in writing and shall be transmitted either:

- a. via certified or registered United States mail, return receipt requested;
- b. by personal delivery;
- c. by expedited delivery service; or
- d. by email if actually received by the Fund.
Contractor bears the burden of service by email and receipt of email by the Fund.

Such notices shall be addressed as follows or to such different addresses as the parties may from time to time designate:

The State University Construction Fund

Name:

Title: Project Coordinator

The H. Carl McCall SUNY Building

353 Broadway, Albany, NY 12246

Telephone Number:

E-mail address:

Contractor

Company Name:

Designated Contact Name:

Contact Title: Project Manager

Address:

Telephone Number:

E-mail Address:

(2) Any such notice shall be deemed to have been given either at the time of personal delivery or actual receipt by the Fund, or in the case of email, upon receipt by the Fund.

(3) The parties may, from time to time, specify any new or different address in the United States as their address for purpose of receiving notice under this Agreement by giving fifteen (15) days written notice to the other party sent in accordance herewith. The parties agree to mutually designate individuals as their respective representatives for the purposes of receiving notices under this Agreement. Additional individuals may be designated in writing by the parties for purposes of implementation and administration/billing, resolving issues and problems and/or for dispute resolution.

Section 1.13 Singular-Plural; Male-Female

As used in the Contract Documents, the singular of any word or designation, whenever necessary or appropriate, shall include the plural and vice versa, and the masculine gender shall include the female and neutral genders and vice versa.

Article II

Contract Administration and Conduct

Section 2.01 Consultant's Status

(1) The Consultant, as the Fund's representative, shall provide general administration of the Contract and inspection of the work. The Consultant will not be responsible for construction means, methods, techniques, sequences or procedures, or for safety precautions and programs in connection with the work, and it will not be responsible for the Contractor's failure to carry out the work in accordance with the Contract Documents. The Consultant's duties, services and

work shall in no way supersede or dilute the Contractor's obligation to perform the work in conformance with all Contract requirements, but it is empowered by the Fund to act on its behalf with respect to the proper execution of the work and to give instructions and/or direction when necessary to require such corrective measures as may be necessary, in its professional opinion, to insure the proper execution of the Contract or to otherwise protect the Fund's interest.

(2) The Consultant shall have the authority to stop the work or to require and/or direct the prompt execution thereof whenever such action may be necessary, in its professional opinion, to insure the proper execution of the Contract or to otherwise protect the interests of the Fund.

(3) Except as otherwise provided in the Contract, the Consultant shall determine the amount, quality, acceptability, fitness and progress of the work covered by the Contract and shall decide all questions of fact which may arise in relation to the interpretation of the plans and Specifications, the performance of the work and the fulfillment by the Contractor of the provisions of the Contract. The Consultant shall in the first instance be the interpreter of the provisions of the Contract and the judge of its performance and it shall use its power under the Contract to enforce its faithful performance.

Section 2.02 Finality of Decisions

(1) Any decision or determination of the Consultant under the provisions of the Contract shall be final, conclusive and binding on the Contractor unless the Contractor shall, within ten (10) working days after such decision, make and deliver to the Fund a verified written statement of its contention that the decision of the Consultant is contrary to a provision of the Contract. The Fund shall thereupon determine the validity of the Contractor's contention. Pending decision by the Fund, the Contractor shall proceed in accordance with the Consultant's decision.

(2) Wherever it is provided in the Contract Documents that an application must be made to the Fund and/or determination made by the Fund, the Fund's decision on such application and/or its determination under the Contract Documents shall be final, conclusive and binding upon the Contractor unless the Contractor, within ten (10) working days after receiving notice of the Fund's decision or determination, files a written statement with the Fund and the Consultant that it reserves its rights in connection with the matters covered by said decision

or determination and after a court of competent jurisdiction determines the Fund's said decision or determination to be fraudulent, capricious, arbitrary or so grossly erroneous as necessarily to imply bad faith, in an action brought in accordance with Section 4.24.

Section 2.03 Claims and Disputes

(1) If the Contractor claims (i) that any work it has been ordered to do is extra work or (ii) that it has performed or is going to perform extra work or (iii) that any action or omission of the Fund or the Consultant is contrary to the terms and provisions of the Contract, it shall:

- a. Promptly comply with such order;
- b. Notwithstanding the provisions of Section 1.12 of the Agreement and any other provisions of the Contract documents to the contrary, file with the Fund and the Consultant, within five (5) working days after being ordered to perform the work claimed by it to be extra work or within five (5) working days after commencing performance of the extra work, whichever date shall be the earlier, or within five (5) working days after the said action or omission on the part of the Fund or the Consultant occurred, a written notice of the basis of its claim and request a determination thereof,
- c. Notwithstanding the provisions of Section 1.12 of the Agreement and any other provisions of the Contract documents to the contrary, file with the Fund and the Consultant, within thirty (30) calendar days after said alleged extra work was required to be performed or said alleged extra work was commenced, whichever date shall be the earlier, or said alleged action or omission by the Fund or the Consultant occurred, a verified detailed statement, with documentary evidence, of the items and basis of its claim, including an initial and updated detailed Time Progress Schedule,
- d. Produce for the Fund's examination, upon notice from the Fund, such information and documentation as directed by the Fund, which shall include but not be limited to job cost reports and all estimates and documentation used to develop the Bid Proposal, all its books of account, bills, invoices, payrolls, subcontracts, time books, progress records, daily reports, bank deposit books, bank statements, checkbooks and cancelled checks, showing all of its actions and transactions in connection with or relating to or arising by reason of its claim, and submit persons in its employment and in its subcontractors'

employment for examination under oath by any person designated by the Fund to investigate any claims made against the Fund under the Contract, such examination to be made at the offices of the Contractor; and

- e. Proceed diligently, pending and subsequent to the determination of the Fund with respect to any such disputed matter, with the performance of the Contract and in accordance with all instructions of the Fund and the Consultant.

(2) The Contractor's failure to comply with any or all parts of subdivision b, c and d of paragraph (1) of this Section shall be deemed to be: (i) a conclusive and binding determination on its part that said order, work, action or omission does not involve extra work and is not contrary to the terms and provisions of the Contract; and (ii) a waiver by the Contractor of all claims for additional compensation or damages as a result of said order, work, action or omission. The provisions of subdivision b, c and d of paragraph (1) of this Section are for the purpose of enabling the Fund to avoid waste of public funds by affording it promptly the opportunity to cancel or revise any order, change its plans, mitigate or remedy the effects or circumstances giving rise to a claim or take such other action as may seem desirable and to verify any claimed expenses or circumstances as they occur. Compliance with such provisions is essential whether or not the Fund is aware of the circumstances of any order or other circumstances which might constitute a basis for a claim and whether or not the Fund has indicated it will consider a claim in connection therewith.

(3) The Contractor's failure to submit and maintain a Time Progress Schedule in accordance with Section 3.02 of the Agreement shall be deemed to be a waiver by the Contractor of all claims for additional time, compensation or damages as a result of any condition which is an alleged cause of delay in the completion of the work. The Schedule of Record, regularly updated and submitted at required durations in accordance with the provisions of the General Requirements, Section paragraph titled "Project Schedule": (i) informs the Fund and affords it promptly of regular opportunities to change its plans or mitigate or remedy the effects or circumstances giving rise to a claim of delay in the completion of the work or take such other action as may seem desirable to verify any claimed circumstances as they occur; and (ii) forms a record which becomes the basis of the Fund's verification of an alleged cause of delay in the completion of the work.

(4) No person has power to waive or modify any of the foregoing provisions and, in any action against the Fund to recover any sum in excess of the sum certified by the Fund to be due under or by reason of the Contract, the Contractor must allege in its complaint and prove at the trial compliance with the provisions of this Section.

(5) Nothing in this Section shall in any way affect the Fund's right to obtain an examination before trial or a discovery and inspection in any action that might be instituted by or against the Fund or the Contractor.

Section 2.04 Omitted Work

The Fund reserves the right at any time during the progress of the work to delete, modify or change the work covered by the Contract, by a Change Order or Field Order thereto providing for either a reduction or omission of any portion of the work, without constituting grounds for any claim by the Contractor for allowances for damages or for loss of anticipated profits and in such event a deduction shall be made from the Contract consideration, the amount of which is to be determined in accordance with the provisions of Section 4.02 or 4.05A of the Agreement.

Section 2.05 Extra Work

(1) The Fund reserves the right at any time during the progress of the work to add, modify or change the work covered by the Contract by Change Order or Field Order or as otherwise required by the Fund thereto providing for extra work of either a qualitative or quantitative nature and in such event the Contract consideration may be increased by an amount to be determined in accordance with the provisions of Sections 4.02 and 4.05A of the Agreement and the completion date for all or any part of the work may be extended for such period of time as may be determined by the Fund as necessary, because of the extra work, to complete the work or any part thereof.

(2) Nothing in the Contract Documents shall excuse the Contractor from proceeding with the extra work as directed. The terms and conditions of the Contract Documents shall be fully applicable to all extra work.

(3) The Contractor shall have no claim for extra work or an extension of time if the performance of such work, in the judgment of the Consultant, is made necessary or desirable because of any act or omission of the Contractor which is not in accordance with the Contract.

(4) Notwithstanding the provisions of Section 2.02 of the Agreement and any other provisions of the Contract Documents to the contrary, an officer of the Fund, after conferring with the Consultant, shall have the right to overrule a determination or decision of the Consultant, that relates to whether certain work is included in the Contract Documents or is extra work, which he or she believes is incorrect; in the event an officer exercises such right, his or her determination or decision shall be final, conclusive and binding upon the Contractor and the Fund unless the same shall be determined by a court of competent jurisdiction to have been fraudulent, capricious, arbitrary or so grossly erroneous as necessarily to imply bad faith.

Section 2.06 Contractor to Give Personal Attention

(1) The Contractor shall give its constant personal attention to all the work while it is in progress and shall place the work in charge of a competent and reliable full-time superintendent acceptable to the Consultant and the Fund who shall have authority to act for the Contractor and who shall be accountable to the Consultant to the extent provided in the Contract. Unless the superintendent proves to be unsatisfactory to the Contractor and ceases to be in its employ, such superintendent shall not be changed without the written permission of the Consultant and the Fund.

(2) When the Contractor and its superintendent are temporarily absent from the site of the work, the Contractor or its superintendent shall designate a responsible supervisory employee, approved by the Consultant and the Fund, to receive such orders as the Consultant or its representative may give. At no time shall any work be conducted on the site in the absence of an individual present who has been so designated by the Contractor or its superintendent as having authority to receive and execute instructions given by the Consultant or its representative.

(3) If the superintendent, project manager or other supervisory employees are not satisfactory to the Fund, the Contractor shall, if directed by the Fund, immediately replace such supervisory employees with other supervisory employees acceptable to the Consultant and the Fund. Such replacement and all related impacts shall be at no additional cost to the Fund.

Section 2.07 Employment of Workers

The Contractor shall at all times employ competent and suitable workers and equipment which shall be sufficient to prosecute all the work to full completion in

a disciplined orderly manner and in accordance with the Time Progress Schedule and the contractually required time of performance. All workers engaged in special or skilled work shall have had sufficient experience in such work to properly and satisfactorily perform the same. Should the Consultant deem any employee of the Contractor or any subcontractor incompetent, careless, insubordinate or otherwise objectionable or whose continued employment on the work is deemed by the Consultant to be contrary to the public interest, it shall so advise the Contractor and the latter shall dismiss or shall cause the subcontractor, if such employee is employed by the latter, to dismiss such employee and such employee shall not again be employed on the work to be performed under the Contract without obtaining the prior written approval of the Consultant.

Section 2.08 Detailed Drawings and Instructions

Upon timely notice from the Contractor that supplementary information is required, the Consultant shall furnish additional instructions, by means of Drawings or otherwise, necessary for the proper execution of the work. All such Drawings and instructions shall be consistent with the Contract Documents, true developments thereof and reasonably inferable therefrom. The work shall be executed in conformity therewith and the Contractor shall do no work without proper Drawings and/or instructions.

Section 2.09 Contract Documents to Be Kept at Site

The Contractor shall keep at the site of the work a copy of the Drawings and Specifications and shall at all times give the Consultant and the Fund access thereto.

Section 2.10 Permits and Building Codes

The Contractor shall obtain from the proper authorities all permits legally required to carry on its work, pay any and all taxes and fees legally required and shall be responsible for conducting its operations in accordance with the provisions of such permits. Except as otherwise expressly provided in the Contract Documents, all of the work covered by this Contract which is to be performed on property owned by the State University of New York is not subject to the building code of any city, county or other political subdivision of the State of New York. It is, however, subject to the provisions of the Building Code of New

York State and the applicable Federal and State health and labor laws and regulations.

Section 2.11 Surveys

(1) From the data shown on the Drawings and identified at the site by the Consultant, a licensed surveyor, to be designated and paid for by the Fund, shall establish one (1) fixed benchmark and one (1) fixed base line at the site. The Contractor shall work from the benchmarks and base lines shown on the Drawings, identified at the site by the Consultant and established at the site by the aforesaid surveyor and shall establish such supplementary bench marks and base lines that are required in order for it to lay out the work. The Contractor shall be responsible for all measurements that may be required for execution of the work to the exact position and elevation as prescribed in the Specifications, shown on the Drawings, or as the same may be modified at the direction of the Consultant to meet changed conditions or as a result of modifications to the work covered by the Contract.

(2) The Contractor shall furnish at its own expense such stakes and other required equipment, tools and materials, and all labor as may be required in laying out any part of the work. If, for any reason, monuments are disturbed, it shall be the responsibility of the Contractor to reestablish them, without cost to the Fund, as directed by the Consultant. The Consultant may require that construction work be suspended at any time when location and limit marks established by the Contractor are not reasonably adequate to permit checking completed work or the work in progress.

(3) In all multiple-story construction, the Contractor shall establish and maintain line marks at each floor level and grade marks four (4) feet above the finished floor at each floor level.

Section 2.12 Site Conditions

(1) The Contractor acknowledges that it has assumed the risk and that the Contract consideration includes such provision as it deems proper for all physical conditions and subsurface conditions as it could reasonably anticipate encountering from the provisions of the Contract Documents, borings, rock cores, topographical maps and such other information as the Fund or the Consultant made available to it prior to the Fund's receipt of bids or from its own inspection and examination of the site prior to the Fund's receipt of bids.

(2) In the event that the Contractor encounters subsurface physical conditions or other latent physical conditions at the site differing substantially from those shown on or described or indicated in the Contract Documents and which could not have been reasonably anticipated from the aforesaid information made available by the Fund or the Consultant or from the Contractor's aforesaid inspection and examination of the site, it shall give immediate notice to the Consultant of such conditions before they are disturbed. The Consultant will thereupon promptly investigate the conditions and, if it finds that they do substantially differ from that which should have been reasonably anticipated by the Contractor, it shall make such changes in the Drawings and Specifications as may be necessary and a Change Order or Field Order may be issued, the amount of which shall be determined in accordance with the provisions of Sections 4.02 and 4.05A, to reflect any increase or decrease in the cost of, or the time required for, performance of the Contract as a result of any of the aforesaid changes made by the Consultant and/or as a result of such unanticipated subsurface conditions.

Section 2.13 Right to Change Location

When additional information regarding the subsurface conditions becomes available to the Fund as a result of the excavation work, further testing or otherwise, it may be found desirable to change the location, alignment, dimensions or grades to conform to such conditions. The Fund reserves the right to make such reasonable changes in the work as, in its opinion, may be considered necessary or desirable; such changes and any adjustments in the Contract consideration as a result thereof are to be made in accordance with the provisions of Sections 2.04, 2.05 4.02 and 4.05A of the Agreement.

Section 2.14 Unforeseen Difficulties

Except as otherwise expressly provided in Section 2.12 of the Agreement and in other Sections of the Contract Documents, the Contractor acknowledges that it has assumed the risk and that the Contract consideration includes such provisions as it deems proper for any unforeseeable obstacles or difficulties which it may encounter in the performance of the work.

Section 2.15 Moving Materials and Equipment

Should it become necessary, in the judgment of the Consultant, at any time during the course of the work to move materials which are stored on the site and equipment which has been temporarily placed thereon, the Contractor upon request of the Consultant

shall move them or cause them to be moved at its sole cost and expense; provided, however, if materials and equipment that have been stored or placed by the Contractor at a location on the site expressly approved, in writing, by the Consultant and the same are moved or caused to be moved by the Contractor at the Consultant's request, such removal shall be deemed extra work and the Contractor shall be compensated therefor in accordance with the provisions of Sections 4.02 and 4.05A of the Agreement.

Section 2.16 Other Contracts

(1) Prior to and during the progress of the work hereunder the Fund reserves the right to let or permit the letting of other contracts relating to the Project or in connection with work on sites within the Contract limit lines or adjoining or adjacent to that on which the work covered by this Contract is to be performed. In the event such other contracts are let, or have previously been let, the Contractor and such other contractors shall coordinate their work with each other, arrange the sequence of their work to conform with the progressive operation of all the work covered by such contracts and afford each other reasonable opportunities for the introduction and storage of their materials, supplies and equipment and the execution of their work. If the Contractor or such other contractors contend that their work or the progress thereof is being interfered with by the acts or omissions of the other or others or that there is a failure to coordinate or properly arrange the sequence of the work on the part of the Contractor or such other contractors, they shall, within five (5) working days of the commencement of such interference or failure of coordination or failure to perform work in proper sequence, give written notification to the Fund and the Consultant of such contention. Upon receipt of such notification or on its own initiative, the Consultant shall investigate the situation and issue such instructions to the Contractor or such other contractors with respect thereto as it may deem proper. The Consultant shall determine the rights of the Contractor and of such other contractors and the sequence of work necessary to expedite the completion of all work covered by this Contract in relation to the work covered by said other contracts.

(2) The Contractor agrees that it has and will make no claim for damages against the Fund by reason of any act or omission to act by any other contractor or in connection with the Consultant's or Fund's acts or omissions to act in connection with such other contractor, but the Contractor shall have a right to recover such damages from the other contractors.

(3) Not Used.

(4) If the proper and accurate performance of the work covered by the Contract depends upon the proper performance and execution of work not included herein or depends upon the work of any other contractor, the Contractor shall inspect and promptly report to the Consultant any defects in such work that render it unsuitable for proper execution and results. Its failure to so inspect and report shall constitute an acceptance of the other contractor's work as fit and proper for the reception of the work covered by the Contract, except as to latent defects which may be discovered thereafter.

Section 2.17 Inspection and Testing

(1) All materials and workmanship shall be subject to inspection, examination and testing by the Consultant and the Fund at all times during the performance of the work and at all places where the work is carried on. Except as otherwise herein specified, the Fund shall pay for the cost of inspection, examination and testing by the Consultant or the Fund. If, however, the tests prove that the materials and/or work tested do not meet the requirements of the Contract, then the entire cost of such tests and any additional testing and or inspections required until the work is deemed compliant is to be borne by the Contractor. The Consultant will have the right to reject defective material and workmanship furnished by the Contractor or require its correction. The Contractor, without charge therefor, shall satisfactorily and promptly correct all rejected work and replace all rejected material with proper material.

(2) The Contractor shall promptly segregate and remove from the site of the work all rejected material and work. If the Contractor shall fail to proceed at once with the replacing of rejected material and/or correction of defective workmanship, the Fund may, by contract or otherwise, replace such material and/or correct such workmanship, and charge the costs thereof to the Contractor or it may cancel the Contract and terminate the Contractor's employment as provided in the Agreement.

(3) The Contractor, without additional charge, shall promptly furnish all reasonable facilities, labor materials and equipment with associated operators necessary for the safe and convenient access, inspection and testing that may be required by the Consultant or the Fund.

(4) If the Contract Documents or the Consultant's instructions or the applicable laws, ordinances or regulations of any governmental authority require any part of the work covered by the Contract to be specially tested or inspected, the Contractor shall give the Consultant timely notice of its readiness for such testing or inspection or, if the same is to be performed by a governmental authority, of the date fixed therefor. If any such work, without the written permission of the Consultant, should be covered up prior to such testing or inspection, the Contractor, at its sole cost and expense must, if directed by the Consultant, uncover the same for testing or inspection and reconstruct same after the tests or inspection are conducted. All certificates of inspection or testing, involving the Contractor's work, required to be obtained from governmental authorities are to be secured by the Contractor at its sole cost and expense.

(5) Should it be considered necessary or advisable by the Consultant at any time before final acceptance of the entire work to make an examination of work already completed by removing or tearing out same, the Contractor, upon request, shall furnish all necessary facilities, labor and material to perform such examination. If the work subject to such examination is found to be defective or nonconforming in any manner due to the fault of the Contractor or any of its subcontractors, such uncovering or destruction and necessary reconstruction, even though such includes work not covered in the Contract, shall be at the expense of the Contractor. If, however, such work after testing and examination is found to be satisfactory, the Fund will pay the Contractor the cost of such uncovering or destruction and reconstruction, such cost to be determined as in the case of extra work as provided in Sections 4.02 and 4.05A.

(6) Inspection of material and furnished articles to be incorporated in the work may be made at the place of production, manufacture or shipment unless otherwise stated herein. The inspection of material and workmanship for final acceptance as a whole or in part will be made at the site of the work.

Section 2.18 Subcontractors

(1) Except for subcontractors designated by the Fund, or required to be named at any earlier date, pursuant to the provisions of the Information for Bidders, within thirty (30) calendar days after receipt of the Notice to Proceed, the Contractor must submit a written statement to the Consultant giving the name and address of all proposed subcontractors. Said statement must contain a description of the portion of the work and materials which the proposed

subcontractors are to perform and furnish and any other information tending to prove that the proposed subcontractors have the necessary facilities, skill, integrity, past experience and financial resources to perform the work in accordance with the terms and provisions of the Contract Documents.

(2) If the Consultant finds that the proposed subcontractors are qualified, it will so notify the Contractor within ten (10) working days after receipt of the aforesaid information. If the determination is to the contrary, however, the Consultant within such period will notify the Contractor of such determination and the latter, unless it decides to do such work itself and is qualified, in the Consultant's opinion, to do such work, must, within ten (10) working days thereafter, submit similar information with respect to other proposed subcontractors.

(3) The Consultant's approval of a subcontractor and/or the Fund's designation of a subcontractor pursuant to the provisions of the Contract Documents shall not relieve the Contractor of any of its responsibilities, duties and liabilities hereunder. The Contractor shall be solely responsible to the Fund for the acts or defaults of such subcontractors and of such subcontractors' officers, agents and employees, each of whom shall, for this purpose, be deemed to be the agent or employee of the Contractor to the extent of its subcontract.

(4) The Contractor shall be fully responsible for the administration, integration, coordination, direction and supervision of all of its subcontractors and of all work and it shall check all space requirements of the work and coordinate and adjust the same so that conflicts in space do not occur in the work being performed by it with its own employees and with the work being performed by its subcontractors and so that all equipment, piping, wiring, etc., can be installed, where possible, in the spaces allowed for same.

(5) No subcontractor shall be permitted to work at the site until: (a) it has furnished satisfactory evidence to the Consultant of the insurance required by law; (b) in the case of a Project involving a federal grant, it has furnished satisfactory evidence to the Consultant of the same type and amount of liability insurance as that required of the Contractor by Section 5.06 of the Agreement; and (c) except for subcontractors designated by the Fund pursuant to the provisions of the Information for Bidders, it has been approved by the Consultant.

(6) Within ten (10) working days after the Contractor receives payment from the Fund on

account of a progress payment application for the percentage of the work done, it shall pay each of its subcontractors the sum contained in said payment for the percentage of said subcontractor's work, less the same amount retained therefrom by the Fund under the terms of the Contract Documents or in consequence of any legal proceedings or statutory liens, and less any amounts due the Contractor under the subcontract for work not performed or not properly or timely performed by the subcontractor. In the event any subcontractor is not paid by the Contractor, the former should immediately notify the Fund of such fact.

(7) The Contractor shall execute with each of its subcontractors and shall require all subcontractors to execute with their sub-subcontractors a written agreement which shall bind the latter to the terms and provisions of this Contract insofar as such terms and provisions are applicable to the work to be performed by such subcontractors. The Contractor shall require all subcontractors and sub-subcontractors to promptly, upon request, file with the Consultant and the Fund a conformed copy of such agreements, from which the price and terms of payment may be deleted.

(8) If for sufficient reason, at any time during the progress of the work to be performed hereunder, the Consultant determines that any subcontractor or sub-subcontractor is incompetent, careless, or uncooperative, the Consultant will notify the Contractor accordingly and immediate steps will be taken by the Contractor for cancellation of such subcontract or sub-subcontract. Such termination, however, shall not give rise to any claim by the Contractor or by such subcontractor or sub-subcontractor for loss of prospective profits on work unperformed and/or work unfurnished and a provision to that effect shall be contained in all subcontracts and sub-subcontracts.

(9) No provisions of this Contract shall create or be construed as creating any contractual relation between the Fund and any subcontractor or sub-subcontractor or with any person, firm or corporation employed by, contracted with or whose services are utilized by the Contractor.

Section 2.19 Shop Drawings and Samples

(1) The Contractor in accordance with the approved Shop Drawing, Submittal, Mockup, and Sample schedules and with such promptness and in such sequence as to cause no delay in the work, shall submit for the Consultant's approval all Shop Drawings and Samples called for under the Contract or requested by the Consultant.

(2) Shop Drawings and mock-ups shall establish the actual detail of the work, indicate proper relation to adjoining work, amplify design details of mechanical and electrical equipment in proper relation to physical spaces in the structure, and incorporate minor changes of design or construction to suit actual conditions. Shop drawings include drawings, diagrams, schedules, product data and other information or materials specially prepared for the work by the Contractor to illustrate some portion of the work. Product data include standard illustrations, schedules, performance charts, instructions, brochures, diagrams and other information identified by the Contractor to illustrate materials or equipment for some portion of the work.

(3) All Shop Drawings, mock-ups and samples shall be thoroughly checked by the Contractor for compliance with the Contract Documents before submitting them to the Consultant for approval and all Shop Drawings shall bear the Contractor's recommendation for approval. Any Shop Drawings submitted without this stamp of approval and certification, and Shop Drawings which, in the Consultant's opinion, are incomplete, contain numerous errors or have not been checked or only checked superficially, will be returned unchecked by the Consultant for resubmission by the Contractor. In checking Shop Drawings, the Contractor shall verify all dimensions and field conditions and shall check and coordinate the Shop Drawings of any section or trade with the requirements of all other sections or trades whose work is related thereto, as required for proper and complete installation and sequence of the work.

(4) Samples must be of sufficient size or number to show the quality, type, range of color, finish and texture of the material. Each Sample shall be properly labeled to show the nature of the material, trade name of manufacturer, name and location of the work where the material represented by the Sample is to be used and the name of the Contractor submitting the Sample. Transportation charges to the Consultant must be prepaid on Samples forwarded to it.

(5) At the start of the Project, the format for submittals shall be established by the Fund. If an electronic method is selected for the submission and approval of submittals, the Contractor shall provide submittals in a PDF format and the Consultant will return the submittals in electronic format to the Contractor. For both hard-copy and electronic submittal formats, all submittals that require physical samples or mock-ups shall be provided in accordance with the requirements set forth in the Contract

Specifications. Shop Drawings and Samples, submitted by the Contractor in accordance with the approved Shop Drawing and Sample schedule that is included in the Time Progress Schedule, will be reviewed by the Consultant within fifteen (15) working days and if satisfactory will be approved. A Shop Drawing, when approved, will be returned to the Contractor. If not satisfactory, the Drawings and Samples will be appropriately marked and returned to the Contractor for correction thereof, in which event the Contractor shall resubmit to the Consultant a corrected copy of the Shop Drawing or a new Sample, as the case may be. The Contractor shall make any correction required by the Consultant and shall appropriately note any changes or revisions on the Shop Drawing, dated to correspond with the date of the Consultant's request for the change. Upon approval of the Shop Drawing by the Consultant, the Contractor shall promptly furnish to the Consultant as many copies thereof as the Consultant may reasonably request. Should more than two (2) separate reviews of any required shop drawings or samples submitted be necessary, in the judgement of the Consultant and the Fund, the Contractor shall be responsible for the reasonable costs incurred by the Fund for such additional reviews by the Consultant.

(6) At the time of submission of a Shop Drawing or Sample, the Contractor shall inform the Consultant and the Fund in writing of any deviation in the Shop Drawing or Sample from the requirements of the Contract Documents. Unless such deviation is specifically noted by the Contractor with a notation that such deviation will result in extra work for which the Contractor requests payment, the Contractor shall be deemed to have waived any claim for extra work, additional compensation or payment or an extension of time with respect to all work shown on, described in or related to the Shop Drawing or Sample.

(7) The Consultant's approval of Shop Drawings or Samples is for design only and is not a complete check on the method of assembly, erection or construction. Approval shall in no way be construed as: (a) permitting any departure whatsoever from the Contract Documents, except where the Contractor, in accordance with the provisions of paragraph 6 of this Section, has previously notified the Fund and the Consultant of such departure; (b) relieving the Contractor of full responsibility for any error in quality of materials, details, dimensions, omissions or otherwise that may exist; (c) relieving the Contractor of full responsibility for adequate field connections, erection techniques, bracing or deficiencies in strength; (d) relieving the Contractor of full responsibility for satisfactory performance of all work

and coordination with the work of all subcontractors and other contractors; or (e) permitting departure from additional details or instructions previously furnished by the Consultant.

(8) No work requiring a Shop Drawing or Sample shall be commenced until a Shop Drawing or Sample is approved by the Consultant and all such work shall be: (a) in accordance with the approved Shop Drawing, provided the latter conforms in all respects to the Contract Documents or to such deviations therefrom as have been previously noted by the Contractor in accordance with the provisions of paragraph 6 of this Section; and (b) in conformance in all respects to the sample furnished to and approved by the Consultant and, unless otherwise specified, as new and of good quality.

(9) The Contractor may be required to provide professional services that constitute the practice of architecture or engineering when specifically required by the Contract Documents for a portion of the work or the Contractor needs to provide such services in order to carry out its responsibilities for construction means, methods, techniques, sequences and procedures. When professional services are required in the Contract Documents, the Consultant will specify all performance and design criteria that such services must satisfy. The Fund and Consultant shall be entitled to rely on the adequacy, accuracy and completeness of the professional services, certifications, and approvals performed or provided by design professionals working for the Contractor.

(10) Contractor agrees that the Fund may deduct from any application for payment made by the Contractor, any and all Design Professional, Consultant and/or Construction Management fees and costs incurred by the Fund together with a markup upon such hard costs in the amount of 15% in the review or evaluation of any substitutions for methods, products or performance pursuant to this Section 2.19.

Section 2.20 Equivalents - Approved Equal

(1) Equivalents or Approvals - General

a. The words "similar and equal to", or equal", "equivalent" and such other words of similar content and meaning shall for the purposes of this Contract be deemed to mean similar and equivalent to one of the named products. For the purposes of subdivisions (1) and (2) of this Section and for the purposes of the Bidding Documents, the word "products" shall be deemed to include the words "articles", "materials", "items", "equipment"

and "methods". Whenever in the Contract Documents one or more products are specified, the words "similar and equal to" shall be deemed inserted.

- b. Whenever any product is specified in the Contract Documents by a reference to the name, trade name, make or catalog number of any manufacturer or supplier, the intent is not to limit competition, but to establish a standard of quality which the Consultant has determined is necessary for the Project. A Contractor may at its option use any product other than that specified in the Contract Documents provided the same is approved by the Consultant in accordance with the procedures set forth in subdivision (2) of this Section except for the single/sole source shown in Specification Sections where the use of another product is not permitted. In all cases the Consultant shall be the sole judge as to whether a proposed product is to be approved and the Contractor shall have the burden of proving, at its own cost and expense, to the satisfaction of the Consultant, that the proposed product is similar and equal to the named product. In making such determination the Consultant may establish such objective and appearance criteria as it may deem proper that the proposed product must meet in order for it to be approved.
- c. Nothing in the Contract Documents shall be construed as representing, expressly or implied, that the named product is available or that there is or there is not a product similar and equal to any of the named products and the Contractor shall have and make no claim by reason of the availability or lack of availability of the named product or of a product similar and equal to any named product.
- d. The Contractor shall have and make no claim for an extension of time or for damages by reason of the time taken by the Consultant in considering a product proposed by the Contractor or by reason of the failure of the Consultant to approve a product proposed by the Contractor.
- e. Requests for approval of proposed equivalents will be received by the Consultant only from the Contractor.
- f. Approval shall in no way be construed as: (a) permitting any departure whatsoever from the Contract Documents, (b) relieving the Contractor of full responsibility for any error in quality of materials, details, dimensions, sequence of work,

omissions or otherwise that may exist, (c) relieving the Contractor of full responsibility for adequate field connections, erection techniques, bracing or deficiencies in strength, (d) relieving the Contractor of full responsibility for satisfactory performance of all work to achieve a functionally complete facility or result and coordination with the work of all subcontractors and other contractors or (e) permitting departure from additional details or instructions previously furnished by the Consultant.

- g. Contractor agrees that the Contractor approves and authorizes the deduction from Contractor's applications for payment any and all costs incurred by the Construction Manager, Consultant, Design Professional or otherwise in evaluating Contractor's submissions under this Section 2.20, together with a markup upon such hard costs in the amount of 15%.

(2) Equivalents or Approvals After Bidding

- a. Any and all submissions for "or equal" products which are submitted by the Contractor after award of the Contract must be made by the Contractor within ninety (90) calendar days after the date of award. Contractor agrees that it waives and relinquishes the right, claim or privilege, if any, to submit "or equal" proposals if such are made ninety (90) calendar days after the date of award of the Contract to the Contractor.
- b. Requests for approval of proposed equivalents will be considered by the Consultant after bidding only in the following cases: (a) the named product cannot be obtained by the Contractor because of strikes, lockouts, bankruptcies or discontinuance of manufacture and the Contractor makes a written request to the Consultant for consideration of the proposed equivalent within ten (10) calendar days of the date it ascertains it cannot obtain the named product; or (b) the proposed equivalent is superior, in the opinion of the Consultant, to the named product; or (c) the proposed equivalent, in the opinion of the Consultant, is equal to the named product and its use is to the advantage of the Fund, e.g., the Fund receives an equitable credit, acceptable to it, as a result of the estimated cost savings to the Contractor from the use of the

proposed equivalent or the Fund determines that the Contractor has not failed to act diligently in placing the necessary purchase orders and a savings in the time required for the completion of the construction of the Project should result from the use of the proposed equivalent.

- c. Where the Consultant pursuant to the provisions of this subdivision approves a product proposed by a Contractor and such proposed product requires a revision or redesign of any part of the work covered by this Contract, all such revision and redesign and all new Drawings and details required therefor shall be subject to the approval of the Consultant and shall be provided by the Contractor at its own cost and expense.
- d. Where the Consultant pursuant to the provisions of this Section approves a product proposed by a Contractor and such proposed product requires a different quantity and/or arrangement of duct work, piping, wiring, conduit or any other part of the work from that specified, detailed or indicated in the Contract Documents, the Contractor shall provide the same at its own cost and expense.

- (3) Contractor agrees that the Fund may deduct from any application for payment made by the Contractor any and all Design Professional, Consultant and/or Construction Management fees and costs incurred by the Fund, together with a markup upon such hard costs in the amount of 15%, in the consideration or evaluation of any substitutions for methods, products or performance pursuant to this Section 2.20.

Section 2.21 Patents, Trademarks and Copyrights

The Contractor acknowledges that the Contract consideration includes all royalties, license fees and costs arising from patents or trademarks in any way involved in the work; provided, however, that the Contract consideration shall not be deemed to have included therein any royalty, license fee or cost arising from a patent or trademark for a design prepared by the Consultant and the Contractor shall have no liability in connection therewith. Where the Contractor is required or desires to use any product, device, material or process covered by patent or trademark, the Contractor shall indemnify and save harmless the Fund from any and all claims, actions, causes of action

or demands, for infringement by reason of the use of such patented product, device, material or process, and shall indemnify the Fund from any cost, liability, damage and expense, including reasonable attorneys' fees and court costs, which it may be obligated to incur or pay by reason of any claim or infringement at any time both before or after the Fund's final acceptance of all the work to be performed under the Contract.

Section 2.22 Possession Prior to Completion

If before the final completion of all the work it shall be deemed advisable or necessary by the Fund to take over, use, occupy or operate any part of the completed or partly completed work or to place or install therein equipment and furnishings, the Fund, upon reasonable written notice to the Contractor, shall have the right to so do and the Contractor will not in any way interfere therewith or object to the same. Such action by the Fund shall in no way affect the obligations of the Contractor under the terms and provisions of the Contract Documents and the Contractor acknowledges that such action by the Fund does not in any way evidence the completion of the work or any part thereof or in any way signify the Fund's acceptance of the work or any part thereof. The Contractor agrees to continue the performance of all work covered by the Contract in a manner which will not unreasonably interfere with such takeover, use, occupancy, operation, placement or installation.

Section 2.23 Completion and Acceptance

(1) Partial Completion

If before the final completion of all the work any portion of the permanent construction has been satisfactorily completed and the same will be immediately useful to the Fund, the latter may, by written notice, advise the Contractor that it accepts such portion of the work. Such action by the Fund shall in no way affect the obligations of the Contractor under the terms and provisions of the Contract with respect to any work not so completed and accepted. The partial completion of any portion of the Contractor's work by the Fund, the Campus or the Consultant, shall not impact the assessment of liquidated damages or actual costs for delays or disruption to the Project caused by the Contractor, its subcontractors or vendors.

(2) Substantial Completion

When all the Work covered by the Contract is substantially completed, as defined in Section 1.01, the Contractor shall give written notice thereof to the Fund and the Consultant. The latter will then promptly

make an inspection of the work and, if they shall determine that all the work is substantially completed, they shall so advise the Contractor. Such action shall in no way affect the obligations of the Contractor under the terms and provisions of the Contract with respect to any uncompleted (including untested or deferred work), unaccepted or corrective work or in any way affect, limit or preclude the issuance by the Consultant, from time to time thereafter, of "Punch Lists", i.e., lists of uncompleted or corrective work which the Contractor is to promptly complete and/or correct. In the judgement of the Fund, should more than two (2) separate inspections of the Work be necessary, the Contractor agrees that the Fund may deduct from any application for payment made by the Contractor, any and all Design Professional, Consultant and/or Construction Management fees and costs incurred by the Fund together with a markup upon such hard costs in the amount of 15% for all such additional inspections.

The Contractor must fully, completely and acceptably perform all Punch List work and any other work subsequently discovered remaining to be completed or corrected, within ninety (90) calendar days of Substantial Completion or within such other timeframe stipulated by the Fund or Consultant. Failure to complete the Punch List within the time so designated hereunder may be deemed default on the part of the Contractor.

(3) Final Completion and Acceptance

After the completion of all the work the Contractor shall give written notice to the Fund and the Consultant that all the work is ready for inspection and final acceptance. The Fund and the Consultant shall promptly make such inspection and, if they shall determine that all the work has been satisfactorily completed, the Fund shall thereupon by written notice advise the Contractor that it accepts such work. In the judgement of the Fund, should more than two (2) separate inspections of the Work be necessary, the Contractor agrees that the Fund may deduct from any application for payment made by the Contractor, any and all Design Professional, Consultant and/or Construction Management fees and costs incurred by the Fund together with a markup upon such hard costs in the amount of 15% for all such additional inspections.

Section 2.24 Record Drawings

(1) At the start of the Project, the format for Record Drawings shall be established by the Fund. Prior to acceptance by the Fund of all work covered by

the Contract, the Contractor shall furnish to the Consultant one (1) set of current Contract Drawings on which the Contractor has recorded, using colored pencil for hard copy format or electronic editing tool in contrasting color for electronic format, in a neat and workmanlike manner, all instances where actual field construction differs from work as indicated on the Contract Drawings. These "Record". Drawings shall show the following information: (a) all significant changes in plans, sections, elevations and details, such as shifts in location of walls, doors, windows, stairs and the like made during construction; (b) all significant changes in foundations, columns, beams, openings, concrete reinforcing, lintels, concealed anchorages and "knock-out" panels made during construction; (c) final location of electric panels, final arrangement of electric circuits and any significant changes made in electrical design as a result of Change Orders, Field Orders or job conditions; (d) final location and arrangement of all mechanical equipment and major concealed plumbing, including, but not limited to, supply and circulating mains, vent stacks, sanitary and storm water drainage; (e) final location and arrangement of all underground utilities, connections to building and/or rerouting of existing utilities, including, but not limited to, sanitary, storm, heating, electric, signal, gas, water and telephone; and (f) final make and model for all significant equipment and devices listed in the specifications. The Contractor shall also provide an electronic version as determined by the Consultant.

(2) Periodically during the work, the Consultant may request submission of a progress set of Record Drawings for review and advise the Contractor of errors or omissions, if any, that must be corrected or completed prior to final submission of the Record Drawings. Shop Drawings shall not be acceptable as Record Drawings.

(3) The Contractor shall submit the Record Drawings to the Consultant at least fifteen (15) days prior to the date of Substantial Completion. The Consultant will then review the Record Drawings and, if they shall determine that the Record Drawings represent the actual field construction being completed, they shall so advise the Contractor. If not satisfactory, the Record Drawings will be appropriately marked and returned to the Contractor for correction thereof, in which event the Contractor shall promptly correct and resubmit to the Consultant a corrected copy of the Record Drawings. Acceptance of the Record Drawings by the Fund is a condition precedent to the Contractor's entitlement to receive Final Payment.

Section 2.25 Guarantees

(1) The Contractor, at the convenience of the Fund, shall remove, replace and/or repair at its own cost and expense any defects in workmanship, materials, ratings, capacities or characteristics occurring in or to the work covered by the Contract within one (1) year or within such longer period as may otherwise be provided in the Contract, the period of such guarantee to commence with the Fund's final acceptance of all work covered under the Contract or at such other date or dates as the Fund may specify prior to that time, and the Contractor, upon demand, shall pay for all damage to all other work resulting from such defects and all expenses necessary to remove, replace and/or repair such other work which may be damaged in removing, replacing or repairing the said defects. The obligations of the Contractor under the provisions of this paragraph or any other guarantee provisions of the Contract Documents are not limited to the monies retained by the Fund under the Contract.

(2) Unless such removal, replacement and/or repair shall be performed by the Contractor within ten (10) working days after it receives written notice from the Fund specifying such defect, or if such defect is of such a nature that it cannot be completely removed, repaired and/or replaced within said ten (10) day period and the Contractor shall not have diligently commenced removing, repairing and/or replacing such defect within said ten (10) day period and shall not thereafter with reasonable diligence and in good faith proceed to do such work, the Fund may employ such other person, firm or corporation as it may choose to perform such removal, replacement and/or repair and the Contractor agrees, upon demand, to pay to the Fund all amounts which it expends for such work.

Section 2.26 Default of Contractor

(1) In addition to those instances specifically referred to in other Sections hereof, the Fund shall have the right to declare the Contractor in default of the whole or any part of the work if:

- a. The Contractor becomes insolvent; or if
- b. The Contractor makes an assignment for the benefit of creditors pursuant to the statutes of the State of New York; or if
- c. A voluntary or involuntary petition in bankruptcy is filed by or against the Contractor; or if

- d. A receiver or receivers are appointed to take charge of the Contractor's property or affairs; or if
- e. The Contractor fails to commence work when notified to do so by the Consultant; or if
- f. The Contractor shall abandon the work; or if
- g. The Contractor shall refuse to proceed with the Work or extra Work when and as directed by the Consultant or Fund; or if
- h. The Contractor shall without just cause reduce its working force to a number which, if maintained, would be insufficient, in the opinion of the Fund, to complete the work in accordance with the approved time progress schedule, and shall fail or refuse to sufficiently increase such working force when ordered to do so by the Consultant; or if
- i. The Contractor shall sublet, assign, transfer convey, or otherwise dispose of the Contract other than as herein specified; or if
- j. The Fund shall be of the opinion that the Contractor is or has been unnecessarily or unreasonably or willfully delaying the performance and completion of the work, or the award of necessary subcontracts, or the placing of necessary material and equipment orders; or if
- k. The Fund shall be of the opinion that the work cannot be completed within the time herein provided therefor or within the time to which such completion may have been extended; provided, however, that the impossibility of timely completion is, in the Fund's opinion, attributable to conditions within the Contractor's control; or if
- l. The work is not completed within the time herein provided therefor or within the time to which the Contractor may be entitled to have such completion extended; or if
- m. The Fund shall be of the opinion that the Contractor is or has been willfully or in bad faith violating any of the provisions of this Contract;
- n. The Fund shall be of the opinion that the Contractor is not or has not been executing the Contract in good faith and in accordance with its terms; or if
- o. At any time during the period of the Agreement, insurance as required is not in effect or proof thereof is not provided to the Fund.

(2) Before the Fund shall exercise its right to declare the Contractor in default by reason of the conditions set forth in the above items *a, b, c, d, e, f, g, h, j, k, l, m, n* and *o*, it shall give the Contractor three (3) working days' notice of its intention to declare the Contractor in default and unless, within such three (3) day period, the Contractor shall make arrangements, satisfactory to the Fund, to correct and/or eliminate the conditions set forth in the Fund's aforesaid notice, the Contractor may be declared in default at the expiration of such three (3) day period or at the expiration of such longer period of time as the Fund may determine.

(3) The right to declare in default for any of the grounds specified or referred to shall be exercised by the Fund sending the Contractor a written notice setting forth the ground or grounds upon which such default is declared. Upon receipt of notice that it has been declared in default, the Contractor shall immediately discontinue all further operations under the Contract and shall immediately quit the site, leaving untouched all plant, materials, equipment, tools and supplies then on site.

(4) The Fund, after declaring the Contractor in default, may then have the work completed by such means and in such manner, by contract, with or without public letting, or otherwise, as it may deem advisable, utilizing for such purpose such of the Contractor's plant, materials, equipment, tools and supplies remaining on the site, and also such subcontractors as it may deem advisable, or it may call upon the Contractor's surety at its own expense to do so.

(5) In the event that the Fund declared the Contractor in default of the work or any part of the work, the Contractor, in addition to any other liability to the Fund hereunder or otherwise provided for or allowed by law, shall be liable to the Fund for any costs it incurs for additional architectural and engineering services necessary, in its opinion, because of the default and the total amount of liquidated damages from the date when the work should have been completed by the Contractor in accordance with the terms hereof to the date of actual completion of the work, both of which items shall be considered as expenses incurred by the Fund in completing the work and the amount of which may be charged against and deducted out of such monies as would have been payable to the Contractor or its surety if the work had been completed without a default.

(6) If the Fund completes the work, the Consultant shall issue a certificate stating the

expenses incurred in such completion, including the cost of re-letting. Such certificate shall be final, binding and conclusive upon the Contractor, its surety, and any person claiming under or through the Contractor, as to the amount thereof.

(7) The expense of such completion, as so certified by the Consultant, shall be charged against and deducted out of such monies as would have been payable to the Contractor if it had completed the work; the balance of such monies, if any, subject to the other provisions of the Contract, to be paid to the Contractor without interest after such completion. Should the expense of such completion, so certified by the Consultant, exceed the total sum which would have been payable under the Contract if the same had been completed by the Contractor, any such excess shall be paid by the Contractor to the Fund upon demand.

(8) In the event the Fund shall determine to complete the work without calling upon the Contractor's surety to do so, the Contractor shall not be entitled, from and after the effective date of the declaration of the default, to receive any further payment under the Contract until the said work shall be wholly completed and accepted by the Fund.

(9) In case the Fund shall declare the Contractor in default as to a part of the work only, the Contractor shall discontinue such part, shall continue performing the remainder of the work in strict conformity with the terms of the Contract, and shall in no way hinder or interfere with any other contractors or persons whom the Fund may engage to complete the work as to which the Contractor was declared in default.

(10) The provisions relating to declaring the Contractor in default as to the entire work shall be equally applicable to a declaration of partial default, except that the Fund shall be entitled to utilize for completion of the part of the work as to which the Contractor was declared in default only such plant, materials, equipment, tools and supplies as had been previously used by the Contractor on such part.

(11) In completing the whole or any part of the work, the Consultant and the Fund shall have the power to depart from, change or vary the terms and provisions of the Contract; provided, however, that such departure, change or variation is made for the purpose of reducing the time or expense of such completion. Such departure, change or variations, even to the extent of accepting a lesser or different performance, shall not affect the conclusiveness of the Consultant's certificate of the cost of completion, nor shall it constitute a defense to any action to recover

the amount by which such certificate exceeds the amount which would have been payable to the Contractor hereunder but for its default.

(12) The provisions of this Section shall be in addition to any and all other legal or equitable remedies provided by this Agreement and otherwise applicable by law.

Section 2.27 Termination for Convenience

(1) The performance of work under this Contract may be terminated by the Fund, in whole or in part, whenever the Fund shall determine that such termination is in the best interest of the Fund. Any such termination shall be effected by a notice in writing to the Contractor specifying the date upon which such termination shall become effective and the extent to which performance of the Contract shall be terminated. Such termination shall be effective on the date and to the extent specified in said notice.

(2) Upon receipt of a notice of termination, and except as otherwise directed in writing by the Fund, the Contractor shall:

- a. Discontinue all work and the placing of all orders for materials and facilities otherwise required for the performance thereof,
- b. Cancel all existing orders and subcontracts to the extent such orders and subcontracts relate to the performance of work terminated by the notice of termination;
- c. Take such action as may be necessary to secure to the Fund the benefits of any rights of the Contractor under orders or subcontracts which relate to the performance of work terminated by the notice of termination, including, but not limited to, the assignment to the Fund, in the manner and to the extent directed by the Fund, all the right, title and interest of the Contractor under the orders or subcontracts so terminated and cancelled. In the event of such assignment, the Fund shall have the right, in its discretion, to settle or pay any or all claims arising out of the termination and cancellation of such orders and subcontracts;
- d. Transfer title and deliver to the Fund, in accordance with the direction of the Fund, all materials, supplies, work in process, facilities, equipment, machines or tools produced as a part of or acquired by the Contractor in connection with the work terminated by said notice, and all plans, Drawings, Working Drawings, sketches,

Specifications and information for use in connection therewith; provided, however, that the Contractor may retain any of the foregoing if it so elects and foregoes reimbursement therefor;

- e. Take such action as may be necessary or as the Consultant or the Fund may prescribe for the protection and preservation of all property in the possession or control of the Contractor in which the Fund, under the provisions of the Contract, has or may acquire an interest.

(3) Notwithstanding the foregoing, should the notice of termination relate to only a portion of the work covered by the Contract, the Contractor will proceed with the completion of such portions of the work as are not terminated.

(4) The Fund will pay and the Contractor shall accept, in full consideration for the performance and completion of the portions of the work as are not terminated, a sum calculated by determining the percentage the portions of the work not terminated bear to the total amount of the work covered by the Contract, and by multiplying the Contract consideration by such percentage - the product thereof being the amount to be paid to the Contractor. The Fund shall determine the amount of such consideration in accordance with the foregoing.

(5) Upon compliance by the Contractor with the foregoing provisions of this Section and subject to deductions for payments previously made, the Fund, for the portions of the work terminated, shall compensate the Contractor as follows:

- a. By reimbursing the Contractor for actual expenditures made with respect to such work, including expenditures made in connection with any portion thereof which may have been completed prior to termination, as well as expenditures made after termination in completing those portions of the work covered by the Contract which the Contractor may have been required by the notice of termination to complete. The Fund shall determine the allowability and amount of such expenditures.
- b. By reimbursing the Contractor for all actual expenditures made, with the prior written approval of the Fund or pursuant to a court judgment, in settling or discharging any outstanding contractual obligations or commitments incurred or entered into by the Contractor in good faith with respect to the Contract and resulting from the termination thereof.

- c. By reimbursing the Contractor for all actual expenditures made after the effective date of the notice of termination resulting from or caused by the Contractor taking necessary action or action prescribed by the Consultant or the Fund for the protection and preservation of all property in the possession or control of the Contractor in which the Fund, under the provisions of the Contract, has or may acquire an interest.

- d. By paying the Contractor a markup, which is to be calculated in the same manner as that provided for in subdivision c of paragraph (1) of Sections 4.02 and 4.05A for extra work, on the foregoing expenditures, which markup is to cover the Contractor's overhead and profit; provided, however, that if it appears that the Contractor would have sustained a loss on the entire Contract had it been completed, said markup shall be reduced by one-third.

(6) The sum of all amounts payable under this Section, plus the sum of all amounts previously paid by the Fund under the provisions of the Contract, shall not exceed the amount of the Contract consideration. In no event shall the Contractor be entitled to any payment for loss of anticipated profits on uncompleted work and the Fund shall not be liable for same.

(7) Termination by the Fund under the provisions of this Section shall be without prejudice to any claims or rights which the Fund may have against the Contractor. The Fund may retain from the amount due to the Contractor under the provisions of this Section such monies as may be necessary to satisfy any claim which the Fund may have against the Contractor in connection with the Contract; provided, however, that the Fund's failure to retain such monies shall not be deemed a waiver of any of its rights or claims against the Contractor.

(8) Notwithstanding the foregoing, where the Contractor and the Consultant can agree upon another method of determining the amount of the consideration to be paid to the Contractor under the provisions of this Section, such method, subject to the approval of the Fund, may, at the option of the Fund, be substituted for the method set forth above.

Article III Time of Performance

Section 3.01 Commencement, Prosecution and Completion of Work

(1) The Contractor agrees that it will begin the work herein embraced upon receipt of the Notice to Proceed, unless the Fund consents, in writing, to begin at a different date, and that it will prosecute the same with such diligence that all work covered by the Contract shall be substantially completed and performed on or before the time specified on page A-1 of the Agreement.

(2) The Contractor further agrees that time is of the essence in this Contract and that all the Work shall be prosecuted in such manner and with sufficient plant and forces to complete all Work timely.

Section 3.02 Time Progress Schedule

(1) To show compliance with the requirements of Section 3.01 of the Agreement, provide and maintain a Time Progress Schedule in accordance with the General Requirements, Special Conditions, Section paragraph titled "Project Schedule". Unless otherwise accepted by the Fund, the Time Progress Schedule shall be strictly adhered to by the Contractor. The time for substantial completion shall be on or before the time specified on page A-1 of the Agreement.

(2) If through the fault of the Contractor or any subcontractor the Contractor shall fail to adhere to the time progress schedule, it must promptly adopt such other and additional means and methods of construction as will make up for the time lost and will assure completion in accordance with such schedule.

(3) The failure of the Contractor to submit a Time Progress Schedule, the Fund's or the Consultant's acceptance of the Contractor's time progress schedule or lack of such acceptance, the means and/or methods of construction employed by the Contractor, including any revisions thereof, and/or its failure to revise the same shall not relieve the Contractor of its obligation to accomplish the result required by the Contract in the time specified on page A-1 of the Agreement, nor shall the exercise of the Consultant's or the Fund's right to reject any portion of the work, create or give rise to any claim, action or cause of action, legal, equitable or otherwise, against the Consultant or the Fund.

(4) The failure of the Contractor to submit and maintain a Time Progress Schedule in accordance with the General Requirements shall be deemed to be a waiver by the Contractor of all claims for additional compensation or damages as a result of any condition which is an alleged cause of delay in the completion of the work.

Section 3.03 Time Progress Schedule for Shop

Drawings and Samples

The Contractor shall include activities for preparation and submission of all Shop Drawings, mock-ups and Samples in the Time Progress Schedule in Section 3.02.

Section 3.04 Notice of Conditions Causing Delay

(1) Within ten (10) working days after the commencement of any condition which is causing or may cause delay in completion or require Contractor to request an extension of time, the Contractor must notify the Consultant and the Fund in writing of the effect, if any, of such condition upon the Time Progress Schedule, and must state why and in what respects, if any, the condition is causing or may cause such delay.

(2) Contractor agrees that an express condition precedent to Contractor's entitlement to any extension of time on the project shall be full and complete compliance to the satisfaction of the Fund with the Contractor's obligations in Section 3.06, Contractor's Progress Reports. Failure to submit proper Contractor's progress reports in appropriate and timely fashion shall be deemed a waiver and relinquishment of any right, claim or privilege to obtain an extension of time for the performance of the Contractor's work.

(3) Failure to strictly comply with this requirement may, in the discretion of the Fund, be deemed sufficient cause to deny any extension of time on account of delay in completion arising out of or resulting from any change, extra work, suspension, or other condition.

(4) Except as otherwise set forth in this Section 3.04 all procedures set forth in Sections 2.02 and 2.03 of this Agreement shall be complied with by the Contractor. Furthermore, full and complete compliance with the requirements of this Article III is a condition precedent to the Contractor's entitlement to receive an extension of time.

Section 3.05 Extension of Time

(1) Within ten (10) working days after the commencement of any condition which is causing or may cause the Contractor to incur, require or otherwise need an extension of time, the Contractor shall notify the Consultant and the Fund of such condition. Full and complete compliance with this paragraph 3.05(1) is a condition precedent to the

Contractor obtaining an extension of time for performance of any portion or all of its work.

(2) An extension or extensions of time for the completion of the work may be granted by the Fund subject to the provisions of this Section, but only upon written application therefor by the Contractor to the Fund and the Consultant.

(3) An application for an extension of time must set forth in detail the source and the nature of each alleged cause of delay in the completion of the work, the date upon which each such cause of delay began and ended and the number of days of delay attributable to each of such causes. It must be submitted prior to completion of the work.

(4) If such an application is made, the Contractor may be entitled to an extension of time for delay in completion of the work caused solely: (a) by the acts or omissions of the Fund, its trustees, officers, agents or employees; or (b) by the acts or omissions of other contractors, not including subcontractors of the Contractor, on this Project; or (c) by unforeseeable supervening conditions entirely beyond the control of either party hereto (such as, but not limited to, acts of God or the public enemy, war or other national emergency making performance temporarily impossible or illegal, or strikes or labor disputes).

(5) The Contractor may, however, be entitled to an extension of time for such causes only for the number of calendar days of delay which the Fund may determine to be due solely to such causes, and then only if the Contractor shall have strictly complied with all of the requirements of this Section and Section 3.04. The Fund shall make such determination within ninety (90) calendar days after receipt of the Contractor's application for an extension of time; provided, however, said application complies with the requirements of this Section.

(6) The Contractor shall not be entitled to receive a separate extension of time for each one of several causes of delay operating concurrently, but, if at all, only for the actual period of delay in completion of the work as determined by the Fund, irrespective of the number of causes contributing to produce such delay. If one of several causes of delay operating concurrently results from any act, fault or omission of the Contractor or of its subcontractors or material-men and would of itself (irrespective of the concurrent causes) have delayed the work, no extension of time will be allowed for the period of delay resulting from such an act, fault or omission.

(7) The granting of an application for an extension of time for causes of delay other than those herein referred to shall be entirely within the discretion of the Fund.

(8) If the Contractor shall claim to have sustained any damages by reason of delays, extraordinary or otherwise, or hindrances which it claims to be due to any action, omission, direction or order by the Fund or the Consultant, the Contractor shall be entitled only to an extension of time as hereinabove provided and shall not have or assert any claim or prosecute any suit, action, cause of action or proceeding against the Fund based upon such delays or hindrances, unless such delays or hindrances were caused by the Fund's bad faith or its willful, malicious, or grossly negligent conduct, or unanticipated delays, or delays so unreasonable that they constitute an intentional abandonment of the Contract by the Fund, or delays resulting from the Fund's breach of a fundamental obligation of the Contract.

(9) The Contractor shall not be entitled to an extension of time for the performance of any or all of the Work set forth in allowances to the Contract. All allowance work shall be performed in accordance with the Contractor's schedule.

Section 3.06 Contractor's Progress Reports

After commencement of the work the Contractor shall furnish the Consultant with written monthly reports setting forth the condition and progress of the work, the percentage of each part of the work that has been finished, those parts of the work which have been completed within the scheduled time and those parts of the work which have not been finished within the scheduled time, and the general progress of the work that is being performed away from the site and the approximate date when such work will be finished and delivered to the site. Contractor agrees that compliance with this Section 3.06 is an express condition precedent to the Contractor's right, claim or entitlement to obtain an extension of time for the performance of the Contractor's work. Failure to comply with this Section 3.06 shall be a waiver and relinquishment of all such rights, claims and privileges to request or obtain an extension of time for the performance of Contractor's work.

Article IV Payment

Section 4.01 Compensation to Be Paid Contractor

The Fund shall pay to the Contractor and the latter shall accept as full and complete payment for the performance of this Contract, subject to additions or deductions as provided herein, the sum of () dollars (\$) which sum is the amount of the Contract consideration.

Section 4.02 Value of Omitted and Extra Work

(1) The amount by which the Contract consideration is to be increased or decreased by any Change Order or Field Order shall be determined by the Fund by one or more of the following methods:

- a. By applying the applicable price or prices set forth on the attached Schedule "I" of this Agreement or by applying a unit price agreed to by both parties. Subject to the provisions of Section 4.04, this method must be used if the Contract Documents contain applicable unit prices.
- b. By estimating the fair and reasonable cost of: (i) labor, including all wages, required wage supplements and insurance required by law (workers' compensation, social security, disability, unemployment, etc.) paid to or on behalf of foremen, workers and other employees below the rank of superintendent directly employed at the site of the Project; (ii) materials; and (iii) equipment, excluding hand tools, which, in the judgment of the Fund, would have been or will be employed exclusively and directly on the omitted work or extra work, as the case may be; and, in the case of extra work, where the same is performed directly by the Contractor, by adding to the total of such estimated costs a sum equal to 15 percent thereof, but, where the extra work is performed by a subcontractor, by adding a sum equal to 15 percent of said costs for the benefit of such subcontractor, and by adding, for the benefit of the Contractor (no further allowance will be made where extra work is performed by the sub-subcontractor), an additional sum equal to 10 percent of the first \$10,000 of the above-estimated costs, including the subcontractor's percentage override, plus 5 percent of the next \$90,000 of the total of said items, plus 3 percent of any sum in excess of \$100,000 of the total of said items. There is no markup on the premium portion of overtime labor. For the purposes of the aforesaid percentage overrides, the words "extra work" shall be defined as a complete item of added, modified or changed work as described in the Consultant's written instructions to the Contractor. Such "extra work" may include the work of one or more trades and/or subcontractors or sub-subcontractors and

shall include all labor, materials, plant, equipment, tools and all incidentals directly and/or indirectly necessary, related, involved in or convenient to the successful completion of the extra work item. Where the Consultant's aforesaid written instructions to the Contractor involve both an increase and a reduction in similar or related work, the above percentage overrides will be applied only on the amount, if any, the cost of the increased work exceeds the cost of the reduced work.

No overhead and profit shall be retained by the Contractor on the cost of work determined by the method provided in Subparagraph (1)a.

All profit, overhead and expense of whatsoever kind and nature, other than those set forth above in items (i) through (iii), of the Contractor, its subcontractors and sub-subcontractors, are covered by the aforesaid percentage overrides and no additional payment therefor will be made by the Fund.

The Fund may make such cost estimate either before or after the extra work is completed by the Contractor.

- c. By determining the actual cost of the extra work in the same manner as in the above subdivision b except that actual costs of the Contractor shall be utilized in lieu of estimated costs. The Fund shall have the option to utilize this method provided it notifies the Contractor of its intent to do so prior to the time the Contractor commences performance of such extra work.

(2) Irrespective of the method used or to be used by the Fund in determining the value of a Change Order or Field Order, the Contractor, within fifteen (15) working days after a request for the same, must submit to the Fund and the Consultant a detailed breakdown of the Contractor's estimate of the value of the omitted and/or extra work. All change and field orders must be prepared and submitted using the Fund's Open Item Log (OIL) System.

(3) Equipment Watch Rental Rate Blue Book (published online by Intertec Penton Media, Inc.) or other published rates as approved by the Fund in writing, will be utilized for the equipment rental pricing. For the purposes of paragraph (1) hereof, the cost of equipment shall be determined, irrespective of the actual price for any rental or actual cost associated with such equipment as follows: take the monthly rate listed in Equipment Watch and dividing the same by

176 hours to establish an hourly rate and then multiplying such hourly rate by the actual number of hours that the equipment was used. The Contractor will submit an actual rental invoice, or acceptable quotation from a bonafide equipment rental supplier for rented equipment when equipment is not owned by the Contractor. The equipment rental supplier cannot be an "affiliate" of the Contractor, nor in any way be related to the Contractor. If submitted invoices/quotations are acceptable to the Fund, the Contractor will be reimbursed the actual rental cost including sales tax and appropriate mark-up. If no listing of rates for an item of equipment is contained in Equipment Watch, the Fund shall determine the reasonable rate of rental of the particular item of equipment by such other means as it finds appropriate. The edition Equipment Watch to be used shall be that in effect on the date of the receipt of bids for this Contract. None of the provisions of Equipment Watch shall be deemed referred to or included in this Contract excepting only the aforesaid monthly rates. To the cost of equipment as determined above, there is to be added the actual cost of gasoline, oil, grease and maintenance required for operation of such equipment and, in the case of equipment utilized only for extra work when, in the opinion of the Consultant, suitable equipment therefor was not available on the site, the reasonable cost of transporting said equipment to and from the site. Notwithstanding the foregoing, if the Consultant should determine that the nature or size of the equipment used by the Contractor in connection with the extra work is larger or more elaborate, as the case may be, than the size or nature of the minimum equipment determined by the Consultant to be suitable for the extra work, the cost of equipment will not be based upon the equipment used by the Contractor but instead will be based on the smallest or least elaborate equipment determined by the Consultant to have been suitable for the performance of the extra work.

(4) Unless otherwise specifically provided for in a Change Order or Field Order, the compensation specified therein for extra work includes full payment for both the extra work covered thereby and for any damage or expense caused the Contractor by any delays to other work to be done under the Contract resulting from or on account of said extra work, and the Contractor waives all rights to any other compensation for said extra work, damage or expense.

Section 4.03 Adjustment for Bond and Insurance Premiums

Upon final acceptance of the work to be performed under this Contract, the Fund may adjust the Contract consideration to reflect any changes in the cost of all required Bonds and liability and builder's risk insurance premiums which the Contractor had to pay for on all extra work and would have had to furnish and pay for on all omitted work. Unless such cost is agreed upon by the Fund and the Contractor, the Fund may calculate and determine the amount of the adjustment in the Contract consideration by estimating such costs. There is no markup on bond or insurance premium adjustment.

Section 4.04 Unit Prices

(1) Except as otherwise provided in the second paragraph of this Section, the unit prices, set forth on the attached Schedule "I" of this Agreement, will be binding upon both the Fund and the Contractor in determining the value of omitted and/or extra work, and, in the case of extra work, such unit prices shall be deemed to include all profit, overhead and expenses of whatsoever kind and nature of the Contractor, its subcontractors and sub-subcontractors, and the Contractor agrees that it shall make no claim for any profit, overhead, expense or percentage override in connection therewith.

(2) Where said Schedule "I" sets forth a unit price for added and/or deducted work, the Fund shall have the option, whenever it is found that the quantity of changed work varies by more than 15 percent from the quantity that is stated or that can be determined by the Contract Documents at the time of execution thereof, to accept or reject such unit price for the quantity that the changed work varies by more than 15 percent from the stated or determinable quantity. Where a quantity is not specifically stated in the Contract Documents, the Fund's determination of the amount of said quantity included in the Contract Documents shall determine the applicability of this paragraph. Where the Fund, pursuant to the foregoing provisions, exercises its aforesaid option, the amount of the increase or decrease in the Contract consideration for the quantity of work which varies by more than 15 percent from the stated or determinable quantity shall be determined in accordance with the provisions of Section 4.02 of the Agreement as if there was no unit price therefor set forth in said Schedule "I".

Section 4.05 Allowances

(1) The Contractor acknowledges that the Contract consideration includes the allowances set forth on the attached Schedule "II" and "III" of this Agreement and, except for quantitative and field order

allowances, it agrees to cause the work covered thereby to be done by such contractors for such sums as the Fund may direct. Where cash allowances are provided, the allowances shall be deemed to include the purchase of the materials and/or equipment and the delivery of same to the job site. Unless otherwise specified in the Contract Documents, cash allowances do not include the proper installation of the materials and/or equipment or the connection for final utilities thereto; the cost of said installation and/or connection having been included in the amount of the Contract consideration.

(2) The Contractor acknowledges that the Contract consideration includes such sums for expenses and profit on account of cash allowances as it deems proper and that it shall make no claim for expenses or profit or any percentage override in addition thereto; said items having been included in the amount of the Contract consideration.

(3) In the event any of the cash allowances listed below are either higher or lower than the cost of having the work done in accordance herewith, the Contract consideration shall be adjusted to reflect such variance, the amount of said adjustment to be the difference between the amount of the allowance and the actual cost of performing the work covered thereby.

(4) When quantitative allowances are provided, progress payments thereof to the Contractor will be based upon the applicable unit prices set forth on the attached Schedule "I" of the Agreement, subject, however, to the provisions of paragraph (2) of Section 4.04. In the event any of said quantitative allowances are more than or less than the actual quantity of work performed, the Contract consideration shall be adjusted to reflect such variance, the amount of said adjustment to be determined in accordance with the provisions of Sections 4.02, 4.04 and 4.05A of the Agreement.

Section 4.05A Field Orders

When the Agreement contains a Field Order Allowance, the bid shall include the amount of such allowance. Said amount shall cover the cost of additional labor, materials and time for contingent activities within the scope of the Agreement as directed and described by the Fund in writing in a Field Order. The Field Order will include a description of the work and the method for determining the value of such work. The value of the work directed under this allowance will be determined by one or more of the provisions of Section 4.02. If the net cost(s) of all Field

Orders issued are more or less than the specified amount of the allowance, the Contract sum will be adjusted by Change Order.

Section 4.06 Deductions for Unperformed and/or Uncorrected Work

(1) Without prejudice to any other rights, remedies or claims of the Fund, in the event that the Contractor at any time fails or neglects to supply working forces and materials of the proper quantity and quality necessary, in the opinion of the Consultant or the Fund, to comply with the approved time progress schedule, or fails in any respect to prosecute the work with promptness and diligence or causes by any action or omission the stoppage or delay of or interference with the work of any other contractor having a contract with the Fund, or fails in the performance of any obligations and responsibilities under this Contract, then, and in that event, the Fund, acting itself or through the Consultant, may, upon three (3) working days' notice to the Contractor, either itself provide or have any other contractor, including but limited to the Fund's Job Order Contracting Program, provide any and all labor or materials or both necessary, in its opinion, to correct any aforesaid deficiency of the Contractor, and the Fund will thereafter backcharge the Contractor by issuing a Change Order reducing the amount of the Contract consideration for all costs and expenses it incurs in connection with the correction of such deficiency. The Contractor agrees that the Fund may deduct from any application for payment made by the Contractor, any and all Design Professional, Consultant and/or Construction Management fees and costs incurred by the Fund together with a markup upon such hard costs in the amount of 15% for services required in connection with the correction of such deficiency(ies).

(2) Notwithstanding any provisions in the Contract Documents to the contrary, if the Fund deems it inexpedient to correct work not done in accordance with the Contract or any work damaged as a result thereof, it shall notify the Contractor of such fact and the latter shall not remedy or correct the same. In such event, however, the amount of the Contract consideration shall be decreased by an amount, determined by the Fund, which is equal to the difference in value of the work as performed by the Contractor and the value of the work had it been satisfactorily performed in accordance with the Contract or which is equal to the cost of performing the corrective work, whichever shall be the higher amount.

Section 4.07 Liquidated Damages

In the event that the Contractor shall fail to substantially complete all the work within the time fixed for such completion on page A-1, or within the time to which such completion may have been extended or in the event that the Contractor abandons the work and the same is not substantially completed within the aforesaid time for such completion, the Contractor must pay to the Fund as damages for each calendar day of delay in completing the work the amount set forth on page A-1. In view of the difficulty of accurately ascertaining the loss which the Fund will suffer by reason of delay in completion of the work hereunder, said sum is hereby fixed and agreed as liquidated damages which the Fund will suffer by reason of such delay and not as a penalty. The Fund may deduct and retain out of the monies which may become due hereunder to the Contractor the amount of any such liquidated damages and, in case the amount which may become due to the Contractor under the provisions of the Contract may be less than the liquidated damages suffered by the Fund, the Contractor shall pay the difference, upon demand, to the Fund.

Section 4.08 Contract Breakdown

Prior to the submission of its first application for a progress payment, the Contractor shall present to the Fund and the Consultant for their approval a detailed schedule showing the breakdown of the Contract consideration. The Contract Breakdown Summary shall be further broken down on separate Fund provided forms as required by the Consultant and the Fund. Contract Breakdown Summary and supporting forms shall be able to interface with the Fund's electronic payment system. Such schedule must contain the amount estimated for each part of the work and quantity survey for each part of the work. It shall also list the estimated value of the Contractor's guarantee obligations under the provisions of the Contract Documents, which is hereby fixed at \$5,000 or one-half of one percent (1/2%) of the Contract award amount, whichever is the lesser sum. Such schedule shall be revised by the Contractor until the same shall be satisfactory to the Fund and the Consultant and shall not be changed after the Fund and the Consultant have approved the same. The amounts set forth in the schedule will not be considered as fixing the basis for additions to or deductions from the Contract consideration.

Section 4.09 Prompt Payment Requirements

(1) For the purposes of Article XI-A of the State Finance Law, the Controller's Office of the State

University Construction Fund, whose mailing address is The H. Carl McCall SUNY Building, 353 Broadway, Albany, New York 12246, is the Fund's designated payment office. Applications for payment must contain the approval of the Consultant before being submitted to the Fund.

(2) Whenever the Consultant's approval of an application for payment is required under the Contract, the Consultant shall have fifteen (15) calendar days, after receipt of such application, to inspect the work before acting on the application.

(3) Until such time that the Contract is approved by the Fund, the thirty (30) day period, referred to in Article XI-A of the State Finance Law for the payment of invoices without interest, shall not begin.

Section 4.10 Progress Payments

(1) Unless otherwise provided in the Contract, progress payments will be made as the work progresses upon applications submitted by the Contractor and approved by the Consultant and the Fund. Payment of such approved applications shall be made by the Fund within thirty (30) days after such approval has been given.

(2) The Fund shall make progress payments to the Contractor on the basis of such approved applications, less an amount equal to 5 percent thereof, plus an amount necessary, in the Fund's judgment, to satisfy any claims, liens or judgments against the Contractor which have not been suitably discharged, , together with any back charges and offsets which are deemed necessary or likely to be incurred by the Fund as a result of any failure by the Contractor to fully, completely, accurately and timely perform its work, which it shall reserve from each such payment until all of the work covered by the Contract has been completed.

(3) When the Fund and the Consultant have determined that all the work is substantially completed, or that a substantial portion of the permanent construction has been completed and accepted, the Fund shall make a progress payment to the Contractor, on the basis of an application submitted by the Contractor and approved by the Consultant and the Fund, which shall reduce the unpaid amount due to the Contractor under the terms of the Contract, including all monies retained by the Fund from previous progress payments to the Contractor, to an amount equal to two (2) times the cost, estimated by the Consultant, of performing, in accordance with the Contract, all uncompleted, unaccepted and corrective

work, plus an amount necessary, in the Fund's judgment, to satisfy any claims, liens or judgments against the Contractor which have not been suitably discharged. As the remaining items of work are satisfactorily completed or corrected, the Fund shall make progress payments to the Contractor, on the basis of applications submitted by the Contractor and approved by the Fund and the Consultant, covering said items of work less an amount necessary, in the Fund's judgment, to satisfy any claims, liens or judgments against the Contractor which have not been suitably discharged.

Section 4.11 Applications for Progress Payments

The Contractor shall prepare all applications for progress payments for work performed, together with supporting data and computations as are deemed necessary by the Consultant to determine the accuracy of the application. The application for payment and all required supporting documentation shall be submitted using the Fund's prescribed forms and electronic payment system. The Contractor shall include with such applications reports detailing actual payments to minority and women-owned businesses who participate on Fund projects. Failure of the Contractor to submit applications for progress payments, or lack of complete and accurate supporting data, shall be sufficient reason for withholding payment until such omissions or errors are rectified. Unless otherwise directed, such applications, signed and certified as correct by the Contractor, shall be delivered by the Contractor to the Consultant once each month showing the total value of work completed and in place on the last day of the payment period covered by the application.

Section 4.12 Progress Payments for Materials Delivered to Site

(1) Progress payments made in accordance with Section 4.10 shall include a payment for materials and equipment to be furnished and installed under the Contract, after such materials and equipment have been delivered and accepted at the site of the work.

(2) Materials and equipment for which such progress payment has been made shall not be removed from the site, shall be stored until incorporated into the work in a location approved by the Consultant and shall be adequately protected from fire, theft and vandalism, the effects of the elements and any other damage whatsoever, and shall at all times be available for inspection by the Consultant and the Fund.

Section 4.13 Transfer of Title to Materials Delivered to Site

Title to all supplies and materials to be furnished or provided by the Contractor to the Fund pursuant to the provisions of the Contract Documents shall immediately vest in and become the sole property of the Fund upon delivery of such supplies and materials to the site. Notwithstanding such transfer of title, the Contractor shall have the full continuing responsibility to install such materials and supplies, protect them, maintain them in proper condition and forthwith repair, replace and make good any damage thereto without cost to the Fund until such time as the work covered by the Contract is fully accepted by the Fund. Such transfer of title shall in no way affect any of the Contractor's obligations under the Contract. In the event that, after title has passed to the Fund, any of such supplies and materials are rejected as being defective or otherwise unsatisfactory, title to all such supplies and materials shall be deemed to have been transferred back to the Contractor.

Section 4.14 Progress Payments for Materials Stored Off Site

(1) Progress payments made in accordance with Section 4.10 shall include a payment for materials and equipment which are in short and/or critical supply or have been specially fabricated for the Project. Materials and equipment, for which a progress payment is made pursuant to the preceding sentence, shall be stored by the Contractor, after fabrication, until such time as their delivery to the site is required, at a facility and location approved by the Consultant; shall be adequately protected from fire, theft and vandalism, the effects of the elements and any other damage whatsoever; and shall at all times be available for inspection by the Consultant and the Fund. No progress payment shall, however, be made for said materials and equipment until:

- a. The Contractor furnishes to the Fund a bill of sale listing quantity and costs of said materials and equipment f.o.b. point of origin;
- b. The Consultant shall have inspected said materials and equipment and recommended payment therefor; and
- c. The Contractor furnishes to the Fund a builder's risk insurance policy, with the broad form extended coverage endorsement, for said materials and equipment, in an amount equal to

100 percent of the value thereof, which policy shall be maintained, at the sole cost and expense of the Contractor, until said materials and equipment have been incorporated into the Project. The said insurance policy shall contain a provision that the loss, if any, is to be made adjustable with and payable to the Fund as trustee for the insured, i.e., the Fund and the Contractor, and a provision that it shall not be changed or cancelled and that it will be automatically renewed upon expiration and continued in force unless the Fund is given thirty (30) days written notice to the contrary.

- d. The Contractor shall develop and provide a preventive maintenance log for stored equipment when determined appropriate by the Consultant. The Contractor shall provide timely notification and opportunity for the Consultant and the Fund to view the Contractor's preventative maintenance efforts.

(2) Materials and equipment for which a progress payment has been made by the Fund pursuant to this Section shall be, become and remain the sole property of the Fund; provided, however, that the Contractor shall have the full continuing responsibility to install such materials and equipment, to deliver it to the site, to protect it, to maintain it in proper condition and to forthwith repair, replace and make good any damage thereto without cost and/or additional time to the Fund until such time as the work covered by the Contract is fully accepted by the Fund. Such transfer of title shall in no way affect any of the Contractor's obligations under the Contract.

Section 4.15 Withholding of Progress Payments

Notwithstanding anything contained in the Contract to the contrary, the Fund may withhold payment of all or any part of a progress, final or guarantee payment, in such an amount as it may deem proper to enforce the provisions of the Contract and to satisfy the claims of third parties, when:

- a. The Fund shall learn of any claim, of whatsoever nature or kind, against the Fund or the Contractor, which in any way arises or is alleged to arise out of or as a result of or in connection with the performance by the Contractor of the work covered by the Contract or out of or in connection with the Contractor's operations or performance at or in the vicinity of the construction site, that, in the opinion of the Fund, may not be adequately covered by insurance.

If an action on such claim is timely commenced and the liability of the Fund and/or the Contractor shall have been established therein by a final judgment of a court of competent jurisdiction, or if such claim shall have been admitted by the Contractor to be valid, the Fund shall pay such judgment or admitted claim out of the monies retained by it under the provisions of the Contract and return the balance, if any, without interest, to the Contractor.

The Fund may withhold from the Contractor any payments retained by it until such time as all such claims are either satisfied or barred by law from being presented. At such time the Fund, upon written demand by the Contractor, shall return to the Contractor the amount so withheld, without interest.

- b. The Contractor has not complied with any lawful or proper direction of the Consultant or the Fund or their representatives concerning the work covered by the Contract or the performance of the Contract or the production of records as required under the provisions of the Contract.
- c. There exists any of the conditions, listed in Section 2.26, which would allow the Fund to declare the Contractor in default of the whole or any part of the work.
- d. The Contractor is a foreign contractor and has not furnished satisfactory proof that all taxes due by such Contractor under the provisions of the Tax Law have been paid. The Certificate of the New York State Tax Commission to the effect that all such taxes have been paid shall be conclusive proof of the payment of such taxes. The term "foreign contractor" as used herein means, in the case of an individual, a person who is not a resident of the State of New York; in the case of a partnership, one having one or more partners not a resident of the State; and in the case of a corporation, one not organized under the laws of the State of New York.
- e. The Contractor, upon request of the Fund at any time after the initial progress payment by the Fund to the Contractor, fails to furnish the Fund with such documentary evidence that the Fund may deem necessary to prove to it that material and labor paid for by the Fund under previous applications for payment submitted have been paid for by the Contractor and that there are no outstanding claims or liens in connection therewith or fails to satisfy the Fund that the Contractor, with

good cause, has sufficiently provided for the payment and/or satisfaction of claims for said material and labor.

Section 4.16 Lien Law

The attention of the Contractor is specifically called to the provisions of the Lien Law of the State of New York, wherein funds received by a Contractor for a public improvement are declared to constitute trust funds in the hands of such Contractor to be applied first to the payment of certain claims.

Section 4.17 Substitution of Securities for Retainage

Any time after 50 percent of all the work has been completed, the Fund, if the progress and performance of the work is satisfactory to it, on request of the Contractor, will allow the Contractor to withdraw up to 50 percent of the aforesaid amount retained by the Fund by depositing with the Comptroller of the State of New York government securities, of the type and kind specified in Section 139 of the State Finance Law, having a market value not exceeding par, at the time of deposit, equal to the amount so withdrawn. The Comptroller of the State of New York shall, from time to time, collect all interest or income on the obligations so deposited, and shall pay the same, when and as collected, to the Contractor. If the deposit be in the form of coupon bonds, the coupons as they respectively become due shall be delivered to the Contractor; provided, however, that the Contractor shall not be entitled to interest or coupons or income on any of the deposited securities, the proceeds of which have or will be used or applied by the Fund. In the event that the Contractor does not, in accordance with the terms and provisions of the Contract, comply with and fulfill all of its obligations and responsibilities thereunder, the Comptroller of the State of New York shall have the right to sell, assign, transfer or otherwise dispose of the aforesaid securities and the Fund shall have the right to use and apply all or any part of the monies obtained by the Comptroller of the State of New York from such a sale, assignment, transfer or disposition or from the collection of interest or income from said securities to the performance and fulfillment of said obligations and responsibilities. Notwithstanding the foregoing, when the Fund makes a payment under Section 4.10 (3) of the Agreement, it will return to the Contractor, as part of such payment, its substituted securities, and thereafter all retention of the Fund shall be in funds and not in substituted securities.

Section 4.18 Final Payment

Upon acceptance of all the work, except for the Contractor's guarantee obligations under Section 2.25 of the agreement and the Contractor's guarantee obligations under any provision of the Specifications, the Contractor shall prepare and submit to the Fund and the Consultant, for their approval, a final application for payment, which the Fund, within thirty (30) days after its approval of same, shall pay. Such application and payment shall be in an amount equal to 100 percent of the Contract consideration excluding the Contractor's guarantee obligations, less:

- a. All previous payments by the Fund to the Contractor;
- b. All deductions authorized to be made by the Fund under the Contract; and
- c. An amount necessary, in the Fund's judgment, to satisfy any claims, liens or judgments against the Contractor which have not been suitably discharged.
- d. The Contractor shall not be entitled to any interest on the monies retained by the Fund pursuant to Subdivision c of Section 4.18 of the Agreement.

Section 4.19 Acceptance of Final Payment

(1) The acceptance by the Contractor, or by any one claiming by or through it, of the final payment shall, except with respect to the amount retained by the Fund pursuant to the provisions of subdivisions b and c of Section 4.18 of the Agreement, constitute and operate as a release to the Fund from any and all claims of any liability for anything theretofore done or furnished for or relating to or arising out of the work covered by the Contract and for any prior act, neglect or default on the part of the Fund or any of its trustees, officers, agents or employees in connection therewith.

(2) Should the Contractor refuse to accept the final payment as tendered by the Fund or should the Contractor refuse to execute the final application for payment without protest and without reserving any rights or claims against the Fund, it shall constitute a waiver of any right to interest on the amount of the payment so tendered and/or on the amount set forth in said final application for payment.

Section 4.20 Guarantee Payment

(1) Subject to the provisions of the second paragraph of this Section, at the expiration of one (1) year after the Fund has accepted all the work covered

by the Contract, the Contractor shall prepare and submit to the Fund and the Consultant, for their approval, a guarantee application for payment, which the Fund, within thirty (30) days after its approval of same, shall pay. Such application and payment shall be in an amount equal to the monies retained by the Fund for the Contractor's guarantee obligations under the Agreement, less any monies deducted by the Fund under this Section. The Contractor shall not be entitled to any interest on the monies retained by the Fund pursuant to subdivision c of Section 4.18 of the Agreement.

(2) In the event the Contractor does not, in accordance with the terms and provisions of the Contract, complete all corrective work or comply with and fulfill its contractual obligations, the Fund may use and apply all or any part of the monies retained by it to have such work or obligations performed or fulfilled by a person, firm or corporation other than the Contractor. The obligations of the Contractor, under the terms and provisions of the Contract, shall not, however, be limited to the monies retained by the Fund pursuant to the provisions of the Contract.

(3) No payments may be made under this agreement for work completed more than 365 days after the completion date unless the date/duration listed on page A-1, is extended in writing by the Fund.

Section 4.21 Acceptance of Guarantee Payment

The acceptance by the Contractor or by anyone claiming by or through it, of the guarantee payment shall constitute and operate as a release to the Fund from any and all claims in connection with monies retained by the Fund. Should the Contractor refuse to accept the guarantee payment as tendered by the Fund or should the Contractor refuse to execute the guarantee application for payment without protest and without reserving any rights or claims against the Fund, it shall constitute a waiver of any right to interest on the amount of the payment so tendered and/or on the amount set forth in said guarantee application for payment.

Section 4.22 Contractor Limited to Money Damages

Inasmuch as the Contractor can be compensated adequately by money damages for any breach of the Contract which may be committed by the Fund, the Contractor agrees that no default, act or omission of the Fund shall constitute a material breach of the Contract entitling it to cancel or rescind the same or to suspend or abandon performance thereof; and it

hereby waives any and all rights and remedies to which it might otherwise be or become entitled to because of any wrongful act or omission of the Fund or its representatives, saving only its right to money damages.

Section 4.23 No Estoppel or Waiver

(1) The Fund shall not be precluded or estopped by any inspection, acceptance, application for payment or payment, final or otherwise, issued or made under the Contract or otherwise issued or made by it, the Consultant, or any trustee, officer, agent or employee of the Fund, from showing at any time the true amount and character of the work performed, or from showing that any such inspection, acceptance, application for payment or payment is incorrect or was improperly issued or made; and the Fund shall not be precluded or estopped, notwithstanding any such inspection, acceptance, application for payment or payment, from recovering from the Contractor any damages which it may sustain by reason of any failure on its part to comply strictly with the Contract and any monies which may be paid to it or for its account in excess of those to which it is lawfully entitled.

(2) Neither the acceptance of all or any part of the work covered by the Contract; nor any payment therefor; nor any order or application for payment issued under the Contract or otherwise issued by the Fund, the Consultant, or any trustee, officer, agent or employee of the Fund; nor any permission or direction to continue with the performance of the Contract before or after its specified completion date; nor any performance by the Fund of any of the Contractor's duties or obligations; nor any aid lent to the Contractor by the Fund in its performance of such duties or obligations; nor any delay or omission by the Fund to exercise any right or remedy accruing to it under the terms of the Contract or existing at law or in equity or by statute or otherwise; nor any other thing done or omitted to be done by the Fund, its trustees, officers, agents or employees; shall be deemed to be a release to the Contractor or its sureties from any obligations, liabilities or undertakings in connection with the Contract or the Performance Bond or a waiver of any provision of the Contract or of any rights or remedies to which the Fund may be entitled because of any breach thereof, excepting only a written instrument expressly providing for such release or waiver. No cancellation, rescission or annulment hereof, in whole or as to any part of the Contract, because of any breach hereof, shall be deemed a waiver of any money damages to which the Fund may be entitled because of such breach. No waiver by the Fund of any breach

of the Contract shall be deemed to be a waiver of any other or any subsequent breach.

Section 4.24 Limitation of Actions

(1) No action or proceeding shall be maintained by the Contractor, or anyone claiming under or through the Contractor, against the Fund, or its trustees, officers, agents or employees, upon any claim arising out of or based upon the Contract or any breach thereof or by reason of any act or omission or requirement of the Fund, or its trustees, officers, agents or employees, unless:

- a. Such action or proceeding is instituted in the Supreme Court of the State of New York in and for the County of Albany;
- b. The Contractor or the person claiming under or through it shall have strictly complied with all requirements relating to the giving of notices and information with respect to such claims and shall have provided the Fund with both electronic and hard copy versions of any claims, including all required information and electronic and hard copy versions of all contractually required notices that the Contractor provided to the Fund and the Consultant throughout the duration of the Contract ;
- c. Such action or proceeding by the Contractor shall be commenced within eighteen months after the date of substantial completion set by the Fund or its Consultant and issued in writing to the Contractor. Any action or proceeding not commenced within this time frame shall be dismissed with prejudice;
- d. If the Contract is terminated or the Contractor declared in default by the Fund, such action is commenced within six (6) months after the date of such termination or declaration of default by the Fund; and
- e. All claims and disputes which are subject to or related to this Contract and the Project shall be subject to non-binding mediation, at the sole option and discretion of the Fund. Should the Fund at its sole option and in the exercise of its sole discretion elect to mediate under this clause, then a letter from the Fund indicating the completion of such mediation shall be a condition precedent to any litigation by Contractor against the Fund or the State of New York. In the absence of the Fund exercising its right to proceed to mediation, the condition precedent to any litigation against the

Fund of the State of New York, shall be a letter citing that the Fund declines its rights under this clause. The costs of any mediation shall be paid equally by the parties to the mediation.

(2) Notwithstanding anything in the laws of the State of New York to the contrary, the Contractor, or anyone claiming under or through the Contractor, shall not be entitled to any additional time to begin anew any other action if an action commenced within the times herein specified is dismissed or discontinued for any reason whatsoever.

Section 4.25 Electronic Payments

The Contractor shall provide complete and accurate payment applications in order to receive payment. Payment applications submitted must contain all information and supporting documentation required by the Fund. Payment for applications submitted by the Contractor shall only be rendered electronically unless payment by paper check is expressly authorized by the Fund's General Manager, in the General Manager's sole discretion, due to extenuating circumstances. Such electronic payment shall be made in accordance with ordinary State procedures and practices. The Contractor shall comply with the State Comptroller's procedures to authorize electronic payments. Authorization forms are available at the Office of the State Comptroller's website at www.osc.state.ny.us/epay/index.htm; by email at epunit@osc.state.ny.us; or by telephone at 518-474-4032. The Contractor acknowledges that it will not receive payment on any invoices submitted under this Contract if it does not comply with the State Comptroller's electronic payment procedures, except where the Fund's General Manager has expressly authorized payment by paper check as set forth above.

Article V Protection of Rights and Property

Section 5.01 Accidents and Accident Prevention

The Contractor shall at all times take reasonable precautions for the safety of persons engaged in the performance of the work. The Contractor shall comply fully with all applicable provisions of the laws of the State of New York and OSHA and with all valid rules and regulations thereunder. The Contractor's attention is specifically called to the applicable rules and regulations, codes and bulletins of the New York State Department of Labor.

Section 5.02 Adjoining Property

The Contractor shall be required to protect all the adjoining property and to repair or replace any such properties damaged or destroyed by it, its employees or subcontractors through, by reason of or as a result of activities under, for or related to the Contract.

Section 5.03 Emergencies

(1) In case of an emergency which threatens loss or injury to persons or property, the Contractor will be allowed to act, without previous instructions from the Consultant or the Fund, in a diligent manner, to the extent required to avoid or limit such loss or injury, and it shall notify the Consultant and the Fund immediately thereafter of the action taken by it and of such emergency. Where the Contractor has not taken action but has notified the Consultant or the Fund of an emergency which threatens loss or injury to persons or property, it shall act in accordance with the instructions and/or authorization by the Consultant or the Fund.

(2) In the event that the Contractor performs extra work in accordance with the preceding paragraph, it will be compensated therefor in accordance with the provisions of Section 4.02.

Section 5.04 Fire Safety

(1) Contractor shall comply with the General Requirements, Section paragraph titled Temporary Fire Protection.

(2) Solid fuel salamanders and heaters shall not be used by the Contractor or any of its subcontractors. All other salamanders used by the Contractor or any of its subcontractors shall require constant attendance of competent persons on each floor where in use.

(3) All temporary fabric used by the Contractor or any of its subcontractors for curtains or awnings shall be either non-combustible or flame retarded so that it will not burn or propagate flame.

Section 5.05 Risks Assumed by Contractor

(1) To the fullest extent permitted by law, the Contractor solely assumes the following distinct several risks whether they arise from acts or omissions (whether negligent or not and whether supervisory or otherwise) of the Contractor, of the Fund, of third persons or from any other cause, including unforeseen obstacles and difficulties which may be encountered in the prosecution of the work covered by the Contract,

whether such risks are within or beyond the control of the Contractor and whether such risks involve a legal duty, primary or otherwise, imposed upon the Fund, the Dormitory Authority of the State of New York, the State of New York or the State University of New York, excepting only risks which arise from defects in maps, plans, designs or Specifications prepared, acquired or used by the Consultant or the Fund, from the negligence of the Fund, its agents or employees or from affirmative acts of the Fund, the Dormitory Authority of the State of New York, the State of New York or the State University of New York or their trustees, officers, agents or employees committed with intent to cause the loss, damage and injuries herein below set forth:

- a. The risk of loss or damage, direct or indirect, to the work covered by the Contract or to any plant, equipment, tools, materials or property furnished, used, installed or received by the Fund or by the Contractor or any subcontractor, material man or worker performing services or furnishing materials for the work covered hereunder. The Contractor shall bear such risk of loss or damage until the work covered by the Contract has been finally accepted by the Fund or until completion of removal of such plant, equipment, tools, materials or property from the construction site and the vicinity thereof, whichever event occurs last. In the event of such loss or damage, the Contractor shall forthwith repair, replace and/or make good any such loss or damage without cost to the Fund.
- b. The risk of claims, just or unjust, by third persons against the Contractor, the Fund, the Dormitory Authority of the State of New York, the State of New York, or the State University of New York on account of wrongful death, bodily injuries and property damage, direct or consequential, loss or damage of any kind whatsoever arising or alleged to arise out of or as a result of or in connection with the performance by the Contractor of the work covered by the Contract (whether actually caused by or resulting from the performance of the Contract) or out of or in connection with the Contractor's operations or presence at or in the vicinity of the construction site.

(2) To the fullest extent permitted by law, the Contractor shall indemnify and save harmless the Fund, the Dormitory Authority of the State of New York, the State of New York and the State University of New York, their trustees, officers, agents or employees against all claims described above and for all costs and expenses incurred by them in the defense, settlement or satisfaction thereof, including

attorneys' fees and court costs. If so directed, the Contractor shall at its own expense defend against such claims, in which event it shall not, without obtaining express advance permission from Counsel of the Fund, raise any defense involving in any way jurisdiction of the tribunal over the Fund, governmental nature of the Fund or the provisions of any statutes respecting suits against the Fund.

(3) Neither the Fund's final acceptance of the work to be performed hereunder nor the making of any payment shall release the Contractor from its obligations under this Section. The enumeration elsewhere in the Contract of particular risks assumed by the Contractor or of particular claims for which it is responsible shall not be deemed to limit the effect of the provision of this Section or to imply that it assumes or is responsible for only risks or claims of the type enumerated.

Section 5.06 Insurance Requirements

(1) General Provisions

- a. Prior to the execution of the Agreement, the Contractor shall at its sole cost and expense, procure and furnish to the Fund a Certificate of Insurance and required endorsements in a form satisfactory to the Fund demonstrating that the Contractor has complied with the specific provisions of this Article and the Agreement, The Contractor shall maintain in force and effect at all times during the Agreement from Notice to Proceed until Final Acceptance, or as may otherwise be required by this Article and the Agreement, policies of insurance covering all operations under the Agreement whether performed by the Contractor or its subcontractors as herein set forth.
- b. All insurance required by the Agreement shall be written by companies that have an A.M. Best Company rating of "A-," Class "VII" or better. In addition, companies writing insurance intended to comply with the requirements of the Agreement shall be licensed or authorized by the New York State Department of Financial Services to issue insurance in the State of New York or meet such other requirements as may be acceptable to the Fund in its sole and exclusive discretion. If during the duration of coverage on the Agreement, the carrier's A.M. Best rating falls below "A-," Class "VII," the insurance must be replaced, on or before the renewal date of the policy with insurance that meets the requirements set forth herein.

(2) Submission of Insurance

- a. **Coverage Types.** The types of insurance coverage and policy limits required from the Contractor pursuant to the Agreement are specified in Paragraph (3) Specific Coverage below and limits outlined in Schedule A attached hereto ("Schedule A").
- b. **Policy.** Except as may be otherwise specifically provided herein or agreed to in writing by the Fund, policies of insurance must be maintained on an occurrence basis at all times during the Agreement from Notice to Proceed until Final Acceptance, or as may be otherwise required by this Article and the Agreement, with limits not less than those set forth in Schedule A and as required by the terms of the Agreement, or as required by law, whichever is greater. If such insurance contains an aggregate limit, it shall apply separately on a per project basis.
- c. **Certificates of Insurance.** The Contractor shall provide the Fund a Certificate or Certificates of Insurance, on the appropriate Certificate of Liability Insurance ACORD form, as well as the ACORD 855 NY form for liability insurance including required policy endorsements, in accordance with New York Insurance Law and submitted directly by the insurance broker or agent to the Fund, before commencing any work under the Agreement. The certificate C105.2 or the U26.3 (State Insurance Fund) are the only acceptable proof of coverage for Worker's Compensation. The DB120.1 is the only acceptable proof of coverage for Disability Benefits. Certificates must reference the NAIC number of the issuing company, policy number, effective dates of coverage, policy limits consistent with Schedule A and the Agreement requirements, name the Additional Insureds, and shall name the Fund as the Certificate Holder.
- d. **Primary Coverage.** The liability and protective policies of insurance shall provide primary and non-contributory coverage to the Additional Insureds required in Section 5.06(2)(h) below for any claim arising from the Contractor's work under the Agreement, or because of the Contractor's activities. Any other insurance maintained by the Fund or Additional Insureds shall be in excess of and shall not contribute to the Contractor's insurance or subcontractor's insurance, regardless of the "other insurance" clause contained in the Fund's or Additional Insured's policy of insurance, if any. A copy of the

endorsement reflecting this requirement may be requested by the Fund.

- e. **Policy Renewal/Expiration.** Unless otherwise agreed to in writing by the Fund, all insurance policies must have a policy period of at least one year. Not less than five (5) days prior to the expiration date or renewal date of the policy for insurance, the Contractor shall supply the Fund with updated replacement certificates of insurance and required endorsements. The Contractor shall give written notice to the Fund of any letter or notification that cancels, materially changes, or non- renews the policy and the Contractor shall require the insurance carrier(s) to copy the Fund on any letter or notification that cancels, materially changes, or non- renews the policy.

Unless otherwise agreed to in writing by the Fund, policies shall be written to include a provision that the policy will not be canceled, materially changed, or not renewed without at least thirty (30) days' prior, written notice except for non-payment, in which case notice shall be provided as required by law from the insurance carrier to the Fund. In addition, if required by the Fund, the Contractor shall deliver to the Fund within three (3) business days of such request a copy of any or all certificates of insurance and required endorsements not previously provided.

If, at any time during the Agreement, the Fund determines that the insurance as required is not in effect as per the terms of the Agreement, or proof thereof is not provided to the Fund, or the Contractor has otherwise failed to strictly adhere to the provisions of this Article, the Fund may withhold further Agreement payments and shall have the option to (i) direct the Contractor to stop work with no additional cost or extension of time due on account thereof; or (ii) treat such failure as an event of default under Section 2.26 of the Agreement..

With exception of the A.M. Best rating requirements, if at any time the coverage provisions and limits of the policies of insurance required herein do not meet the provisions and limits set forth in Schedule A and the Agreement, the Contractor shall immediately cease work on the project site. Further, the Contractor will not be allowed access to the project site without providing proof of proper insurance. The Contractor shall not resume work on the project until permitted to do so by the Fund. Any delay or time lost as a result of the Contractor not having

insurance or providing proof thereof as required by this Article and the Agreement shall not give rise to a delay claim or any other claim by the Contractor against the Fund. If required by the Fund, the Contractor shall deliver to the Fund within fifteen (15) business days of such request, full and complete copies of any or all policies of insurance and endorsements relating to the project that were not previously provided, certified by the insurance carrier as true and complete.

- f. **Self-Insured Retention / Deductibles.** Certificates must disclose any Deductible, Self-Insured Retention, Aggregate Limit or any exclusion to the policy that materially changes the coverage required by the Agreement, and Deductibles or Self-Insured Retentions above \$25,000 shall be subject to approval from the Fund. The Contractor shall be solely responsible for all claim expenses and loss payments within the Deductible or Self-Insured Retention.
- g. **Subcontractors.** Should the Contractor engage subcontractors, the Contractor shall impose on those entities the general insurance requirements of this Article and the Agreement. Required insurance limits shall be determined commensurate with the work of the subcontractor. The Contractor shall maintain the subcontractor certificates of insurance and required endorsements on file which shall be delivered to the Fund within three (3) business days of such request. If required by the Fund, the Contractor shall deliver to the Fund within fifteen (15) business days of such request, full and complete copies of any or all subcontractor policies of insurance and endorsements relating to the project that were not previously provided, certified by the insurance carrier as true and complete.
- h. **Additional Insureds.** The Contractor shall cause to be included in each of the liability insurance policies coverage for on-going and completed operations naming as Additional Insureds, The People of the State of New York, the State University of New York, the Dormitory Authority of the State of New York, the Fund, other such entities as named in Schedule A, and their officers, agents, and employees ("Additional Insureds"). An Additional Insured Endorsement evidencing such coverage shall be provided to the Fund prior to the commencement of the Agreement. Additional Insured protection afforded must contemplate on-going and completed operations, and the additional insured protection for products/completed operations must remain in

place for three years after Final Acceptance. For Contractors who have Self-Insured Retention, the Contractor shall be obligated to defend and indemnify the above-named Additional Insureds with respect to Commercial General Liability insurance and Business Automobile Liability insurance, in the same manner that the Contractor would have been required to pursuant to this Article had the Contractor obtained such insurance policies.

- i. **Waiver of Subrogation.** Unless otherwise agreed to in writing by the Fund, with the exception of Disability policies, all policies of insurance must be endorsed to provide that there shall be no right of subrogation against the State of New York, the State University of New York, the Dormitory Authority of the State of New York, the Fund, the Additional Insureds, and their officers, agents and employees. To the extent that any of the policies of insurance prohibit such a waiver of subrogation, the Contractor shall secure the necessary permission to make this waiver.

(3) Specific Coverage

The Contractor shall obtain and maintain in full force and effect, the following insurance with limits not less than those described in Schedule A and as required by the terms of the Agreement, or as required by law, whichever is greater:

- a. **Commercial General Liability Insurance.** A Commercial General Liability ("CGL") insurance policy with coverage that shall include, but not be limited to, coverage for bodily injury, property damage, personal/advertising injury, premises liability, independent contractors/ subcontractors, blanket contractual liability including tort liability of another assumed in contract, liability arising from all work and operations under the Agreement, defense and indemnification obligations, including those assumed under the Agreement, cross liability coverage for Additional Insureds, products/completed operations for a term no less than three years commencing upon Final Acceptance, explosion, collapse, and underground hazards, contractor means and methods, and liability resulting from Section 240 or Section 241 of the NYS Labor Law. Such policy shall be written on ISO Occurrence form CG 00 01 or a substitute form that is acceptable to the Fund, providing equivalent coverage.

The General Aggregate limit included in the CGL insurance shall apply separately on a per project basis at the limits set forth herein in Schedule A.

Insurance policies that remove or restrict blanket contractual liability located in the "insured contract" definition (as stated in Section V, Number 9, Item f in the ISO CGL policy) so as to limit coverage against claims that arise out of the work under the Agreement, or that remove or modify the "insured contract" exception to the employers liability exclusion, or that do not cover the Additional Insureds for claims involving injury to employees of the Named Insured or subcontractors, are not acceptable.

In the event any work under the Agreement involves activity on or within 50 ft. of railroad property or a railroad right-of-way or requires entrance upon a railroad property or railroad right-of-way, or requires an assignment of a Railroad employee, any exclusion for such work must be deleted. In addition, the Contractor shall otherwise fully comply with Section 5.06 (3)h below. For purposes of this paragraph, a subway is also a railroad.

- b. **Comprehensive Business Automobile Liability Insurance.** A Commercial Automobile Liability insurance policy at the limits set forth herein in Schedule A covering liability arising out of the use of any motor vehicle in connection with the Agreement, including owned, leased, hired, and non-owned vehicles bearing, or, under the circumstances under which they are being used, required by the Motor Vehicle Laws of the State of New York to bear license plates. If the Agreement involves the removal of hazardous waste from the project site or otherwise transporting Hazardous Materials, pollution liability coverage for covered autos shall be provided.
- c. **Workers' Compensation.** New York State Workers' Compensation (including occupational disease) and Employer's Liability insurance coverage during the life of the Agreement for the benefit of the Contractor's and its subcontractors' employees as are required to be covered by the New York State Workers' Compensation Law.

In the event any of the work under the Agreement involves activity on or near a shoreline or on or near navigable waterways or when any part of the work under the Agreement is connected to water related activities, an endorsement to the Workers' Compensation policy or the Protection &

Indemnity policy providing coverage for all of the Contractor's and its subcontractors' employees under the Jones Act and the US Longshore and Harbor Workers' Compensation Act will be required and shall be delivered to the Fund within three (3) business days of such request. A waiver of subrogation in favor of the Additional Insureds must be included on the policy. In addition, the Contractor shall otherwise fully comply with Section 5.06(3)g below.

Evidence of Workers' Compensation and Employer's Liability coverage must be provided to the Fund on forms specified by the Chairman of the New York State Workers' Compensation Board.

- d. **Disability Benefits.** Disability coverage during the life of the Agreement for the benefit of the Contractor's and its subcontractors' employees as are required to be covered by the New York State Disability Benefits Law.

Evidence of New York State Disability Benefits coverage must be provided to the Fund on forms specified by the Chairman of the New York State Workers' Compensation Board.

- e. **Umbrella and Excess Liability.** When the limits of the CGL, Auto, and/or Employers Liability policies procured are insufficient to meet the limits specified in Schedule A, the Contractor shall procure and maintain Commercial Umbrella and/or Excess Liability policies with limits in excess of the primary, provided, however, that the total amount of insurance coverage is at least equal to the requirements set forth above. Such policies shall follow the same form as the primary. Any insurance maintained by the Fund or Additional Insureds shall be considered in excess of and shall not contribute with any other insurance procured or maintained by the Contractor including primary, umbrella and excess liability regardless of the "other insurance" clause contained in either party's policy.

- f. **Contractor's Pollution Liability.** If the Agreement involves abatement, handling, removal, repair, replacement, enclosure, encapsulation and/or disposal of any pollutants, which includes but is not limited to, petroleum, petroleum products, Hazardous Materials or substances including asbestos, lead, mercury, PCBs, fungus and those as defined by applicable State and federal laws and regulations (collectively referred to as "Hazardous Activities"),

the Contractor shall procure, or otherwise obtain through an approved subcontractor, and maintain in full force and effect throughout the term of the Agreement, from Notice to Proceed and for three years after Final Acceptance, Contractor's Pollution Liability with limits as set forth in Schedule A, providing coverage for bodily injury and property damage, including loss of use of damaged property or of property that has not been physically injured. Such policy shall provide coverage for actual, alleged or threatened emission, discharge, dispersal, seepage, release or escape of pollutants, including any loss, cost or expense incurred as a result of any cleanup of pollutants or in the investigation, settlement or defense of any claim, suit, or proceedings against the Fund or Additional Insureds arising from the Contractor's or its subcontractors' work under the Agreement.

In addition, in the event the Contractor or any subcontractor is engaged in Hazardous Activities related to the Agreement, the Contractor or subcontractor shall, to the fullest extent permitted by law, hold harmless and indemnify the Additional Insureds and their trustees, officers, agents or employees, for any claims or liabilities in connection with illness or sickness arising from work performed, not performed, or which should have been performed. The Contractor shall have said hold-harmless and indemnification conditions stipulated in all contracts with subcontractors.

- g. **Marine General Liability, Protection & Indemnity, Hull & Machinery, Jones Act and United States Longshore and Harbor Workers' Act Coverage.** In the event any of the work under the Agreement involves activity on or near a shoreline or on or near navigable waterways or when any part of the work under the Agreement is connected to water related activities (collectively referred to as "Marine Operations"), Marine General Liability, Protection & Indemnity and Hull and Machinery coverage is required. Hull and Machinery coverage shall be provided for the total value of the watercraft and equipment used. The Contractor shall obtain Marine General Liability and Protective and Indemnity Liability Insurance for all Marine Operations relating to the Agreement at the limits set forth herein in Schedule A. Any endorsements that eliminate or minimize coverage for claims related to the imposition of New York Labor Law are prohibited. Certificate of Liability Insurance must be provided that certifies the required coverage is in place and

must be accompanied by an ACORD 855 form or its equivalent.

- h. **Railroad Protective Liability.** In the event any work under the Agreement involves activity on or within 50 ft. of railroad property or a railroad right-of-way, or requires entrance upon a railroad property or railroad right-of-way, or requires an assignment of a Railroad employee, the Contractor shall provide and maintain a Railroad Protective Liability ("RPL") Insurance Policy in the amount required by the respective railroad as set forth herein in Schedule A. For purposes of this paragraph, a subway is also a railroad.

The RPL policy must name the Railroad as the Named Insured. No Additional Insureds may be listed on the RPL policy and the definition of "physical damage to property" must be amended to mean direct and accidental loss of or damage to "all property of any Named Insured and all property in any Named Insured's care, custody or control."

Evidence of RPL must be provided to the Fund on a Certificate of Insurance, and a detailed Binder pending issuance of the policy, or on an ISO-RIMA or equivalent form approved by the Railroad and meet any other requirements as specified by the Railroad and/or the Fund."

Section 5.07 Builder's Risk

(1) The Contractor shall procure and maintain, at its own cost and expense, until final acceptance of all work covered by this Contract or until the Project has been turned over for use by the State University of New York, whichever event occurs earlier, a builder's risk insurance policy covering all risks, with fire, extended coverage, vandalism and malicious mischief coverage. In the event the loss occurs at an occupied facility, the policy shall permit occupancy without the consent of the insurance company. The policy shall cover the cost of removing debris, including demolition as may be legally necessary by operation of any law, ordinance, or regulation, and property of the State held in their care, custody and/or control.

(2) The policy shall be in an amount equal to the Project's insurable value, i.e., the Contract consideration less the cost of the Contractor's Performance and Labor and Material Bonds; the cost of trees, shrubbery, lawn grass, plants and the maintenance of the same; the cost of demolition; the cost of excavation; the cost of foundations, piers or

other supports which are below the undersurface of the lowest basement floor, or where there is no basement, which are below the surface of the ground, concrete and masonry work; the cost of underground flues, pipes or wiring; the cost of earthmoving, grading and the cost of paving, roads, walks, parking lots or athletic fields; and the cost of bridges, tunnels, dams, piers, wharves, docks, retaining walls and radio and/or television towers and antennas.

(3) The policy may contain a provision for a \$500 deductible for each loss to a Project having an insurable value of less than \$1,500,000 and a \$1,000 deductible for each loss to a Project having an insurable value of \$1,500,000 or more.

(4) The Fund, the Contractor and its subcontractors, as their interests may appear, shall be named as the parties insured under said policy.

(5) The Contractor shall have the sole responsibility to promptly report any loss to the insurer and/or its representatives and to furnish the latter with all necessary details relating to the occurrence of the loss and the amount thereof. The Fund, the Contractor and all subcontractors of the Contractor waive all rights, each against the others, for damages caused by fire or other perils covered by insurance provided under the terms of this Section, except such rights as they may have to the proceeds of insurance received; provided, however, this waiver shall not apply to any manufacturer, supplier or similar agent under any guarantee or warranty.

(6) The Contractor shall not violate or permit to be violated any condition of such policy and shall at all times satisfy the fire safety requirements of the Fund and the insurance company issuing the same.

(7) The procurement and maintenance of said policy shall in no way be construed or be deemed to relieve the Contractor from any of the obligations and risks imposed upon it by this Contract or to be a limitation on the nature or extent of such obligations and risks.

(8) Not less than thirty days prior to the expiration date or renewal date, the Contractor shall supply the Fund with an updated replacement certificate of insurance and endorsements. The Contractor shall advise the Fund of any letter or notification that cancels, materially changes, or non-renews the policy and Contractor shall require the insurance carrier(s) to copy the Fund on any letter or notification that cancels, materially changes, or non-

renews the policy. Before the Contractor shall be entitled to have any progress payment rendered on account of the work which is to be insured pursuant to this Section, it shall furnish to the Fund a certificate in duplicate of the insurance herein required. Such insurance must be procured from an insurance carrier approved by the Fund, licensed to do business in the State of New York ("admitted" carrier), and rated at least "A-" by A.M. Best Company.

Section 5.08 Effect of Procurement of Insurance

Neither the procurement nor the maintenance of such insurance shall in any way affect or limit the obligations, responsibilities or liabilities of the Contractor hereunder.

Section 5.09 No Third Party Rights

Nothing in this Section or in this Agreement shall create or give to third parties, except the Dormitory Authority of the State of New York, the State of New York and the State University of New York any claim or right of action against the Contractor, the Consultant, the Fund, the Dormitory Authority of the State of New York, the State of New York and the State University of New York beyond such as may legally exist irrespective of this Section or this Agreement.

Article VI Minority and Women's Business Enterprises (MWBEs) / Equal Employment Opportunity (EEO) Provisions

Section 6.01 Definitions

The terms "Minority-owned business enterprise" ("MBE"), "Women-owned business enterprise" ("WBE") or "minority group member", and "Subcontract" shall have the same meaning as under Article 15-A of the New York State Executive Law, and 5 NYCRR Parts 140 – 145, as the same may be from time to time amended.

Section 6.02 MWBE/EEO Policy Statement

(1) The Fund recognizes the need to take affirmative action to promote the employment of minority group members and women and to ensure that Minority and Women Business Enterprises are given the opportunity to participate in the performance of its construction program. This opportunity for participation in our free enterprise system by socially

and economically disadvantaged persons is essential to obtain social and economic equality and improve the functioning of the State economy. Accordingly, it is the policy of the Fund to provide for participation of minorities and women on the Project.

(2) The Contractor acknowledges its understanding of the policy herein stated and agrees to cooperate with the Fund in the implementation of this policy.

Section 6.03 Participation by Minority and Women's Business Enterprises (MWBEs)/ Equal Employment Opportunity (EEO)

(1) General Provisions

a. The Fund is required to implement the provisions of New York State Executive Law Article 15-A, 5 NYCRR Parts 140-145 of the New York Codes, Rules and Regulations ("NYCRR"), and Executive Order No. 162 dated January 9, 2017 ("E.O. 162") for all State contracts as defined therein, with a value (1) in excess of \$25,000 for labor, services, equipment, materials, or any combination of the foregoing or (2) in excess of \$100,000 for real property renovation and/or construction.

b. The Contractor agrees, in addition to any other nondiscrimination provision of the Contract and at no additional cost to the Fund, to fully comply and cooperate with the Fund in the implementation of New York State Executive Law Article 15-A, the regulations promulgated thereunder, and E.O. 162. These requirements include equal employment opportunities for minority group members and women ("EEO") and contracting opportunities for New York State certified minority and women-owned business enterprises ("MWBEs"). Contractor's demonstration of "good faith efforts" pursuant to 5 NYCRR §142.8 shall be a part of these requirements. These provisions shall be deemed supplementary to, and not in lieu of, the nondiscrimination provisions required by New York State Executive Law Article 15 (the "Human Rights Law") and other applicable federal, state or local laws.

c. Failure to comply with all of the requirements herein may result in a finding of non-

responsiveness, non-responsibility and/or a breach of contract, leading to the assessment of liquidated damages pursuant to Section 7 of this Article, withholding of funds and such other remedies as may be available to the Fund pursuant to the Contract and applicable law, including but not limited to bid rejection or contract termination for cause.

- d. Contractor will include the provisions of this Article in each and every agreement, contract, and/or subcontract with each and every subcontractor and supplier in such a manner that the provisions of this Article will be binding upon each subcontractor and supplier as to work in connection with and related to this Agreement. All subcontractors and suppliers must be approved by the Fund and the MWBE Utilization plans are subject to approval by the Fund's Opportunities Program.

(2) Contract Goals

- a. For purposes of this Contract, the Fund hereby establishes goals of % for New York State-certified Minority-Owned Business Enterprises ("MBE") participation and % for New York State-certified Women-Owned Business Enterprises ("WBE") participation (collectively "MWBE Contract Goals") based on the current availability of MBEs and WBEs.

- i. The % goal for Minority-Owned Business Enterprise participation shall be applied as follows: a maximum of one third (1/3) of the goal may be applied to purchases of materials, supplies, and equipment from MBEs.
- ii. The % goal for Women-Owned Business Enterprise participation shall be applied as follows: a maximum of one third (1/3) of the goal may be applied to purchases of materials, supplies, and equipment from WBEs.

- b. For purposes of providing meaningful participation by MWBEs on the Contract and achieving the MWBE Contract Goals established in Section 2a hereof, Contractor should reference the Directory of New York State Certified MWBEs found at the following internet address:
<https://www.ny.newnycontracts.com>.

Additionally, the Contractor is encouraged to contact the Fund's Opportunities Program Office. The Contractor can also reach out to the Division of Minority and Women's Business Development at (212) 803-2414 to discuss additional methods of maximizing participation by MWBEs on the Contract.

- c. The Contractor understands that only sums paid to MWBEs for the performance of a commercially useful function, as that term is defined in 5 NYCRR §140.1, may be applied towards the achievement of the applicable MWBE participation goal. The portion of a contract with an MWBE serving as a supplier, that shall be deemed to represent the commercially useful function performed by the MWBE, shall be 60 percent of the total value of the contract. The portion of a contract with an MWBE serving as a broker, that shall be deemed to represent the commercially useful function performed by the MWBE, shall be the monetary value for fees, or the markup percentage, charged by the MWBE.

- d. Where MWBE Contract Goals have been established herein, the Contractor must document "good faith efforts" pursuant to pursuant to 5 NYCRR §142.8, to provide meaningful participation by MWBE's as subcontractors and suppliers, in the performance of the Contract. Such documentation shall include, but not necessarily be limited to:

- i. Evidence of outreach to MWBEs,
- ii. Any responses from MWBE's to the Contractor's outreach;
- iii. Copies of advertisements for participation by MWBEs in appropriate general circulation, trade and minority or women-owned publications;
- iv. The dates of attendance at any pre-bid, pre-award or other meetings, if any, scheduled by the Fund with MWBE's; and,
- v. Information describing specific steps undertaken by the Contractor to reasonably structure the Contract Scope of work to maximize opportunities for MWBE participation.

(3) Equal Employment Opportunity (EEO)

a. The provisions of Article 15-A of the Executive Law, the rules and regulations promulgated thereunder, and E.O. 162 pertaining to equal employment opportunities for minority group members and women, shall apply to the Contract. Contractor agrees to be bound by them. In the event of any conflict, the provisions of the statute, regulations and Executive Order shall govern over any contrary provisions of this Agreement.

b. In performing the Contract, the Contractor shall:

i. Ensure that the Contractor and each contractor and subcontractor performing work on the Contract shall undertake or continue existing EEO programs to ensure that minority group members and women are afforded equal employment opportunities without discrimination because of race, creed, color, national origin, sex, age, disability or marital status. For these purposes, EEO shall apply in the areas of recruitment, employment, job assignment, promotion, upgrading, demotion, transfer, layoff, or termination and rates of pay or other forms of compensation.

ii. Within seven (7) calendar days after the opening of bids or upon receipt of a request by the Fund, the Contractor shall have submitted an EEO policy statement to the Fund.

iii. If the Contractor or any of its sub-contractors do not have an existing EEO policy statement, the Fund may require the Contractor or subcontractor to adopt a model statement.

iv. The Contractor's EEO policy statement shall include the following language:

(a) The Contractor will not discriminate against any employee or applicant for employment because of race, creed, color, national origin, sex, age, disability or marital status, will undertake or continue existing EEO programs to ensure that minority group members and women are afforded equal employment opportunities without discrimination, and shall make and document its conscientious and active efforts to employ and utilize minority group members and women in its work force.

(b) The Contractor shall state in all solicitations or advertisements for employees that, in the performance of the Contract, all qualified applicants will be afforded equal employment opportunities without discrimination because of race, creed, color, national origin, sex, age, disability or marital status.

(c) At the request of the Fund, the Contractor shall request each employment agency, labor union, or authorized representative of workers with which it has a collective bargaining or other agreement or understanding, to furnish a written statement that such employment agency, labor union, or representative will not discriminate on the basis of race, creed, color, national origin, sex, age, disability or marital status and that such union or representative will affirmatively cooperate in the implementation of the Contractor's obligations herein.

(d) The Contractor will include the provisions of paragraphs a through c of this subdivision (iv) and paragraph e of this subsection 3 which provides for relevant provisions of the Human Rights Law, in every subcontract in such a manner that the requirements of the subdivision will be binding upon each subcontractor as to work in connection with the Contract.

c. Staffing Plan

To ensure compliance with E.O.162, in connection with all low bids in excess of \$250,000, the Contractor shall, as a required condition of contract award, prepare and submit a staffing plan, as part of the Contractor's bid or proposal, or within a reasonable time after the bid opening or proposal submission and prior to final contract award, as directed by the Fund. The Contractor shall do so using the staffing plan form provided by the Fund, to document the composition of the proposed workforce to be utilized in the performance of the Contract by the specified categories listed, including ethnic background, gender, and Federal occupational categories.

d. Monthly Workforce Utilization/Gross Wages

Report

i. For each and every real property renovation and/or construction contract in excess of \$100,000, the Contractor shall, during the term of the Contract and as part of the normal course of performing the work of the Contract, submit a monthly Workforce Utilization/Gross Wages Report, and shall require each of its subcontractors to submit a Workforce Utilization/Gross Wages Report in the electronic form prescribed by the Fund on a monthly basis.

ii. Separate forms shall be completed by the Contractor and any subcontractors.

iii. Pursuant to E.O.162, in addition to required Equal Employment Opportunity (EEO) information, the Contractor and its subcontractors are also required to include in such monthly reports the job titles and gross wages paid to each of their employees for the work performed by such employees on the Contract; or for each and every member of their entire workforce, if they are unable to determine which employees are working directly on the contract for which the report is submitted.

- e. Contractor shall comply with the provisions of the Human Rights Law, all other State and Federal statutory and constitutional non-discrimination provisions. Contractor and sub-contractors shall not discriminate against any employee or applicant for employment because of race, creed (religion), color, sex, national origin, sexual orientation, military status, age, disability, predisposing genetic characteristic, marital status or domestic violence victim status, and shall also follow the requirements of the Human Rights Law with regard to non-discrimination on the basis of prior criminal conviction and prior arrest.

(4) MWBE Utilization Plan

- a. The Contractor represents and warrants that Contractor has submitted an MWBE Utilization Plan for the Fund's approval prior to the execution of the Contract and within seven (7) calendar days after receipt of a request thereof.
- b. Contractor agrees to adhere to such MWBE Utilization Plan in the performance of the Contract.

- c. Contractor further agrees that a failure to submit and/or adhere to such MWBE Utilization Plan may constitute a material breach of the terms of the Contract. Upon the occurrence of such a material breach, the Fund shall be entitled to any remedy provided herein, including but not limited to, a finding that the Contractor is non-responsive

(5) Waivers

If the Contractor, after making good faith efforts, is unable to achieve the MWBE Contract Goals stated herein, the Contractor may submit a request for a waiver through a method provided by the Fund. Such waiver request must be supported by evidence of the Contractor's good faith efforts to achieve the maximum feasible MWBE participation towards the applicable MWBE Contract Goals. If documentation included with the waiver request is completed, the Fund shall evaluate the request and issue a written notice of approval or denial within twenty (20) business days of receipt.

If the Fund, upon review of the MWBE Utilization Plan, the reports described in Section 6.04, or any other relevant information, determines that the Contractor is failing or refusing to comply with the MWBE Contract Goals, and no waiver has been issued in regards to such non-compliance, the Fund may issue a notice of deficiency to the Contractor. The Contractor must respond to the notice of deficiency within seven (7) business days of receipt. Such response may include a request for partial or total waiver of MWBE Contract Goals.

(6) Liquidated Damages

- a. Where the Fund determines that Contractor is not in compliance with the provisions of this Article and the Contractor refuses to comply with such requirements, or if the Contractor is found to have willfully and intentionally failed to comply with the MWBE Contract Goals, Contractor shall be obligated to pay liquidated damages to the Fund.
- b. Such liquidated damages shall be calculated as an amount equaling the difference between:
- i. All sums identified for payment to MWBEs had the Contractor achieved the contractual MWBE goals; and

- ii. All sums actually paid to MWBEs for work performed or materials supplied under the Contract.
- c. In the event a determination has been made which requires the payment of liquidated damages and such identified sums have not been withheld by the Fund, Contractor shall pay such liquidated damages to the Fund within sixty (60) days after they are assessed. Provided, however, that if the Contractor has filed a complaint with the Director of the Division of Minority and Woman Business Development pursuant to 5 NYCRR § 142.12, liquidated damages shall be payable only in the event of a determination adverse to the Contractor following the complaint process.

Section 6.04 Reports, Records and Documentation

- a. The Contractor shall, for each and every real property renovation and/or construction contract in excess of \$100,000, file with the Fund monthly reports in the electronic form prescribed by the Fund, regarding actions taken pursuant to this Article, as well as a list of and value of subcontracts and supply contracts.
- b. The Contractor shall permit access to its books, records and accounts by the Fund for purposes of investigation to ascertain compliance with the provisions of this Article. The Contractor shall include this provision in every subcontract so that such provision will be binding upon each subcontractor.
- c. Failure to comply with the foregoing requirements entitles the Fund to take such action as the withholding of funds, suspension or termination of the Contract or such other actions or enforcement proceedings as allowed by the Contract. Such failure may also result in a finding of non-responsiveness, non-responsibility and/or a breach of the Contract.

Article VII Provisions Required by Law

Section 7.01 Provisions Deemed Inserted

Each and every provision required by law to be inserted in the Contract, including, but not limited to, the applicable provisions set forth in Schedule "A" which is attached hereto and made a part hereof, shall be deemed to be inserted herein and the Contract shall be read and enforced as though it were included herein and, in the event any such provision is not inserted or is not correctly inserted, then, upon the application of either party, this Contract shall forthwith be physically amended to make such insertion or correction.

Section 7.02 Wage Rates

The Contractor shall post the appropriate prevailing wage schedules in a conspicuous place at the construction site. The Department of Labor shall provide the Contractor with posters relating to prevailing wage rates and same shall be displayed by the Contractor in a conspicuous place at the construction site. The Contractor shall also distribute wallet cards, to be provided by the Department of Labor, to all workers engaged at the construction site containing information relating to wage rates and telephone numbers to call if a worker believes his or her rights are being violated. The Contractor shall provide each worker with a written notice, informing them of the applicable prevailing wage requirements, and the Contractor must obtain a signed statement or declaration from such worker attesting to the fact that he or she has been given this information. Further, the Contractor is required to keep certified copies of its payrolls at the construction site.

Section 7.03 Iran Energy Sector Divestment

Pursuant to New York State Finance Law §165-a, Iran Divestment Act of 2012 (Act), the Office of General Services is required to post on its website a list of persons who have been determined to engage in investment activities in Iran ("prohibited entities list"), as defined by the Act. New York State Public Authorities Law § 2879-c, with certain exceptions, prohibits the Fund from entering into or awarding a Contract with persons identified on the prohibited entities list and requires that the person (as defined in paragraph (e) of subdivision one of Section 165-a of the State finance law) entering into the contract with the Fund certify, under penalty of perjury, that it is not on the prohibited entities list. By signing this Agreement with the Fund, each person (as defined in paragraph (e) of subdivision one of Section 165-a of the State finance law) and each person signing on behalf of any other party certifies, and in the case of a joint bid or partnership each party thereto certifies as to its own organization, under penalty of perjury, that

to the best of its knowledge and belief that each person is not on the prohibited entities list.

Article VIII Vendor Responsibility

(1) The Contractor shall at all times during the Agreement term remain responsible. The Contractor shall provide the Fund with written notice as required by this Article of any issues impacting its responsibility, which shall minimally include updated responses to the its filed vendor responsibility questionnaire. The Contractor agrees, if requested by the Fund, to present evidence of its continuing legal authority to do business in New York State, integrity, experience, ability, prior performance and organizational and financial capacity.

(2) The Fund, at its sole discretion, reserves the right to suspend any or all activities under this Agreement, at any time, when the Fund discovers information that calls into question the responsibility of the Contractor. In the event of such suspension, the Contractor will be given written notice outlining the particulars of such suspension. Upon issuance of such notice, the Contractor must comply with the terms of the suspension order. Agreement activity may resume at such time as the Fund issues a written notice authorizing a resumption of performance under the Agreement.

(3) Upon written notice to the Contractor, and a reasonable opportunity to be heard with appropriate Fund officials or staff, the Contractor may be terminated by the Fund at the Contractor's expense where the Contractor is determined by the Fund to be non-responsible. In such event, the Fund may complete the contractual requirements in any manner that the Fund may deem advisable and pursue available legal or equitable remedies for breach.

(4) In addition to the notice requirements set forth in Section 1.12 of this Agreement, the Contractor shall provide the notice required by this section as follows:

The State University Construction Fund

Attention: Harry McLellan, General Counsel
The H. Carl McCall SUNY Building
353 Broadway, Albany, NY 12246
Telephone Number: (518) 320-1748
E-mail address: Harry.McLellan@suny.edu

In no case shall termination of the Contract by the Fund be deemed a breach by the Fund thereof, nor shall the Fund be liable for any damages or lost profits

or otherwise, which may be sustained by Contractor as a result of such termination.

Article IX Use of Service-Disabled Veteran-Owned Business Enterprises in Contract Performance

(1) Article 17-B of New York State Executive Law acknowledges that Service-Disabled Veteran-Owned Businesses (SDVOBs) strongly contribute to the economies of the State and the nation. As defenders of our nation and in recognition of their economic activity in doing business in New York State, the Contractor for the Project and Work defined in this Agreement, agrees to, at no additional cost to the Fund, fully comply and cooperate with the Fund's implementation of New York State Executive Law Article 17-B and provide opportunities for SDVOBs in the fulfillment of the requirements of this Agreement. SDVOBs can be readily identified on the directory of certified businesses at:

<https://ogs.ny.gov/Veterans/#1>

(2) The Contractor is strongly encouraged to the maximum extent practical and consistent with legal requirements of the State Finance Law and the Executive Law to use responsible and responsive SDVOBs in purchasing and utilizing commodities, services and technology that are of equal quality and functionality to those that may be obtained from non-SDVOBs. Furthermore, Contractors are reminded that they must continue to utilize small, minority and women-owned businesses consistent with current State law

(3) Utilizing SDVOBs in State contracts will help create more private sector jobs, rebuild New York State's infrastructure, and maximize economic activity to the mutual benefit of the Contractor and its SDVOB partners. SDVOBs will promote the Contractor's optimal performance under the Agreement, thereby fully benefiting the public sector programs that are supported by associated public procurements.

(4) Public procurements can drive and improve the State's economic engine through promotion of the use of SDVOBs by the Contractor. The Fund, therefore, expects Contractors to provide maximum assistance to SDVOBs in the performance of services for this Agreement. The potential participation by all kinds of SDVOBs will deliver great value to the State and its taxpayers.

(5) For the purposes of this Agreement, the Fund hereby establishes the goal of % participation for SDVOBs. For the purposes of providing meaningful

participation by SDVOBs on the Agreement and achieving the Agreement Goal, the Contractor should reference the directory of New York State Certified SDVOBs at the following internet address:

<https://ogs.ny.gov/Veterans/#1>

(6) Damages – SDVOB Participation: Any Contractor who willfully and intentionally fails to comply with the SDVOB participation requirements of the SDVOB regulations set forth in 9 NYCRR Section 252, and as set forth in this Agreement, shall be liable to the Fund for damages as otherwise specified in this agreement, and shall provide for other appropriate remedies on account of such breach. Damages shall be calculated based on the actual cost incurred by the Fund related to the Fund's expenses for personnel, supplies and overhead related to establishing, monitoring and reviewing certified SDVOB enterprise programmatic goals.

(7) The Contractor is required to submit a Compliance Report to the Fund in every application for payment or by request of the Fund and such report must document the progress made towards achievement of the SDVOB goal of the Agreement.

IN WITNESS WHEREOF, the parties hereto have
executed this Agreement as of the day and year first
above written.

STATE UNIVERSITY CONSTRUCTION FUND

By _____

Title _____

Name _____

(COMPANY NAME)

By _____

Date: _____

If Corporation, affix Corporate Seal

SUCF Project No. ()

Contract No. DXXXXXX

ACKNOWLEDGMENTS

(ACKNOWLEDGMENT BY INDIVIDUAL)

STATE OF)
COUNTY OF) SS:

On this _____ day of _____, 20____, before me personally came
_____, to me known and known to me to be the
person described in and who executed the foregoing instrument and he acknowledged to me that he executed the same.

Notary Public

(ACKNOWLEDGMENT BY PARTNERSHIP)

STATE OF)
COUNTY OF) SS:

On this _____ day of _____, 20____, before me personally came
_____, to me known and known to me to be the
person who executed the above instrument, who, being duly sworn by me, did for h self depose and say that he is a
member of the firm of _____ consisting of h self and

that he executed the foregoing instrument in the firm name of _____

and that he had authority to sign same, and he did duly acknowledge to me that he executed the same as the act and deed

of said firm of _____,for the uses and purposes mentioned therein.

Notary Public

(ACKNOWLEDGEMENT BY CORPORATION)

STATE OF)
COUNTY OF) SS:

On this _____ day of _____, 20____, before me personally came
_____, to me known, who, being by me duly sworn, did depose
and say that he/she/they reside(s) in _____; that he/she/they is (are) the
_____ (president or other officer or director or attorney in fact duly appointed) of the
_____ (name of corporation), the corporation described in and which executed
the above instrument; and that he/she/they signed his/her/their name(s) thereto by authority of the board of directors of said
corporation.

Notary Public

State University Construction Fund Appendix “A” Standard Clauses For New York State Contracts

The parties to the attached contract, license, lease, amendment or other agreement of any kind (hereinafter, "the contract" or "this contract") agree to be bound by the following clauses which are hereby made a part of the contract (the word "Contractor" herein refers to any party other than the State or the State University Construction Fund, whether a contractor, licensor, licensee, lessor, lessee or any other party; the State University Construction Fund shall hereinafter be referred to as the "Fund"):

1. EXECUTORY CLAUSE. In accordance with Section 41 of the State Finance Law, the State and the Fund shall have no liability under this contract to the Contractor or to anyone else beyond funds appropriated and available for this contract.

2. NON-ASSIGNMENT CLAUSE. In accordance with Section 138 of the State Finance Law, this contract may not be assigned by the Contractor or its right, title or interest therein assigned, transferred, conveyed, sublet or otherwise disposed of without the State's or the Fund's previous written consent, and attempts to do so are null and void. Notwithstanding the foregoing, such prior written consent of an assignment of a contract let pursuant to Article XI of the State Finance Law may be waived at the discretion of the Fund and with the concurrence of the State Comptroller where the original contract was subject to the State Comptroller's approval, where the assignment is due to a reorganization, merger or consolidation of the Contractor's business entity or enterprise. The Fund retains its right to approve an assignment and to require that any Contractor demonstrate its responsibility to do business with the Fund. The Contractor may, however, assign its right to receive payments without the Fund's prior written consent unless this contract concerns Certificates of Participation pursuant to Article 5-A of the State Finance Law.

3. COMPTROLLER'S APPROVAL. (a) In accordance with Section 112 of the State Finance Law and Section 373 of the Education Law, the State Comptroller's approval is required for the following contracts: (i) goods, services, construction and construction-related services which exceed \$75,000 and (ii) purchases utilizing an Office of General Services centralized contract which exceed \$200,000;

(b) If this contract exceeds the threshold amounts listed above in Paragraph 3(a), or, if this is an

amendment to any amount to a contract which, as so amended, exceeds said threshold amounts, or if, by this contract, the State or the Fund agrees to give something other than money when the value or reasonably estimated value of such consideration exceeds \$25,000, it shall not be valid, effective or binding upon the Fund or the State and the Fund and the State shall bear no liability, until it has been approved by the State Comptroller or the pertinent pre-audit review period has elapsed without State Comptroller approval or rejection and such contracts are filed in his or her office.

4. WORKERS' COMPENSATION BENEFITS. In accordance with Section 142 of the State Finance Law, this contract shall be void and of no force and effect unless the Contractor shall provide and maintain coverage during the life of this contract for the benefit of such employees as are required to be covered by the provisions of the Workers' Compensation Law.

5. NON-DISCRIMINATION REQUIREMENTS. To the extent required by Article 15 of the Executive Law (also known as the Human Rights Law) and all other State and Federal statutory and constitutional non-discrimination provisions, the Contractor will not discriminate against any employee or applicant for employment, nor subject any individual to harassment, because of age, race, creed, color, national origin, citizenship or immigration status, sexual orientation, gender identity or expression, military status, sex, disability, predisposing genetic characteristics, familial status, marital status, or domestic violence victim status or because the individual has opposed any practices forbidden under the Human Rights Law or has filed a complaint, testified, or assisted in any proceeding under the Human Rights Law. Furthermore, in accordance with Section 220-e of the Labor Law, if this is a contract for the construction, alteration or repair of any public building or public work or for the manufacture, sale or distribution of materials, equipment or supplies, and to the extent that this contract shall be performed within the State of New York, Contractor agrees that neither it nor its subcontractors shall, by reason of race, creed, color, disability, sex, or national origin: (a) discriminate in hiring against any New York State citizen who is qualified and available to perform the work; or (b) discriminate against or intimidate any employee hired for the performance of work under this contract. If this is a building service contract as defined in Section 230 of the Labor Law, then, in

accordance with Section 239 thereof, Contractor agrees that neither it nor its subcontractors shall by reason of race, creed, color, national origin, age, sex or disability: (a) discriminate in hiring against any New York State citizen who is qualified and available to perform the work; or (b) discriminate against or intimidate any employee hired for the performance of work under this contract. Contractor is subject to fines of \$50.00 per person per day for any violation of Section 220-e or Section 239 as well as possible termination of this contract and forfeiture of all moneys due hereunder for a second or subsequent violation.

6. WAGE AND HOURS PROVISIONS. If this is a public work contract covered by Article 8 of the Labor Law or a building service contract covered by Article 9 thereof, neither Contractor's employees nor the employees of its subcontractors may be required or permitted to work more than the number of hours or days stated in said statutes, except as otherwise provided in the Labor Law and as set forth in prevailing wage and supplement schedules issued by the State Labor Department. Furthermore, Contractor and its subcontractors must pay at least the prevailing wage rate and pay or provide the prevailing supplements, including the premium rates for overtime pay, as determined by the State Labor Department in accordance with the Labor Law. Additionally, effective April 28, 2008, if this is a public work contract covered by Article 8 of the Labor Law, the Contractor understands and agrees that the filing of payrolls in a manner consistent with Subdivision 3-a of Section 220 of the Labor Law shall be a condition precedent to payment by the Fund of any Fund approved sums due and owing for work done upon the project.

7. NON-COLLUSIVE BIDDING CERTIFICATION. In accordance with Section 139-d of the State Finance Law, if this contract was awarded based upon the submission of bids, Contractor affirms, under penalty of perjury, that its bid was arrived at independently and without collusion aimed at restricting competition. Contractor further affirms that, at the time Contractor submitted its bid, an authorized and responsible person executed and delivered to the Fund a non-collusive bidding certification on Contractor's behalf.

8. INTERNATIONAL BOYCOTT PROHIBITION. In accordance with Section 220-f of the Labor Law and Section 139-h of the State Finance Law, if this contract exceeds \$5,000, the Contractor agrees, as a material condition of the contract, that neither the Contractor nor any substantially owned or affiliated person, firm, partnership or corporation has participated, is participating, or shall participate in an

international boycott in violation of the federal Export Administration Act of 1979 (50 USC App. Sections 2401 et seq.) or regulations thereunder. If such Contractor, or any of the aforesaid affiliates of Contractor, is convicted or is otherwise found to have violated said laws or regulations upon the final determination of the United States Commerce Department or any other appropriate agency of the United States subsequent to the contract's execution, such contract, amendment or modification thereto shall be rendered forfeit and void. The Contractor shall so notify the State Comptroller within five (5) business days of such conviction, determination or disposition of appeal (2 NYCRR § 105.4).

9. SET-OFF RIGHTS. The State and the Fund shall have all common law, equitable and statutory rights of set-off. These rights shall include, but not be limited to, the State's and the Fund's option to withhold for the purposes of set-off any moneys due to the Contractor under this contract up to any amounts due and owing to the State or the Fund with regard to this contract or any other Fund contract, as well as any other contract with any State department or agency, including any contract for a term commencing prior to the term of this contract, plus any amounts due and owing to the State or the Fund for any other reason including, without limitation, tax delinquencies, fee delinquencies or monetary penalties relative thereto. The State and the Fund shall exercise their set-off rights in accordance with normal State practices including, in cases of set-off pursuant to an audit, the finalization of such audit by the State, the Fund, its representatives, or the State Comptroller.

10. RECORDS. The Contractor shall establish and maintain complete and accurate books, records, documents, accounts and other evidence directly pertinent to performance under this contract (hereinafter, collectively, the "Records"). The Records must be kept for the balance of the calendar year in which they were made and for six (6) additional years thereafter. The State Comptroller, the Attorney General and any other person or entity authorized to conduct an examination, as well as the Fund and any other agencies involved in this contract, shall have access to the Records during normal business hours at an office of the Contractor within the State of New York or, if no such office is available, at a mutually agreeable and reasonable venue within the State, for the term specified above for the purposes of inspection, auditing and copying. The Fund shall take reasonable steps to protect from public disclosure any of the Records which are exempt from disclosure under Section 87 of the Public Officers Law (the "Statute") provided that: (i)

the Contractor shall timely inform an appropriate Fund official, in writing, that said Records should not be disclosed; and (ii) said Records shall be sufficiently identified; and (iii) designation of said records as exempt under the Statute is reasonable. Nothing contained herein shall diminish, or in any way adversely affect, the State's or the Fund's right to discovery in any pending or future litigation.

11. IDENTIFYING INFORMATION AND PRIVACY NOTIFICATION.

(a) Identification Number(s). Every invoice or New York State Claim for Payment submitted to the Fund by a payee, for payment for the sale of goods or services or for transactions (e.g., leases, easements, licenses, etc.) related to real or personal property must include the payee's identification number. The number is any or all of the following: (i) the payee's Federal employer identification number, (ii) the payee's Federal social security number, and/or (iii) the payee's Vendor Identification Number assigned by the Statewide Financial System. Failure to include such number or numbers may delay payment. Where the payee does not have such number or numbers, the payee, on its invoice or Claim for Payment, must give the reason or reasons why the payee does not have such number or numbers.

(b) Privacy Notification. (1) The authority to request the above personal information from a seller of goods or services or a lessor of real or personal property, and the authority to maintain such information, is found in Section 5 of the State Tax Law. Disclosure of this information by the seller or lessor to the Fund or the State is mandatory. The principal purpose for which the information is collected is to enable the State to identify individuals, businesses and others who have been delinquent in filing tax returns or may have understated their tax liabilities and to generally identify persons affected by the taxes administered by the Commissioner of Taxation and Finance. The information will be used for tax administration purposes and for any other purpose authorized by law. (2) The personal information is requested by the purchasing unit of the Fund contracting to purchase the goods or services or lease the real or personal property covered by this contract or lease. The information is maintained in the Statewide Financial System by the Vendor Management Unit within the Bureau of State Expenditures, Office of the State Comptroller, 110 State Street, Albany, New York 12236.

12. EQUAL EMPLOYMENT OPPORTUNITIES FOR MINORITIES AND WOMEN. In accordance with Section 312 of the Executive Law and 5 NYCRR Part 143, if this contract is: (i) a written agreement or

purchase order instrument, providing for a total expenditure in excess of \$25,000.00, whereby a contracting agency is committed to expend or does expend funds in return for labor, services, supplies, equipment, materials or any combination of the foregoing, to be performed for, or rendered or furnished to the Fund; or (ii) a written agreement in excess of \$100,000.00 whereby the Fund is committed to expend or does expend funds for the acquisition, construction, demolition, replacement, major repair or renovation of real property and improvements thereon; or (iii) a written agreement in excess of \$100,000.00 whereby the owner of a State assisted housing project is committed to expend or does expend funds for the acquisition, construction, demolition, replacement, major repair or renovation of real property and improvements thereon for such project, then the following shall apply and by signing this agreement the Contractor certifies and affirms that it is Contractor's equal employment opportunity policy that:

(a) The Contractor will not discriminate against employees or applicants for employment because of race, creed, color, national origin, sex, age, disability or marital status, shall make and document its conscientious and active efforts to employ and utilize minority group members and women in its work force on State contracts and will undertake or continue existing programs of affirmative action to ensure that minority group members and women are afforded equal employment opportunities without discrimination. Affirmative action shall mean recruitment, employment, job assignment, promotion, upgradings, demotion, transfer, layoff, or termination and rates of pay or other forms of compensation;

(b) at the Fund's request, the Contractor shall request each employment agency, labor union, or authorized representative of workers with which it has a collective bargaining or other agreement or understanding, to furnish a written statement that such employment agency, labor union or representative will not discriminate on the basis of race, creed, color, national origin, sex, age, disability or marital status and that such union or representative will affirmatively cooperate in the implementation of the Contractor's obligations herein; and

(c) the Contractor shall state, in all solicitations or advertisements for employees, that, in the performance of the State contract, all qualified applicants will be afforded equal employment opportunities without discrimination because of race, creed, color, national origin, sex, age, disability or marital status.

Contractor will include the provisions of "a," "b," and "c" above, in every subcontract over \$25,000.00 for the construction, demolition, replacement, major repair, renovation, planning or design of real property and improvements thereon (the "Work") except where the Work is for the beneficial use of the Contractor. Section 312 does not apply to: (i) work, goods or services unrelated to this contract; or (ii) employment outside New York State. The State and the Fund shall consider compliance by a contractor or subcontractor with the requirements of any federal law concerning equal employment opportunity which effectuates the purpose of this clause. The Fund shall determine whether the imposition of the requirements of the provisions hereof duplicate or conflict with any such federal law and if such duplication or conflict exists, the Fund shall waive the applicability of Section 312 to the extent of such duplication or conflict. Contractor will comply with all duly promulgated and lawful rules and regulations of the Department of Economic Development's Division of Minority and Women's Business Development pertaining hereto.

13. CONFLICTING TERMS. In the event of a conflict between the terms of the contract (including any and all attachments thereto and amendments thereof) and the terms of this Appendix A, the terms of this Appendix A shall control.

14. GOVERNING LAW. This contract shall be governed by the laws of the State of New York except where the Federal supremacy clause requires otherwise.

15. LATE PAYMENT. Timeliness of payment and any interest to be paid to Contractor for late payment shall be governed by Article 11-A of the State Finance Law to the extent required by law. For the purposes of Article 11-A of the State Finance law, the Controller's Office of the State University Construction Fund, whose mailing address is the H. Carl McCall SUNY Building, 353 Broadway, Albany, New York 12246, is the Fund's designated payment office.

16. NO ARBITRATION. Disputes involving this contract, including the breach or alleged breach thereof, may not be submitted to binding arbitration (except where statutorily authorized), but must, instead, be heard in a court of competent jurisdiction of the State of New York.

17. SERVICE OF PROCESS. In addition to the methods of service allowed by the State Civil Practice Law & Rules ("CPLR"), Contractor hereby consents to service of process upon it by registered or certified

mail, return receipt requested. Service hereunder shall be complete upon Contractor's actual receipt of process or upon the Fund's receipt of the return thereof by the United States Postal Service as refused or undeliverable. Contractor must promptly notify the Fund, in writing, of each and every change of address to which service of process can be made. Service by the Fund to the last known address shall be sufficient. Contractor will have thirty (30) calendar days after service hereunder is complete in which to respond.

18. PROHIBITION ON PURCHASE OF TROPICAL HARDWOODS. The Contractor certifies and warrants that all wood products to be used under this contract award will be in accordance with, but not limited to, the specifications and provisions of Section 165 of the State Finance Law, (Use of Tropical Hardwoods) which prohibits purchase and use of tropical hardwoods, unless specifically exempted, by the State or any governmental agency or political subdivision or public benefit corporation. Qualification for an exemption under this law will be the responsibility of the contractor to establish to meet with the approval of the State.

In addition, when any portion of this contract involving the use of woods, whether supply or installation, is to be performed by any subcontractor, the prime Contractor will indicate and certify in the submitted bid proposal that the subcontractor has been informed and is in compliance with specifications and provisions regarding use of tropical hardwoods as detailed in Section 165 of the State Finance Law. Any such use must meet with the approval of the State and the Fund; otherwise, the bid may not be considered responsive. Under bidder certifications, proof of qualification for exemption will be the responsibility of the Contractor to meet with the approval of the State.

19. MACBRIDE FAIR EMPLOYMENT PRINCIPLES. In accordance with the MacBride Fair Employment Principles (Chapter 807 of the Laws of 1992), the Contractor hereby stipulates that the Contractor either (a) has no business operations in Northern Ireland, or (b) shall take lawful steps in good faith to conduct any business operations in Northern Ireland in accordance with the MacBride Fair Employment Principles (as described in Section 165 of the New York State Finance Law), and shall permit independent monitoring of compliance with such principles.

20. OMNIBUS PROCUREMENT ACT OF 1992. It is the policy of New York State to maximize opportunities for the participation of New York State

business enterprises, including minority- and women-owned business enterprises as bidders, subcontractors and suppliers on its procurement contracts.

Information on the availability of New York State subcontractors and suppliers is available from:

NYS Department of Economic Development
Division for Small Business and Technology Development
625 Broadway
Albany, New York 12245
Telephone: 518-292-5100

A directory of certified minority- and women-owned business enterprises is available from:

NYS Department of Economic Development
Division of Minority and Women's Business Development
633 Third Avenue, 33rd Floor
New York, NY 10017
646-846-7364
email: mwbebusinessdev@esd.ny.gov
<https://ny.newnycontracts.com/FrontEnd/searchcertifieddirectory.asp>

The Omnibus Procurement Act of 1992 (Chapter 844 of the Laws of 1992, codified in State Finance Law § 139-i and Public Authorities Law § 2879(3)(n)-(p)) requires that by signing this bid proposal or contract, as applicable, Contractors certify that whenever the total bid amount is greater than \$1 million:

(a) The Contractor has made reasonable efforts to encourage the participation of New York State Business Enterprises as suppliers and subcontractors, including certified minority- and women-owned business enterprises, on this project, and has retained the documentation of these efforts to be provided upon request to the State;

(b) The Contractor has complied with the Federal Equal Employment Opportunity Act of 1972 (P.L. 92-261), as amended;

(c) The Contractor agrees to make reasonable efforts to provide notification to New York State residents of employment opportunities on this project through listing any such positions with the Job Service Division of the New York State Department of Labor, or providing such notification in such manner as is consistent with existing collective bargaining contracts or agreements. The Contractor agrees to document these efforts and to provide said documentation to the Fund upon request; and

(d) The Contractor acknowledges notice that the State may seek to obtain offset credits from foreign countries as a result of this contract and agrees to cooperate with the State in these efforts.

21. RECIPROCITY AND SANCTIONS PROVISIONS.

Bidders are hereby notified that if their principal place of business is located in a country, nation, province, state or political subdivision that penalizes New York State vendors, and if the goods or services they offer will be substantially produced or performed outside New York State, the Omnibus Procurement Act of 1994 and 2000 amendments (Chapter 684 and Chapter 383, respectively, codified in State Finance Law § 165(6) and Public Authorities Law § 2879(5))) require that they be denied contracts which they would otherwise obtain. NOTE: As of May 2023, the list of discriminatory jurisdictions subject to this provision includes the states of South Carolina, Alaska, West Virginia, Wyoming, Louisiana and Hawaii.

22. COMPLIANCE WITH BREACH NOTIFICATION AND DATA SECURITY LAWS.

Contractor shall comply with the provisions of the New York State Information Security Breach and Notification Act (General Business Law §§ 899-aa and 899-bb and State Technology Law § 208.

23. COMPLIANCE WITH CONSULTANT DISCLOSURE LAW.

If this is a contract for consulting services, defined for purposes of this requirement to include analysis, evaluation, research, training, data processing, computer programming, engineering, environmental, health, and mental health services, accounting, auditing, paralegal, legal or similar services, then, in accordance with Section 163 (4)(g) of the State Finance Law (as amended by Chapter 10 of the Laws of 2006), the Contractor shall timely, accurately and properly comply with the requirement to submit an annual employment report for the contract to the Department of Civil Service and the State Comptroller.

24. PROCUREMENT LOBBYING. To the extent this agreement is a "procurement contract" as defined by State Finance Law §§ 139-j and 139-k, by signing this agreement the contractor certifies and affirms that all disclosures made in accordance with State Finance Law §§ 139-j and 139-k are complete, true and accurate. In the event such certification is found to be intentionally false or intentionally incomplete, the Fund may terminate the agreement by providing written notification to the Contractor in accordance with the terms of the agreement.

25. CERTIFICATION OF REGISTRATION TO COLLECT SALES AND COMPENSATING USE TAX BY CERTAIN STATE CONTRACTORS, AFFILIATES AND SUBCONTRACTORS.

To the extent this agreement is a contract as defined by Tax Law § 5-a, if the contractor fails to make the certification required by Tax Law § 5-a or if during the term of the contract, the Department of Taxation and Finance or the Fund discovers that the certification, made under penalty of perjury, is false, then such failure to file or false certification shall be a material breach of this contract and this contract may be terminated, by providing written notification to the Contractor in accordance with the terms of the contract, if the Fund determines that such action is in the best interests of the State.

26. IRAN DIVESTMENT ACT. By entering into this Agreement, Contractor certifies in accordance with State Finance Law § 165-a that it is not on the "Entities Determined to be Non-Responsive Bidders/Offerers pursuant to the New York State Iran Divestment Act of 2012" ("Prohibited Entities List") posted at: <https://ogs.ny.gov/iran-divestment-act-2012>

Contractor further certifies that it will not utilize on this Contract any subcontractor that is identified on the Prohibited Entities List. Contractor agrees that should it seek to renew or extend this Contract, it must provide the same certification at the time the Contract is renewed or extended. Contractor also agrees that any proposed Assignee of this Contract will be required to certify that it is not on the Prohibited Entities List before the contract assignment will be approved by the Fund.

During the term of the Contract, should the Fund receive information that a person (as defined in State Finance Law § 165-a) is in violation of the above-referenced certifications, the Fund will review such information and offer the person an opportunity to respond. If the person fails to demonstrate that it has ceased its engagement in the investment activity which is in violation of the Act within 90 days after the determination of such violation, then the Fund shall

take such action as may be appropriate and provided for by law, rule, or contract, including, but not limited to, imposing sanctions, seeking compliance, recovering damages, or declaring the Contractor in default.

The Fund reserves the right to reject any bid, request for assignment, renewal or extension for an entity that appears on the Prohibited Entities List prior to the award, assignment, renewal or extension of a contract, and to pursue a responsibility review with respect to any entity that is awarded a contract and appears on the Prohibited Entities list after contract award.

27. ADMISSIBILITY OF REPRODUCTION OF CONTRACT.

Notwithstanding the best evidence rule or any other legal principle or rule of evidence to the contrary, the Contractor acknowledges and agrees that it waives any and all objections to the admissibility into evidence at any court proceeding or to the use at any examination before trial of an electronic reproduction of this contract, in the form approved by the State Comptroller, if such approval was required, regardless of whether the original of said contract is in existence.

SCHEDULE I Unit Prices

Refer to Section 4.04 of the Agreement for additional information.

<u>Work or Material Description</u>	<u>Amount in Words</u>	<u>Amount in Figures</u>
---	------------------------	--------------------------

SCHEDULE II Allowance(s)

Refer to Section 4.05 of the Agreement for additional information. The amount(s) indicated below shall be included in the Total Bid amount and their total indicated on the Proposal in the space provided.

<u>Work or Material Description</u>	<u>Amount in Words</u>	<u>Amount in Figures</u>
---	------------------------	--------------------------

SCHEDULE III Field Order Allowance

Refer to Section 4.05A of the Agreement for additional information. The amount indicated below shall be included in the Total Bid amount and indicated on the Proposal in the space provided.

(in words)

(in figures)

SUNY NEW PALTZ
RENOVATE PEREGRINE DINING HALL NO. 032
SUCF NO. 081056-00
KSQ DESIGN PROJECT NO. 2333601.00

BID SET
AUGUST 17TH, 2026
BID ADDENDUM #1

SECTION 00 73 43 - Wage Rate Requirements

Wage Rates and Supplements

The following are the rates of wages and supplements determined by the Industrial Commissioner of the State of New York as prevailing in the locality of the site at which the work will be performed:

SUNY New Paltz

Renovate Peregrine Dining Hall

Southside Loop,

New Paltz, NY 12561

PRC#: 2024013717

*Effective 7/1/01, NYSDOL stopped providing individually printed copies of the **updated** schedules on existing contracts. Updated schedules may be obtained on the NYSDOL website:*

<https://apps.labor.ny.gov/wpp/publicViewProject.do?method=showIt&id=1578983>

SUNY NEW PALTZ
RENOVATE PEREGRINE DINING HALL NO. 032
SUCF NO. 081056-00
KSQ DESIGN PROJECT NO. 2333601.00

BID SET
AUGUST 17TH, 2026
BID ADDENDUM #1

THIS PAGE INTENTIONALLY LEFT BLANK



Kathy Hochul, Governor

Roberta Reardon, Commissioner

SUCF

Ofe Pearson
215 west 40th street
15th floor
New York NY 10018

Schedule Year 2026 through 2027
Date Requested 10/29/2024
PRC# 2024013717

Location SUNY New Paltz
Project ID# 081056-00
Project Type Addition and interior renovation of dining hall, student lounge, and office suite.

PREVAILING WAGE SCHEDULE FOR ARTICLE 8 PUBLIC WORK PROJECT

Attached is the current schedule(s) of the prevailing wage rates and prevailing hourly supplements for the project referenced above. A unique Prevailing Rate Case Number (PRC#) has been assigned to the schedule(s) for your project.

The schedule is effective from July 2026 through June 2027. All updates, corrections, posted on the 1st business day of each month, and future copies of the annual determination are available on the Department's website www.labor.ny.gov. Updated PDF copies of your schedule can be accessed by entering your assigned PRC# at the proper location on the website.

It is the responsibility of the contracting agency or its agent to annex and make part, the attached schedule, to the specifications for this project, when it is advertised for bids and /or to forward said schedules to the successful bidder(s), immediately upon receipt, in order to insure the proper payment of wages.

Please refer to the "General Provisions of Laws Covering Workers on Public Work Contracts" provided with this schedule, for the specific details relating to other responsibilities of the Department of Jurisdiction.

Upon completion or cancellation of this project, enter the required information and mail **OR** fax this form to the office shown at the bottom of this notice, **OR** fill out the electronic version via the NYSDOL website.

NOTICE OF COMPLETION / CANCELLATION OF PROJECT

Date Completed: _____ Date Cancelled: _____

Name & Title of Representative: _____

Phone: (518) 457-5589 Fax: (518) 485-1870
W. Averell Harriman State Office Campus, Bldg. 12, Room 130, Albany, NY 12240

THIS PAGE INTENTIONALLY LEFT BLANK

General Provisions of Laws Covering Workers on Article 8 Public Work Contracts

Introduction

The Labor Law requires public work contractors and subcontractors to pay laborers, workers, or mechanics employed in the performance of a public work contract not less than the prevailing rate of wage and supplements (fringe benefits) in the locality where the work is performed.

Contractor Registry

Effective December 30, 2024 all contractors and subcontractors submitting bids or performing construction work on public work projects, or private projects covered by Article 8 of the Labor Law, are required to register with the New York State Department of Labor (NYSDOL) under Labor Law Section 220-i. To register, contractors and subcontractors must submit an application through NYSDOL's Contractor Registry portal which is available through the agency's Management System for Protecting Worker Rights (MPWR) <https://mpwr-public.labor.ny.gov/en/login>.

For additional information, please visit [online](#).

Responsibilities of the Department of Jurisdiction

A Department of Jurisdiction (Contracting Agency) includes a state department, agency, board or commission; a county, city, town or village; a school district, board of education or board of cooperative educational services; a sewer, water, fire, improvement and other district corporation; a public benefit corporation; and a public authority awarding a public work contract.

The Department of Jurisdiction (Contracting Agency) awarding a public work contract MUST obtain a Prevailing Rate Schedule listing the hourly rates of wages and supplements due the workers to be employed on a public work project. This schedule may be obtained by completing and forwarding a "Request for wage and Supplement Information" form (PW 39) to the Bureau of Public Work. The Prevailing Rate Schedule MUST be included in the specifications for the contract to be awarded and is deemed part of the public work contract.

Upon the awarding of the contract, the law requires that the Department of Jurisdiction (Contracting Agency) furnish the following information to the Bureau: the name and address of the contractor, the date the contract was let and the approximate dollar value of the contract. To facilitate compliance with this provision of the Labor Law, a copy of the Department's "Notice of Contract Award" form (PW 16) is provided with the original Prevailing Rate Schedule.

The Department of Jurisdiction (Contracting Agency) is required to notify the Bureau of the completion or cancellation of any public work project. The Department's PW 200 form is provided for that purpose.

Both the PW 16 and PW 200 forms are available for completion [online](#).

Hours

No laborer, worker, or mechanic in the employ of a contractor or subcontractor engaged in the performance of any public work project shall be permitted to work more than eight hours in any day or more than five days in any week, except in cases of extraordinary emergency. The contractor and the Department of Jurisdiction (Contracting Agency) may apply to the Bureau of Public Work for a dispensation permitting workers to work additional hours or days per week on a particular public work project.

Wages and Supplements

The wages and supplements to be paid and/or provided to laborers, workers, and mechanics employed on a public work project shall be not less than those listed in the current Prevailing Rate Schedule for the locality where the work is performed. If a prime contractor on a public work project has not been provided with a Prevailing Rate Schedule, the contractor must notify the Department of Jurisdiction (Contracting Agency) who in turn must request an original Prevailing Rate Schedule form the Bureau of Public Work. Requests may be submitted by: mail to NYSDOL, Bureau of Public Work, State Office Bldg. Campus, Bldg. 12, Rm. 130, Albany, NY 12226; Fax to Bureau of Public Work (518) 485-1870; or electronically at the NYSDOL website www.labor.ny.gov.

Upon receiving the original schedule, the Department of Jurisdiction (Contracting Agency) is REQUIRED to provide complete copies to all prime contractors who in turn MUST, by law, provide copies of all applicable county schedules to each subcontractor and obtain from each subcontractor, an affidavit certifying such schedules were received. If the original schedule expired, the contractor may obtain a copy of the new annual determination from the NYSDOL website www.labor.ny.gov.

The Commissioner of Labor makes an annual determination of the prevailing rates. This determination is in effect from July 1st through June 30th of the following year. The annual determination is available on the NYSDOL website

Payrolls and Payroll Records

Every contractor and subcontractor MUST keep original payrolls or transcripts subscribed and affirmed as true under penalty of perjury. As per Article 6 of the Labor law, contractors and subcontractors are required to establish, maintain, and preserve for not less than six (6) years, contemporaneous, true, and accurate payroll records. At a minimum, payrolls must show the following information for each person employed on a public work project: Name, Address, Last 4 Digits of Social Security Number, Classification(s) in which the worker was employed, Hourly wage rate(s) paid, Supplements paid or provided, and Daily and weekly number of hours worked in each classification.

The filing of payrolls to the Department of Jurisdiction is a condition of payment. Every contractor and subcontractor shall submit to the Department of Jurisdiction (Contracting Agency), within thirty (30) days after issuance of its first payroll and every thirty (30) days thereafter, a transcript of the original payrolls, subscribed and affirmed as true under penalty of perjury. The Department of Jurisdiction (Contracting Agency) shall collect, review for facial validity, and maintain such payrolls.

In addition, the Commissioner of Labor may require contractors to furnish, with ten (10) days of a request, payroll records sworn to as their validity and accuracy for public work and private work. Payroll records include, but are not limited to time cards, work description sheets, proof that supplements were provided, cancelled payroll checks and payrolls. Failure to provide the requested information within the allotted ten (10) days will result in the withholding of up to 25% of the contract, not to exceed \$100,000.00. If the contractor or subcontractor does not maintain a place of business in New York State and the amount of the contract exceeds \$25,000.00, payroll records and certifications must be kept on the project worksite.

The prime contractor is responsible for any underpayments of prevailing wages or supplements by any subcontractor.

All contractors or their subcontractors shall provide to their subcontractors a copy of the Prevailing Rate Schedule specified in the public work contract as well as any subsequently issued schedules. A failure to provide these schedules by a contractor or subcontractor is a violation of Article 8, Section 220-a of the Labor Law.

All subcontractors engaged by a public work project contractor or its subcontractor, upon receipt of the original schedule and any subsequently issued schedules, shall provide to such contractor a verified statement attesting that the subcontractor has received the Prevailing Rate Schedule and will pay or provide the applicable rates of wages and supplements specified therein. (See NYS Labor Laws, Article 8 . Section 220-a).

Determination of Prevailing Wage and Supplement Rate Updates Applicable to All Counties

The wages and supplements contained in the annual determination become effective July 1st whether or not the new determination has been received by a given contractor. Care should be taken to review the rates for obvious errors. Any corrections should be brought to the Department's attention immediately. It is the responsibility of the public work contractor to use the proper rates. If there is a question on the proper classification to be used, please call the district office located nearest the project. Any errors in the annual determination will be corrected and posted to the NYSDOL website on the first business day of each month. Contractors are responsible for paying these updated rates as well, retroactive to July 1st.

When you review the schedule for a particular occupation, your attention should be directed to the dates above the column of rates. These are the dates for which a given set of rates is effective. To the extent possible, the Department posts rates in its possession that cover periods of time beyond the July 1st to June 30th time frame covered by a particular annual determination. Rates that extend beyond that instant time period are informational ONLY and may be updated in future annual determinations that actually cover the then appropriate July 1st to June 30th time period.

Withholding of Payments

When a complaint is filed with the Commissioner of Labor alleging the failure of a contractor or subcontractor to pay or provide the prevailing wages or supplements, or when the Commissioner of Labor believes that unpaid wages or supplements may be due, payments on the public work contract shall be withheld from the prime contractor in a sufficient amount to satisfy the alleged unpaid wages and supplements, including interest and civil penalty, pending a final determination.

When the Bureau of Public Work finds that a contractor or subcontractor on a public work project failed to pay or provide the requisite prevailing wages or supplements, the Bureau is authorized by Sections 220-b and 235.2 of the Labor Law to so notify the financial officer of the Department of Jurisdiction (Contracting Agency) that awarded the public work contract. Such officer MUST then withhold or cause to be withheld from any payment due the prime contractor on account of such contract the amount indicated by the Bureau as sufficient to satisfy the unpaid wages and supplements, including interest and any civil penalty that may be assessed by the Commissioner of Labor. The withholding continues until there is a final determination of the underpayment by the Commissioner of Labor or by the court in the event a legal proceeding is instituted for review of the determination of the Commissioner of Labor.

The Department of Jurisdiction (Contracting Agency) shall comply with this order of the Commissioner of Labor or of the court with respect to the release of the funds so withheld.

Summary of Notice Posting Requirements

The current Prevailing Rate Schedule must be posted in a prominent and accessible place on the site of the public work project. The prevailing wage schedule must be encased in, or constructed of, materials capable of withstanding adverse weather conditions and be titled "PREVAILING RATE OF WAGES" in letters no smaller than two (2) inches by two (2) inches.

The "[Public Work Project](#)" notice must be posted at the beginning of the performance of every public work contract, on each job site.

Every employer providing workers' compensation insurance and disability benefits must post notices of such coverage in the format prescribed by the Workers' Compensation Board in a conspicuous place on the jobsite.

Every employer subject to the NYS Human Rights Law must conspicuously post at its offices, places of employment, or employment training centers, notices furnished by the State Division of Human Rights.

Employers liable for contributions under the Unemployment Insurance Law must conspicuously post on the jobsite notices furnished by the NYS Department of Labor.

Apprentices

Employees cannot be paid apprentice rates unless they are individually registered in a program registered with the NYS Commissioner of Labor. The allowable ratio of apprentices to journeymen in any craft classification can be no greater than the statewide building trade ratios promulgated by the Department of Labor and included with the Prevailing Rate Schedule. An employee listed on a payroll as an apprentice who is not registered as above or is performing work outside the classification of work for which the apprentice is indentured, must be paid the prevailing journeyworker's wage rate for the classification of work the employee is actually performing.

NYSDOL Labor Law, Article 8, Section 220-3, require that only apprentices individually registered with the NYS Department of Labor may be paid apprenticeship rates on a public work project. No other Federal or State Agency of office registers apprentices in New York State.

Persons wishing to verify the apprentice registration of any person must do so in writing by mail, to the NYSDOL Office of Employability Development / Apprenticeship Training, State Office Bldg. Campus, Bldg. 12, Albany, NY 12226 or by Fax to NYSDOL Apprenticeship Training (518) 457-7154. All requests for verification must include the name and social security number of the person for whom the information is requested.

The only conclusive proof of individual apprentice registration is written verification from the NYSDOL Apprenticeship Training Albany Central office. Neither Federal nor State Apprenticeship Training offices outside of Albany can provide conclusive registration information.

It should be noted that the existence of a registered apprenticeship program is not conclusive proof that any person is registered in that program. Furthermore, the existence or possession of wallet cards, identification cards, or copies of state forms is not conclusive proof of the registration of any person as an apprentice.

Interest and Penalties

In the event that an underpayment of wages and/or supplements is found:

- Interest shall be assessed at the rate then in effect as prescribed by the Superintendent of Banks pursuant to section 14-a of the Banking Law, per annum from the date of underpayment to the date restitution is made.
- A Civil Penalty may also be assessed, not to exceed 25% of the total of wages, supplements, and interest due.

Debarment

Any contractor or subcontractor and/or its successor shall be ineligible to submit a bid on or be awarded any public work contract or subcontract with any state, municipal corporation or public body for a period of five (5) years when:

- Two (2) willful determinations have been rendered against that contractor or subcontractor and/or its successor within any consecutive six (6) year period.
- There is any willful determination that involves the falsification of payroll records or the kickback of wages or supplements.

Criminal Sanctions

Willful violations of the Prevailing Wage Law (Article 8 of the Labor Law) may be a felony punishable by fine or imprisonment of up to 15 years, or both.

Discrimination

No employee or applicant for employment may be discriminated against on account of age, race, creed, color, national origin, sex, disability or marital status.

No contractor, subcontractor nor any person acting on its behalf, shall by reason of race, creed, color, disability, sex or national origin discriminate against any citizen of the State of New York who is qualified and available to perform the work to which the employment relates (NYS Labor Law, Article 8, Section 220-e(a)).

No contractor, subcontractor, nor any person acting on its behalf, shall in any manner, discriminate against or intimidate any employee on account of race, creed, color, disability, sex, or national origin (NYS Labor Law, Article 8, Section 220-e(b)).

The Human Rights Law also prohibits discrimination in employment because of age, marital status, or religion.

There may be deducted from the amount payable to the contractor under the contract a penalty of \$50.00 for each calendar day during which such person was discriminated against or intimidated in violation of the provision of the contract (NYS Labor Law, Article 8, Section 220-e(c)).

The contract may be cancelled or terminated by the State or municipality. All monies due or to become due thereunder may be forfeited for a second or any subsequent violation of the terms or conditions of the anti-discrimination sections of the contract (NYS Labor Law, Article 8, Section 220-e(d)).

Every employer subject to the New York State Human Rights Law must conspicuously post at its offices, places of employment, or employment training centers notices furnished by the State Division of Human Rights.

Workers' Compensation

In accordance with Section 142 of the State Finance Law, the contractor shall maintain coverage during the life of the contract for the benefit of such employees as required by the provisions of the New York State Workers' Compensation Law.

A contractor who is awarded a public work contract must provide proof of workers' compensation coverage prior to being allowed to begin work.

The insurance policy must be issued by a company authorized to provide workers' compensation coverage in New York State. Proof of coverage must be on form C-105.2 (Certificate of Workers' Compensation Insurance) and must name this agency as a certificate holder.

If New York State coverage is added to an existing out-of-state policy, it can only be added to a policy from a company authorized to write workers' compensation coverage in this state. The coverage must be listed under item 3A of the information page.

The contractor must maintain proof that subcontractors doing work covered under this contract secured and maintained a workers' compensation policy for all employees working in New York State.

Every employer providing worker's compensation insurance and disability benefits must post notices of such coverage in the format prescribed by the Workers' Compensation Board in a conspicuous place on the jobsite.

Unemployment Insurance

Employers liable for contributions under the Unemployment Insurance Law must conspicuously post on the jobsite notices furnished by the New York State Department of Labor.



Kathy Hochul, Governor

Roberta Reardon, Commissioner

SUCF

Ofe Pearson
215 west 40th street
15th floor
New York NY 10018

Schedule Year 2026 through 2027
Date Requested 10/29/2024
PRC# 2024013717

Location SUNY New Paltz
Project ID# 081056-00
Project Type Addition and interior renovation of dining hall, student lounge, and office suite.

Notice of Contract Award

New York State Labor Law, Article 8, Section 220.3a requires that certain information regarding the awarding of public work contracts, be furnished to the Commissioner of Labor. One "Notice of Contract Award" (PW 16, which may be photocopied), **MUST** be completed for **EACH** prime contractor on the above referenced project.

Upon notifying the successful bidder(s) of this contract, enter the required information and mail **OR** fax this form to the office shown at the bottom of this notice, **OR** fill out the electronic version via the NYSDOL website.

Contractor Information

All information must be supplied

Federal Employer Identification Number: _____		
Name: _____		
Address: _____ _____		
City: _____	State: _____	Zip: _____
Amount of Contract: \$ _____	Contract Type:	
Approximate Starting Date: ____/____/____	☐ (01) General Construction	
Approximate Completion Date: ____/____/____	☐ (02) Heating/Ventilation	
	☐ (03) Electrical	
	☐ (04) Plumbing	
	☐ (05) Other : _____	

Phone: (518) 457-5589 Fax: (518) 485-1870
W. Averell Harriman State Office Campus, Bldg. 12, Room 130, Albany, NY 12226

THIS PAGE INTENTIONALLY LEFT BLANK

Social Security Numbers on Certified Payrolls:

The Department of Labor is cognizant of the concerns of the potential for misuse or inadvertent disclosure of social security numbers. Identity theft is a growing problem and we are sympathetic to contractors' concern regarding inclusion of this information on payrolls if another identifier will suffice.

For these reasons, the substitution of the use of the last four digits of the social security number on certified payrolls submitted to contracting agencies on public work projects is now acceptable to the Department of Labor. This change does not affect the Department's ability to request and receive the entire social security number from employers during its public work/ prevailing wage investigations.

Construction Industry Fair Play Act: Required Posting for Labor Law Article 25-B § 861-d

Construction industry employers must post the "Construction Industry Fair Play Act" notice in a prominent and accessible place on the job site. Failure to post the notice can result in penalties of up to \$1,500 for a first offense and up to \$5,000 for a second offense. The posting is included as part of this wage schedule. Additional copies may be obtained from the NYS DOL website, <https://dol.ny.gov/public-work-and-prevailing-wage>

If you have any questions concerning the Fair Play Act, please call the State Labor Department toll-free at 1-866-435-1499 or email us at: dol.misclassified@labor.ny.gov .

Worker Notification: (Labor Law §220, paragraph a of subdivision 3-a)

Effective June 23, 2020

This provision is an addition to the existing wage rate law, Labor Law §220, paragraph a of subdivision 3-a. It requires contractors and subcontractors to provide written notice to all laborers, workers or mechanics of the *prevailing wage and supplement rate* for their particular job classification *on each pay stub**. It also requires contractors and subcontractors to *post a notice* at the beginning of the performance of every public work contract *on each job site* that includes the telephone number and address for the Department of Labor and a statement informing laborers, workers or mechanics of their right to contact the Department of Labor if he/she is not receiving the proper prevailing rate of wages and/or supplements for his/her job classification. The required notification will be provided with each wage schedule, may be downloaded from our website www.labor.ny.gov or be made available upon request by contacting the Bureau of Public Work at 518-457-5589. *In the event the required information will not fit on the pay stub, an accompanying sheet or attachment of the information will suffice.

**To all State Departments, Agency Heads and Public Benefit Corporations
IMPORTANT NOTICE REGARDING PUBLIC WORK ENFORCEMENT FUND**

Budget Policy & Reporting Manual

B-610

Public Work Enforcement Fund

effective date December 7, 2005

1. Purpose and Scope:

This Item describes the Public Work Enforcement Fund (the Fund, PWEF) and its relevance to State agencies and public benefit corporations engaged in construction or reconstruction contracts, maintenance and repair, and announces the recently-enacted increase to the percentage of the dollar value of such contracts that must be deposited into the Fund. This item also describes the roles of the following entities with respect to the Fund:

- New York State Department of Labor (DOL),
- The Office of the State of Comptroller (OSC), and
- State agencies and public benefit corporations.

2. Background and Statutory References:

DOL uses the Fund to enforce the State's Labor Law as it relates to contracts for construction or reconstruction, maintenance and repair, as defined in subdivision two of Section 220 of the Labor Law. State agencies and public benefit corporations participating in such contracts are required to make payments to the Fund.

Chapter 511 of the Laws of 1995 (as amended by Chapter 513 of the Laws of 1997, Chapter 655 of the Laws of 1999, Chapter 376 of the Laws of 2003 and Chapter 407 of the Laws of 2005) established the Fund.

3. Procedures and Agency Responsibilities:

The Fund is supported by transfers and deposits based on the value of contracts for construction and reconstruction, maintenance and repair, as defined in subdivision two of Section 220 of the Labor Law, into which all State agencies and public benefit corporations enter.

Chapter 407 of the Laws of 2005 increased the amount required to be provided to this fund to .10 of one-percent of the total cost of each such contract, to be calculated at the time agencies or public benefit corporations enter into a new contract or if a contract is amended. The provisions of this bill became effective August 2, 2005.

To all State Departments, Agency Heads and Public Benefit Corporations
IMPORTANT NOTICE REGARDING PUBLIC WORK ENFORCEMENT FUND

OSC will report to DOL on all construction-related ("D") contracts approved during the month, including contract amendments, and then DOL will bill agencies the appropriate assessment monthly. An agency may then make a determination if any of the billed contracts are exempt and so note on the bill submitted back to DOL. For any instance where an agency is unsure if a contract is or is not exempt, they can call the Bureau of Public Work at the number noted below for a determination. Payment by check or journal voucher is due to DOL within thirty days from the date of the billing. DOL will verify the amounts and forward them to OSC for processing.

For those contracts which are not approved or administered by the Comptroller, monthly reports and payments for deposit into the Public Work Enforcement Fund must be provided to the Administrative Finance Bureau at the DOL within 30 days of the end of each month or on a payment schedule mutually agreed upon with DOL.

Reports should contain the following information:

- Name and billing address of State agency or public benefit corporation;
- State agency or public benefit corporation contact and phone number;
- Name and address of contractor receiving the award;
- Contract number and effective dates;
- Contract amount and PWEF assessment charge (if contract amount has been amended, reflect increase or decrease to original contract and the adjustment in the PWEF charge); and
- Brief description of the work to be performed under each contract.

Checks and Journal Vouchers, payable to the "New York State Department of Labor" should be sent to:

Department of Labor
Administrative Finance Bureau-PWEF Unit
Building 12, Room 464
State Office Campus
Albany, NY 12226

Any questions regarding billing should be directed to NYSDOL's Administrative Finance Bureau-PWEF Unit at (518) 457-3624 and any questions regarding Public Work Contracts should be directed to the Bureau of Public Work at (518) 457-5589.

THIS PAGE INTENTIONALLY LEFT BLANK



Required Notice under Article 25-B of the Labor Law

**Attention All Employees, Contractors and Subcontractors:
You are Covered by the Construction Industry Fair Play Act**

The law says that you are an employee unless:

- You are free from direction and control in performing your job, **and**
- You perform work that is not part of the usual work done by the business that hired you, **and**
- You have an independently established business.

Your employer cannot consider you to be an independent contractor unless all three of these facts apply to your work.

It is against the law for an employer to misclassify employees as independent contractors or pay employees off the books.

Employee Rights: If you are an employee, you are entitled to state and federal worker protections. These include:

- Unemployment Insurance benefits, if you are unemployed through no fault of your own, able to work, and otherwise qualified,
- Workers' compensation benefits for on-the-job injuries,
- Payment for wages earned, minimum wage, and overtime (under certain conditions),
- Prevailing wages on public work projects,
- The provisions of the National Labor Relations Act, and
- A safe work environment.

It is a violation of this law for employers to retaliate against anyone who asserts their rights under the law. Retaliation subjects an employer to civil penalties, a private lawsuit or both.

Independent Contractors: If you are an independent contractor, **you must pay all taxes and Unemployment Insurance contributions required by New York State and Federal Law.**

Penalties for paying workers off the books or improperly treating employees as independent contractors:

- **Civil Penalty**
 - First offense: Up to \$2,500 per employee
 - Subsequent offense(s): Up to \$5,000 per employee
- **Criminal Penalty**
 - First offense: Misdemeanor - up to 30 days in jail, up to a \$25,000 fine and debarment from performing public work for up to one year.
 - Subsequent offense(s): Misdemeanor - up to 60 days in jail or up to a \$50,000 fine and debarment from performing public work for up to 5 years.

If you have questions about your employment status or believe that your employer may have violated your rights and you want to file a complaint, call the Department of Labor at (866) 435-1499 or send an email to dol.misclassified@labor.ny.gov. All complaints of fraud and violations are taken seriously. You can remain anonymous.

Employer Name:

IA 999 (09/16)

THIS PAGE INTENTIONALLY LEFT BLANK



Attention Employees

THIS IS A: **PUBLIC WORK PROJECT**

If you are employed on this project as a **worker, laborer, or mechanic** you are entitled to receive the **prevailing wage and supplements rate** for the classification at which you are working.

Your pay stub and wage notice received upon hire must clearly state your wage rate and supplement rate.

Chapter 629 of
the Labor Laws
of 2007:

These wages are set by law and must be posted at the work site. They can also be found at:
<https://dol.ny.gov/bureau-public-work>



If you feel that you have not received proper wages or benefits, please call our nearest office.*

Albany	(518) 457-2744	Patchogue	(631) 687-4882
Binghamton	(607) 721-8005	Rochester	(585) 258-4505
Buffalo	(716) 847-7159	Syracuse	(315) 428-4056
Garden City	(516) 228-3915	Utica	(315) 793-2314
New York City	(212) 932-2419	White Plains	(914) 997-9507
Newburgh	(845) 568-5287		

* For New York City government agency construction projects, please contact the Office of the NYC Comptroller at (212) 669-4443, or www.comptroller.nyc.gov – click on Bureau of Labor Law.

Contractor Name: _____

Project Location: _____

THIS PAGE INTENTIONALLY LEFT BLANK

Requirements for OSHA 10 Compliance

Article 8 §220-h requires that when the advertised specifications, for every contract for public work, is \$250,000.00 or more the contract must contain a provision requiring that every worker employed in the performance of a public work contract shall be certified as having completed an OSHA 10 safety training course. The clear intent of this provision is to require that all employees of public work contractors, required to be paid prevailing rates, receive such training "prior to the performing any work on the project."

The Bureau will enforce the statute as follows:

All contractors and sub contractors must attach a copy of proof of completion of the OSHA 10 course to the first certified payroll submitted to the contracting agency and on each succeeding payroll where any new or additional employee is first listed.

Proof of completion may include but is not limited to:

- Copies of bona fide course completion card (*Note: Completion cards do not have an expiration date.*)
- Training roster, attendance record or other documentation from the certified trainer pending the issuance of the card.
- Other valid proof

**A certification by the employer attesting that all employees have completed such a course is not sufficient proof that the course has been completed.

Any questions regarding this statute may be directed to the New York State Department of Labor, Bureau of Public Work at 518-457-5589.

WICKS

Public work projects are subject to the Wicks Law requiring separate specifications and bidding for the plumbing, heating and electrical work, when the total project's threshold is \$3 million in Bronx, Kings, New York, Queens and, Richmond counties; \$1.5 million in Nassau, Suffolk and Westchester counties; and \$500,000 in all other counties.

For projects below the monetary threshold, bidders must submit a sealed list naming each subcontractor for the plumbing, HVAC and electrical and the amount to be paid to each. The list may not be changed unless the public owner finds a legitimate construction need, including a change in specifications or costs or the use of a Project Labor Agreement (PLA), and must be open to public inspection.

Allows the state and local agencies and authorities to waive the Wicks Law and use a PLA if it will provide the best work at the lowest possible price. If a PLA is used, all contractors shall participate in apprentice training programs in the trades of work it employs that have been approved by the Department of Labor (DOL) for not less than three years. They shall also have at least one graduate in the last three years and use affirmative efforts to retain minority apprentices. PLA's would be exempt from Wicks, but deemed to be public work subject to prevailing wage enforcement.

The Commissioner of Labor shall have the power to enforce separate specification requirements on projects, and may issue stop-bid orders against public owners for non-compliance.

Other new monetary thresholds, and similar sealed bidding for non-Wicks projects, would apply to certain public authorities including municipal housing authorities, NYC Construction Fund, Yonkers Educational Construction Fund, NYC Municipal Water Finance Authority, Buffalo Municipal Water Finance Authority, Westchester County Health Care Association, Nassau County Health Care Corp., Clifton-Fine Health Care Corp., Erie County Medical Center Corp., NYC Solid Waste Management Facilities, and the Dormitory Authority.

Contractors must pay subcontractors within a 7 days period.

(07.19)

Introduction to the Prevailing Rate Schedule

Information About Prevailing Rate Schedule

This information is provided to assist you in the interpretation of particular requirements for each classification of worker contained in the attached Schedule of Prevailing Rates.

Classification

It is the duty of the Commissioner of Labor to make the proper classification of workers taking into account whether the work is heavy and highway, building, sewer and water, tunnel work, or residential, and to make a determination of wages and supplements to be paid or provided. It is the responsibility of the public work contractor to use the proper rate. If there is a question on the proper classification to be used, please call the district office located nearest the project. District office locations and phone numbers are listed below. Prevailing Wage Schedules are issued separately for "General Construction Projects" and "Residential Construction Projects" on a county-by-county basis.

General Construction Rates apply to projects such as: Buildings, Heavy & Highway, and Tunnel and Water & Sewer rates. Residential Construction Rates generally apply to construction, reconstruction, repair, alteration, or demolition of one family, two family, row housing, or rental type units intended for residential use. Some rates listed in the Residential Construction Rate Schedule have a very limited applicability listed along with the rate. Rates for occupations or locations not shown on the residential schedule must be obtained from the General Construction Rate Schedule. Please contact the local Bureau of Public Work office before using Residential Rate Schedules, to ensure that the project meets the required criteria.

***Contractor Registry (LL 220-I):**
Labor Law Section 220-i requires that contractors obtain a Contractor Registry certificate of registration prior to bidding on or commencing work on a public or private project subject to prevailing wage requirements. Subcontractors also are prohibited from commencing work on covered employment unless they have received a Contractor Registry certificate. Contractors are required to submit their Certificate of Registration with their bid materials. A public database is available online to confirm registration at data.ny.gov to confirm registration validity. For additional information on how to register and the requirements, visit <https://dol.ny.gov/public-work-contractor-and-subcontractorregistry-landing>.

Payrolls and Payroll Records

Every contractor and subcontractor **MUST** keep original payrolls or transcripts subscribed and affirmed as true under penalty of perjury. Payrolls must be maintained for at least three (3) years from the projects date of completion. Additionally, as per Article 6 of the Labor Law, contractors and subcontractors are required to establish, maintain, and preserve for not less than six (6) years, contemporaneous, true, and accurate payroll records.

At a minimum, payrolls must show the following information for each person employed on a public work project: Name; Address, Last 4 Digits of Social Security number, Classification(s) in which the worker was employed, Hourly wage rate(s) paid, Supplements paid or provided, and Daily and weekly number of hours worked in each classification.

Payroll records and transcripts are required to be kept on site during all the time that work under that contract is being performed.

NOTE: For more detailed information regarding Article 9 prevailing wage contracts, please refer to "General Provisions of Laws Covering Workers on Article 9 Public Work Building Service Contracts".

If you have any questions concerning the attached schedule or would like additional information, please write to:

New York State Department of Labor
Bureau of Public Work
State Office Campus, Bldg. 12
Albany, NY 12240

OR

Contact the nearest BUREAU of PUBLIC WORK District Office

District Office Locations:	Telephone #	FAX #
Bureau of Public Work - Albany	518-457-2744	518-485-0240
Bureau of Public Work - Binghamton	607-721-8005	607-721-8004
Bureau of Public Work - Buffalo	716-847-7159	716-847-7650
Bureau of Public Work - Garden City	516-228-3915	516-794-3518

Bureau of Public Work - Newburgh	845-568-5287	845-568-5332
Bureau of Public Work - New York City	212-932-2419	212-775-3579
Bureau of Public Work - Patchogue	631-687-4882	631-687-4902
Bureau of Public Work - Rochester	585-258-4505	585-258-4708
Bureau of Public Work - Syracuse	315-428-4056	315-428-4671
Bureau of Public Work - Utica	315-793-2314	315-793-2514
Bureau of Public Work - White Plains	914-997-9507	914-997-9523
Bureau of Public Work - Central Office	518-457-5589	518-485-1870

Paid Holidays

Paid Holidays are days for which an eligible employee receives a regular day's pay, but is not required to perform work. If an employee works on a day listed as a paid holiday, this remuneration is in addition to payment of the required prevailing rate for the work actually performed.

Overtime

At a minimum, all work performed on a public work project in excess of eight hours in any one day or more than five days in any workweek is overtime. The specific overtime requirements for each trade or occupation on a public work project may differ. Specific overtime requirements for each trade or occupation are contained in the prevailing rate schedules.

Overtime holiday pay is the premium pay that is required for work performed on specified holidays. It is only required where the employee actually performs work on such holidays.

The applicable holidays are listed under HOLIDAYS: OVERTIME. The required rate of pay for these covered holidays can be found in the OVERTIME PAY section listings for each classification.

Supplemental Benefits

Particular attention should be given to the supplemental benefit requirements. Although in most cases the payment or provision of supplements is straight time for all hours worked, some classifications require the payment or provision of supplements, or a portion of the supplements, to be paid or provided at a premium rate for premium hours worked. Supplements may also be required to be paid or provided on paid holidays, regardless of whether the day is worked. The Overtime Codes and Notes listed on the particular wage classification will indicate these conditions as required.

Effective Dates

When you review the schedule for a particular occupation, your attention should be directed to the dates above the column of rates. These are the dates for which a given set of rates is effective. The rate listed is valid until the next effective rate change or until the new annual determination which takes effect on July 1 of each year. Please Note: Updates to the Wage Schedule shall be made on a quarterly basis.

All contractors and subcontractors are required to pay the current prevailing rates of wages and supplements. If you have any questions please contact the Bureau of Public Work or visit the New York State Department of Labor website (www.labor.ny.gov) for current wage rate information.

Shift Work

If the timeline of the contract requires shift work be performed to meet deadlines, the BPWE will enforce the shift work rate as the required rate on the project whether or not shift work is specifically addressed in the contract.

Paid Prenatal Leave

Every employer shall be required to provide to its employees twenty hours of paid prenatal personal leave during any fifty-two week calendar period. Paid prenatal personal leave shall mean leave taken for the health care services received by an employee during their pregnancy or related to such pregnancy, including physical examinations, medical procedures, monitoring and testing, and discussions with a healthcare provider related to the pregnancy. Paid prenatal personal leave may be taken in hourly increments. Benefits for paid prenatal personal leave shall be paid in hourly installments. Employees shall receive compensation at the employee's regular rate of pay, or the applicable minimum wage established by the labor law, whichever is greater, for the use of Paid Prenatal leave.

Apprentice Training Ratios

The following are the allowable ratios of registered Apprentices to Journey-workers.

For example, the ratio 1:1,1:3 indicates the allowable initial ratio is one Apprentice to one Journeyworker. The Journeyworker must be in place on the project before an Apprentice is allowed. Then three additional Journeyworkers are needed before a second Apprentice is allowed. The last ratio repeats indefinitely. Therefore, three more Journeyworkers must be present before a third Apprentice can be hired, and so on.

Please call Apprentice Training Central Office at (518) 457-6820 if you have any questions.

Title (Trade)	Ratio
Boilermaker (Construction)	1:1,1:4

Boilermaker (Shop)	1:1,1:3
Carpenter (Bldg.,H&H, Pile Driver/Dockbuilder)	1:1,1:4
Carpenter (Residential)	1:1,1:3
Electrical (Outside) Lineman	1:1,1:2
Electrician (Inside)	1:1,1:3
Elevator/Escalator Construction & Modernizer	1:1,1:2
Glazier	1:1,1:3
Insulation & Asbestos Worker	1:1,1:3
Iron Worker	1:1,1:4
Laborer	1:1,1:3
Mason	1:1,1:4
Millwright	1:1,1:4
Op Engineer	1:1,1:5
Painter	1:1,1:3
Plumber & Steamfitter	1:1,1:3
Roofer	1:1,1:2
Sheet Metal Worker	1:1,1:3
Sprinkler Fitter	1:1,1:2

If you have any questions concerning the attached schedule or would like additional information, please contact the nearest BUREAU of PUBLIC WORK District Office or write to:

New York State Department of Labor
Bureau of Public Work
State Office Campus, Bldg. 12
Albany, NY 12226

District Office Locations:	Telephone #	FAX #
Bureau of Public Work - Albany	518-457-2744	518-485-0240
Bureau of Public Work - Binghamton	607-721-8005	607-721-8004
Bureau of Public Work - Buffalo	716-847-7159	716-847-7650
Bureau of Public Work - Garden City	516-228-3915	516-794-3518
Bureau of Public Work - Newburgh	845-568-5287	845-568-5332
Bureau of Public Work - New York City	212-932-2419	212-775-3579
Bureau of Public Work - Patchogue	631-687-4882	631-687-4902
Bureau of Public Work - Rochester	585-258-4505	585-258-4708
Bureau of Public Work - Syracuse	315-428-4056	315-428-4671
Bureau of Public Work - Utica	315-793-2314	315-793-2514
Bureau of Public Work - White Plains	914-997-9507	914-997-9523
Bureau of Public Work - Central Office	518-457-5589	518-485-1870

Ulster County General Construction

Boilermaker	08/01/2026
--------------------	-------------------

JOB DESCRIPTION Boilermaker

DISTRICT 4

ENTIRE COUNTIES

Bronx, Dutchess, Kings, Nassau, New York, Orange, Putnam, Queens, Richmond, Rockland, Suffolk, Sullivan, Ulster, Westchester

WAGES

Per Hour: 07/01/2026 01/01/2027

Boilermaker \$ 70.38 \$ 71.88

Repairs & Renovations 70.38 71.88

Repairs & Renovation: Includes Repairing, Renovating, and Replacement of parts to an existing unit(s).

SUPPLEMENTAL BENEFITS

Per Hour:

Boilermaker 33.5% of Hourly
Repair & Renovations Wage Paid
+ \$26.85

NOTE: "Hourly Wage Paid" shall include any and all premium(s) pay.

OVERTIME PAY

See (*B, O, **U) on OVERTIME PAGE

Note:* Includes 9th & 10th hours, double for 11th or more.

** Labor Day ONLY, if worked.

Repairs & Renovation see (B,E,Q) on OT Page

HOLIDAY

Paid: See (1) on HOLIDAY PAGE

Overtime: See (5, 6, 11, 12, 15, 25, 26, 29) on HOLIDAY PAGE

REGISTERED APPRENTICES

(1/2) Year Terms at the following percentage of Boilermaker's wage per hour:

1st	2nd	3rd	4th	5th	6th	7th
65%	70%	75%	80%	85%	90%	95%

SUPPLEMENTAL BENEFITS:

33.5% of Hourly Wage Paid Plus Amount Below:

1st	2nd	3rd	4th	5th	6th	7th
\$20.36	\$21.28	\$22.22	\$23.12	\$24.07	\$25.00	\$25.93

NOTE: "Hourly Wage Paid" shall include any and all premium(s)

4-5

Broadband	08/01/2026
------------------	-------------------

JOB DESCRIPTION Broadband

DISTRICT 4

ENTIRE COUNTIES

Albany, Allegany, Broome, Cattaraugus, Cayuga, Chautauqua, Chemung, Chenango, Clinton, Columbia, Cortland, Delaware, Dutchess, Erie, Essex, Franklin, Fulton, Genesee, Greene, Hamilton, Herkimer, Jefferson, Lewis, Livingston, Madison, Monroe, Montgomery, Niagara, Oneida, Onondaga, Ontario, Orleans, Oswego, Otsego, Rensselaer, Saratoga, Schenectady, Schoharie, Schuyler, Seneca, St. Lawrence, Steuben, Sullivan, Tioga, Tompkins, Ulster, Warren, Washington, Wayne, Wyoming, Yates

PARTIAL COUNTIES

Orange: Only in the Village of Greenwood Lake, Village of Highland Falls, Town of Tuxedo, and Town of Patterson

WAGES

NOTE: Applies to all public work and covered private projects, including those receiving ConnectAll funding subject to New York State Labor Law §224-E, solicited on or after July 1,2025. For all other projects solicited prior to July 1,2025 please see LINEMAN ELECTRICIAN(1)-TELEDATA

Per Hour: 07/01/2026 08/04/2026

Field Tech \$ 52.85 \$ 54.44

Install/Repair*

For outside work (excluding installation on building construction/alteration/renovation projects), stopping at first point of attachment (demarcation), installing/maintaining/repairing broadband internet service.

"Broadband", "Broadband Service", or "Broadband Internet" means mass-market retail service by wire or radio that provides the capability to transmit data to and receive data from all or substantially all internet endpoints, including any capabilities that are incidental to and enable the operation of the communications service, but excluding dial-up internet access service.

*NOTE: EXCLUDES work within ten(10) feet of High Voltage (600 Volts and over) transmission lines. Please see LINEMAN rates.

*NOTE: Does not include the operation of equipment. Please see applicable OPERATING ENGINEER rates.

*NOTE: Does not include Groundmen/Flagger/Flagmen. Please see LABORER/LABORER-HEAVY/HIGHWAY rates.

SUPPLEMENTAL BENEFITS

Per Hour:

\$ 23.24

OVERTIME PAY

See (B, K, *R) on OVERTIME PAGE

* Two and one half times the hourly rate after the 8th hour

HOLIDAY

Paid: See (5, 6, 7, 11, 12) on HOLIDAY PAGE

Overtime: See (5, 6, 7, 11, 12) on HOLIDAY PAGE

4-CWA-Dist2

Carpenter - Building / Heavy&Highway

08/01/2026

JOB DESCRIPTION Carpenter - Building / Heavy&Highway

DISTRICT 2

ENTIRE COUNTIES

Albany, Allegany, Broome, Cattaraugus, Cayuga, Chautauqua, Chemung, Chenango, Clinton, Columbia, Cortland, Delaware, Erie, Essex, Franklin, Fulton, Genesee, Greene, Hamilton, Herkimer, Jefferson, Lewis, Livingston, Madison, Monroe, Montgomery, Niagara, Oneida, Onondaga, Ontario, Orleans, Oswego, Otsego, Rensselaer, Saratoga, Schenectady, Schoharie, Schuyler, Seneca, St. Lawrence, Steuben, Sullivan, Tioga, Tompkins, Ulster, Warren, Washington, Wayne, Wyoming, Yates

PARTIAL COUNTIES

Orange: The area lying on Northern side of Orange County demarcated by a line drawn from the Bear Mountain Bridge continuing west to the Bear Mountain Circle, continue North on 9W to the town of Cornwall where County Road 107 (also known as Quaker Rd) crosses under 9W, then east on County Road 107 to Route 32, then north on Route 32 to Orrs Mills Rd, then west on Orrs Mills Rd to Route 94, continue west and south on Route 94 to the Town of Chester, to the intersection of Kings Highway, continue south on Kings Highway to Bellvale Rd, west on Bellvale Rd to Bellvale Lakes Rd, then south on Bellvale Lakes Rd to Kain Rd, southeast on Kain Rd to Route 17A, then north and southeast along Route 17A to Route 210, then follow Route 210 to NJ Border.

WAGES

Wages per hour:	07/01/2026	07/01/2027 Additional
Carpenter - ONLY for Artificial Turf/Synthetic Sport Surface	\$ 39.69	\$ 2.25*

*To be allocated at a later date.

Note - Does not include the operation of equipment. Please see Operating Engineers rates.

SUPPLEMENTAL BENEFITS

Per hour worked:

Journeyworker \$ 27.84

OVERTIME PAY

See (B, E, Q) on OVERTIME PAGE

HOLIDAY

Paid: See (5) on HOLIDAY PAGE

Overtime: See (5, 6, 16) on HOLIDAY PAGE

Notes:

When a holiday falls upon a Saturday, it shall be observed on the preceding Friday. When a holiday falls upon a Sunday, it shall be observed on the following Monday.

An employee taking an unexcused day off the regularly scheduled day before or after a paid Holiday shall not receive Holiday pay.

REGISTERED APPRENTICES

Wages per hour (1300 hour terms at the following percentage of Journeyworker's wage):

1st	2nd	3rd	4th
65%	70%	75%	80%

Supplemental Benefits per hour worked:
\$ 19.08 \$ 19.69 \$ 21.86 \$ 22.47

2-42AtSS

Carpenter - Building / Heavy&Highway**08/01/2026**

JOB DESCRIPTION Carpenter - Building / Heavy&Highway**DISTRICT** 11**ENTIRE COUNTIES**

Columbia, Dutchess, Orange, Sullivan, Ulster

WAGES

WAGES (per hour)

Applies to Carpenter (Building/Heavy & Highway/Tunnel), Dockbuilder, Piledriver, Dive Tender, and Diver (Dry):

07/01/2026

Base Wage \$ 39.55
 + 6.47*

Applies to Diver (Wet):
Base Wage \$ 50.00
 + 6.47*

*For all hours paid straight or premium.

SHIFT WORK

SHIFT DIFFERENTIAL: When mandated by a Government Agency irregular or off shift can be worked. The Carpenter shall receive an additional fifteen percent (15%) of the base wage.

SUPPLEMENTAL BENEFITS

Per hour:

Journeyworker \$ 32.66

OVERTIME PAY

See (B, E, Q) on OVERTIME PAGE

HOLIDAY

BUILDING:

Paid: See (1) on HOLIDAY PAGE.

Overtime: See (5, 6, 16, 25) on HOLIDAY PAGE.

- Holidays that fall on Sunday will be observed Monday.

HEAVY&HIGHWAY/TUNNEL:

Paid: See (5, 6, 25) on HOLIDAY PAGE

Overtime: See (5, 6) on HOLIDAY PAGE

- Holidays that fall on Sunday will be observed Monday

- Must be employed during the five (5) work days immediately preceding a holiday or during the five (5) work days following the paid holiday to receive holiday pay

- If an employee is entitled to a paid holiday, the employee is paid the Holiday wage and supplemental benefits whether they work or not. If an employee works the Holiday, the employee will receive holiday pay (including supplemental benefits), plus the applicable premium wage for working the Holiday. If an employee works in excess of 8 hours on Holiday, then benefits will be paid for any hours in excess of 8 hours.

REGISTERED APPRENTICES

1 Year terms at the following wage rates.

1st	2nd	3rd	4th
\$ 19.78	\$ 23.73	\$ 27.69	\$ 31.64
+3.11*	+3.11*	+3.11*	+3.11*

*For all hours paid straight or premium

SUPPLEMENTAL BENEFITS per hour:

All Terms \$ 17.81

11-279.2B/H&H

Carpenter - Floor Coverer**08/01/2026**

JOB DESCRIPTION Carpenter - Floor Coverer

DISTRICT 11

ENTIRE COUNTIES

Columbia, Sullivan, Ulster

PARTIAL COUNTIES

Orange: The area lying on Northern side of Orange County demarcated by a line drawn from the Bear Mountain Bridge continuing west to the Bear Mountain Circle, continue North on 9W to the town of Cornwall where County Road 107 (also known as Quaker Rd) crosses under 9W, then east on County Road 107 to Route 32, then north on Route 32 to Orrs Mills Rd, then west on Orrs Mills Rd to Route 94, continue west and south on Route 94 to the Town of Chester, to the intersection of Kings Highway, continue south on Kings Highway to Bellvale Rd, west on Bellvale Rd to Bellvale Lakes Rd, then south on Bellvale Lakes Rd to Kain Rd, southeast on Kain Rd to Route 17A, then north and southeast along Route 17A to Route 210, then follow Route 210 to NJ Border.

WAGES

WAGES:(per hour)

07/01/2026

Carpet/Resilient Floor Coverer

\$ 39.55
+6.47*

* For all hours paid straight or premium

SHIFT WORK

SHIFT DIFFERENTIAL: When mandated by a Government Agency irregular or off shift can be worked. The Carpenter shall receive an additional fifteen (15) percent of wage plus applicable benefits.

SUPPLEMENTAL BENEFITS

Per hour:

Journeyworker

\$ 32.66

OVERTIME PAY

See (B, E, Q) on OVERTIME PAGE

HOLIDAY

BUILDING:

Paid: See (1) on HOLIDAY PAGE.

Overtime: See (5, 6, 16, 25) on HOLIDAY PAGE.

- Holidays that fall on Sunday will be observed Monday.

HEAVY&HIGHWAY/TUNNEL:

Paid: See (5, 6, 25) on HOLIDAY PAGE

Overtime: See (5, 6) on HOLIDAY PAGE

- Holidays that fall on Sunday will be observed Monday

- Must be employed during the five (5) work days immediately preceding a holiday or during the five (5) work days following the paid holiday to receive holiday pay

- If an employee is entitled to a paid holiday, the employee is paid the Holiday wage and supplemental benefits whether they work or not. If an employee works the Holiday, the employee will receive holiday pay (including supplemental benefits), plus the applicable premium wage for working the Holiday. If an employee works in excess of 8 hours on Holiday, then benefits will be paid for any hours in excess of 8 hours.

REGISTERED APPRENTICES

1 Year terms at the following wage rates.

1st	2nd	3rd	4th
\$ 19.78	\$ 23.73	\$ 27.69	\$ 31.64
+3.11*	+3.11*	+3.11*	+3.11*

*For all hours paid straight or premium

SUPPLEMENTAL BENEFITS per hour:

All terms

\$ 17.81

11-279.2Floor

Electrician

08/01/2026

JOB DESCRIPTION Electrician

DISTRICT 11

ENTIRE COUNTIES

Dutchess, Orange, Putnam, Rockland, Sullivan, Ulster

PARTIAL COUNTIES

Delaware: Those portions of Colchester and Hancock Townships south of the East Branch of the Delaware River and Andes, Harpersfield, Kortright, Stamford, Bovina, Roxbury, Middletown Townships
Greene: That portion south of a line following the south limits of the City of Catskill in a westerly direction from the Hudson River to Highway 23A along 23A to the road following the little West Kill and continuing along this road to Delaware County.

WAGES

Per hour:

	07/01/2026	04/01/2027
Electrician	\$ 52.00 + 10.00*	\$ 53.00 + 10.00*

*For all hours paid straight or premium, not to be included in 3% calculation for supplemental benefits.

NOTE ADDITIONAL AMOUNTS PAID FOR THE FOLLOWING WORK LISTED BELOW (subject to overtime premiums):

- On jobs where employees are required to work from boatswain chairs, swinging scaffolds, etc., forty (40) feet or more above the ground, or under compressed air, using Scottair packs, or gas masks, they shall receive an additional \$5.00 per hour above the regular straight time rate.
- When working in Shafts, Tunnels or on Barges: \$5.00 above the Journeyworker rate of pay is to be paid
- When performing welding or cable splicing: \$3.00 above the Journeyworker rate of pay is to be paid
- When required to have a NYS Asbestos Certificate: \$3.00 above the Journeyworker rate of pay must be paid
- When required to have a CDL: \$3.00 above the Journeyworker rate of pay must be paid

SHIFT WORK

SHIFT DIFFERENTIAL: On Public Work in New York State when shift work is mandated either in the job specifications or by the contracting agency, the following rates apply when shift is worked:

Between 4:30pm & 12:30am	\$ 61.00 + 10.00*	\$ 62.17 + 10.00*
Between 12:30am & 8:30am	\$ 68.33 + 10.00*	\$ 69.64 + 10.00*

*For all hours paid straight or premium, not to be included in 3% calculation for supplemental benefits.

SUPPLEMENTAL BENEFITS

Per hour:

Journeyworker	\$ 32.71 plus 3% of straight or premium wage	\$ 34.46 plus 3% of straight or premium wage
---------------	--	--

OVERTIME PAY

See (B, E, Q) on OVERTIME PAGE

HOLIDAY

Paid: See (1) on HOLIDAY PAGE
Overtime: See (5, 6, 13, 15, 16, 25) on HOLIDAY PAGE

When the holiday falls on a Saturday it is observed the Friday before. When the holiday falls on a Sunday it is observed on the Monday after.

REGISTERED APPRENTICES

WAGES:

(1)year terms at the following rates

07/01/2026

	1st	2nd	3rd	4th	5th
1st Shift	\$ 17.68 +1.00*	\$ 20.80 +1.00*	\$ 26.00 +1.50*	\$ 31.20 +2.00*	\$ 36.40 +2.50*
2nd Shift	20.74 +1.00*	24.40 +1.00*	30.50 +1.50*	36.60 +2.00*	42.70 +2.50*
3rd Shift	23.32 +1.00*	27.33 +1.00*	34.16 +1.50*	41.00 +2.00*	47.83 +2.50*

*For all hours paid straight or premium, not to be included in 3% calculation for supplemental benefits.

09/01/2026

	1st	2nd	3rd	4th	5th
1st Shift	\$ 18.20 +1.00*	\$ 20.02 +1.00*	\$ 22.10 +1.50*	\$ 26.26 +2.00*	\$ 31.98 +2.50*
2nd Shift	21.35 +1.00*	23.48 +1.00*	25.92 +1.50*	30.80 +2.00*	37.51 +2.50*
3rd Shift	23.91 +1.00*	26.31 +1.00*	29.04 +1.50*	34.51 +2.00*	42.02 +2.50*

*For all hours paid straight or premium, not to be included in 3% calculation for supplemental benefits.

04/01/2027

	1st	2nd	3rd	4th	5th
1st Shift	\$ 18.55	\$ 20.41	\$ 22.53	\$ 26.77	\$ 32.60
	+1.00*	+1.00*	+1.50*	+2.00*	+2.50*
2nd Shift	21.76	23.94	26.42	31.40	38.23
	+1.00*	+1.00*	+1.50*	+2.00*	+2.50*
3rd Shift	24.37	26.81	29.60	35.17	42.83
	+1.00*	+1.00*	+1.50*	+2.00*	+2.50*

*For all hours paid straight or premium, not to be included in 3% calculation for supplemental benefits.

SUPPLEMENTAL BENEFITS per hour:

07/01/2026

1st term	\$ 18.61 plus 3% of straight or premium wage
2nd term	\$ 18.61 plus 3% of straight or premium wage
3rd term	\$ 21.11 plus 3% of straight or premium wage
4th term	\$ 21.61 plus 3% of straight or premium wage
5th term	\$ 23.61 plus 3% of straight or premium wage

11-363/1

Elevator Constructor

08/01/2026

JOB DESCRIPTION Elevator Constructor

DISTRICT 1

ENTIRE COUNTIES

Columbia, Dutchess, Greene, Orange, Putnam, Sullivan, Ulster

PARTIAL COUNTIES

Delaware: Towns of Andes, Bovina, Colchester, Davenport, Delhi, Harpersfield, Hemdon, Kortright, Meredith, Middletown, Roxbury, Hancock & Stamford

Rockland: Only the Township of Stony Point.

Westchester: Only the Townships of Bedford, Lewisboro, Cortland, Mt. Kisco, North Salem, Pound Ridge, Somers and Yorktown.

WAGES

Per Hour	07/01/2026	01/01/2027
Mechanic	\$ 76.12	\$ 79.37
Helper	70% of Mechanic Wage Rate	70% of Mechanic Wage Rate

SUPPLEMENTAL BENEFITS

Per hour

Journeyworker	\$ 38.985*	\$ 39.535*
---------------	------------	------------

*NOTE: Add 6% of regular hourly rate for all hours worked. Add 8% of regular hourly rate if more than 5 years of service.

OVERTIME PAY

See (D, O) on OVERTIME PAGE

HOLIDAY

Paid: See (5, 6, 15, 16) on HOLIDAY PAGE

Overtime: See (5, 6, 15, 16) on HOLIDAY PAGE

Note: When a paid holiday falls on Saturday, it shall be observed on Friday. When a paid holiday falls on Sunday, it shall be observed on Monday.

REGISTERED APPRENTICES

WAGES per hour: 1 year terms at the following percentage of the Elevator Constructor Mechanic wage.

0-6 months	6-12 months	2nd year	3rd year	4th year
50%	55%	65%	70%	80%

SUPPLEMENTAL BENEFITS per hour:

0-6 months: 6% of the regular hourly apprentice rate paid, no additional supplemental benefits.

All other terms: Same as Journeyworker

1-138

Glazier

08/01/2026

JOB DESCRIPTION Glazier

DISTRICT 8

ENTIRE COUNTIES

Bronx, Dutchess, Kings, Nassau, New York, Orange, Putnam, Queens, Richmond, Rockland, Suffolk, Sullivan, Ulster, Westchester

WAGES

Per hour:

	07/01/2026	11/01/2026
Glazier	\$ 66.22	\$ 67.20
Scaffolding, including swing scaffold	71.22	72.20
*Mechanical Equipment	67.23	68.20
**Repair & Maintenance	32.82	33.47

*Mechanical equipment, scissor jacks, man lifts, booms & buckets 30' or more, but not pipe scaffolding.

**Repair & Maintenance- All repair & maintenance work on a particular building whenever performed, where the total cumulative Repair & Maintenance contract value is under \$202,000.

SUPPLEMENTAL BENEFITS

Per hour:

Glazier, Scaffolding and Mechanical Equipment	\$ 44.81	\$ 45.74
Repair & Maintenance	\$ 26.01	\$26.37

OVERTIME PAY

See (B, E, Q, V) on OVERTIME PAGE

For 'Repair & Maintenance' see (B, B2, I, S) on overtime page.

HOLIDAY

Paid: See (5, 6, 16, 25) on HOLIDAY PAGE

Overtime: See (5, 6, 16, 25) on HOLIDAY PAGE

For 'Repair & Maintenance'

Paid: See(5, 6, 16, 25)

Overtime: See(5, 6, 16, 25)

REGISTERED APPRENTICES

Wage per hour:

(1) year terms at the following wage rates:

	07/01/2026	11/01/2026
1st term	\$ 23.68	\$ 24.06
2nd term	32.23	32.74
3rd term	42.89	43.55
4th term	52.47	53.23

Supplemental Benefits:

(Per hour)

1st term	\$ 20.18	\$ 20.56
2nd term	28.85	29.39
3rd term	34.77	35.45
4th term	38.18	38.95

8-1087 (DC9 NYC)

Insulator - Heat & Frost

08/01/2026

JOB DESCRIPTION Insulator - Heat & Frost

DISTRICT 1

ENTIRE COUNTIES

Albany, Columbia, Delaware, Essex, Fulton, Greene, Hamilton, Montgomery, Rensselaer, Saratoga, Schenectady, Schoharie, Sullivan, Ulster, Warren, Washington

WAGES

Wages per hour	07/01/2026	05/01/2027 Additional
Asbestos Worker*	\$ 43.02	\$ 2.00**
Insulator*	43.02	2.00**
Firestopping Worker*	36.57	2.00**

(*) On Mechanical Systems only.
(**) To be allocated at a later date.

SHIFT WORK

On government mandated shift work additional 12% of wage for all shifts starting after 3:30 P.M.

SUPPLEMENTAL BENEFITS

Per hour

Journeyworker \$ 28.30

OVERTIME PAY

See (*B1, **Q) on OVERTIME PAGE

*B1=Double time begins after 10 hours on Saturday

**Q=Triple time on Labor Day if worked.

HOLIDAY

Paid: See (1) on HOLIDAY PAGE

Overtime: See (5, 6) on HOLIDAY PAGE

When a holiday falls on Sunday the following Monday shall be observed as the holiday.

REGISTERED APPRENTICES

Wages per hour

One year terms at the following percentage of Journeyperson's wage.

1st	2nd	3rd	4th
60%	70%	80%	90%

Supplemental Benefits per hour worked:

Apprentices \$ 28.30

1-40

Ironworker

08/01/2026

JOB DESCRIPTION Ironworker

DISTRICT 11

ENTIRE COUNTIES

Dutchess, Orange, Putnam, Rockland, Sullivan, Ulster

WAGES

Per hour:

07/01/2026

Structural	\$ 53.63
Reinforcing	53.63
Ornamental	53.63
Chain Link Fence	53.63

NOTE: For Reinforcing classification ONLY, Ironworker 4-46Reinf rates apply in Rockland County's southern section (south of Convent Road and east of Blue Hills Road).

SHIFT WORK

On Government Mandated Irregular Workdays or Shift Work, the following wage will be paid:

1st Shift	\$ 53.63
2nd Shift	58.99
3rd Shift	64.19

Note- Any shift that works past 12:00 midnight shall receive the 3rd shift differential.

SUPPLEMENTAL BENEFITS

Per hour:

Journeyworker \$ 48.58

OVERTIME PAY

See (B1, Q, V) on OVERTIME PAGE

HOLIDAY

Paid: See (1) on HOLIDAY PAGE

Overtime: See (5, 6, 16) on HOLIDAY PAGE

If a holiday falls on Saturday, it will be observed Friday. If a holiday falls on Sunday, it will be observed Monday.

REGISTERED APPRENTICES

Wages:

(1) year terms at the following wage:

	1st yr	2nd yr	3rd yr	4th yr
1st Shift	\$ 26.82	\$ 32.18	\$ 37.55	\$ 42.90
2nd Shift	32.34	37.67	43.00	48.32
3rd Shift	35.89	41.55	47.22	52.87

Supplemental Benefits per hour:

	07/01/2026
1st year	\$ 42.33
2nd year	43.58
3rd year	44.83
4th year	46.08

11-417

Laborer - Building

08/01/2026

JOB DESCRIPTION Laborer - Building

DISTRICT 11

ENTIRE COUNTIES

Orange, Sullivan, Ulster

PARTIAL COUNTIES

Delaware: Only the Townships of Andes, Bovina, Davenport, Delhi, Franklin, Hamden, Harpersfield, Kortright, Meredith, Middletown, Roxbury, and Stamford.

Greene: Only the Township of Catskill.

WAGES

Class 1: Custodial and janitorial work, general cleanup, and flag person.

Class 2: Concrete laborer, mason tending, hod carrier, signal person, pressure blasting and washing, chainsaw, demo saw, pavement breakers, jackhammers, demolition (that is customarily done by laborers), general labor.

Class 3: Jumping jack, excavation and back fill (when using hand or pneumatic tools), air track drills, grading, explosive handler and blaster, grade checker. When OSHA requires negative pressure respirator.

Class 4: Environmental work including but not limited to asbestos abatement, toxic and hazardous abatement, lead abatement work, mold remediation and biohazards.

WAGES: (per hour) 07/01/2026

Class 1	\$ 47.10
Class 2	47.90
Class 3	50.05
Class 4	53.35

These rates will cover all work within five feet of the building foundation line.

SHIFT WORK

Shift Differential: On all Governmental mandated irregular or off shift work, an additional 25% of wage is required. The 25% shift differential will be paid on public works contract for shifts or irregular workdays outside the normal working hours for 2nd and 3rd shifts or irregular workday or when mandated or required by state, federal, county, local or other governmental agency contracts.

SUPPLEMENTAL BENEFITS

Per hour:

Journeyworker	\$ 35.05
Shift	42.61

OVERTIME PAY

See (B, *E, E5, **Q) on OVERTIME PAGE

*For first 8 hours on Saturday

** When an employee is required to work on a Holiday that falls on a Monday through Friday, the employee shall be paid double the hourly rate and (1) hour benefits for every hour paid. When an employee is required to work on a holiday which falls on a Sunday the employee shall be paid three (3) times the hourly rate and one (1) hour benefits for every hour worked. When an employee is required to work on a holiday which falls on a Saturday the employee shall be paid two and a half (2.5) times the hourly rate and one hour benefits for every hour worked.

HOLIDAY

Paid: See (1) on HOLIDAY PAGE

Overtime: See (5, 6, 16, 25) on HOLIDAY PAGE

When a Holiday falls on a Saturday, Holiday shall be observed Friday. When a Holiday falls on a Sunday, Holiday shall be observed Monday.

REGISTERED APPRENTICES

(1000) hour terms at the following wages.

	07/01/2026
1st term	\$ 30.60
2nd term	35.35
3rd term	40.05
4th term	44.75

Supplemental Benefits per hour:

All Terms Regular	\$ 31.45
All Terms Shift Rate	38.08

11-17.BA

Laborer - Heavy&Highway**08/01/2026**

JOB DESCRIPTION Laborer - Heavy&Highway**DISTRICT** 11**ENTIRE COUNTIES**

Orange, Sullivan, Ulster

PARTIAL COUNTIES

Delaware: Only the Townships of Andes, Bovina, Middletown, Roxbury, Franklin, Hamden, Stamford, Delhi, Kortright, Harpersfield, Meredith, and Davenport.

Greene: Only the Township of Catskill.

WAGES

CLASS 1: Flag person, gate person.

CLASS 2: General laborer, chuck tender, nipper, powder carrier, magazine tender, concrete men, vibrator men, mason tender, mortar men, traffic control, custodial work, temporary heat, pump men, pit men, dump men, asphalt men, joint setter, signalman, pipe men, riprap, dry stone layers, jack hammer, bush hammer, pavement breaker, men on mulching & seeding machines, all seeding & sod laying, landscape work, walk behind self-propelled power saws, grinder, walk behind rollers and tampers of all types, burner men, filling and wiring of baskets for gabion walls, chain saw operator, railroad track laborers, power buggy, plaster & acoustic pump, power brush cutter, retention liners, walk behind surface planer, chipping hammer, manhole, catch basin or inlet installing, retaining walls (drystack mortarless masonry), mortar mixer, laser men, guiderail/guardrail (except on bridges). *Micro paving and crack sealing.

CLASS 3: Asbestos, toxic, bioremediation and Phyto-remediation, lead or hazardous materials abatement when certification or license is required, Drilling Equipment Only Where a Separate Air Compressor Unit Supplies Power.

CLASS 4: Asphalt screed man, blaster, all laborers involved in pipejacking and boring operations not exceeding more than 10 feet into pipe, boring or drilled area.

WAGES: (per hour)	07/01/2026	06/01/2027
Class 1	\$ 47.05	\$ 49.05
Class 2	51.00	53.20
Class 3	56.05	58.45
Class 4	61.50	64.10

* When laborers are performing micro paving, crack sealing or slurry application when not part of asphalt prep operations laborers shall receive an additional \$2.50 per hour over rate.

SHIFT WORK

SHIFT DIFFERENTIAL: Night work and irregular shift require 20% increase on wages for all Government mandated night and irregular shift work.

SUPPLEMENTAL BENEFITS

Per hour:

Journeyworker	\$ 35.28	\$ 36.78
Shift	41.37	43.15

OVERTIME PAY

See (B, E, P, *R, **S, ***T) on OVERTIME PAGE

*For Mon-Fri Holidays, Double Benefits to be paid for all hours worked.

**For Saturday Holidays or Saturday Holidays that are recognized on Friday, Double Benefits for all hours worked.

***For Sunday Holidays or Sunday Holidays that are recognized on Monday, Double Benefits for all hours worked.

HOLIDAY

Paid: See (5, 6, 15, 25) on HOLIDAY PAGE

Overtime: See (5, 6, 15, 25) on HOLIDAY PAGE

To be eligible for a paid holiday, an employee must work at least two (2) days in the calendar week or payroll week in which the holiday falls.

REGISTERED APPRENTICES

(1000) hour terms at the following wages.

	07/01/2026
1st term	\$ 30.60
2nd term	35.35
3rd term	40.05
4th term	44.75

Supplemental Benefits per hour:

All Terms Regular	\$ 31.45
All Terms Shift Rate	36.75

11-17.1H/H

Laborer - Tunnel**08/01/2026**

JOB DESCRIPTION Laborer - Tunnel

DISTRICT 11

ENTIRE COUNTIES

Columbia, Dutchess, Greene, Orange, Otsego, Putnam, Rockland, Sullivan, Ulster, Westchester

PARTIAL COUNTIES

Chenango: Townships of Columbus, Sherburne and New Berlin.

Delaware: Townships of Andes, Bovina, Middletown, Roxbury, Franklin, Hamden, Stamford, Delhi, Kortright, Harpersfield, Merideth and Davenport.

WAGES

Class 1: All support laborers/sandhogs working above the shaft or tunnel.

Class 2: All laborers/sandhogs working in the shaft or tunnel.

Class 4: Safety Miners

Class 5: Site work related to Shaft/Tunnel

WAGES: (per hour)

07/01/2026

Class 1	\$ 60.30
Class 2	62.45
Class 4	68.85
Class 5	53.15

Toxic and hazardous waste, lead abatement and asbestos abatement work will be paid an additional \$ 3.00 an hour.

SUPPLEMENTAL BENEFITS

Per hour:

Benefit 1	\$ 39.23
Benefit 2	55.66
Benefit 3	72.08

Benefit 1 applies to straight time hours, paid holidays not worked.

Benefit 2 applies to over 8 hours in a day (M-F) and Saturday hours worked.

Benefit 3 applies to Sunday and Holiday hours worked.

OVERTIME PAY

See (B, E, Q, X) on OVERTIME PAGE

HOLIDAY

Paid: See (5, 6, 15, 25) on HOLIDAY PAGE

Overtime: See (5, 6, 15, 16, 25) on HOLIDAY PAGE

When a recognized Holidays falls on Saturday or Sunday, holidays falling on Saturday shall be recognized or observed on Friday and holidays falling on Sunday shall be recognized or observed on Monday. Employees ordered to work on the Saturday or Sunday of the holiday or on the recognized or the observed Friday or Monday for those holidays falling on Saturday or Sunday shall receive double time the established rate and benefits for the holiday.

REGISTERED APPRENTICES

FOR APPRENTICE RATES, refer to the appropriate Laborer Heavy & Highway wage rate contained in the wage schedule for the County and location where the work is to be performed.

11-17/60/235/754Tun

Lineman Electrician**08/01/2026**

JOB DESCRIPTION Lineman Electrician

DISTRICT 6

ENTIRE COUNTIES

Albany, Allegany, Broome, Cattaraugus, Cayuga, Chautauqua, Chemung, Chenango, Clinton, Columbia, Cortland, Delaware, Dutchess, Erie, Essex, Franklin, Fulton, Genesee, Greene, Hamilton, Herkimer, Jefferson, Lewis, Livingston, Madison, Monroe, Montgomery, Niagara, Oneida, Onondaga, Ontario, Orange, Orleans, Oswego, Otsego, Putnam, Rensselaer, Rockland, Saratoga, Schenectady, Schoharie, Schuyler, Seneca, St. Lawrence, Steuben, Sullivan, Tioga, Tompkins, Ulster, Warren, Washington, Wayne, Wyoming, Yates

WAGES

A Lineman/Technician shall perform all overhead aerial work. A Lineman/Technician on the ground will install all electrical panels, connect all grounds, install and connect all electrical conductors, assembly of all electrical materials, conduit, pipe, or raceway; placing of fish wire; pulling of cables, wires or fiber optic cable through such raceways; splicing of conductors; dismantling of such structures, lines or equipment.

Crane Operators: Operation of any type of crane on line projects.

Crawler Backhoe: Operation of tracked excavator/crawler backhoe with 1/2 yard bucket or larger on line projects.

Digging Machine Operator: All other digging equipment and augering on line projects.

A Groundman/Truck Driver shall: Build and set concrete forms, handle steel mesh, set footer cages, transport concrete in a wheelbarrow, hand or machine concrete vibrator, finish concrete footers, mix mortar, grout pole bases, cover and maintain footers while curing in cold weather, operate jack hammer, operate hand pavement breaker, tamper, concrete and other motorized saws, as a drill helper, operate and maintain generators, water pumps, chainsaws, sand blasting, operate mulching and seeding machine, air tools, electric tools, gas tools, load and unload materials, hand shovel and/or broom, prepare and pour mastic and other fillers, assist digger operator/equipment operator in ground excavation and restoration, landscape work and painting. Only when assisting a lineman technician, a groundman/truck driver may assist in installing conduit, pipe, cables and equipment.

NOTE: Includes Teledata Work within ten (10) feet of High Voltage Transmission Lines. Also includes digging of holes for poles, anchors, footer, and foundations for electrical equipment.

-----Below rates applicable on all overhead and underground distribution and maintenance work, and all overhead and underground transmission line work and the installation of fiber optic cable where no other construction trades are or have been involved. Includes access matting for line work.

Per hour:	07/01/2026	05/03/2027	05/01/2028
Group A:			
Lineman, Technician	\$ 64.37	\$ 66.84	\$ 69.47
Crane, Crawler Backhoe	64.37	66.84	69.47
Welder, Cable Splicer	64.37	66.84	69.47
Group B:			
Digging Mach. Operator	\$ 57.93	\$ 60.16	\$ 62.52
Group C:			
Tractor Trailer Driver	\$ 54.71	\$ 56.81	\$ 59.05
Groundman, Truck Driver	51.50	53.47	55.58
Equipment Mechanic	51.50	53.47	55.58
Group D:			
Flagger	\$ 35.40	\$ 36.76	\$ 38.21

Additional 3% per hour above regular rate for entire crew when a helicopter is used. This will increase to 5% on May 03, 2027.

-----Below rates applicable on all electrical sub-stations, switching structures, fiber optic cable and all other work not defined as "Utility outside electrical work." Includes access matting for line work.

Group A:			
Lineman, Technician	\$ 64.37	\$ 66.84	\$ 69.47
Crane, Crawler Backhoe	64.37	66.84	69.47
Cable Splicer	70.81	73.52	76.42
Certified Welder, Pipe Type Cable	\$ 67.59	\$ 70.18	\$ 72.94
Group B:			
Digging Mach. Operator	\$ 57.93	\$ 60.16	\$ 62.52
Group C:			
Tractor Trailer Driver	\$ 54.71	\$ 56.81	\$ 59.05
Groundman, Truck Driver	51.50	53.47	55.58
Equipment Mechanic	51.50	53.47	55.58

Group D:			
Flagger	\$ 35.40	\$ 36.76	\$ 38.12

Additional 3% per hour above regular rate for entire crew when a helicopter is used. This will increase to 5% on May 03, 2027.

-----Below rates applicable on all railroad catenary installation and maintenance, third rail installation, bonding of rails and pipe type cable and installation of fiber optic cable. Includes access matting for line work.

Group A:			
Lineman, Tech, Welder	\$ 65.81	\$ 68.34	\$ 71.03
Crane, Crawler Backhoe	65.81	68.34	71.03
Cable Splicer	72.39	75.17	78.13
Certified Welder, Pipe Type Cable	69.10	71.76	74.58

Group B:			
Digging Mach. Operator	\$ 59.23	\$ 61.51	\$ 63.93

Group C:			
Tractor Trailer Driver	\$ 55.94	\$ 58.09	\$ 60.38
Groundman, Truck Driver	52.65	54.67	56.82
Equipment Mechanic	52.65	54.67	56.82

Group D:			
Flagger	\$ 36.20	\$ 37.59	\$ 39.07

Additional 3% per hour above regular rate for entire crew when a helicopter is used. This will increase to 5% on May 03, 2027.

-----Below rates applicable on all overhead and underground transmission line work & fiber optic cable where other construction trades are or have been involved. This applies to transmission line work only, not other construction. Includes access matting for line work.

Group A:			
Lineman, Tech, Welder	\$ 67.10	\$ 69.68	\$ 72.43
Crane, Crawler Backhoe	67.10	69.68	72.43

Group B:			
Digging Mach. Operator	\$ 60.39	\$ 62.71	\$ 65.19

Group C:			
Tractor Trailer Driver	\$ 57.04	\$ 59.23	\$ 61.57
Groundman, Truck Driver	53.68	55.74	57.94
Equipment Mechanic	53.68	55.74	57.94

Group D:			
Flagger	\$ 36.91	\$ 38.32	\$ 39.84

Additional 3% per hour above regular rate for entire crew when a helicopter is used. This will increase to 5% on May 03, 2027.

SHIFT WORK

The following rates will apply on all contracting agency mandated multiple shifts of at least five (5) days duration worked between the hours listed below:

1ST SHIFT	8:00 AM to 4:30 PM REGULAR RATE
2ND SHIFT	4:30 PM to 1:00 AM REGULAR RATE PLUS 17.3 %
3RD SHIFT	12:30 AM to 9:00 AM REGULAR RATE PLUS 31.4 %

SUPPLEMENTAL BENEFITS

Per hour:	07/01/2026	05/03/2027	05/01/2028
Group A	\$ 32.91*	\$ 34.41*	\$ 35.91*
Group B	\$ 28.91*	\$ 30.41*	\$ 31.91*
Group C	\$ 28.51*	\$ 29.71*	\$ 30.91*
Group D	\$ 28.41*	\$ 29.54*	\$ 30.67*

*NOTE: Plus 7% of the hourly wage paid. The 7% is based on the straight time rate or the premium time rate.

OVERTIME PAY

See (B, E, Q, X) on OVERTIME PAGE. NOTE: Double time for all emergency work designated by the Contracting Agency.
WAGE CAP - Double the straight time hourly base wage shall be the maximum hourly wage compensation for any hour worked. Contractor is still responsible to pay the hourly benefit amount for each hour worked.

HOLIDAY

Paid See (5, 6, 8, 15, 25) on HOLIDAY PAGE

Overtime See (5, 6, 8, 15, 25) on HOLIDAY PAGE

NOTE: All paid holidays falling on Saturday shall be observed on the preceding Friday. All paid holidays falling on Sunday shall be observed on the following Monday. Supplements for holidays paid at straight time.

REGISTERED APPRENTICES

WAGES per hour: 1000 hour terms at the following percentage of the applicable Journeyworker's Lineman wage.

1st	2nd	3rd	4th	5th	6th	7th
60%	65%	70%	75%	80%	85%	90%

SUPPLEMENTAL BENEFITS per hour:

	07/01/2026	05/03/2027	05/01/2028
All terms:	\$ 28.41*	\$ 29.54*	\$ 30.67*

*NOTE: Plus 7% of the hourly wage paid. The 7% is based on the straight time rate or the premium time rate.

6-1249a

Lineman Electrician - Teledata

08/01/2026

JOB DESCRIPTION Lineman Electrician - Teledata

DISTRICT 6

ENTIRE COUNTIES

Albany, Allegany, Broome, Cattaraugus, Cayuga, Chautauqua, Chemung, Chenango, Clinton, Columbia, Cortland, Delaware, Dutchess, Erie, Essex, Franklin, Fulton, Genesee, Greene, Hamilton, Herkimer, Jefferson, Lewis, Livingston, Madison, Monroe, Montgomery, Niagara, Oneida, Onondaga, Ontario, Orange, Orleans, Oswego, Otsego, Putnam, Rensselaer, Rockland, Saratoga, Schenectady, Schoharie, Schuyler, Seneca, St. Lawrence, Steuben, Sullivan, Tioga, Tompkins, Ulster, Warren, Washington, Wayne, Westchester, Wyoming, Yates

WAGES

NOTE: Applies to all public work and covered private projects, including those receiving ConnectAll funding subject to LL 224-E, solicited prior to July 1, 2025. For all projects, excluding dial-up internet access service, solicited on or after July 1, 2025, please see BROADBAND

Per hour:	07/01/2026	01/04/2027	01/03/2028	01/01/2029
Cable Splicer	\$ 42.03	\$ 43.30	\$ 44.59	\$ 45.93
Installer, Repairman	39.89	41.09	42.32	43.59
Teledata Lineman	39.89	41.09	42.32	43.59
Tech., Equip. Operator	39.89	41.09	42.32	43.59
Groundman/Flagger	21.14	21.78	22.43	23.10

For outside work, stopping at first point of attachment (demarcation).

NOTE: EXCLUDES Teledata work within ten (10) feet of High Voltage (600 volts and over) transmission lines. For this work, please see LINEMAN.

SHIFT WORK

The following rates apply when the contracting agency mandates multiple shifts of at least five (5) days duration are worked. When two (2) or three (3) shifts are worked the following rates apply:

1ST SHIFT	REGULAR RATE
2ND SHIFT	REGULAR RATE PLUS 10%
3RD SHIFT	REGULAR RATE PLUS 15%

SUPPLEMENTAL BENEFITS

Per hour:

Journeyworker	\$ 6.18 plus 4%*	\$ 6.43 plus 5%*	\$ 6.43 plus 6%*	\$ 6.68 plus 7%*
---------------	---------------------	---------------------	---------------------	---------------------

*NOTE: The percentage (%) listed above is based on the hourly wage paid, straight time rate or premium time rate.

OVERTIME PAY

See (B, E, Q) on OVERTIME PAGE

WAGE CAP - Double the straight time hourly base wage shall be the maximum hourly wage compensation for any hour worked. Contractor is still responsible to pay the hourly benefit amount for each hour worked.

HOLIDAY

Paid: See (1) on HOLIDAY PAGE
Overtime: See (5, 6, 16) on HOLIDAY PAGE

6-1249LT - Teledata

Lineman Electrician - Traffic Signal, Lighting

08/01/2026

JOB DESCRIPTION Lineman Electrician - Traffic Signal, Lighting

DISTRICT 6

ENTIRE COUNTIES

Columbia, Dutchess, Orange, Putnam, Rockland, Ulster

WAGES

Lineman/Technician shall perform all overhead aerial work. A Lineman/Technician on the ground will install all electrical panels, connect all grounds, install and connect all electrical conductors which includes, but is not limited to road loop wires; conduit and plastic or other type pipes that carry conductors, flex cables and connectors, and to oversee the encasement or burial of such conduits or pipes.

Crane Operators: Operation of any type of crane on Traffic Signal/Lighting projects.

Crawler Backhoe: Operation of tracked excavator/crawler backhoe with 1/2 yard bucket or larger on Traffic Signal/Lighting projects.

Digging Machine Operator: All other digging equipment and augering on Traffic Signal/Lighting projects.

A Groundman/Truck Driver shall: Build and set concrete forms, handle steel mesh, set footer cages, transport concrete in a wheelbarrow, hand or machine concrete vibrator, finish concrete footers, mix mortar, grout pole bases, cover and maintain footers while curing in cold weather, operate jack hammer, operate hand pavement breaker, tamper, concrete and other motorized saws, as a drill helper, operate and maintain generators, water pumps, chainsaws, sand blasting, operate mulching and seeding machine, air tools, electric tools, gas tools, load and unload materials, hand shovel and/or broom, prepare and pour mastic and other fillers, assist digger operator/equipment operator in ground excavation and restoration, landscape work and painting. Only when assisting a lineman technician, a groundman/truck driver may assist in installing conduit, pipe, cables and equipment.

A flagger's duties shall consist of traffic control only.

Per hour:	07/01/2026	05/03/2027	05/01/2028
Group A:			
Lineman, Technician	\$ 56.70	\$ 58.85	\$ 61.15
Crane, Crawler Backhoe	56.70	58.85	61.15
Certified Welder	59.54	61.79	64.21
Group B:			
Digging Machine	\$ 51.03	\$ 52.97	\$ 55.04
Group C:			
Tractor Trailer Driver	\$ 48.20	\$ 50.02	\$ 51.98
Groundman, Truck Driver	45.36	47.08	48.92
Equipment Mechanic	45.36	47.08	48.92
Group D:			
Flagger	\$ 34.02	\$ 35.31	\$ 36.69

Above rates are applicable for installation, testing, operation, maintenance and repair on all Traffic Control (Signal) and Illumination (Lighting) projects, Traffic Monitoring Systems, and Road Weather Information Systems. Includes digging of holes for poles, anchors, footer foundations for electrical equipment; assembly of all electrical materials or raceway; placing of fish wire; pulling of cables, wires or fiber optic cable through such raceways; splicing of conductors; dismantling of such structures, lines or equipment.

SHIFT WORK

The following rates will apply on all contracting agency mandated multiple shifts of at least five (5) days duration worked between the hours listed below:

1ST SHIFT	8:00 AM TO 4:30 PM REGULAR RATE
2ND SHIFT	4:30 PM TO 1:00 AM REGULAR RATE PLUS 17.3%
3RD SHIFT	12:30 AM TO 9:00 AM REGULAR RATE PLUS 31.4%

SUPPLEMENTAL BENEFITS

Per hour:	07/01/2026	05/03/2027	05/01/2028
Group A	\$ 32.91*	\$ 34.41*	\$ 35.91*
Group B	\$ 28.91*	\$ 30.41*	\$ 31.91*
Group C	\$ 28.51*	\$ 29.71*	\$ 30.91*
Group D	\$ 28.41*	\$ 29.54*	\$ 30.67*

*NOTE: Plus 7% of the hourly wage paid. The 7% is based on the straight time rate or the premium time rate.

OVERTIME PAY

See (B, E, Q, X) on OVERTIME PAGE. NOTE: Double time for all emergency work designated by the Contracting Agency.

WAGE CAP - Double the straight time hourly base wage shall be the maximum hourly wage compensation for any hour worked. Contractor is still responsible to pay the hourly benefit amount for each hour worked.

HOLIDAY

Paid: See (5, 6, 8, 15, 25) on HOLIDAY PAGE

Overtime: See (5, 6, 8, 15, 25) on HOLIDAY PAGE

NOTE: All paid holidays falling on Saturday shall be observed on the preceding Friday. All paid holidays falling on Sunday shall be observed on the following Monday. Supplements for holidays paid at straight time.

REGISTERED APPRENTICES

WAGES per hour: 1000 hour terms at the following percentage of the applicable Journeyworker's Lineman wage.

1st	2nd	3rd	4th	5th	6th	7th
60%	65%	70%	75%	80%	85%	90%

SUPPLEMENTAL BENEFITS per hour:

07/01/2026 05/03/2027 05/01/2028

All terms: \$ 28.41* \$ 29.54* \$ 30.67*

*NOTE: Plus 7% of the hourly wage paid. The 7% is based on the straight time rate or the premium time rate.

6-1249aReg8LT

Lineman Electrician - Tree Trimmer

08/01/2026

JOB DESCRIPTION Lineman Electrician - Tree Trimmer

DISTRICT 6

ENTIRE COUNTIES

Albany, Allegany, Broome, Cattaraugus, Cayuga, Chautauqua, Chemung, Chenango, Clinton, Columbia, Cortland, Delaware, Dutchess, Erie, Essex, Franklin, Fulton, Genesee, Greene, Hamilton, Herkimer, Jefferson, Lewis, Livingston, Madison, Monroe, Montgomery, Niagara, Oneida, Onondaga, Ontario, Orange, Orleans, Oswego, Otsego, Putnam, Rensselaer, Rockland, Saratoga, Schenectady, Schoharie, Schuyler, Seneca, St. Lawrence, Steuben, Sullivan, Tioga, Tompkins, Ulster, Warren, Washington, Wayne, Wyoming, Yates

WAGES

Applies to line clearance, tree work and right-of-way preparation on all new or existing energized overhead or underground electrical, telephone and CATV lines. This also includes stump removal near underground energized electrical lines including telephone and CATV lines.

Per hour:	07/01/2026	01/01/2027	01/03/2027
Tree Trimmer	\$ 34.67	\$ 34.67	\$ 36.23
Equipment Operator	30.67	30.67	32.05
Equipment Mechanic	30.67	30.67	32.05
Truck Driver	24.93	24.93	26.05
Groundman	20.53	20.53	21.45
Flagger	16.20	16.20*	16.93

* This rate may be subject to a minimum wage increase 01/01/2027.

SUPPLEMENTAL BENEFITS

Per hour:

Journeyworker \$ 11.23* \$ 11.48* \$ 11.48*

*NOTE: Plus 4.5% of the hourly wage paid. The 4.5% is based on the straight time rate or the premium time rate.

OVERTIME PAY

See (B, E, Q, X) on OVERTIME PAGE

WAGE CAP - Double the straight time hourly base wage shall be the maximum hourly wage compensation for any hour worked. Contractor is still responsible to pay the hourly benefit amount for each hour worked.

HOLIDAY

Paid: See (5, 6, 8, 15, 16, 25) on HOLIDAY PAGE

Overtime: See (5, 6, 8, 15, 16, 25) on HOLIDAY PAGE

NOTE: All paid holidays falling on a Saturday shall be observed on the preceding Friday. All paid holidays falling on a Sunday shall be observed on the following Monday.

6-1249TT

Mason - Building	08/01/2026
-------------------------	-------------------

JOB DESCRIPTION Mason - Building

DISTRICT 11

ENTIRE COUNTIES

Dutchess, Sullivan, Ulster

PARTIAL COUNTIES

Orange: Entire county except the Township of Tuxedo.

WAGES

Per hour:

07/01/2026

Bricklayer	\$ 49.18
Cement Mason	49.18
Plasterer/Stone Mason	49.18
Pointer/Caulker	49.18

Additional \$1.00 per hour for power saw work

Additional \$0.50 per hour for swing scaffold or staging work

SHIFT WORK

SHIFT WORK: When shift work or an irregular workday is mandated or required by state, federal, county, local or other governmental agency contracts, the following premiums apply:

Irregular workday requires 15% premium

Second shift an additional 15% of wage plus benefits to be paid

Third shift an additional 25% of wage plus benefits to be paid

SUPPLEMENTAL BENEFITS

Per hour:

Journeyworker	\$ 39.56
---------------	----------

OVERTIME PAY

Cement Mason See (B, E, Q, W) on OVERTIME PAGE.

All Others See (B, E, E2, Q) on OVERTIME PAGE.

HOLIDAY

Paid: See (1) on HOLIDAY PAGE

Overtime: See (5, 6, 16, 25) on HOLIDAY PAGE

Whenever any of the above holidays fall on Sunday, they will be observed on Monday. Whenever any of the above holidays fall on Saturday, they will be observed on Friday.

REGISTERED APPRENTICES

Wages per hour:

750 hour terms at the following percentage of Journeyworker's wage

1st	2nd	3rd	4th	5th	6th	7th	8th
50%	55%	60%	65%	70%	75%	80%	85%

Supplemental Benefits per hour

750 hour terms at the following percentage of Journeyworker's supplements

1st	2nd	3rd	4th	5th	6th	7th	8th
50%	55%	60%	65%	70%	75%	80%	85%

11-5du-b

Mason - Building	08/01/2026
-------------------------	-------------------

JOB DESCRIPTION Mason - Building

DISTRICT 9

ENTIRE COUNTIES

Dutchess, Orange, Putnam, Sullivan, Ulster

WAGES

Per hour:

07/01/2026

12/07/2026
Additional

06/07/2027
Additional

Tile, Marble,& Terrazzo			
Mechanic/Setter	\$ 59.47	\$ 1.13	\$ 1.24

SUPPLEMENTAL BENEFITS

Per Hour:

Journeyworker: \$ 27.21*
+ 6.18

* This portion of benefits subject to same premium rate as shown for overtime wages.

OVERTIME PAY

See (B, E, Q) on OVERTIME PAGE

Double time rate applies after 10 hours

HOLIDAY

Paid: See (1) on HOLIDAY PAGE

Overtime: See (5, 6, 11, 15, 16, 25) on HOLIDAY PAGE

REGISTERED APPRENTICES

Wage per hour:

750 hour terms at the following wage rate:

1st	2nd	3rd	4th	5th	6th	7th	8th	9th	10th
1- 750	751- 1500	1501- 2250	2251- 3000	3001- 3750	3751- 4500	4501- 5250	5251- 6000	6001- 6750	6751- 7500
07/01/2026 \$23.09	\$28.32	\$35.65	\$40.86	\$44.67	\$48.38	\$52.23	\$57.45	\$59.83	\$66.35

Supplemental Benefits per hour:

1st	2nd	3rd	4th	5th	6th	7th	8th	9th	10th
\$13.05* + 0.77	\$13.05* + 0.82	\$16.16* + 0.93	\$16.16* + 0.98	\$17.16* + 1.45	\$18.66* + 1.51	\$19.66* + 1.94	\$19.66* + 1.99	\$19.96* + 4.59	\$30.56* + 8.56 9-7/52B

Mason - Building	08/01/2026
-------------------------	-------------------

JOB DESCRIPTION Mason - Building

DISTRICT 9

ENTIRE COUNTIES

Dutchess, Orange, Putnam, Sullivan, Ulster

WAGES

Per hour:	07/01/2026	12/07/2026	06/07/2027
Building		Additional	Additional
Tile, Marble, &		\$ 0.96*	\$ 1.05*

Terrazzo Finisher \$ 48.78

*To be allocated at a later date.

SUPPLEMENTAL BENEFITS

Journeyworker:

Per Hour \$ 24.06*
+ 6.04

*This portion of benefits subject to same premium rate as shown for overtime wages

OVERTIME PAY

See (A, *E, Q) on OVERTIME PAGE

*Double time rate applies after 10 hours on Saturdays.

HOLIDAY

Paid: See (1) on HOLIDAY PAGE

Overtime: See (5, 6, 11, 15, 16, 25) on HOLIDAY PAGE

9-7/88B-tf

Mason - Building	08/01/2026
-------------------------	-------------------

JOB DESCRIPTION Mason - Building

DISTRICT 9

ENTIRE COUNTIES

Bronx, Dutchess, Kings, Nassau, New York, Orange, Putnam, Queens, Richmond, Rockland, Suffolk, Sullivan, Ulster, Westchester

WAGES

Per Hour:

07/01/2026	01/04/2027 Additional
------------	--------------------------

Marble Cutters & Setters	\$ 65.61	\$ 0.75
-----------------------------	----------	---------

SUPPLEMENTAL BENEFITS

Per Hour:

Journeyworker	\$ 41.38
---------------	----------

OVERTIME PAY

See (B, E, Q, V) on OVERTIME PAGE

HOLIDAY

Paid:	See (1) on HOLIDAY PAGE
Overtime:	See (5, 6, 8, 11, 15, 16, 25) on HOLIDAY PAGE

REGISTERED APPRENTICES

Wage Per Hour:

750 hour terms at the following wage

1st	2nd	3rd	4th	5th	6th	7th	8th
0- 3000	3001- 3750	3751- 4500	4501- 5250	5251- 6000	6001- 6750	6751- 7500	7500+
07/01/2026 \$28.35	\$42.51	\$46.05	\$49.59	\$53.14	\$55.76	\$65.61	\$65.61

Supplemental Benefits per hour:

1st	2nd	3rd	4th	5th	6th	7th	8th
07/01/2026 \$27.95	\$30.68	\$31.37	\$32.05	\$32.73	\$39.34	\$41.38	\$41.38

9-7/4

Mason - Heavy&Highway

08/01/2026

JOB DESCRIPTION Mason - Heavy&Highway

DISTRICT 11

ENTIRE COUNTIES

Dutchess, Sullivan, Ulster

PARTIAL COUNTIES

Orange: Entire county except the Township of Tuxedo.

WAGES

Per hour:

07/01/2026

Bricklayer	\$ 49.68
Cement Mason	49.68
Marble/Stone Mason	49.68
Plasterer	49.68
Pointer/Caulker	49.68

Additional \$1.00 per hour for power saw work

Additional \$0.50 per hour for swing scaffold or staging work

SUPPLEMENTAL BENEFITS

Per hour:

Journeyworker	\$ 39.56
---------------	----------

OVERTIME PAY

Cement Mason	See (B, E, Q, W)
--------------	--------------------

All Others	See (B, E, Q)
------------	-----------------

HOLIDAY

Paid: See (5, 6, 16, 25) on HOLIDAY PAGE
Overtime: See (5, 6, 16, 25) on HOLIDAY PAGE

- Whenever any of the above holidays fall on Sunday, they will be observed on Monday. Whenever any of the above holidays fall on Saturday, they will be observed on Friday.
- Supplemental Benefits are not paid for paid Holiday
- If Holiday is worked, Supplemental Benefits are paid for hours worked.
- Whenever an Employee works within three (3) calendar days before a holiday, the Employee shall be paid for the Holiday.

REGISTERED APPRENTICES

Wages per hour:

750 hour terms at the following percentage of Journeyworker's wage

1st	2nd	3rd	4th	5th	6th	7th	8th
50%	55%	60%	65%	70%	75%	80%	85%

Supplemental Benefits per hour

750 hour terms at the following percentage of Journeyworker's supplements

1st	2nd	3rd	4th	5th	6th	7th	8th
50%	55%	60%	65%	70%	75%	80%	85%

11-5du-H/H

Millwright

08/01/2026

JOB DESCRIPTION Millwright

DISTRICT 6

ENTIRE COUNTIES

Albany, Allegany, Broome, Cattaraugus, Cayuga, Chautauqua, Chemung, Chenango, Clinton, Columbia, Cortland, Delaware, Erie, Essex, Franklin, Fulton, Genesee, Greene, Hamilton, Herkimer, Jefferson, Lewis, Livingston, Madison, Monroe, Montgomery, Niagara, Oneida, Onondaga, Ontario, Orleans, Oswego, Otsego, Rensselaer, Saratoga, Schenectady, Schoharie, Schuyler, Seneca, St. Lawrence, Steuben, Sullivan, Tioga, Tompkins, Ulster, Warren, Washington, Wayne, Wyoming, Yates

WAGES

THE FOLLOWING RATE APPLIES TO ANY GAS/STEAM TURBINE AND OR RELATED COMPONENT WORK, INCLUDING NEW INSTALLATIONS OR MAINTENANCE AND ANY/ALL WORK PERFORMED WITHIN THE PROPERTY LIMITS OF A NUCLEAR FACILITY.

Per hour:	07/01/2026	07/01/2027	07/01/2028
		Additional	Additional
Millwright -	\$ 50.00	\$ 3.00*	\$ 3.00*
Power Generation			

* To be allocated at a later date.

NOTE: ADDITIONAL PREMIUMS PAID FOR THE FOLLOWING WORK LISTED BELOW (amount subject to any overtime premiums):

- Certified Welders shall receive an additional \$ 1.75 per hour provided they are directed to weld.
- If a work site has been declared a hazardous site by the Owner and the use of protective gear (including, as a minimum, air purifying canister-type chemical respirators) is required, then that employee shall receive an additional \$ 1.50 per hour.
- An employee performing the work of a machinist shall receive an additional \$ 2.00 per hour. For the purposes of this premium to apply, a "machinist" is a person who uses a lathe, Bridgeport, milling machine or similar type of tool to make or modify parts.
- When performing work underground at 500 feet and below, the employee shall receive an additional \$ 1.00 per hour.

SUPPLEMENTAL BENEFITS

Per hour paid:

Journeyworker	\$ 28.45*
---------------	-----------

*NOTE: Subject to OT premium

OVERTIME PAY

See (B, E, E2, Q, V) on OVERTIME PAGE

HOLIDAY

Paid: See (1) on HOLIDAY PAGE
Overtime: See (5, 6) on HOLIDAY PAGE

NOTE: Any holiday that falls on Sunday shall be observed the following Monday. Any holiday that falls on Saturday shall be observed the preceding Friday.

REGISTERED APPRENTICES

WAGES per hour: One year terms at the following percentage of Journeyworker's wage:

Appr. 1st year	65%*
Appr. 2nd year	75%*

Appr. 3rd year	80%*
Appr. 4th year	90%*

*NOTE: Additional premium for the following work listed below:

Certified Welder	\$ 1.75
Hazardous Waste Work	1.50
Machinist	2.00
Underground (500' and below)	1.00

SUPPLEMENTAL BENEFITS per hour:

Appr. 1st year	\$ 11.96
Appr. 2nd year	23.50
Appr. 3rd year	25.15
Appr. 4th year	26.80

6-1163Power

Millwright	08/01/2026
-------------------	-------------------

JOB DESCRIPTION Millwright

DISTRICT 2

ENTIRE COUNTIES

Columbia, Greene, Sullivan, Ulster

WAGES

Per hour:	07/01/2026	07/01/2027 Additional	07/01/2028 Additional
Building	\$ 46.98	\$ 3.00*	\$ 3.00*
Heavy & Highway	50.48	3.00*	3.00*

*To be allocated at a later date.

NOTE ADDITIONAL PREMIUMS PAID FOR THE FOLLOWING WORK LISTED BELOW (amount subject to any overtime premiums):

- Certified Welders shall receive \$1.75 per hour in addition to the current Millwrights rate provided he/she is directed to weld.
- For Building work if a work site has been declared a hazardous site by the Owner and the use of protective gear (including, as a minimum, air purifying canister-type chemical respirators) are required, then that employee shall receive a \$1.50 premium per hour for Building work.
- For Heavy & Highway work if the work is performed at a State or Federally designated hazardous waste site where employees are required to wear protective gear, the employees performing the work shall receive an additional \$2.00 per hour over the millwright heavy and highway wage rate for all hours worked on the day protective gear was worn.
- An employee performing the work of a machinist shall receive \$2.00 per hour in addition to the current Millwrights rate. For the purposes of this premium to apply, a "machinist" is a person who uses a lathe, Bridgeport, milling machine or similar type of tool to make or modify parts.
- When performing work underground at 500 feet and below, the employee shall receive an additional \$1.00.

SUPPLEMENTAL BENEFITS

Per hour:

Journeyworker	\$ 31.55
---------------	----------

OVERTIME PAY

See (B, E, E2, Q) on OVERTIME PAGE

HOLIDAY

Paid: See (1) on HOLIDAY PAGE
Overtime: See (5, 6) on HOLIDAY PAGE

Note: Any holiday that falls on Sunday shall be observed the following Monday. Any holiday that falls on Saturday shall be observed the preceding Friday.

REGISTERED APPRENTICES

Wages per hour:

(1)year terms at the following percentage of Journeyworker's rate.

1st	2nd	3rd	4th
65%	75%	80%	90%

NOTE ADDITIONAL PREMIUMS PAID FOR THE FOLLOWING WORK LISTED BELOW (amount subject to any overtime premiums):

- Certified Welders shall receive \$1.75 per hour in addition to the current Millwrights rate provided he/she is directed to weld.
- For Building work if a work site has been declared a hazardous site by the Owner and the use of protective gear (including, as a minimum, air purifying canister-type chemical respirators) are required, then that employee shall receive a \$1.50 premium per hour for Building work.

- For Heavy & Highway work if the work is performed at a State or Federally designated hazardous waste site where employees are required to wear protective gear, the employees performing the work shall receive an additional \$2.00 per hour over the millwright heavy and highway wage rate for all hours worked on the day protective gear was worn.
- An employee performing the work of a machinist shall receive \$2.00 per hour in addition to the current Millwrights rate. For the purposes of this premium to apply, a "machinist" is a person who uses a lathe, Bridgeport, milling machine or similar type of tool to make or modify parts.
- When performing work underground at 500 feet and below, the employee shall receive an additional \$1.00.

SUPPLEMENTAL BENEFITS per hour:

Apprentices:

1st term	\$ 11.96
2nd term	25.67
3rd term	27.63
4th term	29.59

2-1163.3

Operating Engineer - Building / Heavy&Highway**08/01/2026**

JOB DESCRIPTION Operating Engineer - Building / Heavy&Highway

DISTRICT 11

ENTIRE COUNTIES

Delaware, Orange, Rockland, Sullivan, Ulster

WAGES

CLASS A5: Cranes, Derricks and Pile Drivers 100 tons or more and Tower Cranes, with 140ft boom and over.

CLASS A4: Cranes, Derricks and Pile Drivers 100 tons or more and Tower Cranes, with 100ft to 139ft boom.

CLASS A3: Cranes, Derricks and Pile Drivers 100 tons or more and Tower Cranes with a boom under 100ft.

CLASS A2: Cranes, Derricks and Pile Drivers less than 100 tons with 140ft boom and over.

CLASS A1: Cranes, Derricks and Pile Drivers less than 100 tons with a 100ft to 139ft boom.

CLASS A: Bridge Deck Groover; Cranes, Derricks and Pile Drivers less than 100 tons with a boom under 100ft.; Autograde Combination Subgrader, Base Material Spreader and Base Trimmer (CMI and Similar Types); Autograde Pavement profiler (CMI and Similar Types); Autograde Pavement Profiler and Recycle type (CMI and Similar Type); Autograde Placer-Trimmer-Spreader Comb. (CMI & Similar types); Autograde Slipform Paver (CMI & Similar Types); Central Power Plants (all types); Chief of Party; Concrete Paving Machines; Drill (Bauer, AMI and Similar Types); Drillmaster, Quarrymaster (Down the Hole Drill), Rotary Drill, Self-Propelled Hydraulic Drill, Self-Powered Drill; Draglines; Elevator Graders; Excavator; Front End Loaders (5 yds. and over); Gradall's; Grader-Rago; Helicopters (Co-Pilot); Helicopters (Communications Engineer); Juntann Pile Driver; Locomotive (Large); Magni (Winch); Mucking Machines; Pavement & Concrete Breaker, i.e., Superhammer & Hoe Ram; Roadway Surface Grinder; Prentice Truck; Scooper (Loader and Shovel); Shovels; Tree Chopper with Boom; Trench Machines (Cable Plow); Tunnel Boring Machine; Vacuum Truck

CLASS B: "A" Frame; Backhoe (Combination); Boom Attachment on Loaders (Rate based on size of Bucket) not applicable to Pipehook; Boring and Drilling Machines; Brush Chopper, Shredder and Tree Shredder, Tree Shearer; Bulldozer (Fine Grade); Cableways; Carryalls; Concrete Pump; Concrete Pumping System, Pump Concrete and Similar Types; Conveyors (125 ft. and over); Drill Doctor (duties incl. Dust Collector Maintenance); Front End Loaders (2 yds. but less than 5 yds.); Graders (Finish); Groove Cutting Machine (Ride on Type); Heater Planer; Hoists (all type Hoists, shall also include Steam, Gas, Diesel, Electric, Air Hydraulic, Single and Double Drum, Concrete, Brick Shaft Caisson, Snorkel Roof, and/or any other Similar Type Hoisting Machines, portable or stationary, except Chicago Boom Type); Long Boom Rate to be applied if Hoist is "Outside Material Tower Hoist***"; Hydraulic Cranes-10 tons and under; Hydraulic Dredge; Hydro-Axe; Hydro Blaster; Jacks-Screw Air Hydraulic Power Operated Unit or Console Type (not hand Jack or Pile Load Test Type); Log Skidder; Pans; Pavers (all) concrete; Plate and Frame Filter Press; Pumpcrete Machines, Squeezecrete & Concrete Pumping (regardless of size); Scrapers; Side Booms; "Straddle" Carrier-Ross and similar types; Winch Trucks (Hoisting); Whip Hammer

CLASS C: Asphalt Curbing Machine; Asphalt Plant Engineer; Asphalt Spreader; Autograde Tube Finisher and Texturing Machine (CMI & Similar types); Autograde Curecrete Machine (CMI & Similar Types); Autograde Curb Trimmer & Sidewalk, Shoulder, Slipform (CMI & Similar Types); Bar Bending Machines (Power); Barrier Moving Machine-Zipper; Batchers, Batching Plant and Crusher on Site; Belt Conveyor Systems; Boom Type Skimmer Machines; Bridge Deck Finisher; Bulldozer(except fine grade); Car Dumpers (Railroad); Compressor and Blower Type Units (used independently or mounted on dual purpose Trucks, on Job Site or in conjunction with jobsite, in Loading and Unloading of Concrete, Cement, Fly Ash, Instantcrete, or Similar Type Materials); Compressors (2 or 3 in Battery); Concrete Finishing Machines; Concrete cleaning decontamination machine operator; Concrete Saws and Cutters (Ride-on type); Concrete Spreaders (Hetzl, Rexomatic and Similar Types); Concrete Vibrators; Conveyors (under 125 feet); Crushing Machines; Directional Boring Machines; Ditching Machine-small (Ditch-witch, Vermeer, or Similar type); Dope Pots (Mechanical with or without pump); Dumpsters; Elevator; Fireman; Fork Lifts (Economobile, Lull and Similar Types of Equipment); Front End Loaders (1 yd. and over but under 2 yds.); Generators (2 or 3 in Battery); Giraffe Grinders; Grout Pump; Gunnite Machines (excluding nozzle); Hammer Vibrator (in conjunction with Generator); Heavy Equipment Robotics Operator Technician; Hoists-Roof, Tugger, Aerial Platform Hoist & House Cars; Hoppers; Hopper Doors (power operated); Hydro Blaster; Hydraulic Jacking Trailer; Ladders (motorized); Laddervator; Locomotive-dinky type; Magni (Forks); Maintenance - Utility Man; Master Environmental Maintenance Technician; Mechanics; Mixers (Excepting Paving Mixers); Motor Patrols; Pavement Breakers (small self-propelled ride on type-also maintains compressor hydraulic unit); Pavement Breaker-truck mounted; Pipe Bending Machine (Power); Pitch Pump; Plaster Pump (regardless of size); Post Hole Digger (Post Pounder & Auger); Pot Hole Killer Trucks or equivalent; Rod Bending Machines (Power); Roller-Black Top; Scales (Power); Seaman pulverizing mixer; Shoulder widener; Silos; Skidsteer (all attachments); Skimmer Machines (boom-type); Steel Cutting Machine (service & maintain); Tam Rock Drill; Tractors; Transfer Machine; Captain (Power Boats); Tug Master (powerboats); Ultra High Pressure Waterjet Cutting Tool System operator/maintenance technician; Vacuum Blasting Machine; Vibrating Plants (used in conjunction with unloading); Welder and Repair Mechanics

CLASS D: Brooms and Sweepers; Chippers; Compressor (single); Concrete Spreaders (small type); Conveyor Loaders (not including Elevator Graders); Engines-large diesel (1620 HP) and Staging Pump; Farm Tractors; Fertilizing Equipment (Operation & Maintenance of); Fine Grade Machine (small type); Form Line Graders (small type); Front End Loader (under 1 yard); Generator (single); Grease, Gas, Fuel and Oil supply trucks; Heaters (Nelson or other type incl. Propane, Natural Gas or Flow type Units); Lights, Portable Generating Light Plants; Mixers (Concrete, small); Mulching Equipment (Operation and Maintenance of); Pumps (2 or less than 4 inch suction); Pumps (4 inch suction and over incl. submersible pumps); Pumps (Diesel Engine and Hydraulic-immaterial of power); Road Finishing Machines (small type); Rollers-grade, fill or stone base; Seeding Equip. (Operation and Maintenance of); Sprinkler & Water Pump Trucks (used on jobsite or in conjunction with jobsite); Steam Jennies and Boilers-irrespective of use; Stone Spreader; Tamping Machines, Vibrating Ride-on; Temporary Heating Plant (Nelson or other type, incl. Propane, Natural Gas or Flow Type Units); Water & Sprinkler Trucks (used on or in conjunction with jobsite); Welding Machines (Gas, Diesel, and/or Electric Converters of any type, single, two, or three in a battery); Wellpoint Systems (including installation by Bull Gang and Maintenance of)

CLASS E: Assistant Engineer/Oiler; Drillers Helper; Maintenance Apprentice (Deck Hand); Maintenance Apprentice (Oiler); Mechanics' Helper; Tire Repair and Maintenance; Transit/Instrument Man

WAGES:(per hour)

07/01/2026

Class A5	\$ 69.72 plus 5.00*
Class A4	68.72 plus 5.00*
Class A3	67.72 plus 5.00*
Class A2	65.22 plus 5.00*
Class A1	64.22 plus 5.00*
Class A	63.22 plus 5.00*
Class B	61.63 plus 5.00*
Class C	59.72 plus 5.00*
Class D	58.09 plus 5.00*
Class E	54.38 plus 5.00*
Safety Engineer	63.96 plus 5.00*

Helicopter:
Pilot/Engineer 65.04 plus 5.00*

Co Pilot 63.22 plus 5.00*

Communications Engineer 63.22 plus 5.00*

Surveying:
Chief of Party 63.22 plus 5.00*

Transit/Instrument Man 54.38 plus 5.00*

Rod/Chainman 53.80 plus 5.00*

Additional \$0.75 for Survey work Tunnel under compressed air.

Additional \$0.50 for Hydrographic work.

*The \$5.00 is added to the Class Base Wage for all hours paid. Additionally, the \$5.00 is subject to the V-Code listed on the OVERTIME CODE Sheet.

**Outside Material Hoist (Class B) receives additional \$1.00 per hour on 110 feet up to 199 feet total height, \$2.00 per hour on 200 feet and over total height.

- On hazardous waste removal work of any kind, including state or federally designated site where the operating engineer is required to wear level A, B, or C personal protection the operating engineer shall receive an hourly wage rate of his regular hourly wage plus \$5.00 per hour. An operating engineer working at a hazardous waste removal project or site at a task requiring hazardous waste related certification, but who is not working in a zone requiring level A, B, or C personal protection, shall receive an hourly wage rate of his regular rate plus \$1.00 per hour. This shall also apply to sites where the level D personal protection is required.

SHIFT WORK

- SHIFT WORK: On all Government mandated irregular or off shift work, an additional 15% on straight time hours.

SUPPLEMENTAL BENEFITS

Per hour:

Journeyworker \$ 36.75*

*15% premium is also required on shift work benefits

OVERTIME PAY

See (B, E, Q, *V, X) on OVERTIME PAGE

*15% premium is also required on shift work benefits

HOLIDAY

Paid: See (5, 6, 10, 13, 15) on HOLIDAY PAGE

Overtime: See (5, 6, 10, 13, 15) on HOLIDAY PAGE

Holidays falling on Sunday will be celebrated on Monday.

REGISTERED APPRENTICES

(1) year terms at the following percentage of Journeyworker's wage:

1st year	60% of Class base wage plus \$5.00*
2nd year	70% of Class base wage plus \$5.00*
3rd year	80% of Class base wage plus \$5.00*
4th year	90% of Class base wage plus \$5.00*

*The \$5.00 is added to the Class Base Wage for all hours paid. Additionally, the \$5.00 is subject to the V-Code listed on the OVERTIME CODE Sheet.

Supplemental Benefits per hour:

Apprentices \$ 36.75*

*15% premium is also required on shift work benefits

11-825

Operating Engineer - Marine Dredging

08/01/2026

JOB DESCRIPTION Operating Engineer - Marine Dredging

DISTRICT 4

ENTIRE COUNTIES

Albany, Bronx, Cayuga, Clinton, Columbia, Dutchess, Essex, Franklin, Greene, Jefferson, Kings, Monroe, Nassau, New York, Orange, Oswego, Putnam, Queens, Rensselaer, Richmond, Rockland, St. Lawrence, Suffolk, Ulster, Washington, Wayne, Westchester

WAGES

These wage rates do not apply to Operating Engineers on land-based construction projects. For those projects, refer to the Operating Engineers Heavy/Highway rates. The wage rates listed below apply specifically to all equipment and operators involved in marine dredging work within navigable waters located in the counties listed above.

Per Hour:	07/01/2026	10/01/2026
CLASS A1 Deck Captain, Leverman, Mechanical Dredge Operator, Licensed Tug Operator with MOTV	\$ 48.48	\$ 49.94
CLASS A2 Crane Operator (360 swing)	43.20	44.50

CLASS B Dozer, Front Loader Operator (On Land)	To conform to Operating Engineer Prevailing Wage in locality where work is being performed including benefits.	
CLASS B1 Derrick Operator (180 swing), Spider/Spill Barge Operator I/II, Fill Placer, Engineer, Chief Mate, Electrician, Chief Welder, Maintenance Engineer, Licensed Boat, Crew Boat Operator	41.93	43.18
CLASS B2 Certified Welder	39.46	40.65
CLASS C1 Drag Barge Operator, Steward, Mate, Assistant Fill Placer	38.38	39.53
CLASS C2 Boat Operator	37.15	38.26
CLASS D Shoreman, Deckhand, Oiler, Rodman, Scowman, Cook, Messman, Porter/Janitor	30.86	31.79

SUPPLEMENTAL BENEFITS

Per Hour:

THE FOLLOWING SUPPLEMENTAL BENEFITS APPLY TO ALL CATEGORIES

All Classes:	7% of Hourly Straight time wage + \$12.00.	7.5% of Hourly Straight time wage + \$12.00.
--------------	---	---

- Additional \$0.63 per hour for Overtime hours

OVERTIME PAY

See (B2, F, R) on OVERTIME PAGE

HOLIDAY

Paid: See (1) on HOLIDAY PAGE
Overtime: See (5, 6, 8, 15, 26) on HOLIDAY PAGE

4-25a-MarDredge

Operating Engineer - Steel Erectors	08/01/2026
--	-------------------

JOB DESCRIPTION Operating Engineer - Steel Erectors

DISTRICT 11

ENTIRE COUNTIES

Delaware, Orange, Rockland, Sullivan, Ulster

WAGES

CLASS A3: Cranes, Derricks and Pile Drivers 100 tons or more and Tower Cranes, with a 140 ft. boom and over.

CLASS A2: Cranes, Derricks and Pile Drivers 100 tons or more and Tower Cranes, with up to a 139 ft. boom and under.

CLASS A1: Cranes, Derricks and Pile Drivers less than 100 tons with a 140 ft. boom and over.

CLASS A: Cranes, Derricks and Pile Drivers less than 100 tons with up to a 139 ft. boom and under.

CLASS B: "A" Frame; Cherry Pickers(10 tons and under); Hoists (all type Hoists, shall also include Steam, Gas, Diesel, Electric, Air Hydraulic, Single and Double Drum, Concrete, Brick Shaft Caisson, Snorkel Roof, and/or any other Similar Type Hoisting Machines, portable or stationary, except Chicago Boom Type); Jacks-Screw Air Hydraulic Power Operated Unit or Console Type (not hand Jack or Pile Load Test Type); Side Booms; Straddle Carrier

CLASS C: Aerial Platform used as Hoist; Compressors (2 or 3 in Battery); Concrete cleaning/ decontamination machine operator; Directional Boring Machines; Elevator or House Cars; Conveyers and Tugger Hoists; Fireman; Fork Lifts; Generators (2 or 3 in Battery); Heavy Equipment Robotics Operator/Technician; Master Environmental Maintenance Technician; Maintenance -Utility Man; Rod Bending Machines (Power); Captain(powerboat); Tug Master; Ultra High Pressure Waterjet Cutting Tool System; Vacuum Blasting Machine; Welding Machines(gas or electric,2 or 3 in battery, including diesels); Transfer Machine; Apprentice Engineer/Oiler with either one compressor or one welding machine when used for decontamination and remediation

CLASS D: Compressor (single); Welding Machines (Gas, Diesel, and/or Electric Converters of any type); Welding System Multiple (Rectifier Transformer type)

CLASS E: Assistant Engineer/Oiler; Maintenance Apprentice (Deck Hand);Drillers Helper; Maintenance Apprentice (Oiler); Mechanics' Helper; Transit/Instrument Man

WAGES:(per hour)

	07/01/2026	07/01/2027 Additional
Class A3	\$ 71.74 plus 5.00*	\$3.50**
Class A2	70.08 plus 5.00*	
Class A1	67.74 plus 5.00*	
Class A	65.68 plus 5.00*	
Class B	62.79 plus 5.00*	
Class C	60.13 plus 5.00*	
Class D	58.60 plus 5.00*	
Class E	54.84 plus 5.00*	
Vacuum Truck	63.55 plus 5.00*	
Safety Engineer	64.41 plus 5.00*	

Helicopter:	
Pilot/Engineer	67.24 plus 5.00*
Co Pilot	66.85 plus 5.00*
Communications Engineer	66.85 plus 5.00*

Surveying:	
Chief of Party	63.55 plus 5.00*
Transit/Instrument man	54.84 plus 5.00*
Rod/Chainman	63.80 plus 5.00*
Additional \$0.75 for Survey work Tunnels under compressed air.	
Additional \$0.50 for Hydrographic work.	

*The \$5.00 is added to the Class Base Wage for all hours paid. Additionally, the \$5.00 is subject to the V-Code listed on the OVERTIME CODE Sheet.

**To be allocated at a later date

- On HAZARDOUS WASTE REMOVAL or ASBESTOS REMOVAL work, or any state or federally DESIGNATED HAZARDOUS WASTE SITE:

On hazardous waste removal work of any kind, including state or federally designated site where the operating engineer is required to wear level A, B, or C personal protection the operating engineer shall receive an hourly wage rate of his regular hourly wage plus \$5.00 per hour. An operating engineer working at a hazardous waste removal project or site at a task requiring hazardous waste related certification, but who is not working in a zone requiring level A, B, or C personal protection, shall receive an hourly wage rate of his regular rate plus \$ 1.00 per hour. This shall also apply to sites where the level D personal protection is required.

SHIFT WORK

- SHIFT WORK: On all Government mandated irregular or off shift work, an additional 15% on straight time hours.

SUPPLEMENTAL BENEFITS

Per hour:

Journeyworker	\$ 36.75*
---------------	-----------

*15% premium is also required on shift work benefits

OVERTIME PAY

See (B, E, Q, *V, X) on OVERTIME PAGE

*15% premium is also required on shift work benefits

HOLIDAY

Paid:	See (5, 6, 10, 13, 15) on HOLIDAY PAGE
Overtime:	See (5, 6, 10, 13, 15) on HOLIDAY PAGE

Holidays falling on Sunday will be celebrated on Monday.

REGISTERED APPRENTICES

(1) year terms at the following percentage of Journeyworker's wage.

1st year	60% of Class base wage plus \$5.00*
2nd year	70% of Class base wage plus \$5.00*
3rd year	80% of Class base wage plus \$5.00*
4th year	90% of Class base wage plus \$5.00*

*The \$5.00 is added to the Class Base Wage for all hours paid. Additionally, the \$5.00 is subject to the V-Code listed on the OVERTIME CODE Sheet.

Supplemental Benefits per hour:

Apprentices \$ 36.75*

*15% premium is also required on shift work benefits

11-825SE

Painter

08/01/2026

JOB DESCRIPTION Painter

DISTRICT 1

ENTIRE COUNTIES

Columbia, Dutchess, Greene, Orange, Sullivan, Ulster

WAGES

Per hour

	07/01/2026	05/01/2027 Additional
Brush/Paper Hanger	\$ 42.27	\$ 2.47*
Dry Wall Finisher	42.27	2.47*
Lead Abatement	42.27	2.47*
Sandblaster-Painter	42.27	2.47*
Spray Rate	43.27	2.47*

*To be allocated at a later date.

See Bridge Painting rates for the following work:

All work performed on tanks, structural steel, all bridges, towers, smoke stacks, flag poles. All employees working on objects with the use of swing stage, boatswain chair, pick and cable. Rate shall apply to all of said areas from the ground up.

SUPPLEMENTAL BENEFITS

Per hour

Journeyworker \$ 28.29

OVERTIME PAY

See (B, E, E2, Q) on OVERTIME PAGE

HOLIDAY

Paid: See (1) on HOLIDAY PAGE
Overtime: See (5, 6) on HOLIDAY PAGE

REGISTERED APPRENTICES

Wages per hour

Six (6) month terms at the following percentage of Journeyperson's wage

1st	2nd	3rd	4th	5th	6th
50%	55%	65%	75%	85%	95%

Supplemental Benefits per hour worked

1st term \$ 12.09
All others 28.29

1-155

Painter - Bridge & Structural Steel

08/01/2026

JOB DESCRIPTION Painter - Bridge & Structural Steel

DISTRICT 8

ENTIRE COUNTIES

Albany, Bronx, Clinton, Columbia, Dutchess, Essex, Franklin, Fulton, Greene, Hamilton, Kings, Montgomery, Nassau, New York, Orange, Putnam, Queens, Rensselaer, Richmond, Rockland, Saratoga, Schenectady, Schoharie, Suffolk, Sullivan, Ulster, Warren, Washington, Westchester

WAGES

Per Hour:

STEEL:

Bridge Painting:	07/01/2026	10/01/2026
	\$ 57.00*	Additional
	+ 12.90**	+ 3.64***

ADDITIONAL \$7.00 per hour for POWER TOOL/SPRAY, whether straight time or overtime.

*NOTE: All premium wages are to be calculated on base rate per hour only.

** For the period of May 1st to November 15th, this amount is payable up to 40 hours. For the period of Nov 16th to April 30th, this amount is payable up to 50 hours. EXCEPTION: First and last week of employment, and for the weeks of Memorial Day, Independence Day and Labor Day, where the amount is paid for the actual number of hours worked (50 hour cap).

*** To be allocated a later date

NOTE: Generally, for Bridge Painting Contracts, ALL WORKERS on and off the bridge (including Flagmen) are to be paid Painter's Rate; the contract must be ONLY for Bridge Painting.

SHIFT WORK

When directly specified in public agency or authority contract documents for an employer to work a second shift and works the second shift with employees other than from the first shift, all employees who work the second shift will be paid 10% of the base wage shift differential in lieu of overtime for the first eight (8) hours worked after which the employees shall be paid at time and one half of the regular wage rate. When a single irregular work shift is mandated in the job specifications or by the contracting agency, wages shall be paid at time and one half for single shifts between the hours of 3pm-11pm or 11pm-7am.

SUPPLEMENTAL BENEFITS

Per Hour:

Journeyworker:	\$ 13.49
	+ 31.67*

OVERTIME PAY

See (B, F, R) on OVERTIME PAGE

HOLIDAY

Paid: See (1) on HOLIDAY PAGE
Overtime: See (4, 6) on HOLIDAY PAGE

REGISTERED APPRENTICES

Wage - Per hour:

Apprentices: (1) year terms.	07/01/2026
1st year	\$ 22.80* + 5.64**
2nd year	\$ 34.20* + 7.74**
3rd year	\$ 45.60* + 10.31**

*NOTE: All premium wages are to be calculated on base rate per hour only.

** For the period of May 1st to November 15th, this amount is payable up to 40 hours. For the period of Nov 16th to April 30th, this amount is payable up to 50 hours. EXCEPTION: First and last week of employment, and for the weeks of Memorial Day, Independence Day and Labor Day, where the amount is paid for the actual number of hours worked (50 hour cap).

Supplemental Benefits - Per hour:

1st year	\$ 13.74
----------	----------

2nd year	\$ 8.09* + 18.99
3rd year	\$ 10.79* + 25.34

*Portion not applicable to May 1st to November 15th and Nov 16th to April 30th period mentioned above.

8-DC-9/806/155-BrSS

Painter - Line Striping

08/01/2026

JOB DESCRIPTION Painter - Line Striping

DISTRICT 8

ENTIRE COUNTIES

Albany, Clinton, Columbia, Dutchess, Essex, Franklin, Fulton, Greene, Hamilton, Montgomery, Nassau, Orange, Putnam, Rensselaer, Rockland, Saratoga, Schenectady, Schoharie, Suffolk, Sullivan, Ulster, Warren, Washington, Westchester

WAGES

Per hour:

Painter (Striping-Highway):	07/01/2026	04/01/2027
Striping-Machine Operator*	\$ 36.93	\$ 38.45
Linerman Thermoplastic	44.44	46.22

Note: * Includes but is not limited to: Positioning of cones and directing of traffic using hand held devices. Excludes the Driver/Operator of equipment used in the maintenance and protection of traffic safety.

SHIFT WORK

When directly specified in public agency or authority contract documents there shall be a 30% night shift premium pay differential for all work performed after 9:00pm and before 5:00am.

SUPPLEMENTAL BENEFITS

Per hour paid:

Journeyworker:

Striping Machine Operator:	\$ 24.95	\$ 25.60
Linerman Thermoplastic:	24.95	25.60

OVERTIME PAY

See (B, B2, E2, F, S) on OVERTIME PAGE

HOLIDAY

Paid: See (5, 20) on HOLIDAY PAGE
Overtime: See (5, 20) on HOLIDAY PAGE

REGISTERED APPRENTICES

One (1) year terms at the following wage rates:

	07/01/2026
1st Term:	\$ 21.18
2nd Term:	27.40
3rd Term:	33.30

Supplemental Benefits per hour:

1st term:	\$ 18.06
2nd term:	22.14
3rd term:	25.59

8-1456-LS

Painter - Metal Polisher

08/01/2026

JOB DESCRIPTION Painter - Metal Polisher

DISTRICT 8

ENTIRE COUNTIES

Albany, Allegany, Bronx, Broome, Cattaraugus, Cayuga, Chautauqua, Chemung, Chenango, Clinton, Columbia, Cortland, Delaware, Dutchess, Erie, Essex, Franklin, Fulton, Genesee, Greene, Hamilton, Herkimer, Jefferson, Kings, Lewis, Livingston, Madison, Monroe, Montgomery, Nassau, New York, Niagara, Oneida, Onondaga, Ontario, Orange, Orleans, Oswego, Otsego, Putnam, Queens, Rensselaer, Richmond, Rockland, Saratoga, Schenectady, Schoharie, Schuyler, Seneca, St. Lawrence, Steuben, Suffolk, Sullivan, Tioga, Tompkins, Ulster, Warren, Washington, Wayne, Westchester, Wyoming, Yates

WAGES

07/01/2026

Metal Polisher	\$ 41.33
Metal Polisher*	42.43
Metal Polisher**	45.33

*Note: Applies on New Construction & complete renovation

** Note: Applies when working on scaffolds over 34 feet.

SUPPLEMENTAL BENEFITS

Per Hour:

Journeyworker:	
All classifications	\$ 13.99

OVERTIME PAY

See (B, E, P, T) on OVERTIME PAGE

HOLIDAY

Paid:	See (5, 6, 11, 15, 16, 25, 26) on HOLIDAY PAGE
Overtime:	See (5, 6, 11, 15, 16, 25, 26) on HOLIDAY PAGE

REGISTERED APPRENTICES

Wages per hour:

One (1) year term at the following wage rates:

07/01/2026

1st year	\$ 20.67
2nd year	22.73
3rd year	24.80

1st year*	\$ 21.06
2nd year*	23.17
3rd year*	25.34

1st year**	\$ 23.17
2nd year**	25.23
3rd year**	27.30

*Note: Applies on New Construction & complete renovation

** Note: Applies when working on scaffolds over 34 feet.

Supplemental benefits:

Per hour:

1st year	\$ 9.19
2nd year	9.19
3rd year	9.19

8-8A/28A-MP

Plumber

08/01/2026

JOB DESCRIPTION Plumber

DISTRICT 11

ENTIRE COUNTIES

Orange, Rockland, Sullivan

PARTIAL COUNTIES

Ulster: Only the Townships of Plattekill, Marlboro, Wawarsing, and Shawangunk, Ellenville up to Napanoch Prison.

WAGES

REFRIGERATION: For commercial and industrial refrigeration which means service, maintenance, and installation work where the combined compressor tonnage does not exceed 40 tons.

AIR CONDITIONING: Air conditioning to be installed that is water cooled shall not exceed 25 tons. This will include the piping of the component system and erection of water tower. Air conditioning that is air cooled shall not exceed 50 tons.

WAGES: (per hour)

07/01/2026

Plumber-HVAC	\$ 43.74
--------------	----------

Star Certification: an additional \$ 1.00 per hour over scale will be paid to all those who have Star Certification.

SHIFT WORK

Shift Differential: When mandated by the governmental agency, an additional 15% premium will be paid for irregular workday or for 2nd and 3rd shift.

SUPPLEMENTAL BENEFITS

Per hour:

Journeyworker

\$ 38.13*

*For overtime or shift differential work, \$0.10 is paid at straight time, the remaining balance is paid at the same premium as the wages.

OVERTIME PAY

See (B, G, P, *V) on OVERTIME PAGE

* A portion of the benefit amount is subject to the V code for overtime and shift differential work.

HOLIDAY

Paid:

See (5, 6, 13, 15, 25) on HOLIDAY PAGE

Overtime:

See (5, 6, 13, 15, 25) on HOLIDAY PAGE

REGISTERED APPRENTICES

(1)year terms at the following wage.

07/01/2026

1st term	\$ 19.68
2nd term	24.06
3rd term	28.43
4th term	32.81
5th term	37.18

Supplemental Benefits per hour:

Apprentices

1st term	\$ 17.23*
2nd term	21.03*
3rd term	24.83*
4th term	28.64*
5th term	32.44*

*For overtime or shift differential work, \$0.10 is paid at straight time, the remaining balance is paid at the same premium as the wages.

11-373 Refrig

Plumber

08/01/2026

JOB DESCRIPTION Plumber

DISTRICT 11

ENTIRE COUNTIES

Orange, Rockland, Sullivan

PARTIAL COUNTIES

Ulster: Only the Townships of Plattekill, Marlboro, Wawarsing, and Shawangunk, Ellenville up to Napanoch Prison.

WAGES

WAGES:(per hour)	07/01/2026	05/01/2027
		Additional

Plumber/Steamfitter	\$ 55.20	+ \$3.00*
---------------------	----------	-----------

(*) To be allocated at a later date

Note: For all work 40-60 feet above ground add \$ 0.25 per hour, over 60 feet add \$ 0.50 per hour.

SHIFT WORK

Shift Differential: When mandated by the governmental agency, an additional 15% premium will be paid for irregular workday or for 2nd and 3rd shift.

SUPPLEMENTAL BENEFITS

Per hour:

Journeyworker

\$ 48.07*

*For overtime or shift differential work, \$0.10 is paid at straight time, the remaining balance is paid at the same premium as the wages.

OVERTIME PAY

See (B, E, Q, *V) on OVERTIME PAGE

* A portion of the benefit amount is subject to the V code for overtime and shift differential work.

HOLIDAY

Paid: See (1) on HOLIDAY PAGE
Overtime: See (5, 6, 15, 16) on HOLIDAY PAGE

When a holiday falls on a Saturday, the day prior shall be considered and recognized as the holiday. When a holiday falls on a Sunday, the day proceeding shall be considered and recognized as the holiday to be observed.

REGISTERED APPRENTICES

(1) year terms at the following wages.

	07/01/2026
1st term	\$ 24.84
2nd term	30.36
3rd term	35.88
4th term	41.40
5th term	46.92

Supplemental Benefits per hour:

1st term	\$ 21.69*
2nd term	26.50*
3rd term	31.28*
4th term	36.10*
5th term	40.88*

*For overtime or shift differential work, \$0.10 is paid at straight time, the remaining balance is paid at the same premium as the wages.

11-373 SF

Plumber

08/01/2026

JOB DESCRIPTION Plumber

DISTRICT 8

ENTIRE COUNTIES

Dutchess

PARTIAL COUNTIES

Delaware: Only the Townships of Middletown and Roxbury.

Ulster: Entire county (including Walkill and Shawangunk Prisons in Town of Shawangunk) EXCEPT for remainder of Town of Shawangunk, and Towns of Plattekill, Marlboro, and Wawarsing.

WAGES

Per hour:	07/01/2026
Plumber & Steamfitter	\$ 62.42

SHIFT WORK

SHIFT WORK:

When directly specified in public agency or authority contract documents, shift work outside the regular hours of work shall be comprised of eight (8) hours per shift not including Saturday, Sundays and holidays. One half (1/2) hour shall be allowed for lunch after the first four (4) hours of each shift. Wage and Fringes for shift work shall be straight time plus a shift premium of twenty-five (25%) percent. A minimum of five days Monday through Friday must be worked to establish shift work.

SUPPLEMENTAL BENEFITS

Per hour:

Journeyworker:	\$ 46.79
----------------	----------

OVERTIME PAY

See (B, E, E2, Q, V) on OVERTIME PAGE

HOLIDAY

Paid: See (1) on HOLIDAY PAGE
Overtime: See (5, 6, 8, 16, 25) on HOLIDAY PAGE

REGISTERED APPRENTICES

(1)year terms at the following rates:

	07/01/2026
1st year	\$ 23.95
2nd year	32.97
3rd year	38.26
4th year	45.83
5th year	52.70

Supplemental Benefits per hour:

1st year	\$ 19.70
----------	----------

2nd year	25.30
3rd year	29.38
4th year	34.03
5th year	37.62

8-21.2-SF

Plumber - HVAC / Service**08/01/2026**

JOB DESCRIPTION Plumber - HVAC / Service**DISTRICT** 8**ENTIRE COUNTIES**

Dutchess, Putnam, Westchester

PARTIAL COUNTIES

Delaware: Only the townships of Middletown and Roxbury

Ulster: Entire County(including Wallkill and Shawangunk Prisons) except for remainder of Town of Shawangunk and Towns of Plattekill, Marlboro, and Wawarsing.

WAGES

Per hour: 07/01/2026

HVAC Service \$ 45.43
+ \$ 4.52*

*This portion of the benefit is NOT subject to the SAME PREMIUM as shown for overtime.

SUPPLEMENTAL BENEFITS

Per hour:

Journeyworker HVAC Service
\$ 33.34**OVERTIME PAY**

See (B, F, R) on OVERTIME PAGE

HOLIDAY

Paid: See (5, 6, 16, 25) on HOLIDAY PAGE

Overtime: See (5, 6, 16, 25) on HOLIDAY PAGE

REGISTERED APPRENTICES

HVAC SERVICE

(1)year terms at the following wages:

1st yr.	2nd yr.	3rd yr.	4th yr.	5th yr.
\$ 20.56	\$ 24.42	\$ 30.35	\$ 37.33	\$ 40.63
+\$2.45*	+\$2.79*	+\$3.34*	+\$4.00*	+\$4.26*

*This portion of the benefit is NOT subject to the SAME PREMIUM as shown for overtime.

Supplemental Benefits per hour:

Apprentices 07/01/2026

1st term	\$ 22.81
2nd term	24.68
3rd term	26.69
4th term	29.49
5th term	31.46

8-21.1&2-SF/Re/AC

Plumber - Jobbing & Alterations**08/01/2026**

JOB DESCRIPTION Plumber - Jobbing & Alterations**DISTRICT** 8**ENTIRE COUNTIES**

Dutchess, Putnam, Westchester

PARTIAL COUNTIES

Ulster: Entire county (including Wallkill and Shawangunk Prisons in Town of Shawangunk) EXCEPT for remainder of Town of Shawangunk, and Towns of Plattekill, Marlboro, and Wawarsing.

WAGES

Per hour: 07/01/2026

Journeyworker: \$ 52.14

Repairs, replacements and alteration work is any repair or replacement of a present plumbing system that does not change existing roughing or water supply lines.

SHIFT WORK

When directly specified in public agency or authority contract documents, shift work outside the regular hours of work shall be comprised of eight (8) hours per shift not including Saturday, Sundays and holidays. One half (1/2) hour shall be allowed for lunch after the first four (4) hours of each shift. Wage and Fringes for shift work shall be straight time plus a shift premium of twenty-five (25%) percent. A minimum of five days Monday through Friday must be worked to establish shift work.

SUPPLEMENTAL BENEFITS

Per hour:

Journeyworker
\$ 38.99

OVERTIME PAY

See (B, *E, E2, Q, V) on OVERTIME PAGE

*When used as a make-up day, hours after 8 on Saturday shall be paid at time and one half.

HOLIDAY

Paid: See (1) on HOLIDAY PAGE

Overtime: See (5, 6, 8, 16, 25) on HOLIDAY PAGE

REGISTERED APPRENTICES

(1) year terms at the following wages:

1st year	\$ 22.32
2nd year	24.83
3rd year	27.16
4th year	38.07
5th year	40.25

Supplemental Benefits per hour:

1st year	\$ 13.07
2nd year	15.31
3rd year	19.67
4th year	26.65
5th year	28.88

8-21.3-J&A

Roofer

08/01/2026

JOB DESCRIPTION Roofer

DISTRICT 9

ENTIRE COUNTIES

Bronx, Dutchess, Kings, New York, Orange, Putnam, Queens, Richmond, Rockland, Sullivan, Ulster, Westchester

WAGES

Per Hour:	07/01/2026	05/01/2027
		Additional
Roofer/Waterproofer	\$ 52.50	+ \$ 3.00
	+ \$7.00*	

* This portion is not subjected to overtime premiums.

Note: Abatement/Removal of Asbestos containing roofs and roofing material is classified as Roofer.

SUPPLEMENTAL BENEFITS

Per Hour: \$ 33.12

OVERTIME PAY

See (B, H) on OVERTIME PAGE

Note: An observed holiday that falls on a Sunday will be observed the following Monday.

HOLIDAY

Overtime: See (5, 6) on HOLIDAY PAGE

REGISTERED APPRENTICES

(1) year term apprentices indentured prior to 01/01/2023

1st	2nd	3rd	4th
\$ 18.38	\$ 26.25	\$ 31.50	\$ 39.38
	+ 3.50*	+ 4.20*	+ 5.26*

Supplemental Benefits:

1st	2nd	3rd	4th
\$ 4.32	\$ 16.94	\$ 20.17	\$ 25.03

* This portion is not subjected to overtime premiums.

(1) year term apprentices indentured after 01/01/2023

1st	2nd	3rd	4th	5th
\$ 19.95	\$ 23.63	\$ 26.25	\$ 31.50	\$ 39.38
	+ 3.16*	+ 3.50*	+ 4.20*	+ 5.26*

Supplemental Benefits:

1st	2nd	3rd	4th	5th
\$ 8.15	\$ 15.32	\$ 16.94	\$ 20.17	\$ 25.03

* This portion is not subjected to overtime premiums.

9-8R

Sheetmetal Worker

08/01/2026

JOB DESCRIPTION Sheetmetal Worker

DISTRICT 8

ENTIRE COUNTIES

Dutchess, Orange, Putnam, Rockland, Sullivan, Ulster, Westchester

WAGES

07/01/2026

SheetMetal Worker	\$ 53.48
	+ 3.81*

*This portion of the benefit is NOT subject to the SAME PREMIUM as shown for overtime.

SHIFT WORK

For all NYS D.O.T. and other Governmental mandated off-shift work:

12% increase for additional shifts for a minimum of five (5) days

SUPPLEMENTAL BENEFITS

Journeyworker	\$ 48.71
---------------	----------

OVERTIME PAY

See (B, E, Q,) on OVERTIME PAGE.

HOLIDAY

Paid: See (1) on HOLIDAY PAGE

Overtime: See (5, 6, 8, 15, 16, 23) on HOLIDAY PAGE

Whenever any of the above holidays fall on Sunday, they will be observed on Monday. Whenever any of the above holidays fall on Saturday, they will be observed on Friday.

REGISTERED APPRENTICES

1st	2nd	3rd	4th	5th	6th	7th	8th
\$ 21.80	\$ 22.61	\$ 25.12	\$ 27.61	\$ 30.13	\$ 32.67	\$ 35.65	\$ 38.61
+ 1.52*	+ 1.71*	+ 1.91*	+ 2.10*	+ 2.29*	+ 2.48*	+ 2.67*	+ 2.86*

*This portion of the benefit is NOT subject to the SAME PREMIUM as shown for overtime.

Supplemental Benefits per hour:

Apprentices	
1st term	\$ 19.09
2nd term	23.39
3rd term	25.99
4th term	28.59
5th term	31.18
6th term	33.76
7th term	35.89
8th term	38.04

8-38

Sprinkler Fitter

08/01/2026

JOB DESCRIPTION Sprinkler Fitter

DISTRICT 1

ENTIRE COUNTIES

Dutchess, Orange, Putnam, Rockland, Sullivan, Ulster, Westchester

WAGES

Per hour

	07/01/2026	01/01/2027	04/01/2027	01/01/2028
Sprinkler	\$ 60.78	\$ 60.78	\$ 64.37	\$ 64.37
Fitter				

SUPPLEMENTAL BENEFITS

Per hour

Journeyworker	\$ 32.66	\$ 33.66	\$ 33.66	\$ 34.66
---------------	----------	----------	----------	----------

OVERTIME PAY

See (B, E, Q) on OVERTIME PAGE

HOLIDAY

Paid: See (1) on HOLIDAY PAGE

Overtime: See (5, 6) on HOLIDAY PAGE

Note: When a holiday falls on Sunday, the following Monday shall be considered a holiday and all work performed on either day shall be at the double time rate. When a holiday falls on Saturday, the preceding Friday shall be considered a holiday and all work performed on either day shall be at the double time rate.

REGISTERED APPRENTICES

One Half Year terms at the following wage per hour:

	07/01/2026	01/01/2027	04/01/2027	01/01/2028
1st Term	\$ 30.87	\$ 30.87	\$ 32.42	\$ 32.42
2nd Term	34.46	34.46	36.19	36.19
3rd Term	37.34	37.34	39.20	39.20
4th Term	40.21	40.21	42.22	42.22
5th Term	42.36	42.36	44.48	44.48
6th Term	45.95	45.95	48.25	48.25
7th Term	48.82	48.82	51.27	51.27
8th Term	51.70	51.70	54.28	54.28
9th Term	54.57	54.57	57.30	57.30
10th Term	57.44	57.44	60.31	60.31

Supplemental Benefits per hour:

1st & 2nd Term	\$ 10.23	\$ 11.23	\$ 11.23	\$ 12.23
3rd & 4th Term	22.79	23.79	23.79	24.79
All Other Terms	23.04	24.04	24.04	25.04

1-669.2

Teamster - Building / Heavy&Highway

08/01/2026

JOB DESCRIPTION Teamster - Building / Heavy&Highway

DISTRICT 11

ENTIRE COUNTIES

Dutchess, Orange, Rockland, Sullivan, Ulster

WAGES

GROUP I: LeTourneau Tractors, Double Barrel Euclids, Athney Wagons and similar equipment (except when hooked to scrapers), I-Beam and Pole Trailers, Tire Trucks, Tractor and Trailers with 5 axles and over, Articulated Back Dumps and Road Oil Distributors, Articulated Water Trucks and Fuel Trucks/Trailers, positions requiring a HAZMAT CDL endorsement.

GROUP II: Drivers on detachable Gooseneck Low Bed Trailers rated over 35 tons.

GROUP III: All equipment 25 yards and up to and including 30-yard bodies and cable Dump Trailers and Powder and Dynamite Trucks.

GROUP IV: All Equipment up to and including 24-yard bodies, Mixer Trucks, Dump Crete Trucks and similar types of equipment, Fuel Trucks, Batch Trucks and all other Tractor Trailers, Hi-Rail Truck.

GROUP V: Tri-Axles, Ten Wheelers, Grease Trucks, Tillerman, Pattern Trucks, Attenuator Trucks, Water Trucks, Bus.

GROUP VI: Straight Trucks.

GROUP VII: Pick-up Trucks for hauling materials and parts, and Escort Man over-the-road.

WAGES: (per hour) 07/01/2026

GROUP I	\$ 39.51
GROUP II	40.63
GROUP III	38.95

GROUP IV	38.73
GROUP V	38.62
GROUP VI	38.50
GROUP VII	38.50

NOTE ADDITIONAL PREMIUMS:

- Employees engaged in hazardous/toxic waste removal, on a State or Federally designated hazardous/toxic waste site, where the employee comes in contact with hazardous/toxic waste material and when personal protective equipment is required for respiratory, skin, or eye protection, the employee shall receive an additional 20% premium above the hourly wage.

SHIFT WORK

- On projects requiring an irregular shift, a premium of 10% will be paid on wages. The premium will be paid for off-shift or irregular shift work when mandated by Governmental Agency.

SUPPLEMENTAL BENEFITS

Per hour:

First 40 hours	\$ 47.68
Over 40 hours	39.68

OVERTIME PAY

See (*B, E, **E2, ***P, X) on OVERTIME PAGE

*Holidays worked Monday through Friday receive Double Time (2x) after 8 hours.

**Makeup day limited to the employees who were working on the site that week.

***Sunday Holidays are paid at a rate of two and one half times (2.5x) for all hours worked.

HOLIDAY

Paid: See (5, 6, 15, 25) on HOLIDAY PAGE

Overtime: See (*1) on HOLIDAY PAGE

*See OVERTIME PAY section for when additional premium is applicable on Holiday hours worked.

- Any employee working two (2) days in any calendar week during which a holiday occurs shall receive a days pay for each holiday occurring during said week. This provision shall also apply if a holiday falls on a Saturday or Sunday.

11-445B/HH

Teamster - Delivery - Building / Heavy&Highway

08/01/2026

JOB DESCRIPTION Teamster - Delivery - Building / Heavy&Highway

DISTRICT 11

ENTIRE COUNTIES

Dutchess, Orange, Rockland, Sullivan, Ulster

WAGES

THESE RATES ARE ONLY TO BE USED FOR DELIVERY OF AGGREGATE MATERIALS TO THE JOB SITE. FOR ALL ONSITE WORK AND HAULING OF SPOILS SEE THE TEAMSTER BUILDING/HEAVY & HIGHWAY RATES.

Group 1	Tractor Trailer Drivers
Group 2	Tri- Axle

Wages: 07/01/2026

Group 1	\$ 38.95
Group 2	38.62

Hazardous/Toxic Waste Removal additional 20% when personal protective equipment is required.

SUPPLEMENTAL BENEFITS

Per hour paid:

First 40 hours	\$ 47.68
Over 40 hours	0.00

OVERTIME PAY

See (B, E, Q, X) on OVERTIME PAGE

HOLIDAY

Paid: See (5, 13, 15, 16, 20, 22, 25, 26) on HOLIDAY PAGE

Overtime: See (5, 13, 15, 16, 20, 22, 25, 26) on HOLIDAY PAGE

- Employee must work either the scheduled day of work before or the scheduled day of work after the holiday in the workweek.

- Any employee working one (1) day in the calendar week during which a holiday occurs shall receive a day's pay for each holiday occurring during said week. This provision shall also apply if a holiday falls on a Saturday.

- When any of the recognized holidays occur on Sunday and are celebrated any day before or after the Sunday holiday, such days shall be considered as the holiday and paid for as such.

11-445 B/HH Delivery

Welder

08/01/2026

JOB DESCRIPTION Welder

DISTRICT 1

ENTIRE COUNTIES

Albany, Allegany, Bronx, Broome, Cattaraugus, Cayuga, Chautauqua, Chemung, Chenango, Clinton, Columbia, Cortland, Delaware, Dutchess, Erie, Essex, Franklin, Fulton, Genesee, Greene, Hamilton, Herkimer, Jefferson, Kings, Lewis, Livingston, Madison, Monroe, Montgomery, Nassau, New York, Niagara, Oneida, Onondaga, Ontario, Orange, Orleans, Oswego, Otsego, Putnam, Queens, Rensselaer, Richmond, Rockland, Saratoga, Schenectady, Schoharie, Schuyler, Seneca, St. Lawrence, Steuben, Suffolk, Sullivan, Tioga, Tompkins, Ulster, Warren, Washington, Wayne, Westchester, Wyoming, Yates

WAGES

Per hour 07/01/2026

Welder: To be paid the same rate of the mechanic performing the work.*

*EXCEPTION: If a specific welder certification is required, then the 'Certified Welder' rate in that trade tag will be paid.

OVERTIME PAY

HOLIDAY

1-As Per Trade

Overtime Codes

Following is an explanation of the code(s) listed in the OVERTIME section of each classification contained in the attached schedule. Additional requirements may also be listed in the HOLIDAY section.

NOTE: Supplemental Benefits are 'Per hour worked' (for each hour worked) unless otherwise noted

- (AA) Time and one half of the hourly rate after 7 and one half hours per day
- (A) Time and one half of the hourly rate after 7 hours per day
- (B) Time and one half of the hourly rate after 8 hours per day
- (B1) Time and one half of the hourly rate for the 9th & 10th hours week days and the 1st 8 hours on Saturday.
Double the hourly rate for all additional hours
- (B2) Time and one half of the hourly rate after 40 hours per week
- (B3) Time and one half of the hourly rate after 40 straight hours per week
- (C) Double the hourly rate after 7 hours per day
- (C1) Double the hourly rate after 7 and one half hours per day
- (D) Double the hourly rate after 8 hours per day
- (D1) Double the hourly rate after 9 hours per day
- (E) Time and one half of the hourly rate on Saturday
- (E1) Time and one half 1st 4 hours on Saturday; Double the hourly rate all additional Saturday hours
- (E2) Saturday may be used as a make-up day at straight time when a day is lost during that week due to inclement weather
- (E3) Between November 1st and March 3rd Saturday may be used as a make-up day at straight time when a day is lost during that week due to inclement weather, provided a given employee has worked between 16 and 32 hours that week
- (E4) Sunday may be used as a make-up day at straight time when a day is lost during that week due to inclement weather
- (E5) Double time after 8 hours on Saturdays
- (F) Time and one half of the hourly rate on Saturday and Sunday
- (G) Time and one half of the hourly rate on Saturday and Holidays
- (H) Time and one half of the hourly rate on Saturday, Sunday, and Holidays
- (I) Time and one half of the hourly rate on Sunday
- (J) Time and one half of the hourly rate on Sunday and Holidays
- (K) Time and one half of the hourly rate on Holidays
- (L) Double the hourly rate on Saturday
- (M) Double the hourly rate on Saturday and Sunday
- (N) Double the hourly rate on Saturday and Holidays
- (O) Double the hourly rate on Saturday, Sunday, and Holidays
- (P) Double the hourly rate on Sunday
- (Q) Double the hourly rate on Sunday and Holidays
- (R) Double the hourly rate on Holidays

- (S) Two and one half times the hourly rate for Holidays
- (S1) Two and one half times the hourly rate the first 8 hours on Sunday or Holidays One and one half times the hourly rate all additional hours.
- (T) Triple the hourly rate for Holidays
- (U) Four times the hourly rate for Holidays
- (V) Including benefits at SAME PREMIUM as shown for overtime
- (W) Time and one half for benefits on all overtime hours.
- (X) Benefits payable on Paid Holiday at straight time. If worked, additional benefit amount will be required for worked hours. (Refer to other codes listed.)

Holiday Codes

PAID Holidays:

Paid Holidays are days for which an eligible employee receives a regular day's pay, but is not required to perform work. If an employee works on a day listed as a paid holiday, this remuneration is in addition to payment of the required prevailing rate for the work actually performed.

OVERTIME Holiday Pay:

Overtime holiday pay is the premium pay that is required for work performed on specified holidays. It is only required where the employee actually performs work on such holidays. The applicable holidays are listed under HOLIDAYS: OVERTIME. The required rate of pay for these covered holidays can be found in the OVERTIME PAY section listings for each classification.

Following is an explanation of the code(s) listed in the HOLIDAY section of each classification contained in the attached schedule. The Holidays as listed below are to be paid at the wage rates at which the employee is normally classified.

- (1) None
- (2) Labor Day
- (3) Memorial Day and Labor Day
- (4) Memorial Day and July 4th
- (5) Memorial Day, July 4th, and Labor Day
- (6) New Year's, Thanksgiving, and Christmas
- (7) Lincoln's Birthday, Washington's Birthday, and Veterans Day
- (8) Good Friday
- (9) Lincoln's Birthday
- (10) Washington's Birthday
- (11) Columbus Day
- (12) Election Day
- (13) Presidential Election Day
- (14) 1/2 Day on Presidential Election Day
- (15) Veterans Day
- (16) Day after Thanksgiving
- (17) July 4th
- (18) 1/2 Day before Christmas
- (19) 1/2 Day before New Years
- (20) Thanksgiving
- (21) New Year's Day
- (22) Christmas
- (23) Day before Christmas
- (24) Day before New Year's
- (25) Presidents' Day
- (26) Martin Luther King, Jr. Day
- (27) Memorial Day
- (28) Easter Sunday

(29) Juneteenth

New York State Department of Labor - Bureau of Public Work
State Office Building Campus
Building 12 - Room 130
Albany, New York 12226

REQUEST FOR WAGE AND SUPPLEMENT INFORMATION

As Required by Articles 8 and 9 of the NYS Labor Law

Fax (518) 485-1870 or mail this form for new schedules or for determination for additional occupations.

This Form Must Be Typed

Submitted By:

(Check Only One) ☐ Contracting Agency ☐ Architect or Engineering Firm ☐ Public Work District Office Date:

A. Public Work Contract to be let by: (Enter Data Pertaining to Contracting/Public Agency)

1. Name and complete address ☐ (Check if new or change) Telephone _____ Fax _____ E-Mail: _____	2. NY State Units (see Item 5). <table style="width: 100%;"><tr><td>☐ 01 DOT</td><td>☐ 07 City</td></tr><tr><td>☐ 02 OGS</td><td>☐ 08 Local School District</td></tr><tr><td>☐ 03 Dormitory Authority</td><td>☐ 09 Special Local District, i.e., Fire, Sewer, Water District</td></tr><tr><td>☐ 04 State University Construction Fund</td><td>☐ 10 Village</td></tr><tr><td>☐ 05 Mental Hygiene Facilities Corp.</td><td>☐ 11 Town</td></tr><tr><td>☐ 06 OTHER N.Y. STATE UNIT</td><td>☐ 12 County</td></tr><tr><td></td><td>☐ 13 Other Non-N.Y. State (Describe)</td></tr></table>	☐ 01 DOT	☐ 07 City	☐ 02 OGS	☐ 08 Local School District	☐ 03 Dormitory Authority	☐ 09 Special Local District, i.e., Fire, Sewer, Water District	☐ 04 State University Construction Fund	☐ 10 Village	☐ 05 Mental Hygiene Facilities Corp.	☐ 11 Town	☐ 06 OTHER N.Y. STATE UNIT	☐ 12 County		☐ 13 Other Non-N.Y. State (Describe)
☐ 01 DOT	☐ 07 City														
☐ 02 OGS	☐ 08 Local School District														
☐ 03 Dormitory Authority	☐ 09 Special Local District, i.e., Fire, Sewer, Water District														
☐ 04 State University Construction Fund	☐ 10 Village														
☐ 05 Mental Hygiene Facilities Corp.	☐ 11 Town														
☐ 06 OTHER N.Y. STATE UNIT	☐ 12 County														
	☐ 13 Other Non-N.Y. State (Describe)														
3. SEND REPLY TO ☐ (check if new or change) Name and complete address: Telephone _____ Fax _____ E-Mail: _____	4. SERVICE REQUIRED. Check appropriate box and provide project information. ☐ New Schedule of Wages and Supplements. APPROXIMATE BID DATE : _____ ☐ Additional Occupation and/or Redetermination <table style="width: 100%;"><tr><td style="border: 1px solid black; padding: 5px; width: 50%;">PRC NUMBER ISSUED PREVIOUSLY FOR THIS PROJECT :</td><td style="border: 1px solid black; padding: 5px; width: 50%;">OFFICE USE ONLY</td></tr></table>	PRC NUMBER ISSUED PREVIOUSLY FOR THIS PROJECT :	OFFICE USE ONLY												
PRC NUMBER ISSUED PREVIOUSLY FOR THIS PROJECT :	OFFICE USE ONLY														

B. PROJECT PARTICULARS

5. <u>Project Title</u> _____ <u>Description of Work</u> _____ _____ <u>Contract Identification Number</u> _____ <u>Note: For NYS units, the OSC Contract No.</u> _____	6. Location of Project: <u>Location on Site</u> _____ <u>Route No/Street Address</u> _____ <u>Village or City</u> _____ <u>Town</u> _____ <u>County</u> _____																						
7. Nature of Project - Check One: <table style="width: 100%;"><tr><td>☐ 1. New Building</td></tr><tr><td>☐ 2. Addition to Existing Structure</td></tr><tr><td>☐ 3. Heavy and Highway Construction (New and Repair)</td></tr><tr><td>☐ 4. New Sewer or Waterline</td></tr><tr><td>☐ 5. Other New Construction (Explain)</td></tr><tr><td>☐ 6. Other Reconstruction, Maintenance, Repair or Alteration</td></tr><tr><td>☐ 7. Demolition</td></tr><tr><td>☐ 8. Building Service Contract</td></tr></table>	☐ 1. New Building	☐ 2. Addition to Existing Structure	☐ 3. Heavy and Highway Construction (New and Repair)	☐ 4. New Sewer or Waterline	☐ 5. Other New Construction (Explain)	☐ 6. Other Reconstruction, Maintenance, Repair or Alteration	☐ 7. Demolition	☐ 8. Building Service Contract	8. OCCUPATION FOR PROJECT : <table style="width: 100%;"><tr><td>☐ Construction (Building, Heavy Highway/Sewer/Water)</td><td>☐ Fuel Delivery</td></tr><tr><td>☐ Tunnel</td><td>☐ Guards, Watchmen</td></tr><tr><td>☐ Residential</td><td>☐ Janitors, Porters, Cleaners, Elevator Operators</td></tr><tr><td>☐ Landscape Maintenance</td><td>☐ Moving furniture and equipment</td></tr><tr><td>☐ Elevator maintenance</td><td>☐ Trash and refuse removal</td></tr><tr><td>☐ Exterminators, Fumigators</td><td>☐ Window cleaners</td></tr><tr><td>☐ Fire Safety Director, NYC Only</td><td>☐ Other (Describe)</td></tr></table>	☐ Construction (Building, Heavy Highway/Sewer/Water)	☐ Fuel Delivery	☐ Tunnel	☐ Guards, Watchmen	☐ Residential	☐ Janitors, Porters, Cleaners, Elevator Operators	☐ Landscape Maintenance	☐ Moving furniture and equipment	☐ Elevator maintenance	☐ Trash and refuse removal	☐ Exterminators, Fumigators	☐ Window cleaners	☐ Fire Safety Director, NYC Only	☐ Other (Describe)
☐ 1. New Building																							
☐ 2. Addition to Existing Structure																							
☐ 3. Heavy and Highway Construction (New and Repair)																							
☐ 4. New Sewer or Waterline																							
☐ 5. Other New Construction (Explain)																							
☐ 6. Other Reconstruction, Maintenance, Repair or Alteration																							
☐ 7. Demolition																							
☐ 8. Building Service Contract																							
☐ Construction (Building, Heavy Highway/Sewer/Water)	☐ Fuel Delivery																						
☐ Tunnel	☐ Guards, Watchmen																						
☐ Residential	☐ Janitors, Porters, Cleaners, Elevator Operators																						
☐ Landscape Maintenance	☐ Moving furniture and equipment																						
☐ Elevator maintenance	☐ Trash and refuse removal																						
☐ Exterminators, Fumigators	☐ Window cleaners																						
☐ Fire Safety Director, NYC Only	☐ Other (Describe)																						

9. Does this project comply with the Wicks Law involving separate bidding? YES ☐ NO ☐

10. Name and Title of Requester

Signature



NEW YORK STATE DEPARTMENT OF LABOR
Bureau of Public Work - Debarment List

**LIST OF EMPLOYERS INELIGIBLE TO BID ON OR BE
AWARDED ANY PUBLIC WORK CONTRACT**

Under Article 8 and Article 9 of the NYS Labor Law, a contractor, sub-contractor and/or its successor shall be debarred and ineligible to submit a bid on or be awarded any public work or public building service contract/sub-contract with the state, any municipal corporation or public body for a period of five (5) years from the date of debarment when:

- Two (2) final determinations have been rendered within any consecutive six-year (6) period determining that such contractor, sub-contractor and/or its successor has WILLFULLY failed to pay the prevailing wage and/or supplements;
- One (1) final determination involves falsification of payroll records or the kickback of wages and/or supplements.

The agency issuing the determination and providing the information, is denoted under the heading 'Fiscal Officer'. DOL = New York State Department of Labor; NYC = New York City Comptroller's Office; AG = New York State Attorney General's Office; DA = County District Attorney's Office.

Debarment Database: To search for contractors, sub-contractors and/or their successors debarred from bidding or being awarded any public work contract or subcontract under NYS Labor Law Articles 8 and 9, or under NYS Workers' Compensation Law Section 141-b, access the database at this link: <https://apps.labor.ny.gov/EDList/searchPage.do>

For inquiries please call 518-457-5589.

NYSDOL Bureau of Public Work Debarment List 08/14/2026

Article 8

AGENCY	Fiscal Officer	FEIN	EMPLOYER NAME	EMPLOYER DBA NAME	ADDRESS	DEBARMENT START DATE	DEBARMENT END DATE
DOL	DOL	*****5784	A.J.M. TRUCKING, INC.		PO BOX 2064 MONROE NY 10950	02/12/2024	02/12/2029
DOL	DOL		AKHLAQ OULAKH		4307 28TH AVE ASTORIA NY 11103	10/11/2024	10/11/2029
DOL	DOL		ALEXANDER DELISA		411 THEODORE FREMND SUITE 206RYE NY 10580	09/03/2025	09/03/2030
DOL	NYC		ALL COUNTY SEWER & DRAIN, INC.		7 GREENFIELD DR WARWICK NY 10990	03/25/2022	03/25/2027
DOL	DOL	*****8387	AMERICAN PAVING & MASONRY, CORP.		8 FOREST AVE GLEN COVE NY 11542	05/24/2024	05/24/2029
DOL	DOL	*****8654	AMERICAN PAVING, INC.		8 FORREST AVE. GLEN COVE NY 11542	05/24/2024	05/24/2029
DOL	NYC	*****8017	AMIN ELECTRICAL CORP.		97-23 218TH STREET QUEENS VILLAGE NY 11429	12/04/2025	12/04/2030
DOL	DOL		ANGELO STANCO		8 FOREST AVE. GLEN COVE NY 11542	05/24/2024	05/24/2029
DOL	DOL		ANGELO TONDO		449 WEST MOMBSHA ROAD MONROE NY 10950	06/06/2022	06/06/2027
DOL	DOL	*****4231	ANKER'S ELECTRIC SERVICE, INC.		10 SOUTH 5TH ST LOCUST VALLEY NY 11560	09/26/2022	09/26/2027
DOL	DOL		ANTHONY CASALE		20 HEATHER RIDGE ROAD TROY NY 12180	05/20/2025	05/20/2030
DOL	DOL		ANTHONY MONGELLI		PO BOX 2064 MONROE NY 10950	02/12/2024	02/12/2029
DOL	DOL	*****8421	B & B DRYWALL, INC		206 WARREN AVE APT 1WHITE PLAINS NY 10603	12/14/2021	12/14/2026
DOL	DOL	*****3932	B ROC CONSTRUCTION INC		7307 WOODSIDE ROAD VICTOR NY 14564	05/06/2025	05/06/2030
DOL	DA	*****2404	BJA RENOVATION, CORP		33 DOLLARD DR NORTH BABYLON NY 11703	03/19/2025	03/19/2030
DOL	DOL	*****5078	BLACK RIVER TREE REMOVAL, LLC		29807 ANDREWS ROAD BLACK RIVER NY 13032	10/17/2023	10/17/2028
DOL	DOL		C.M.C CONTRACTORS, INC.		500 WEST PUTNAM AVE SUITE 400GREENWICH CT 06830	09/03/2025	09/03/2030
DOL	DOL		CARLOS F. ESCOBAR		411 THEODORE FREMND AVE SUITE 206RYE NY 10580	09/03/2025	09/03/2030
DOL	DOL		CARLOS FIGUEROA		411 THEODORE FREMND AVE SUITE 206RYE NY 10580	09/03/2025	09/03/2030
DOL	DOL	*****4155	CASA BUILDERS, INC.	FRIEDLANDER CONSTRUCTI ON	64 N PUTT CONNERS ROAD NEW PALTZ NY 12561	05/10/2023	05/10/2028
DOL	DOL		CESAREO TULA		120 SEARS AVE ELMSFORD NY 10523	09/26/2025	09/26/2030
DOL	DOL	*****2292	CHAMPION MAINTENANCE CONTRACTORS, INC.		211 SOUTH RIDGE STREET RYE BROOK NY 10573	09/03/2025	09/03/2030
DOL	NYC	*****2117	CHARAN ELECTRICAL ENTERPRISES		9-11 40TH AVENUE LONG ISLAND CITY NY 11101	09/26/2023	09/26/2028
DOL	DOL		CHARLES CASALE		55 MAIN AVENUE WYNANTSKILL NY 12198	05/20/2025	05/20/2030
DOL	DOL		CHARLES CASALE		55 MAIN AVENUE WYNANTSKILL NY 12198	05/20/2025	05/20/2030
DOL	DOL		CHRISTOPHER PEROSI		5507 NESCONSET HIGHWAY MT. SINAI NY 11766	07/17/2025	07/17/2030
DOL	DOL	*****2281	CORRAO TRUCKING, INC.		PO BOX 393 NANUET NY 10954	09/17/2024	09/17/2029
DOL	DOL		CRAIG JOHANSEN		10 SOUTH 5TH ST LOCUST VALLEY NY 11560	09/26/2022	09/26/2027
DOL	DOL	*****7619	DANCO CONSTRUCTION UNLIMITED INC.		485 RAFT AVENUE HOLBROOK NY 11741	10/19/2021	10/19/2026
DOL	DOL		DANIEL DELISA		211 SOUTH RIDGE STREET RYE BROOK NY 10573	09/03/2025	09/03/2030
DOL	DOL		DANIEL LOHAN		6836 N. LEXINGTON LANE NILES IL 60714	05/28/2026	05/28/2031
DOL	DOL		DANIEL ROBERT MCNALLY		7 GREENFIELD DRIVE WARWICK NY 10990	03/25/2022	03/25/2027
DOL	DOL		DARWIN PEGUESE		6400 BALTIMORE NATIONAL SUITE 602CANTONSVILLE NY 21228	10/24/2024	10/24/2029
DOL	DOL		DAVID FRIEDLANDER		64 NORTH PUTT CORNERS RD NEW PALTZ NY 12561	05/10/2023	05/10/2028
DOL	DOL		DENISE NAGLE		36 OAKWOOD TRAIL S AL MONROE NY 10950	10/29/2025	10/29/2030

NYSDOL Bureau of Public Work Debarment List 08/14/2026

Article 8

DOL	DOL		DINA TAYLOR		64 N PUTT CONNERS RD NEW PALTZ NY 12561	05/10/2023	05/10/2028
DOL	DOL	****2337	EGL DRAINAGE SOLUTION & REPAIRS LLC		5507 NESCONSET HIGHWAY MT. SINAI NY 11766	07/17/2025	07/17/2030
DOL	DOL	****0780	EMES HEATING & PLUMBING CONTR		5 EMES LANE MONSEY NY 10952	01/20/2002	01/20/3002
DOL	DOL		EMIL KISZKO		84 DIAMOND ST BROOKLYN NY 11222	07/18/2024	07/18/2029
DOL	DOL	****3298	EMJACK CONSTRUCTION CORP.		84 DIAMOND ST BROOKLYN NY 11222	07/18/2024	07/18/2029
DOL	DOL	****3298	EMJACK CONSTRUCTION LLC		4192 SIR ANDREW CIRCLE DOYLESTOWN PA 18902	07/18/2024	07/18/2029
DOL	NYC		ENRICO MANETTA		101 MALBA DR. WHITESTONE NY 11357	04/01/2026	04/01/2031
DOL	DOL		EUGENIUSZ "GINO" KUCHAR		195 KINGSLAND AVE BROOKLYN NY 11222	12/22/2023	12/22/2028
DOL	DOL	****2998	G.E.M. AMERICAN CONSTRUCTION CORP.		195 KINGSLAND AVE BROOKLYN NY 11222	12/22/2023	12/22/2028
DOL	DA		GEORGE LUCEY		150 KINGS STREET BROOKLYN NY 11231	01/19/1998	01/19/2998
DOL	NYC		GHANSHYAM AMIN		97-23 218TH STREET QUEENS VILLAGE NY 11429	12/04/2025	12/04/2030
DOL	DA		GIOVANNA TRAVALJA		3735 9TH ST LONG ISLAND CITY NY 11101	01/05/2023	01/05/2028
DOL	DA		GIOVANNI NAPOLITANO		2501 BAYVIEW AVENUE WANTAGH NY 11793	02/21/2024	02/21/2029
DOL	DA	****0213	GORILLA CONTRACTING GROUP, LLC		505 MANHATTAN AVE WEST BABYLON NY 11704	10/05/2023	10/05/2028
DOL	DA	****4760	GTX CONSTRUCTION ASSOCIATES, CORP		2501 BAYVIEW AVE WANTAGH NY 11793	02/21/2024	02/21/2029
DOL	DOL		HENRY WICKE A/K/A HENRY WICKE, JR.		36 OAKWOOD TRAIL S AL MONROE NY 10950	10/29/2025	10/29/2030
DOL	DOL		HERBERT CLEMEN		42 FOWLER AVENUE CORTLAND MANOR NY 10567	01/24/2023	01/24/2028
DOL	DOL		HERBERT CLEMEN		42 FOWLER AVENUE CORTLAND MANOR NY 10567	10/25/2022	10/25/2027
DOL	DOL	****6961	HUNTER ELEVATOR COMPANY, INC.		36 OAKWOOD TRAIL S AL MONROE NY 10950	10/29/2025	10/29/2030
DOL	DOL	****2397	ISLAND BREEZE MARINE, INC.		6400 BALTIMORE NATIONAL CANTONSVILLE MD 21228	10/24/2024	10/24/2029
DOL	DOL	****5010	J. LINDSLEY ENTERPRISE, LLC		1002 STATE ROUTE 176 FULTON NY 13069	07/30/2025	07/30/2030
DOL	DOL	****0241	J. LINDSLEY ROOFING, LLC		211 NORTH 2ND STREET FULTON NY 13069	07/30/2025	07/30/2030
DOL	DOL		J.M.J CONSTRUCTION		151 OSTRANDER AVENUE SYRACUSE NY 13205	11/21/2022	11/21/2027
DOL	DOL		J.R. NELSON CONSTRUCTION		531 THIRD STREET ALBANY NY 12206	11/07/2023	11/07/2028
DOL	DOL		J.R. NELSON CONSTRUCTION		531 THIRD STREET ALBANY NY 12206	12/22/2022	12/22/2027
DOL	DOL		J.R. NELSON CONSTRUCTION		531 THIRD STREET ALBANY NY 12206	10/25/2022	10/25/2027
DOL	DOL		J.R. NELSON, LLC		531 THIRD STREET ALBANY NY 12206	12/22/2022	12/22/2027
DOL	DOL		J.R. NELSON, LLC		531 THIRD STREET ALBANY NY 12206	11/07/2023	11/07/2028
DOL	DOL		J.R. NELSON, LLC		531 THIRD STREET ALBANY NY 12206	10/25/2022	10/25/2027
DOL	DOL		J.R.N COMPANIES, LLC		531 THIRD STREET ALBANY NY 12206	12/12/2022	12/12/2027
DOL	DOL		J.R.N COMPANIES, LLC		531 THIRD STREET ALBANY NY 12206	11/07/2023	11/07/2028
DOL	DOL		J.R.N COMPANIES, LLC		531 THIRD STREET ALBANY NY 12206	10/25/2022	10/25/2027
DOL	DOL	****1147	J.R.N. CONSTRUCTION, LLC		531 THIRD ST ALBANY NY 12206	11/07/2023	11/07/2028
DOL	DOL	****1147	J.R.N. CONSTRUCTION, LLC		531 THIRD ST ALBANY NY 12206	12/22/2022	12/22/2027
DOL	DOL	****1147	J.R.N. CONSTRUCTION, LLC		531 THIRD ST ALBANY NY 12206	10/25/2022	10/25/2027
DOL	DOL		JAMES J. BAKER		7901 GEE ROAD CANASTOTA NY 13032	08/17/2021	08/17/2026
DOL	DOL		JAMES LINDSLEY		211 NORTH 2ND STREET FULTON NY 13069	07/30/2025	07/30/2030

NYSDOL Bureau of Public Work Debarment List 08/14/2026

Article 8

DOL	DOL		JASON P. RACE		3469 STATE RT. 69 PERISH NY 13131	09/29/2021	09/29/2026
DOL	DOL		JASON P. RACE		3469 STATE RT. 69 PERISH NY 13131	02/09/2022	02/09/2027
DOL	DOL		JASON P. RACE		3469 STATE RT. 69 PERISH NY 13131	11/15/2022	11/15/2027
DOL	DOL		JASON P. RACE		3469 STATE RT. 69 PERISH NY 13131	03/01/2022	03/01/2027
DOL	DOL	****7993	JBS DIRT, INC.		7901 GEE ROAD CANASTOTA NY 13032	08/17/2021	08/17/2026
DOL	DOL	****2435	JEFFEL D. JOHNSON	JMJ7 AND SON	5553 CAIRNSTRAIL CLAY NY 13041	11/21/2022	11/21/2027
DOL	DOL		JEFFEL JOHNSON ELITE CARPENTER REMODEL AND CONSTRUCTION		C2 EVERGREEN CIRCLE LIVERPOOL NY 13090	11/21/2022	11/21/2027
DOL	DOL	****2435	JEFFREY M. JOHNSON	JMJ7 AND SON	5553 CAIRNS TRAIL CLAY NY 13041	11/21/2022	11/21/2027
DOL	DOL		JENNIFER LINDSLEY		211 NORTH 2ND STREET FULTON NY 13069	07/30/2025	07/30/2030
DOL	DOL		JERRY DASTON		36 OAKWOOD TRAIL S AL MONROE NY 10950	10/29/2025	10/29/2030
DOL	DOL		JMJ7 & SON CONSTRUCTION, LLC		5553 CAIRNS TRAIL LIVERPOOL NY 13041	11/21/2022	11/21/2027
DOL	DOL		JMJ7 AND SONS CONTRACTORS		5553 CAIRNS TRAIL CLAY NY 13041	11/21/2022	11/21/2027
DOL	DOL		JMJ7 CONTRACTORS		7014 13TH AVENUE BROOKLYN NY 11228	11/21/2022	11/21/2027
DOL	DOL		JMJ7 CONTRACTORS AND SONS		5553 CAIRNS TRAIL CLAY NY 13041	11/21/2022	11/21/2027
DOL	DOL		JMJ7 CONTRACTORS, LLC		5553 CAIRNS TRAIL CLAY NY 13041	11/21/2022	11/21/2027
DOL	DOL		JOHN NAGLE A/K/A JOHN NAGLE, JR.		36 OAKWOOD TRAIL S AL MONROE NY 10950	10/29/2025	10/29/2030
DOL	DOL		JONATHAN DELISA		411 THEODORE FREMND AVE SUITE 206RYE NY 10580	09/03/2025	09/03/2030
DOL	DOL		JORGE FIGUEROA		411 THEODORE FRMND AVE SUITE 206RYE NY 10580	09/03/2025	09/03/2030
DOL	DA		JOSEPH DEMASCO		33 DOLLARD DRIVE NORTH BABYLON NY 11703	01/30/2026	01/30/2031
DOL	DA		JOSEPH DEMASCO		33 DOLLARD DRIVE NORTH BABYLON NY 11703	03/19/2025	03/19/2030
DOL	DOL		JOSEPH HALL		937 US ROUTE 11 CENTRAL SQUARE NY 13036	10/21/2024	10/21/2029
DOL	DOL	****2271	JOSEPH HALL COMPANIES LLC		937 US ROUTE 11 CENTRAL SQUARE NY 13036	10/21/2024	10/21/2029
DOL	DOL		JOSEPH K. SALERNO		1010 TILDEN AVE UTICA NY 13501	07/24/2023	07/24/2028
DOL	DOL		JOSEPH K. SALERNO II		1010 TILDEN AVE UTICA NY 13501	07/24/2023	07/24/2028
DOL	DOL	****5116	JP RACE PAINTING, INC. T/A RACE PAINTING		3469 STATE RT. 69 PERISH NY 13131	02/09/2022	02/09/2027
DOL	DOL	****5116	JP RACE PAINTING, INC. T/A RACE PAINTING		3469 STATE RT. 69 PERISH NY 13131	11/15/2022	11/15/2027
DOL	DOL	****5116	JP RACE PAINTING, INC. T/A RACE PAINTING		3469 STATE RT. 69 PERISH NY 13131	09/29/2021	09/29/2026
DOL	DOL	****5116	JP RACE PAINTING, INC. T/A RACE PAINTING		3469 STATE RT. 69 PERISH NY 13131	03/01/2022	03/01/2027
DOL	DOL	****5116	JP RACE PAINTING, INC. T/A RACE PAINTING		3469 STATE RT. 69 PERISH NY 13131	03/01/2022	03/01/2027
DOL	DOL		JRN CONSTRUCTION CO, LLC		1024 BROADWAY ALBANY NY 12204	11/07/2023	11/07/2028
DOL	DOL	****1147	JRN CONSTRUCTION, LLC		531 THIRD STREET ALBANY NY 12206	10/25/2022	10/25/2027
DOL	DOL	****1147	JRN CONSTRUCTION, LLC		531 THIRD STREET ALBANY NY 12206	12/22/2022	12/22/2027
DOL	DOL	****1147	JRN CONSTRUCTION, LLC		531 THIRD STREET ALBANY NY 12206	11/07/2023	11/07/2028
DOL	DOL		JRN PAVING, LLC		531 THIRD STREET ALBANY NY 12206	10/25/2022	10/25/2027
DOL	DOL		JRN PAVING, LLC		531 THIRD STREET ALBANY NY 12206	12/22/2022	12/22/2027
DOL	DOL		JRN PAVING, LLC		531 THIRD STREET ALBANY NY 12206	11/07/2023	11/07/2028
DOL	DOL		JULIUS AND GITA BEHREND		5 EMES LANE MONSEY NY 10952	11/20/2002	11/20/3002

NYSDOL Bureau of Public Work Debarment List 08/14/2026

Article 8

DOL	DOL		KEAN INDUSTRIES, LLC		2345 RT. 52 SUITE 2NHOPEWELL JUNCTION NY 12533	12/18/2023	12/18/2028
DOL	DOL		KEVIN FUNEZ URBINA A/K/A KEVIN FUNEZ		1009 LYNDAL AVE TRENTON NJ 08629	12/16/2024	12/16/2029
DOL	DOL		KIMBERLY F. BAKER		7901 GEE ROAD CANASTOTA NY 13032	08/17/2021	08/17/2026
DOL	DOL	*****8760	KJ&J CONSTRUCTION, LLC		1009 LYNDAL AVE TRENTON NJ 08629	12/16/2024	12/16/2029
DOL	DOL		KMA GROUP II, INC.		29-10 38TH AVENUE LONG ISLAND CITY NY 11101	10/11/2023	10/11/2028
DOL	DOL	*****1833	KMA GROUP INC.		29-10 38TH AVENUE LONG ISLAND CITY NY 11101	10/11/2023	10/11/2028
DOL	DOL		KMA INSULATION, INC.		29-10 38TH AVENUE LONG ISLAND CITY NY 11101	10/11/2023	10/11/2028
DOL	DOL		KRIN HEINEMANN		2345 ROUTE 52, SUITE 2N HOPEWELL JUNCTION NY 12533	12/18/2023	12/18/2028
DOL	NYC		KULWANT S. DEOL		9-11 40TH AVENUE LONG ISLAND CITY NY 11101	09/26/2023	09/26/2028
DOL	DA	*****8816	LAKE CONSTRUCTION AND DEVELOPMENT CORPORATION		150 KINGS STREET BROOKLYN NY 11231	08/19/1998	08/19/2998
DOL	DOL		LEROY E. NELSON JR		531 THIRD ST ALBANY NY 12206	10/25/2022	10/25/2027
DOL	DOL		LEROY E. NELSON JR		531 THIRD ST ALBANY NY 12206	12/22/2022	12/22/2027
DOL	DOL		LEROY E. NELSON JR		531 THIRD ST ALBANY NY 12206	11/07/2023	11/07/2028
DOL	DOL	*****3716	LIGHTNIN ELECTRIC INC.		3418 NORTHERN BLVD SUITE 5-27LONG ISLAND CITY NY 11101	12/13/2024	12/13/2029
DOL	AG	*****3291	LINTECH ELECTRIC, INC.		3006 TILDEN AVE BROOKLYN NY 11226	02/16/2022	02/16/2027
DOL	DOL		LIZETTE PONCE		411 THEODORE FREMND AVE SUITE 206RYE NY 10580	09/03/2025	09/03/2030
DOL	NYC	*****7516	MANCO ENTERPRISES OF NY, INC.		44-17 54TH DR. MASPETH NY 11378	04/01/2026	04/01/2031
DOL	NYC	*****1783	MANETTA ENTERPISES, INC. D/B/A MANETTA INDUSTRIES		44-17 54TH DR. MASPETH NY 11378	04/01/2026	04/01/2031
DOL	DA		MANUEL P TOBIO		150 KINGS STREET BROOKLYN NY 14444	08/19/1998	08/19/2998
DOL	DA		MANUEL TOBIO		150 KINGS STREET BROOKLYN NY 11231	08/19/1998	08/19/2998
DOL	DOL	*****1320	MJC MASON CONTRACTING, INC.		42 FOWLER AVENUE CORTLAND MANOR NY 10567	10/25/2022	10/25/2027
DOL	DOL	*****1320	MJC MASON CONTRACTING, INC.		42 FOWLER AVENUE CORTLAND MANOR NY 10567	01/24/2023	01/24/2028
DOL	DOL		MOHAMMAD MIAN		8269 21ST ST BELLEROSE NY 11426	12/22/2022	12/22/2027
DOL	NYC		NASEER CHAUDHRY		2349 BRAGG STREET BROOKLYN NY 11229	04/22/2025	04/22/2030
DOL	DOL	*****7790	NATIONAL BUILDING & RESTORATION CORP		1010 TILDEN AVE UTICA NY 13501	07/24/2023	07/24/2028
DOL	DOL	*****1797	NATIONAL CONSTRUCTION SERVICES, INC		1010 TILDEN AVE UTICA NY 13501	07/24/2023	07/24/2028
DOL	NYC		NAVIT SINGH		402 JERICHO TURNPIKE NEW HYDE PARK NY 11040	08/10/2022	08/10/2027
DOL	DOL		NELCO CONTRACTING, LLC		1024 BROADWAY ALBANY NY 12204	11/07/2023	11/07/2028
DOL	DA		NICHOLAS BARNETT		33 DOLLARD DR BABYLON NY 11703	03/04/2025	03/04/2030
DOL	DOL		NICHOLAS RAO		411 THEODORE FREMND AVE SUITE 206RYE NY 10580	09/03/2025	09/03/2030
DOL	DA		NICHOLAS T. ANALITIS		505 MANHATTAN AVE WEST BABYLON NY 11704	10/05/2023	10/05/2028
DOL	DOL		NICHOLE E. FRASER A/K/A NICHOLE RACE		3469 STATE RT. 69 PERISH NY 13131	03/01/2022	03/01/2027
DOL	DOL		NICHOLE E. FRASER A/K/A NICHOLE RACE		3469 STATE RT. 69 PERISH NY 13131	11/15/2022	11/15/2027
DOL	DOL		NICHOLE E. FRASER A/K/A NICHOLE RACE		3469 STATE RT. 69 PERISH NY 13131	09/29/2021	09/29/2026
DOL	DOL		NICHOLE E. FRASER A/K/A NICHOLE RACE		3469 STATE RT. 69 PERISH NY 13131	02/09/2022	02/09/2027

NYSDOL Bureau of Public Work Debarment List 08/14/2026

Article 8

DOL	DOL		NIKOLA NTONI		3418 NORTHERN BLVD SUITE 5-27LONG ISLAND CITY NY 11101	12/13/2024	12/13/2029
DOL	NYC	*****6971	NN CONSTRUCTION, INC.		2349 BRAGG STREET BROOKLYN NY 11229	04/22/2025	04/22/2030
DOL	NYC	*****5643	NYC LINE CONTRACTORS, INC.		402 JERICHO TURNPIKE NEW HYDE PARK NY 11040	08/10/2022	08/10/2027
DOL	DOL		PATRICK PENNACCHIO		2345 RT. 52 SUITE 2NHOPEWELL JUNCTION NY 12533	12/18/2023	12/18/2028
DOL	DOL		PATRICK PENNACCHIO		2345 RT. 52 SUITE 2NHOPEWELL JUNCTION NY 12533	12/18/2023	12/18/2028
DOL	DOL	*****4168	PHANTOM CONSTRUCTION CORP.		95-27 116TH STREET QUEENS NY 11419	07/12/2024	07/12/2029
DOL	DOL	*****4168	PHANTOM CONSTRUCTION CORP.		95-27 116TH STREET QUEENS NY 11419	05/28/2024	05/28/2029
DOL	DOL	*****2041	QUALITY STEEL ERECTORS INC.		6836 N. LEXINGTON LANE NILES IL 60714	05/28/2026	05/28/2031
DOL	DOL	*****4772	R.W. LOBDELL CONSTRUCTION LLC		635 WEST DRYDEN ROAD FREEVILLE NY 13068	01/31/2025	01/31/2030
DOL	DOL	*****2633	RAW POWER ELECTRIC CORP.		3 PARK CIRCLE MIDDLETOWN NY 10940	07/11/2022	07/11/2027
DOL	DOL		ROBBYE BISSESAR		89-51 SPRINGFIELD BLVD QUEENS VILLAGE NY 11427	01/11/2003	01/11/3003
DOL	DOL		ROMEO WARREN		161 ROBYN RD MONROE NY 10950	07/11/2022	07/11/2027
DOL	DOL		ROSA GARCIA		411 THEODORE FRMND AVE SUITE 206RYE NY 10580	09/03/2025	09/03/2030
DOL	DOL	*****7172	RZ & AL INC.		198 RIDGE AVENUE VALLEY STREAM NY 11581	06/06/2022	06/06/2027
DOL	DA	*****0476	SAMCO ELECTRIC CORP.		3735 9TH ST LONG ISLAND CITY NY 11101	01/05/2023	01/05/2028
DOL	DA		SILVANO TRAJALJA		3735 9TH ST LONG ISLAND CITY NY 11101	01/05/2023	01/05/2028
DOL	NYC	*****3661	SPANIER BUILDING MAINTENANCE CORP		200 OAK DRIVE SYOSSET NY 11791	03/14/2022	03/14/2027
DOL	DOL		STANADOS KALOGELAS		485 RAFT AVENUE HOLBROOK NY 11741	10/19/2021	10/19/2026
DOL	DOL	*****3496	STAR INTERNATIONAL INC		89-51 SPRINGFIELD BLVD QUEENS VILLAGE NY 11427	08/11/2003	08/11/3003
DOL	DOL		STEVEN DELISA		411 THEODORE FREMND AVE SUITE 206RYE NY 10580	09/03/2025	09/03/2030
DOL	DOL	*****9150	SURGE INC.		8269 21ST STREET BELLEROSSE NY 11426	12/22/2022	12/22/2027
DOL	DOL		SYED MUHAMMAD S. JAFRI A/K/A SHARRUKH JAFRI		4307 28TH AVE ASTORIA NY 11103	10/11/2024	10/11/2029
DOL	DOL		SYED RAZA		198 RIDGE AVENUE NY 11581	06/06/2022	06/06/2027
DOL	DOL		TARLOK SINGH		95-27 116TH STREET QUEENS NY 11419	05/28/2024	05/28/2029
DOL	DOL		TARLOK SINGH		95-27 116TH STREET QUEENS NY 11419	07/12/2024	07/12/2029
DOL	DOL	*****4855	TECH INDUSTRIES LLC		20 HEATHER RIDGE ROAD TROY NY 12180	05/20/2025	05/20/2030
DOL	DOL	*****2426	THE MATRUKH GROUP, INC.		4307 28TH AVE PO BOX 9082ASTORIA NY 11103	10/11/2024	10/11/2029
DOL	DOL		THOMAS LOBDELL		635 WEST DRYDEN ROAD FREEVILLE NY 13068	01/31/2025	01/31/2030
DOL	DOL		TIMOTHY PERCY		29807 ANDREWS ROAD BLACK RIVER NY 13612	10/17/2023	10/17/2028
DOL	DA	*****1050	TRI STATE CONSTRUCTION OF NY CORP.		50-39 175TH PLACE FRESH MEADOWS NY 11365	03/28/2022	03/28/2027
DOL	DOL	*****8485	TULA PLUMBING AND HEATING LLC		120 SEARS AVE ELMSFORD NY 10523	09/26/2025	09/26/2030
DOL	DOL	*****8210	UPSTATE CONCRETE & MASONRY CONTRACTING CO INC		449 WEST MOMBSHA ROAD MONROE NY 10950	06/06/2022	06/06/2027
DOL	DOL		VINCENT CORRAO		PO BOX 393 NANUET NY 10954	09/17/2024	09/17/2029
DOL	DOL		WILLIAM A BELL		7307 WOODSIDE ROAD VICTOR NY 14564	05/06/2025	05/06/2030
DOL	DOL	*****8266	WILLIAM CHRIS MCCLENDON	MCCLENDON ASPHALT PAVING	1646 FALLS STREET NIAGARA FALLS NY 14303	05/01/2023	05/01/2028

NYSDOL Bureau of Public Work Debarment List 08/14/2026

Article 8

DOL	DOL		WILLIAM CHRIS MCCLENDON		1646 FALLS STREET NIAGARA FALLS NY 14303	05/01/2023	05/01/2028
DOL	DOL		WILLIAM SCRIVENS		4192 SIR ANDREW CIRCLE DOYELSTOWN PA 18902	07/18/2024	07/18/2029
DOL	DOL	*****9494	WND CONSTRUCTION LLC		411 THEODORE FREMD AVENUE SUITE 206RYE NY 10580	09/03/2025	09/03/2030
DOL	DOL		XENOFON EFTHIMIADIS		29-10 38TH AVENUE LONG ISLAND CITY NY 11101	10/11/2023	10/11/2028

SECTION 07 92 00 - JOINT SEALANTS

PART 1 - GENERAL

1.1 RELATED DOCUMENTS

- A. Drawings and general provisions of the Contract, including General and Supplementary Conditions and Division 01 Specification Sections, apply to this Section.

1.2 SUMMARY

- A. The Work of this Section consists of the provision of all plant, labor, materials, equipment, testing and services necessary to complete the work for joint sealants as shown on the schedules, keynotes, drawings, as specified herein, and as may be required by conditions and authorities having jurisdiction, including, but not limited to, the following:
 - 1. Architectural Sealants.
 - 2. Sealant Primers for Nonporous Substrates.
 - 3. Sealant Primers for Porous Substrates.
- B. Related Sections:
 - 1. Division 04 "Unit Masonry" for masonry control and expansion joint fillers and gaskets.
 - 2. Division 07 "Expansion Control" for building expansion joints, "Fire-Resistive Joint Systems" for sealing joints in fire-resistance-rated construction.
 - 3. Division 08 "Glazing" for glazing sealants.
 - 4. Division 09 "Gypsum Board" for sealing perimeter joints, "Tiling" for sealing tile joints,
 - 5. "Acoustical Tile Ceilings" for sealing edge moldings at perimeters with acoustical sealant.

1.3 PRECONSTRUCTION TESTING

- A. Preconstruction Compatibility and Adhesion Testing: Submit to joint-sealant manufacturers, for testing indicated below, samples of materials that will contact or affect joint sealants.
 - 1. Use ASTM C 1087 to determine whether priming and other specific joint preparation techniques are required to obtain rapid, optimum adhesion of joint sealants to joint substrates.
 - 2. Submit not fewer than eight pieces of each kind of material, including joint substrates, shims, joint-sealant backings, secondary seals, and miscellaneous materials.
 - 3. Schedule sufficient time for testing and analyzing results to prevent delaying the Work.
 - 4. For materials failing tests, obtain joint-sealant manufacturer's written instructions for corrective measures including use of specially formulated primers.
 - 5. Testing will not be required if joint-sealant manufacturers submit joint preparation data that are based on previous testing, not older than 24 months, of sealant products for adhesion to, and compatibility with, joint substrates and other materials matching those submitted.

- B. Preconstruction Field-Adhesion Testing: Before installing sealants, field test their adhesion to Project joint substrates as follows:
1. Locate test joints where indicated on Project or, if not indicated, as directed by Architect.
 2. Conduct field tests for each application indicated below:
 - a. Each kind of sealant and joint substrate indicated.
 3. Notify Architect seven days in advance of dates and times when test joints will be erected.
 4. Arrange for tests to take place with joint-sealant manufacturer's technical representative present.
 - a. Test Method: Test joint sealants according to Method A, Field-Applied Sealant Joint Hand Pull Tab, in Appendix X1 in ASTM C 1193 or Method A, Tail Procedure, in ASTM C 1521.
 - 1) For joints with dissimilar substrates, verify adhesion to each substrate separately; extend cut along one side, verifying adhesion to opposite side. Repeat procedure for opposite side.
 5. Report whether sealant failed to adhere to joint substrates or tore cohesively. Include data on pull distance used to test each kind of product and joint substrate. For sealants that fail adhesively, retest until satisfactory adhesion is obtained.
 6. Evaluation of Preconstruction Field-Adhesion-Test Results: Sealants not evidencing adhesive failure from testing, in absence of other indications of noncompliance with requirements, will be considered satisfactory. Do not use sealants that fail to adhere to joint substrates during testing.

1.4 ACTION SUBMITTALS

- A. Product Data: For each joint-sealant product indicated.
- B. Samples for Initial Selection: Manufacturer's color charts consisting of strips of cured sealants showing the full range of colors available for each product exposed to view.
- C. Samples for Verification: For each kind and color of joint sealant required, provide Samples with joint sealants in 1/2-inch- (13-mm-) wide joints formed between two 6-inch- (150-mm-) long strips of material matching the appearance of exposed surfaces adjacent to joint sealants.
- D. Joint-Sealant Schedule: Include the following information:
1. Joint-sealant application, joint location, and designation.
 2. Joint-sealant manufacturer and product name.
 3. Joint-sealant formulation.
 4. Joint-sealant color.

1.5 INFORMATIONAL SUBMITTALS

- A. Qualification Data: For qualified Installer and testing agency.

- B. Product Certificates: For each kind of joint sealant and accessory, from manufacturer.
- C. Sealant, Waterproofing, and Restoration Institute (SWRI) Validation Certificate: For each sealant specified to be validated by SWRI's Sealant Validation Program.
- D. Product Test Reports: Based on evaluation of comprehensive tests performed by a qualified testing agency, indicating that sealants comply with requirements.
- E. Preconstruction Compatibility and Adhesion Test Reports: From sealant manufacturer, indicating the following:
 - 1. Materials forming joint substrates and joint-sealant backings have been tested for compatibility and adhesion with joint sealants.
 - 2. Interpretation of test results and written recommendations for primers and substrate preparation needed for adhesion.
- F. Preconstruction Field-Adhesion Test Reports: Indicate which sealants and joint preparation methods resulted in optimum adhesion to joint substrates based on testing specified in "Preconstruction Testing" Article.
- G. Field-Adhesion Test Reports: For each sealant application tested.
- H. Warranties: Sample of special warranties.

1.6 QUALITY ASSURANCE

- A. Installer Qualifications: Manufacturer's authorized representative who is trained and approved for installation of units required for this Project.
- B. Source Limitations: Obtain each kind of joint sealant from single source from single manufacturer.
- C. Product Testing: Test joint sealants using a qualified testing agency.
 - 1. Testing Agency Qualifications: An independent testing agency qualified according to ASTM C 1021 to conduct the testing indicated.
 - 2. Test according to SWRI's Sealant Validation Program for compliance with requirements specified by reference to ASTM C 920 for adhesion and cohesion under cyclic movement, adhesion-in-peel, and indentation hardness.
- D. Mockups: Install sealant in mockups of assemblies specified in other Sections that are indicated to receive joint sealants specified in this Section. Use materials and installation methods specified in this Section.
- E. Preinstallation Conference: Conduct conference at Project site.

1.7 PROJECT CONDITIONS

- A. Do not proceed with installation of joint sealants under the following conditions:

1. When ambient and substrate temperature conditions are outside limits permitted by joint-sealant manufacturer or are below 40 deg F (5 deg C).
2. When joint substrates are wet.
3. Where joint widths are less than those allowed by joint-sealant manufacturer for applications indicated.
4. Where contaminants capable of interfering with adhesion have not yet been removed from joint substrates.

1.8 WARRANTY

- A. Special Installer's Warranty: Manufacturer's standard form in which Installer agrees to repair or replace joint sealants that do not comply with performance and other requirements specified in this Section within specified warranty period.
 1. Warranty Period: Five years from date of Substantial Completion.
- B. Special Manufacturer's Warranty: Manufacturer's standard form in which joint-sealant manufacturer agrees to furnish joint sealants to repair or replace those that do not comply with performance and other requirements specified in this Section within specified warranty period.
 1. Warranty Period: Five years from date of Substantial Completion.
- C. Special warranties specified in this article exclude deterioration or failure of joint sealants from the following:
 1. Movement of the structure caused by structural settlement or errors attributable to design or construction resulting in stresses on the sealant exceeding sealant manufacturer's written specifications for sealant elongation and compression.
 2. Disintegration of joint substrates from natural causes exceeding design specifications.
 3. Mechanical damage caused by individuals, tools, or other outside agents.
 4. Changes in sealant appearance caused by accumulation of dirt or other atmospheric contaminants.

PART 2 - PRODUCTS

2.1 MATERIALS, GENERAL

- A. Compatibility: Provide joint sealants, backings, and other related materials that are compatible with one another and with joint substrates under conditions of service and application, as demonstrated by joint-sealant manufacturer, based on testing and field experience.
- B. VOC Content of Interior Sealants: Sealants and sealant primers used inside the weatherproofing system shall comply with the following limits for VOC content when calculated according to 40 CFR 59, Subpart D (EPA Method 24):
 1. Architectural Sealants: 250 g/L.
 2. Sealant Primers for Nonporous Substrates: 250 g/L.
 3. Sealant Primers for Porous Substrates: 775 g/L.

- C. Liquid-Applied Joint Sealants: Comply with ASTM C 920 and other requirements indicated for each liquid-applied joint sealant specified, including those referencing ASTM C 920 classifications for type, grade, class, and uses related to exposure and joint substrates.
 - 1. Suitability for Immersion in Liquids: Where sealants are indicated for Use I for joints that will be continuously immersed in liquids, provide products that have undergone testing according to ASTM C 1247. Liquid used for testing sealants is deionized water, unless otherwise indicated.
- D. Stain-Test-Response Characteristics: Where sealants are specified to be nonstaining to porous substrates, provide products that have undergone testing according to ASTM C 1248 and have not stained porous joint substrates indicated for Project.
- E. Suitability for Contact with Food: Where sealants are indicated for joints that will come in repeated contact with food, provide products that comply with 21 CFR 177.2600.
- F. Colors of Exposed Joint Sealants: As selected by Architect from manufacturer's full range.
- G. Suitability for Contact with Food: Comply with 21 CFR 177.2600, where applicable.

2.2 SILICONE JOINT SEALANTS

- A. Single-Component, Nonsag, Neutral-Curing Silicone Joint Sealant: ASTM C 920, Type S, Grade NS, Class 100/50, for Use NT.
 - 1. Products: Subject to compliance with requirements, available products that may be incorporated into the Work include, but are not limited to, the following:
 - a. Dow Corning Corporation; 790
 - b. GE Advanced Materials - Silicones; SilPruf LM SCS2700.
 - c. Pecora Corporation; [890NST] [890FTS].
 - d. Sika Corporation, Construction Products Division; SikaSil-728NS
 - e. Tremco Incorporated; [Spectrem 1]
- B. Single-Component, Nonsag, Urethane Joint Sealant: ASTM C 920, Type S, Grade NS, Class 100/50, for Use NT.
 - 1. Products: Subject to compliance with requirements, available products that may be incorporated into the Work include, but are not limited to, the following:
 - a. Sika Corporation, Construction Products Division; Sikaflex - 15LM.
 - b. Tremco Incorporated; [Vulkem 921] [Dymonic FC].

2.3 ACOUSTICAL JOINT SEALANTS

- A. Acoustical Joint Sealant: Manufacturer's standard nonsag, paintable, nonstaining latex sealant complying with ASTM C 834. Product effectively reduces airborne sound transmission through perimeter joints and openings in building construction as demonstrated by testing representative assemblies according to ASTM E 90.

1. Products: Subject to compliance with requirements, [provide the following] [provide one of the following] [available products that may be incorporated into the Work include, but are not limited to, the following]:
 - a. Pecora Corporation; [AC-20 FTR] [AIS-919].
 - b. USG Corporation; SHEETROCK Acoustical Sealant.

2.4 JOINT SEALANT BACKING

- A. General: Provide sealant backings of material that are nonstaining; are compatible with joint substrates, sealants, primers, and other joint fillers; and are approved for applications indicated by sealant manufacturer based on field experience and laboratory testing.
- B. Cylindrical Sealant Backings: ASTM C 1330, Type C (closed-cell material with a surface skin), Type O (open-cell material), Type B (bicellular material with a surface skin), or any of the preceding types, as approved in writing by joint-sealant manufacturer for joint application indicated, and of size and density to control sealant depth and otherwise contribute to producing optimum sealant performance.
- C. Bond-Breaker Tape: Polyethylene tape or other plastic tape recommended by sealant manufacturer for preventing sealant from adhering to rigid, inflexible joint-filler materials or joint surfaces at back of joint. Provide self-adhesive tape where applicable.

2.5 MISCELLANEOUS MATERIALS

- A. Primer: Material recommended by joint-sealant manufacturer where required for adhesion of sealant to joint substrates indicated, as determined from preconstruction joint-sealant-substrate tests and field tests.
- B. Cleaners for Nonporous Surfaces: Chemical cleaners acceptable to manufacturers of sealants and sealant backing materials, free of oily residues or other substances capable of staining or harming joint substrates and adjacent nonporous surfaces in any way, and formulated to promote optimum adhesion of sealants to joint substrates.
- C. Masking Tape: Nonstaining, nonabsorbent material compatible with joint sealants and surfaces adjacent to joints.

PART 3 - EXECUTION

3.1 EXAMINATION

- A. Examine substrates, areas, and conditions, with Installer present, to verify actual locations, dimensions, and other conditions affecting performance of the Work.
- B. Examine joints for suitable conditions.
- C. Verify that substrate is sound, dry, smooth, clean, sloped for drainage, and securely anchored.
- D. Proceed with installation only after unsatisfactory conditions have been corrected.

3.2 PREPARATION

- A. Surface Cleaning of Joints: Clean out joints immediately before installing joint sealants to comply with joint-sealant manufacturer's written instructions and the following requirements:
1. Remove all foreign material from joint substrates that could interfere with adhesion of joint sealant, including dust, paints (except for permanent, protective coatings tested and approved for sealant adhesion and compatibility by sealant manufacturer), old joint sealants, oil, grease, waterproofing, water repellents, water, surface dirt, and frost.
 2. Clean porous joint substrate surfaces by brushing, grinding, mechanical abrading, or a combination of these methods to produce a clean, sound substrate capable of developing optimum bond with joint sealants. Remove loose particles remaining after cleaning operations above by vacuuming or blowing out joints with oil-free compressed air. Porous joint substrates include the following:
 - a. Concrete.
 - b. Masonry.
 - c. Unglazed surfaces of ceramic tile.
 3. Remove laitance and form-release agents from concrete.
 4. Clean nonporous joint substrate surfaces with chemical cleaners or other means that do not stain, harm substrates, or leave residues capable of interfering with adhesion of joint sealants. Nonporous joint substrates include the following:
 - a. Metal.
 - b. Glass.
 - c. Porcelain enamel.
 - d. Glazed surfaces of ceramic tile.
- B. Joint Priming: Prime joint substrates where recommended by joint-sealant manufacturer or as indicated by preconstruction joint-sealant-substrate tests or prior experience. Apply primer to comply with joint-sealant manufacturer's written instructions. Confine primers to areas of joint-sealant bond; do not allow spillage or migration onto adjoining surfaces.
- C. Masking Tape: Use masking tape where required to prevent contact of sealant or primer with adjoining surfaces that otherwise would be permanently stained or damaged by such contact or by cleaning methods required to remove sealant smears. Remove tape immediately after tooling without disturbing joint seal.

3.3 INSTALLATION OF JOINT SEALANTS

- A. General: Comply with joint-sealant manufacturer's written installation instructions for products and applications indicated, unless more stringent requirements apply.
- B. Sealant Installation Standard: Comply with recommendations in ASTM C 1193 for use of joint sealants as applicable to materials, applications, and conditions indicated.
- C. Install sealant backings of kind indicated to support sealants during application and at position required to produce cross-sectional shapes and depths of installed sealants relative to joint widths that allow optimum sealant movement capability.
1. Do not leave gaps between ends of sealant backings.

2. Do not stretch, twist, puncture, or tear sealant backings.
 3. Remove absorbent sealant backings that have become wet before sealant application and replace them with dry materials.
- D. Install bond-breaker tape behind sealants where sealant backings are not used between sealants and backs of joints.
- E. Install sealants using proven techniques that comply with the following and at the same time backings are installed:
1. Place sealants so they directly contact and fully wet joint substrates.
 2. Completely fill recesses in each joint configuration.
 3. Produce uniform, cross-sectional shapes and depths relative to joint widths that allow optimum sealant movement capability.
- F. Tooling of Nonsag Sealants: Immediately after sealant application and before skinning or curing begins, tool sealants according to requirements specified in subparagraphs below to form smooth, uniform beads of configuration indicated; to eliminate air pockets; and to ensure contact and adhesion of sealant with sides of joint.
1. Remove excess sealant from surfaces adjacent to joints.
 2. Use tooling agents that are approved in writing by sealant manufacturer and that do not discolor sealants or adjacent surfaces.
 3. Provide concave joint profile per Figure 8A in ASTM C 1193, unless otherwise indicated.
 4. Provide flush joint profile where indicated per Figure 8B in ASTM C 1193.
 5. Provide recessed joint configuration of recess depth and at locations indicated per Figure 8C in ASTM C 1193.
 - a. Use masking tape to protect surfaces adjacent to recessed tooled joints.
- G. Installation of Preformed Silicone-Sealant System: Comply with the following requirements:
1. Apply masking tape to each side of joint, outside of area to be covered by sealant system.
 2. Apply silicone sealant to each side of joint to produce a bead of size complying with preformed silicone-sealant system manufacturer's written instructions and covering a bonding area of not less than 3/8 inch (10 mm). Hold edge of sealant bead 1/4 inch inside masking tape.
 3. Within 10 minutes of sealant application, press silicone extrusion into sealant to wet extrusion and substrate. Use a roller to apply consistent pressure and ensure uniform contact between sealant and both extrusion and substrate.
 4. Complete installation of sealant system in horizontal joints before installing in vertical joints. Lap vertical joints over horizontal joints. At ends of joints, cut silicone extrusion with a razor knife.
- H. Acoustical Sealant Installation: At sound-rated assemblies and elsewhere as indicated, seal construction at perimeters, behind control joints, and at openings and penetrations with a continuous bead of acoustical sealant. Install acoustical sealant at both faces of partitions at perimeters and through penetrations. Comply with ASTM C 919 and with manufacturer's written recommendations.

3.4 FIELD QUALITY CONTROL

A. Field-Adhesion Testing: Field test joint-sealant adhesion to joint substrates as follows:

1. Extent of Testing: Test completed and cured sealant joints as follows:
 - a. Perform 10 tests for the first 1000 feet (300 m) of joint length for each kind of sealant and joint substrate.
 - b. Perform 1 test for each 1000 feet (300 m) of joint length thereafter or 1 test per each floor per elevation.
 2. Test Method: Test joint sealants according to Method A, Field-Applied Sealant Joint Hand Pull Tab, in Appendix X1 in ASTM C 1193 or Method A, Tail Procedure, in ASTM C 1521.
 - a. For joints with dissimilar substrates, verify adhesion to each substrate separately; extend cut along one side, verifying adhesion to opposite side. Repeat procedure for opposite side.
 3. Inspect tested joints and report on the following:
 - a. Whether sealants filled joint cavities and are free of voids.
 - b. Whether sealant dimensions and configurations comply with specified requirements.
 - c. Whether sealants in joints connected to pulled-out portion failed to adhere to joint substrates or tore cohesively. Include data on pull distance used to test each kind of product and joint substrate. Compare these results to determine if adhesion passes sealant manufacturer's field-adhesion hand-pull test criteria.
 4. Record test results in a field-adhesion-test log. Include dates when sealants were installed, names of persons who installed sealants, test dates, test locations, whether joints were primed, adhesion results and percent elongations, sealant fill, sealant configuration, and sealant dimensions.
 5. Repair sealants pulled from test area by applying new sealants following same procedures used originally to seal joints. Ensure that original sealant surfaces are clean and that new sealant contacts original sealant.
- B. Evaluation of Field-Adhesion Test Results: Sealants not evidencing adhesive failure from testing or noncompliance with other indicated requirements will be considered satisfactory. Remove sealants that fail to adhere to joint substrates during testing or to comply with other requirements. Retest failed applications until test results prove sealants comply with indicated requirements.

3.5 CLEANING

- A. Clean off excess sealant or sealant smears adjacent to joints as the Work progresses by methods and with cleaning materials approved in writing by manufacturers of joint sealants and of products in which joints occur.

3.6 PROTECTION

- A. Protect joint sealants during and after curing period from contact with contaminating substances and from damage resulting from construction operations or other causes so sealants are without deterioration or damage at time of Substantial Completion. If, despite such protection, damage or deterioration occurs, cut out and remove damaged or deteriorated joint sealants immediately so installations with repaired areas are indistinguishable from original work.

3.7 JOINT-SEALANT SCHEDULE

- A. Joint-Sealant Application: Exterior joints in vertical surfaces and horizontal nontraffic surfaces.
1. Joint Locations:
 - a. Construction joints in cast-in-place concrete.
 - b. Joints between plant-precast architectural concrete units.
 - c. Control and expansion joints in unit masonry.
 - d. Joints in dimension cast stone cladding.
 - e. Joints in glass unit masonry assemblies.
 - f. Joints between metal panels.
 - g. Joints between different materials listed above.
 - h. Perimeter joints between materials listed above and frames of doors, windows and louvers.
 - i. Control and expansion joints in ceilings and other overhead surfaces.
 2. Silicone Joint Sealant: Single component, nonsag, neutral curing, Class 100/50.
 3. Urethane Joint Sealant: Single component, nonsag, Class 100/50.
 4. Joint-Sealant Color: As selected by Architect from manufacturer's full range of colors.
- B. Joint-Sealant Application: Interior joints in vertical surfaces and horizontal nontraffic surfaces.
1. Joint Locations:
 - a. Control and expansion joints on exposed interior surfaces of exterior walls.
 - b. Perimeter joints of exterior openings where indicated.
 - c. Tile control and expansion joints.
 - d. Vertical joints on exposed surfaces of interior unit masonry, concrete walls and] partitions.
 - e. Joints on underside of plant-precast structural concrete planks.
 - f. Perimeter joints between interior wall surfaces and frames of interior doors, windows and elevator entrances.
 - g. Other joints as indicated.
 2. Joint-Sealant Color: As selected by Architect from manufacturer's full range of colors.
- C. Joint-Sealant Application: Interior acoustical joints in vertical surfaces and horizontal nontraffic surfaces.
1. Joint Location:
 - a. Acoustical joints where indicated.
 - b. Other joints as indicated.

2. Joint Sealant: Acoustical.
3. Joint-Sealant Color: As selected by Architect from manufacturer's full range.

3.8 WASTE MANAGEMENT

A. Coordinate with Section 01 74 23.

1. Separate and recycle cut-offs and waste materials and material packaging in accordance with Waste Management Plan and to the maximum extent economically feasible and place in designated areas for recycling.
2. Set aside and protect materials suitable for reuse and/or remanufacturing.
3. Separate and fold up metal banding; flatten and place along with other scrap for recycling.

END OF SECTION 07 92 00

SUNY NEW PALTZ
RENOVATE PEREGRINE DINING HALL BLDG. 032
SUCF NO. 081056-00
KSQ DESIGN PROJECT NO. 2333601.00

BID SET
August 17th, 2026
BID ADDENDUM #1

THIS PAGE INTENTIONALLY BLANK

SECTION 10 21 00 - TOILET PARTITIONS

PART 1 - GENERAL

1.1 RELATED DOCUMENTS

- A. Drawings and general provisions of the Contract, including General and Supplementary Conditions and Division 1 Specification Sections, apply to this Section.

1.2 SUMMARY

- A. This Section includes toilet compartments and urinal screens as follows:
 - 1. Type: Stainless Steel.
 - 2. Compartment Style: Overhead braced and floor anchored.
- B. Related Sections include the following:
 - 1. Division 5 Section "Metal Fabrications" for supports that attach units to overhead structural system.
 - 2. Division 10 "Toilet and Bath Accessories" for toilet paper holders, grab bars, purse shelves, and similar accessories.

1.3 SUBMITTALS

- A. Product Data: For each type and style of toilet compartment and screen specified. Include details of construction relative to materials, fabrication, and installation. Include details of anchors, hardware, and fastenings.
- B. Shop Drawings: For fabrication and installation of toilet compartment and screen assemblies. Include plans, elevations, sections, details, and attachments to other work.
 - 1. Show locations of reinforcement and cutouts for compartment-mounted toilet accessories.
- C. Samples for Initial Selection: Manufacturer's color charts consisting of sections of actual units showing the full range of colors, textures, and patterns available for each type of compartment or screen indicated.
- D. Samples for Verification: Of each compartment or screen color and finish required, prepared on 6-inch-square Samples of same thickness and material indicated for Work.
- E. Informational Submittal- Warranty: Sample of special warranty.
- F. Closeout Submittals- Maintenance and cleaning instructions.

1.4 PROJECT CONDITIONS

- A. Field Measurements: Verify dimensions in areas of installation by field measurements before fabrication and indicate measurements on Shop Drawings. Coordinate fabrication schedule with construction progress to avoid delaying the Work.

1. Established Dimensions: Where field measurements cannot be made without delaying the Work, establish dimensions and proceed with fabricating units without field measurements. Coordinate supports, adjacent construction, and fixture locations to ensure actual dimensions correspond to established dimensions.

1.5 QUALITY ASSURANCE

- A. Manufacturer Qualifications: Approved manufacturer listed in this section, with minimum [5] years experience in the manufacture of toilet compartments.
- B. Installers Qualifications: Experienced Installer regularly engaged in installation of toilet compartments for minimum 3 years.
- C. Source Limitations: Obtain toilet compartment components and accessories from single manufacturer.
- D. Accessibility Requirements: Comply with requirements of ICC/ANSI 117.1, and with requirements of authorities having jurisdiction.
- E. Surface-Burning Characteristics: As determined by testing identical products according to ASTM E 84 by qualified testing agency. Identify products with appropriate markings of applicable testing agency.
 1. Flame-Spread Index: 0.
 2. Smoke-Developed Index: 0.

1.6 DELIVERY, STORAGE, AND HANDLING

- A. Do not deliver toilet compartments to site until building is enclosed and HVAC systems are in operation.
 1. Deliver toilet compartments in manufacturer's original packaging.
 2. Store in an upright condition.

1.7 WARRANTY

- A. Special Manufacturer's Warranty: Provide manufacturer's standard form in which manufacturer agrees to repair or replace products that fail in materials or workmanship during the following period after substantial completion:
 1. Stainless Toilet Partitions: Against rust-out: 15 years.
 2. Chrome Hardware: 5 years.

PART 2 - PRODUCTS

2.1 MANUFACTURERS

- A. Manufacturers: Subject to compliance with requirements, provide products by one of the following:
 1. Scranton Products

2. General Partitions Mfg. Corp.
3. Bradley Mills Partitions, **Sentinel, Series 400 (Basis of Design)**

2.2 MATERIALS

- A. General: Provide materials that have been selected for surface flatness and smoothness. Exposed surfaces that exhibit pitting, seam marks, roller marks, stains, discolorations, telegraphing of core material, or other imperfections on finished units are unacceptable.
- B. Stainless Steel Sheet: A 666, 300 series commercial stainless steel sheet suitable for exposed applications. Provide smooth material, without creases or ripples.
 1. Provide with No. #4 finish.
- C. Stainless Steel Castings: ASTM A 743/A 743M.
- D. Zinc Aluminum Magnesium and Copper Alloy (Zamac): ASTM B 86.
- E. Aluminum: ASTM B 221/B 221M.
- F. Urinal Screen Style:
 1. Wall hung with wing bracket:
 - a. Basis of Design Product: **Bradley, Mills Partitions, Model No. 2.**
 - b. Provide chrome plated wing bracket for mounting to wall.
- G. Door, Panel, and Pilaster Construction, General: Form edges with interlock to provide watertight fit without crown molding. Braze corners and finish smooth.
 1. Provide exposed surfaces free of pitting, visible seams and fabrication marks, stains, telegraphing of core material, or other imperfections.
 2. Core Material: Manufacturer's standard sound-deadening, water resistant honeycomb in thickness required to provide finished thickness for doors, panels and pilasters.
- H. Door Construction: 1 inch (25 mm) thick, constructed from 0.0313 inch/22 ga (0.794 mm) stainless steel.
 1. Provide each door with internal 0.0625 inch/16 ga (1.59 mm) and 0.0781 inch/14 ga (1.98 mm) welded reinforcements at top and bottom hinge locations, with factory installed concealed true gravity cam hinges.
 2. Provide pre-punched hole to permit field installation of ADA-compliant concealed slide latch.
- I. Panel Construction: 1 inch (25 mm) thick, constructed from 0.0313 inch/22 ga (0.794 mm) stainless steel.
 1. Grab-Bar Reinforcement: Provide concealed internal reinforcement for grab bars mounted on units.
- J. Pilaster Construction: 1 1/4 inch (32 mm) thick, constructed from [0.0375 inch/20 gauge (0.953 mm)] [0.048 inch/18 gauge (1.219 mm)] stainless steel.

1. Provide pilaster with internally welded bracket suitable to accept minimum 3 inch (76 mm) long, 5/16 inch (7.9 mm) stainless steel hex bolt for leveling.
- K. Headrail: Extruded anodized aluminum headrail with anti-grip profile. Provide fasteners for attachment to pilaster and stainless steel brackets to secure to wall.
- L. Shoes: 4 inches (102 mm) high minimum, Type 304 stainless steel with No. 4 satin brushed finish. Secured to the floor with tamper-resistant screws.
- M. Urinal-Screen Construction: Matching toilet compartment panel construction
- N. Stirrup Type Brackets (Fittings): Manufacturer's standard design for attaching panels and screens to walls and pilasters of the following material:
 1. Material: Stainless steel.
- O. Hardware and Accessories: Manufacturer's standard design, heavy-duty stainless steel operating hardware and accessories (including stainless steel tamper-resistant fasteners) of the following material:
 1. Material: Chrome-plated, nonferrous, cast zinc alloy (zamac) or clear-anodized aluminum.
 2. Hinges: Self-closing wrap-around gravity-type, adjustable to hold doors open at any angle up to 90 degrees, with emergency access by lifting door. Mount with stainless steel through-bolts.
 3. Latch and Keeper: Surface-mounted slide latch with wrap-around rubber-faced combination door strike and keeper, with provision for emergency access, meeting requirements for accessibility at accessible compartments.
 4. Coat Hook: Combination hook and rubber-tipped stop, sized to prevent door from hitting compartment-mounted accessories. Provide wall bumper where door abuts wall. Provide **double-hooks** formed L-shaped hook without stop at outswing doors. Mount with stainless steel through-bolts.
 5. Door Pull: Standard unit on outside of inswing doors. Provide pulls on both sides of outswing doors.
- P. Overhead Bracing: Manufacturer's standard continuous, extruded-aluminum head rail with antigrip profile in manufacturer's standard finish.
- Q. Anchorages and Fasteners: Manufacturer's standard exposed fasteners of stainless steel or chrome-plated steel or brass, finished to match hardware, with theft-resistant-type heads. Provide sex-type bolts for through-bolt applications. For concealed anchors, use hot-dip galvanized or other rust-resistant, protective-coated steel.

2.3 FABRICATION

- A. General: Provide standard doors, panels, screens, and pilasters fabricated for compartment system. Provide units with cutouts and drilled holes to receive compartment-mounted hardware, accessories, and grab bars, as indicated.
- B. Overhead-Braced-and-Floor-Anchored Compartments: Provide manufacturer's standard corrosion-resistant supports, leveling mechanism, fasteners, and anchors at pilasters to suit floor conditions. Make provisions for setting and securing continuous head rail at top of each pilaster. Provide shoes at pilasters to conceal supports and leveling mechanism.

- C. Doors: Unless otherwise indicated, provide 26-inch-wide in-swinging doors for standard toilet compartments and 36-inch-wide out-swinging doors with a minimum 32-inch-wide clear opening for compartments indicated to be handicapped accessible.
1. Hinges: Manufacturer's standard self-closing type that can be adjusted to hold door open at any angle up to 90 degrees.
 2. Latch and Keeper: Manufacturer's standard surface-mounted latch unit with combination rubber-faced door strike and keeper designed for emergency access. Provide units that comply with accessibility requirements of authorities having jurisdiction at compartments indicated to be handicapped accessible.
 3. Coat Hook: Manufacturer's standard combination hook and rubber-tipped bumper, sized to prevent door from hitting compartment-mounted accessories.
 4. Door Bumper: Manufacturer's standard rubber-tipped bumpers at out-swinging doors or entrance screen doors.
 5. Door Pull: Manufacturer's standard unit that complies with accessibility requirements of authorities having jurisdiction at out-swinging doors. Provide units on both sides of doors at compartments indicated to be handicapped accessible.

PART 3 - EXECUTION

3.1 EXAMINATION

- A. Examine work area to verify that measurements, substrates, supports, and environmental conditions are in accordance with manufacturer's requirements to allow installation.
1. Proceed with installation once conditions meet manufacturer's requirements.

3.2 INSTALLATION

- A. General: Comply with manufacturer's written installation instructions. Install units rigid, straight, plumb, and level. Provide clearances of not more than 1/2 inch between pilasters and panels and not more than 1 inch between panels and walls. Secure units in position with manufacturer's recommended anchoring devices.
- B. Overhead-Braced-and-Floor-Anchored Compartments: Secure pilasters to floor and level, plumb, and tighten. Secure continuous head rail to each pilaster with not less than 2 fasteners. Hang doors and adjust so tops of doors are parallel with overhead brace when doors are in closed position.
- C. Install toilet partitions and screens in spaces with operating, temperature controlled HVAC systems. Shield partitions and screens from direct sunlight.
- D. Clearances: Install with clearances indicated on Drawings. Where clearances are not indicated, allow maximum 1/2 inch (13 mm) between pilasters and panels, and 1 inch (25 mm) between panels and walls.

3.3 ADJUSTING AND CLEANING

- A. Hardware Adjustment: Adjust and lubricate hardware according to manufacturer's written instructions for proper operation. Set hinges on in-swinging doors to hold open approximately 30 degrees from

closed position when unlatched. Set hinges on out-swinging doors and swing doors in entrance screens to return to fully closed position.

- B. Provide final protection and maintain conditions that ensure toilet compartments and screens are without damage or deterioration at the time of Substantial Completion.

3.4 WASTE MANAGEMENT

- A. Coordinate with Section 01 74 23.
 - 1. Separate and recycle cut-offs and waste materials and material packaging in accordance with Waste Management Plan and to the maximum extent economically feasible and place in designated areas for recycling.
 - 2. Set aside and protect materials suitable for reuse and/or remanufacturing.
 - 3. Separate and fold up metal banding; flatten and place along with other scrap for recycling.

END OF SECTION 10 21 00

SECTION 10 28 00 – TOILET AND BATH ACCESSORIES

PART 1 - GENERAL

1.1 RELATED DOCUMENTS

- A. Drawings and general provisions of the Contract, including General and Supplementary Conditions and Division 01 Specification Sections, apply to this Section.

1.2 SUMMARY

- A. The work performed under this Section includes the performance criteria, materials, production, and erection of toilet, bath and laundry accessories for the project and consists of the provision of all plant, materials, labor and equipment and the like necessary and/or required for the complete execution of all toilet, bath and laundry accessories as required by schedules, keynotes and drawings, as specified herein, and as may be required by conditions and authorities having jurisdiction including, but not limited to the following:
 - 1. Toilet room accessories.
 - 2. Under-lavatory guards.
 - 3. Custodial accessories.
- B. Related Sections:
 - 1. Division 09 "Ceramic Tile"

1.3 ACTION SUBMITTALS

- A. Product Data: For each type of product indicated. Include the following:
 - 1. Construction details and dimensions.
 - 2. Anchoring and mounting requirements, including requirements for cutouts in other work and substrate preparation.
 - 3. Material and finish descriptions.
 - 4. Features that will be included for Project.
 - 5. Manufacturer's warranty.
- B. Samples: Full size, for each accessory item to verify design, operation, and finish requirements.
 - 1. Approved full-size Samples will be returned and may be used in the Work.
- C. Product Schedule: Indicating types, quantities, sizes, and installation locations by room of each accessory required.
 - 1. Identify locations using room designations indicated.
 - 2. Identify products using designations indicated.

1.4 INFORMATIONAL SUBMITTALS

- A. Warranty: Sample of special warranty.

1.5 CLOSEOUT SUBMITTALS

- A. Maintenance Data: For toilet and bath accessories to include in maintenance manuals.

1.6 QUALITY ASSURANCE

- A. Source Limitations: For products listed together in the same Part 2 articles, obtain products from single source from single manufacturer.
- B. Electrical Components, Devices, and Accessories: Listed and labeled as defined in NFPA 70, by a qualified testing agency, and marked for intended location and application.

1.7 COORDINATION

- A. Coordinate accessory locations with other work to prevent interference with clearances required for access by people with disabilities, and for proper installation, adjustment, operation, cleaning, and servicing of accessories.
- B. Deliver inserts and anchoring devices set into concrete or masonry as required to prevent delaying the Work.

1.8 WARRANTY

- A. Special Mirror Warranty: Manufacturer's standard form in which manufacturer agrees to replace mirrors that develop visible silver spoilage defects and that fail in materials or workmanship within specified warranty period.
 - 1. Warranty Period: 20 years from date of Substantial Completion.

PART 2 - PRODUCTS

2.1 MATERIALS

- A. Stainless Steel: ASTM A 666, Type 304, 0.031-inch (0.8-mm) minimum nominal thickness unless otherwise indicated.
- B. Brass: ASTM B 19, flat products; ASTM B 16/B 16M, rods, shapes, forgings, and flat products with finished edges; or ASTM B 30, castings.
- C. Steel Sheet: ASTM A 1008/A 1008M, Designation CS (cold rolled, commercial steel), 0.036-inch (0.9-mm) minimum nominal thickness.
- D. Galvanized-Steel Sheet: ASTM A 653/A 653M, with G60 (Z180) hot-dip zinc coating.

- E. Galvanized-Steel Mounting Devices: ASTM A 153/A 153M, hot-dip galvanized after fabrication.
- F. Fasteners: Screws, bolts, and other devices of same material as accessory unit and tamper-and-theft resistant where exposed, and of galvanized steel where concealed.
- G. Chrome Plating: ASTM B 456, Service Condition Number SC 2 (moderate service).
- H. Mirrors: ASTM C 1503, Mirror Glazing Quality, clear-glass mirrors, nominal 6.0 mm thick.
- I. ABS Plastic: Acrylonitrile-butadiene-styrene resin formulation.

2.2 TOILET/ SHOWER ROOM ACCESSORIES – See Accessory Schedule on drawings

- A. Basis-of-Design Product: Subject to compliance with requirements, provide product indicated on Drawings or comparable product by one of the following:
 - 1. American Specialties, Inc.
 - 2. A&J Washroom Accessories, Inc.
 - 3. Bobrick Washroom Equipment, Inc.
 - 4. Bradley Corporation.
 - 5. Delta
 - 6. GAMCO Specialty Accessories; a division of Bobrick Washroom Equipment, Inc.
 - 7. Tubular Specialties Manufacturing, Inc.

2.3 UNDER-LAVATORY GUARDS

- A. Basis-of-Design Product: Subject to compliance with requirements, provide product indicated on Drawings or comparable product by one of the following:
 - 1. Plumberex Specialty Products, Inc.
 - 2. Truebro by IPS Corporation.
- B. Under-lavatory Guard:
 - 1. Basis-of-Design Product: ISP Corp Truebro Lav Guard 2.
 - 2. Description: Insulating pipe covering for supply and drain piping assemblies that prevent direct contact with and burns from piping; allow service access without removing coverings.
 - 3. Material and Finish: Antimicrobial, molded plastic, white.

2.4 FABRICATION

- A. General: Fabricate units with tight seams and joints, and exposed edges rolled. Hang doors and access panels with full-length, continuous hinges. Equip units for concealed anchorage and with corrosion-resistant backing plates.
- B. Keys: Provide universal keys for internal access to accessories for servicing and resupplying. Provide minimum of six keys to Owner's representative.

PART 3 - EXECUTION

3.1 INSTALLATION

- A. Install accessories according to manufacturers' written instructions, using fasteners appropriate to substrate indicated and recommended by unit manufacturer. Install units level, plumb, and firmly anchored in locations and at heights indicated.
- B. Grab Bars: Install to withstand a downward load of at least 250 lbf (1112 N), when tested according to ASTM F 446.

3.2 ADJUSTING AND CLEANING

- A. Adjust accessories for unencumbered, smooth operation. Replace damaged or defective items.
- B. Remove temporary labels and protective coatings.
- C. Clean and polish exposed surfaces according to manufacturer's written recommendations.

3.3 WASTE MANAGEMENT

- A. Coordinate with Division 01.
 - 1. Separate and recycle cut-offs and waste materials and material packaging in accordance with Waste Management Plan and to the maximum extent economically feasible and place in designated areas for recycling.
 - 2. Set aside and protect materials suitable for reuse and/or remanufacturing.
 - 3. Separate and fold up metal banding; flatten and place along with other metal scrap for recycling in designated area.

END OF SECTION 10 28 00

SECTION 221315 – SEWER CLEANING AND VIDEO INSPECTION

PART 1 - GENERAL

1.1 SUMMARY

- A. Work Included: High-pressure water jet cleaning and internal Closed-Circuit Television (CCTV) video inspection of interior and lateral sanitary sewer lines.
- B. Project Objective: Remove all accumulated grease, sludge, roots, and debris scale, and record a continuous, high-definition digital video survey to verify internal pipe structural integrity.

1.2 SUBMITTALS

- A. Digital Deliverables: Provide a comprehensive digital copy of all CCTV inspection footage in standard MP4 or MPEG format, indexed clearly with footage counters and visual defect logs.
- B. Inspection Reports: Submit written or digitized logs detailing overall pipe lengths, pipe materials, diameters, noted defects, and structural locations of all lateral service connections

PART 2 - PRODUCTS

2.1 HIGH-PRESSURE JETTING EQUIPMENT

- A. Unit Capability: High-velocity hydraulic jetting machine equipped with an adjustable operating pressure matrix between 1,500 and 3,500 PSI.
- B. Nozzles: Specialized rotating, penetrator, or multidirectional flushing nozzles designed to scour pipe walls completely without endangering sound structural pipe fabrics.

2.2 CCTV INSPECTION CAMERA

- A. Camera Unit: Self-leveling, high-resolution color axial or pan-and-tilt camera equipped with dimmable or adjustable LED illumination modules.
- B. Tracking System: Integrated digital footage counter accurate to within 0.5 feet, displayed continuously on the overlay of the final video record.

PART 3 - EXECUTION

3.1 PREPARATION

- A. Access Points: Locate, clear, and access designated interior cleanouts, floor traps, line vents, or authorized facility building entry points.
- B. Safety Protocols: Ventilate all confined work areas and utilize necessary personal protective equipment (PPE) alongside atmospheric gas monitors prior to open access.

3.2 HIGH-PRESSURE JET CLEANING

- A. Procedure: Slowly propel the high-pressure jetting nozzle upstream, allowing high-velocity water streams to liquefy grease, scour build-up, and flush solids back down.
- B. Pass Execution: Perform a minimum of two passes, or as many as required, until the internal line surface is verified as completely clean and free of obstructions.
- C. Debris Control: Trap, collect, and extract dislodged solids at the downstream entry or collection points to prevent debris from redepositing inside operational lines

3.3 CCTV VIDEO INSPECTION


- A. Timing: Conduct the video survey sequence immediately following the jet cleaning process while the interior line is clear of suspended solids or standing sludge.
- B. Travel Speed: Propel or pull the camera equipment through the pipeline at a uniform velocity not exceeding 30 feet per minute.
- C. Recording: Pause camera movement at significant structural observations (cracks, roots, severe corrosion, pipe offsets, or lateral service joins) to ensure a static evaluation window.

3.4 ACCEPTANCE CRITERIA

- A. Cleanliness Baseline: The pipeline interior must be free of significant blockages, grease layers, or loose scale as confirmed visually via the final video logs.
- B. Structural Obstruction: If structural failures (collapsed lines, extreme shifts, or broken walls) block equipment progression, the Contractor shall document the exact foot marker and alert the Owner immediately.

END OF SECTION 221315

[illegible]

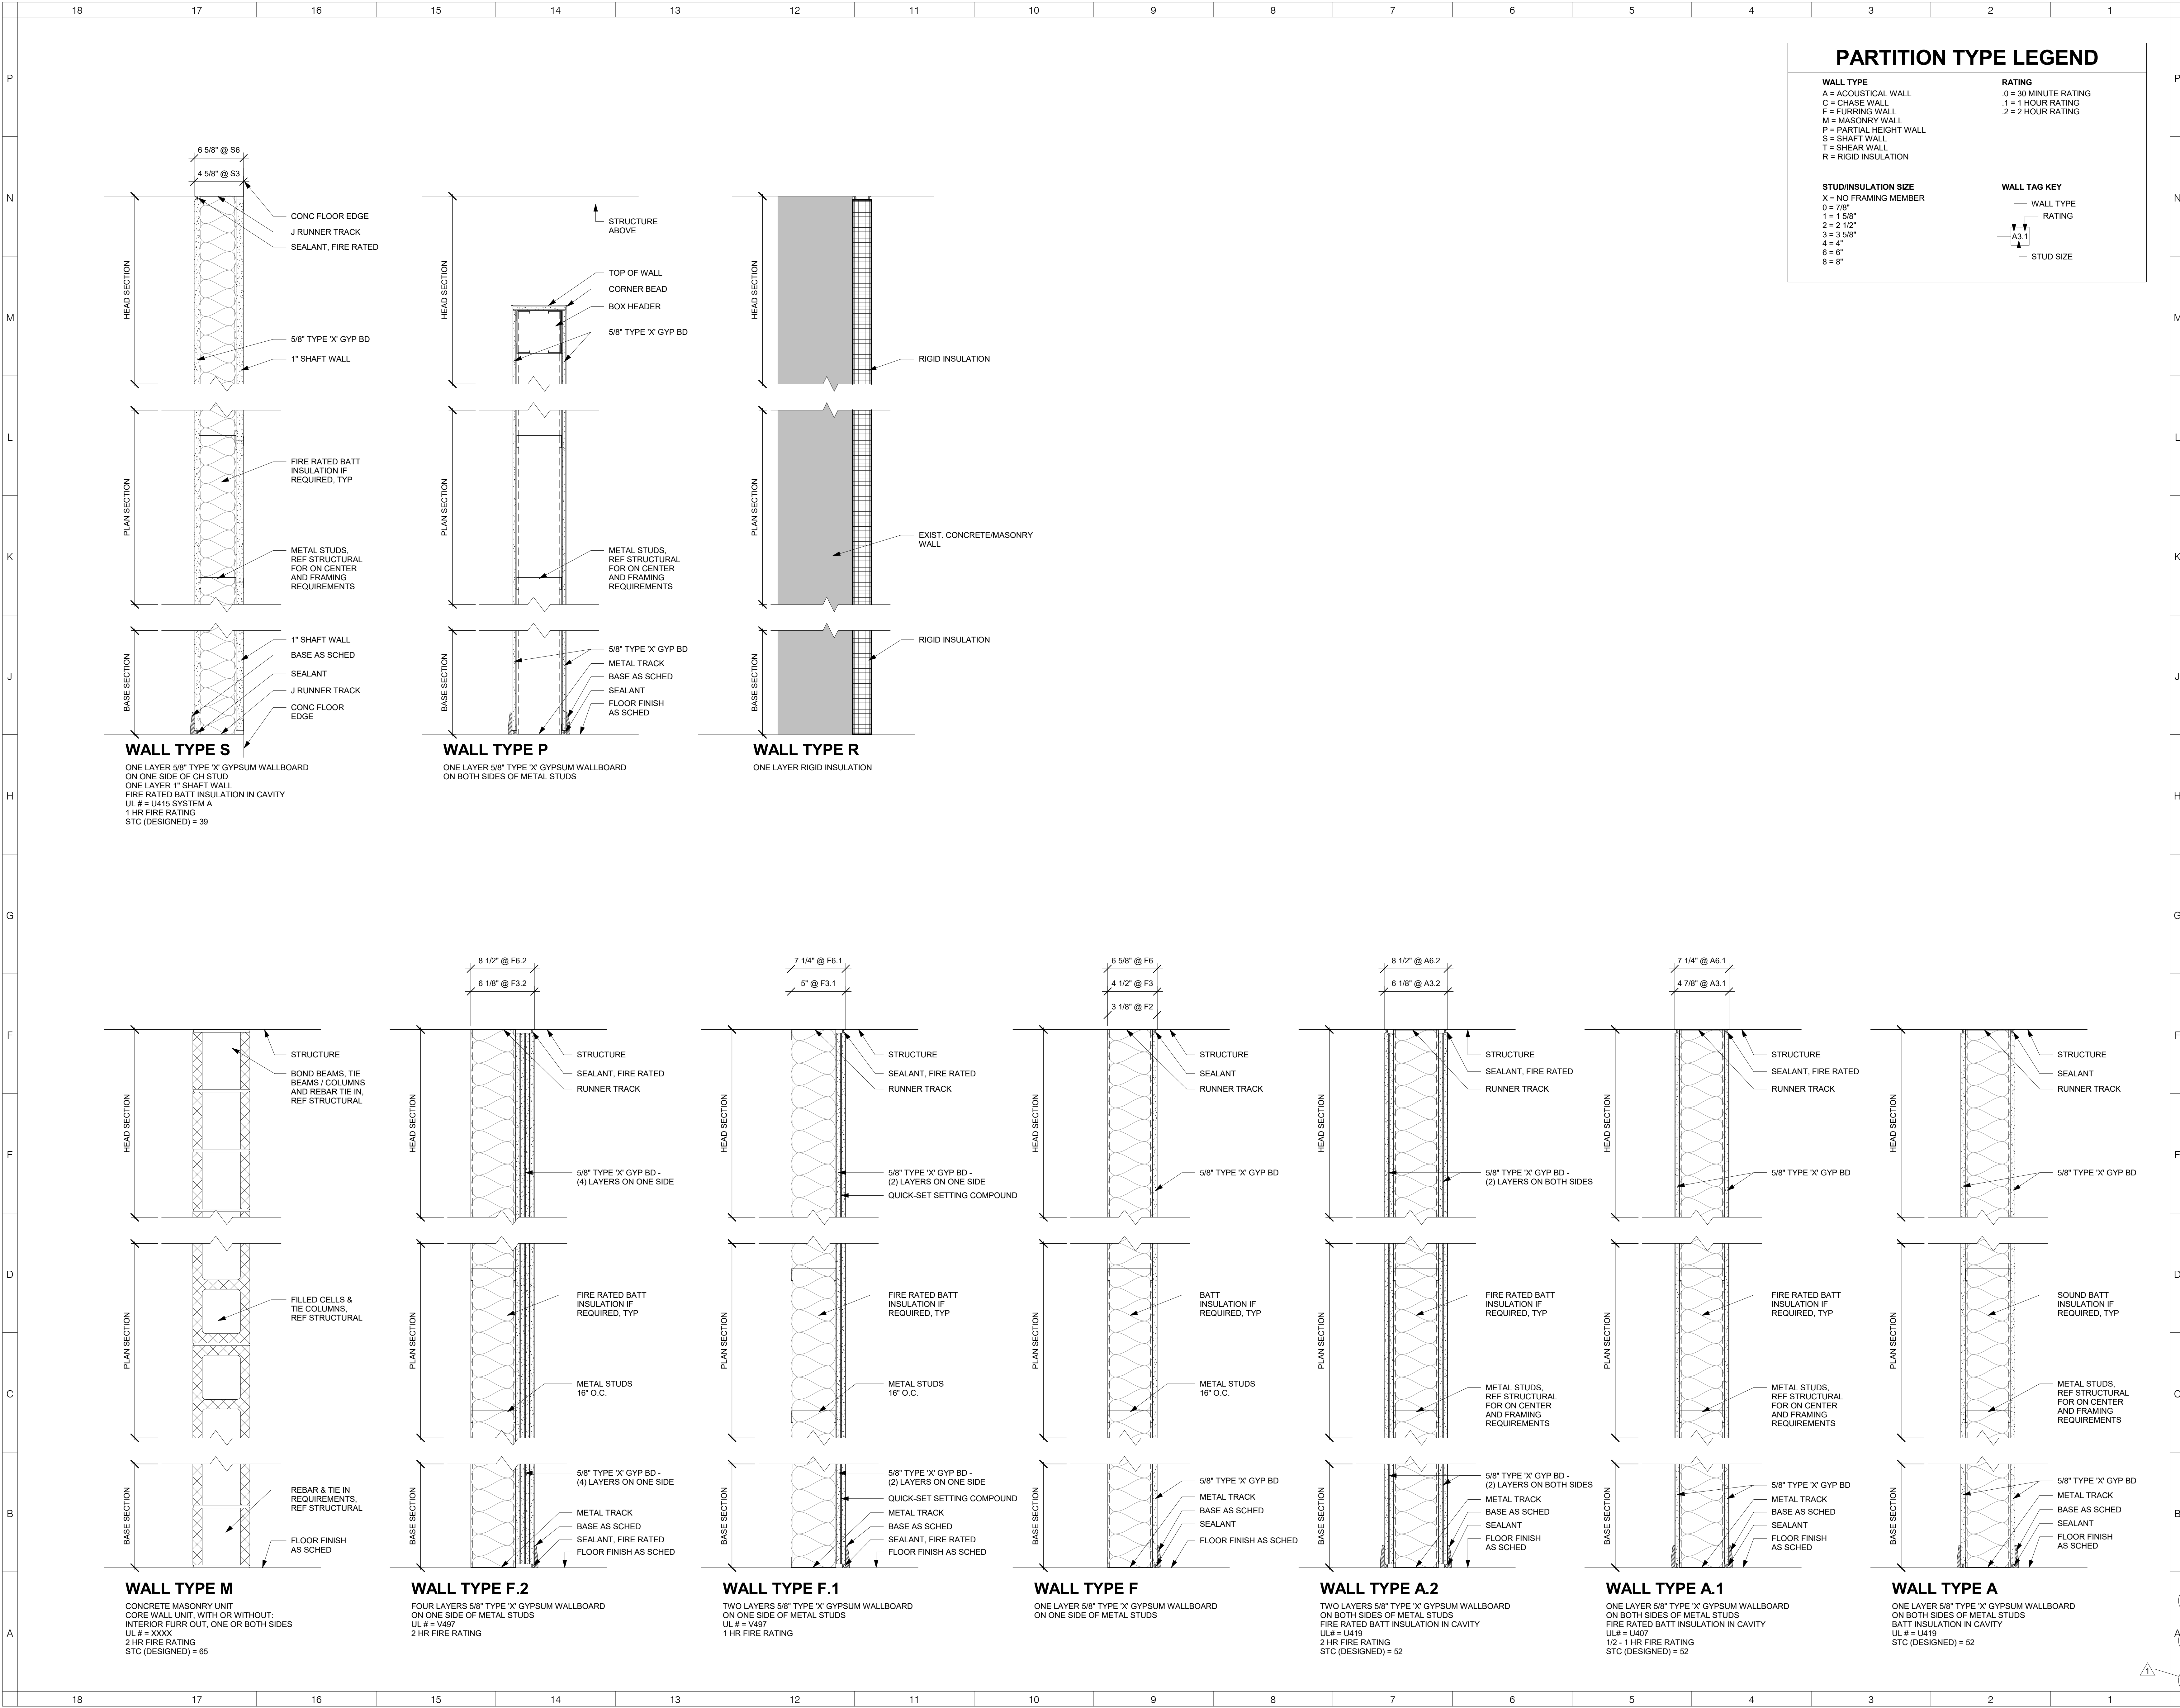

PARTITION TYPE LEGEND	
WALL TYPE A = ACOUSTICAL WALL C = CHASE WALL F = FURRING WALL M = MASONRY WALL P = PARTIAL HEIGHT WALL S = SHAFT WALL T = SHEAR WALL R = RIGID INSULATION	RATING .0 = 30 MINUTE RATING 1 = 1 HOUR RATING .2 = 2 HOUR RATING
STUD/INSULATION SIZE X = NO FRAMING MEMBER 0 = 7/8" 1 = 1 5/8" 2 = 2 1/2" 3 = 3 5/8" 4 = 4" 6 = 6" 8 = 8"	WALL TAG KEY WALL TYPE RATING STUD SIZE

ARCHITECT

ksqdesign

KSQ Architects PC dba KSQ Design
286 Madison Ave - 22nd flr
New York, NY 10017
646.435.0660 office
www.ksqdesign.com

Owner

SUNY New Paltz
1 Hawk Drive
New Paltz, NY 12561
854.257.7869 office
www.newpaltz.edu

AHJ

State University Construction Fund
State University Plaza
353 Broadway, Albany, NY 12246
518.320.3200 office
www.sucf.suny.edu

Civil Engineer

Watts Architects & Engineers
95 Perry Street, Suite 300
Buffalo, NY 14203
716.206.5100 office
www.watts-ae.com

Structural Engineer

LERA Consulting Structural Engineers RLLP
40 Wall Street, 23rd Floor
New York, NY 10005
212.750.9000 office
www.lera.com

Mechanical Engineer

Fellenzer Engineering LLP
22 Mulberry Street, Suite 2A
Middletown, NY 10940
845.343.1481 office
www.fellp.com

Electrical Plumbing Fire Protection Engineer

Cabezas Engineering PLLC
5510 Country Road 14
Alpine, NY 14809
607.260.0260 office
www.cabezasengineering.com

Culinary Consultant

Ricca Design Studios
185 Wythe Ave
Brooklyn, NY 11249
303.495.9925 office
www.ricca.com

Environmental Consultant

Adelaide Environmental Health Associates
1151 Route 22, C-24
Brewster, NY 10599
845.278.7710 office
www.adelaideeh.com

Lighting Consultant

Goldstick Lighting Design
420 Columbus Avenue, Suite 203
Valhalla, NY 10595
914.693.0221 office
www.goldsticklighting.com

Cost Estimating Consultant

Cost Concepts Inc
104 Bedell Place
Melville, NY 11747
631.423.7960 office
www.costconcepts.com

REGISTERED ARCHITECT
022317
STATE OF NEW YORK
EXP. DATE: 03/31/2028
SUCF Project No. 081056-00

New Paltz
STATE UNIVERSITY OF NEW YORK

SUNY State University Construction Fund

Renovate Peregrine Dining Hall, Bldg. 032


South Side Loop
New Paltz, NY 12561

KEY PLAN

REVISIONS

No.	Description	Date
1	BID ADDENDUM #1	08/28/26

ISSUED: BID SET
DATE: 08/17/26
SCALE: As Indicated
SHEET NAME: EXTERIOR WALL ASSEMBLIES & INTERIOR WALL TYPES
SHEET NUMBER: G-041

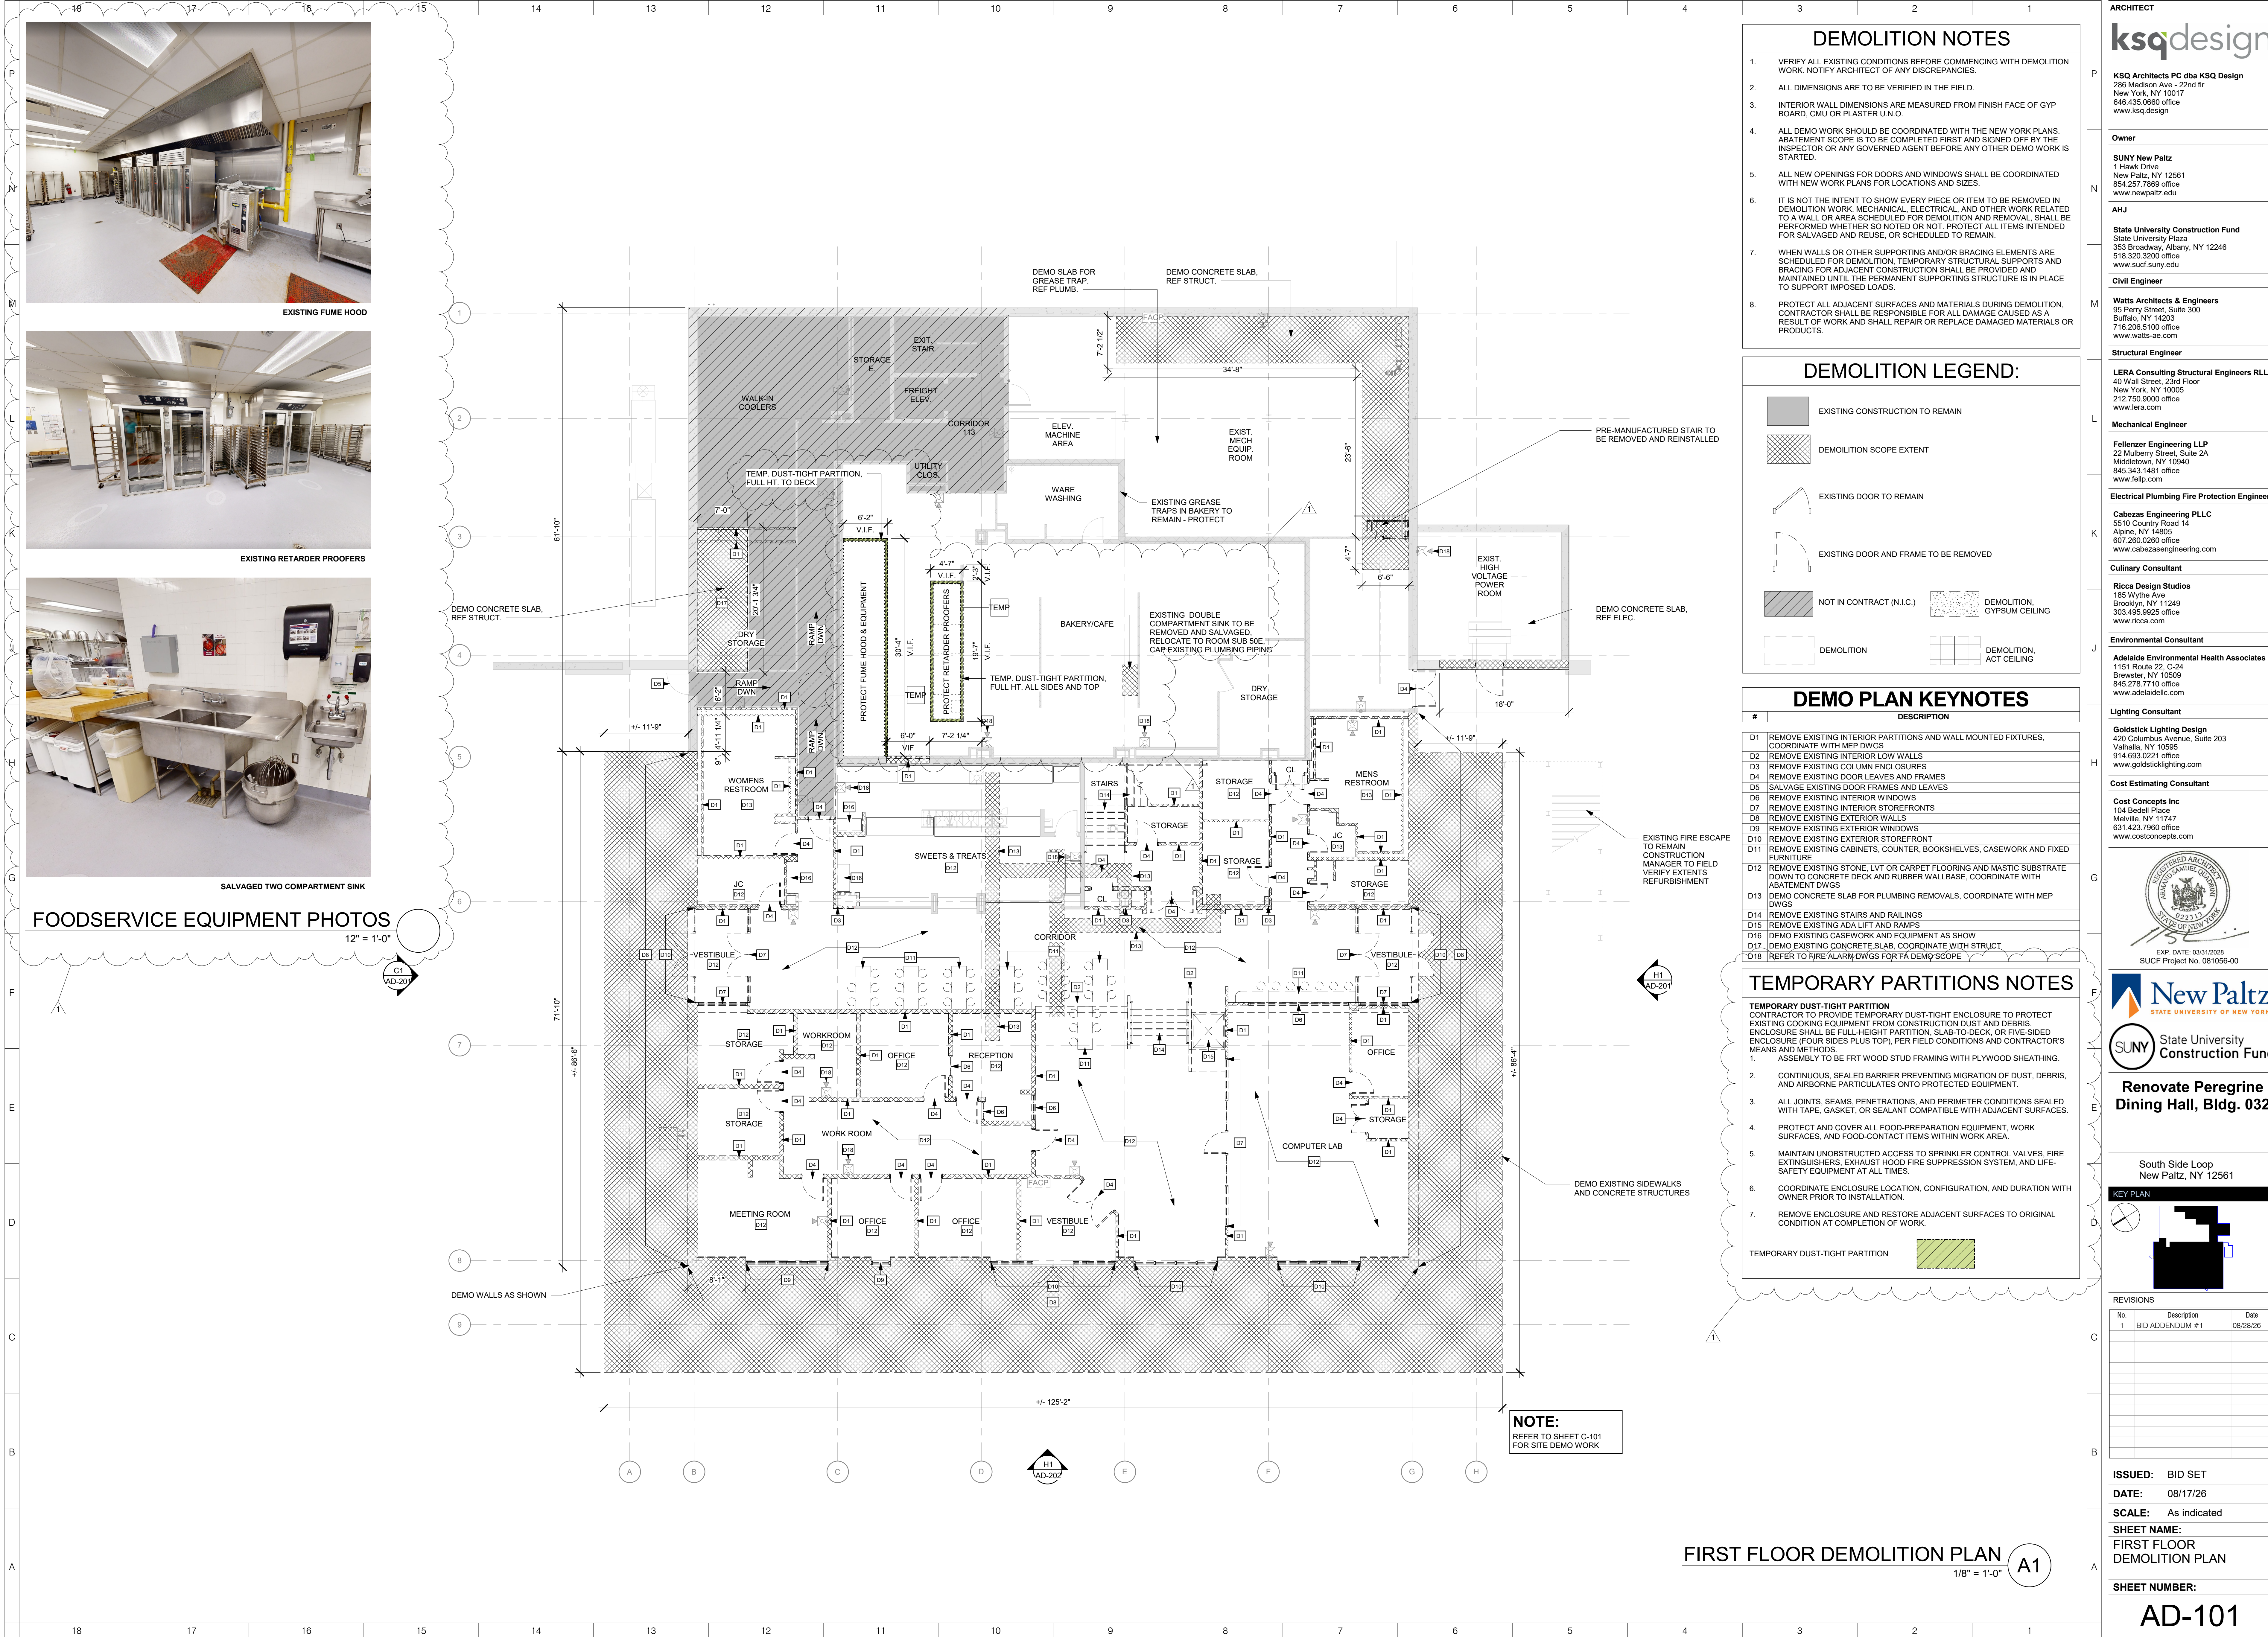

- ### DEMOLITION NOTES
1. VERIFY ALL EXISTING CONDITIONS BEFORE COMMENCING WITH DEMOLITION WORK. NOTIFY ARCHITECT OF ANY DISCREPANCIES.
 2. ALL DIMENSIONS ARE TO BE VERIFIED IN THE FIELD.
 3. INTERIOR WALL DIMENSIONS ARE MEASURED FROM FINISH FACE OF GYP BOARD, CMU OR PLASTER U.N.O.
 4. ALL DEMO WORK SHOULD BE COORDINATED WITH THE NEW YORK PLANS. ABATEMENT SCOPE IS TO BE COMPLETED FIRST AND SIGNED OFF BY THE INSPECTOR OR ANY GOVERNED AGENT BEFORE ANY OTHER DEMO WORK IS STARTED.
 5. ALL NEW OPENINGS FOR DOORS AND WINDOWS SHALL BE COORDINATED WITH NEW WORK PLANS FOR LOCATIONS AND SIZES.
 6. IT IS NOT THE INTENT TO SHOW EVERY PIECE OR ITEM TO BE REMOVED IN DEMOLITION WORK. MECHANICAL, ELECTRICAL AND OTHER WORK RELATED TO A WALL OR AREA SCHEDULED FOR DEMOLITION AND REMOVAL, SHALL BE PERFORMED WHETHER SO NOTED OR NOT. PROTECT ALL ITEMS INTENDED FOR SALVAGED AND REUSE, OR SCHEDULED TO REMAIN.
 7. WHEN WALLS OR OTHER SUPPORTING AND/OR BRACING ELEMENTS ARE SCHEDULED FOR DEMOLITION, TEMPORARY STRUCTURAL SUPPORTS AND BRACING FOR ADJACENT CONSTRUCTION SHALL BE PROVIDED AND MAINTAINED UNTIL THE PERMANENT SUPPORTING STRUCTURE IS IN PLACE TO SUPPORT IMPOSED LOADS.
 8. PROTECT ALL ADJACENT SURFACES AND MATERIALS DURING DEMOLITION. CONTRACTOR SHALL BE RESPONSIBLE FOR ALL DAMAGE CAUSED AS A RESULT OF WORK AND SHALL REPAIR OR REPLACE DAMAGED MATERIALS OR PRODUCTS.

- ### DEMOLITION LEGEND:
- | | |
|--|---------------------------------------|
| | EXISTING CONSTRUCTION TO REMAIN |
| | DEMOLITION SCOPE EXTENT |
| | EXISTING DOOR TO REMAIN |
| | EXISTING DOOR AND FRAME TO BE REMOVED |
| | NOT IN CONTRACT (N.I.C.) |
| | DEMOLITION, GYPSUM CEILING |
| | DEMOLITION, ACT CEILING |

- ### DEMO PLAN KEYNOTES
- | # | DESCRIPTION |
|-----|--|
| D1 | REMOVE EXISTING INTERIOR PARTITIONS AND WALL MOUNTED FIXTURES, COORDINATE WITH MEP DWGS |
| D2 | REMOVE EXISTING INTERIOR LOW WALLS |
| D3 | REMOVE EXISTING COLUMN ENCLOSURES |
| D4 | REMOVE EXISTING DOOR LEAVES AND FRAMES |
| D5 | SALVAGE EXISTING DOOR FRAMES AND LEAVES |
| D6 | REMOVE EXISTING INTERIOR WINDOWS |
| D7 | REMOVE EXISTING INTERIOR STOREFRONTS |
| D8 | REMOVE EXISTING EXTERIOR WALLS |
| D9 | REMOVE EXISTING EXTERIOR WINDOWS |
| D10 | REMOVE EXISTING EXTERIOR STOREFRONT |
| D11 | REMOVE EXISTING CABINETS, COUNTER, BOOKSHELVES, CASEWORK AND FIXED FURNITURE |
| D12 | REMOVE EXISTING STONE, LVT OR CARPET FLOORING AND MASTIC SUBSTRATE DOWN TO CONCRETE DECK AND RUBBER WALLBASE, COORDINATE WITH ABATEMENT DWGS |
| D13 | DEMO CONCRETE SLAB FOR PLUMBING REMOVALS, COORDINATE WITH MEP DWGS |
| D14 | REMOVE EXISTING STAIRS AND RAILINGS |
| D15 | REMOVE EXISTING ADA LIFT AND RAMPS |
| D16 | DEMO EXISTING CASEWORK AND EQUIPMENT AS SHOWN |
| D17 | DEMO EXISTING CONCRETE SLAB, COORDINATE WITH STRUCT |
| D18 | REFER TO FIRE ALARM DWGS FOR FA DEMO SCOPE |

- ### TEMPORARY PARTITIONS NOTES
- TEMPORARY DUST-TIGHT PARTITION**
CONTRACTOR TO PROVIDE TEMPORARY DUST-TIGHT ENCLOSURE TO PROTECT EXISTING COOKING EQUIPMENT FROM CONSTRUCTION DUST AND DEBRIS. ENCLOSURE SHALL BE FULL-HEIGHT PARTITION, SLAB-TO-DECK, OR FIVE-SIDED ENCLOSURE (FOUR SIDES PLUS TOP), PER FIELD CONDITIONS AND CONTRACTOR'S MEANS AND METHODS.
1. ASSEMBLY TO BE FRT WOOD STUD FRAMING WITH PLYWOOD SHEATHING.
 2. CONTINUOUS, SEALED BARRIER PREVENTING MIGRATION OF DUST, DEBRIS, AND AIRBORNE PARTICULATES ONTO PROTECTED EQUIPMENT.
 3. ALL JOINTS, SEAMS, PENETRATIONS, AND PERIMETER CONDITIONS SEALED WITH TAPE, GASKET, OR SEALANT COMPATIBLE WITH ADJACENT SURFACES.
 4. PROTECT AND COVER ALL FOOD-PREPARATION EQUIPMENT, WORK SURFACES, AND FOOD-CONTACT ITEMS WITHIN WORK AREA.
 5. MAINTAIN UNOBSTRUCTED ACCESS TO SPRINKLER CONTROL VALVES, FIRE EXTINGUISHERS, EXHAUST HOOD FIRE SUPPRESSION SYSTEM, AND LIFE-SAFETY EQUIPMENT AT ALL TIMES.
 6. COORDINATE ENCLOSURE LOCATION, CONFIGURATION, AND DURATION WITH OWNER PRIOR TO INSTALLATION.
 7. REMOVE ENCLOSURE AND RESTORE ADJACENT SURFACES TO ORIGINAL CONDITION AT COMPLETION OF WORK.
- TEMPORARY DUST-TIGHT PARTITION

FIRST FLOOR DEMOLITION PLAN
1/8" = 1'-0" A1

ARCHITECT

ksqdesign

KSQ Architects PC dba KSQ Design
286 Madison Ave - 22nd fl
New York, NY 10017
646.435.0660 office
www.ksqdesign.com

Owner

SUNY New Paltz
1 Hawk Drive
New Paltz, NY 12561
854.257.7869 office
www.newpaltz.edu

AHJ

State University Construction Fund
State University Plaza
353 Broadway, Albany, NY 12246
518.320.3200 office
www.sucf.suny.edu

Civil Engineer

Watts Architects & Engineers
95 Perry Street, Suite 300
Buffalo, NY 14203
716.206.5100 office
www.watts-ae.com

Structural Engineer

LERA Consulting Structural Engineers RLLP
40 Wall Street, 23rd Floor
New York, NY 10005
212.750.9000 office
www.lera.com

Mechanical Engineer

Fellenzer Engineering LLP
22 Mulberry Street, Suite 2A
Middletown, NY 10940
845.343.1481 office
www.fellenz.com

Electrical Plumbing Fire Protection Engineer

Cabezas Engineering PLLC
5510 Country Road 14
Alpine, NY 14805
607.260.0260 office
www.cabezasengineering.com

Culinary Consultant

Ricca Design Studios
185 Wythe Ave
Brooklyn, NY 11249
303.495.9925 office
www.ricca.com

Environmental Consultant

Adelaide Environmental Health Associates
1151 Route 22, C-24
Brewster, NY 10899
845.278.7710 office
www.adelaidehc.com

Lighting Consultant

Goldstick Lighting Design
420 Columbia Avenue, Suite 203
Valhalla, NY 10595
914.693.0221 office
www.goldsticklighting.com

Cost Estimating Consultant

Cost Concepts Inc
104 Bedford Place
Melville, NY 11747
631.423.7960 office
www.costconcepts.com

EXP. DATE: 03/31/2028
SUCF Project No. 081056-00

New Paltz
STATE UNIVERSITY OF NEW YORK

SUNY State University Construction Fund

Renovate Peregrine Dining Hall, Bldg. 032

South Side Loop
New Paltz, NY 12561

KEY PLAN

REVISIONS

No.	Description	Date
1	BID ADDENDUM #1	08/28/26

ISSUED: BID SET
DATE: 08/17/26
SCALE: As indicated
SHEET NAME: FIRST FLOOR DEMOLITION PLAN
SHEET NUMBER:

AD-101

PROJECT NUMBER: 2333601.00
COPYRIGHT © 2025 KSQ ARCHITECTS, PC

BID SET

INTERIOR ELEV. LEGEND

- MT-1 FLAT SCREEN DISPLAY
- A EXTERIOR WINDOW TAG
- # INTERIOR STOREFRONT TAG

DINING AREA NORTH
1/4" = 1'-0" **A1**

Project Credits:

- ARCHITECT**
KSQ Architects PC dba KSQ Design
286 Madison Ave. - 22nd flr
New York, NY 10017
646.435.0600 office
www.ksq.design
- Owner**
SUNY New Paltz
1 Hawk Drive
New Paltz, NY 12561
854.257.7869 office
www.newpaltz.edu
- AHJ**
State University Construction Fund
353 Broadway, Albany, NY 12246
518.320.3200 office
www.sucf.suny.edu
- Civil Engineer**
Watts Architects & Engineers
95 Perry Street, Suite 300
Buffalo, NY 14203
716.206.5100 office
www.watts-ae.com
- Structural Engineer**
LERA Consulting Structural Engineers RLLP
40 Wall Street, 23rd Floor
New York, NY 10005
212.750.9000 office
www.lera.com
- Mechanical Engineer**
Follenzer Engineering LLP
22 Mulberry Street, Suite 2A
Middletown, NY 10940
845.343.1451 office
www.fellp.com
- Electrical Plumbing Fire Protection Engineer**
Cabezas Engineering PLLC
5510 Country Road 14
Alpine, NY 14805
607.260.0260 office
www.cabezasengineering.com
- Culinary Consultant**
Ricca Design Studios
185 Wythe Ave
Brooklyn, NY 11249
303.495.9925 office
www.ricca.com
- Environmental Consultant**
Adelaide Environmental Health Associates
1151 Route 22, C-24
Brewster, NY 10509
845.278.7710 office
www.adelaidelhc.com
- Lighting Consultant**
Goldstick Lighting Design
420 Columbus Avenue, Suite 203
Valhalla, NY 10595
914.693.0221 office
www.goldsticklighting.com
- Cost Estimating Consultant**
Cost Concepts Inc
104 Bedell Place
Melville, NY 11747
631.423.7960 office
www.costconcepts.com

Professional Seal:
REGISTERED ARCHITECT
STATE OF NEW YORK
02231
EXP. DATE: 03/31/2028
SUCF Project No. 081056-00

Client Logos:
New Paltz STATE UNIVERSITY OF NEW YORK
SUNY State University Construction Fund


Project Address:
South Side Loop
New Paltz, NY 12561

KEY PLAN

REVISIONS

No.	Description	Date
1	BID ADDENDUM #1	08/28/26

ISSUED: BID SET
DATE: 08/17/26
SCALE: As Indicated
SHEET NAME: ENLARGED INTERIOR ELEVATIONS
SHEET NUMBER: A-833

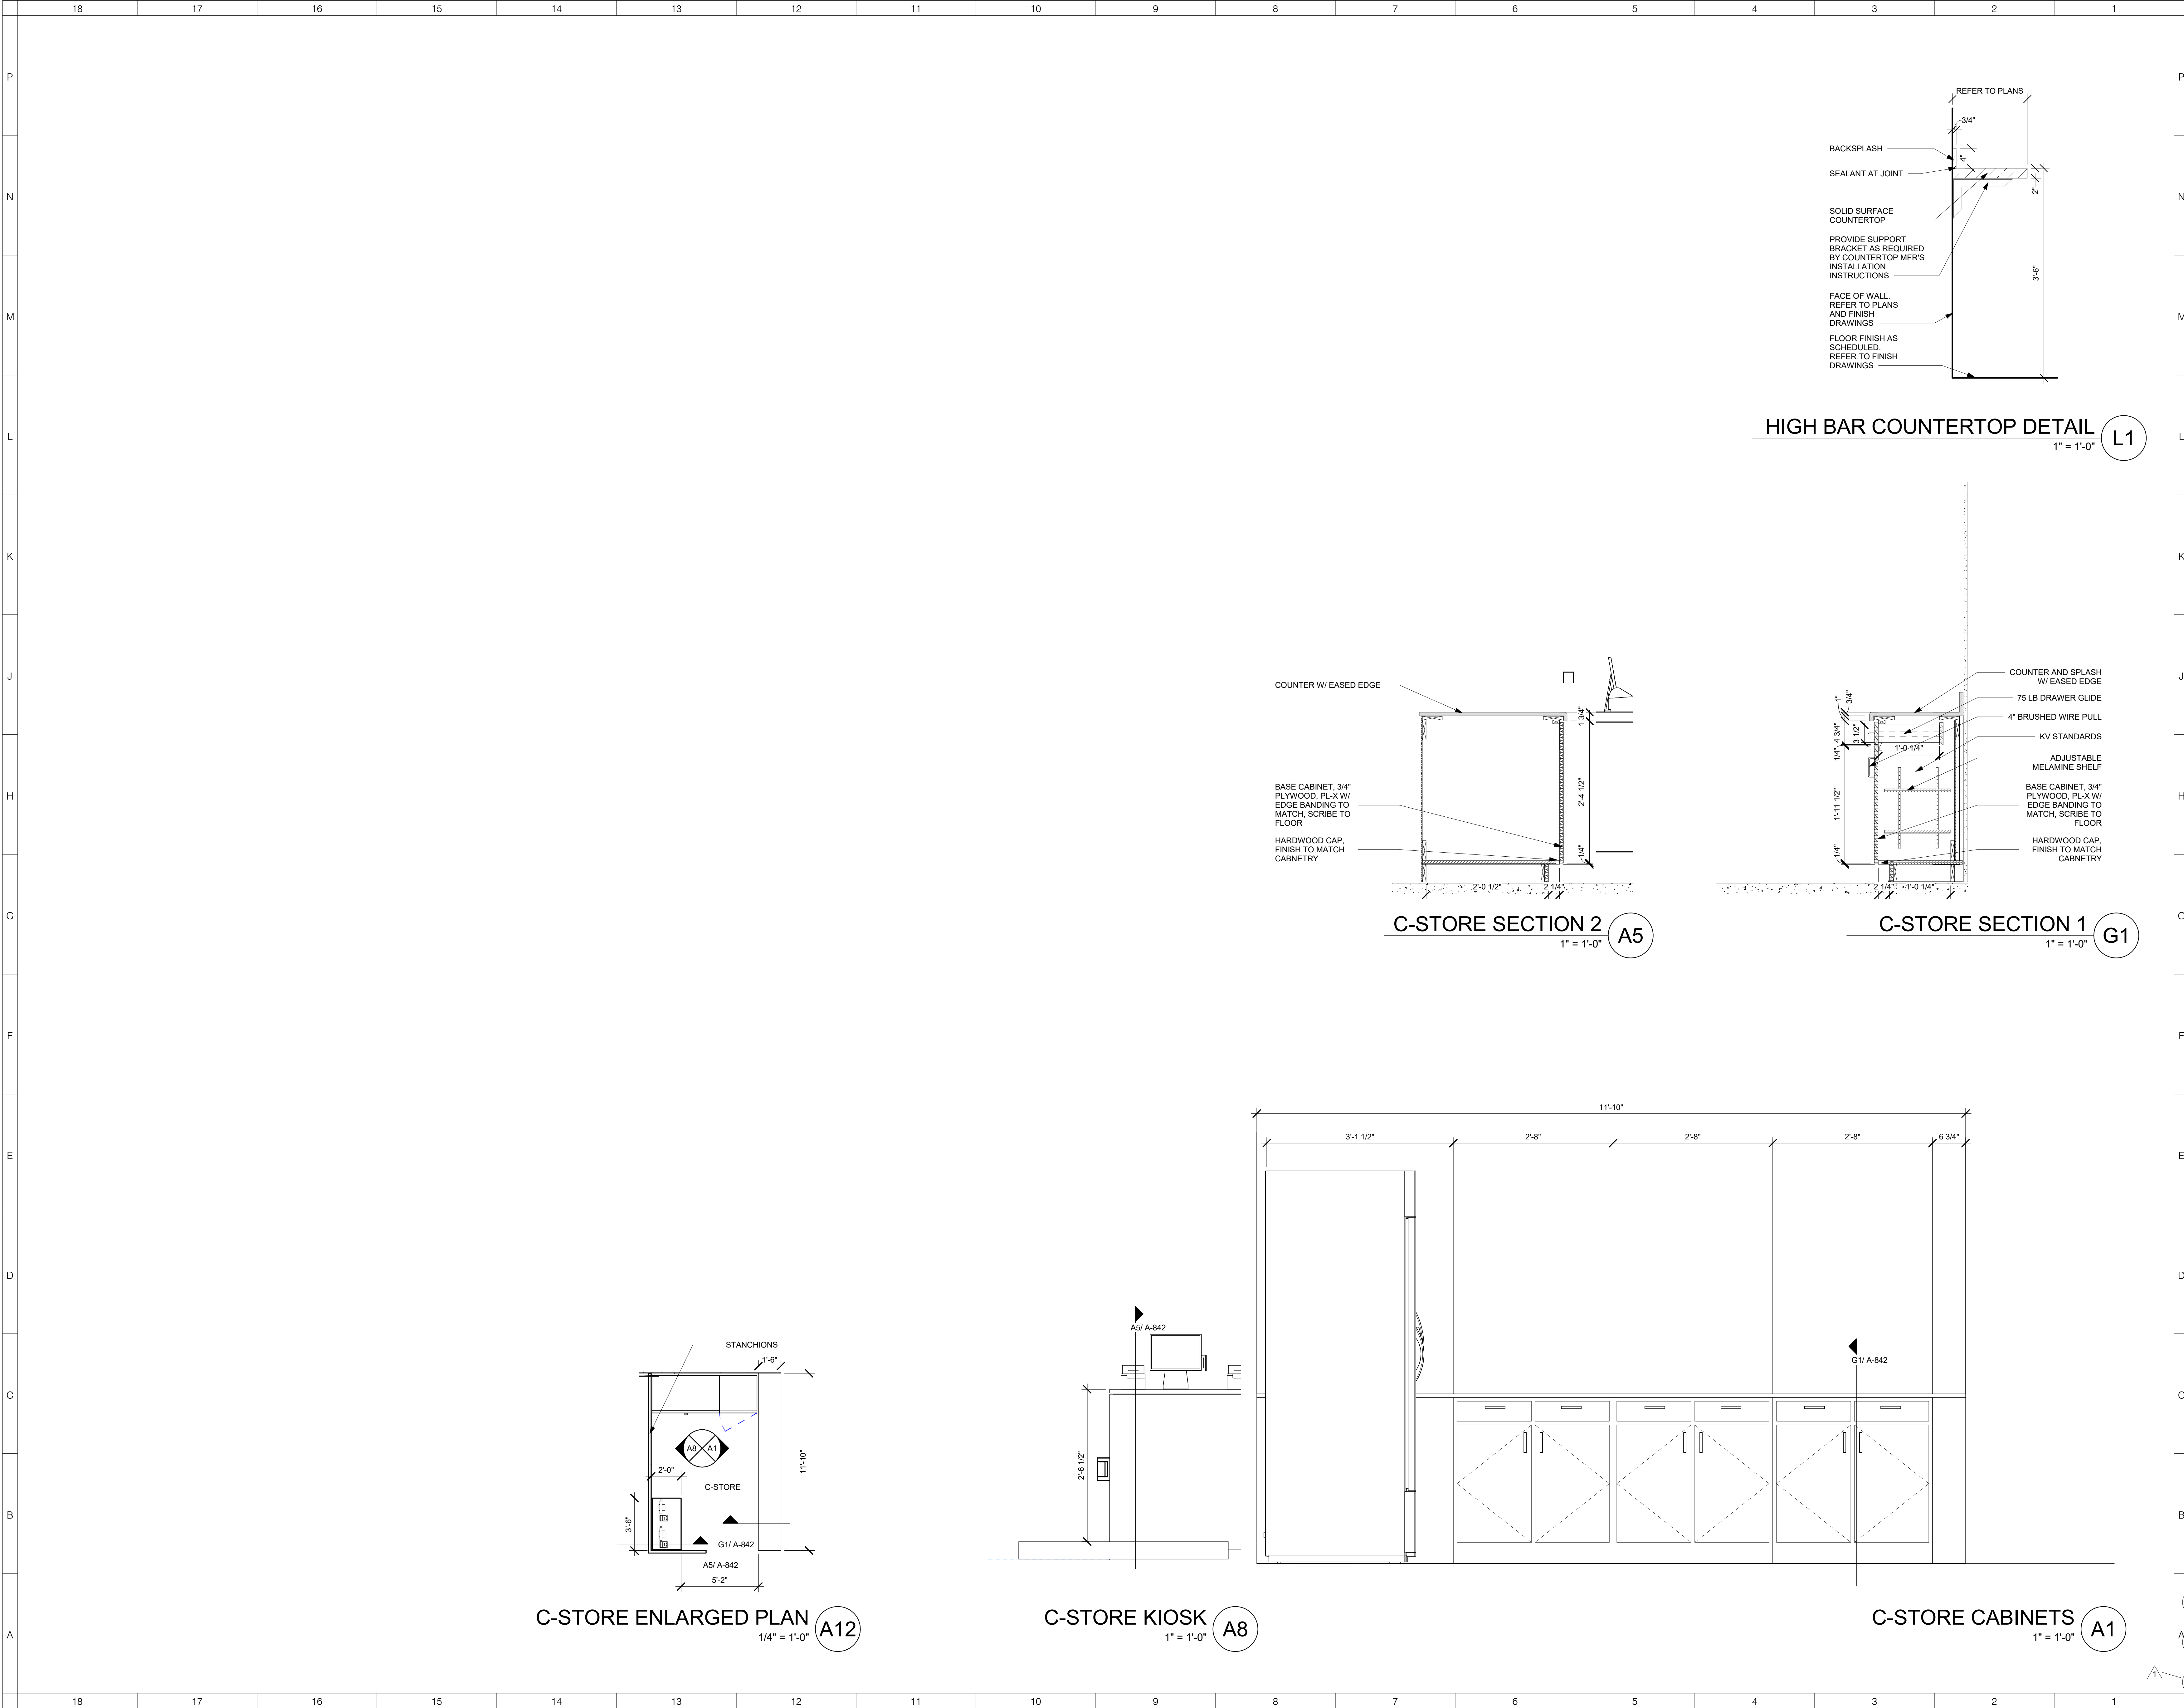

ARCHITECT



KSQ Architects PC dba KSQ Design
286 Madison Ave - 22nd flr
New York, NY 10017
646.435.0660 office
www.ksq.design

Owner

SUNY New Paltz
1 Hawk Drive
New Paltz, NY 12561
854.257.7869 office
www.newpaltz.edu

State University Construction Fund
State University Plaza
353 Broadway, Albany, NY 12246
518.320.3200 office
www.sucf.suny.edu

Civil Engineer
Watts Architects & Engineers
95 Perry Street, Suite 300
Buffalo, NY 14203
716.206.5100 office
www.watts-ae.com

Structural Engineer

LERA Consulting Structural Engineers RLLP
40 Wall Street, 23rd Floor
New York, NY 10005
212.750.9000 office
www.lera.com

Mechanical Engineer
Fellenzer Engineering LLP
22 Mulberry Street, Suite 2A
Middletown, NY 10940
845.343.1481 office
www.fellp.com

Electrical Plumbing Fire Protection Engineer

Cabezas Engineering PLLC
5510 Country Road 14
Alpine, NY 14809
607.260.0260 office
www.cabezasengineering.com

Culinary Consultant
Ricca Design Studios
185 Wythe Ave
Brooklyn, NY 11249
303.495.9925 office
www.ricca.com


Environmental Consultant

Adelaide Environmental Health Associates
1151 Route 22, C-24
Brewster, NY 10899
845.278.7710 office
www.adelaideeh.com

Lighting Consultant
Goldstick Lighting Design
420 Columbus Avenue, Suite 203
Valhalla, NY 10595
914.693.0221 office
www.goldsticklighting.com

Cost Estimating Consultant

Cost Concepts Inc
104 Bedell Place
Melville, NY 11747
631.423.7960 office
www.costconcepts.com

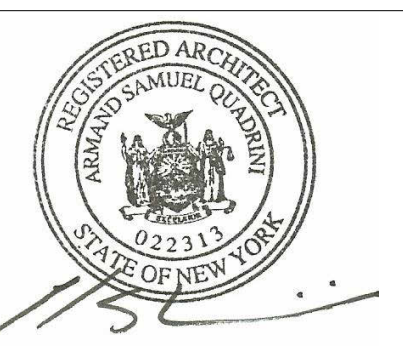


EXP. DATE: 03/31/2028
SUCF Project No. 081056-00



State University Construction Fund

Renovate Peregrine Dining Hall, Bldg. 032


South Side Loop
New Paltz, NY 12561

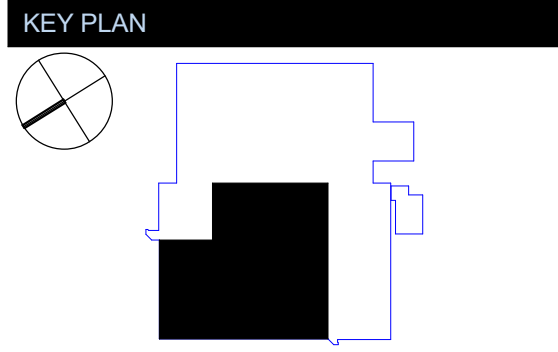

REVISIONS		
No.	Description	Date
1	BID ADDENDUM #1	08/28/26

ISSUED: BID SET
DATE: 08/17/26
SCALE: As Indicated
SHEET NAME: MILLWORK & CASEWORK SECTIONS
SHEET NUMBER:

A-842

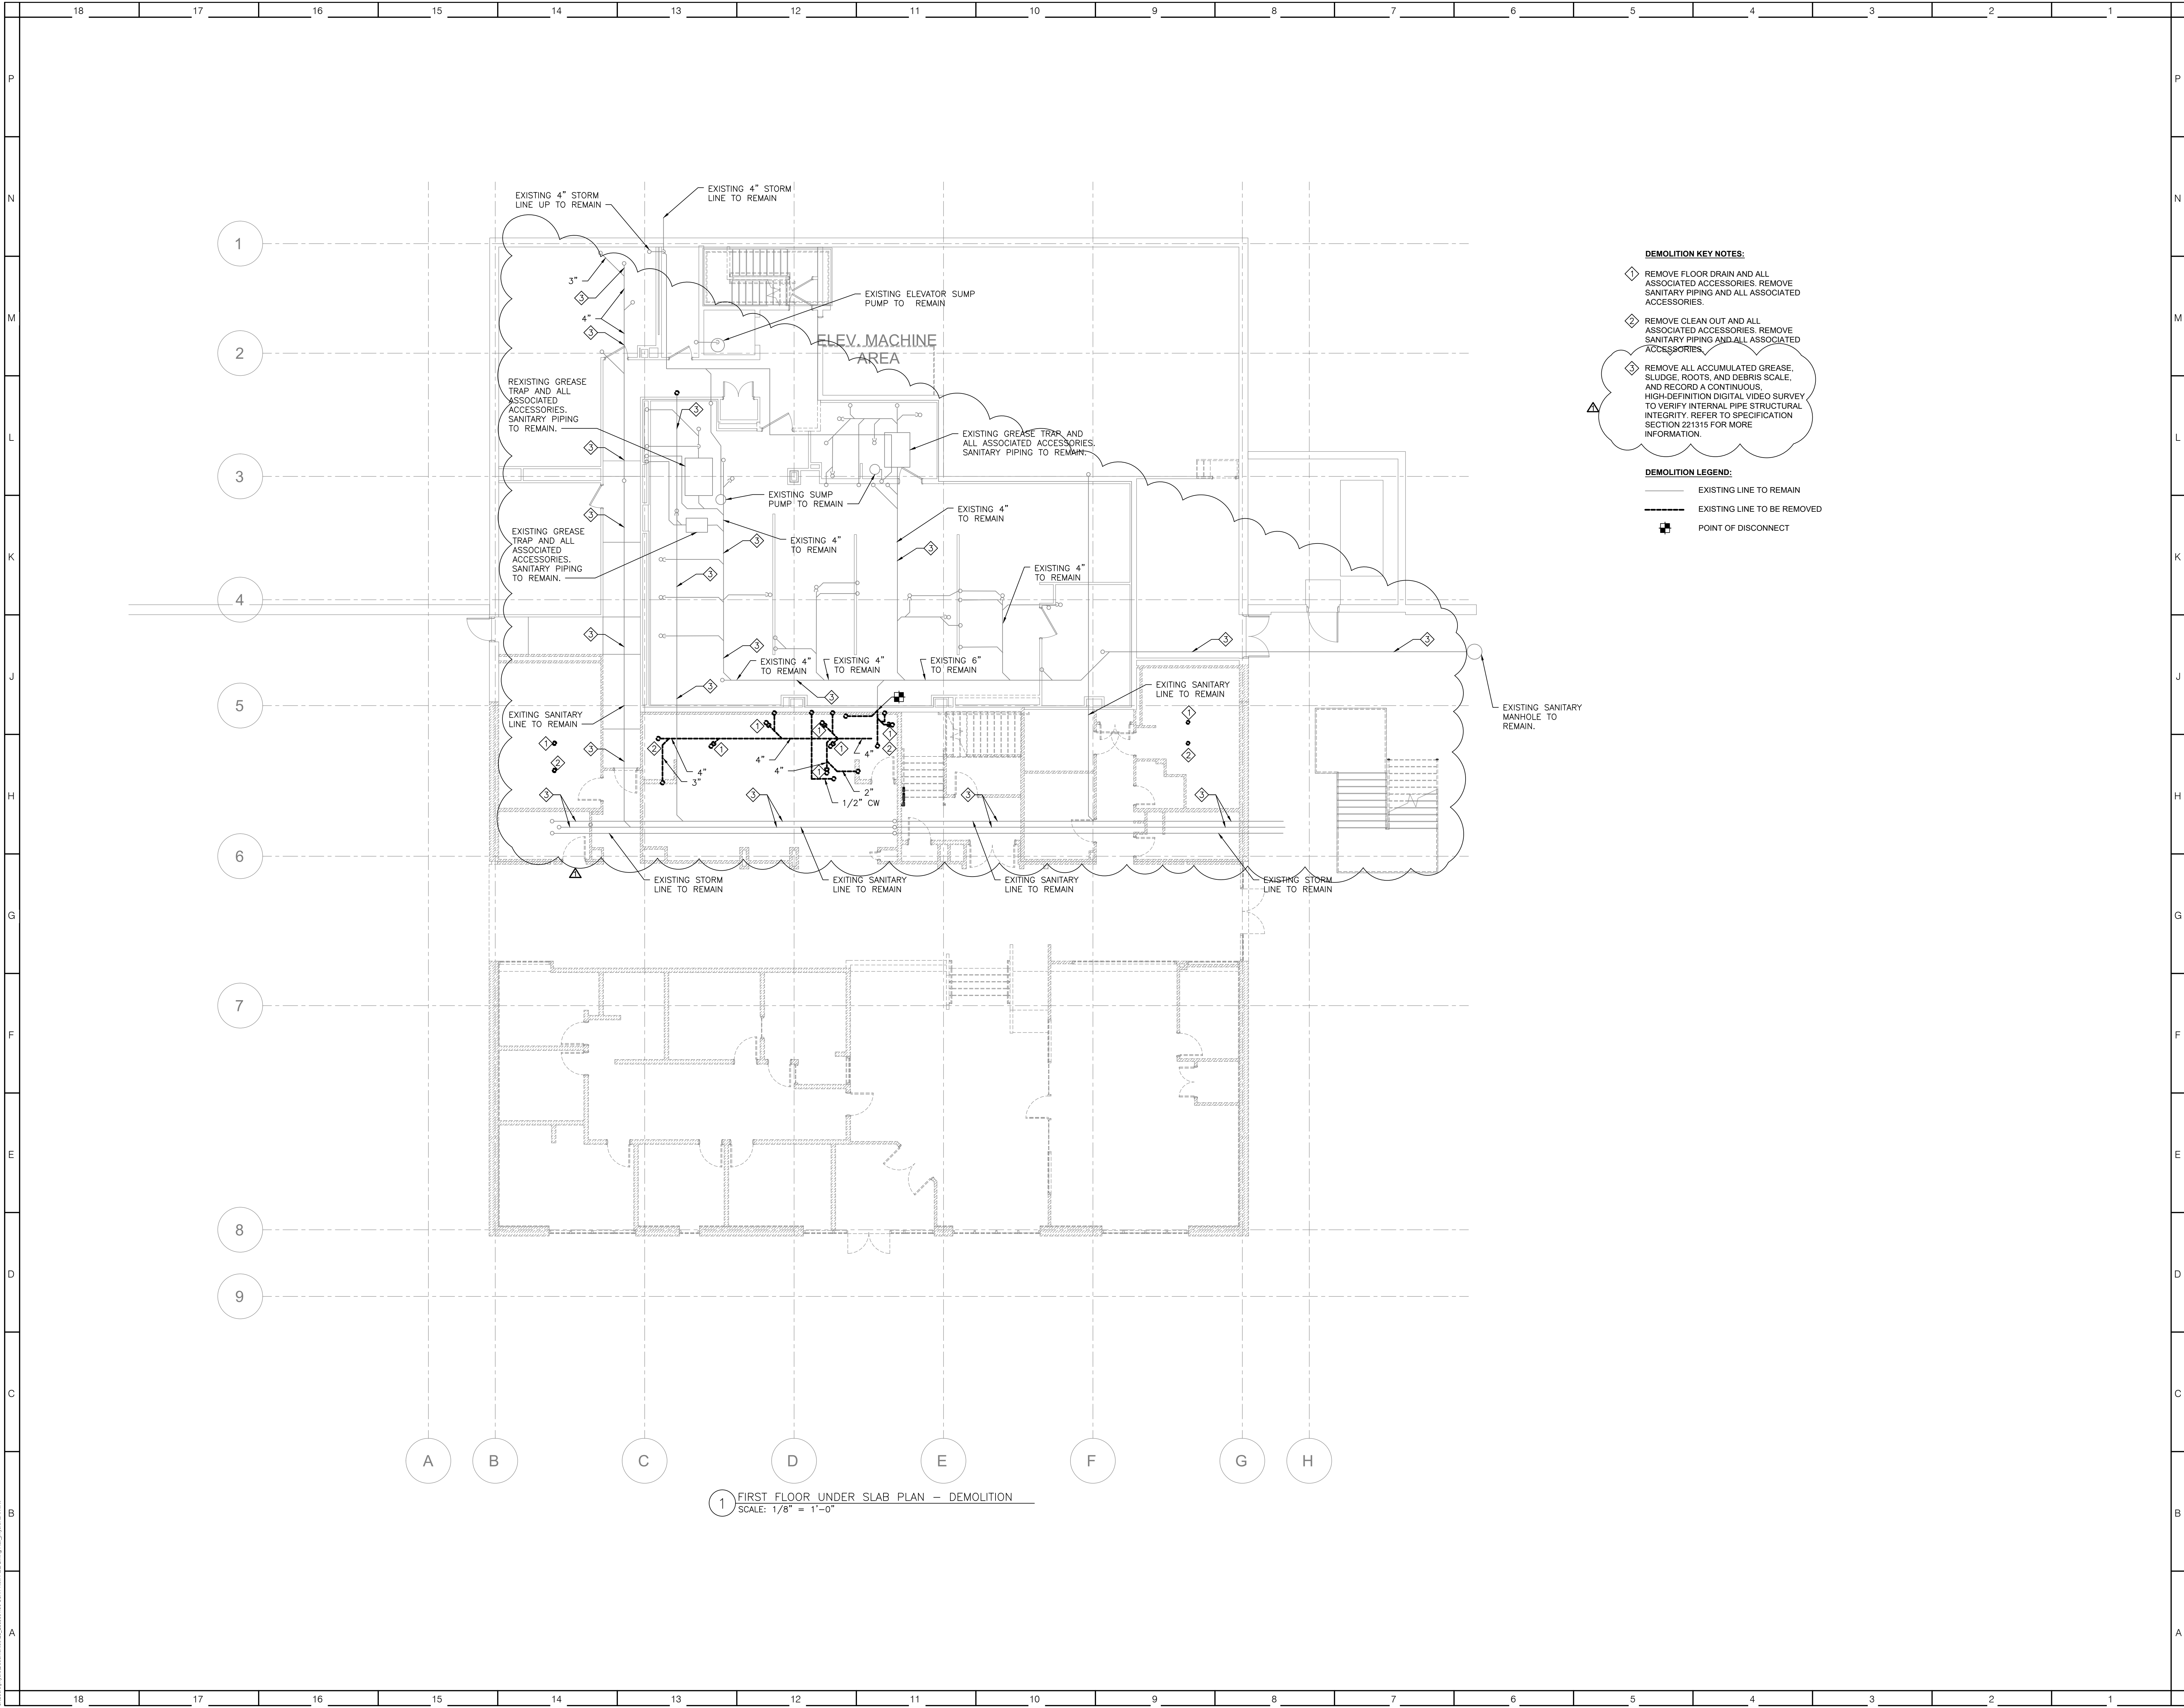

ARCHITECT

KSQ Architects PC dba KSQ Design
215 W 40th St - 15th flr
New York, NY 10018
646.435.0660 office
www.ksq.design

Owner
SUNY New Paltz
1 Hawk Drive
New Paltz, NY 12561
854.257.7869 office
www.newpaltz.edu

AHJ
State University Construction Fund
State University Plaza
353 Broadway, Albany, NY 12246
518.320.3200 office
www.sucf.suny.edu

Civil Engineer
Watts Architects & Engineers
95 Perry Street, Suite 300
Buffalo, NY 14203
646.998.3677 office
www.watts-ae.com

Structural Engineer
LERA Consulting Structural Engineers RLLP
40 Wall Street, 23rd Floor
New York, NY 10005
212.750.9000 office
www.lera.com

Mechanical Engineer
Fellenzer Engineering LLP
22 Mulberry Street, Suite 2A
Middletown, NY 10940
845.343.1481 office
www.felip.com

Electrical Plumbing Fire Protection Engineer
Cabezas Engineering PLLC
5510 Country Road 14
Alpine, NY 14805
607.260.0280 office
www.cabezasengineering.com

Culinary Consultant
Ricca Design Studios
185 Wythe Ave
Brooklyn, NY 11249
303.495.9925 office
www.ricca.com

Environmental Engineer
Adelaide Environmental Health Associates
1151 Route 22, C-24
Brewster, NY 10509
845.278.7710 office
www.adelaidelhc.com

Lighting Consultant
Lighting Consultant
Address
Town, US 00000
000.000.0000 office
www.website.com

Cost Estimating Consultant
Cost Concepts Inc
104 Bedford Place
Melville, NY 11747
631.423.7960 office
www.costconcepts.com

SUCF Project No. 081056-00

State University Construction Fund

SUNY New Paltz
Peregrine Dining Hall
Renovation

South Side Loop
New Paltz, NY 12561

KEY PLAN

REVISIONS

No.	Description	Date
1	BID ADDENDUM #001	8/28/2026

ISSUED: BID SET
DATE: 8/17/2026
SCALE: 1/8" = 1'-0"
SHEET NAME:
FIRST FLOOR
UNDER SLAB
DEMOLITION PLAN
SHEET NUMBER:
PD-101