# SOMERS CENTRAL SCHOOL DISTRICT
## FIRE ALARM UPGRADES AT:

### PRIMROSE ELEMENTARY SCHOOL

110 PRIMROSE STREET
LINCOLNDALE, NY 10540

SED #: 66-21-01-06-0-002-017


### SOMERS INTERMEDIATE SCHOOL

240 US-202
SOMERS, NY 10589


SED #: 66-21-01-06-0-006-021

## CONTRACT FA - FIRE ALARM CONSTRUCTION

### LOCATION MAP - PRIMROSE ELEMENTARY SCHOOL

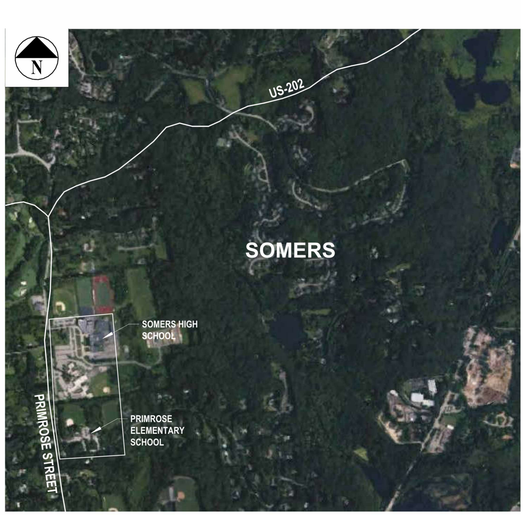


### LOCATION MAP - SOMERS INTERMEDIATE SCHOOL

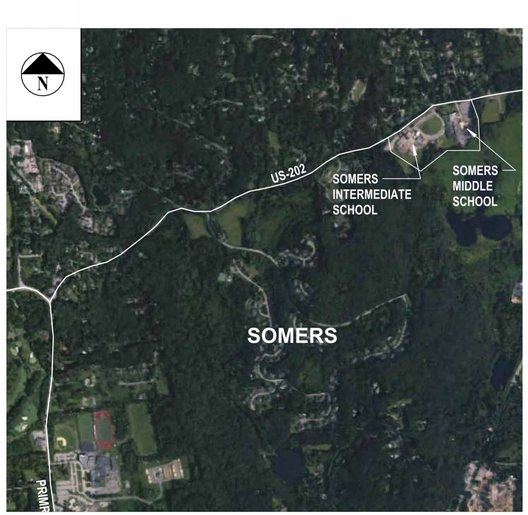


### PE - DRAWING LIST

| | |
|---|---|
| 1) GENERAL | |
| PE-G 000 | COVER SHEET AND GENERAL NOTES |
| PE-G 100 | EXISTING FIRST FLOOR PLAN - PART 'A' \| (FOR INFORMATION ONLY) |
| PE-G 101 | CODE COMPLIANCE INFORMATION, EXISTING FIRST FLOOR PLAN - PART 'B' \| (FOR INFORMATION ONLY) |
| 2) FIRE ALARM | |
| PE-FAD 100 | FIRST FLOOR FIRE ALARM DEMOLITION PLAN - PART 'A' |
| PE-FAD 101 | FIRST FLOOR & BASEMENT FIRE ALARM DEMOLITION PLAN - PART 'B' |
| PE-FA 001 | FIRE ALARM LEGEND |
| PE-FA 100 | FIRST FLOOR FIRE ALARM NEW WORK PLAN - PART 'A' |
| PE-FA 101 | FIRST FLOOR & BASEMENT FIRE ALARM NEW WORK PLAN - PART 'B' |
| PE-FA 500 | FIRE ALARM RISER AND NOTES |

### SI - DRAWING LIST

| | |
|---|---|
| 1) GENERAL | |
| SI-G 000 | COVER SHEET |
| SI-G 100 | EXISTING FIRST FLOOR PLAN \| (FOR INFORMATION ONLY) |
| SI-G 101 | CODE COMPLIANCE INFORMATION AND EXISTING BASEMENT PLAN \| (FOR INFORMATION ONLY) |
| 2) FIRE ALARM | |
| SI-FA 001.00 | FIRE ALARM LEGENDS |
| SI-FAD 100.00 | FIRST FLOOR FIRE ALARM DEMOLITION PLAN |
| SI-FAD 101.00 | BASEMENT FIRE ALARM DEMOLITION PLAN |
| SI-FA 100.00 | FIRST FLOOR FIRE ALARM PLAN |
| SI-FA 101.00 | BASEMENT FIRE ALARM NEW WORK PLAN |
| SI-FA 500.00 | FIRE ALARM RISER AND NOTES |


H2M architects + engineers
1133 Westchester Avenue, Suite N-210
White Plains, NY 10605
914.358.5623 • www.h2m.com
NY Architecture & Landscape Architecture: No Certificate Required
NY Engineering Certificate of Authorization No.: 0016178


CONSULTANTS:

| MARK | DATE | DESCRIPTION |
|---|---|---|
| | | |

REGISTERED ARCHITECT KATRINA PACHECO 041183 STATE OF NEW YORK

KATRINA N. PACHECO, R.A. 09/30/2029
NY PROFESSIONAL ARCHITECT Lic. No. 041183 Exp. Date

"IN ACCORDANCE WITH ARTICLE 145, SECTION 7209 OF THE NYS EDUCATION LAW, ALTERATION OF THIS DOCUMENT EXCEPT BY A LICENSED PROFESSIONAL IS ILLEGAL"

| DESIGNED BY: | DRAWN BY: | CHECKED BY: | REVIEWED BY: |
|---|---|---|---|
| S. MANDIC | C. HENRY | L. RAUSCHER | K. PACHECO |

| PROJECT No: | DATE: | SCALE: |
|---|---|---|
| SMSD2505-2506 | NOVEMBER 2026 | AS SHOWN |

CLIENT
**SOMERS CENTRAL SCHOOL DISTRICT**

FIRE ALARM UPGRADES AT SOMERS CSD

110 & 120 PRIMROSE ST
LINCOLNDALE, NY 10540
PE - SED #: 66-21-01-06-0-002-017
SI - SED #: 66-21-01-06-0-006-021

CONTRACT
CONTRACT FA

STATUS
BID DOCUMENTS

SHEET TITLE
COVER SHEET

DRAWING No.
**G 001.00**


File Path
9/17/2009 10:58:39 AM

# SOMERS CENTRAL SCHOOL DISTRICT
## FIRE ALARM UPGRADES
## AT PRIMROSE ELEMENTARY SCHOOL

### 110 PRIMROSE STREET
### LINCOLNDALE, NY 10540
### SED #: 66-21-01-06-0-002-017

**CONTRACT FA - FIRE ALARM CONSTRUCTION**

## LOCATION MAP

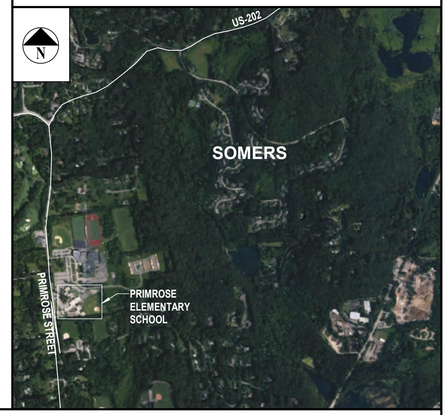



H2M architects + engineers
1133 Westchester Avenue, Suite N-210
White Plains, NY 10605
914.358.5623 • www.h2m.com
NY Architecture & Landscape Architecture: No Certificate Required
NY Engineering Certificate of Authorization No.: 0016178


CONSULTANTS:

| MARK | DATE | DESCRIPTION |
|---|---|---|
| | | |

## SYMBOLS LEGEND

BRICK
BATT INSULATION
ROOM NAME / ROOM / 000 / ± S.F. / ROOM NUMBER / AREA — ROOM NUMBER DESIGNATION TAG
A — WINDOW ELEVATION KEY
1i — WALL TYPE
ACOUSTIC TILE / CERAMIC TILE
RIGID INSULATION
1 Title SCALE: 1/8" = 1'-0" — DRAWING TITLE
0 — COLUMN GRID
CONCRETE
GYPSUM BOARD
XX — REVISION TAG
1001A 1001A — DOOR NUMBER
CONCRETE BLOCK
PLYWOOD
12'-0" — PRIMARY CEILING HEIGHT TAG
X'-X" A.F.F. — SECONDARY CEILING HEIGHT TAG
EARTH
WOOD BLOCKING
1 / A 101 — EXTERIOR ELEVATION
A / A / A 101 / A — INTERIOR ELEVATION
STEEL
WOOD
1 / A 101 — SECTION CUT
Ref 1 / FAD 100 — DETAIL KEY


## ABBREVIATIONS

| | | | | | |
|---|---|---|---|---|---|
| AB | ANCHOR BOLT | DS | DOWN SPOUT | MR | MOISTURE RESISTANT |
| A/C | AIR CONDITIONING | DW | DISHWASHER | NIC | NOT IN CONTRACT |
| ACI | AMERICAN CONCRETE INSTITUTE | DWG | DRAWING | NTS | NOT TO SCALE |
| ACT | ACOUSTICAL CEILING TILE | EA | EACH | OC | ON CENTER |
| ACU | AIR CONDITIONING UNIT | EL | ELEVATION | OD | OUTSIDE DIAMETER |
| ADJ | ADJUSTABLE | ELEC | ELECTRIC/ELECTRICAL | PLYWD | PLYWOOD |
| A/E | ARCHITECT/ENGINEER | ELEV | ELEVATOR | PSF | POUNDS PER SQUARE FOOT |
| AFF | ABOVE FINISH FLOOR | EP | ELECTRICAL PANEL | PSI | POUNDS PER SQUARE INCH |
| ALUM | ALUMINUM | EPY | EPOXY COATING | PTD | PAINTED |
| ANCH | ANCHOR | EQ | EQUAL | PVC | POLYVINYL CHLORIDE |
| ANSI | AMERICAN NATIONAL STANDARDS INSTITUTE | EQUIP | EQUIPMENT | R | RADIUS OR RISER |
| APA | ACCESS PANEL | EXIST | EXISTING | RCP | REFLECTED CEILING PLAN |
| APPROX | APPROXIMATELY | EXST | EXHAUST | RD | ROOF DRAIN |
| ASPH | ASPHALT | FAI | FRESH AIR INTAKE | REINF | REINFORCED |
| ASTM | AMERICAN SOCIETY FOR TESTING & MATERIALS | F.A.S. | FALL ARREST SYSTEM | RM | ROOM |
| AWS | AMERICAN WELDING SOCIETY | F.C. | FIRE CODE | RO | ROUGH OPENING |
| B | FIRE BLANKET | FD | FLOOR DRAIN | SIM | SIMILAR |
| BAL | BALANCE | FIN | FINISH | SPEC | SPECIFICATIONS |
| BB | BULLETIN BOARD | FR | FIRE RATED | SQ | SQUARE |
| BD | BOARD | FTG | FOOTING | SS | STAINLESS STEEL |
| BLDG | BUILDING | GA | GAUGE | STL | STEEL |
| BLK | BLOCK | GWB | GYPSUM WALL BOARD | TEMP | TEMPERATURE |
| BLKG | BLOCKING | GYP | GYPSUM | TER | TERRAZZO |
| BM | BEAM | FYP. BD. | GYPSUM BOARD | THK | THICK |
| B.O. | BOTTOM OF | HC | HANDICAPPED | T.O. | TOP OF |
| BOL | BOTTOM OF LINTEL | HM | HOLLOW METAL | TYP | TYPICAL |
| BOT | BOTTOM | HOR | HORIZONTAL | UTIL | UTILITY |
| CEIL | CEILING | HW | HOT WATER | VB | VAPOR BARRIER |
| CEM | CEMENT | INSUL | INSULATION/INSULATING | VCT | VINYL COMPOSITION TILE |
| CER | CERAMIC | INT | INTERIOR | VTR | VENT THRU ROOF |
| CLO | CLOSET | LAV | LAVATORY | WC | WATER CLOSET |
| CMU | CONCRETE MASONRY UNIT | LDR | LEADER | WH | WATER HEATER |
| COL | COLUMN | LT | LIGHT | WWF | WELDED WIRE FABRIC |
| CONC | CONCRETE | MAX | MAXIMUM | | |
| CONST | CONSTRUCTION | MECH | MECHANICAL | | |
| CONT | CONTINUOUS | MFR | MANUFACTURER | | |
| CORR | CORRIDOR | MISC | MISCELLANEOUS | | |
| CPT | CARPET | MO | MASONRY OPENING | | |

## GENERAL NOTES

1. ALL WORK SHALL COMPLY WITH THE NEW YORK STATE FIRE PREVENTION AND BUILDING CODE AS WELL AS THE NEW YORK STATE EDUCATION DEPARTMENT MANUAL OF PLANNING STANDARDS.
2. ALL NOTES APPEARING HEREIN, WITH THOSE ON VARIOUS DRAWINGS SHALL APPLY TO ALL DRAWINGS AND FORM PART OF THE CONTRACT DOCUMENTS.
3. IT IS THE CONTRACTORS RESPONSIBILITY TO FIELD VERIFY ALL DIMENSIONS, SQUARE FOOTAGES, LOCATIONS AND QUANTITIES OF ALL ITEMS AND/OR SPACES WHETHER INDICATED IN THE DRAWINGS OR NOT.
4. DO NOT SCALE MEASURE ANY DRAWING. VERIFY THE FIGURES, DIMENSIONS AND DESIGN INTENTION SHOWN ON THE DRAWINGS BEFORE BEGINNING LAYOUT OF THE WORK AND REPORT ANY ERRORS, INACCURACIES, OR CONFLICTS TO THE ARCHITECT/ENGINEER IN WRITING BEFORE BEGINNING ANY WORK.
5. ALL WORK SHALL COMPLY WITH ALL APPLICABLE CODES, LAWS AND STATUTES AS REQUIRED. STRICTLY ADHERE TO MANUFACTURER'S PRINTED INSTRUCTIONS.
6. VERIFY EXACT LAYOUT COMPATIBILITY WITH ALL EXISTING CONDITIONS BEFORE BEGINNING WORK.
7. DISTURB ONLY THOSE AREAS OF THE SITE AFFECTED BY RENOVATION, UNLESS NOTED OTHERWISE. PROTECT ALL OTHER AREAS. CONTRACTORS SHALL BE RESPONSIBLE FOR ALL PATCH AND REPAIR OF EXISTING FINISHES WHICH ARE DAMAGED DURING CONSTRUCTION.
8. EACH CONTRACTOR SHALL COMPLY WITH THE REQUIREMENTS OF ANSI ICC A117.1 AND PROVIDE WHERE APPLICABLE ADA COMPLIANT BUILDING COMPONENTS.
9. THE OWNER RESERVES THE RIGHT AT ALL TIMES TO DELIVER, PLACE AND INSTALL EQUIPMENT AND FURNISHINGS AS THE WORK PROGRESSES SO LONG AS THERE IS NOT A CONFLICT WITH THE CONTRACTORS.
10. THE CONTRACTOR SHALL MAINTAIN, AT THE SITE, ONE RECORD COPY OF ALL DRAWINGS, SPECIFICATIONS AND APPROVED SHOP DRAWINGS AND APPROVED SAMPLES MARKED CURRENTLY TO RECORD ALL CHANGES DURING CONSTRUCTION.
11. ANY CHANGES TO THE SCOPE OF WORK OR IN THE CONSTRUCTION DETAILS, WHETHER DUE TO FIELD CONDITIONS OR OMISSION SHALL BE DOCUMENTED BY THE ARCHITECT PRIOR TO EXECUTION. ANY INCREASE OR DECREASE IN THE CONTRACT PRICE MUST BE APPROVED IN WRITING PRIOR TO EXECUTION.
12. THE CONTRACTOR BY PRESENTING THEIR BID FOR THE WORK, REPRESENTS THAT THEY HAVE INSPECTED THE SITE AND IS COMPLETELY FAMILIAR WITH THE SCOPE OF WORK AND ALL FIELD CONDITIONS RELATED TO, AND AFFECTING THE WORK AND ITS PERFORMANCE. EXCEPTIONS AFFECTING THE WORK AND ITS PERFORMANCE, OR CONFLICTS BETWEEN FIELD CONDITIONS, SHALL BE BROUGHT TO THE ATTENTION OF THE ARCHITECT / ENGINEER PRIOR TO THE SUBMISSION OF BIDS. FAILURE TO DO SO WILL NOT RESULT IN A CHANGE TO THE CONTRACT PRICE IT SHALL BE THE CONTRACTOR'S SOLE RESPONSIBILITY TO PROVIDE ALL NECESSARY ACCOMMODATIONS TO COMPLETE THE SCOPE OF WORK.
13. CONTRACTORS SHALL POST A COPY OF THE PERMIT ISSUED BY THE N.Y.S. EDUCATION DEPARTMENT DURING THE ENTIRE DURATION OF PROJECT.
14. FOLLOW MANUFACTURER RECOMMENDATIONS FOR ALL HARDWARE AND FASTENERS INTO TREATED WOODS AND METALS.

## STAGING PLAN (N.T.S.)

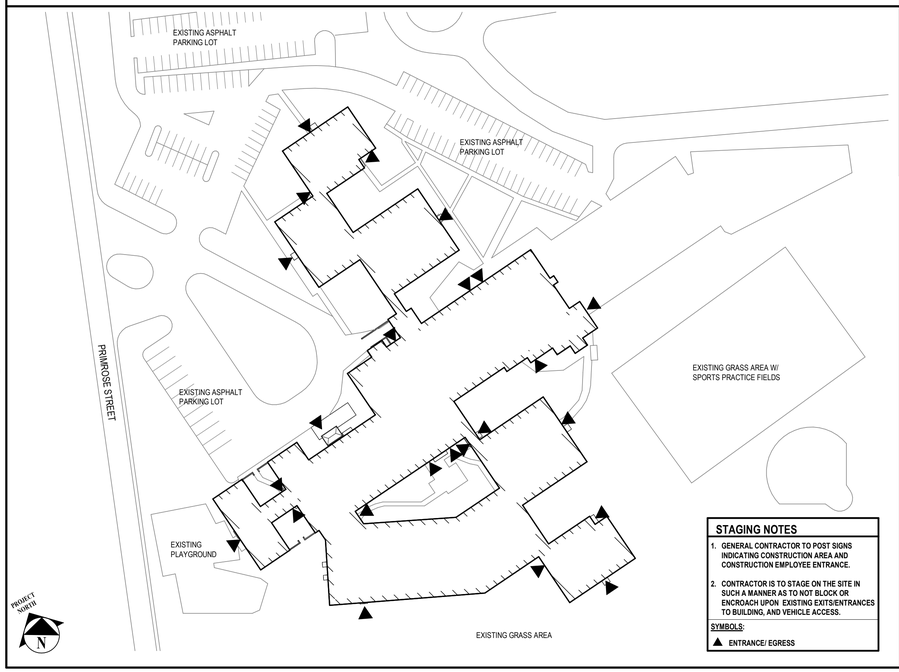


**STAGING NOTES**

1. GENERAL CONTRACTOR TO POST SIGNS INDICATING CONSTRUCTION AREA AND CONSTRUCTION EMPLOYEE ENTRANCE.
2. CONTRACTOR IS TO STAGE ON THE SITE IN SUCH A MANNER AS TO NOT BLOCK OR ENCROACH UPON EXISTING EXITS/ENTRANCES TO BUILDING, AND VEHICLE ACCESS.

SYMBOLS:
▲ ENTRANCE/ EGRESS

## DRAWING LIST

| | |
|---|---|
| **1) GENERAL** | |
| PE-G 000 | COVER SHEET AND GENERAL NOTES |
| PE-G 100 | EXISTING FIRST FLOOR PLAN - PART 'A' |
| PE-G 101 | CODE COMPLIANCE INFORMATION, EXISTING FIRST FLOOR PLAN - PART 'B' |
| **2) FIRE ALARM** | |
| PE-FA 001 | FIRE ALARM LEGEND |
| PE-FAD 100 | FIRST FLOOR FIRE ALARM DEMOLITION PLAN - PART 'A' |
| PE-FAD 101 | FIRST FLOOR & BASEMENT FIRE ALARM DEMOLITION PLAN - PART 'B' |
| PE-FA 100 | FIRST FLOOR FIRE ALARM NEW WORK PLAN - PART 'A' |
| PE-FA 101 | FIRST FLOOR & BASEMENT FIRE ALARM NEW WORK PLAN - PART 'B' |
| PE-FA 500 | FIRE ALARM RISER AND NOTES |

REGISTERED ARCHITECT KATRINA PACHECO 041183 STATE OF NEW YORK

09/30/2029
Exp. Date

KATRINA N. PACHECO, R.A.
NY PROFESSIONAL ARCHITECT Lic. No. 041183

"IN ACCORDANCE WITH ARTICLE 145, SECTION 7209 OF THE NYS EDUCATION LAW, ALTERATION OF THIS DOCUMENT EXCEPT BY A LICENSED PROFESSIONAL IS ILLEGAL."

| DESIGNED BY: | DRAWN BY: | CHECKED BY: | REVIEWED BY: |
|---|---|---|---|
| M. LUCK | M. LUCK | S. MANDIC | K. PACHECO |

| PROJECT No: | DATE: | SCALE: |
|---|---|---|
| SMSD2505 | OCTOBER 2026 | AS SHOWN |

CLIENT

**SOMERS CENTRAL SCHOOL DISTRICT**

**FIRE ALARM UPGRADES AT PRIMROSE ELEMENTARY SCHOOL**

**110 PRIMROSE STREET**
**LINCOLNDALE, NY 10540**

**SED #: 66-21-01-06-0-002-017**


CONTRACT
**ALL CONTRACTS**

STATUS
**FOR BID**

SHEET TITLE
**COVER SHEET AND GENERAL NOTES**

DRAWING No.
**PE-G 000.00**

C:\Users\esausche\Documents_Revit Backup\SMSD2505_Centra#25_A_detached_EsauscherBLC9X.rvt
11/9/2026 3:56:18 PM

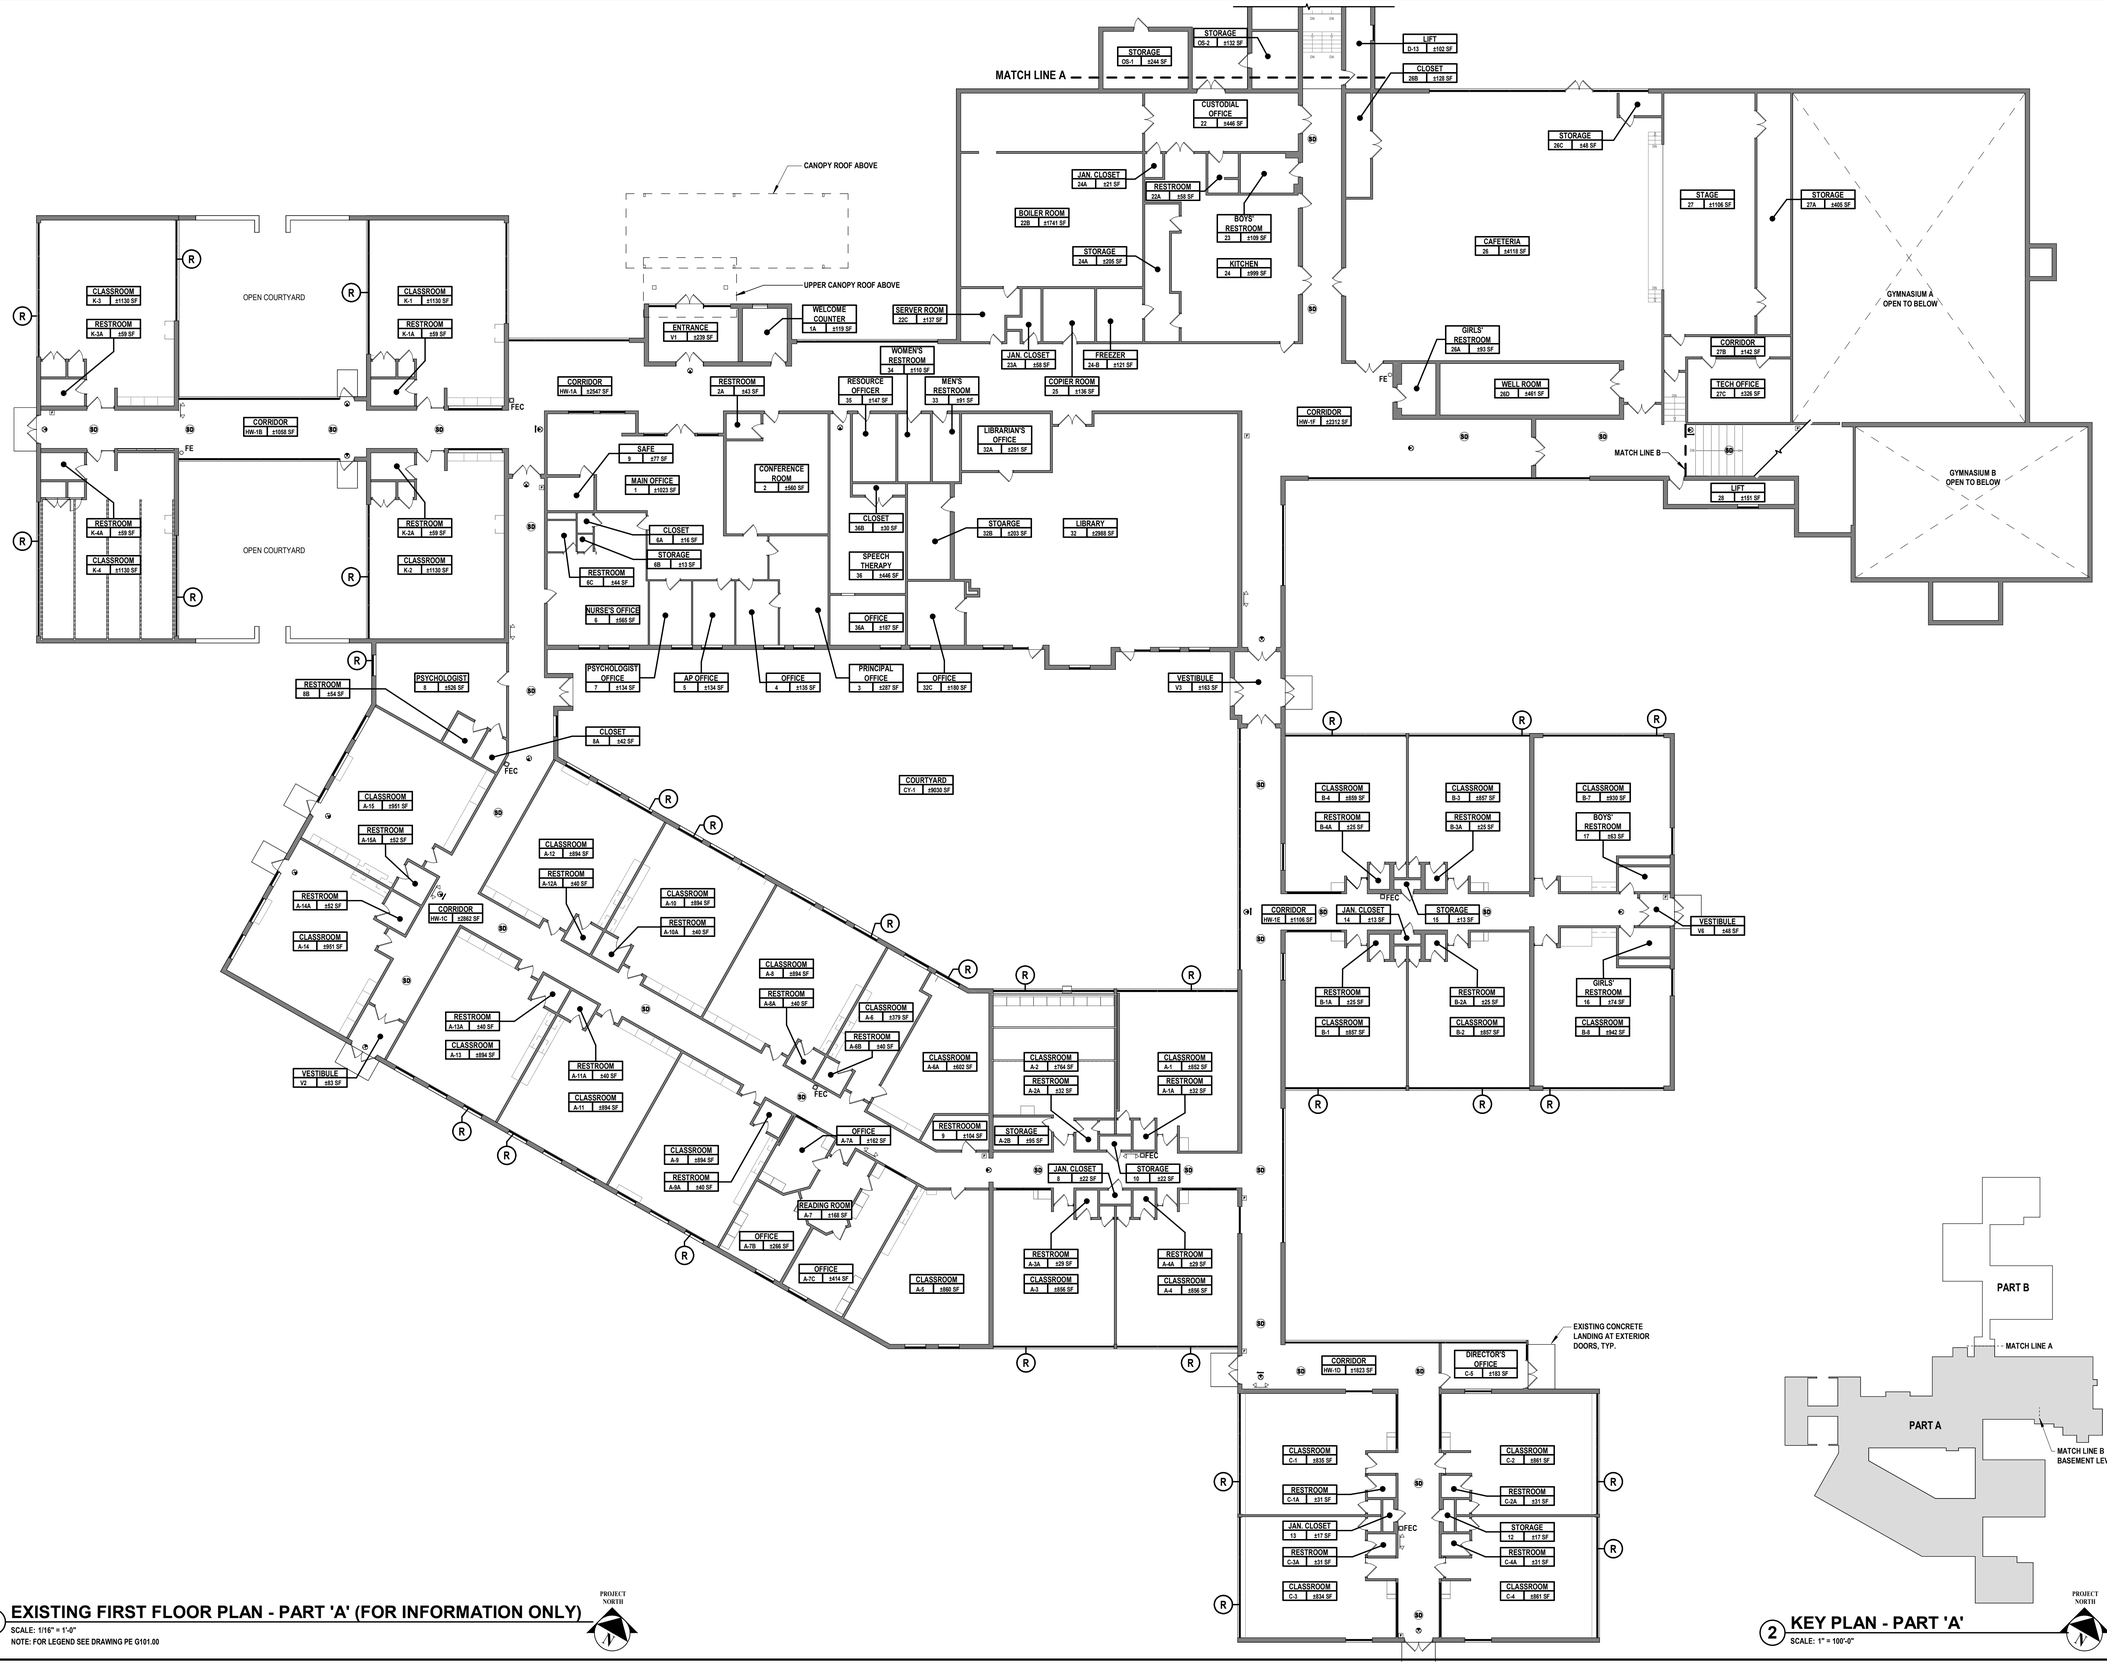


## 1 EXISTING FIRST FLOOR PLAN - PART 'A' (FOR INFORMATION ONLY)

SCALE: 1/16" = 1'-0"

NOTE: FOR LEGEND SEE DRAWING PE G101.00




## 2 KEY PLAN - PART 'A'

SCALE: 1" = 100'-0"

H2M architects + engineers
1133 Westchester Avenue, Suite N-210
White Plains, NY 10605
914.358.5623 • www.h2m.com
NY Architecture & Landscape Architecture: No Certificate Required
NY Engineering Certificate of Authorization No.: 0018178

CONSULTANTS:

| MARK | DATE | DESCRIPTION |
|---|---|---|
| | | |

REGISTERED ARCHITECT KATRINA PACHECO 041183 STATE OF NEW YORK

09/30/2029
KATRINA N. PACHECO, R.A.
NY PROFESSIONAL ARCHITECT Lic. No. 041183 — Exp. Date

"IN ACCORDANCE WITH ARTICLE 145, SECTION 7209 OF THE NYS EDUCATION LAW, ALTERATION OF THIS DOCUMENT EXCEPT BY A LICENSED PROFESSIONAL IS ILLEGAL."

| DESIGNED BY: | DRAWN BY: | CHECKED BY: | REVIEWED BY: |
|---|---|---|---|
| M. LUCK | M. LUCK | S. MANDIC | K. PACHECO |

| PROJECT No: | DATE: | SCALE: |
|---|---|---|
| SMSD2505 - 2506 | OCTOBER 2026 | AS SHOWN |

CLIENT

# SOMERS CENTRAL SCHOOL DISTRICT

## FIRE ALARM UPGRADES AT PRIMROSE ELEMENTARY SCHOOL AND SOMERS INTERMEDIATE SCHOOL

**PRIMROSE ELEMENTARY SCHOOL:**
110 PRIMROSE ST, LINCOLNDALE, NY 10540
SED#: 66-21-01-06-0-002-017

**SOMERS INTERMEDIATE SCHOOL:**
240 US-202, SOMERS, NY 10589
SED#: 66-21-01-06-0-006-021

CONTRACT

**ALL CONTRACTS**

STATUS

**FOR BID**

SHEET TITLE

**EXISTING FIRST FLOOR PLAN - PART 'A' (FOR INFORMATION ONLY)**

DRAWING No.

# PE-G 100.00

C:\Users\erausch\Documents_Revit Backup\SMSD2505_Central25_A_detached_ErauschetBL03X.rvt

11/9/2026 1:52:32 PM

## LEGEND

| | |
|---|---|
| ROOM NAME / ROOM / 000 ± S.F. / ROOM NUMBER / AREA | ROOM NUMBER DESIGNATION TAG |
| FE / FEC | EXISTING FIRE EXTINGUISHER / EXISTING FIRE EXTINGUISHER CABINET |
| F | EXISTING PULL STATION |
| ST | EXISTING FIRE ALARM STROBE |
| H | EXISTING HORN / STROBE COMBO |
| H | EXISTING FIRE ALARM HORN |
| B | EXISTING FIRE ALARM BELL |
| AED | EXISTING AUTOMATED EXTERNAL DEFIBRILLATOR |
| SD | EXISTING SMOKE DETECTOR |
| | EXISTING EXIT SIGN |
| EL | EXISTING EMERGENCY LIGHTING |
| EX / EL | EXISTING EXIT SIGN AND EMERGENCY LIGHTING |
| R | INDICATES EXISTING WINDOW LOCATIONS |

## BUILDING CODE OF NEW YORK STATE

(EXISTING BUILDING CODE OF NYS)

| | EXISTING | ALLOWED | PROPOSED |
|---|---|---|---|
| BUILDING OCCUPANCY | EDUCATIONAL (GROUP E) | EDUCATIONAL (GROUP E) | NO CHANGE |
| CONSTRUCTION CLASSIFICATION | IIB | IIB | NO CHANGE |
| HEIGHT (STORIES) | 1 | 2 | NO CHANGE |
| HEIGHT (FEET) | 17'-8" | 55 | NO CHANGE |

## APPLICABLE BUILDING CODES

- NEW YORK STATE EDUCATION DEPARTMENT MANUAL OF PLANNING STANDARDS 2022
- 2025 BUILDING CODE OF NEW YORK STATE
- 2025 EXISTING BUILDING CODE OF NEW YORK STATE
- 2025 FIRE CODE OF NEW YORK STATE
- 2025 MECHANICAL CODE OF NEW YORK STATE
- 2025 PLUMBING CODE OF NEW YORK STATE
- 2025 FUEL GAS CODE OF NEW YORK STATE
- NFPA 70 - NATIONAL ELECTRICAL CODE - 2023 EDITION
- ACCESSIBLE BUILDINGS ICC/ANSI A117.1- 2017 EDITION
- AMERICANS WITH DISABILITIES ACT

## 2025 EXISTING BUILDING CODE OF NEW YORK STATE COMPLIANCE & PROJECT SCOPE

ALTERATION - LEVEL 1

EBCNYS CHAPTER 6 - CLASSIFICATION OF WORK

SECTION 602- ALTERATION - LEVEL 1

602.1 SCOPE: LEVEL 1 ALTERATIONS INCLUDE THE REMOVAL AND REPLACEMENT OR THE COVERING OF EXISTING MATERIALS ELEMENTS, EQUIPMENT, OR FIXTURES USING NEW MATERIALS, ELEMENTS EQUIPMENT, OR FIXTURES THAT SERVE THE SAME PURPOSE.

602.2 APPLICATION: LEVEL 1 ALTERATIONS SHALL COMPLY WITH THE PROVISIONS OF CHAPTER 7.

EBCNYS CHAPTER 7 - ALTERATIONS - LEVEL 1

SECTION 701 - GENERAL

701.1 SCOPE: LEVEL 1 ALTERATIONS AS DESCRIBED IN SECTION 602 SHALL COMPLY WITH THE REQUIREMENTS OF THIS CHAPTER. LEVEL 1 ALTERATIONS TO HISTORIC BUILDINGS SHALL COMPLY WITH THIS CHAPTER, EXCEPT AS MODIFIED IN CHAPTER 12.

ALTERATION WORK AT THIS BUILDING CONSISTS OF THE FOLLOWING:

INTERIOR

1. REMOVAL AND REPLACEMENT OF ELECTRICAL PANEL BOARDS.
2. RESTROOM PLUMBING FIXTURE AND FINISHES REPLACEMENTS.
3. REPLACEMENT OF FLOORING THROUGHOUT.
4. REPLACEMENT OF MAIN OFFICE SUITE WIRE GLASS WINDOWS AND UPGRADES TO SAFETY GLASS.

EXTERIOR

1. REMOVAL AND REPLACEMENT OF FRONT ENTRY PAVILION & ATTACHED CANOPY.
2. REPOINTING OF EXTERIOR MASONRY.
3. REMOVAL AND REPLACEMENT OF LOUVERS.
4. REMOVAL AND REPLACEMENT OF DOOR THRESHOLDS AND CONCRETE LANDINGS.
5. REMOVAL AND REPLACEMENT OF UNDERGROUND WATER STORAGE TANKS.

## GENERAL CODE NOTES - ALTERATION LEVEL 1


(NYS EXISTING BUILDING CODE)

1. "THE REMOVAL AND REPLACEMENT OR THE COVERING OF EXISTING MATERIALS, ELEMENTS, EQUIPMENT, OR FIXTURES USING NEW MATERIALS, ELEMENTS, EQUIPMENT, OR FIXTURES THAT SERVE THE SAME PURPOSE", IS CLASSIFIED AS AN ALTERATION LEVEL 1 PER EBCNYS SECTION 602.1.
2. EXISTING EGRESS SHALL BE MAINTAINED. EXISTING EXIT SIGNS TO REMAIN (TYP. FOR ALL)
3. EXISTING ACCESSIBILITY SHALL BE MAINTAINED. IT IS CONSIDERED TECHNICALLY INFEASIBLE TO INCREASE ACCESSIBILITY FOR EXISTING DOORS RECESSED WITHIN EXISTING CONSTRUCTION AS EXISTING CONDITIONS PROHIBIT MODIFICATION NECESSARY TO PROVIDE ACCESSIBILITY.
4. EXISTING SMOKE DETECTORS TO REMAIN (TYP. FOR ALL).
5. ALL GLAZING IN DOORS, FIXED SIDE PANELS ADJOINING DOORS, INTERIOR PARTITIONS WHERE GLAZING EXTENDS TO WITHIN 1'-6" OF FINISHED FLOOR AND GLASS PANELS GREATER THAN 50 SQ. FT. TO BE FULLY TEMPERED SAFETY GLASS PER 2406.1.
6. ACCESSIBLE ENTRANCES AND EXITS ARE PROVIDED AS REQUIRED INTO THE BUILDING FROM THE EXTERIOR PER 1105.1.
7. INTERIOR GLAZING SIZES AND TYPES SHALL COMPLY WITH FIRE RATING (UL 263, ASTM E119) PER 703.6.


## CHAPTER 7 - ALTERATION LEVEL 1

(EXISTING BUILDING CODE OF NYS)


| CODE SECTION | REQUIRED/ALLOWED | ACTUAL AND PROPOSED |
|---|---|---|
| SECTION 701.1 | LEVEL 1 ALTERATIONS AS DESCRIBED IN SECTION 602 SHALL COMPLY WITH THE REQUIREMENTS OF CHAPTER 7 | WORK SHALL COMPLY WITH THE BCNYS AND NYSED MANUAL OF PLANNING STANDARDS |
| SECTION 702 BUILDING ELEMENTS AND MATERIALS | NEWLY INSTALLED INTERIOR WALL AND CEILING FINISHES SHALL COMPLY WITH CHAPTER 8 OF THE BUILDING CODE OF NEW YORK STATE | COMPLIES |
| SECTION 703 FIRE SEPARATION | ALTERATIONS SHALL BE DONE IN A MANNER THAT MAINTAINS THE LEVEL OF FIRE PROTECTION PROVIDED. | COMPLIES |
| SECTION 704 MEANS OF EGRESS | ALTERATIONS SHALL BE DONE IN A MANNER THAT MAINTAINS THE LEVEL OF MEANS OF EGRESS PROVIDED. | COMPLIES |
| SECTION 706 STRUCTURAL | WHERE ALTERATION WORK INCLUDES REPLACEMENT OF EQUIPMENT THAT IS SUPPORTED BY THE BUILDING OR WHERE A REROOFING PERMIT IS REQUIRED, THE PROVISIONS OF THIS SECTION SHALL APPLY. | DOES NOT APPLY |
| SECTION 708 ENERGY CONSERVATION | LEVEL 1 ALTERATIONS TO EXISTING BUILDINGS OR STRUCTURES DO NOT REQUIRE THE ENTIRE BUILDING OR STRUCTURE TO COMPLY WITH THE ENERGY REQUIREMENTS OF THE ENERGY CONSERVATION CONSTRUCTION CODE OF NEW YORK STATE. THE ALTERATIONS SHALL CONFORM TO THE ENERGY REQUIREMENTS OF THE ENERGY CONSERVATION CONSTRUCTION CODE OF NEW YORK STATE AS THEY RELATE TO NEW CONSTRUCTION ONLY. | DOES NOT APPLY |

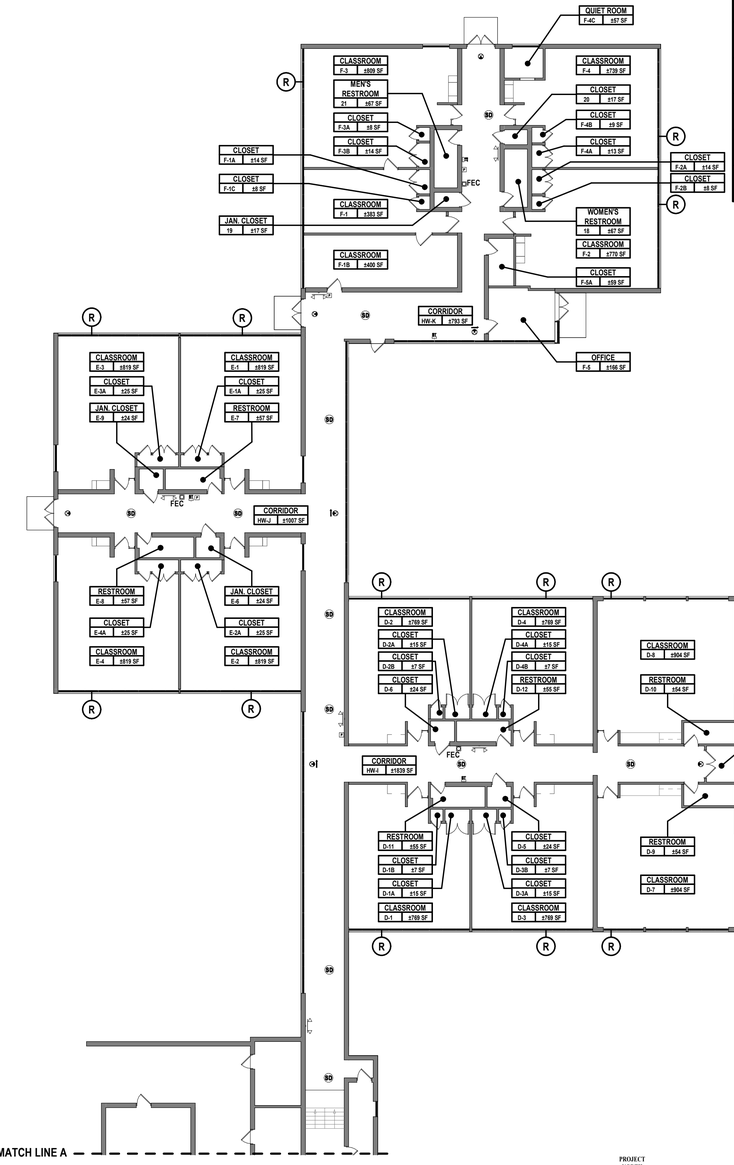


1 EXISTING FIRST FLOOR PLAN - PART 'B' (FOR INFORMATION ONLY)
SCALE: 1/16" = 1'-0"

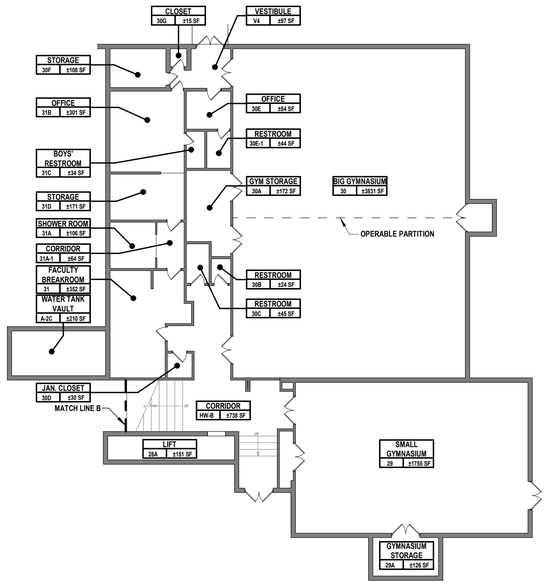


2 EXISTING BASEMENT (FOR INFORMATION ONLY)
SCALE: 1/16" = 1'-0"

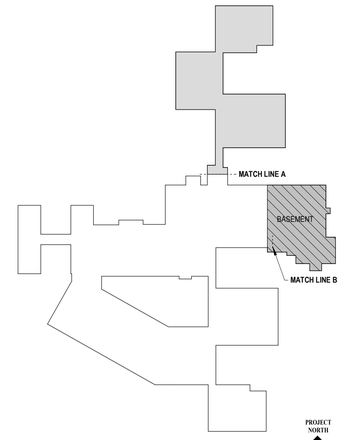


3 KEY PLAN - PART 'B'
SCALE: 1" = 100'-0"


H2M architects + engineers
1133 Westchester Avenue, Suite N-210
White Plains, NY 10605
914.358.5623 • www.h2m.com
NY Architecture & Landscape Architecture: No Certificate Required
NY Engineering Certificate of Authorization No.: 0018178


CONSULTANTS:

| MARK | DATE | DESCRIPTION |
|---|---|---|
| | | |

REGISTERED ARCHITECT KATRINA PACHECO 041183 STATE OF NEW YORK

Katrina N. Pacheco 09/30/2029
Exp. Date

KATRINA N. PACHECO, R.A.
NY PROFESSIONAL ARCHITECT LIC. No. 041183

"IN ACCORDANCE WITH ARTICLE 145, SECTION 7209 OF THE NYS EDUCATION LAW, ALTERATION OF THIS DOCUMENT EXCEPT BY A LICENSED PROFESSIONAL IS ILLEGAL."

| DESIGNED BY: | DRAWN BY: | CHECKED BY: | REVIEWED BY: |
|---|---|---|---|
| M. LUCK | M. LUCK | S. MANDIC | K. PACHECO |

| PROJECT No: | DATE: | SCALE: |
|---|---|---|
| SMSD2505 - 2506 | OCTOBER 2026 | AS SHOWN |

CLIENT

**SOMERS CENTRAL SCHOOL DISTRICT**

**FIRE ALARM UPGRADES AT PRIMROSE ELEMENTARY SCHOOL AND SOMERS INTERMEDIATE SCHOOL**

**PRIMROSE ELEMENTARY SCHOOL:**
110 PRIMROSE ST, LINCOLNDALE, NY 10540
SED#: 66-21-01-06-0-002-017

**SOMERS INTERMEDIATE SCHOOL:**
240 US-202, SOMERS, NY 10589
SED#: 66-21-01-06-0-006-021

CONTRACT

**ALL CONTRACTS**

STATUS

**FOR BID**

SHEET TITLE

**CODE COMPLIANCE INFORMATION, EXISTING FIRST FLOOR PLAN - PART 'B' (FOR INFORMATION ONLY)**

DRAWING No.

**PE-G 101.00**

C:\Users\eleinsucher\Documents_Revit Backup\SMSD2505_Central25_A_detached_EinsucherBL C65V.rvt

11/9/2026 1:52:32 PM

## FIRE ALARM LEGEND

| SYMBOL | DESCRIPTION | COMMENTS |
|---|---|---|
| FACP | FIRE ALARM CONTROL PANEL. | |
| RA | REMOTE ANNUNCIATOR WITH BACKBOX. | |
| S | SMOKE DETECTOR. | |
| S | SMOKE ALARM. SMOKE ALARMS SHALL BE EQUIPPED WITH 10-YEAR BATTERY BACKUP, VISUAL INDICATOR AND LOCAL SOUNDER BASE (520 MHZ, LOW FREQUENCY). | |
| S CO | COMBINATION SMOKE/CARBON MONOXIDE ALARM. ALARMS SHALL BE EQUIPPED WITH 10-YEAR BATTERY BACKUP, VISUAL INDICATOR, AND LOCAL SOUNDER BASE (520 MHZ, LOW FREQUENCY). | |
| RAL S | ABOVE CEILING SMOKE DETECTOR WITH REMOTE ALARM LAMP. | |
| RAL S CM S/R | DUCT DETECTOR WITH REMOTE ALARM LAMP; "S" DENOTES SUPPLY, "R" DENOTES RETURN. PROVIDE WEATHERPROOF ENCLOSURE WHERE DETECTOR CANNOT BE INSTALLED INSIDE BUILDING. PROVIDE 120V FEED FOR WEATHERPROOF ENCLOSURE FROM NEAREST CONVENIENCE OUTLET POWER FEED. | |
| RAL S CM | DUCT SMOKE DETECTOR WITH REMOTE ALARM LAMP AND CONTROL MODULE FOR FIRE SMOKE DAMPERS. | |
| | HEAT DETECTOR. | |
| F | HEAT DETECTOR 200°. | |
| CO | CARBON MONOXIDE DETECTOR. | |
| MH | ADDRESSABLE MINI HORN (520 MHZ, LOW FREQUENCY). | |
| | HORN/STROBE COMBO. | |
| | SPEAKER/STROBE COMBINATION | |
| WP | WEATHER PROOF HORN/STORBE COMBO WITH BACKBOX. | |
| AM | ADAPTER MODULE WITH MOUNTING PLATE. | |
| SH | SMOKE HATCH (F.B.O.). | |
| | STROBE. | |
| DH | MAGNETIC DOOR HOLDER. | |
| F | MANUAL PULL STATION WITH BACKBOX. | |
| CM | CONTROL MODULE (ADDRESSABLE RELAY). | |
| IAM | INDIVIDUAL ADDRESSABLE MODULE. | |
| AES | AUTOMATIC EXTINGUISHING SYSTEM. | |
| | MOTOR STARTER. | |
| EOL | END OF LINE RESISTOR. | |
| BT | BEAM DETECTOR TRANSMITTER. | |
| BR | BEAM DETECTOR RECEIVER. | |
| SP | SURGE PROTECTOR. | |
| S EL | SMOKE DETECTOR FOR ELEVATOR RECALL. | |
| SRP | SUPPRESSION RELEASING PANEL. | |
| MS | MAINTENANCE SWITCH. | |
| SOL | SOLENOID (F.B.O.). | |
| PS | PRESSURE SWITCH. | |
| TS | TAMPER SWITCH | |
| FS | FLOW SWITCH | |
| CS | COIL SUPERVISORY (F.B.O.). | |
| B | SPRINKLER ALARM BELL. | |
| KB | KNOX BOX. | |
| HFSS | HOOD RANGE FIRE SUPPRESSION SYSTEM. | |
| DCM | DOOR CONTROL MODULE. | |
| FSS | FIRE SMOKE SHUTTER. | |
| MM | INDIVIDUAL ADDRESSABLE MONITOR MODULE. | |


H2M architects + engineers

538 Broad Hollow Road, 4th Floor East
Melville, NY 11747
631.756.8000 • www.h2m.com
NY Architecture & Landscape Architecture: No Certificate Required
NY Engineering Certificate of Authorization No.: 0018178


CONSULTANTS:

| MARK | DATE | DESCRIPTION |
|---|---|---|
| | | |
| | | |
| | | |
| | | |
| | | |
| | | |
| | | |
| | | |
| | | |
| | | |

STATE OF NEW YORK · JEFFREY L. CZAJKA · No. 073522-1 · LICENSED PROFESSIONAL ENGINEER

7.31.2028
Exp. Date

**JEFFREY L. CZAJKA, P.E.**
NY PROFESSIONAL ENGINEER Lic. No. 073522

"IN ACCORDANCE WITH ARTICLE 145, SECTION 7209 OF THE NYS EDUCATION LAW, ALTERATION OF THIS DOCUMENT EXCEPT BY A LICENSED PROFESSIONAL IS ILLEGAL."

| DESIGNED BY: | DRAWN BY: | CHECKED BY: | REVIEWED BY: |
|---|---|---|---|
| S. FREEMAN | W. TESTA | S. SOUSSOU | J. CZAJKA |

| PROJECT No: | DATE: | SCALE: |
|---|---|---|
| SMSD2505 - 2506 | OCTOBER 2026 | AS SHOWN |

CLIENT

**SOMERS CENTRAL SCHOOL DISTRICT**

**FIRE ALARM UPGRADES AT PRIMROSE ELEMENTARY SCHOOL AND SOMERS INTERMEDIATE SCHOOL**

**PRIMROSE ELEMENTARY SCHOOL:**
110 PRIMROSE ST, LINCOLNDALE, NY 10540
SED#: 66-21-01-06-0-002-017

**SOMERS INTERMEDIATE SCHOOL:**
240 US-202, SOMERS, NY 10589
SED#: 66-21-01-06-0-006-021

CONTRACT

**CONTRACT FA**
**FIRE ALARM CONSTRUCTION**

STATUS

**FOR BID**


SHEET TITLE

**FIRE ALARM LEGEND**

DRAWING No.

**PE-FA 001.00**


C:\Users\wtesta\Documents_Revit Backup\SMSD2505_Central25_M_wtesta36AUA.rvt
10/29/2026 9:41:04 AM

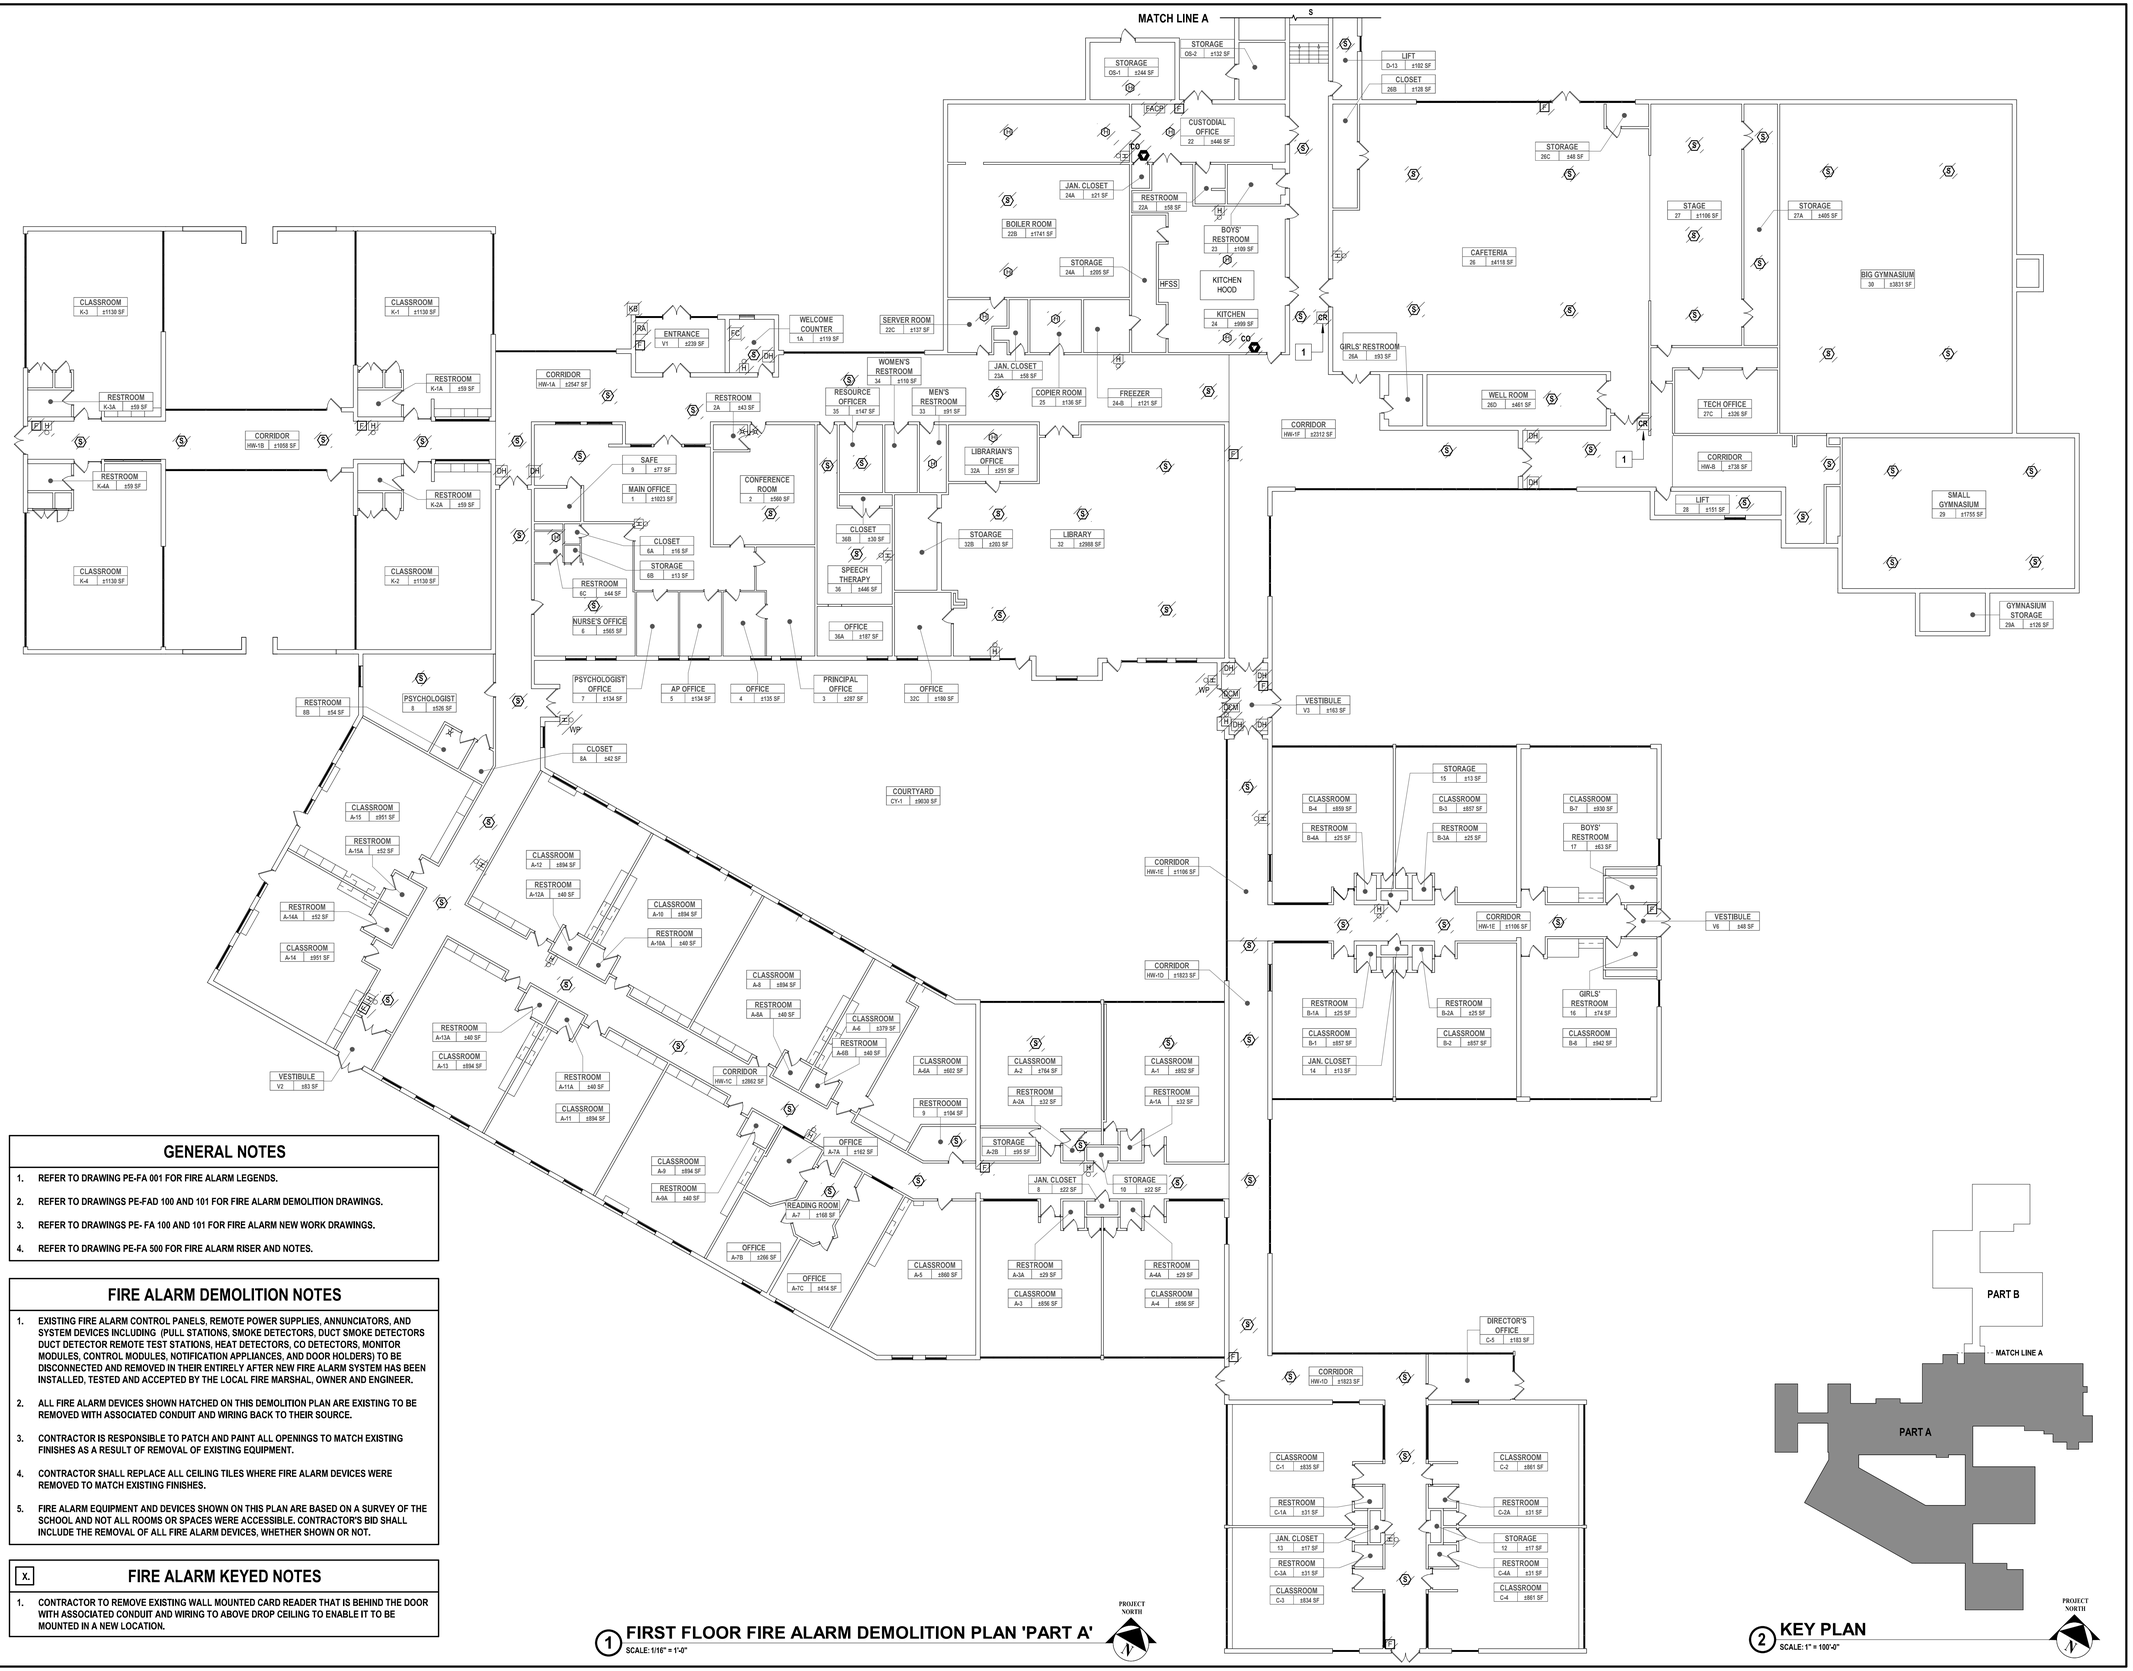


## GENERAL NOTES

1. REFER TO DRAWING PE-FA 001 FOR FIRE ALARM LEGENDS.
2. REFER TO DRAWINGS PE-FAD 100 AND 101 FOR FIRE ALARM DEMOLITION DRAWINGS.
3. REFER TO DRAWINGS PE- FA 100 AND 101 FOR FIRE ALARM NEW WORK DRAWINGS.
4. REFER TO DRAWING PE-FA 500 FOR FIRE ALARM RISER AND NOTES.

## FIRE ALARM DEMOLITION NOTES

1. EXISTING FIRE ALARM CONTROL PANELS, REMOTE POWER SUPPLIES, ANNUNCIATORS, AND SYSTEM DEVICES INCLUDING (PULL STATIONS, SMOKE DETECTORS, DUCT SMOKE DETECTORS DUCT DETECTOR REMOTE TEST STATIONS, HEAT DETECTORS, CO DETECTORS, MONITOR MODULES, CONTROL MODULES, NOTIFICATION APPLIANCES, AND DOOR HOLDERS) TO BE DISCONNECTED AND REMOVED IN THEIR ENTIRELY AFTER NEW FIRE ALARM SYSTEM HAS BEEN INSTALLED, TESTED AND ACCEPTED BY THE LOCAL FIRE MARSHAL, OWNER AND ENGINEER.
2. ALL FIRE ALARM DEVICES SHOWN HATCHED ON THIS DEMOLITION PLAN ARE EXISTING TO BE REMOVED WITH ASSOCIATED CONDUIT AND WIRING BACK TO THEIR SOURCE.
3. CONTRACTOR IS RESPONSIBLE TO PATCH AND PAINT ALL OPENINGS TO MATCH EXISTING FINISHES AS A RESULT OF REMOVAL OF EXISTING EQUIPMENT.
4. CONTRACTOR SHALL REPLACE ALL CEILING TILES WHERE FIRE ALARM DEVICES WERE REMOVED TO MATCH EXISTING FINISHES.
5. FIRE ALARM EQUIPMENT AND DEVICES SHOWN ON THIS PLAN ARE BASED ON A SURVEY OF THE SCHOOL AND NOT ALL ROOMS OR SPACES WERE ACCESSIBLE. CONTRACTOR'S BID SHALL INCLUDE THE REMOVAL OF ALL FIRE ALARM DEVICES, WHETHER SHOWN OR NOT.

## X. FIRE ALARM KEYED NOTES

1. CONTRACTOR TO REMOVE EXISTING WALL MOUNTED CARD READER THAT IS BEHIND THE DOOR WITH ASSOCIATED CONDUIT AND WIRING TO ABOVE DROP CEILING TO ENABLE IT TO BE MOUNTED IN A NEW LOCATION.

1 FIRST FLOOR FIRE ALARM DEMOLITION PLAN 'PART A'
SCALE: 1/16" = 1'-0"

PROJECT NORTH




2 KEY PLAN
SCALE: 1" = 100'-0"

PROJECT NORTH

H2M architects + engineers
538 Broad Hollow Road, 4th Floor East
Melville, NY 11747
631.756.8000 • www.h2m.com
NY Architecture & Landscape Architecture: No Certificate Required
NY Engineering Certificate of Authorization No.: 0018178

CONSULTANTS:

| MARK | DATE | DESCRIPTION |
|---|---|---|
| | | |

STATE OF NEW YORK · JEFFREY L. CZAJKA · No. 073522-1 · LICENSED PROFESSIONAL ENGINEER

7.31.2028
Exp. Date

JEFFREY L. CZAJKA, P.E.
NY PROFESSIONAL ENGINEER Lic. No. 073522

"IN ACCORDANCE WITH ARTICLE 145, SECTION 7209 OF THE NYS EDUCATION LAW, ALTERATION OF THIS DOCUMENT EXCEPT BY A LICENSED PROFESSIONAL IS ILLEGAL."

| DESIGNED BY: | DRAWN BY: | CHECKED BY: | REVIEWED BY: |
|---|---|---|---|
| S. FREEMAN | W. TESTA | S. SOUSSOU | J. CZAJKA |

| PROJECT No: | DATE: | SCALE: |
|---|---|---|
| SMSD2505 - 2506 | OCTOBER 2026 | AS SHOWN |

CLIENT

# SOMERS CENTRAL SCHOOL DISTRICT

## FIRE ALARM UPGRADES AT PRIMROSE ELEMENTARY SCHOOL AND SOMERS INTERMEDIATE SCHOOL

**PRIMROSE ELEMENTARY SCHOOL:**
110 PRIMROSE ST, LINCOLNDALE, NY 10540
SED#: 66-21-01-06-0-002-017

**SOMERS INTERMEDIATE SCHOOL:**
240 US-202, SOMERS, NY 10589
SED#: 66-21-01-06-0-006-021

CONTRACT
**CONTRACT FA**
**FIRE ALARM CONSTRUCTION**

STATUS
**FOR BID**

SHEET TITLE
**FIRST FLOOR FIRE ALARM DEMOLITION PLAN - PART 'A'**

DRAWING No.
**PE-FAD 100.00**


C:\Users\wtesta\Documents_Revit Backup\SMSD2505_Central25_M_wtesta36AUA.rvt
10/29/2026 9:41:06 AM

## GENERAL NOTES


1. REFER TO DRAWING PE-FA 001 FOR FIRE ALARM LEGENDS.
2. REFER TO DRAWINGS PE-FAD 100 AND 101 FOR FIRE ALARM DEMOLITION DRAWINGS.
3. REFER TO DRAWINGS PE- FA 100 AND 101 FOR FIRE ALARM NEW WORK DRAWINGS.
4. REFER TO DRAWING PE-FA 500 FOR FIRE ALARM RISER AND NOTES.

## FIRE ALARM DEMOLITION NOTES


1. EXISTING FIRE ALARM CONTROL PANELS, REMOTE POWER SUPPLIES, ANNUNCIATORS, AND SYSTEM DEVICES INCLUDING (PULL STATIONS, SMOKE DETECTORS, DUCT SMOKE DETECTORS DUCT DETECTOR REMOTE TEST STATIONS, HEAT DETECTORS, CO DETECTORS, MONITOR MODULES, CONTROL MODULES, NOTIFICATION APPLIANCES, AND DOOR HOLDERS) TO BE DISCONNECTED AND REMOVED IN THEIR ENTIRELY AFTER NEW FIRE ALARM SYSTEM HAS BEEN INSTALLED, TESTED AND ACCEPTED BY THE LOCAL FIRE MARSHAL, OWNER AND ENGINEER.
2. ALL FIRE ALARM DEVICES SHOWN HATCHED ON THIS DEMOLITION PLAN ARE EXISTING TO BE REMOVED WITH ASSOCIATED CONDUIT AND WIRING BACK TO THEIR SOURCE.
3. CONTRACTOR IS RESPONSIBLE TO PATCH AND PAINT ALL OPENINGS TO MATCH EXISTING FINISHES AS A RESULT OF REMOVAL OF EXISTING EQUIPMENT.
4. CONTRACTOR SHALL REPLACE ALL CEILING TILES WHERE FIRE ALARM DEVICES WERE REMOVED TO MATCH EXISTING FINISHES.
5. FIRE ALARM EQUIPMENT AND DEVICES SHOWN ON THIS PLAN ARE BASED ON A SURVEY OF THE SCHOOL AND NOT ALL ROOMS OR SPACES WERE ACCESSIBLE. CONTRACTOR'S BID SHALL INCLUDE THE REMOVAL OF ALL FIRE ALARM DEVICES, WHETHER SHOWN OR NOT.

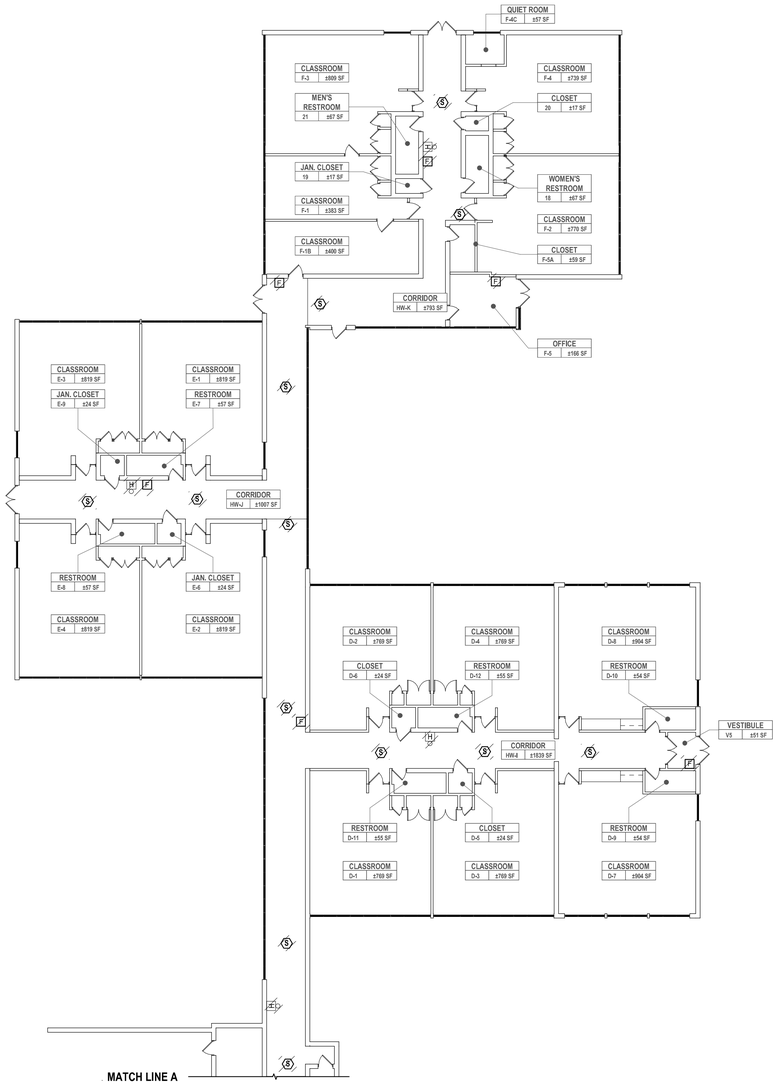


1 FIRST FLOOR FIRE ALARM DEMOLITION PLAN 'PART B'
SCALE: 1/16" = 1'-0"

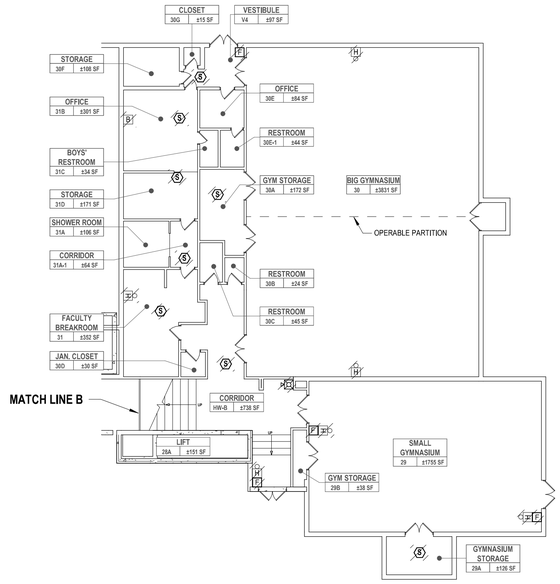


2 BASEMENT FIRE ALARM DEMOLITION PLAN
SCALE: 1/16" = 1'-0"

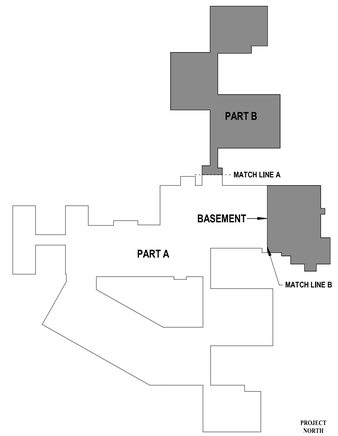


3 KEY PLAN
SCALE: 1" = 100'-0"


H2M architects + engineers
538 Broad Hollow Road, 4th Floor East
Melville, NY 11747
631.756.8000 • www.h2m.com
NY Architecture & Landscape Architecture: No Certificate Required
NY Engineering Certificate of Authorization No.: 0018178


CONSULTANTS:

| MARK | DATE | DESCRIPTION |
|---|---|---|
| | | |

STATE OF NEW YORK · JEFFREY L. CZAJKA · No. 073522-1 · LICENSED PROFESSIONAL ENGINEER

7.31.2028
Exp. Date

JEFFREY L. CZAJKA, P.E.
NY PROFESSIONAL ENGINEER Lic. No. 073522

"IN ACCORDANCE WITH ARTICLE 145, SECTION 7209 OF THE NYS EDUCATION LAW, ALTERATION OF THIS DOCUMENT EXCEPT BY A LICENSED PROFESSIONAL IS ILLEGAL."

| DESIGNED BY: | DRAWN BY: | CHECKED BY: | REVIEWED BY: |
|---|---|---|---|
| S. FREEMAN | W. TESTA | S. SOUSSOU | J. CZAJKA |

| PROJECT No: | DATE: | SCALE: |
|---|---|---|
| SMSD2505 - 2506 | OCTOBER 2026 | AS SHOWN |

CLIENT

# SOMERS CENTRAL SCHOOL DISTRICT

## FIRE ALARM UPGRADES AT PRIMROSE ELEMENTARY SCHOOL AND SOMERS INTERMEDIATE SCHOOL

**PRIMROSE ELEMENTARY SCHOOL:**
110 PRIMROSE ST, LINCOLNDALE, NY 10540
SED#: 66-21-01-06-0-002-017

**SOMERS INTERMEDIATE SCHOOL:**
240 US-202, SOMERS, NY 10589
SED#: 66-21-01-06-0-006-021

CONTRACT

**CONTRACT FA**
**FIRE ALARM CONSTRUCTION**

STATUS

**FOR BID**


SHEET TITLE

**FIRST FLOOR & BASEMENT FIRE ALARM DEMOLITION PLAN - PART 'B'**

DRAWING No.

# PE-FAD 101.00

C:\Users\wtesta\Documents_Revit Backup\SMSD2505_Central25_M_wtesta36AUA.rvt
10/29/2026 9:41:07 AM

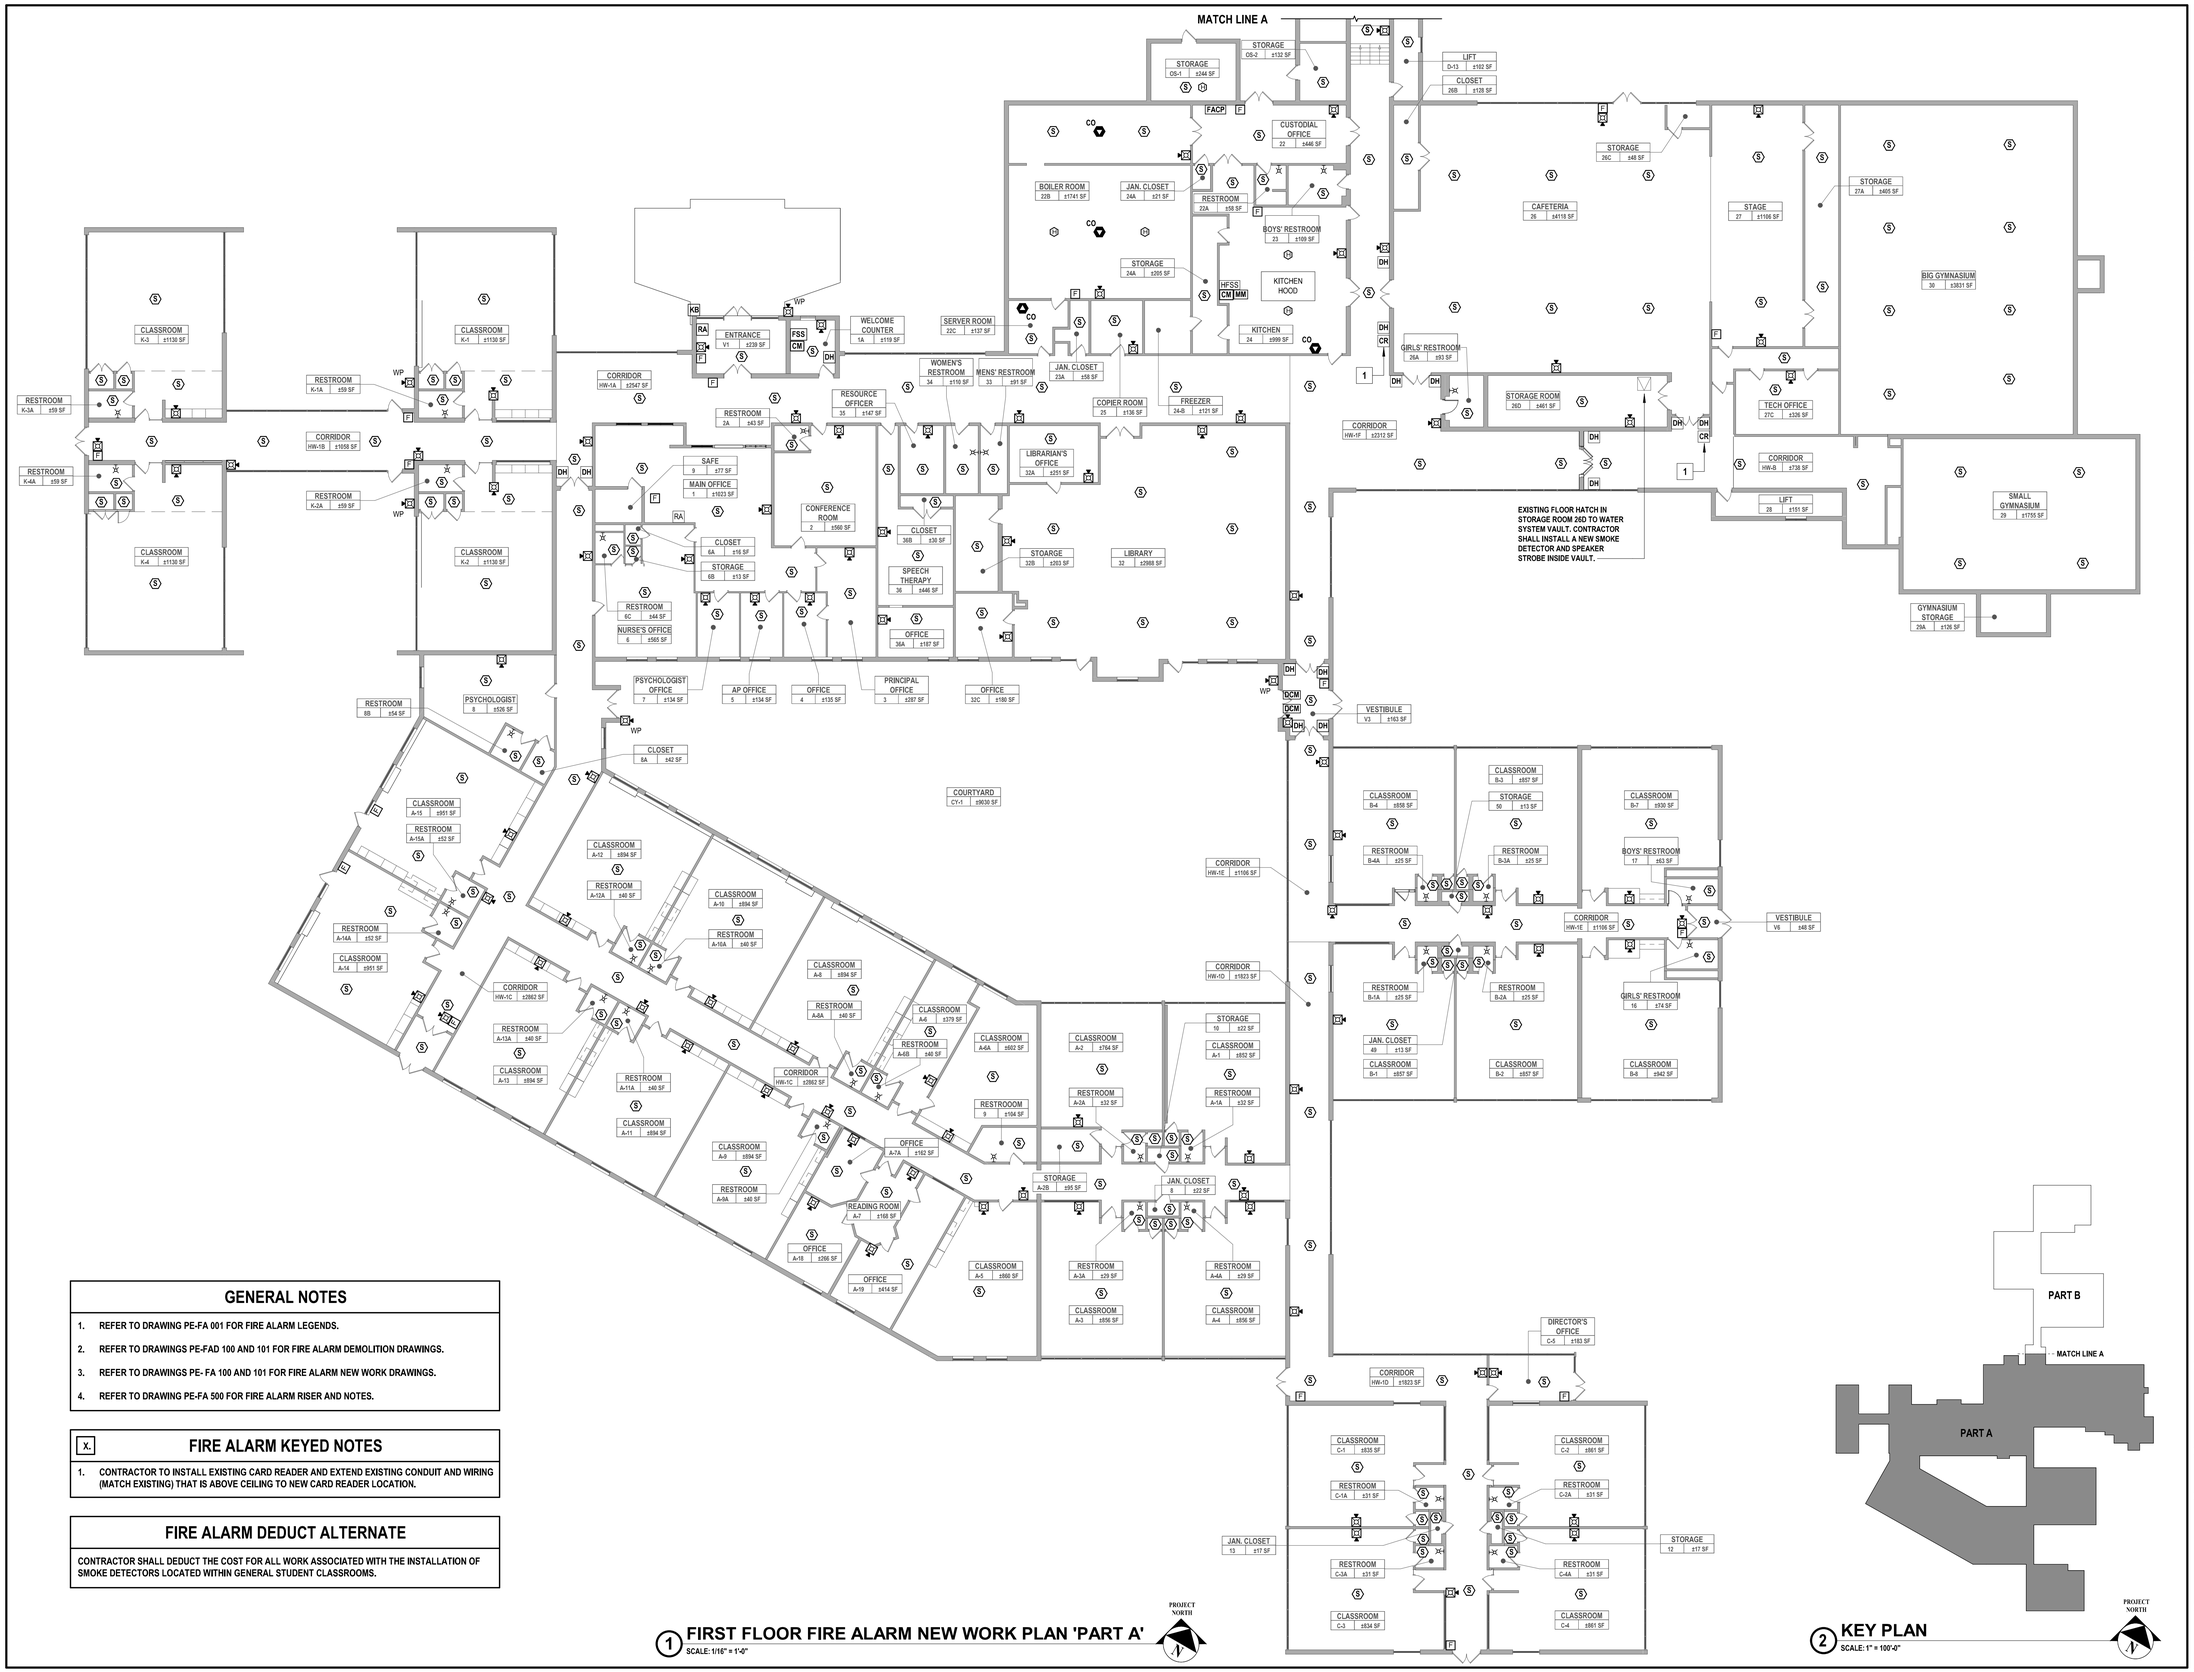


## GENERAL NOTES

1. REFER TO DRAWING PE-FA 001 FOR FIRE ALARM LEGENDS.
2. REFER TO DRAWINGS PE-FAD 100 AND 101 FOR FIRE ALARM DEMOLITION DRAWINGS.
3. REFER TO DRAWINGS PE- FA 100 AND 101 FOR FIRE ALARM NEW WORK DRAWINGS.
4. REFER TO DRAWING PE-FA 500 FOR FIRE ALARM RISER AND NOTES.

## X. FIRE ALARM KEYED NOTES

1. CONTRACTOR TO INSTALL EXISTING CARD READER AND EXTEND EXISTING CONDUIT AND WIRING (MATCH EXISTING) THAT IS ABOVE CEILING TO NEW CARD READER LOCATION.

## FIRE ALARM DEDUCT ALTERNATE

CONTRACTOR SHALL DEDUCT THE COST FOR ALL WORK ASSOCIATED WITH THE INSTALLATION OF SMOKE DETECTORS LOCATED WITHIN GENERAL STUDENT CLASSROOMS.

1 FIRST FLOOR FIRE ALARM NEW WORK PLAN 'PART A'
SCALE: 1/16" = 1'-0"

PROJECT NORTH




2 KEY PLAN
SCALE: 1" = 100'-0"

PROJECT NORTH

H2M architects + engineers
538 Broad Hollow Road, 4th Floor East
Melville, NY 11747
631.756.8000 • www.h2m.com
NY Architecture & Landscape Architecture: No Certificate Required
NY Engineering Certificate of Authorization No.: 0018178

CONSULTANTS:

| MARK | DATE | DESCRIPTION |
|---|---|---|
| | | |

STATE OF NEW YORK · JEFFREY L. CZAJKA · No. 073522 · LICENSED PROFESSIONAL ENGINEER

7.31.2028
Exp. Date

**JEFFREY L. CZAJKA, P.E.**
NY PROFESSIONAL ENGINEER Lic. No. 073522

"IN ACCORDANCE WITH ARTICLE 145, SECTION 7209 OF THE NYS EDUCATION LAW, ALTERATION OF THIS DOCUMENT EXCEPT BY A LICENSED PROFESSIONAL IS ILLEGAL."

| DESIGNED BY: | DRAWN BY: | CHECKED BY: | REVIEWED BY: |
|---|---|---|---|
| S. FREEMAN | W. TESTA | S. SOUSSOU | J. CZAJKA |

| PROJECT No: | DATE: | SCALE: |
|---|---|---|
| SMSD2505 - 2506 | OCTOBER 2026 | AS SHOWN |

CLIENT

# SOMERS CENTRAL SCHOOL DISTRICT

## FIRE ALARM UPGRADES AT PRIMROSE ELEMENTARY SCHOOL AND SOMERS INTERMEDIATE SCHOOL

**PRIMROSE ELEMENTARY SCHOOL:**
110 PRIMROSE ST, LINCOLNDALE, NY 10540
SED#: 66-21-01-06-0-002-017

**SOMERS INTERMEDIATE SCHOOL:**
240 US-202, SOMERS, NY 10589
SED#: 66-21-01-06-0-006-021

CONTRACT
**CONTRACT FA**
**FIRE ALARM CONSTRUCTION**

STATUS
**FOR BID**

SHEET TITLE
**FIRST FLOOR FIRE ALARM NEW WORK PLAN - PART 'A'**

DRAWING No.
# PE-FA 100.00


C:\Users\wtesta\Documents_Revit Backup\SMSD2505_Central25_M_wtesta36AUA.rvt
10/29/2026 9:41:09 AM

## GENERAL NOTES


1. REFER TO DRAWING PE-FA 001 FOR FIRE ALARM LEGENDS.
2. REFER TO DRAWINGS PE-FAD 100 AND 101 FOR FIRE ALARM DEMOLITION DRAWINGS.
3. REFER TO DRAWINGS PE- FA 100 AND 101 FOR FIRE ALARM NEW WORK DRAWINGS.
4. REFER TO DRAWING PE-FA 500 FOR FIRE ALARM RISER AND NOTES.

## FIRE ALARM DEDUCT ALTERNATE


CONTRACTOR SHALL DEDUCT THE COST FOR ALL WORK ASSOCIATED WITH THE INSTALLATION OF SMOKE DETECTORS LOCATED WITHIN GENERAL STUDENT CLASSROOMS.

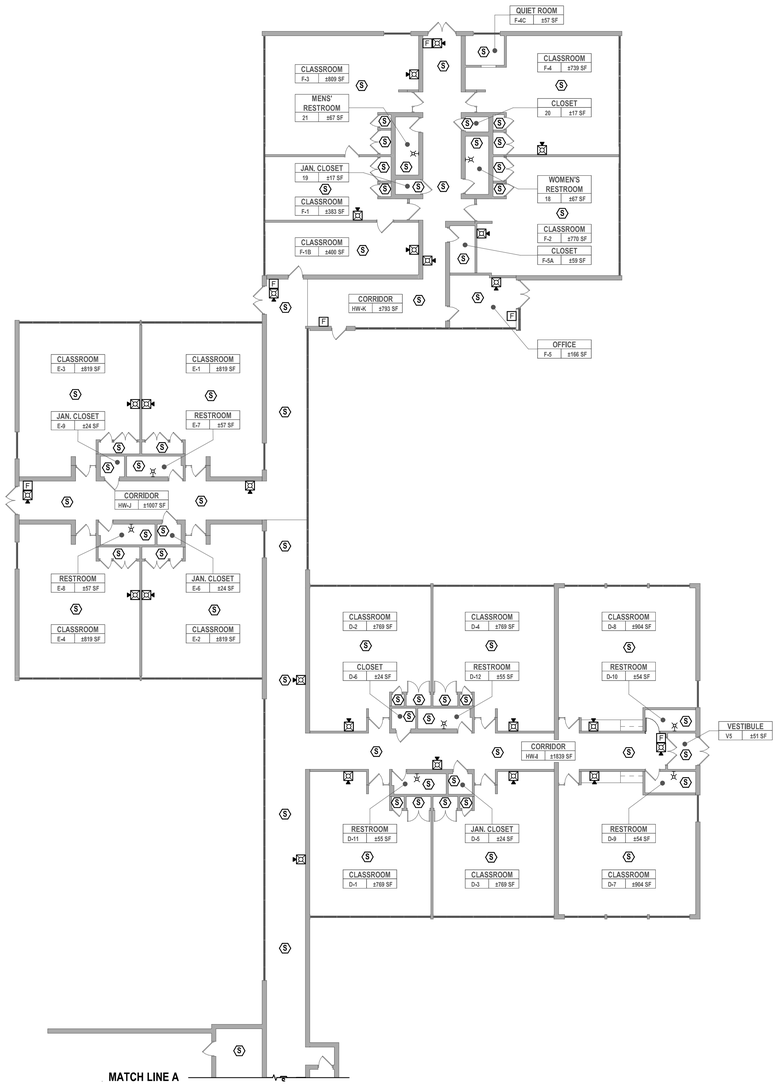


1 FIRST FLOOR FIRE ALARM NEW WORK PLAN 'PART B'
SCALE: 1/16" = 1'-0"

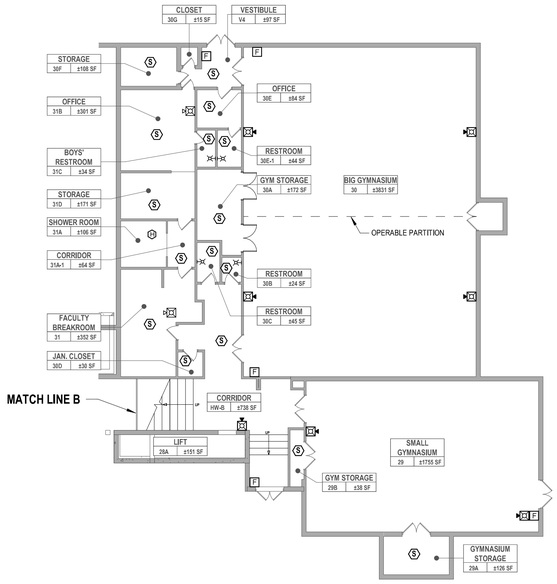


2 BASEMENT FIRE ALARM NEW WORK PLAN
SCALE: 1/16" = 1'-0"

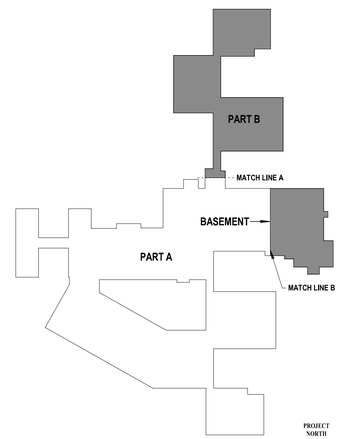


3 KEY PLAN
SCALE: 1" = 100'-0"


H 2 M architects + engineers

538 Broad Hollow Road, 4th Floor East
Melville, NY 11747
631.756.8000 • www.h2m.com
NY Architecture & Landscape Architecture: No Certificate Required
NY Engineering Certificate of Authorization No.: 0018178


CONSULTANTS:

| MARK | DATE | DESCRIPTION |
|---|---|---|
| | | |

STATE OF NEW YORK · JEFFREY L. CZAJKA · No. 073522-1 · LICENSED PROFESSIONAL ENGINEER

7.31.2028
Exp. Date

JEFFREY L. CZAJKA, P.E.
NY PROFESSIONAL ENGINEER Lic. No. 073522


"IN ACCORDANCE WITH ARTICLE 145, SECTION 7209 OF THE NYS EDUCATION LAW, ALTERATION OF THIS DOCUMENT EXCEPT BY A LICENSED PROFESSIONAL IS ILLEGAL."


| DESIGNED BY: | DRAWN BY: | CHECKED BY: | REVIEWED BY: |
|---|---|---|---|
| S. FREEMAN | W. TESTA | S. SOUSSOU | J. CZAJKA |

| PROJECT No: | DATE: | SCALE: |
|---|---|---|
| SMSD2505 - 2506 | OCTOBER 2026 | AS SHOWN |

CLIENT

# SOMERS CENTRAL SCHOOL DISTRICT

## FIRE ALARM UPGRADES AT PRIMROSE ELEMENTARY SCHOOL AND SOMERS INTERMEDIATE SCHOOL

**PRIMROSE ELEMENTARY SCHOOL:**
110 PRIMROSE ST, LINCOLNDALE, NY 10540
SED#: 66-21-01-06-0-002-017

**SOMERS INTERMEDIATE SCHOOL:**
240 US-202, SOMERS, NY 10589
SED#: 66-21-01-06-0-006-021

CONTRACT

**CONTRACT FA**
**FIRE ALARM CONSTRUCTION**

STATUS

**FOR BID**


SHEET TITLE

**FIRST FLOOR & BASEMENT FIRE ALARM NEW WORK PLAN - PART 'B'**

DRAWING No.

# PE-FA 101.00

C:\Users\wtesta\Documents_Revit Backup\SMSD2505_Central\25_M_wtesta39AUA.rvt
10/29/2026 9:41:10 AM

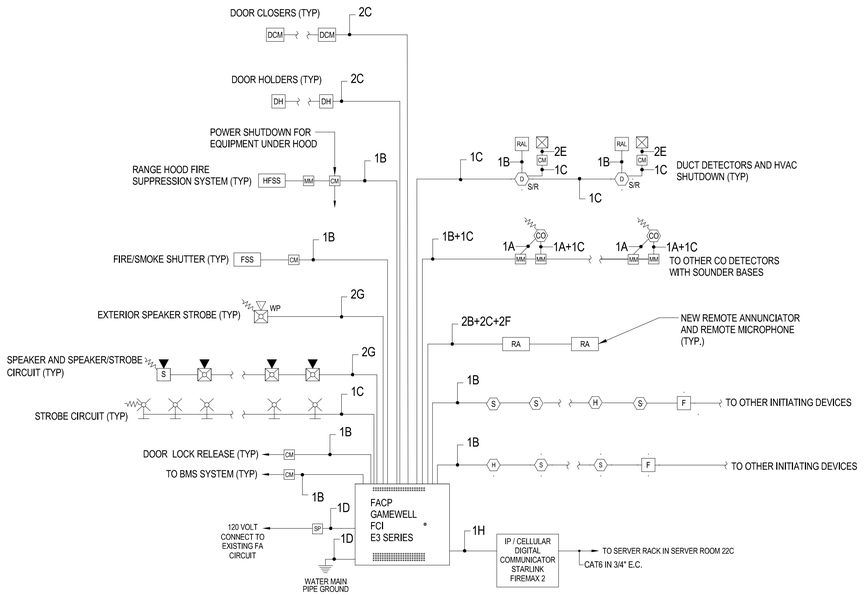


## 1 Fire Alarm Riser Diagram (Note #22)

SCALE: NOT TO SCALE


## WIRE LEGEND

| | WIRE DESCRIPTION | TYPE | NOTES |
|---|---|---|---|
| A | 1 PAIR TWISTED SHIELDED #18 | FPLP | - |
| B | 1 PAIR #18 AWG. NON SHIELDED | FPLP | - |
| C | 1 PAIR #14 AWG. NON SHIELDED | FPLP | - |
| D | #12 AWG. NON SHIELDED | THHN | 1 |
| E | #14 AWG. NON SHIELDED | THHN | - |
| F | 1 PAIR TWISTED SHIELDED #16 | FPLP | - |
| G | 1 PAIR TWISTED SHIELDED #14 | FPLP | - |
| H | MANUFACTURER RECOMMENDED CABLE | - | - |

**NOTES:**

**1. PROVIDE ALL 120 VOLT CIRCUITS IN CONDUIT.**

**TYPICAL DEVICE LOCATIONS**

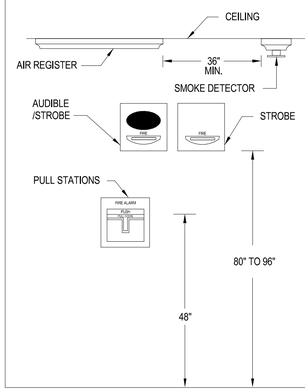


## 2 Fire Alarm Device Mounting Height Detail

SCALE: NOT TO SCALE

**NOTES:**

1. ALL WIRING TO BE INSTALLED ACCORDING TO THE LATEST REVISION OF THE NATIONAL ELECTRIC CODE OR AS DICTATED BY CONTRACT SPECIFICATIONS, AND THE 2022 EDITION OF N.F.P.A 72 OR AS REQUIRED BY LOCAL ORDINANCE.
2. ALL CONDUCTORS MUST BE TEST FREE OF OPENS, SHORTS AND GROUNDS.
3. GROUNDING MUST COMPLY WITH THE NATIONAL ELECTRIC CODE. GROUNDING MUST BE No. 12 A.W.G.
4. ALL PANEL TERMINATIONS TO BE SUPERVISED BY A FACTORY AUTHORIZED TECHNICIAN PRIOR TO POWERING EQUIPMENT.
5. FOR COMPONENT WIRING AND INSTALLATION INFORMATION REFER TO MANUFACTURERS REQUIREMENTS.
6. REFER TO CONTRACT DRAWINGS FOR APPROXIMATE DEVICE LOCATIONS. DRAWINGS REPRESENT DEVICE QUANTITIES. SHOP DRAWINGS SHALL BE SUBMITTED SHOWING SCALED LOCATIONS. CONTRACTOR TO SUBMIT PLANS STAMPED BY LICENSED NEW YORK PROFESSIONAL ENGINEER ONLY. SHOP DRAWINGS WITHOUT P.E. STAMP WILL BE AUTOMATICALLY REJECTED.
7. EXISTING FIRE ALARM SYSTEM INCLUDING ALL DEVICES TO BE DISCONNECTED AND REMOVED IN ITS ENTIRETY AFTER NEW FIRE ALARM HAS BEEN TESTED AND ACCEPTED BY LOCAL FIRE MARSHALL, OWNER AND ENGINEER ALL EQUIPMENT, CONDUIT AND WIRING TO BE REMOVED FROM DEVICE BACK TO THEIR ORIGINAL SOURCE.
8. CONTRACTOR RESPONSIBLE TO PATCH & PAINT ALL OPENINGS AS A RESULT OF REMOVAL OF EXISTING EQUIPMENT.
9. INSTALL DETECTORS A MINIMUM OF 3'-0" FROM ANY SUPPLY OR RETURN AIR REGISTERS.
10. WHEN INSTALLING SHIELDED CABLE THE FOLLOWING MUST BE OBSERVED:
    A. METALLIC CONTINUITY MUST BE MAINTAINED THROUGHOUT THE CABLE RUN.
    B. THE CABLE SHIELD MUST BE ISOLATED FROM GROUND AND TERMINATED ONLY IN THE ASSOCIATED CONTROL PANEL AT THE TERMINAL INDICATED ON THE CONTROL PANEL DRAWINGS. THE REMOTE END OF THE SHIELD (AT LAST DEVICE) MUST BE TAPED AND ISOLATED FROM GROUND.
11. ALL STROBE APPLIANCES SHALL BE SYNCHRONIZED. ALL ALARM INDICATING APPLIANCES (SPEAKERS) SHALL SOUND A "TEMPORAL 3' CODE PATTERN FOR SMOKE ALARM AND A "TEMPORAL 4' CODE PATTERN FOR CO ALARM.
12. AFTER ALARM INDICATION. ALL FANS SHALL BE MANUALLY RESET INDEPENDENT FROM F.A.C.P. SYSTEM RESET. PROVIDE ALL REQUIRED HARDWARE ACCESSORIES, MOTOR STARTERS, CONTROLS, POWER AND CONTROL WIRING AND CONDUITS TO PROVIDE INDEPENDENT RESET OF ALL FANS AFTER ALARM INDICATION.
13. INSTALL ALL DEVICES IN ACCORDANCE WITH A.D.A REQUIREMENTS. ALL DEVICES SHALL BE MOUNTED AS FOLLOWS:
    A. - MANUAL PULL STATIONS 48" O.C. TO HANDLE
    B. - ALARM INDICATING APPLIANCE 80" A.F.F.
    C. - VERIFY WITH CONTRACT SPECIFICATIONS FOR ANY DEVIATIONS.
14. ALL STROBES SHALL BE WIRED TO REMAIN ACTIVE AFTER SPEAKERS ARE SILENCED. STROBES SHALL REMAIN ACTIVE UNTIL ALARM IS RESOLVED.
15. PROVIDE AND INSTALL ALL NECESSARY CONTROL (RELAY) MODULES, SYNCHRONIZATION MODULES, ISOLATION MODUELS AND MONITOR MODULES AS REQUIRED BY MANUFACTURER.
16. CONTRACTOR TO INSTALL NECESSARY & REQUIRED POWER SUPPLY UNITS TO ENSURE PROPER OPERATION AT ALL MAGNETIC DOOR HOLDERS, CO DETECTOR, ETC. AS SHOWN ON DRAWINGS OR REQUIRED BY THE MANUFACTURER.
17. PROVIDE AND INSTALL ALL REQUIRED RELAYS TO RELEASE ELECTRIC DOOR LATCHES.
18. COORDINATE EXACT LOCATION OF REMOTE ANNUNCIATOR AND F.A.C.P. WITH AHJ AND OWNER.
19. PROVIDE ALL REQUIRED DUCT SMOKE DETECTORS. CONTRACTOR TO INSTALL DUCT SMOKE DETECTORS. CONTRACTOR TO INTERFACE ALL DUCT DETECTORS WITH FACP.
20. FIRE ALARM RISER DIAGRAM IS SCHEMATIC. REFER TO FLOOR PLANS FOR DEVICE TYPES AND QUANTITIES.
21. PROTECTIVE SHIELDS (STOPPER II) SHALL BE PROVIDED FOR ALL PULL STATIONS. SHIELDS SHALL FIT OVER MANUAL PULL STATIONS AND SHALL INCLUDE A BATTERY OPERATED PIERCING HORN WHEN THE SHIELD IS OPENED.
22. PLENUM RATED DATA AND FIRE ALARM CABLES SHALL BE USED ABOVE DROP CEILINGS.
23. ALL WIRING AND CABLES SHALL BE RUN IN CONDUIT IN UNFINISHED AREAS AND SURFACE METALS RACEWAY IN FINISHED AREAS.
24. ALL EQUIPMENT TO BE RECESSED MOUNTED ON DRYWALL WALLS WITH WIRING RUN CONCEALED.
25. ALL EQUIPMENT TO BE SURFACE MOUNTED ON MASONRY WALLS AND CEILINGS WITH WIRING RUN IN EMT CONDUIT IN UNFINISHED (BOILER ROOMS, STORAGE ROOMS, MECHANICAL ROOMS, ELECTRICAL ROOMS ETC.) AREAS.
26. ALL EQUIPMENT MOUNTED ON THE ROOF AND EXTERIOR OF THE BUILDING TO HAVE WIRING RUN IN RMC CONDUIT.
27. ALL HVAC EQUIPMENT WITH A CFM RATING OF 1000 CFM OR GREATER SHALL BE INTERCONNECTED TO THE FIRE ALARM SYSTEM AND SHUT DOWN UPON FIRE ALARM SYSTEM ALARM ACTIVATION. CONTRACTOR SHALL ALSO PROVIDE AND INSTALL NEW SUPPLY AND RETURN DUCT SMOKE DETECTORS WITH REMOTE LED'S FOR ALL HVAC UNITS WITH A CFM RATING OF 2000 CFM OR GREATER. CONTRACTOR SHALL INTERFACE WITH ALL EXISTING STARTERS AND PROVIDE NEW STARTERS WHERE REQUIRED.
28. ISOLATION MODULES SHALL BE INSTALLED TO LIMIT THE NUMBER OF FIRE ALARM DEVICES ON A CIRCUIT PER THE CODE.
29. FIRE ALARM SYSTEM SHALL HAVE 20% SPACE CAPACITY TO ALLOW FOR ADDITIONAL DEVICES.
30. FIRE ALARM SYSTEM SHALL HAVE BATTERY BACKUP CAPACITY TO PROVIDE 24 HOURS OF STANDBY AND 15 MINUTES OF ALARM.
31. FURNISH AND INSTALL PROTECTIVE GUARDS FOR ALL NEW FIRE ALARM DEVICES IN THE GYM.
32. CONTRACTOR SHALL REPLACE CEILING TILES (MATCH EXISTING) WHERE EXISTING FIRE ALARM DEVICES ARE REMOVED.
33. THE BRANCH CIRCUIT SUPPLYING THE FIRE ALARM EQUIPMENT(S) SHALL SUPPLY NO OTHER LOADS. THE LOCATION OF THE BRANCH-CIRCUIT OVERCURRENT PROTECTIVE DEVICE SHALL BE PERMANENTLY IDENTIFIED AT THE FIRE ALARM CONTROL UNIT. THE CIRCUIT DISCONNECTING MEANS SHALL HAVE RED IDENTIFICATION, SHALL BE ACCESSIBLE ONLY TO QUALIFIED PERSONNEL, AND SHALL BE IDENTIFIED AS "FIRE ALARM CIRCUIT." THE RED IDENTIFICATION SHALL NOT DAMAGE THE OVERCURRENT PROTECTIVE DEVICES OR OBSCURE THE MANUFACTURER'S MARKINGS. THE FIRE ALARM BRANCH-CIRCUIT DISCONNECTING MEANS SHALL BE PERMITTED TO BE SECURED IN THE "ON" POSITION.
34. CONTRACTOR SHALL FURNISH AND INSTALL A 18" X 24" FRAMED FLOOR PLAN OF THE SCHOOL WITH FA DEVICES INDICATED AT THE FACP AND REMOTE ANNUNCIATOR LOCATIONS.
35. CONTRACTOR TO INCLUDE THE FOLLOWING FA DEVICES WITH 30' OF CONDUIT AND WIRING INSTALLED IN THE BID. IF NOT USED, THE DEVICES SHALL BE TURNED OVER TO THE OWNER FOR "ATTIC STOCK".
    (5) PULL STATION)
    (10) SMOKE DETECTORS
    (5) HEAT DETECTORS
    (4) CARBON MONOXIDE DETECTORS
    (10) SPEAKER / STROBES)
    (5) STROBES
    (4) DUCT DETECTORS W/ REMOTE TEST STATIONS
    (5) MONITOR MODULES
    (5) CONTROL MODULES
    (6) ELECTROMAGNETIC DOOR HOLDERS
36. CONTRACTOR SHALL INCLUDE ALL CONDUIT AND WIRING FOR MONITORING AND/OR CONTROL OF FIRE SHUTTERS, FIRE DAMPERS, RANGE HOOD FIRE SUPPRESSION SYSTEMS, SHUNT TRIP CIRCUIT BREAKERS, CONTRACTORS AND HVAC SYSTEMS FOR SHUTDOWN VIA MONITOR OR CONTROL MODULES.

| | CONTROL UNIT & ANNUNCIATOR | | | | | NOTIFICATION | | | | SUPPLEMENTARY | | | | | |
|---|---|---|---|---|---|---|---|---|---|---|---|---|---|---|---|
| | ACTUATE COMMON ALARM SIGNAL INDICATOR | ACTUATE VISUAL ALARM SIGNALS | ACTUATE COMMON SUPERVISORY SIGNAL INDICATOR | ACTUATE COMMON TROUBLE SIGNAL | DISPLAY DEVICE TYPE AND LOCATION | ACTUATE FULL BUILDING EVACUATION SIGNALS | DISPLAY CHANGE OF STATUS | TRANSMIT FIRE ALARM SIGNAL TO SUPERVISING STATION | TRANSMIT SUPERVISION SIGNAL TO SUPERVISING STATION | TRANSMIT TROUBLE SIGNAL TO SUPERVISING STATION | ACTIVATE CO DETECTOR SOUNDER BASE | HVAC UNIT SHUTDOWN | INITIATE EXTERIOR STROBE | RELEASE MAG. DOOR HOLDERS | RELEASE ELECTRIC DOOR LOCKS | |
| MANUAL PULL STATION | ● | ● | | | ● | ● | ● | ● | | | | | ● | ● | ● | |
| SMOKE DETECTOR | ● | ● | | | ● | ● | ● | ● | | | | | ● | ● | ● | |
| HEAT DETECTOR | ● | ● | | | ● | ● | ● | ● | | | | | ● | ● | ● | |
| DUCT DETECTOR | | | ● | | ● | | ● | | ● | | ● | | | | | |
| CARBON MONOXIDE DETECTOR | | | ● | | ● | | ● | | ● | | | ● | | | | |
| FIRE PANEL AC POWER FAILURE | | | | ● | | | ● | | | ● | | | | | | |
| FA SYSTEM LOW BATTERY | | | | ● | | | ● | | | ● | | | | | | |
| OPEN CIRCUIT | | | | ● | | | ● | | | ● | | | | | | |
| GROUND FAULT | | | | ● | | | ● | | | ● | | | | | | |
| NOTIFICATION APPLIANCE CIRCUIT SHORT | | | | ● | | | ● | | | ● | | | | | | |
| RANGE HOOD FIRE SUPPRESSION SYSTEM | ● | ● | | | ● | ● | ● | ● | | | | | ● | ● | ● | |

## 3 Fire Alarm Sequence of Operation

SCALE: NOT TO SCALE


H2M architects + engineers
538 Broad Hollow Road, 4th Floor East
Melville, NY 11747
631.756.8000 • www.h2m.com
NY Architecture & Landscape Architecture: No Certificate Required
NY Engineering Certificate of Authorization No.: 0018178


CONSULTANTS:

| MARK | DATE | DESCRIPTION |
|---|---|---|
| | | |

STATE OF NEW YORK · JEFFREY L. CZAJKA · No. 073522 · LICENSED PROFESSIONAL ENGINEER

7.31.2028
Exp. Date

**JEFFREY L. CZAJKA, P.E.**
NY PROFESSIONAL ENGINEER Lic. No. 073522


"IN ACCORDANCE WITH ARTICLE 145, SECTION 7209 OF THE NYS EDUCATION LAW, ALTERATION OF THIS DOCUMENT EXCEPT BY A LICENSED PROFESSIONAL IS ILLEGAL."


| DESIGNED BY: | DRAWN BY: | CHECKED BY: | REVIEWED BY: |
|---|---|---|---|
| S. FREEMAN | W. TESTA | S. SOUSSOU | J. CZAJKA |

| PROJECT No: | DATE: | SCALE: |
|---|---|---|
| SMSD2505 - 2506 | OCTOBER 2026 | AS SHOWN |

CLIENT

**SOMERS CENTRAL SCHOOL DISTRICT**

**FIRE ALARM UPGRADES AT PRIMROSE ELEMENTARY SCHOOL AND SOMERS INTERMEDIATE SCHOOL**

**PRIMROSE ELEMENTARY SCHOOL:**
110 PRIMROSE ST, LINCOLNDALE, NY 10540
SED#: 66-21-01-06-0-002-017

**SOMERS INTERMEDIATE SCHOOL:**
240 US-202, SOMERS, NY 10589
SED#: 66-21-01-06-0-006-021

CONTRACT

**CONTRACT FA FIRE ALARM CONSTRUCTION**

STATUS

**FOR BID**

SHEET TITLE

**FIRE ALARM RISER AND NOTES**

DRAWING No.

**PE-FA 500.00**


C:\Users\wtesta\Documents_Revit Backup\SMSD2505_Central\25_M_wtesta36AUA.rvt
10/29/2025 9:41:10 AM

# SOMERS CENTRAL SCHOOL DISTRICT


## FIRE ALARM UPGRADES
## AT SOMERS INTERMEDIATE SCHOOL

### 240 US-202
### SOMERS, NY 10589

### SED #: 66-21-01-06-0-006-021

**CONTRACT FA - FIRE ALARM CONSTRUCTION**

## LOCATION MAP

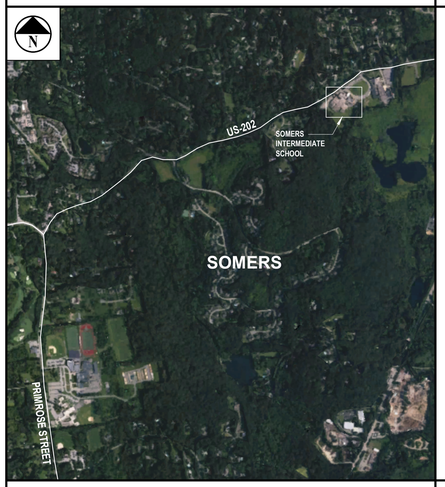


## SYMBOLS LEGEND

- BRICK
- BATT INSULATION
- ROOM NUMBER DESIGNATION TAG (ROOM NAME; ROOM; 000 ± S.F.; ROOM NUMBER; AREA)
- WINDOW ELEVATION KEY
- ACOUSTIC TILE / CERAMIC TILE
- RIGID INSULATION
- DRAWING TITLE (1 Title; SCALE: 1/8" = 1'-0")
- WALL TYPE
- COLUMN GRID
- CONCRETE
- GYPSUM BOARD
- REVISION TAG (XX)
- DOOR NUMBER (1001A)
- CONCRETE BLOCK
- PLYWOOD
- PRIMARY CEILING HEIGHT TAG (12'-0")
- SECONDARY CEILING HEIGHT TAG (1'-6" A.F.F.)
- EARTH
- WOOD BLOCKING
- EXTERIOR ELEVATION (1 / A 101)
- INTERIOR ELEVATION (A / A 101 / A)
- STEEL
- WOOD
- SECTION CUT (1 / A 101)
- DETAIL KEY (Ref; 1 / FAD 100)


## ABBREVIATIONS

| | | | | | |
|---|---|---|---|---|---|
| AB | ANCHOR BOLT | DS | DOWN SPOUT | NIC | NOT IN CONTRACT |
| A/C | AIR CONDITIONING | DW | DISHWASHER | NTS | NOT TO SCALE |
| ACI | AMERICAN CONCRETE INSTITUTE | DWG | DRAWING | OC | ON CENTER |
| ACT | ACOUSTICAL CEILING TILE | EA | EACH | OD | OUTSIDE DIAMETER |
| ACU | AIR CONDITIONING UNIT | EL | ELEVATION | PLYWD | PLYWOOD |
| ADJ | ADJUSTABLE | ELEC | ELECTRIC/ELECTRICAL | PSF | POUNDS PER SQUARE FOOT |
| A/E | ARCHITECT/ENGINEER | ELEV | ELEVATOR | PSI | POUNDS PER SQUARE INCH |
| AFF | ABOVE FINISH FLOOR | EP | ELECTRICAL PANEL | PTD | PAINTED |
| ALUM | ALUMINUM | EPY | EPOXY COATING | PVC | POLYVINYL CHLORIDE |
| ANCH | ANCHOR | EQ | EQUAL | R | RADIUS OR RISER |
| ANSI | AMERICAN NATIONAL STANDARDS INSTITUTE | EQUIP | EQUIPMENT | RCP | REFLECTED CEILING PLAN |
| APA | ACCESS PANEL | EXIST | EXISTING | RD | ROOF DRAIN |
| APPROX | APPROXIMATELY | EXST | EXHAUST | REINF | REINFORCED |
| ASPH | ASPHALT | FAI | FRESH AIR INTAKE | RM | ROOM |
| ASTM | AMERICAN SOCIETY FOR TESTING & MATERIALS | F.A.S. | FALL ARREST SYSTEM | RO | ROUGH OPENING |
| AWS | AMERICAN WELDING SOCIETY | F.C. | FIRE CODE | SIM | SIMILAR |
| B | FIRE BLANKET | FD | FLOOR DRAIN | SPEC | SPECIFICATIONS |
| BAL | BALANCE | FIN | FINISH | SQ | SQUARE |
| BB | BULLETIN BOARD | FR | FIRE RATED | SS | STAINLESS STEEL |
| BD | BOARD | FTG | FOOTING | STL | STEEL |
| BLDG | BUILDING | GA | GAUGE | TEMP | TEMPERATURE |
| BLK | BLOCK | GWB | GYPSUM WALL BOARD | TER | TERRAZZO |
| BLKG | BLOCKING | GYP | GYPSUM | THK | THICK |
| BM | BEAM | FYP. BD. | GYPSUM BOARD | T.O. | TOP OF |
| B.O. | BOTTOM OF | HC | HANDICAPPED | TYP | TYPICAL |
| BOL | BOTTOM OF LINTEL | HM | HOLLOW METAL | UTIL | UTILITY |
| BOT | BOTTOM | HOR | HORIZONTAL | VB | VAPOR BARRIER |
| CEIL | CEILING | HW | HOT WATER | VCT | VINYL COMPOSITION TILE |
| CEM | CEMENT | INSUL | INSULATION/INSULATING | VTR | VENT THRU ROOF |
| CER | CERAMIC | INT | INTERIOR | WC | WATER CLOSET |
| CLO | CLOSET | LAV | LAVATORY | WH | WATER HEATER |
| CMU | CONCRETE MASONRY UNIT | LDR | LEADER | WWF | WELDED WIRE FABRIC |
| COL | COLUMN | LT | LIGHT | | |
| CONC | CONCRETE | MAX | MAXIMUM | | |
| CONST | CONSTRUCTION | MECH | MECHANICAL | | |
| CONT | CONTINUOUS | MFR | MANUFACTURER | | |
| CORR | CORRIDOR | MISC | MISCELLANEOUS | | |
| CPT | CARPET | MO | MASONRY OPENING | | |
| | | MR | MOISTURE RESISTANT | | |

## GENERAL NOTES

1. ALL WORK SHALL COMPLY WITH THE NEW YORK STATE FIRE PREVENTION AND BUILDING CODE AS WELL AS THE NEW YORK STATE EDUCATION DEPARTMENT MANUAL OF PLANNING STANDARDS.
2. ALL NOTES APPEARING HEREIN, WITH THOSE ON VARIOUS DRAWINGS SHALL APPLY TO ALL DRAWINGS AND FORM PART OF THE CONTRACT DOCUMENTS.
3. IT IS THE CONTRACTORS RESPONSIBILITY TO FIELD VERIFY ALL DIMENSIONS, SQUARE FOOTAGES, LOCATIONS AND QUANTITIES OF ALL ITEMS AND/OR SPACES WHETHER INDICATED IN THE DRAWINGS OR NOT.
4. DO NOT SCALE MEASURE ANY DRAWING. VERIFY THE FIGURES, DIMENSIONS AND DESIGN INTENTION SHOWN ON THE DRAWINGS BEFORE BEGINNING LAYOUT OF THE WORK AND REPORT ANY ERRORS, INACCURACIES, OR CONFLICTS TO THE ARCHITECT/ENGINEER IN WRITING BEFORE BEGINNING ANY WORK.
5. ALL WORK SHALL COMPLY WITH ALL APPLICABLE CODES, LAWS AND STATUTES AS REQUIRED. STRICTLY ADHERE TO MANUFACTURER'S PRINTED INSTRUCTIONS.
6. VERIFY EXACT LAYOUT COMPATIBILITY WITH ALL EXISTING CONDITIONS BEFORE BEGINNING WORK.
7. DISTURB ONLY THOSE AREAS OF THE SITE AFFECTED BY RENOVATION, UNLESS NOTED OTHERWISE. PROTECT ALL OTHER AREAS. CONTRACTORS SHALL BE RESPONSIBLE FOR ALL PATCH AND REPAIR OF EXISTING FINISHES WHICH ARE DAMAGED DURING CONSTRUCTION.
8. EACH CONTRACTOR SHALL COMPLY WITH THE REQUIREMENTS OF ANSI ICC A117.1 AND PROVIDE WHERE APPLICABLE ADA COMPLIANT BUILDING COMPONENTS.
9. THE OWNER RESERVES THE RIGHT AT ALL TIMES TO DELIVER, PLACE AND INSTALL EQUIPMENT AND FURNISHINGS AS THE WORK PROGRESSES SO LONG AS THERE IS NOT A CONFLICT WITH THE CONTRACTORS.
10. THE CONTRACTOR SHALL MAINTAIN, AT THE SITE, ONE RECORD COPY OF ALL DRAWINGS, SPECIFICATIONS AND APPROVED SHOP DRAWINGS AND APPROVED SAMPLES MARKED CURRENTLY TO RECORD ALL CHANGES DURING CONSTRUCTION.
11. ANY CHANGES TO THE SCOPE OF WORK OR IN THE CONSTRUCTION DETAILS, WHETHER DUE TO FIELD CONDITIONS OR OMISSION SHALL BE DOCUMENTED BY THE ARCHITECT PRIOR TO EXECUTION. ANY INCREASE OR DECREASE IN THE CONTRACT PRICE MUST BE APPROVED IN WRITING PRIOR TO EXECUTION.
12. THE CONTRACTOR BY PRESENTING THEIR BID FOR THE WORK, REPRESENTS THAT THEY HAVE INSPECTED THE SITE AND IS COMPLETELY FAMILIAR WITH THE SCOPE OF WORK AND ALL FIELD CONDITIONS RELATED TO, AND AFFECTING THE WORK AND ITS PERFORMANCE. EXCEPTIONS AFFECTING THE WORK AND ITS PERFORMANCE, OR CONFLICTS BETWEEN FIELD CONDITIONS, SHALL BE BROUGHT TO THE ATTENTION OF THE ARCHITECT / ENGINEER PRIOR TO THE SUBMISSION OF BIDS. FAILURE TO DO SO WILL NOT RESULT IN A CHANGE TO THE CONTRACT PRICE IT SHALL BE THE CONTRACTOR'S SOLE RESPONSIBILITY TO PROVIDE ALL NECESSARY ACCOMMODATIONS TO COMPLETE THE SCOPE OF WORK.
13. CONTRACTORS SHALL POST A COPY OF THE PERMIT ISSUED BY THE N.Y.S. EDUCATION DEPARTMENT DURING THE ENTIRE DURATION OF PROJECT.
14. FOLLOW MANUFACTURER RECOMMENDATIONS FOR ALL HARDWARE AND FASTENERS INTO TREATED WOODS AND METALS.

## STAGING PLAN (N.T.S.)

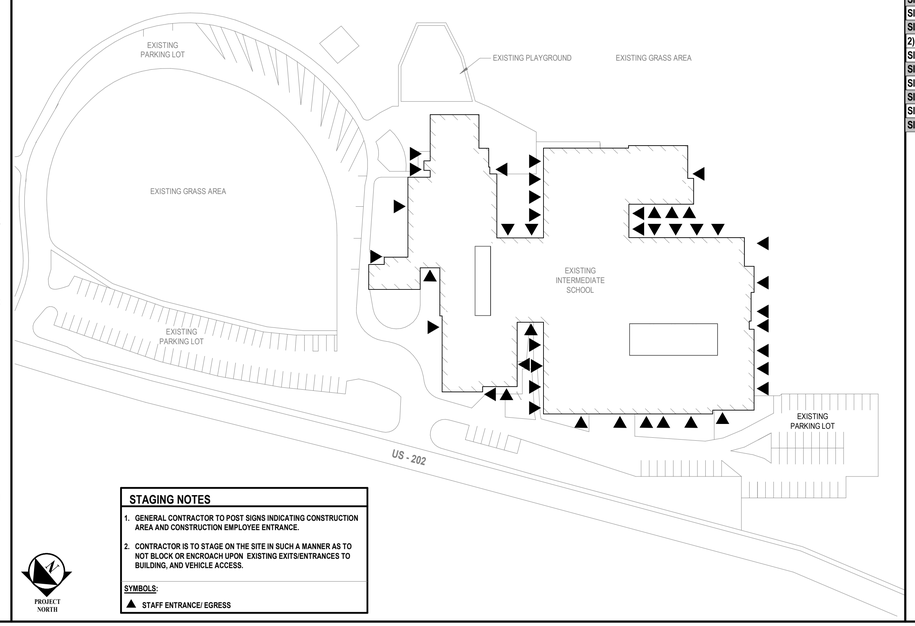


**STAGING NOTES**

1. GENERAL CONTRACTOR TO POST SIGNS INDICATING CONSTRUCTION AREA AND CONSTRUCTION EMPLOYEE ENTRANCE.
2. CONTRACTOR IS TO STAGE ON THE SITE IN SUCH A MANNER AS TO NOT BLOCK OR ENCROACH UPON EXISTING EXITS/ENTRANCES TO BUILDING, AND VEHICLE ACCESS.

SYMBOLS:

▲ STAFF ENTRANCE/ EGRESS

## DRAWING LIST


| | |
|---|---|
| 1) GENERAL | |
| SI-G 000 | COVER SHEET |
| SI-G 100 | EXISTING FIRST FLOOR PLAN |
| SI-G 101 | CODE COMPLIANCE INFORMATION AND EXISTING BASEMENT PLAN |
| 2) FIRE ALARM | |
| SI-FA 001 | FIRE ALARM LEGENDS |
| SI-FAD 100 | FIRST FLOOR FIRE ALARM DEMOLITION PLAN |
| SI-FAD 101 | BASEMENT FIRE ALARM DEMOLITION PLAN |
| SI-FA 100 | FIRST FLOOR FIRE ALARM PLAN |
| SI-FA 101 | BASEMENT FIRE ALARM NEW WORK PLAN |
| SI-FA 500 | FIRE ALARM RISER AND NOTES |



H2M architects + engineers

1133 Westchester Avenue, Suite N-210
White Plains, NY 10605
914.358.5623 • www.h2m.com
NY Architecture & Landscape Architecture: No Certificate Required
NY Engineering Certificate of Authorization No.: 0016178


CONSULTANTS:

| MARK | DATE | DESCRIPTION |
|---|---|---|
| | | |

REGISTERED ARCHITECT KATRINA PACHECO 041183 STATE OF NEW YORK

09/30/2029
KATRINA N. PACHECO, R.A.
NY PROFESSIONAL ARCHITECT Lic. No. 041183
Exp. Date

"IN ACCORDANCE WITH ARTICLE 145, SECTION 7209 OF THE NYS EDUCATION LAW, ALTERATION OF THIS DOCUMENT EXCEPT BY A LICENSED PROFESSIONAL IS ILLEGAL."

| DESIGNED BY: | DRAWN BY: | CHECKED BY: | REVIEWED BY: |
|---|---|---|---|
| L. RAUSCHER | L. RAUSCHER | S.MANDIC | L. FEELEY |

| PROJECT No: | DATE: | SCALE: |
|---|---|---|
| SMSD2506 | OCTOBER 2026 | AS SHOWN |

CLIENT

**SOMERS CENTRAL SCHOOL DISTRICT**

FIRE ALARM UPGRADES AT SOMERS INTERMEDIATE SCHOOL

240 US-202
SOMERS, NY 10589

SED #: 66-21-01-06-0-006-021

CONTRACT: ALL CONTRACTS

STATUS: FOR BID

SHEET TITLE: COVER SHEET

DRAWING No.: **SI-G 000.00**

C:\Users\lrausch\er\Documents_Revit Backup\SMSD2506_Central25_A_detached_Erausch\erBL03X.rvt
11/9/2026 4:02:46 PM

## LEGEND

| | |
|---|---|
| FE / FEC | EXISTING FIRE EXTINGUISHER |
| F | EXISTING PULL STATION |
| ST | EXISTING FIRE ALARM STROBE |
| H | EXISTING HORN / STROBE COMBO |
| H | EXISTING FIRE ALARM HORN |
| B | EXISTING FIRE ALARM BELL |
| AED | EXISTING AUTOMATED EXTERNAL DEFIBRILLATOR |
| SD | EXISTING SMOKE DETECTOR |
| | EXISTING EXIT SIGN |
| EL | EXISTING EMERGENCY LIGHTING |
| EX EL | EXISTING EXIT SIGN AND EMERGENCY LIGHTING |
| R | INDICATES EXISTING RESCUE WINDOW LOCATIONS |

1 **EXISTING FIRST FLOOR PLAN (FOR INFORMATION ONLY)**
SCALE: 1/16" = 1'-0"

PROJECT NORTH


H2M architects + engineers
1133 Westchester Avenue, Suite N-210
White Plains, NY 10605
914.358.5623 • www.h2m.com
NY Architecture & Landscape Architecture: No Certificate Required
NY Engineering Certificate of Authorization No.: 0018178


CONSULTANTS:

| MARK | DATE | DESCRIPTION |
|---|---|---|

REGISTERED ARCHITECT KATRINA PACHECO 041183 STATE OF NEW YORK

09/30/2029
KATRINA N. PACHECO, R.A.
NY PROFESSIONAL ARCHITECT Lic. No. 041183
Exp. Date

"IN ACCORDANCE WITH ARTICLE 145, SECTION 7209 OF THE NYS EDUCATION LAW, ALTERATION OF THIS DOCUMENT EXCEPT BY A LICENSED PROFESSIONAL IS ILLEGAL."

| DESIGNED BY: | DRAWN BY: | CHECKED BY: | REVIEWED BY: |
|---|---|---|---|
| L. RAUSCHER | L. RAUSCHER | S.MANDIC | L. FEELEY |

| PROJECT No: | DATE: | SCALE: |
|---|---|---|
| SMSD2505 - 2506 | OCTOBER 2026 | AS SHOWN |

CLIENT

# SOMERS CENTRAL SCHOOL DISTRICT

## FIRE ALARM UPGRADES AT PRIMROSE ELEMENTARY SCHOOL AND SOMERS INTERMEDIATE SCHOOL

**PRIMROSE ELEMENTARY SCHOOL:**
110 PRIMROSE ST, LINCOLNDALE, NY 10540
SED#: 66-21-01-06-0-002-017

**SOMERS INTERMEDIATE SCHOOL:**
240 US-202, SOMERS, NY 10589
SED#: 66-21-01-06-0-006-021

CONTRACT
**ALL CONTRACTS**

STATUS
**FOR BID**

SHEET TITLE
**EXISTING FIRST FLOOR PLAN (FOR INFORMATION ONLY)**


DRAWING No.
**SI-G 100.00**

C:\Users\lrausch\Documents_Revit Backup\SMSD2506_Central25_A_detached_Lrauscher6LC9X.rvt
11/6/2026 1:59:20 PM




1 **EXISTING BASEMENT FLOOR PLAN**
SCALE: 1/16" = 1'-0"

PROJECT NORTH

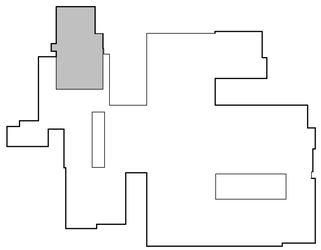

2 **KEY PLAN- BASEMENT**
SCALE: 1" = 100'-0"

PROJECT NORTH

## LEGEND

| | |
|---|---|
| FE / FEC | EXISTING FIRE EXTINGUISHER |
| F | EXISTING PULL STATION |
| ST | EXISTING FIRE ALARM STROBE |
| H | EXISTING HORN / STROBE COMBO |
| H | EXISTING FIRE ALARM HORN |
| B | EXISTING FIRE ALARM BELL |
| AED | EXISTING AUTOMATED EXTERNAL DEFIBRILLATOR |
| SD | EXISTING SMOKE DETECTOR |
| | EXISTING EXIT SIGN |
| EL | EXISTING EMERGENCY LIGHTING |
| EX / EL | EXISTING EXIT SIGN AND EMERGENCY LIGHTING |
| R | INDICATES EXISTING RESCUE WINDOW LOCATIONS |

## BUILDING CODE OF NEW YORK STATE (EXISTING BUILDING CODE OF NYS TABLE 504.3 & 504.4)

| | EXISTING | ALLOWED | PROPOSED |
|---|---|---|---|
| BUILDING OCCUPANCY | EDUCATIONAL (GROUP E) | EDUCATIONAL (GROUP E) | NO CHANGE |
| CONSTRUCTION CLASSIFICATION | IIB | IIB | NO CHANGE |
| HEIGHT (STORIES) | 2 | 2 | NO CHANGE |
| HEIGHT (FEET) | ± 27 | 55 | NO CHANGE |

## APPLICABLE BUILDING CODES

- NEW YORK STATE EDUCATION DEPARTMENT MANUAL OF PLANNING STANDARDS 2026
- 2025 EXISTING BUILDING CODE OF NEW YORK STATE
- 2025 FIRE CODE OF NEW YORK STATE
- 2025 MECHANICAL CODE OF NEW YORK STATE
- 2025 PLUMBING CODE OF NEW YORK STATE
- 2025 FUEL GAS CODE OF NEW YORK STATE
- 2025 ENERGY CONSERVATION CONSTRUCTION CODE OF NEW YORK STATE
- NFPA 70 - NATIONAL ELECTRICAL CODE - 2023 EDITION
- ACCESSIBLE BUILDINGS ICC/ANSI A117.1- 2017 EDITION
- AMERICAN WITH DISABILITIES ACT

## 2025 EXISTING BUILDING CODE OF NEW YORK STATE COMPLIANCE & PROJECT SCOPE

**ALTERATION - LEVEL 1**

**EBCNYS CHAPTER 6 - CLASSIFICATION OF WORK**

SECTION 602- ALTERATION - LEVEL 1
602.1 SCOPE: LEVEL 1 ALTERATIONS INCLUDE THE REMOVAL AND REPLACEMENT OR THE COVERING OF EXISTING MATERIALS ELEMENTS, EQUIPMENT, OR FIXTURES USING NEW MATERIALS, ELEMENTS EQUIPMENT, OR FIXTURES THAT SERVE THE SAME PURPOSE.

602.2 APPLICATION: LEVEL 1 ALTERATIONS SHALL COMPLY WITH THE PROVISIONS OF CHAPTER 7.

**EBCNYS CHAPTER 7 - ALTERATIONS - LEVEL 1**

SECTION 701 - GENERAL
701.1 SCOPE: LEVEL 1 ALTERATIONS AS DESCRIBED IN SECTION 602 SHALL COMPLY WITH THE REQUIREMENTS OF THIS CHAPTER. LEVEL 1 ALTERATIONS TO HISTORIC BUILDINGS SHALL COMPLY WITH THIS CHAPTER, EXCEPT AS MODIFIED IN CHAPTER 12.

**ALTERATION WORK AT THIS BUILDING CONSISTS OF THE FOLLOWING:**

INTERIOR
1. VARIOUS HVAC UPGRADES
2. FIRE ALARM UPGRADES
3. VARIOUS BATHROOM UPGRADES
4. FLOORING AND CEILING REPLACEMENTS
5. REPLACING / ADDING CLOSERS TO DOORS WHERE NEEDED

EXTERIOR
1. BUILDING WEATHERIZATION UPGRADES
2. OUTDOOR LEARNING SPACE UPGRADES
3. REPAIRING BASEMENT RETAINING WALL
4. WINDOW REPLACEMENTS
5. TEACHERS ENTRANCE RAILING

## 2025 EBCNYS CHAPTER 7 ALTERATIONS - LEVEL 1

| CODE SECTION | REQUIRED/ALLOWED | ACTUAL AND PROPOSED |
|---|---|---|
| SECTION 701.1 CONFORMANCE | AN EXISTING BUILDING OR PORTION THEREOF SHALL NOT BE ALTERED SUCH THAT THE BUILDING BECOMES LESS SAFE THAN ITS EXISTING CONDITION. | COMPLIES. |
| SECTION 702.1 INTERIOR FINISHES | NEWLY INSTALLED INTERIOR WALL AND CEILING FINISHES SHALL COMPLY WITH CHAPTER 8 OF THE BUILDING CODE OF NEW YORK STATE. | COMPLIES. |
| SECTION 703 FIRE PROTECTION | ALTERATIONS SHALL BE DONE IN A MANNER THAT MAINTAINS THE LEVEL OF FIRE PROTECTION PROVIDED. | NEW WORK SHALL COMPLY WITH THE BUILDING CODE OF NEW YORK STATE |
| SECTION 704 MEANS OF EGRESS | ALTERATIONS SHALL BE DONE IN A MANNER THAT MAINTAINS THE LEVEL OF PROTECTION PROVIDED FOR THE MEANS OF EGRESS. | NEW WORK SHALL COMPLY WITH THE BUILDING CODE OF NEW YORK STATE |
| SECTION 706 STRUCTURAL | WHERE ALTERATION WORK INCLUDES REPLACEMENT OF EQUIPMENT THAT IS SUPPORTED BY THE BUILDING OR WHERE A REROOFING PERMIT IS REQUIRED, THE PROVISIONS OF THIS SECTION SHALL APPLY. | COMPLIES. |
| SECTION 707 ENERGY CONSERVATION | LEVEL 1 ALTERATIONS TO EXISTING BUILDINGS OR STRUCTURES DO NOT REQUIRE THE ENTIRE BUILDING OR STRUCTURE TO COMPLY WITH THE ENERGY REQUIREMENTS OF THE ENERGY CONSERVATION CONSTRUCTION CODE OF NEW YORK STATE OR RESIDENTIAL CODE OF NEW YORK STATE. THE ALTERATIONS SHALL CONFORM TO THE ENERGY REQUIREMENTS OF THE ENERGY CONSERVATION CONSTRUCTION CODE OF NEW YORK STATE OR RESIDENTIAL CODE OF NEW YORK STATE AS THEY RELATE TO NEW CONSTRUCTION ONLY. | COMPLIES. |

## GENERAL CODE NOTES (ALTERATION LEVEL 1) (EXISTING BUILDING CODE OF NYS)

1. "THE REMOVAL AND REPLACEMENT OR THE COVERING OF EXISTING MATERIALS, ELEMENTS, EQUIPMENT, OR FIXTURES USING NEW MATERIALS, ELEMENTS, EQUIPMENT, OR FIXTURES THAT SERVE THE SAME PURPOSE", IS CLASSIFIED AS AN ALTERATION LEVEL 1 PER EBCNYS SECTION 602.1.
2. EXISTING EGRESS SHALL BE MAINTAINED. EXISTING EXIT SIGNS TO REMAIN (TYP. FOR ALL)
3. EXISTING SMOKE DETECTORS TO REMAIN (TYP. FOR ALL).
4. EXISTING FIRE EXTINGUISHERS TO REMAIN (TYP. FOR ALL).
5. ALL INTERIOR WALL AND CEILING FINISHES MUST MEET OR EXCEED THE REQUIREMENTS STATED IN TABLE 803.13.
6. ALL GLAZING IN DOORS, FIXED SIDE PANELS ADJOINING DOORS, INTERIOR PARTITIONS WHERE GLAZING EXTENDS TO WITHIN 1'-6" OF FINISHED FLOOR AND GLASS PANELS GREATER THAN 50 SQ. FT. TO BE FULLY TEMPERED SAFETY GLASS PER NYSBC 2406.1.
7. INTERIOR GLAZING SIZES AND TYPES SHALL COMPLY WITH FIRE RATING (UL 263, ASTM E119) PER NYSBC 703.6.

H2M architects + engineers
1133 Westchester Avenue, Suite N-210
White Plains, NY 10605
914.358.5623 • www.h2m.com
NY Architecture & Landscape Architecture: No Certificate Required
NY Engineering Certificate of Authorization No.: 0018178

CONSULTANTS:

| MARK | DATE | DESCRIPTION |
|---|---|---|
| | | |

REGISTERED ARCHITECT KATRINA PACHECO 041183 STATE OF NEW YORK

Katrina N. Pacheco 09/30/2029
KATRINA N. PACHECO, R.A. (Exp. Date)
NY PROFESSIONAL ARCHITECT Lic. No. 041183

"IN ACCORDANCE WITH ARTICLE 145, SECTION 7209 OF THE NYS EDUCATION LAW, ALTERATION OF THIS DOCUMENT EXCEPT BY A LICENSED PROFESSIONAL IS ILLEGAL."

| DESIGNED BY: | DRAWN BY: | CHECKED BY: | REVIEWED BY: |
|---|---|---|---|
| L. RAUSCHER | L. RAUSCHER | S.MANDIC | L. FEELEY |

| PROJECT No: | DATE: | SCALE: |
|---|---|---|
| SMSD2505 - 2506 | OCTOBER 2026 | AS SHOWN |

CLIENT

**SOMERS CENTRAL SCHOOL DISTRICT**

**FIRE ALARM UPGRADES AT PRIMROSE ELEMENTARY SCHOOL AND SOMERS INTERMEDIATE SCHOOL**

**PRIMROSE ELEMENTARY SCHOOL:**
110 PRIMROSE ST, LINCOLNDALE, NY 10540
SED#: 66-21-01-06-0-002-017

**SOMERS INTERMEDIATE SCHOOL:**
240 US-202, SOMERS, NY 10589
SED#: 66-21-01-06-0-006-021

CONTRACT
**ALL CONTRACTS**

STATUS
**FOR BID**

SHEET TITLE
**CODE COMPLIANCE INFORMATION AND EXISTING BASEMENT PLAN (FOR INFORMATION ONLY)**

DRAWING No.
**SI-G 101.00**

C:\Users\lrauscher\Documents_Revit Backup\SMSD2506_Central\25_A_detached_Erauscher6_C9X.rvt
11/9/2026 1:59:20 PM

## FIRE ALARM LEGEND

| SYMBOL | DESCRIPTION | COMMENTS |
|---|---|---|
| FACP | FIRE ALARM CONTROL PANEL. | |
| RA | REMOTE ANNUNCIATOR WITH BACKBOX. | |
| S | SMOKE DETECTOR. | |
| S | SMOKE ALARM. SMOKE ALARMS SHALL BE EQUIPPED WITH 10-YEAR BATTERY BACKUP, VISUAL INDICATOR AND LOCAL SOUNDER BASE (520 MHZ, LOW FREQUENCY). | |
| S CO | COMBINATION SMOKE/CARBON MONOXIDE ALARM. ALARMS SHALL BE EQUIPPED WITH 10-YEAR BATTERY BACKUP, VISUAL INDICATOR, AND LOCAL SOUNDER BASE (520 MHZ, LOW FREQUENCY). | |
| RAL S | ABOVE CEILING SMOKE DETECTOR WITH REMOTE ALARM LAMP. | |
| RAL S CM S/R | DUCT DETECTOR WITH REMOTE ALARM LAMP; "S" DENOTES SUPPLY, "R" DENOTES RETURN. PROVIDE WEATHERPROOF ENCLOSURE WHERE DETECTOR CANNOT BE INSTALLED INSIDE BUILDING. PROVIDE 120V FEED FOR WEATHERPROOF ENCLOSURE FROM NEAREST CONVENIENCE OUTLET POWER FEED. | |
| RAL S CM | DUCT SMOKE DETECTOR WITH REMOTE ALARM LAMP AND CONTROL MODULE FOR FIRE SMOKE DAMPERS. | |
| H | HEAT DETECTOR. | |
| H F | HEAT DETECTOR 200°. | |
| CO | CARBON MONOXIDE DETECTOR. | |
| MH | ADDRESSABLE MINI HORN (520 MHZ, LOW FREQUENCY). | |
| | HORN/STROBE COMBO. | |
| | SPEAKER/STROBE COMBINATION | |
| WP | WEATHER PROOF HORN/STORBE COMBO WITH BACKBOX. | |
| AM | ADAPTER MODULE WITH MOUNTING PLATE. | |
| SH | SMOKE HATCH (F.B.O.). | |
| | STROBE. | |
| DH | MAGNETIC DOOR HOLDER. | |
| F | MANUAL PULL STATION WITH BACKBOX. | |
| CM | CONTROL MODULE (ADDRESSABLE RELAY). | |
| IAM | INDIVIDUAL ADDRESSABLE MODULE. | |
| AES | AUTOMATIC EXTINGUISHING SYSTEM. | |
| | MOTOR STARTER. | |
| EOL R | END OF LINE RESISTOR. | |
| BT | BEAM DETECTOR TRANSMITTER. | |
| BR | BEAM DETECTOR RECEIVER. | |
| SP | SURGE PROTECTOR. | |
| S EL | SMOKE DETECTOR FOR ELEVATOR RECALL. | |
| SRP | SUPPRESSION RELEASING PANEL. | |
| MS | MAINTENANCE SWITCH. | |
| SOL | SOLENOID (F.B.O.). | |
| PS | PRESSURE SWITCH. | |
| TS | TAMPER SWITCH | |
| FS | FLOW SWITCH | |
| CS | COIL SUPERVISORY (F.B.O.). | |
| B | SPRINKLER ALARM BELL. | |
| DCM | DOOR CLOSER CONTROL MODULE | |


H2M architects + engineers

538 Broad Hollow Road, 4th Floor East
Melville, NY 11747
631.756.8000 • www.h2m.com
NY Architecture & Landscape Architecture: No Certificate Required
NY Engineering Certificate of Authorization No.: 0018178


CONSULTANTS:

| MARK | DATE | DESCRIPTION |
|---|---|---|
| | | |
| | | |
| | | |
| | | |
| | | |
| | | |
| | | |
| | | |
| | | |
| | | |

STATE OF NEW YORK · JEFFREY L. CZAJKA · No. 073522-1 · LICENSED PROFESSIONAL ENGINEER

7.31.2028
Exp. Date

**JEFFREY L. CZAJKA, P.E.**
NY PROFESSIONAL ENGINEER Lic. No. 073522


"IN ACCORDANCE WITH ARTICLE 145, SECTION 7209 OF THE NYS EDUCATION LAW, ALTERATION OF THIS DOCUMENT EXCEPT BY A LICENSED PROFESSIONAL IS ILLEGAL."


| DESIGNED BY: | DRAWN BY: | CHECKED BY: | REVIEWED BY: |
|---|---|---|---|
| S. FREEMAN | W. TESTA | S. SOUSSOU | J. CZAJKA |

| PROJECT No: | DATE: | SCALE: |
|---|---|---|
| SMSD2505 - 2506 | OCTOBER 2026 | AS SHOWN |

CLIENT

# SOMERS CENTRAL SCHOOL DISTRICT

**FIRE ALARM UPGRADES AT PRIMROSE ELEMENTARY SCHOOL AND SOMERS INTERMEDIATE SCHOOL**

**PRIMROSE ELEMENTARY SCHOOL:**
110 PRIMROSE ST, LINCOLNDALE, NY 10540
SED#: 66-21-01-06-0-002-017

**SOMERS INTERMEDIATE SCHOOL:**
240 US-202, SOMERS, NY 10589
SED#: 66-21-01-06-0-006-021

CONTRACT

**CONTRACT FA**
**FIRE ALARM CONSTRUCTION**

STATUS

**FOR BID**

SHEET TITLE

**FIRE ALARM LEGENDS**

DRAWING No.

# SI-FA 001.00


C:\Users\wtesta\Documents_Revit Backup\SMSD2506_Central25_M_wtesta36AUA.rvt
10/29/2026 11:27:36 AM

## GENERAL NOTES

1. REFER TO DRAWING SI-FA 001 FOR FIRE ALARM LEGENDS.
2. REFER TO DRAWINGS SI-FAD 100 AND 101 FOR FIRE ALARM DEMOLITION DRAWINGS.
3. REFER TO DRAWINGS SI- FA 100 AND 101 FOR FIRE ALARM NEW WORK DRAWINGS.
4. REFER TO DRAWING SI-FA 500 FOR FIRE ALARM RISER AND NOTES.

## FIRE ALARM DEMOLITION NOTES

1. EXISTING FIRE ALARM CONTROL PANELS, REMOTE POWER SUPPLIES, ANNUNCIATORS, AND SYSTEM DEVICES INCLUDING (PULL STATIONS, SMOKE DETECTORS, DUCT SMOKE DETECTORS DUCT DETECTOR REMOTE TEST STATIONS, HEAT DETECTORS, CO DETECTORS, MONITOR MODULES, CONTROL MODULES, NOTIFICATION APPLIANCES, AND DOOR HOLDERS) TO BE DISCONNECTED AND REMOVED IN THEIR ENTIRELY AFTER NEW FIRE ALARM SYSTEM HAS BEEN INSTALLED, TESTED AND ACCEPTED BY THE LOCAL FIRE MARSHAL, OWNER AND ENGINEER.
2. ALL FIRE ALARM DEVICES SHOWN HATCHED ON THIS DEMOLITION PLAN ARE EXISTING TO BE REMOVED WITH ASSOCIATED CONDUIT AND WIRING BACK TO THEIR SOURCE.
3. CONTRACTOR IS RESPONSIBLE TO PATCH AND PAINT ALL OPENINGS TO MATCH EXISTING FINISHES AS A RESULT OF REMOVAL OF EXISTING EQUIPMENT.
4. CONTRACTOR SHALL REPLACE ALL CEILING TILES WHERE FIRE ALARM DEVICES WERE REMOVED TO MATCH EXISTING FINISHES.
5. FIRE ALARM EQUIPMENT AND DEVICES SHOWN ON THIS PLAN ARE BASED ON A SURVEY OF THE SCHOOL AND NOT ALL ROOMS OR SPACES WERE ACCESSIBLE. CONTRACTOR'S BID SHALL INCLUDE THE REMOVAL OF ALL FIRE ALARM DEVICES, WHETHER SHOWN OR NOT.

1 **FIRST FLOOR FIRE ALARM DEMOLITION PLAN**
SCALE: 1/16" = 1'-0"

PROJECT NORTH

C:\Users\wtesta\Documents_Revit Backup\SMSD2506_Central25_M_wtesta36AUA.rvt

10/28/2026 11:27:37 AM


H 2 M architects + engineers

538 Broad Hollow Road, 4th Floor East
Melville, NY 11747
631.756.8000 • www.h2m.com
NY Architecture & Landscape Architecture: No Certificate Required
NY Engineering Certificate of Authorization No.: 0018178


CONSULTANTS:

| MARK | DATE | DESCRIPTION |
|---|---|---|
| | | |

STATE OF NEW YORK · JEFFREY L. CZAJKA · LICENSED PROFESSIONAL ENGINEER · No. 073522-1

7.31.2028
Exp. Date

**JEFFREY L. CZAJKA, P.E.**
NY PROFESSIONAL ENGINEER Lic. No. 073522

"IN ACCORDANCE WITH ARTICLE 145, SECTION 7209 OF THE NYS EDUCATION LAW, ALTERATION OF THIS DOCUMENT EXCEPT BY A LICENSED PROFESSIONAL IS ILLEGAL."

| DESIGNED BY: | DRAWN BY: | CHECKED BY: | REVIEWED BY: |
|---|---|---|---|
| S. FREEMAN | W. TESTA | S. SOUSSOU | J. CZAJKA |

| PROJECT No: | DATE: | SCALE: |
|---|---|---|
| SMSD2505 - 2506 | OCTOBER 2026 | AS SHOWN |

CLIENT

# SOMERS CENTRAL SCHOOL DISTRICT

## FIRE ALARM UPGRADES AT PRIMROSE ELEMENTARY SCHOOL AND SOMERS INTERMEDIATE SCHOOL

**PRIMROSE ELEMENTARY SCHOOL:**
110 PRIMROSE ST, LINCOLNDALE, NY 10540
SED#: 66-21-01-06-0-002-017

**SOMERS INTERMEDIATE SCHOOL:**
240 US-202, SOMERS, NY 10589
SED#: 66-21-01-06-0-006-021

CONTRACT

**CONTRACT FA**
**FIRE ALARM CONSTRUCTION**

STATUS

**FOR BID**

SHEET TITLE

**FIRST FLOOR FIRE ALARM DEMOLITION PLAN**

DRAWING No.

# SI-FAD 100.00




1 **BASEMENT FIRE ALARM DEMOLITION PLAN**
SCALE: 1/16" = 1'-0"


PROJECT NORTH

## GENERAL NOTES

1. REFER TO DRAWING SI-FA 001 FOR FIRE ALARM LEGENDS.
2. REFER TO DRAWINGS SI-FAD 100 AND 101 FOR FIRE ALARM DEMOLITION DRAWINGS.
3. REFER TO DRAWINGS SI- FA 100 AND 101 FOR FIRE ALARM NEW WORK DRAWINGS.
4. REFER TO DRAWING SI-FA 500 FOR FIRE ALARM RISER AND NOTES.

## FIRE ALARM DEMOLITION NOTES

1. EXISTING FIRE ALARM CONTROL PANELS, REMOTE POWER SUPPLIES, ANNUNCIATORS, AND SYSTEM DEVICES INCLUDING (PULL STATIONS, SMOKE DETECTORS, DUCT SMOKE DETECTORS DUCT DETECTOR REMOTE TEST STATIONS, HEAT DETECTORS, CO DETECTORS, MONITOR MODULES, CONTROL MODULES, NOTIFICATION APPLIANCES, AND DOOR HOLDERS) TO BE DISCONNECTED AND REMOVED IN THEIR ENTIRELY AFTER NEW FIRE ALARM SYSTEM HAS BEEN INSTALLED, TESTED AND ACCEPTED BY THE LOCAL FIRE MARSHAL, OWNER AND ENGINEER.
2. ALL FIRE ALARM DEVICES SHOWN HATCHED ON THIS DEMOLITION PLAN ARE EXISTING TO BE REMOVED WITH ASSOCIATED CONDUIT AND WIRING BACK TO THEIR SOURCE.
3. CONTRACTOR IS RESPONSIBLE TO PATCH AND PAINT ALL OPENINGS TO MATCH EXISTING FINISHES AS A RESULT OF REMOVAL OF EXISTING EQUIPMENT.
4. CONTRACTOR SHALL REPLACE ALL CEILING TILES WHERE FIRE ALARM DEVICES WERE REMOVED TO MATCH EXISTING FINISHES.
5. FIRE ALARM EQUIPMENT AND DEVICES SHOWN ON THIS PLAN ARE BASED ON A SURVEY OF THE SCHOOL AND NOT ALL ROOMS OR SPACES WERE ACCESSIBLE. CONTRACTOR'S BID SHALL INCLUDE THE REMOVAL OF ALL FIRE ALARM DEVICES, WHETHER SHOWN OR NOT.

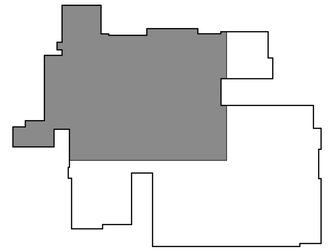

KEY PLAN - BASEMENT
SCALE: 1" = 100'-0"

PROJECT NORTH

H2M architects + engineers
538 Broad Hollow Road, 4th Floor East
Melville, NY 11747
631.756.8000 • www.h2m.com
NY Architecture & Landscape Architecture: No Certificate Required
NY Engineering Certificate of Authorization No.: 0018178

CONSULTANTS:

| MARK | DATE | DESCRIPTION |
|---|---|---|
| | | |
| | | |
| | | |
| | | |
| | | |
| | | |
| | | |
| | | |
| | | |
| | | |

STATE OF NEW YORK · JEFFREY L. CZAJKA · No. 073522-1 · LICENSED PROFESSIONAL ENGINEER

7.31.2028
Exp. Date

**JEFFREY L. CZAJKA, P.E.**
NY PROFESSIONAL ENGINEER Lic. No. 073522

"IN ACCORDANCE WITH ARTICLE 145, SECTION 7209 OF THE NYS EDUCATION LAW, ALTERATION OF THIS DOCUMENT EXCEPT BY A LICENSED PROFESSIONAL IS ILLEGAL."

| DESIGNED BY: | DRAWN BY: | CHECKED BY: | REVIEWED BY: |
|---|---|---|---|
| S. FREEMAN | W. TESTA | S. SOUSSOU | J. CZAJKA |

| PROJECT No: | DATE: | SCALE: |
|---|---|---|
| SMSD2505 - 2506 | OCTOBER 2026 | AS SHOWN |

CLIENT

**SOMERS CENTRAL SCHOOL DISTRICT**

**FIRE ALARM UPGRADES AT PRIMROSE ELEMENTARY SCHOOL AND SOMERS INTERMEDIATE SCHOOL**

**PRIMROSE ELEMENTARY SCHOOL:**
110 PRIMROSE ST, LINCOLNDALE, NY 10540
SED#: 66-21-01-06-0-002-017

**SOMERS INTERMEDIATE SCHOOL:**
240 US-202, SOMERS, NY 10589
SED#: 66-21-01-06-0-006-021

CONTRACT

**CONTRACT FA**
**FIRE ALARM CONSTRUCTION**

STATUS

**FOR BID**

SHEET TITLE

**BASEMENT FIRE ALARM DEMOLITION PLAN**

DRAWING No.

# SI-FAD 101.00

C:\Users\wtesta\Documents_Revit Backup\SMSD2506_Central25_M_wtesta36AUA.rvt
10/29/2026 11:27:37 AM

## GENERAL NOTES

1. REFER TO DRAWING SI-FA 001 FOR FIRE ALARM LEGENDS.
2. REFER TO DRAWINGS SI-FAD 100 AND 101 FOR FIRE ALARM DEMOLITION DRAWINGS.
3. REFER TO DRAWINGS SI- FA 100 AND 101 FOR FIRE ALARM NEW WORK DRAWINGS.
4. REFER TO DRAWING SI-FA 500 FOR FIRE ALARM RISER AND NOTES.

## FIRE ALARM DEDUCT ALTERNATE

CONTRACTOR SHALL DEDUCT THE COST FOR ALL WORK ASSOCIATED WITH THE INSTALLATION OF SMOKE DETECTORS LOCATED WITHIN GENERAL STUDENT CLASSROOMS.

## FIRE ALARM UNIT PRICING

CONTRACTOR SHALL PROVIDE A UNIT PRICE TO DEDUCT THE COST, ON A PER-FOOT BASIS, FOR REUSING THE FOLLOWING EXISTING WIRING IN LIEU OF PROVIDING NEW CABLE:

- EXISTING TYPE "A" FIRE ALARM CABLE (1-PAIR, TWISTED, SHIELDED #18 AWG FPLP).
- EXISTING TYPE "B" FIRE ALARM CABLE (1-PAIR #18 AWG NON SHIELDED FPLP).
- EXISTING TYPE "C" FIRE ALARM CABLE (1-PAIR #14 AWG NON SHIELDED FPLP).
- EXISTING TYPE "E" FIRE ALARM CABLE (#14 AWG NON SHIELDED THHN).
- EXISTING TYPE "F" FIRE ALARM CABLE (1-PAIR, TWISTED, SHIELDED #16 AWG FPLP).
- EXISTING TYPE "G" FIRE ALARM CABLE (1-PAIR, TWISTED, SHIELDED #14 AWG FPLP).

### 1 FIRST FLOOR FIRE ALARM NEW WORK PLAN

SCALE: 1/16" = 1'-0"

PROJECT NORTH


H2M architects + engineers

538 Broad Hollow Road, 4th Floor East
Melville, NY 11747
631.756.8000 • www.h2m.com
NY Architecture & Landscape Architecture: No Certificate Required
NY Engineering Certificate of Authorization No.: 0018178


CONSULTANTS:

| MARK | DATE | DESCRIPTION |
|---|---|---|
| | | |

STATE OF NEW YORK · JEFFREY L. CZAJKA · No. 073522-1 · LICENSED PROFESSIONAL ENGINEER

7.31.2028
Exp. Date

JEFFREY L. CZAJKA, P.E.
NY PROFESSIONAL ENGINEER Lic. No. 073522

"IN ACCORDANCE WITH ARTICLE 145, SECTION 7209 OF THE NYS EDUCATION LAW, ALTERATION OF THIS DOCUMENT EXCEPT BY A LICENSED PROFESSIONAL IS ILLEGAL."

| DESIGNED BY: | DRAWN BY: | CHECKED BY: | REVIEWED BY: |
|---|---|---|---|
| S. FREEMAN | W. TESTA | S. SOUSSOU | J. CZAJKA |

| PROJECT No: | DATE: | SCALE: |
|---|---|---|
| SMSD2505 - 2506 | OCTOBER 2026 | AS SHOWN |

CLIENT

# SOMERS CENTRAL SCHOOL DISTRICT

## FIRE ALARM UPGRADES AT PRIMROSE ELEMENTARY SCHOOL AND SOMERS INTERMEDIATE SCHOOL

**PRIMROSE ELEMENTARY SCHOOL:**
110 PRIMROSE ST, LINCOLNDALE, NY 10540
SED#: 66-21-01-06-0-002-017

**SOMERS INTERMEDIATE SCHOOL:**
240 US-202, SOMERS, NY 10589
SED#: 66-21-01-06-0-006-021

CONTRACT

**CONTRACT FA**
**FIRE ALARM CONSTRUCTION**

STATUS

**FOR BID**

SHEET TITLE


**FIRST FLOOR FIRE ALARM PLAN**

DRAWING No.

# SI-FA 100.00

C:\Users\wtesta\Documents_Revit Backup\SMSD2506_Central25_M_wtesta360AUA.rvt

10/28/2026 11:27:39 AM

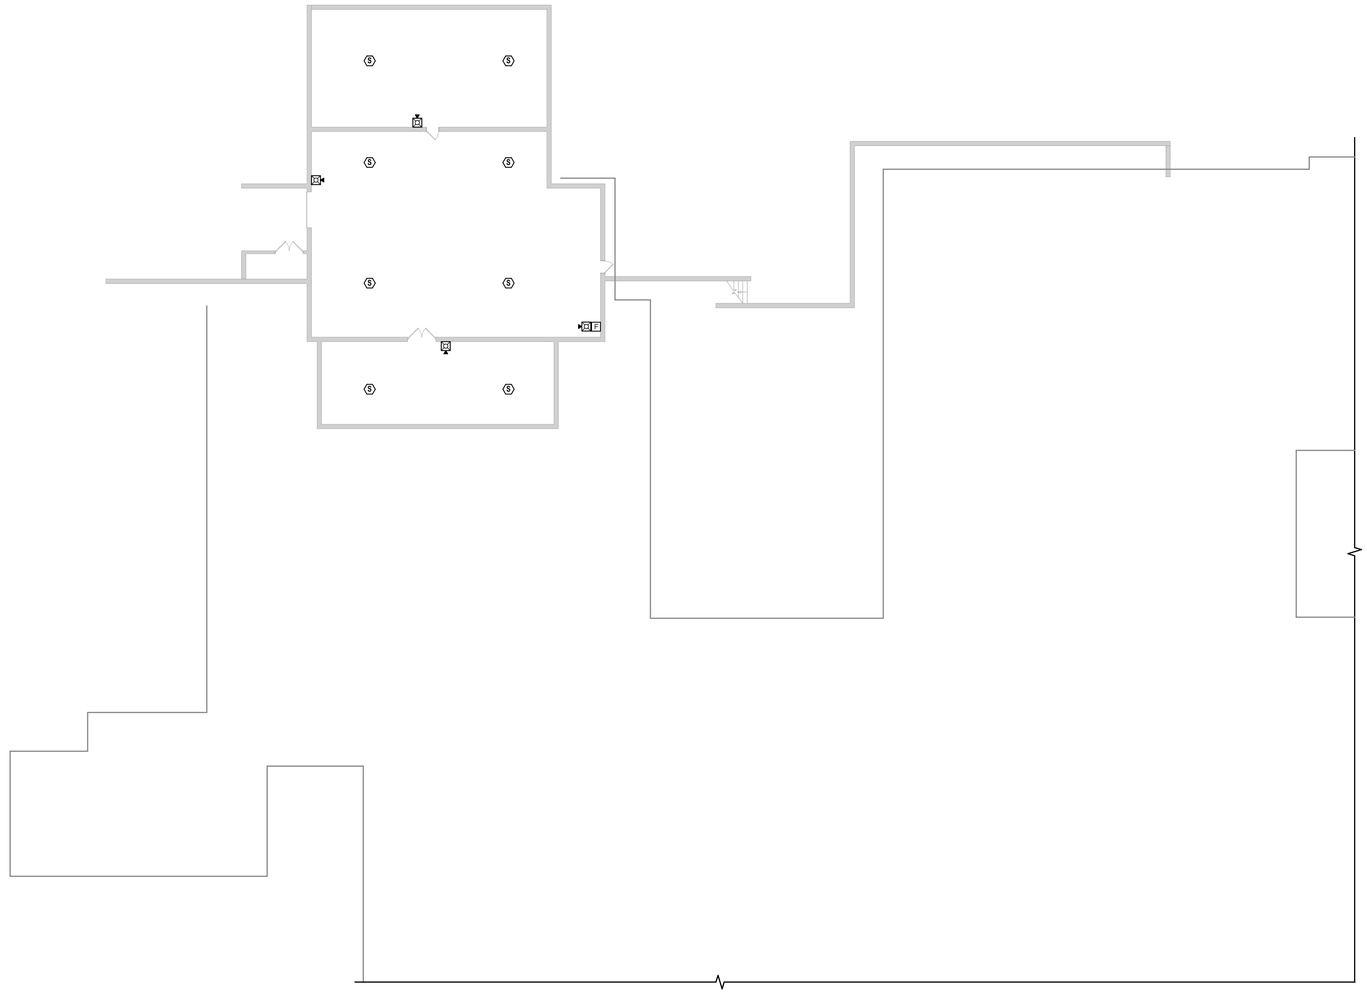

## 1 BASEMENT FIRE ALARM NEW WORK PLAN

SCALE: 1/16" = 1'-0"

PROJECT NORTH

## GENERAL NOTES

1. REFER TO DRAWING SI-FA 001 FOR FIRE ALARM LEGENDS.
2. REFER TO DRAWINGS SI-FAD 100 AND 101 FOR FIRE ALARM DEMOLITION DRAWINGS.
3. REFER TO DRAWINGS SI- FA 100 AND 101 FOR FIRE ALARM NEW WORK DRAWINGS.
4. REFER TO DRAWING SI-FA 500 FOR FIRE ALARM RISER AND NOTES.


## FIRE ALARM DEDUCT ALTERNATE

CONTRACTOR SHALL DEDUCT THE COST FOR ALL WORK ASSOCIATED WITH THE INSTALLATION OF SMOKE DETECTORS LOCATED WITHIN GENERAL STUDENT CLASSROOMS.

## FIRE ALARM UNIT PRICING

CONTRACTOR SHALL PROVIDE A UNIT PRICE TO DEDUCT THE COST, ON A PER-FOOT BASIS, FOR REUSING THE FOLLOWING EXISTING WIRING IN LIEU OF PROVIDING NEW CABLE:

- EXISTING TYPE "A" FIRE ALARM CABLE (1-PAIR, TWISTED, SHIELDED #18 AWG FPLP).
- EXISTING TYPE "B" FIRE ALARM CABLE (1-PAIR #18 AWG NON SHIELDED FPLP).
- EXISTING TYPE "C" FIRE ALARM CABLE (1-PAIR #14 AWG NON SHIELDED FPLP).
- EXISTING TYPE "E" FIRE ALARM CABLE (#14 AWG NON SHIELDED THHN).
- EXISTING TYPE "F" FIRE ALARM CABLE (1-PAIR, TWISTED, SHIELDED #16 AWG FPLP).
- EXISTING TYPE "G" FIRE ALARM CABLE (1-PAIR, TWISTED, SHIELDED #14 AWG FPLP).

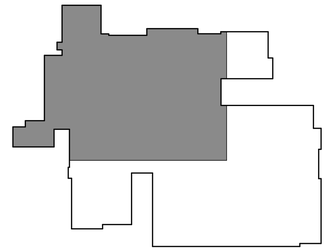

## KEY PLAN - BASEMENT

SCALE: 1" = 100'-0"

PROJECT NORTH


H 2 M architects + engineers

538 Broad Hollow Road, 4th Floor East
Melville, NY 11747
631.756.8000 • www.h2m.com
NY Architecture & Landscape Architecture: No Certificate Required
NY Engineering Certificate of Authorization No.: 0018178


CONSULTANTS:

| MARK | DATE | DESCRIPTION |
|---|---|---|
| | | |
| | | |
| | | |
| | | |
| | | |
| | | |
| | | |
| | | |
| | | |
| | | |

STATE OF NEW YORK · JEFFREY L. CZAJKA · No. 073522-1 · LICENSED PROFESSIONAL ENGINEER

7.31.2028
Exp. Date

**JEFFREY L. CZAJKA, P.E.**
NY PROFESSIONAL ENGINEER Lic. No. 073522

"IN ACCORDANCE WITH ARTICLE 145, SECTION 7209 OF THE NYS EDUCATION LAW, ALTERATION OF THIS DOCUMENT EXCEPT BY A LICENSED PROFESSIONAL IS ILLEGAL."

| DESIGNED BY: | DRAWN BY: | CHECKED BY: | REVIEWED BY: |
|---|---|---|---|
| S. FREEMAN | W. TESTA | S. SOUSSOU | J. CZAJKA |

| PROJECT No: | DATE: | SCALE: |
|---|---|---|
| SMSD2505 - 2506 | OCTOBER 2026 | AS SHOWN |

CLIENT

**SOMERS CENTRAL SCHOOL DISTRICT**

**FIRE ALARM UPGRADES AT PRIMROSE ELEMENTARY SCHOOL AND SOMERS INTERMEDIATE SCHOOL**

**PRIMROSE ELEMENTARY SCHOOL:**
110 PRIMROSE ST, LINCOLNDALE, NY 10540
SED#: 66-21-01-06-0-002-017

**SOMERS INTERMEDIATE SCHOOL:**
240 US-202, SOMERS, NY 10589
SED#: 66-21-01-06-0-006-021

CONTRACT

**CONTRACT FA**
**FIRE ALARM CONSTRUCTION**

STATUS

**FOR BID**


SHEET TITLE

**BASEMENT FIRE ALARM NEW WORK PLAN**

DRAWING No.

# SI-FA 101.00


C:\Users\wtesta\Documents_Revit Backup\SMSD2506_Central25_M_wtesta36AUA.rvt
10/29/2026 11:27:39 AM

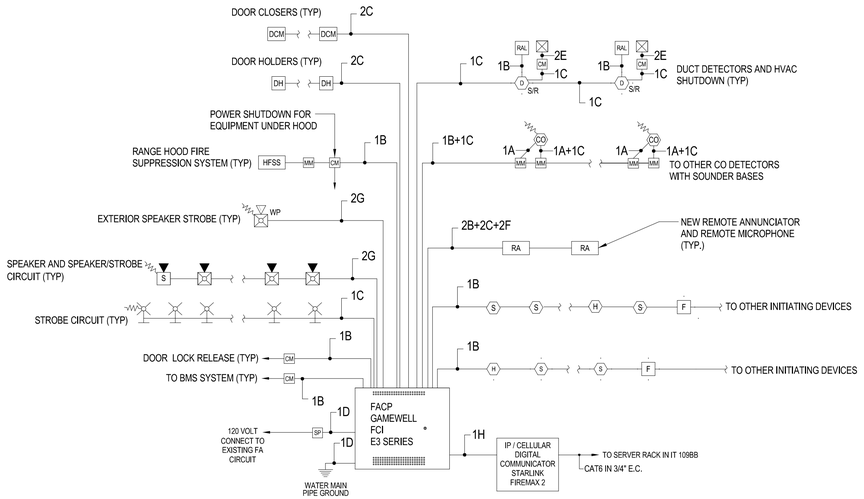


## 1 Fire Alarm Riser Diagram (Note #22)


SCALE: NOT TO SCALE

## WIRE LEGEND

| | WIRE DESCRIPTION | TYPE | NOTES |
|---|---|---|---|
| A | 1 PAIR TWISTED SHIELDED #18 | FPLP | - |
| B | 1 PAIR #18 AWG. NON SHIELDED | FPLP | - |
| C | 1 PAIR #14 AWG. NON SHIELDED | FPLP | - |
| D | #12 AWG. NON SHIELDED | THHN | 1 |
| E | #14 AWG. NON SHIELDED | THHN | - |
| F | 1 PAIR TWISTED SHIELDED #16 | FPLP | - |
| G | 1 PAIR TWISTED SHIELDED #14 | FPLP | - |
| H | MANUFACTURER RECOMMENDED CABLE | - | - |

**NOTES:**

**1. PROVIDE ALL 120 VOLT CIRCUITS IN CONDUIT.**

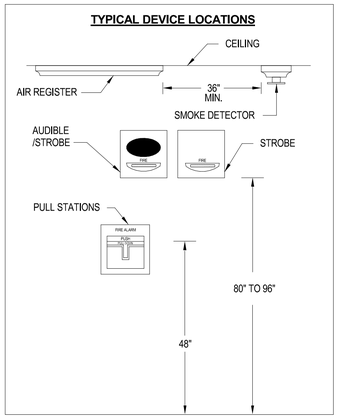


## 2 Fire Alarm Device Mounting Height Detail

SCALE: NOT TO SCALE

**NOTES:**

1. ALL WIRING TO BE INSTALLED ACCORDING TO THE LATEST REVISION OF THE NATIONAL ELECTRIC CODE OR AS DICTATED BY CONTRACT SPECIFICATIONS, AND THE 2022 EDITION OF N.F.P.A 72 OR AS REQUIRED BY LOCAL ORDINANCE.
2. ALL CONDUCTORS MUST BE TEST FREE OF OPENS, SHORTS AND GROUNDS.
3. GROUNDING MUST COMPLY WITH THE NATIONAL ELECTRIC CODE. GROUNDING MUST BE No. 12 A.W.G.
4. ALL PANEL TERMINATIONS TO BE SUPERVISED BY A FACTORY AUTHORIZED TECHNICIAN PRIOR TO POWERING EQUIPMENT.
5. FOR COMPONENT WIRING AND INSTALLATION INFORMATION REFER TO MANUFACTURERS REQUIREMENTS.
6. REFER TO CONTRACT DRAWINGS FOR APPROXIMATE DEVICE LOCATIONS. DRAWINGS REPRESENT DEVICE QUANTITIES. SHOP DRAWINGS SHALL BE SUBMITTED SHOWING SCALED LOCATIONS. CONTRACTOR TO SUBMIT PLANS STAMPED BY LICENSED NEW YORK PROFESSIONAL ENGINEER ONLY. SHOP DRAWINGS WITHOUT P.E. STAMP WILL BE AUTOMATICALLY REJECTED.
7. EXISTING FIRE ALARM SYSTEM INCLUDING ALL DEVICES TO BE DISCONNECTED AND REMOVED IN ITS ENTIRETY AFTER NEW FIRE ALARM HAS BEEN TESTED AND ACCEPTED BY LOCAL FIRE MARSHALL, OWNER AND ENGINEER ALL EQUIPMENT, CONDUIT AND WIRING TO BE REMOVED FROM DEVICE BACK TO THEIR ORIGINAL SOURCE.
8. CONTRACTOR RESPONSIBLE TO PATCH & PAINT ALL OPENINGS AS A RESULT OF REMOVAL OF EXISTING EQUIPMENT.
9. INSTALL DETECTORS A MINIMUM OF 3'-0" FROM ANY SUPPLY OR RETURN AIR REGISTERS.
10. WHEN INSTALLING SHIELDED CABLE THE FOLLOWING MUST BE OBSERVED:
    A. METALLIC CONTINUITY MUST BE MAINTAINED THROUGHOUT THE CABLE RUN.
    B. THE CABLE SHIELD MUST BE ISOLATED FROM GROUND AND TERMINATED ONLY IN THE ASSOCIATED CONTROL PANEL AT THE TERMINAL INDICATED ON THE CONTROL PANEL DRAWINGS. THE REMOTE END OF THE SHIELD (AT LAST DEVICE) MUST BE TAPED AND ISOLATED FROM GROUND.
11. ALL STROBE APPLIANCES SHALL BE SYNCHRONIZED. ALL ALARM INDICATING APPLIANCES (SPEAKERS) SHALL SOUND A "TEMPORAL 3' CODE PATTERN FOR SMOKE ALARM AND A "TEMPORAL 4' CODE PATTERN FOR CO ALARM.
12. AFTER ALARM INDICATION, ALL FANS SHALL BE MANUALLY RESET INDEPENDENT FROM F.A.C.P. SYSTEM RESET. PROVIDE ALL REQUIRED HARDWARE ACCESSORIES, MOTOR STARTERS, CONTROLS, POWER AND CONTROL WIRING AND CONDUITS TO PROVIDE INDEPENDENT RESET OF ALL FANS AFTER ALARM INDICATION.
13. INSTALL ALL DEVICES IN ACCORDANCE WITH A.D.A REQUIREMENTS. ALL DEVICES SHALL BE MOUNTED AS FOLLOWS:
    A. - MANUAL PULL STATIONS 48" O.C. TO HANDLE
    B. - ALARM INDICATING APPLIANCE 80" A.F.F.
    C. - VERIFY WITH CONTRACT SPECIFICATIONS FOR ANY DEVIATIONS.
14. ALL STROBES SHALL BE WIRED TO REMAIN ACTIVE AFTER SPEAKERS ARE SILENCED. STROBES SHALL REMAIN ACTIVE UNTIL ALARM IS RESOLVED.
15. PROVIDE AND INSTALL ALL NECESSARY CONTROL (RELAY) MODULES, SYNCHRONIZATION MODULES, ISOLATION MODUELS AND MONITOR MODULES AS REQUIRED BY MANUFACTURER.
16. CONTRACTOR TO INSTALL NECESSARY & REQUIRED POWER SUPPLY UNITS TO ENSURE PROPER OPERATION AT ALL MAGNETIC DOOR HOLDERS, CO DETECTOR, ETC. AS SHOWN ON DRAWINGS OR REQUIRED BY THE MANUFACTURER.
17. PROVIDE AND INSTALL ALL REQUIRED RELAYS TO RELEASE ELECTRIC DOOR LATCHES.
18. COORDINATE EXACT LOCATION OF REMOTE ANNUNCIATOR AND F.A.C.P. WITH AHJ AND OWNER.
19. PROVIDE ALL REQUIRED DUCT SMOKE DETECTORS. CONTRACTOR TO INSTALL DUCT SMOKE DETECTORS. CONTRACTOR TO INTERFACE ALL DUCT DETECTORS WITH FACP.
20. FIRE ALARM RISER DIAGRAM IS SCHEMATIC. REFER TO FLOOR PLANS FOR DEVICE TYPES AND QUANTITIES.
21. PROTECTIVE SHIELDS (STOPPER II) SHALL BE PROVIDED FOR ALL PULL STATIONS. SHIELDS SHALL FIT OVER MANUAL PULL STATIONS AND SHALL INCLUDE A BATTERY OPERATED PIERCING HORN WHEN THE SHIELD IS OPENED.
22. PLENUM RATED DATA AND FIRE ALARM CABLES SHALL BE USED ABOVE DROP CEILINGS.
23. ALL WIRING AND CABLES SHALL BE RUN IN CONDUIT IN UNFINISHED AREAS AND SURFACE METALS RACEWAY IN FINISHED AREAS.
24. ALL EQUIPMENT TO BE RECESSED MOUNTED ON DRYWALL WALLS WITH WIRING RUN CONCEALED.
25. ALL EQUIPMENT TO BE SURFACE MOUNTED ON MASONRY WALLS AND CEILINGS WITH WIRING RUN IN EMT CONDUIT IN UNFINISHED (BOILER ROOMS, STORAGE ROOMS, MECHANICAL ROOMS, ELECTRICAL ROOMS ETC.) AREAS.
26. ALL EQUIPMENT MOUNTED ON THE ROOF AND EXTERIOR OF THE BUILDING TO HAVE WIRING RUN IN RMC CONDUIT.
27. ALL HVAC EQUIPMENT WITH A CFM RATING OF 1000 CFM OR GREATER SHALL BE INTERCONNECTED TO THE FIRE ALARM SYSTEM AND SHUT DOWN UPON FIRE ALARM SYSTEM ALARM ACTIVATION. CONTRACTOR SHALL ALSO PROVIDE AND INSTALL NEW SUPPLY AND RETURN DUCT SMOKE DETECTORS WITH REMOTE LED'S FOR ALL HVAC UNITS WITH A CFM RATING OF 2000 CFM OR GREATER. CONTRACTOR SHALL INTERFACE WITH ALL EXISTING STARTERS AND PROVIDE NEW STARTERS WHERE REQUIRED.
28. ISOLATION MODULES SHALL BE INSTALLED TO LIMIT THE NUMBER OF FIRE ALARM DEVICES ON A CIRCUIT PER THE CODE.
29. FIRE ALARM SYSTEM SHALL HAVE 20% SPACE CAPACITY TO ALLOW FOR ADDITIONAL DEVICES.
30. FIRE ALARM SYSTEM SHALL HAVE BATTERY BACKUP CAPACITY TO PROVIDE 24 HOURS OF STANDBY AND 15 MINUTES OF ALARM.
31. FURNISH AND INSTALL PROTECTIVE GUARDS FOR ALL NEW FIRE ALARM DEVICES IN THE GYM.
32. CONTRACTOR SHALL REPLACE CEILING TILES (MATCH EXISTING) WHERE EXISTING FIRE ALARM DEVICES ARE REMOVED.
33. THE BRANCH CIRCUIT SUPPLYING THE FIRE ALARM EQUIPMENT(S) SHALL SUPPLY NO OTHER LOADS. THE LOCATION OF THE BRANCH-CIRCUIT OVERCURRENT PROTECTIVE DEVICE SHALL BE PERMANENTLY IDENTIFIED AT THE FIRE ALARM CONTROL UNIT. THE CIRCUIT DISCONNECTING MEANS SHALL HAVE RED IDENTIFICATION, SHALL BE ACCESSIBLE ONLY TO QUALIFIED PERSONNEL, AND SHALL BE IDENTIFIED AS "FIRE ALARM CIRCUIT." THE RED IDENTIFICATION SHALL NOT DAMAGE THE OVERCURRENT PROTECTIVE DEVICES OR OBSCURE THE MANUFACTURER'S MARKINGS. THE FIRE ALARM BRANCH-CIRCUIT DISCONNECTING MEANS SHALL BE PERMITTED TO BE SECURED IN THE "ON" POSITION.
34. CONTRACTOR SHALL FURNISH AND INSTALL A 18" X 24" FRAMED FLOOR PLAN OF THE SCHOOL WITH FA DEVICES INDICATED AT THE FACP AND REMOTE ANNUNCIATOR LOCATIONS.
35. CONTRACTOR TO INCLUDE THE FOLLOWING FA DEVICES WITH 30' OF CONDUIT AND WIRING INSTALLED IN THE BID. IF NOT USED, THE DEVICES SHALL BE TURNED OVER TO THE OWNER FOR "ATTIC STOCK".
    (5) PULL STATION)
    (10) SMOKE DETECTORS
    (5) HEAT DETECTORS
    (4) CARBON MONOXIDE DETECTORS
    (10) SPEAKER / STROBES)
    (5) STROBES
    (4) DUCT DETECTORS W/ REMOTE TEST STATIONS
    (5) MONITOR MODULES
    (5) CONTROL MODULES
    (6) ELECTROMAGNETIC DOOR HOLDERS
36. CONTRACTOR SHALL INCLUDE ALL CONDUIT AND WIRING FOR MONITORING AND/OR CONTROL OF FIRE SHUTTERS, FIRE DAMPERS, RANGE HOOD FIRE SUPPRESSION SYSTEMS, SHUNT TRIP CIRCUIT BREAKERS, CONTRACTORS AND HVAC SYSTEMS FOR SHUTDOWN VIA MONITOR OR CONTROL MODULES.

| | CONTROL UNIT & ANNUNCIATOR | | | | | NOTIFICATION | | | | SUPPLEMENTARY | | | | | |
|---|---|---|---|---|---|---|---|---|---|---|---|---|---|---|---|
| | ACTUATE COMMON ALARM SIGNAL INDICATOR | ACTUATE VISUAL ALARM SIGNALS | ACTUATE COMMON SUPERVISORY SIGNAL INDICATOR | ACTUATE COMMON TROUBLE SIGNAL | DISPLAY DEVICE TYPE AND LOCATION | ACTUATE FULL BUILDING EVACUATION SIGNALS | DISPLAY CHANGE OF STATUS | TRANSMIT FIRE ALARM SIGNAL TO SUPERVISING STATION | TRANSMIT SUPERVISION SIGNAL TO SUPERVISING STATION | TRANSMIT TROUBLE SIGNAL TO SUPERVISING STATION | ACTIVATE CO DETECTOR SOUNDER BASE | HVAC UNIT SHUTDOWN | INITIATE EXTERIOR STROBE | RELEASE MAG. DOOR HOLDERS | RELEASE ELECTRIC DOOR LOCKS | |
| MANUAL PULL STATION | ● | ● | | | ● | ● | ● | ● | | | | | ● | ● | ● | |
| SMOKE DETECTOR | ● | ● | | | ● | ● | ● | ● | | | | | ● | ● | ● | |
| HEAT DETECTOR | ● | ● | | | ● | ● | ● | ● | | | | | ● | ● | ● | |
| DUCT DETECTOR | | | ● | | ● | | ● | | ● | | ● | | | | | |
| CARBON MONOXIDE DETECTOR | | | ● | | ● | | ● | | ● | | | ● | | | | |
| FIRE PANEL AC POWER FAILURE | | | | ● | | | ● | | | ● | | | | | | |
| FA SYSTEM LOW BATTERY | | | | ● | | | ● | | | ● | | | | | | |
| OPEN CIRCUIT | | | | ● | | | ● | | | ● | | | | | | |
| GROUND FAULT | | | | ● | | | ● | | | ● | | | | | | |
| NOTIFICATION APPLIANCE CIRCUIT SHORT | | | | ● | | | ● | | | ● | | | | | | |
| RANGE HOOD FIRE SUPPRESSION SYSTEM | ● | ● | | | ● | ● | ● | ● | | | | | ● | ● | ● | |

## 3 Fire Alarm Sequence of Operation

SCALE: NOT TO SCALE


H2M architects + engineers
538 Broad Hollow Road, 4th Floor East
Melville, NY 11747
631.756.8000 • www.h2m.com
NY Architecture & Landscape Architecture: No Certificate Required
NY Engineering Certificate of Authorization No.: 0018178


CONSULTANTS:

| MARK | DATE | DESCRIPTION |
|---|---|---|
| | | |

STATE OF NEW YORK · JEFFREY L. CZAJKA · No. 073522-1 · LICENSED PROFESSIONAL ENGINEER

7.31.2028
Exp. Date

**JEFFREY L. CZAJKA, P.E.**
NY PROFESSIONAL ENGINEER Lic. No. 073522

"IN ACCORDANCE WITH ARTICLE 145, SECTION 7209 OF THE NYS EDUCATION LAW, ALTERATION OF THIS DOCUMENT EXCEPT BY A LICENSED PROFESSIONAL IS ILLEGAL."

| DESIGNED BY: | DRAWN BY: | CHECKED BY: | REVIEWED BY: |
|---|---|---|---|
| S. FREEMAN | W. TESTA | S. SOUSSOU | J. CZAJKA |

| PROJECT No: | DATE: | SCALE: |
|---|---|---|
| SMSD2505 - 2506 | OCTOBER 2026 | AS SHOWN |

CLIENT

# SOMERS CENTRAL SCHOOL DISTRICT

**FIRE ALARM UPGRADES AT PRIMROSE ELEMENTARY SCHOOL AND SOMERS INTERMEDIATE SCHOOL**

**PRIMROSE ELEMENTARY SCHOOL:**
110 PRIMROSE ST, LINCOLNDALE, NY 10540
SED#: 66-21-01-06-0-002-017

**SOMERS INTERMEDIATE SCHOOL:**
240 US-202, SOMERS, NY 10589
SED#: 66-21-01-06-0-006-021

CONTRACT

**CONTRACT FA FIRE ALARM CONSTRUCTION**

STATUS

**FOR BID**

SHEET TITLE

**FIRE ALARM RISER AND NOTES**

DRAWING No.

# SI-FA 500.00

C:\Users\wtesta\Documents_Revit Backup\SMSD2506_Central\25_M_wtesta36AUA.rvt

10/28/2026 11:27:40 AM

# SOMERS CENTRAL SCHOOL DISTRICT
## VARIOUS UPGRADES AT:
# PRIMROSE CAMPUS

### PRIMROSE ELEMENTARY SCHOOL

110 PRIMROSE STREET
LINCOLNDALE, NY 10540

SED #: 66-21-01-06-0-002-017

### SOMERS HIGH SCHOOL

120 PRIMROSE STREET
LINCOLNDALE, NY 10540

SED #: 66-21-01-06-0-003-023

**CONTRACT G1 - GENERAL CONSTRUCTION**
**CONTRACT P1 - PLUMBING CONSTRUCTION**
**CONTRACT M1 - MECHANICAL CONSTRUCTION**
**CONTRACT E1 - ELECTRICAL CONSTRUCTION**

## CONTRACT E1 - ELECTRICAL CONSTRUCTION

### PE - DRAWING LIST

| | |
|---|---|
| 1) GENERAL | |
| PE-G 000 | COVER SHEET AND GENERAL NOTES |
| PE-G 100 | EXISTING FIRST FLOOR PLAN - PART 'A' \| (FOR INFORMATION ONLY) |
| PE-G 101 | CODE COMPLIANCE INFORMATION, EXISTING FIRST FLOOR PLAN - PART 'B' \| (FOR INFORMATION ONLY) |
| 2) ARCHITECTURE | |
| PE-AD 100 | FIRST FLOOR DEMOLITION PLAN - PART 'A' |
| PE-AD 101 | FIRST FLOOR DEMOLITION PLAN - PART 'B' |
| PE-AD 430 | RESTROOM UPGRADES DEMOLITION PLANS |
| PE-A 100 | FIRST FLOOR PLAN - PART 'A' |
| PE-A 101 | FIRST FLOOR PLAN - PART 'B' |
| PE-A 200 | EXTERIOR BUILDING ELEVATIONS |
| PE-A 201 | EXTERIOR BUILDING ELEVATIONS |
| PE-A 202 | EXTERIOR BUILDING ELEVATIONS |
| PE-A 203 | EXTERIOR BUILDING ELEVATIONS |
| PE-A 204 | EXTERIOR BUILDING ELEVATIONS |
| PE-A 205 | EXTERIOR BUILDING ELEVATIONS |
| PE-A 206 | EXTERIOR BUILDING ELEVATIONS |
| PE-A 207 | EXTERIOR BUILDING ELEVATIONS |
| PE-A 401 | ENLARGED PLANS & ELEVATIONS CLASSROOM UPGRADES CLASSROOM TYPE 2 |
| PE-A 402 | ENLARGED PLANS & ELEVATIONS CLASSROOM UPGRADES CLASSROOM TYPE 18 |
| PE-A 430 | RESTROOM UPGRADES PROPOSED PLANS |
| PE-A 431 | RESTROOM UPGRADES DETAILS, DOOR AND FINISH SCHEDULES |
| PE-A 450 | ENLARGED CANOPY PLANS |
| PE-A 451 | ENLARGED CANOPY SECTIONS AND DETAILS |
| PE-A 500 | ARCHITECTURAL DETAILS |
| PE-A 501 | ARCHITECTURAL CASEWORK DETAILS |
| PE-A 610 | WINDOW SCHEDULE |
| PE-A 620 | DOOR SCHEDULE |
| 3) PLUMBING | |
| PE-P 001 | GENERAL NOTES, LEGEND, ABBREVIATIONS AND SCHEDULES |
| PE-P 100 | FIRST FLOOR NEW WORK ENLARGEMENT PLAN |
| 4) MECHANICAL | |
| PE-M 001 | GENERAL NOTES, LEGENDS, AND ABBREVIATIONS |
| PE-MD 110 | FIRST FLOOR DEMOLITION PLAN - PART 'A-M1' & PART 'A-M2' |
| PE-MD 111 | FIRST FLOOR DEMOLITION PLAN - PART 'A-M3' |
| PE-MD 112 | FIRST FLOOR DEMOLITION PLAN - PART 'A-M4' & PART 'A-'M5' |
| PE-MD 113 | FIRST FLOOR DEMOLITION PLAN - PART 'B-M1' |
| PE-MD 114 | FIRST FLOOR DEMOLITION PLAN - PART 'B-M2' |
| PE-MD 115 | ROOF DEMOLITION PLAN - PART 'A' |
| PE-MD 116 | ROOF DEMOLITION PLAN - PART 'B' |
| PE-M 110 | FIRST FLOOR NEW WORK PLAN - PART 'A-M1' & PART 'A-M2' |
| PE-M 111 | FIRST FLOOR NEW WORK PLAN - PART 'A-M3' |
| PE-M 112 | FIRST FLOOR NEW WORK PLAN - PART 'A-M4' & PART 'A-'M5' |
| PE-M 113 | FIRST FLOOR NEW WORK PLAN - PART 'B-M1' |
| PE-M 114 | FIRST FLOOR NEW WORK PLAN - PART 'B-M2' |
| PE-M 115 | ROOF NEW WORK PLAN - PART 'A' |
| PE-M 116 | ROOF NEW WORK PLAN - PART 'B' |
| PE-M 500 | DETAILS |
| PE-M 600 | SCHEDULES |
| PE-M 601 | SCHEDULES |
| PE-M 650 | CONTROL DIAGRAMS |
| 5) ELECTRICAL | |
| PE-E 001 | LEGENDS |
| PE-ED 100 | FIRST FLOOR DEMOLITION PLAN - PART 'A' |
| PE-ED 101 | FIRST FLOOR & BASEMENT DEMOLITION PLAN - PART 'B' |
| PE-ED 102 | ROOF DEMOLITION PLAN - PART 'A' |
| PE-ED 103 | ROOF DEMOLITION PLAN - PART 'B' |
| PE-E 100 | FIRST FLOOR NEW WORK PLAN - PART 'A' |
| PE-E 101 | FIRST FLOOR & BASEMENT NEW WORK PLAN - PART 'B' |
| PE-E 102 | ROOF NEW WORK PLAN - PART 'A' |
| PE-E 103 | ROOF NEW WORK PLAN - PART 'B' |
| PE-E 400 | ENLARGED CANOPY PLANS |
| PE-E 500 | DETAILS |
| PE-E 600 | SCHEDULES |

### HS - DRAWING LIST

| | |
|---|---|
| 1) GENERAL | |
| HS-G 100 | EXISTING BASEMENT & FIRST FLOOR PLAN \| AREA A |
| HS-G 101 | EXISTING FIRST FLOOR PLAN \| AREA B |
| HS-G 102 | EXISTING SECOND FLOOR PLAN \| AREA A |
| HS-G 103 | EXISTING SECOND FLOOR PLAN \| AREA B |
| HS-G 110 | CODE COMPLIANCE INFORMATION |
| 2) ARCHITECTURE | |
| HS-AD 100 | DEMOLITION FLOOR PLANS - AREA A |
| HS-AD 101 | FIRST FLOOR DEMOLITION PLAN - AREA B |
| HS-AD 102 | SECOND FLOOR DEMOLITION PLAN - AREA B |
| HS-AD 430 | RESTROOM UPGRADES DEMOLITION PLANS |
| HS-AD 440 | MALE LOCKER ROOM \| DEMOLITION PLANS, LEGENDS, AND NOTES |
| HS-AD 441 | FEMALE LOCKER ROOM \| DEMOLITION PLANS, LEGENDS, AND NOTES |
| HS-AD 450 | GYM EXTERIOR RAMP DEMOLITION PLAN \| ALTERNATE |
| HS-A 100 | FIRST & SECOND FLOOR CONSTRUCTION PLAN - AREA A |
| HS-A 101 | FIRST FLOOR CONSTRUCTION PLAN - AREA B |
| HS-A 102 | SECOND FLOOR CONSTRUCTION PLAN - AREA B |
| HS-A 121 | BASEMENT AND FIRST FLOOR RELECTED CEILING PLANS \| AREAS A & B |
| HS-A 122 | SECOND FLOOR REFLECTED CEILING PLAN- AREA B |
| HS-A 130 | ROOF PLAN - AREA A |
| HS-A 131 | ROOF PLAN - AREA B |
| HS-A 132 | ROOF ELEVATIONS |
| HS-A 200 | EXTERIOR ELEVATIONS |
| HS-A 201 | EXTERIOR ELEVATIONS |
| HS-A 202 | EXTERIOR ELEVATIONS |
| HS-A 203 | EXTERIOR ELEVATIONS |
| HS-A 204 | EXTERIOR ELEVATIONS |
| HS-A 205 | EXTERIOR ELEVATIONS |
| HS-A 400 | ENLARGED PLANS & ELEVATIONS CLASSROOM UPGRADES \| TYPE A-SCIENCE |
| HS-A 401 | ENLARGED PLANS & ELEVATIONS CLASSROOM UPGRADES \| TYPE B-SCIENCE |
| HS-A 402 | ENLARGED PLANS & ELEVATIONS CLASSROOM UPGRADES \| TYPE C-SCIENCE-RM 108D |
| HS-A 403 | ENLARGED PLANS & ELEVATIONS CLASSROOM UPGRADES \| TYPE D-SCIENCE-RM 112A |
| HS-A 404 | ENLARGED PLANS & ELEVATIONS CLASSROOM UPGRADES \| TYPE E-SCIENCE-RM 116A |
| HS-A 405 | ENLARGED PLANS & ELEVATIONS CLASSROOM UPGRADES \| TYPE F-SCIENCE-RM 118A |
| HS-A 406 | ENLARGED PLANS & ELEVATIONS CLASSROOM UPGRADES \| TYPE G-SCIENCE-RM 121A |
| HS-A 407 | ENLARGED PLANS & ELEVATIONS CLASSROOM UPGRADES \| TYPE H-SCIENCE-RM 122A |
| HS-A 408 | TOTS ROOM ENLARGED PLANS & ELEVATIONS UPGRADES \| RM 135A |
| HS-A 409 | FASHION ROOM ENLARGED PLANS & ELEVATIONS UPGRADES \| RM 136A |
| HS-A 410 | ENLARGED KITCHEN PLANS \| LEVEL 1 |
| HS-A 430 | RESTROOM UPGRADES PROPOSED PLANS |
| HS-A 440 | MALE LOCKER ROOM \| CONSTRUCTION PLAN, LEGENDS, AND NOTES |
| HS-A 441 | FEMALE LOCKER ROOM \| CONSTRUCTION PLAN, LEGENDS, AND NOTES |
| HS-A 450 | GYM EXTERIOR RAMP PROPOSED PLANS AND DETAILS \| ALTERNATE |
| HS-A 451 | GYM EXTERIOR RAMP PROPOSED CONDITIONS PLAN \| ALTERNATE |
| HS-A 500 | ARCHITECTURAL DETAILS |
| HS-A 501 | ROOF & AWNING DETAILS |
| HS-A 502 | CASEWORK DETAILS |
| HS-A 503 | CASEWORK DETAILS |
| HS-A 504 | CASEWORK DETAILS |
| HS-A 510 | WINDOW SCHEDULE AND DETAILS |
| HS-A 610 | DOOR SCHEDULE |
| 3) FOOD SERVICE | |
| HS-FS 400 | FOOD SERVICE LAYOUT PLAN \| FIRST FLOOR |
| HS-FS 401 | FOOD SERVICE REFRIGERANT PIPING PLAN \| FIRST FLOOR |
| HS-FS 402 | FOOD SERVICE CONDENSATE REMOVAL PLAN \| FIRST FLOOR |
| HS-FS 403 | FOOD SERVICE ELECTRICAL PLAN \| FIRST FLOOR |
| HS-FS 404 | FOOD SERVICE SPECIAL CONDITIONS PLAN \| FIRST FLOOR |
| 4) PLUMBING | |
| HS-P 001 | PLUMBING GENERAL NOTES, LEGEND, AND ABBREVIATIONS |
| HS-P 001 | GENERAL NOTES, LEGEND, AND ABBREVIATIONS |
| HS-P 101 | FIRST FLOOR CONSTRUCTION PLAN - AREA B |
| HS-P 200 | ENLARGEMENT PLANS |
| HS-P 201 | ENLARGEMENT PLANS |
| HS-P 500 | PLUMBING DETAILS |
| HS-P 500 | DETAILS |
| 5) MECHANICAL | |
| HS-M 001 | GENERAL NOTES, LEGENDS, AND ABBREVIATIONS |
| HS-MD 110 | PARTIAL BASEMENT DEMOLITION PLAN |
| HS-MD 111 | PARTIAL FIRST FLOOR DEMOLITION PLAN - AREA A |
| HS-MD 112 | PARTIAL FIRST FLOOR DEMOLITION PLAN - AREA B |
| HS-MD 113 | PARTIAL FIRST FLOOR DEMOLITION PLAN - AREA B |
| HS-MD 114 | PARTIAL FIRST FLOOR EXISTING PLAN - AREA B |
| HS-MD 115 | PARTIAL FIRST FLOOR DEMOLITION PLAN - AREA B |
| HS-MD 116 | PARTIAL SECOND FLOOR DEMOLITION PLAN - AREA A |
| HS-MD 117 | PARTIAL SECOND FLOOR DEMOLITION PLAN - AREA B |
| HS-MD 118 | PARTIAL SECOND FLOOR DEMOLITION PLAN - AREA B |
| HS-MD 119 | PARTIAL SECOND FLOOR DEMOLITION PLAN - AREA B |
| HS-MD 120 | PARTIAL ROOF DEMOLITION PLAN |
| HS-MD 121 | PARTIAL ROOF DEMOLITION PLAN |
| HS-M 110 | PARTIAL BASEMENT NEW WORK PLAN |
| HS-M 111 | PARTIAL FIRST FLOOR NEW WORK PLAN - AREA A |
| HS-M 112 | PARTIAL FIRST FLOOR NEW WORK PLAN - AREA B |
| HS-M 113 | PARTIAL FIRST FLOOR NEW WORK PLAN - AREA B |
| HS-M 114 | PARTIAL FIRST FLOOR NEW WORK PLAN - AREA B |
| HS-M 115 | PARTIAL SECOND FLOOR NEW WORK PLAN - AREA A |
| HS-M 116 | PARTIAL SECOND FLOOR NEW WORK PLAN - AREA B |
| HS-M 117 | PARTIAL SECOND FLOOR NEW WORK PLAN - AREA B |
| HS-M 118 | PARTIAL SECOND FLOOR NEW WORK PLAN - AREA B |
| HS-M 119 | PARTIAL ROOF NEW WORK PLAN |
| HS-M 120 | PARTIAL ROOF NEW WORK PLAN |
| HS-M 500 | DETAILS |
| HS-M 501 | DETAILS |
| HS-M 502 | DETAILS |
| HS-M 600 | SCHEDULES |
| HS-M 601 | SCHEDULES |
| HS-M 602 | SCHEDULES |
| HS-M 650 | CONTROL DIAGRAMS |
| HS-M 651 | CONTROL DIAGRAMS |
| HS-M 652 | CONTROL DIAGRAMS |
| HS-M 653 | CONTROL DIAGRAMS |
| HS-M 654 | CONTROL DIAGRAMS |
| 6) ELECTRICAL | |
| HS-E 001 | LEGENDS |
| HS-ED 100 | BASEMENT & FIRST FLOOR DEMOLITION PLAN - AREA A |
| HS-ED 101 | FIRST FLOOR DEMOLITION PLAN - AREA B |
| HS-ED 102 | SECOND FLOOR DEMOLITION PLAN - AREA A |
| HS-ED 103 | SECOND FLOOR DEMOLITION PLAN - AREA B |
| HS-ED 104 | ROOF DEMOLITION PLAN - AREA B |
| HS-E 100 | BASEMENT & FIRST FLOOR NEW WORK PLAN - AREA A |
| HS-E 101 | FIRST FLOOR NEW WORK PLAN - AREA B |
| HS-E 102 | SECOND FLOOR NEW WORK PLAN - AREA A |
| HS-E 103 | SECOND FLOOR NEW WORK PLAN - AREA B |
| HS-E 104 | ROOF NEW WORK PLAN - AREA B |
| HS-E 400 | FIRST FLOOR ENLARGED KITCHEN PLANS |
| HS-E 401 | FIRST FLOOR ENLARGED FASHION ROOM PLANS |
| HS-E 402 | SCIENCE CLASSROOMS 107D, 108D, 109D ENLARGED PLANS |
| HS-E 403 | SCIENCE CLASSROOMS 118A, 116A, & 112A ENLARGED PLANS |
| HS-E 500 | DETAILS |
| HS-E 600 | SCHEDULES |

File Path
9/17/2009 10:58:39 AM


H2M architects + engineers
1133 Westchester Avenue, Suite N-210
White Plains, NY 10605
914.358.5623 • www.h2m.com
NY Architecture & Landscape Architecture: No Certificate Required
NY Engineering Certificate of Authorization No.: 0018178


CONSULTANTS:

| MARK | DATE | DESCRIPTION |
|---|---|---|
| | | |

REGISTERED ARCHITECT KATRINA PACHECO 041183 STATE OF NEW YORK

KATRINA N. PACHECO, R.A. 09/30/2029
NY PROFESSIONAL ARCHITECT Lic. No. 041183 Exp. Date

"IN ACCORDANCE WITH ARTICLE 145, SECTION 7209 OF THE NYS EDUCATION LAW, ALTERATION OF THIS DOCUMENT EXCEPT BY A LICENSED PROFESSIONAL IS ILLEGAL."

| DESIGNED BY: | DRAWN BY: | CHECKED BY: | REVIEWED BY: |
|---|---|---|---|
| S. MANDIC | C. HENRY | L. RAUSCHER | K. PACHECO |

| PROJECT No: | DATE: | SCALE: |
|---|---|---|
| SMSD2505-2508 | NOVEMBER 2026 | AS SHOWN |

CLIENT
**SOMERS CENTRAL SCHOOL DISTRICT**

VARIOUS UPGRADES AT SOMERS CSD

110 & 120 PRIMROSE ST
LINCOLNDALE, NY 10540

PE - SED #: 66-21-01-06-0-002-017
HS - SED #: 66-21-01-06-0-003-023

CONTRACT
ALL CONTRACTS

STATUS
BID DOCUMENTS

SHEET TITLE
COVER SHEET


DRAWING No.
**G 001.00**

# SOMERS CENTRAL SCHOOL DISTRICT
## VARIOUS UPGRADES
## AT PRIMROSE ELEMENTARY SCHOOL

**CONTRACT G - GENERAL CONSTRUCTION**
**CONTRACT C - CIVIL CONSTRUCTION**
**CONTRACT P - PLUMBING CONSTRUCTION**
**CONTRACT M - MECHANICAL CONSTRUCTION**
**CONTRACT E - ELECTRICAL CONSTRUCTION**

**110 PRIMROSE STREET**
**LINCOLNDALE, NY 10540**
**SED #: 66-21-01-06-0-002-017**

### LOCATION MAP

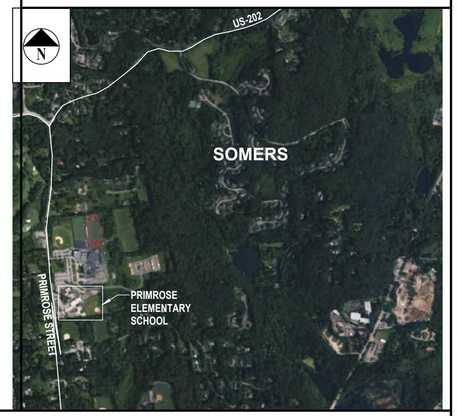



H2M architects + engineers
1133 Westchester Avenue, Suite N-210
White Plains, NY 10605
914.358.5623 • www.h2m.com
NY Architecture & Landscape Architecture: No Certificate Required
NY Engineering Certificate of Authorization No.: 0018178


CONSULTANTS:

| MARK | DATE | DESCRIPTION |
|---|---|---|
| | | |

### SYMBOLS LEGEND

BRICK
BATT INSULATION
ROOM NAME / ROOM / 000 / ± S.F. / ROOM NUMBER / AREA — ROOM NUMBER DESIGNATION TAG
A — WINDOW ELEVATION KEY
1i — WALL TYPE
1 Title SCALE: 1/8" = 1'-0" — DRAWING TITLE
0 — COLUMN GRID
ACOUSTIC TILE / CERAMIC TILE
RIGID INSULATION
CONCRETE
GYPSUM BOARD
XX — REVISION TAG
1001A 1001A — DOOR NUMBER
CONCRETE BLOCK
PLYWOOD
12'-0" — PRIMARY CEILING HEIGHT TAG
+9'-8 S.F. — SECONDARY CEILING HEIGHT TAG
EARTH
WOOD BLOCKING
1 / A 101 — EXTERIOR ELEVATION
A / A 101 / A — INTERIOR ELEVATION
STEEL
WOOD
1 / A 101 — SECTION CUT
Ref 1 / FAD 100 — DETAIL KEY


### ABBREVIATIONS

| | | | | | |
|---|---|---|---|---|---|
| AB | ANCHOR BOLT | DS | DOWN SPOUT | MR | MOISTURE RESISTANT |
| A/C | AIR CONDITIONING | DW | DISHWASHER | NIC | NOT IN CONTRACT |
| ACI | AMERICAN CONCRETE INSTITUTE | DWG | DRAWING | NTS | NOT TO SCALE |
| ACT | ACOUSTICAL CEILING TILE | EA | EACH | OC | ON CENTER |
| ACU | AIR CONDITIONING UNIT | EL | ELEVATION | OD | OUTSIDE DIAMETER |
| ADJ | ADJUSTABLE | ELEC | ELECTRIC/ELECTRICAL | PLYWD | PLYWOOD |
| A/E | ARCHITECT/ENGINEER | ELEV | ELEVATOR | PSF | POUNDS PER SQUARE FOOT |
| AFF | ABOVE FINISH FLOOR | EP | ELECTRICAL PANEL | PSI | POUNDS PER SQUARE INCH |
| ALUM | ALUMINUM | EPY | EPOXY COATING | PTD | PAINTED |
| ANCH | ANCHOR | EQ | EQUAL | PVC | POLYVINYL CHLORIDE |
| ANSI | AMERICAN NATIONAL STANDARDS INSTITUTE | EQUIP | EQUIPMENT | R | RADIUS OR RISER |
| APA | ACCESS PANEL | EXIST | EXISTING | RCP | REFLECTED CEILING PLAN |
| APPROX | APPROXIMATELY | EXST | EXHAUST | RD | ROOF DRAIN |
| ASPH | ASPHALT | FAI | FRESH AIR INTAKE | REINF | REINFORCED |
| ASTM | AMERICAN SOCIETY FOR TESTING & MATERIALS | F.A.S. | FALL ARREST SYSTEM | RM | ROOM |
| AWS | AMERICAN WELDING SOCIETY | F.C. | FIRE CODE | RO | ROUGH OPENING |
| B | FIRE BLANKET | FD | FLOOR DRAIN | SIM | SIMILAR |
| BAL | BALANCE | FIN | FINISH | SPEC | SPECIFICATIONS |
| BB | BULLETIN BOARD | FR | FIRE RATED | SQ | SQUARE |
| BD | BOARD | FTG | FOOTING | SS | STAINLESS STEEL |
| BLDG | BUILDING | GA | GAUGE | STL | STEEL |
| BLK | BLOCK | GWB | GYPSUM WALL BOARD | TEMP | TEMPERATURE |
| BLKG | BLOCKING | GYP | GYPSUM | TER | TERRAZZO |
| BM | BEAM | FYP. BD. | GYPSUM BOARD | THK | THICK |
| B.O. | BOTTOM OF | HC | HANDICAPPED | T.O. | TOP OF |
| BOL | BOTTOM OF LINTEL | HM | HOLLOW METAL | TYP | TYPICAL |
| BOT | BOTTOM | HOR | HORIZONTAL | UTIL | UTILITY |
| CEIL | CEILING | HW | HOT WATER | VB | VAPOR BARRIER |
| CEM | CEMENT | INSUL | INSULATION/INSULATING | VCT | VINYL COMPOSITION TILE |
| CER | CERAMIC | INT | INTERIOR | VTR | VENT THRU ROOF |
| CLO | CLOSET | LAV | LAVATORY | WC | WATER CLOSET |
| CMU | CONCRETE MASONRY UNIT | LDR | LEADER | WH | WATER HEATER |
| COL | COLUMN | LT | LIGHT | WWF | WELDED WIRE FABRIC |
| CONC | CONCRETE | MAX | MAXIMUM | | |
| CONST | CONSTRUCTION | MECH | MECHANICAL | | |
| CONT | CONTINUOUS | MFR | MANUFACTURER | | |
| CORR | CORRIDOR | MISC | MISCELLANEOUS | | |
| CPT | CARPET | MO | MASONRY OPENING | | |

### GENERAL NOTES

1. ALL WORK SHALL COMPLY WITH THE NEW YORK STATE FIRE PREVENTION AND BUILDING CODE AS WELL AS THE NEW YORK STATE EDUCATION DEPARTMENT MANUAL OF PLANNING STANDARDS
2. ALL NOTES APPEARING HEREIN, WITH THOSE ON VARIOUS DRAWINGS SHALL APPLY TO ALL DRAWINGS AND FORM PART OF THE CONTRACT DOCUMENTS.
3. IT IS THE CONTRACTORS RESPONSIBILITY TO FIELD VERIFY ALL DIMENSIONS, SQUARE FOOTAGES, LOCATIONS AND QUANTITIES OF ALL ITEMS AND/OR SPACES WHETHER INDICATED IN THE DRAWINGS OR NOT.
4. DO NOT SCALE MEASURE ANY DRAWING. VERIFY THE FIGURES, DIMENSIONS AND DESIGN INTENTION SHOWN ON THE DRAWINGS BEFORE BEGINNING LAYOUT OF THE WORK AND REPORT ANY ERRORS, INACCURACIES, OR CONFLICTS TO THE ARCHITECT/ENGINEER IN WRITING BEFORE BEGINNING ANY WORK.
5. ALL WORK SHALL COMPLY WITH ALL APPLICABLE CODES, LAWS AND STATUTES AS REQUIRED. STRICTLY ADHERE TO MANUFACTURER'S PRINTED INSTRUCTIONS.
6. VERIFY EXACT LAYOUT COMPATIBILITY WITH ALL EXISTING CONDITIONS BEFORE BEGINNING WORK.
7. DISTURB ONLY THOSE AREAS OF THE SITE AFFECTED BY RENOVATION, UNLESS NOTED OTHERWISE. PROTECT ALL OTHER AREAS. CONTRACTORS SHALL BE RESPONSIBLE FOR ALL PATCH AND REPAIR OF EXISTING FINISHES WHICH ARE DAMAGED DURING CONSTRUCTION.
8. EACH CONTRACTOR SHALL COMPLY WITH THE REQUIREMENTS OF ANSI ICC A117.1 AND PROVIDE WHERE APPLICABLE ADA COMPLIANT BUILDING COMPONENTS
9. THE OWNER RESERVES THE RIGHT AT ALL TIMES TO DELIVER, PLACE AND INSTALL EQUIPMENT AND FURNISHINGS AS THE WORK PROGRESSES SO LONG AS THERE IS NOT A CONFLICT WITH THE CONTRACTORS.
10. THE CONTRACTOR SHALL MAINTAIN, AT THE SITE, ONE RECORD COPY OF ALL DRAWINGS, SPECIFICATIONS AND APPROVED SHOP DRAWINGS AND APPROVED SAMPLES MARKED CURRENTLY TO RECORD ALL CHANGES DURING CONSTRUCTION.
11. ANY CHANGES TO THE SCOPE OF WORK OR IN THE CONSTRUCTION DETAILS, WHETHER DUE TO FIELD CONDITIONS OR OMISSION SHALL BE DOCUMENTED BY THE ARCHITECT PRIOR TO EXECUTION. ANY INCREASE OR DECREASE IN THE CONTRACT PRICE MUST BE APPROVED IN WRITING PRIOR TO EXECUTION.
12. THE CONTRACTOR BY PRESENTING THEIR BID FOR THE WORK, REPRESENTS THAT THEY HAVE INSPECTED THE SITE AND IS COMPLETELY FAMILIAR WITH THE SCOPE OF WORK AND ALL FIELD CONDITIONS RELATED TO, AND AFFECTING THE WORK AND ITS PERFORMANCE. EXCEPTIONS AFFECTING THE WORK AND ITS PERFORMANCE, OR CONFLICTS BETWEEN FIELD CONDITIONS, SHALL BE BROUGHT TO THE ATTENTION OF THE ARCHITECT / ENGINEER PRIOR TO THE SUBMISSION OF BIDS. FAILURE TO DO SO WILL NOT RESULT IN A CHANGE TO THE CONTRACT PRICE IT SHALL BE THE CONTRACTOR'S SOLE RESPONSIBILITY TO PROVIDE ALL NECESSARY ACCOMMODATIONS TO COMPLETE THE SCOPE OF WORK.
13. CONTRACTORS SHALL POST A COPY OF THE PERMIT ISSUED BY THE N.Y.S. EDUCATION DEPARTMENT DURING THE ENTIRE DURATION OF PROJECT.
14. FOLLOW MANUFACTURER RECOMMENDATIONS FOR ALL HARDWARE AND FASTENERS INTO TREATED WOODS AND METALS.

### STAGING PLAN (N.T.S.)

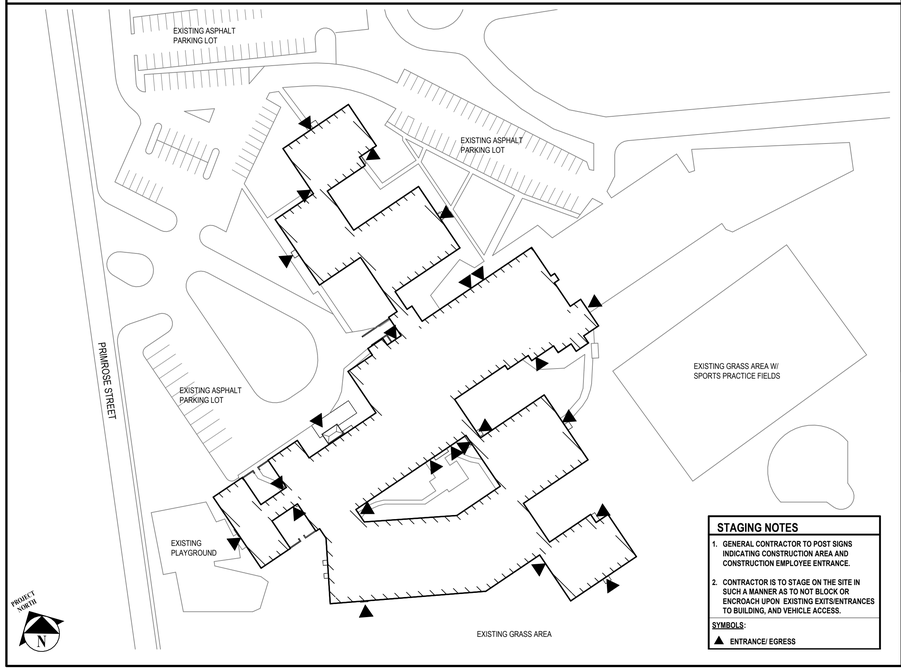


**STAGING NOTES**

1. GENERAL CONTRACTOR TO POST SIGNS INDICATING CONSTRUCTION AREA AND CONSTRUCTION EMPLOYEE ENTRANCE.
2. CONTRACTOR IS TO STAGE ON THE SITE IN SUCH A MANNER AS TO NOT BLOCK OR ENCROACH UPON EXISTING EXITS/ENTRANCES TO BUILDING, AND VEHICLE ACCESS.

SYMBOLS:
▲ ENTRANCE/ EGRESS

### DRAWING LIST

| | | | | | |
|---|---|---|---|---|---|
| 1) GENERAL | | PE-A 401 | ENLARGED PLANS & ELEVATIONS CLASSROOM UPGRADES CLASSROOM TYPE 2 | PE-M 111 | FIRST FLOOR NEW WORK PLAN - PART 'A-M3' |
| PE-G 000 | COVER SHEET AND GENERAL NOTES | PE-A 402 | ENLARGED PLANS & ELEVATIONS CLASSROOM UPGRADES CLASSROOM TYPE 18 | PE-M 112 | FIRST FLOOR NEW WORK PLAN - PART 'A-M4' & PART 'A-'M5' |
| PE-G 100 | EXISTING FIRST FLOOR PLAN - PART 'A' \| (FOR INFORMATION ONLY) | PE-A 430 | RESTROOM UPGRADES PROPOSED PLANS | PE-M 113 | FIRST FLOOR NEW WORK PLAN - PART 'B-M1' |
| PE-G 101 | CODE COMPLIANCE INFORMATION, EXISTING FIRST FLOOR PLAN - PART 'B' \| (FOR INFORMATION ONLY) | PE-A 431 | RESTROOM UPGRADES DETAILS, DOOR AND FINISH SCHEDULES | PE-M 114 | FIRST FLOOR NEW WORK PLAN - PART 'B-M2' |
| 2) CIVIL | | PE-A 450 | ENLARGED CANOPY PLANS | PE-M 115 | ROOF NEW WORK PLAN - PART 'A' |
| PE-CD 100 | EXISTING CONDITIONS & DEMOLITION PLAN | PE-A 451 | ENLARGED CANOPY SECTIONS AND DETAILS | PE-M 116 | ROOF NEW WORK PLAN - PART 'B' |
| PE-CS 100 | DIMENSIONAL SITE PLAN | PE-A 500 | ARCHITECTURAL DETAILS | PE-M 500 | DETAILS |
| PE-C 100 | GRADING & DRAINAGE PLAN | PE-A 501 | ARCHITECTURAL CASEWORK DETAILS | PE-M 600 | SCHEDULES |
| PE-C 500 | SITE DETAILS | PE-A 610 | WINDOW SCHEDULE | PE-M 601 | SCHEDULES |
| 4) ARCHITECTURE | | PE-A 620 | DOOR SCHEDULE | PE-M 650 | CONTROL DIAGRAMS |
| PE-AD 100 | FIRST FLOOR DEMOLITION PLAN - PART 'A' | 5) PLUMBING | | 7) ELECTRICAL | |
| PE-AD 101 | FIRST FLOOR DEMOLITION PLAN - PART 'B' | PE-P 001 | GENERAL NOTES, LEGEND, ABBREVIATIONS AND SCHEDULES | PE-E 001 | LEGENDS |
| PE-AD 430 | RESTROOM UPGRADES DEMOLITION PLANS | PE-P 100 | FIRST FLOOR NEW WORK ENLARGEMENT PLAN | PE-ED 100 | FIRST FLOOR DEMOLITION PLAN - PART 'A' |
| PE-A 100 | FIRST FLOOR PLAN - PART 'A' | 6) MECHANICAL | | PE-ED 101 | FIRST FLOOR & BASEMENT DEMOLITION PLAN - PART 'B' |
| PE-A 101 | FIRST FLOOR PLAN - PART 'B' | PE-M 001 | GENERAL NOTES, LEGENDS, AND ABBREVIATIONS | PE-ED 102 | ROOF DEMOLITION PLAN - PART 'A' |
| PE-A 200 | EXTERIOR BUILDING ELEVATIONS | PE-MD 110 | FIRST FLOOR DEMOLITION PLAN - PART 'A-M1' & PART 'A-M2' | PE-ED 103 | ROOF DEMOLITION PLAN - PART 'B' |
| PE-A 201 | EXTERIOR BUILDING ELEVATIONS | PE-MD 111 | FIRST FLOOR DEMOLITION PLAN - PART 'A-M3' | PE-E 100 | FIRST FLOOR NEW WORK PLAN - PART 'A' |
| PE-A 202 | EXTERIOR BUILDING ELEVATIONS | PE-MD 112 | FIRST FLOOR DEMOLITION PLAN - PART 'A-M4' & PART 'A-'M5' | PE-E 101 | FIRST FLOOR & BASEMENT NEW WORK PLAN - PART 'B' |
| PE-A 203 | EXTERIOR BUILDING ELEVATIONS | PE-MD 113 | FIRST FLOOR DEMOLITION PLAN - PART 'B-M1' | PE-E 102 | ROOF NEW WORK PLAN - PART 'A' |
| PE-A 204 | EXTERIOR BUILDING ELEVATIONS | PE-MD 114 | FIRST FLOOR DEMOLITION PLAN - PART 'B-M2' | PE-E 103 | ROOF NEW WORK PLAN - PART 'B' |
| PE-A 205 | EXTERIOR BUILDING ELEVATIONS | PE-MD 115 | ROOF DEMOLITION PLAN - PART 'A' | PE-E 400 | ENLARGED CANOPY PLANS |
| PE-A 206 | EXTERIOR BUILDING ELEVATIONS | PE-MD 116 | ROOF DEMOLITION PLAN - PART 'B' | PE-E 500 | DETAILS |
| PE-A 207 | EXTERIOR BUILDING ELEVATIONS | PE-M 110 | FIRST FLOOR NEW WORK PLAN - PART 'A-M1' & PART 'A-M2' | PE-E 600 | SCHEDULES |

REGISTERED ARCHITECT KATRINA PACHECO 041183 STATE OF NEW YORK

Katrina N. Pacheco 09/30/2029
KATRINA N. PACHECO, R.A.
NY PROFESSIONAL ARCHITECT Lic. No. 041183 Exp. Date
"IN ACCORDANCE WITH ARTICLE 145, SECTION 7209 OF THE NYS EDUCATION LAW, ALTERATION OF THIS DOCUMENT EXCEPT BY A LICENSED PROFESSIONAL IS ILLEGAL"

| DESIGNED BY: | DRAWN BY: | CHECKED BY: | REVIEWED BY: |
|---|---|---|---|
| M. LUCK | M. LUCK | S. MANDIC | K. PACHECO |

| PROJECT No: | DATE: | SCALE: |
|---|---|---|
| SMSD2505 | OCTOBER 2026 | AS SHOWN |

CLIENT
**SOMERS CENTRAL SCHOOL DISTRICT**

**VARIOUS UPGRADES AT PRIMROSE ELEMENTARY SCHOOL**

**110 PRIMROSE STREET**
**LINCOLNDALE, NY 10540**

**SED #: 66-21-01-06-0-002-017**


CONTRACT
**ALL CONTRACTS**

STATUS
**FOR BID**

SHEET TITLE
**COVER SHEET AND GENERAL NOTES**

DRAWING No.
**PE-G 000.00**

C:\Users\cherny\Documents_Revit Backup\SMSD2505_Central\25_A_cherryV893L.rvt
10/30/2026 2:41:13 PM

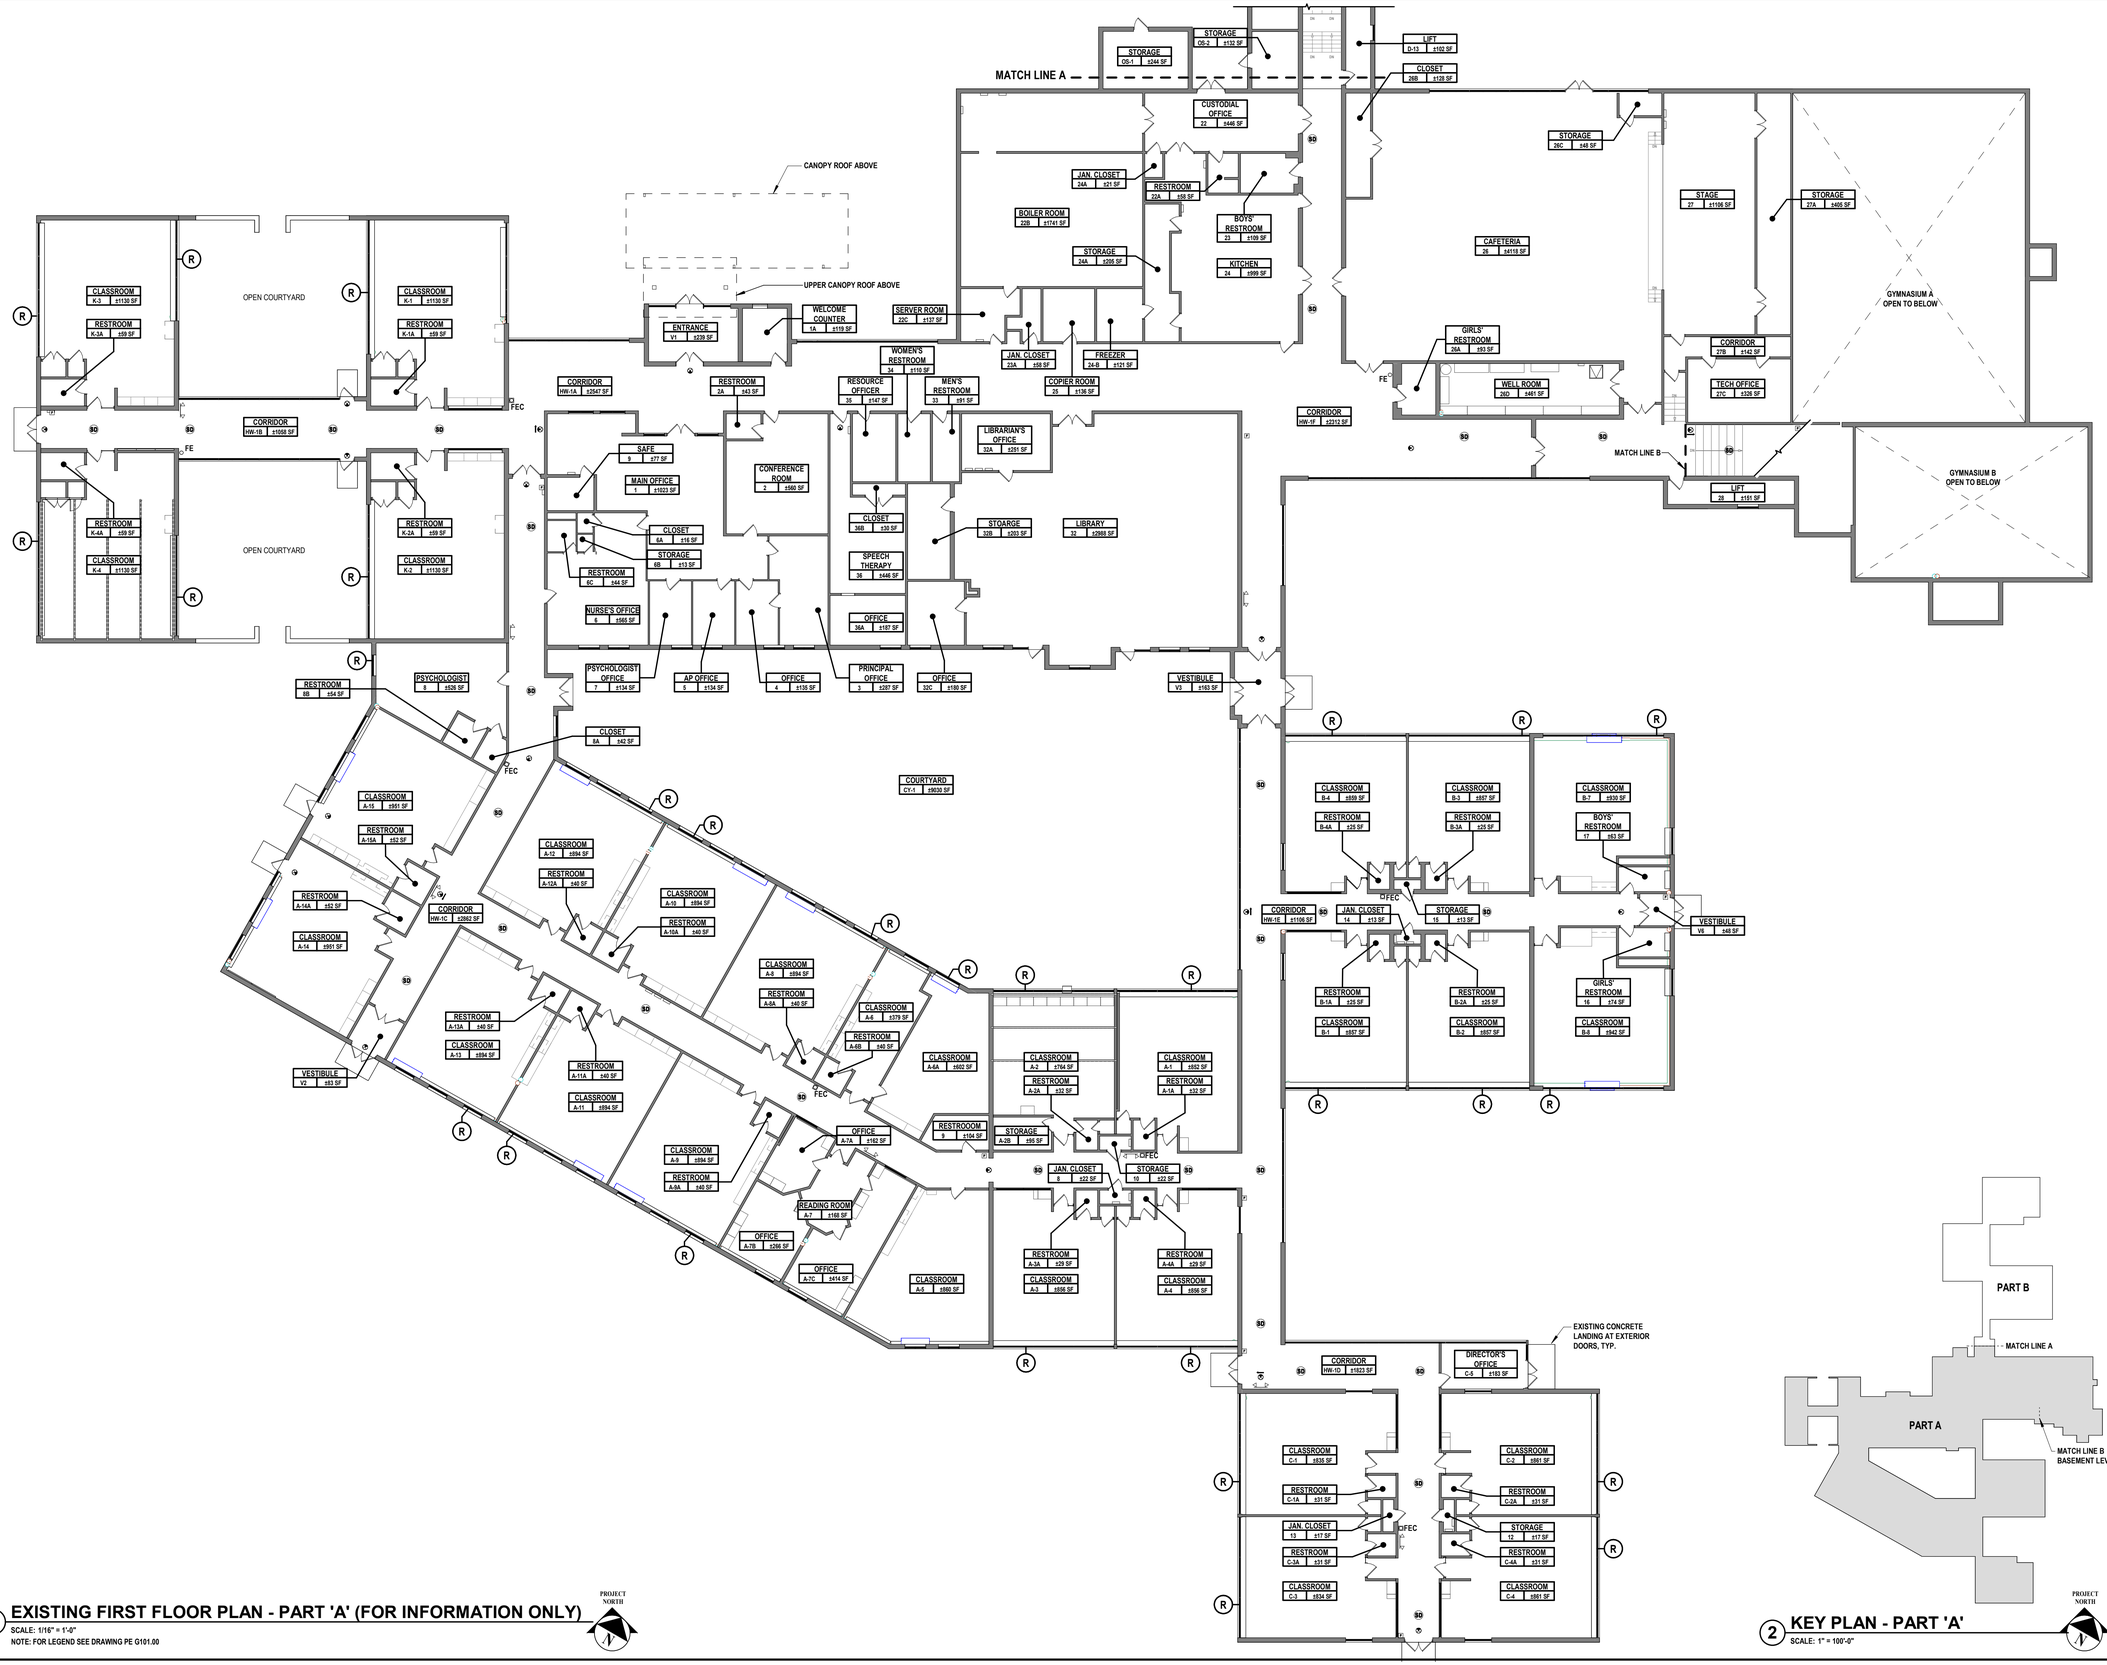


## 1 EXISTING FIRST FLOOR PLAN - PART 'A' (FOR INFORMATION ONLY)

SCALE: 1/16" = 1'-0"

NOTE: FOR LEGEND SEE DRAWING PE G101.00

PROJECT NORTH




## 2 KEY PLAN - PART 'A'

SCALE: 1" = 100'-0"

PROJECT NORTH

C:\Users\APappas\Documents_Revit Backup\SMSD2505_Central25_A_apappas\V6997.rvt

10/29/2026 3:04:47 PM


H2M architects + engineers

1133 Westchester Avenue, Suite N-210
White Plains, NY 10605
914.358.5623 • www.h2m.com
NY Architecture & Landscape Architecture: No Certificate Required
NY Engineering Certificate of Authorization No.: 0018178


CONSULTANTS:

| MARK | DATE | DESCRIPTION |
|---|---|---|
| | | |

REGISTERED ARCHITECT KATRINA PACHECO 041183 STATE OF NEW YORK

Katrina N. Pacheco 09/30/2029
Exp. Date

KATRINA N. PACHECO, R.A.
NY PROFESSIONAL ARCHITECT Lic. No. 041183

"IN ACCORDANCE WITH ARTICLE 145, SECTION 7209 OF THE NYS EDUCATION LAW, ALTERATION OF THIS DOCUMENT EXCEPT BY A LICENSED PROFESSIONAL IS ILLEGAL."

| DESIGNED BY: | DRAWN BY: | CHECKED BY: | REVIEWED BY: |
|---|---|---|---|
| M. LUCK | M. LUCK | S. MANDIC | K. PACHECO |

| PROJECT No: | DATE: | SCALE: |
|---|---|---|
| SMSD2505 | OCTOBER 2026 | AS SHOWN |

CLIENT

# SOMERS CENTRAL SCHOOL DISTRICT

## VARIOUS UPGRADES AT PRIMROSE ELEMENTARY SCHOOL

110 PRIMROSE STREET
LINCOLNDALE, NY 10540

SED #: 66-21-01-06-0-002-017

CONTRACT

ALL CONTRACTS

STATUS

FOR BID

SHEET TITLE

EXISTING FIRST FLOOR PLAN - PART 'A' (FOR INFORMATION ONLY)

DRAWING No.

# PE-G 100.00

## LEGEND

| | |
|---|---|
| ROOM NAME / ROOM / 000 ± S.F. / ROOM NUMBER / AREA | ROOM NUMBER DESIGNATION TAG |
| FE / FEC | EXISTING FIRE EXTINGUISHER / EXISTING FIRE EXTINGUISHER CABINET |
| F | EXISTING PULL STATION |
| ST | EXISTING FIRE ALARM STROBE |
| H | EXISTING HORN / STROBE COMBO |
| H | EXISTING FIRE ALARM HORN |
| B | EXISTING FIRE ALARM BELL |
| AED | EXISTING AUTOMATED EXTERNAL DEFIBRILLATOR |
| SD | EXISTING SMOKE DETECTOR |
| | EXISTING EXIT SIGN |
| EL | EXISTING EMERGENCY LIGHTING |
| EX / EL | EXISTING EXIT SIGN AND EMERGENCY LIGHTING |
| R | INDICATES EXISTING WINDOW LOCATIONS |

## BUILDING CODE OF NEW YORK STATE

(EXISTING BUILDING CODE OF NYS)

| | EXISTING | ALLOWED | PROPOSED |
|---|---|---|---|
| BUILDING OCCUPANCY | EDUCATIONAL (GROUP E) | EDUCATIONAL (GROUP E) | NO CHANGE |
| CONSTRUCTION CLASSIFICATION | IIB | IIB | NO CHANGE |
| HEIGHT (STORIES) | 1 | 2 | NO CHANGE |
| HEIGHT (FEET) | 17'-8" | 55 | NO CHANGE |

## APPLICABLE BUILDING CODES

- NEW YORK STATE EDUCATION DEPARTMENT MANUAL OF PLANNING STANDARDS 2022
- 2025 BUILDING CODE OF NEW YORK STATE
- 2025 EXISTING BUILDING CODE OF NEW YORK STATE
- 2025 FIRE CODE OF NEW YORK STATE
- 2025 MECHANICAL CODE OF NEW YORK STATE
- 2025 PLUMBING CODE OF NEW YORK STATE
- 2025 FUEL GAS CODE OF NEW YORK STATE
- NFPA 70 - NATIONAL ELECTRICAL CODE - 2023 EDITION
- ACCESSIBLE BUILDINGS ICC/ANSI A117.1- 2017 EDITION
- AMERICANS WITH DISABILITIES ACT

## 2025 EXISTING BUILDING CODE OF NEW YORK STATE COMPLIANCE & PROJECT SCOPE

ALTERATION - LEVEL 1

EBCNYS CHAPTER 6 - CLASSIFICATION OF WORK

SECTION 602- ALTERATION - LEVEL 1

602.1 SCOPE: LEVEL 1 ALTERATIONS INCLUDE THE REMOVAL AND REPLACEMENT OR THE COVERING OF EXISTING MATERIALS ELEMENTS, EQUIPMENT, OR FIXTURES USING NEW MATERIALS, ELEMENTS EQUIPMENT, OR FIXTURES THAT SERVE THE SAME PURPOSE.

602.2 APPLICATION: LEVEL 1 ALTERATIONS SHALL COMPLY WITH THE PROVISIONS OF CHAPTER 7.

EBCNYS CHAPTER 7 - ALTERATIONS - LEVEL 1

SECTION 701 - GENERAL

701.1 SCOPE: LEVEL 1 ALTERATIONS AS DESCRIBED IN SECTION 602 SHALL COMPLY WITH THE REQUIREMENTS OF THIS CHAPTER. LEVEL 1 ALTERATIONS TO HISTORIC BUILDINGS SHALL COMPLY WITH THIS CHAPTER, EXCEPT AS MODIFIED IN CHAPTER 12.

ALTERATION WORK AT THIS BUILDING CONSISTS OF THE FOLLOWING:

INTERIOR
1. REMOVAL AND REPLACEMENT OF ELECTRICAL PANEL BOARDS.
2. RESTROOM PLUMBING FIXTURE AND FINISHES REPLACEMENTS.
3. REPLACEMENT OF FLOORING THROUGHOUT.
4. REPLACEMENT OF MAIN OFFICE SUITE WIRE GLASS WINDOWS AND UPGRADES TO SAFETY GLASS.

EXTERIOR
1. REMOVAL AND REPLACEMENT OF FRONT ENTRY PAVILION & ATTACHED CANOPY.
2. REPOINTING OF EXTERIOR MASONRY.
3. REMOVAL AND REPLACEMENT OF LOUVERS.
4. REMOVAL AND REPLACEMENT OF DOOR THRESHOLDS AND CONCRETE LANDINGS.
5. REMOVAL AND REPLACEMENT OF UNDERGROUND WATER STORAGE TANKS.

## GENERAL CODE NOTES - ALTERATION LEVEL 1


(NYS EXISTING BUILDING CODE)

1. "THE REMOVAL AND REPLACEMENT OR THE COVERING OF EXISTING MATERIALS, ELEMENTS, EQUIPMENT, OR FIXTURES USING NEW MATERIALS, ELEMENTS, EQUIPMENT, OR FIXTURES THAT SERVE THE SAME PURPOSE", IS CLASSIFIED AS AN ALTERATION LEVEL 1 PER EBCNYS SECTION 602.1.
2. EXISTING EGRESS SHALL BE MAINTAINED. EXISTING EXIT SIGNS TO REMAIN (TYP. FOR ALL)
3. EXISTING ACCESSIBILITY SHALL BE MAINTAINED. IT IS CONSIDERED TECHNICALLY INFEASIBLE TO INCREASE ACCESSIBILITY FOR EXISTING DOORS RECESSED WITHIN EXISTING CONSTRUCTION AS EXISTING CONDITIONS PROHIBIT MODIFICATION NECESSARY TO PROVIDE ACCESSIBILITY.
4. EXISTING SMOKE DETECTORS TO REMAIN (TYP. FOR ALL).
5. ALL GLAZING IN DOORS, FIXED SIDE PANELS ADJOINING DOORS, INTERIOR PARTITIONS WHERE GLAZING EXTENDS TO WITHIN 1'-6" OF FINISHED FLOOR AND GLASS PANELS GREATER THAN 50 SQ. FT. TO BE FULLY TEMPERED SAFETY GLASS PER 2406.1.
6. ACCESSIBLE ENTRANCES AND EXITS ARE PROVIDED AS REQUIRED INTO THE BUILDING FROM THE EXTERIOR PER 1105.1.
7. INTERIOR GLAZING SIZES AND TYPES SHALL COMPLY WITH FIRE RATING (UL 263, ASTM E119) PER 703.6.


## CHAPTER 7 - ALTERATION LEVEL 1

(EXISTING BUILDING CODE OF NYS)


| CODE SECTION | REQUIRED/ALLOWED | ACTUAL AND PROPOSED |
|---|---|---|
| SECTION 701.1 | LEVEL 1 ALTERATIONS AS DESCRIBED IN SECTION 602 SHALL COMPLY WITH THE REQUIREMENTS OF CHAPTER 7 | WORK SHALL COMPLY WITH THE BCNYS AND NYSED MANUAL OF PLANNING STANDARDS |
| SECTION 702 BUILDING ELEMENTS AND MATERIALS | NEWLY INSTALLED INTERIOR WALL AND CEILING FINISHES SHALL COMPLY WITH CHAPTER 8 OF THE BUILDING CODE OF NEW YORK STATE | COMPLIES |
| SECTION 703 FIRE SEPARATION | ALTERATIONS SHALL BE DONE IN A MANNER THAT MAINTAINS THE LEVEL OF FIRE PROTECTION PROVIDED. | COMPLIES |
| SECTION 704 MEANS OF EGRESS | ALTERATIONS SHALL BE DONE IN A MANNER THAT MAINTAINS THE LEVEL OF MEANS OF EGRESS PROVIDED. | COMPLIES |
| SECTION 706 STRUCTURAL | WHERE ALTERATION WORK INCLUDES REPLACEMENT OF EQUIPMENT THAT IS SUPPORTED BY THE BUILDING OR WHERE A REROOFING PERMIT IS REQUIRED, THE PROVISIONS OF THIS SECTION SHALL APPLY. | DOES NOT APPLY |
| SECTION 708 ENERGY CONSERVATION | LEVEL 1 ALTERATIONS TO EXISTING BUILDINGS OR STRUCTURES DO NOT REQUIRE THE ENTIRE BUILDING OR STRUCTURE TO COMPLY WITH THE ENERGY REQUIREMENTS OF THE ENERGY CONSERVATION CONSTRUCTION CODE OF NEW YORK STATE. THE ALTERATIONS SHALL CONFORM TO THE ENERGY REQUIREMENTS OF THE ENERGY CONSERVATION CONSTRUCTION CODE OF NEW YORK STATE AS THEY RELATE TO NEW CONSTRUCTION ONLY. | DOES NOT APPLY |

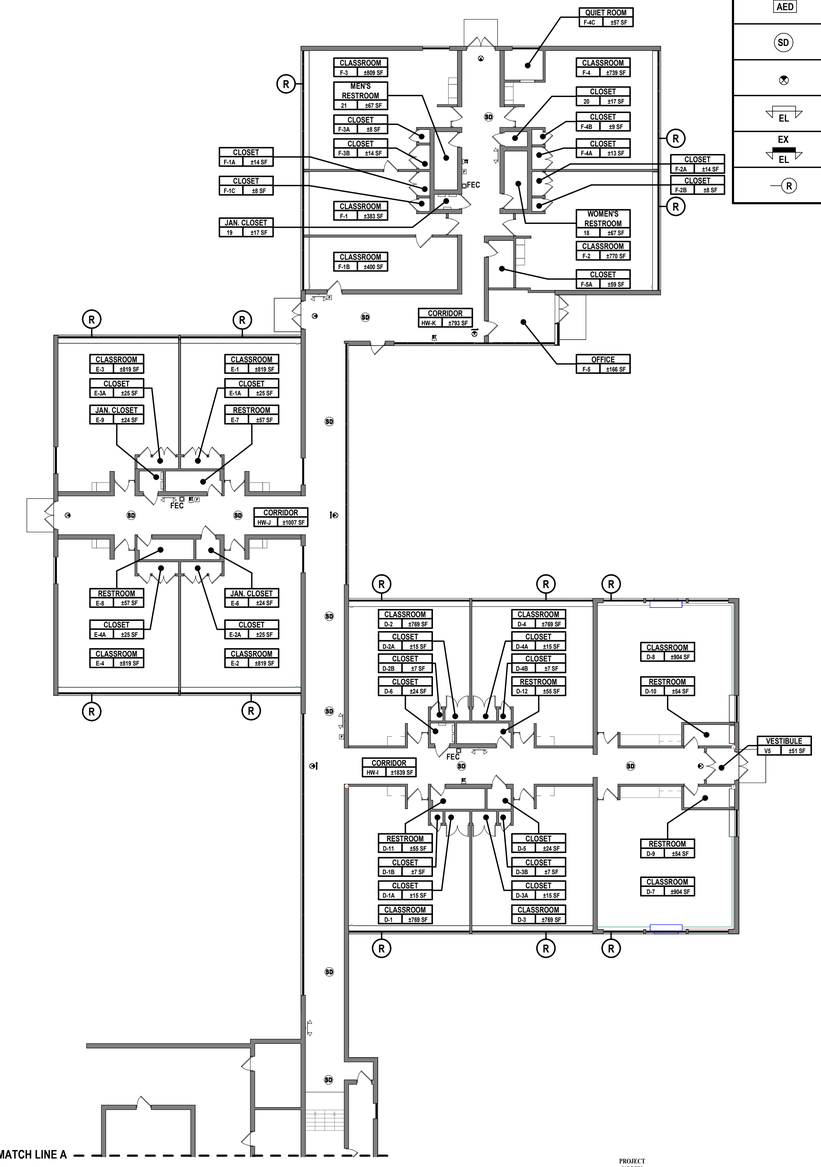


1 EXISTING FIRST FLOOR PLAN - PART 'B' (FOR INFORMATION ONLY)
SCALE: 1/16" = 1'-0"

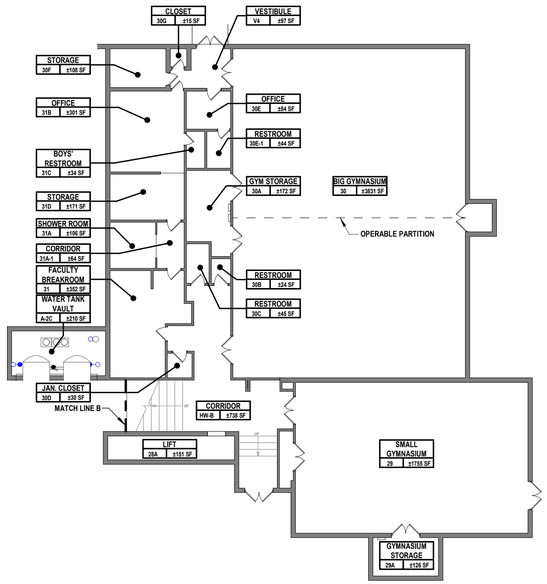


2 EXISTING BASEMENT (FOR INFORMATION ONLY)
SCALE: 1/16" = 1'-0"

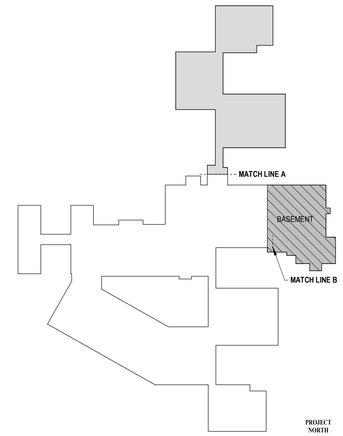


3 KEY PLAN - PART 'B'
SCALE: 1" = 100'-0"


H2M architects + engineers
1133 Westchester Avenue, Suite N-210
White Plains, NY 10605
914.358.5623 • www.h2m.com
NY Architecture & Landscape Architecture: No Certificate Required
NY Engineering Certificate of Authorization No.: 0018178


CONSULTANTS:

| MARK | DATE | DESCRIPTION |
|---|---|---|
| | | |

REGISTERED ARCHITECT KATRINA PACHECO 041183 STATE OF NEW YORK

09/30/2029
KATRINA N. PACHECO, R.A.
Exp. Date
NY PROFESSIONAL ARCHITECT Lic. No. 041183

"IN ACCORDANCE WITH ARTICLE 145, SECTION 7209 OF THE NYS EDUCATION LAW, ALTERATION OF THIS DOCUMENT EXCEPT BY A LICENSED PROFESSIONAL IS ILLEGAL"

| DESIGNED BY: | DRAWN BY: | CHECKED BY: | REVIEWED BY: |
|---|---|---|---|
| M. LUCK | M. LUCK | S. MANDIC | K. PACHECO |

| PROJECT No: | DATE: | SCALE: |
|---|---|---|
| SMSD2505 | OCTOBER 2026 | AS SHOWN |

CLIENT

**SOMERS CENTRAL SCHOOL DISTRICT**

**VARIOUS UPGRADES AT PRIMROSE ELEMENTARY SCHOOL**

**110 PRIMROSE STREET LINCOLNDALE, NY 10540**

**SED #: 66-21-01-06-0-002-017**

CONTRACT

**ALL CONTRACTS**

STATUS

**FOR BID**

SHEET TITLE

**CODE COMPLIANCE INFORMATION, EXISTING FIRST FLOOR PLAN - PART 'B' (FOR INFORMATION ONLY)**


DRAWING No.

**PE-G 101.00**

C:\Users\APappas\Documents_Revit Backup\SMSD2505_Central25_A_apappasV6997.rvt

10/29/2026 3:04:48 PM


Crosswalk
Double Yellow Stripe
Solid White Stripe
12" Concrete
Stop Bar
Rim 506.49
Inv. N 502.0
Inv. S 502.3
Bottom 502.5
3x5
Rim 508.27
Filled with Debris
Concrete Walk
Solid Yellow Stripe
4' Post and Rail Fence
6' Chain Link Fence Enclosure
Gate
Transformer on Concrete Pad
Cluster
Wood Chips
Rim 511.95
Inv. W 507.2
4x2.5
Rim 511.75
Inv. E 507.1
4x2.5
Rim 518.04
Inv. W 513.5
Inv. E 513.3
3x3
Rim 517.27
Inv. E 513.1
Inv. W 513.0
Inv. W 512.9
Bottom 513.0
4.0
Concrete Fuel Pad
Vertical Pipe
Inv519.18
Inv519.03
Rim527.39
Inv523.39
Inv523.24
Stone Wall
Concrete Steps
Concrete Loading Dock
Metal Guide Rail
Electric Panel
Gas Service
6' Vinyl Fence
Rim 522.83
Inv. NW 518.9
Inv. E 518.7
Inv. S 518.7
Bottom 517.5
4.0
Column (Typical)
Metal Roof Over Storage
Roof Gutter
Rigid Gutter
Benchmark
Square Cut Set
Elevation 523.71
Brick Wall
Inv522.28
Inv522.13
One Story Brick Building
Asphalt Walk
Concrete
Ent El. 524.44
Gate
Ent El. 524.42
Ent El. 524.0
Ent El. 518.83
Ent El. 518.63
Ent El.

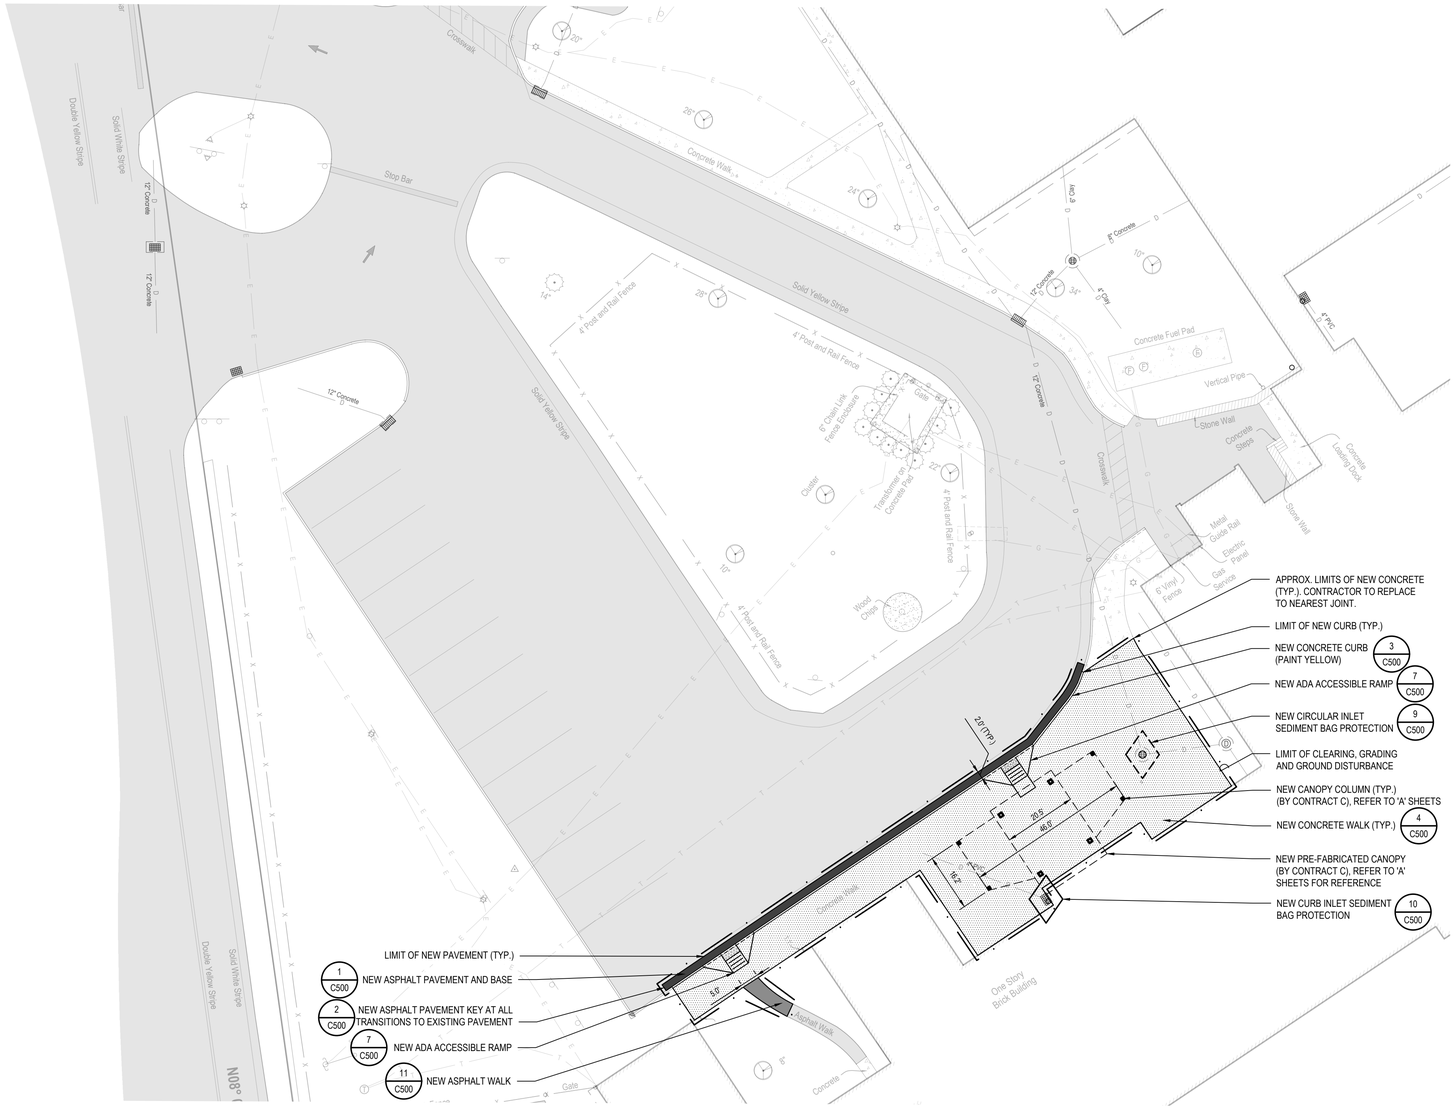


## SITE IMPROVEMENTS LEGEND

| DESCRIPTION | SYMBOL |
|---|---|
| CURB | |
| CONCRETE DROP CURB | |
| ASPHALT PAVEMENT | |
| ASPHALT WALK | |
| CONCRETE PAVEMENT SIDEWALK | |
| NEW CURB INLET SEDIMENT BAG | |
| NEW CIRCULAR INLET SEDIMENT BAG | |

## SITE PLAN NOTES:

1. INSPECT THE SITE PRIOR TO SUBMISSION OF BIDS AND MAKE NO ADDITIONAL CLAIMS REGARDING SITE CONDITIONS THEREAFTER.
2. ARCHITECTURAL AND STRUCTURAL DRAWINGS SHALL BE USED IN CONJUNCTION WITH THE CIVIL DRAWINGS FOR THE LAYOUT AND CONSTRUCTION OF THE PROPOSED SITE IMPROVEMENTS. REPORT ANY DISCREPANCIES BETWEEN CIVIL, ARCHITECTURE AND STRUCTURAL DRAWINGS IN WRITING TO THE CIVIL ENGINEER PRIOR TO CONSTRUCTION.
3. NOTIFY THE OWNER AND H2M (TELEPHONE 914-358-5623) AT LEAST 48 HOURS PRIOR TO THE COMMENCEMENT OF THE WORK. THE SAME NOTICE SHALL BE REQUIRED WHEN RESUMING WORK AFTER ANY STOPPAGE OR DELAY.
4. COMPLETE ALL SURVEY AND STAKEOUT AS REQUIRED TO PROPERLY COMPLETE THE WORK.
5. PERFORM DAILY CLEANUP OPERATIONS INCLUDING REMOVAL OF DEBRIS AND EXCESS CONSTRUCTION MATERIAL, AND DRIVEWAY/STREET CLEANING TO THE SATISFACTION OF THE OWNER.
6. DURING ALL NON-WORKING HOURS, STORE ALL EQUIPMENT AND MATERIALS WITHIN AN AREA DESIGNATED BY THE OWNER AT THE PROJECT SITE.
7. ALL CURB DIMENSIONS SHOWN REFER TO THE FACE OF CURB.
8. ALL CONSTRUCTION TO CONFORM WITH ALL APPLICABLE FEDERAL, STATE AND LOCAL CODE REQUIREMENTS.
9. COORDINATE CONSTRUCTION ACTIVITIES WITH OWNER TO MINIMIZE INTERRUPTION TO THE OWNER'S OPERATIONS.
10. RESTORE SURROUNDING AREAS DAMAGED OR DISTURBED DURING CONSTRUCTION. RESTORE TO NEW CONDITIONS AT NO ADDITIONAL COST TO THE OWNER.
11. RESTORE ALL DISTURBED GRASS AREAS AND ALL AREAS NOT SPECIFICALLY IDENTIFIED FOR OTHER IMPROVEMENTS WITH 4 INCHES OF TOPSOIL AND SEED.
12. SEAL ALL JOINTS BETWEEN NEW ASPHALT AND EXISTING ASPHALT WITH HOT ASPHALT CEMENT.

## EROSION CONTROL NOTES:

1. DURING THE COURSE OF CONSTRUCTION, EROSION AND SEDIMENT CONTROL MEASURES ARE NECESSARY TO PREVENT THE TRANSPORT OF SEDIMENT TO UNDISTURBED AREAS, PONDS, WATER COURSES, DRAINAGE SYSTEMS, RECHARGE BASINS, AND ROADS. THE MINIMUM EROSION CONTROL MEASURES REQUIRED ARE INDICATED ON THIS PLAN. IN ADDITION, THE FOLLOWING GENERAL CONDITIONS SHALL BE OBSERVED:
   a. EXISTING VEGETATION SCHEDULED TO REMAIN SHALL BE PROTECTED AND REMAIN UNDISTURBED.
   b. INSTALL ADDITIONAL EROSION AND SEDIMENT CONTROL MEASURES AS REQUIRED TO PREVENT THE INCIDENTAL DISCHARGE OF SEDIMENT FROM THE SITE.
2. SPECIFIC METHODS AND MATERIALS EMPLOYED IN THE INSTALLATION AND MAINTENANCE OF EROSION CONTROL MEASURES MUST CONFORM TO THE LATEST EDITION OF THE "NEW YORK STATE STANDARDS AND SPECIFICATIONS FOR EROSION AND SEDIMENT CONTROL".
3. INSTALL PROPRIETARY EROSION AND SEDIMENT CONTROL PRODUCTS IN ACCORDANCE WITH MANUFACTURERS INSTRUCTIONS.
4. ADJUST EROSION AND SEDIMENT CONTROL MEASURES TO ACCOMMODATE CONSTRUCTION PHASING TO MAINTAIN EFFECTIVENESS OF EROSION AND SEDIMENT CONTROL MEASURES.
5. PROTECT EXISTING DRAINAGE INLETS WITHIN THE PROJECT LIMITS AND NEW DRAINAGE INLETS INSTALLED AS PART OF THIS PROJECT FROM SEDIMENT INTRUSION.
6. PERFORM INSPECTION AND MAINTENANCE OF EROSION AND SEDIMENT CONTROL MEASURES ON A WEEKLY BASIS AND AFTER HEAVY OR PROLONGED STORMS. MAINTENANCE MEASURES INCLUDE, BUT ARE NOT LIMITED TO, CLEANING AND REPAIR OF ALL EROSION AND SEDIMENT CONTROL MEASURES.
7. UTILIZE APPROPRIATE MEANS TO CONTROL DUST DURING CONSTRUCTION, INCLUDING BUT NOT LIMITED TO APPLYING WATER TO BARE SOIL SURFACES.
8. ALL EROSION AND SEDIMENT CONTROL MEASURES SHALL REMAIN IN PLACE UNTIL DISTURBED AREAS ARE PERMANENTLY STABILIZED. AFTER PERMANENT STABILIZATION, REMOVE ALL TEMPORARY EROSION AND SEDIMENT CONTROL MEASURES AND ALL ACCUMULATED SEDIMENT AND DEBRIS FROM THE SITE AND DRAINAGE STRUCTURES.

**TOTAL LAND DISTURBANCE = 0.11 ACRES**

## STORMWATER POLLUTION PREVENTION PLAN (SWPPP) NOTES:

1. PURSUANT TO THE REQUIREMENTS OF SPDES GENERAL PERMIT FOR CONSTRUCTION ACTIVITY GP-0-25-001 ESTABLISHED BY THE NEW YORK STATE DEPARTMENT OF ENVIRONMENTAL CONSERVATION, A STORMWATER POLLUTION PREVENTION PLAN (SWPPP) HAS BEEN PREPARED FOR THIS PROJECT. ADHERE TO AND IMPLEMENT ALL REQUIREMENTS OF THE SWPPP AND EROSION AND SEDIMENT CONTROL PLAN.
2. REVIEW THE SWPPP AND SIGN IN THE LOCATION SHOWN STATING THAT ALL WORK PERTAINING TO EROSION AND SEDIMENT CONTROL WILL BE PERFORMED WITHIN REQUIREMENTS OF THE SWPPP AND EROSION AND SEDIMENT CONTROL PLAN.
3. THE OWNER SHALL PROVIDE A QUALIFIED INSPECTOR WHO WILL PERFORM WEEKLY INSPECTIONS AT THE CONSTRUCTION SITE. THE QUALIFIED INSPECTOR SHALL MEET THE REQUIREMENTS OUTLINED IN SPDES GENERAL PERMIT FOR STORMWATER DISCHARGE FROM CONSTRUCTION ACTIVITY (GP-0-25-001). IF THE INSPECTIONS FIND ANY DEVIATIONS FROM THE SWPPP OR THE EROSION AND SEDIMENT CONTROL PLAN IT WILL BE NOTED. THE CONTRACTOR WILL HAVE 7 DAYS TO CORRECT ANY DEVIATIONS SO THAT IT COMPLIES WITH THE REQUIREMENTS OF THE SWPPP AND OR EROSION AND SEDIMENT CONTROL PLAN. IN THE EVENT THAT MORE THAN 5 ACRES OF SOIL IS DISTURBED AT ANY TIME, 2 WEEKLY INSPECTIONS WILL BE PERFORMED.

811 1-800-962-7962
Dig Safely. New York
Call811
Safe digging starts here
Call before you dig
www.UDigNY.org

GRAPHIC SCALE
20 0 10 20
( IN FEET )
1 inch = 20 ft.


H2M architects + engineers
1133 Westchester Ave., Suite N-210
White Plains, NY 10605
914.358.5623 • www.h2m.com
NY Architecture & Landscape Architecture: No Certificate Required
NY Engineering Certificate of Authorization No. 0018178


CONSULTANTS:

| MARK | DATE | DESCRIPTION |
|---|---|---|
| | | |

STATE OF NEW YORK · MATTHEW RONALD MOHLIN · 071569 · LICENSED PROFESSIONAL ENGINEER

09/30/2020
EXP. DATE

MATTHEW R. MOHLIN, P.E.
NY PROFESSIONAL ENGINEER Lic. No. 071569

"IN ACCORDANCE WITH ARTICLE 145, SECTION 7209 OF THE NYS EDUCATION LAW, ALTERATION OF THIS DOCUMENT EXCEPT BY LICENSE PROFESSIONAL IS ILLEGAL"

| DESIGNED BY: | DRAWN BY: | CHECKED BY: | REVIEWED BY: |
|---|---|---|---|
| S. PETERS | A. SODERMAN | B. LEDGER | M. MOHLIN |

| PROJECT No.: | DATE: | SCALE: |
|---|---|---|
| SMSD2505 | OCTOBER 2026 | AS SHOWN |

CLIENT

**SOMERS CENTRAL SCHOOL DISTRICT**

**VARIOUS UPGRADES AT PRIMROSE ELEMENTARY SCHOOL**

**110 PRIMROSE STREET**
**LINCOLNDALE, NY 10540**

**SED# 66-21-01-06-0-002-017**

CONTRACT

**CONTRACT C**
**CIVIL / SITE CONSTRUCTION**

STATUS

**BID DOCUMENTS**

SHEET TITLE

**DIMENSIONAL SITE PLAN**

DRAWING No.

**PE-CS 100.00**

C:\Users\peters\appdata\local\temp\AcPublish_17956\02_CS\10 Site Improvements Plan.dwg Last Modified: Oct 09, 2026 - 1:17pm Plotted on: Oct 28, 2026 - 12:11pm By pyeters

## SITE IMPROVEMENTS LEGEND


| DESCRIPTION | SYMBOL |
|---|---|
| SPOT ELEVATION | +121.50 |
| TOP AND BOTTOM CURB ELEVATION | TC140.00 BC139.50 |
| MINOR CONTOUR | 241 |
| ROOF LEADER | $O_{RL}$ |
| ROOF LEADER LINE | R — R |
| CLEAN OUT | |
| HANDICAP RAMP | |

## GRADING AND DRAINAGE NOTES:

1. FOR NEW CONSTRUCTION THAT MEETS EXISTING CONDITIONS, ABUTTING SURFACES SHALL BE FLUSH AND ALIGNED.
2. THE CONTRACTOR SHALL CONFIRM INVERT ELEVATIONS OF ALL ROOF DRAINS.
3. ADJUST ALL EXISTING CASTINGS AND VALVE COVERS TO MEET PROPOSED GRADE.
4. CONSTRUCTION DEBRIS AND EXCESS SOIL SHALL BE REMOVED AND LEGALLY DISPOSED OFF SITE.
5. UNSUITABLE SOILS ENCOUNTERED DURING CONSTRUCTION SHALL BE BROUGHT TO THE ATTENTION OF THE OWNER AND ENGINEER IMMEDIATELY IN WRITING BEFORE REMOVAL OR DISTURBANCE.

## PIPE MATERIAL SPECIFICATIONS:

- ROOF LEADER CONNECTIONS: 6"Ø PVC-DR18

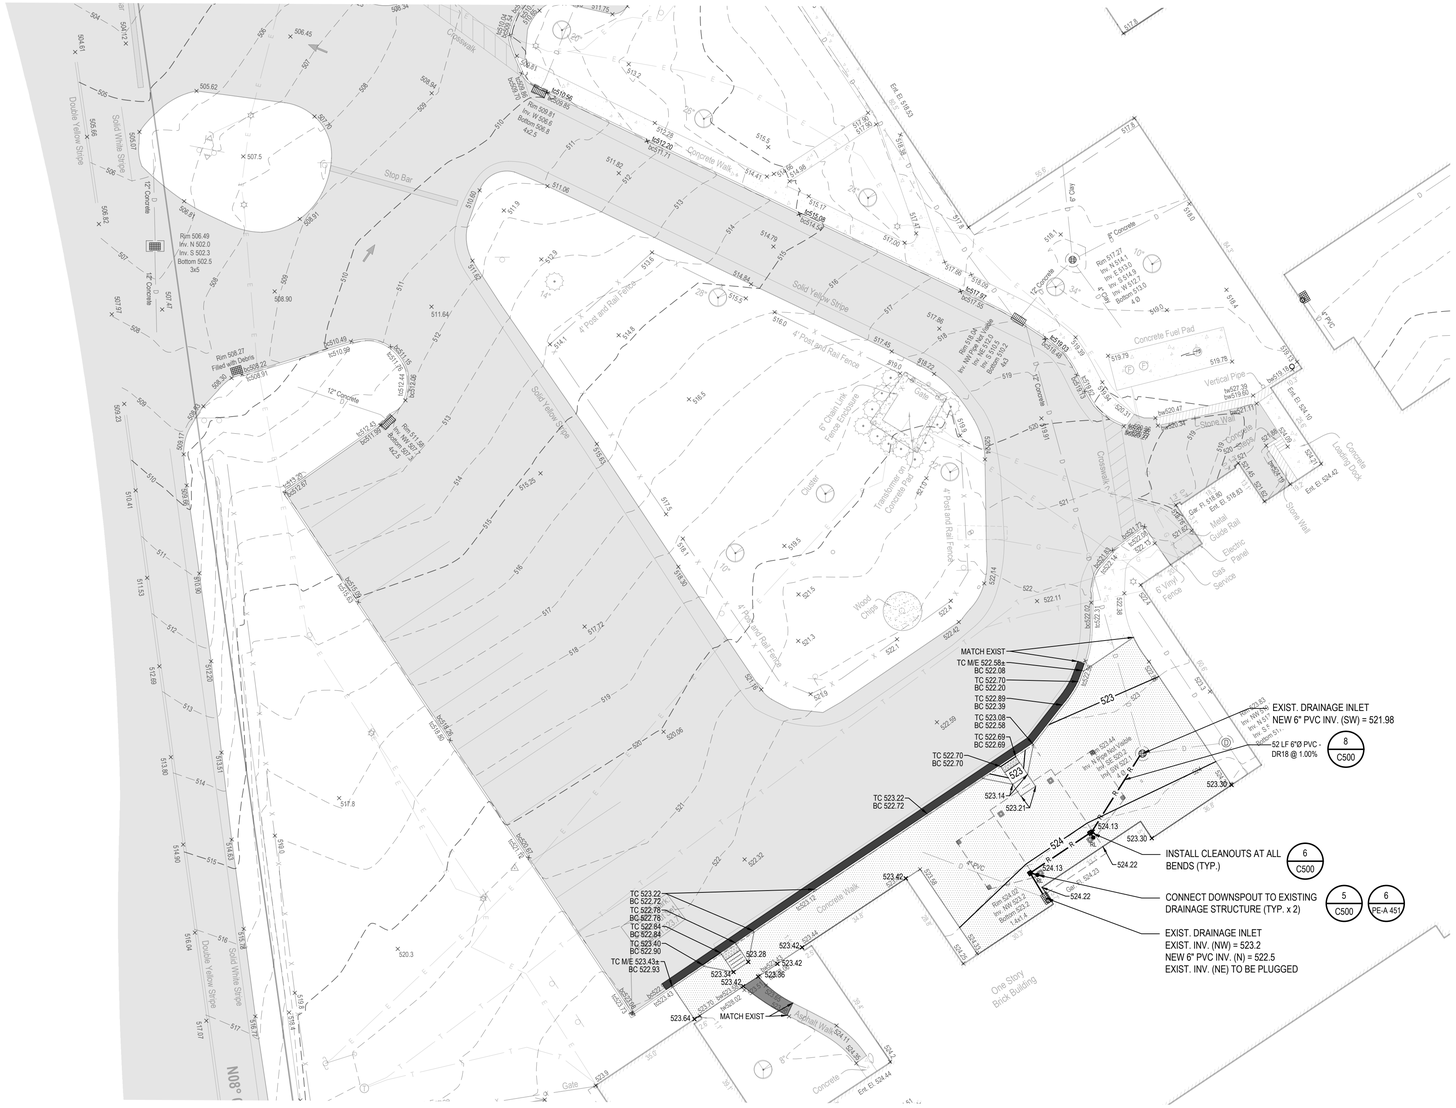


811 1-800-962-7962
Dig Safely. New York
Call811
Safe digging starts here
Call before you dig
www.UDigNY.org

GRAPHIC SCALE
20 0 10 20
( IN FEET )
1 inch = 20 ft.


H2M architects + engineers
1133 Westchester Ave., Suite N-210
White Plains, NY 10605
914.358.5623 • www.h2m.com
NY Architecture & Landscape Architecture: No Certificate Required
NY Engineering Certificate of Authorization No. 0018178


CONSULTANTS:

| MARK | DATE | DESCRIPTION |
|---|---|---|
| | | |
| | | |
| | | |
| | | |
| | | |
| | | |
| | | |
| | | |
| | | |
| | | |
| | | |

STATE OF NEW YORK
MATTHEW RONALD MOHLIN
071569
LICENSED PROFESSIONAL ENGINEER

09/30/2020
EXP. DATE

MATTHEW R. MOHLIN, P.E.
NY PROFESSIONAL ENGINEER Lic. No. 071569

"IN ACCORDANCE WITH ARTICLE 145, SECTION 7209 OF THE NYS EDUCATION LAW, ALTERATION OF THIS DOCUMENT EXCEPT BY LICENSE PROFESSIONAL IS ILLEGAL"

| DESIGNED BY: | DRAWN BY: | CHECKED BY: | REVIEWED BY: |
|---|---|---|---|
| S. PETERS | A. SODERMAN | B. LEDGER | M. MOHLIN |

| PROJECT No.: | DATE: | SCALE: |
|---|---|---|
| SMSD2505 | OCTOBER 2026 | AS SHOWN |

CLIENT

**SOMERS CENTRAL SCHOOL DISTRICT**

**VARIOUS UPGRADES AT PRIMROSE ELEMENTARY SCHOOL**

**110 PRIMROSE STREET**
**LINCOLNDALE, NY 10540**

**SED# 66-21-01-06-0-002-017**

CONTRACT

**CONTRACT C**
**CIVIL / SITE CONSTRUCTION**

STATUS

**BID DOCUMENTS**


SHEET TITLE

**GRADING & DRAINAGE PLAN**

DRAWING No.

**PE-C 100.00**


C:\Users\speters\appdata\local\temp\AcPublish_17660\03_C100 Grading & Drainage Plan.dwg Last Modified: Oct 28, 2026 - 12:19pm Plotted on: Oct 28, 2026 - 12:21pm By speters

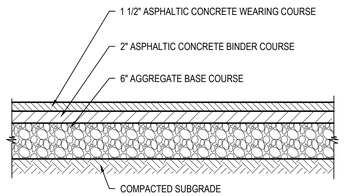


NOTE:
COMPACT SUBGRADE TO 92% MAXIMUM DENSITY IN ACCORDANCE WITH ASTM D1557.


## 1 Asphalt Pavement - Standard Duty

SCALE: NTS (321216.13 H2MX1) - U

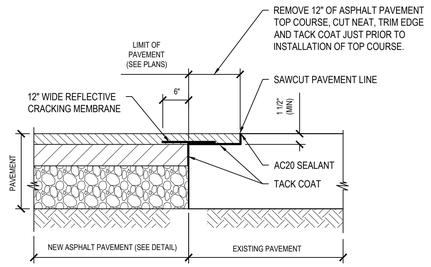


## 2 New Asphalt Pavement Key to Existing Asphalt Pavement - Standard Duty

NTS

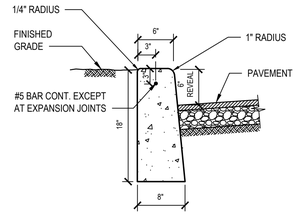



NOTES:


1. WOOD FLOAT AND BRUSH FINISH ON ALL SURFACES ABOVE GRADE.
2. AT ALL CURB ENDINGS, PROVIDE SMOOTH TRANSITION DOWN TO PAVED SURFACE.
3. PROVIDE 1/2" PREFORMED EXPANSION MATERIAL AT 20' ON CENTER AND AT ALL CORNERS. SET EXPANSION MATERIAL 1/2" BELOW EXPOSED SURFACES AND SEAL JOINT.
4. CONCRETE TO ACHIEVE 4,000 PSI STRENGTH AT 28 DAYS.

## 3 Concrete Curb


SCALE: NTS (321613.16 H2MX1)

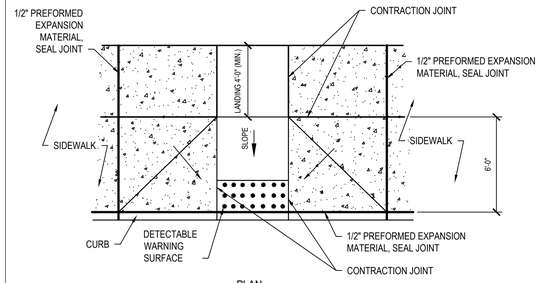


PLAN

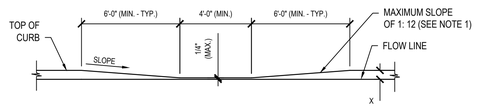


ELEVATION

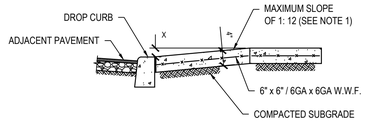



SECTION

NOTES:

1. DIMENSIONS SHOWN ARE APPLICABLE FOR INSTALLATION WITH 6" CURB REVEAL. DIMENSIONS OF FLARE AND RAMP LENGTH FOR INSTALLATION WITH ALTERNATE CURB REVEALS MAY BE MODIFIED TO MAINTAIN A RAMP SLOPE NOT TO EXCEED 1:12.
2. THE SIZE OF THE DETECTABLE WARNING FIELD SHALL BE 24" IN THE DIRECTION OF TRAVEL AND SHALL EXTEND THE FULL WIDTH OF THE CURB RAMP EXCLUSIVE OF SIDE FLARES.
3. MAXIMUM SLOPE OF LANDING IS 2% IN ANY DIRECTION.
4. RAMP TRANSITIONS BETWEEN WALKS, GUTTERS OR STREETS SHALL BE FLUSH AND FREE OF ABRUPT VERTICAL CHANGES (1/4" MAX.)
5. CONCRETE TO ACHIEVE 4,000 P.S.I. STRENGTH AT 28 DAYS.
6. COMPACT SUBGRADE TO 92% MAXIMUM DENSITY IN ACCORDANCE WITH ASTM D1557.
7. APPLY BRUSH FINISH PERPENDICULAR TO DIRECTION OF SLOPE.
8. REFER TO CONCRETE SIDEWALK DETAIL FOR INFORMATION REGARDING CONTRACTION AND EXPANSION JOINTS.

## 7 Concrete Handicap Ramp - Mid Block - Flare

SCALE: NTS (321313.36 H2MX2) - U

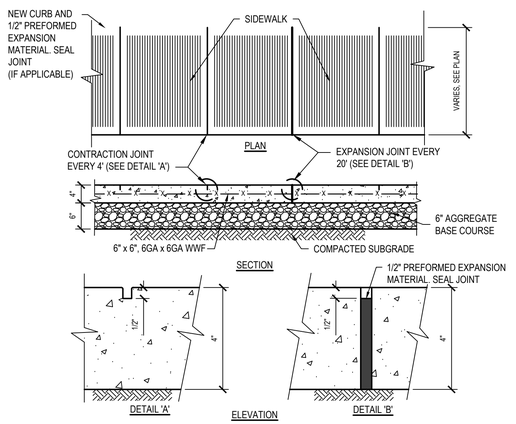



NOTES:

1. CONCRETE TO ACHIEVE 4000 PSI STRENGTH AT 28 DAYS
2. COMPACT SUBGRADE TO 92% MAXIMUM DENSITY IN ACCORDANCE WITH ASTM D1557.
3. APPLY BROOM FINISH PERPENDICULAR TO DIRECTION OF TRAVEL.

## 4 Concrete Sidewalk

SCALE: NTS 321313.33 H2MX1

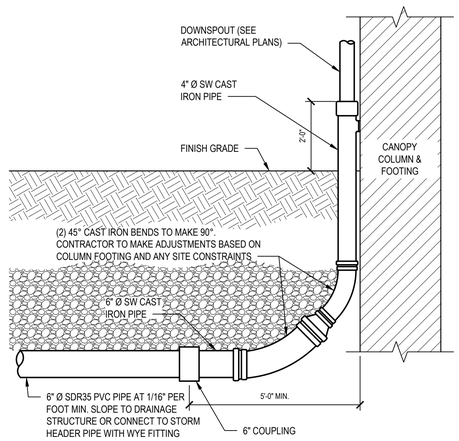



## 5 Downspout Boot


SCALE: NTS 334211.33

NOTES:

1. CAST IRON FRAME AND COVER MUST BE CAPABLE OF SUPPORTING THE AASHTO HS-20 HIGHWAY LOADING.
2. CONCRETE TO ACHIEVE 4,000 P.S.I. STRENGTH AT 28 DAYS.
3. CONCRETE PAD MAY BE OMITTED FOR CLEANOUTS IN CONCRETE SIDEWALKS.

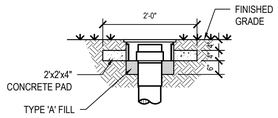



ALTERNATE CONDITION FOR LAWN AND LANDSCAPED AREAS

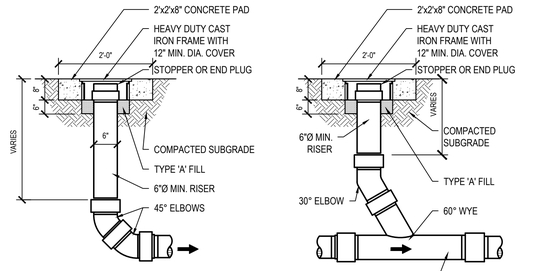


## 6 Storm Drainage Cleanout

SCALE: NTS (334915.00 H2MX1)

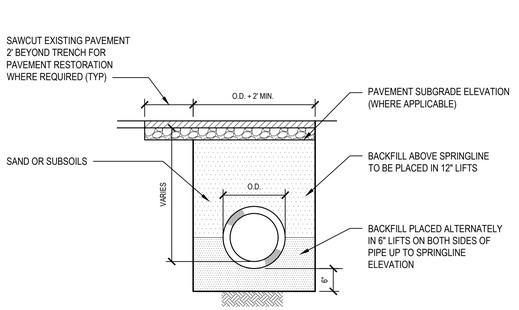



NOTES:

1. IF DEPTH OF TRENCH EXCEEDS 5', THE CONTRACTOR MUST PROVIDE SHEETING AND BRACING OR A SHEETING BOX IN ACCORDANCE WITH OSHA REGULATIONS. AS AN ALTERNATIVE, IF PERMITTED BY THE ENGINEER, THE TRENCH WALLS MAY BE CUT BACK TO A 1:1 SLOPE OR THE NATURAL ANGLE OF REPOSE FOR THE SOIL, WHICHEVER IS GREATER.
2. WITHIN 9" OF PAVEMENT SUBGRADE ELEVATION (WHERE APPLICABLE) COMPACT BACKFILL TO 92% MAXIMUM DENSITY IN ACCORDANCE WITH ASTM D1557. ALL OTHER BACKFILL MATERIAL TO BE COMPACTED TO 90% MAXIMUM DENSITY IN ACCORDANCE WITH ASTM D1557.

## 8 Pipe Trench

SCALE: NTS 312333.00 (H2MX1) - U


| FILTER FABRIC PROPERTIES | | | |
|---|---|---|---|
| Mechanical Properties | Test Method | Units | MARV |
| Grab Tensile Strength | ASTM D 4632 | lbs | 365 x 200 |
| Grab Tensile Elongation | ASTM D 4632 | % | 24 x 10 |
| Puncture Strength | ASTM D 4833 | lbs | 90 |
| Mullen Burst Strength | ASTM D 3786 | psi | 450 |
| Trapezoid Tear Strength | ASTM D 4533 | lbs | 115 x 75 |
| UV Resistance | ASTM D 4355 | % | 90 |
| Apparent Opening Size | ASTM D 4751 | US Std Sieve) | 40 |
| Flow Rate | ASTM D 4491 | gal/min/ft² | 145 |
| Permittivity | ASTM D 4491 | Sec⁻¹ | 2.1 |

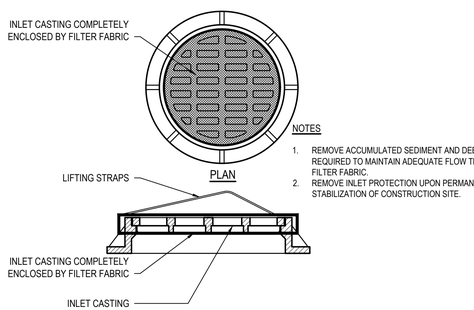


## 9 Circular Inlet Sediment Bag Protection


SCALE: NTS 312553.13 H2MX2

| FILTER FABRIC PROPERTIES | | | |
|---|---|---|---|
| Mechanical Properties | Test Method | Units | MARV |
| Grab Tensile Strength | ASTM D 4632 | lbs | 365 x 200 |
| Grab Tensile Elongation | ASTM D 4632 | % | 24 x 10 |
| Puncture Strength | ASTM D 4833 | lbs | 90 |
| Mullen Burst Strength | ASTM D 3786 | psi | 450 |
| Trapezoid Tear Strength | ASTM D 4533 | lbs | 115 x 75 |
| UV Resistance | ASTM D 4355 | % | 90 |
| Apparent Opening Size | ASTM D 4751 | US Std Sieve) | 40 |
| Flow Rate | ASTM D 4491 | gal/min/ff | 145 |
| Permittivity | ASTM D 4491 | Sec⁻¹ | 2.1 |

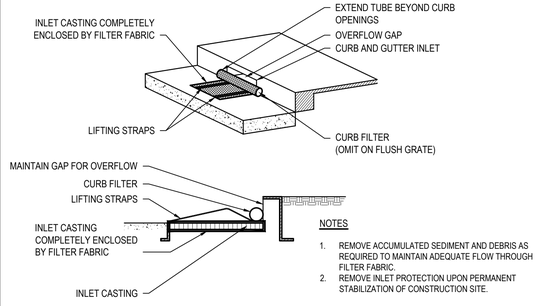


## 10 Curb Inlet Sediment Bag Protection

SCALE: NTS (312553.13 H2MX1) - U

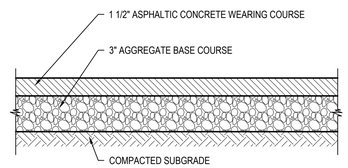


NOTE:
COMPACT SUBGRADE TO 95% MAXIMUM DENSITY IN ACCORDANCE WITH ASTM D698.

## 11 Asphalt Pavement - Walkway

SCALE: NTS SPECIFICATION #

H2M architects + engineers
1133 Westchester Ave., Suite N-210
White Plains, NY 10605
914.358.5623 • www.h2m.com
NY Architecture & Landscape Architecture: No Certificate Required
NY Engineering Certificate of Authorization No. 0018178

CONSULTANTS:

| MARK | DATE | DESCRIPTION |
|---|---|---|
| | | |

STATE OF NEW YORK · MATTHEW RONALD MOHLIN · 071569 · LICENSED PROFESSIONAL ENGINEER

09/30/2025
MATTHEW R. MOHLIN, P.E.
NY PROFESSIONAL ENGINEER Lic. No. 071569
EXP. DATE

"IN ACCORDANCE WITH ARTICLE 145, SECTION 7209 OF THE NYS EDUCATION LAW, ALTERATION OF THIS DOCUMENT EXCEPT BY LICENSE PROFESSIONAL IS ILLEGAL"

| DESIGNED BY: | DRAWN BY: | CHECKED BY: | REVIEWED BY: |
|---|---|---|---|
| S. PETERS | A. SODERMAN | B. LEDGER | M. MOHLIN |

| PROJECT No.: | DATE: | SCALE: |
|---|---|---|
| SMSD2505 | OCTOBER 2026 | AS SHOWN |

CLIENT

**SOMERS CENTRAL SCHOOL DISTRICT**

**VARIOUS UPGRADES AT PRIMROSE ELEMENTARY SCHOOL**

**110 PRIMROSE STREET LINCOLNDALE, NY 10540**

**SED# 66-21-01-06-0-002-017**

CONTRACT

**CONTRACT C CIVIL / SITE CONSTRUCTION**

STATUS

**BID DOCUMENTS**


SHEET TITLE

**SITE DETAILS**

DRAWING No.

**PE-C 500.00**

C:\Users\speters\Appdata\Roaming\Autodesk\ACCDocs\Henry\Arch Details.dwg Last Modified: Oct 07, 2026 - 1:40pm Plotted on: Oct 28, 2026 - 12:22pm By speters

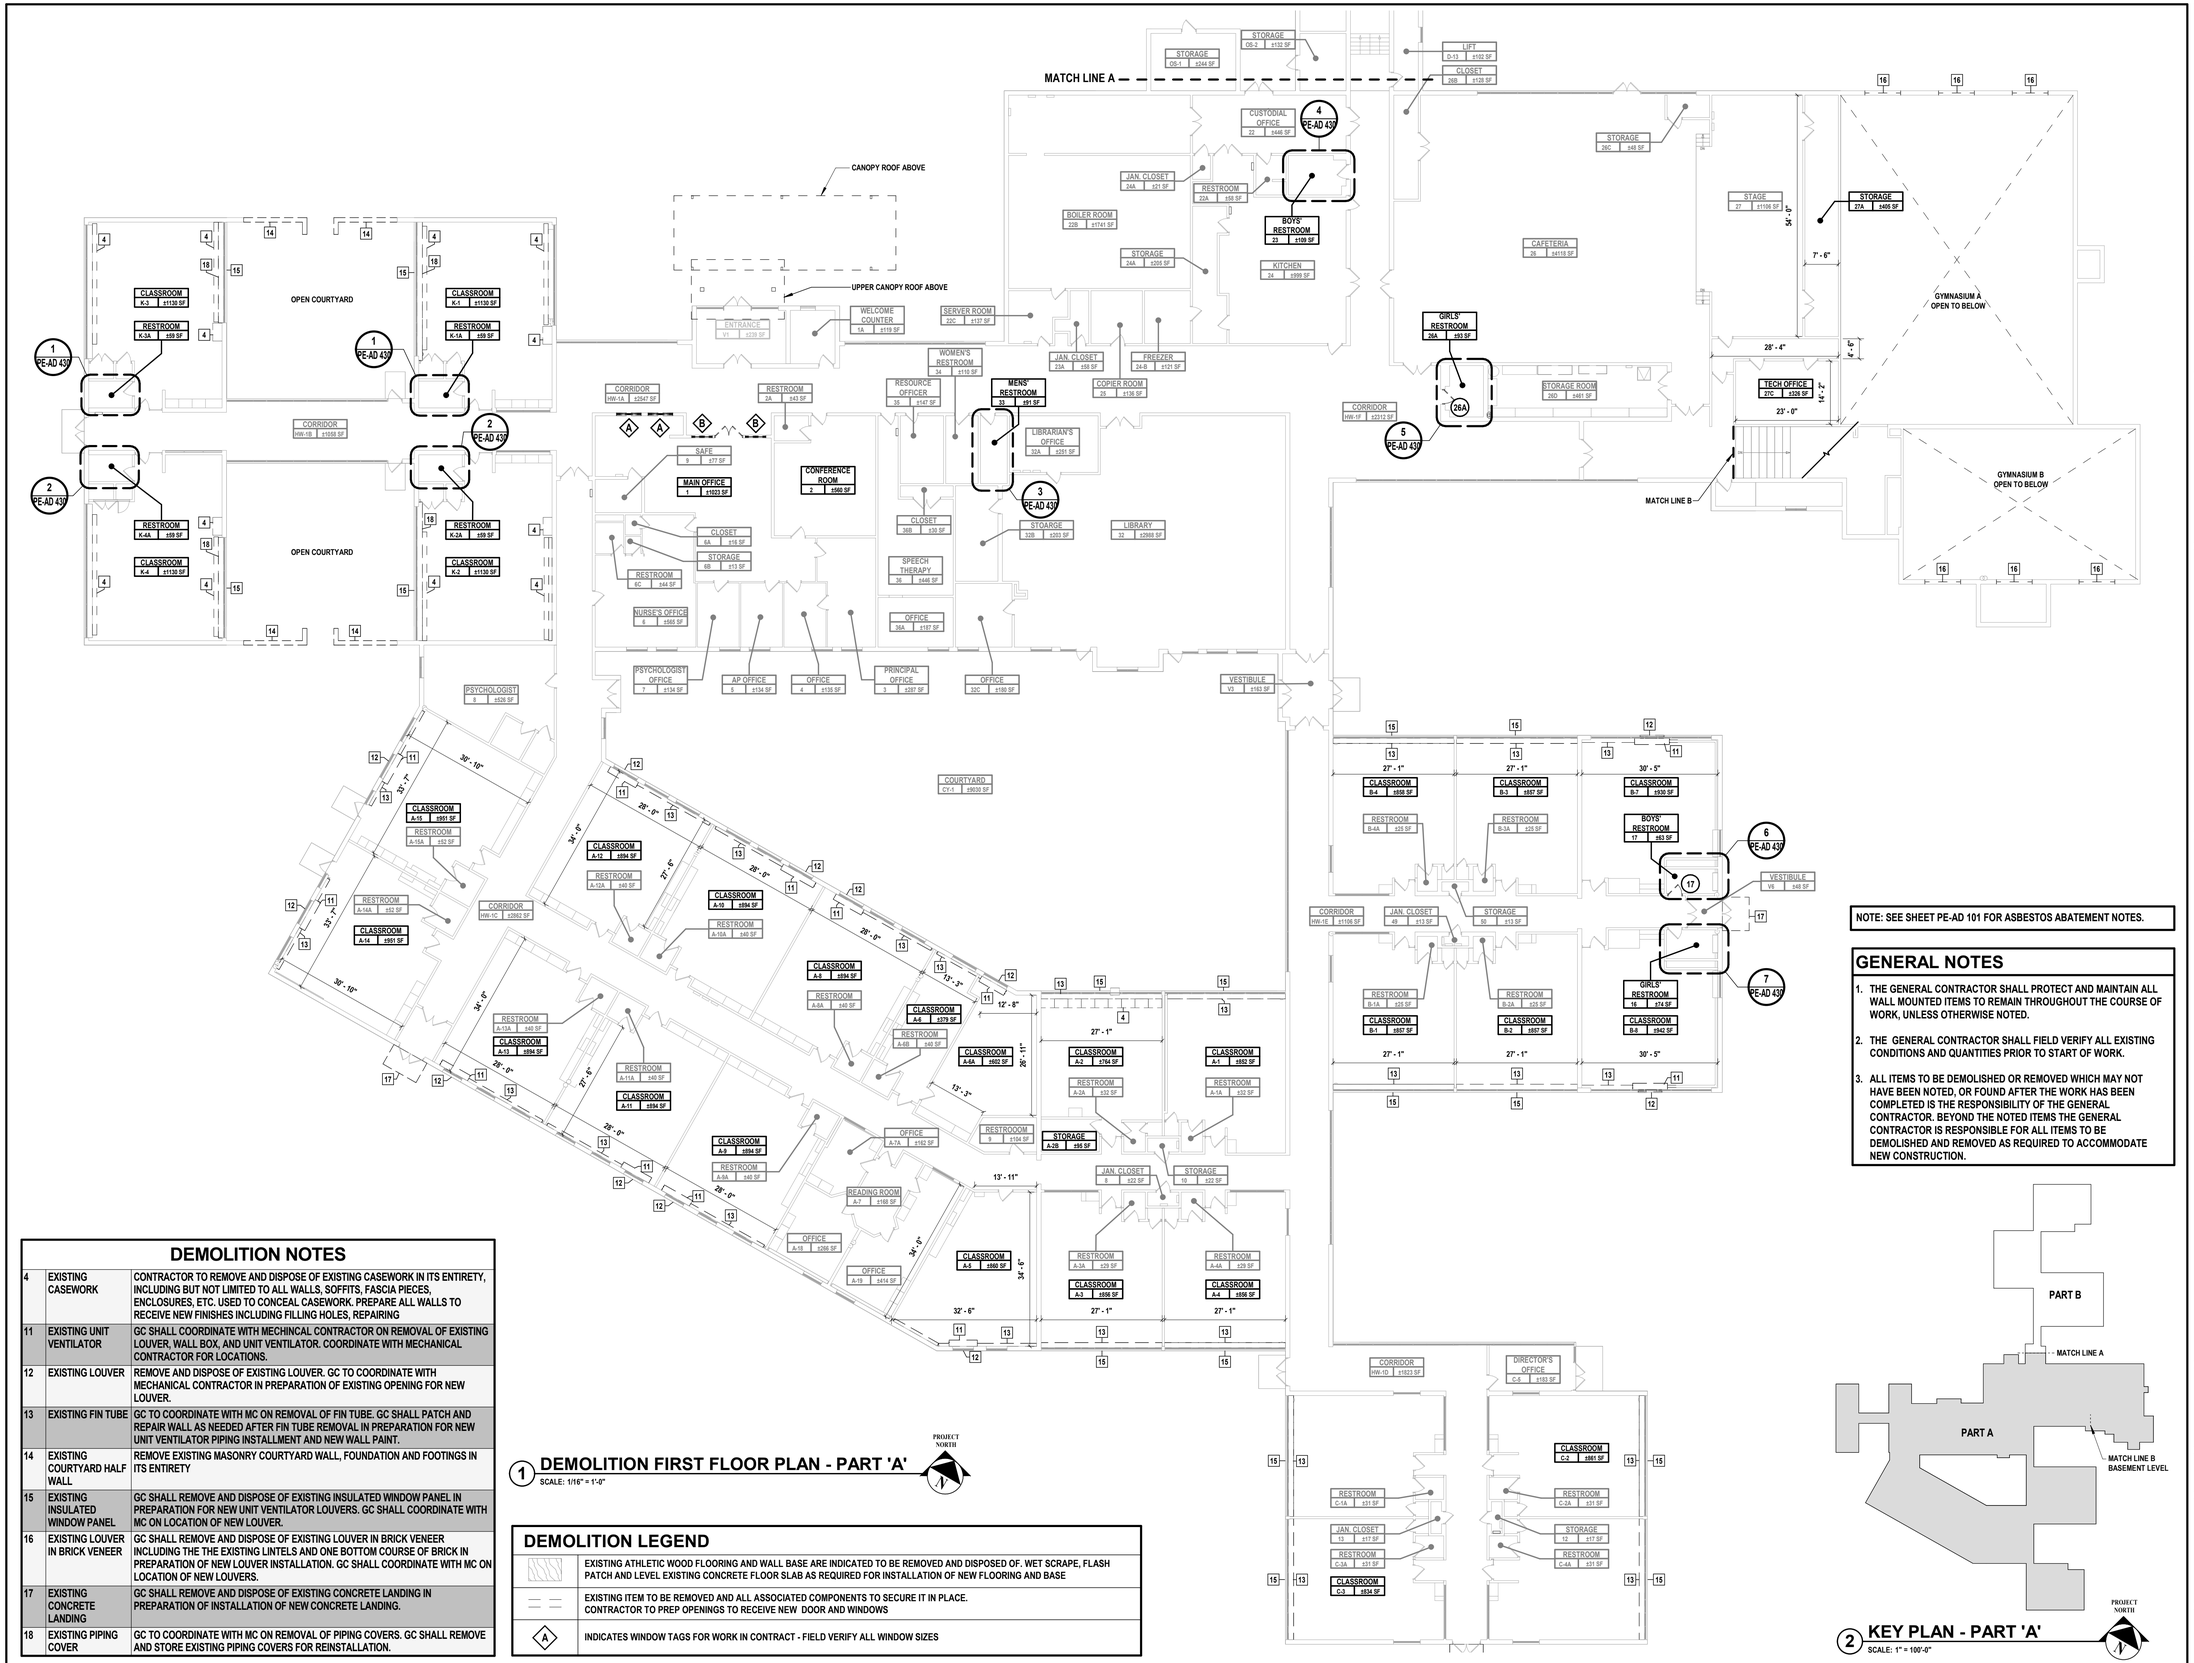


## DEMOLITION NOTES

| | | |
|---|---|---|
| 4 | EXISTING CASEWORK | CONTRACTOR TO REMOVE AND DISPOSE OF EXISTING CASEWORK IN ITS ENTIRETY, INCLUDING BUT NOT LIMITED TO ALL WALLS, SOFFITS, FASCIA PIECES, ENCLOSURES, ETC. USED TO CONCEAL CASEWORK. PREPARE ALL WALLS TO RECEIVE NEW FINISHES INCLUDING FILLING HOLES, REPAIRING |
| 11 | EXISTING UNIT VENTILATOR | GC SHALL COORDINATE WITH MECHINCAL CONTRACTOR ON REMOVAL OF EXISTING LOUVER, WALL BOX, AND UNIT VENTILATOR. COORDINATE WITH MECHANICAL CONTRACTOR FOR LOCATIONS. |
| 12 | EXISTING LOUVER | REMOVE AND DISPOSE OF EXISTING LOUVER. GC TO COORDINATE WITH MECHANICAL CONTRACTOR IN PREPARATION OF EXISTING OPENING FOR NEW LOUVER. |
| 13 | EXISTING FIN TUBE | GC TO COORDINATE WITH MC ON REMOVAL OF FIN TUBE. GC SHALL PATCH AND REPAIR WALL AS NEEDED AFTER FIN TUBE REMOVAL IN PREPARATION FOR NEW UNIT VENTILATOR PIPING INSTALLMENT AND NEW WALL PAINT. |
| 14 | EXISTING COURTYARD HALF WALL | REMOVE EXISTING MASONRY COURTYARD WALL, FOUNDATION AND FOOTINGS IN ITS ENTIRETY |
| 15 | EXISTING INSULATED WINDOW PANEL | GC SHALL REMOVE AND DISPOSE OF EXISTING INSULATED WINDOW PANEL IN PREPARATION FOR NEW UNIT VENTILATOR LOUVERS. GC SHALL COORDINATE WITH MC ON LOCATION OF NEW LOUVER. |
| 16 | EXISTING LOUVER IN BRICK VENEER | GC SHALL REMOVE AND DISPOSE OF EXISTING LOUVER IN BRICK VENEER INCLUDING THE THE EXISTING LINTELS AND ONE BOTTOM COURSE OF BRICK IN PREPARATION OF NEW LOUVER INSTALLATION. GC SHALL COORDINATE WITH MC ON LOCATION OF NEW LOUVERS. |
| 17 | EXISTING CONCRETE LANDING | GC SHALL REMOVE AND DISPOSE OF EXISTING CONCRETE LANDING IN PREPARATION OF INSTALLATION OF NEW CONCRETE LANDING. |
| 18 | EXISTING PIPING COVER | GC TO COORDINATE WITH MC ON REMOVAL OF PIPING COVERS. GC SHALL REMOVE AND STORE EXISTING PIPING COVERS FOR REINSTALLATION. |

## DEMOLITION LEGEND

| | |
|---|---|
| | EXISTING ATHLETIC WOOD FLOORING AND WALL BASE ARE INDICATED TO BE REMOVED AND DISPOSED OF. WET SCRAPE, FLASH PATCH AND LEVEL EXISTING CONCRETE FLOOR SLAB AS REQUIRED FOR INSTALLATION OF NEW FLOORING AND BASE |
| | EXISTING ITEM TO BE REMOVED AND ALL ASSOCIATED COMPONENTS TO SECURE IT IN PLACE. CONTRACTOR TO PREP OPENINGS TO RECEIVE NEW DOOR AND WINDOWS |
| A | INDICATES WINDOW TAGS FOR WORK IN CONTRACT - FIELD VERIFY ALL WINDOW SIZES |

**1 DEMOLITION FIRST FLOOR PLAN - PART 'A'**
SCALE: 1/16" = 1'-0"

PROJECT NORTH

NOTE: SEE SHEET PE-AD 101 FOR ASBESTOS ABATEMENT NOTES.

## GENERAL NOTES

1. THE GENERAL CONTRACTOR SHALL PROTECT AND MAINTAIN ALL WALL MOUNTED ITEMS TO REMAIN THROUGHOUT THE COURSE OF WORK, UNLESS OTHERWISE NOTED.
2. THE GENERAL CONTRACTOR SHALL FIELD VERIFY ALL EXISTING CONDITIONS AND QUANTITIES PRIOR TO START OF WORK.
3. ALL ITEMS TO BE DEMOLISHED OR REMOVED WHICH MAY NOT HAVE BEEN NOTED, OR FOUND AFTER THE WORK HAS BEEN COMPLETED IS THE RESPONSIBILITY OF THE GENERAL CONTRACTOR. BEYOND THE NOTED ITEMS THE GENERAL CONTRACTOR IS RESPONSIBLE FOR ALL ITEMS TO BE DEMOLISHED AND REMOVED AS REQUIRED TO ACCOMMODATE NEW CONSTRUCTION.




**2 KEY PLAN - PART 'A'**
SCALE: 1" = 100'-0"

H2M architects + engineers
1133 Westchester Avenue, Suite N-210
White Plains, NY 10605
914.358.5623 • www.h2m.com
NY Architecture & Landscape Architecture: No Certificate Required
NY Engineering Certificate of Authorization No.: 0018178

CONSULTANTS:

| MARK | DATE | DESCRIPTION |
|---|---|---|
| | | |

09/30/2029
Exp. Date

KATRINA N. PACHECO, R.A.
NY PROFESSIONAL ARCHITECT Lic. No. 041163

"IN ACCORDANCE WITH ARTICLE 145, SECTION 7209 OF THE NYS EDUCATION LAW, ALTERATION OF THIS DOCUMENT EXCEPT BY A LICENSED PROFESSIONAL IS ILLEGAL."

| DESIGNED BY: | DRAWN BY: | CHECKED BY: | REVIEWED BY: |
|---|---|---|---|
| M. LUCK | M. LUCK | S. MANDIC | K. PACHECO |

| PROJECT No: | DATE: | SCALE: |
|---|---|---|
| SMSD2505 | OCTOBER 2026 | AS SHOWN |

CLIENT

**SOMERS CENTRAL SCHOOL DISTRICT**

**VARIOUS UPGRADES AT PRIMROSE ELEMENTARY SCHOOL**

**110 PRIMROSE STREET LINCOLNDALE, NY 10540**

**SED #: 66-21-01-06-0-002-017**

CONTRACT
**CONTRACT G GENERAL CONSTRUCTION**

STATUS
**FOR BID**

SHEET TITLE
**FIRST FLOOR DEMOLITION PLAN - PART 'A'**

DRAWING No.
**PE-AD 100.00**

C:\Users\mluck-travel\Documents_Revit Backup\SMSD2505_Central25_A_mluck-travel.rvt
11/10/2026 4:10:11 PM

## LEAD ABATEMENT NOTES

1. ALL LEAD ABATEMENT WORK SHALL CONFORM TO ALL APPLICABLE CODE REQUIREMENTS ALONG WITH SPECIFICATION SECTION 028300 AND INDUSTRIAL CODE RULE 56.
2. THE CONTRACTOR SHALL BE RESPONSIBLE TO FILE FOR ALL PERMITS AND NOTIFY ALL REGULATORY AGENCIES AS REQUIRED FOR THE WORK AND PAY ALL FEES ASSOCIATED WITH SUCH, AND KEEP REQUIRED POSTINGS AT SITE.
3. UPON COMPLETION OF THE DEMOLITION WORK, THE CONTRACTOR SHALL SUBMIT COPIES OF ALL WASTE MANIFEST AND LANDFILL RECEIPTS TO THE ARCHITECT AS PART OF THE REQUIRED CLOSEOUT DOCUMENTS.
4. ALL MATERIALS ASSOCIATED WITH PROJECT HAVE BEEN TESTED FOR THE PRESENCE OF LEAD. NO MATERIAL HAS BEEN FOUND TO CONTAIN LEAD. REFER TO TESTING REPORT IN SPECIFICATIONS.

## ASBESTOS ABATEMENT NOTES

1. ALL ASBESTOS ABATEMENT WORK SHALL CONFORM TO ALL APPLICABLE CODE REQUIREMENTS ALONG WITH SPECIFICATION SECTION 028200 AND INDUSTRIAL CODE RULE 56.
2. MATERIALS TO BE REMOVED ARE ASSUMED TO CONTAIN THE PRESENCE OF ASBESTOS AND ARE SUBJECT TO VERIFICATION PRIOR TO CONSTRUCTION:
   - 9" x 9" FLOOR TILE & MASTIC
   - PIPE INSULATION & MUD PIPE FITTINGS
   - VARIOUS SIZE AND COLOR FLOOR TILES & MASTIC
   - CONCEALED UNIT VENTILATOR INSULATION
   - CERAMIC WALL TILE GROUT & BACKING
   - CERAMIC FLOOR TILE GROUT & BACKING
   - MIRROR MASTIC
   - DOOR CORE INSULATION
   - CONCEALED FELT PAPER, WATERPROOFING, MASTIC OR INSULATION BOARDS UNDER WOOD FLOOR
   - ELECTRICAL COMPONENTS WITHIN SWITCHBOARDS/PANELS
   - FACADE METAL PANEL CAULK
   - EXPANSION JOINT CAULK
   - MULTI- LAYERED BUILT-UP & ROOF FLASHING MATERIALS
   - ELECTRICAL WIRE INSULATION
   - CONCEALED WATERPROOFING MATERIALS
1. SPECIFICATION SECTION 022600 "HAZARDOUS MATERIAL REPORT" FOR ADDITIONAL INFORMATION ON THE MATERIALS AND THEIR LOCATIONS.
2. THE CONTRACTOR SHALL BE RESPONSIBLE TO PERFORM PERSONAL AIR MONITORING ON ITS EMPLOYEES IN ACCORDANCE WITH OSHA REGULATIONS.
3. THIRD-PARTY PROJECT MONITORING AND AIR SAMPLING SHALL BE CONDUCTED BY A CONSULTANT FIRM HIRED DIRECTLY BY THE OWNER.
4. THE CONTRACTOR SHALL BE RESPONSIBLE TO FILE FOR ALL PERMITS AND NOTIFY ALL REGULATORY AGENCIES AS REQUIRED FOR THE WORK AND PAY ALL FEES ASSOCIATED WITH SUCH.
5. UPON COMPLETION OF THE DEMOLITION WORK, THE CONTRACTOR SHALL SUBMIT COPIES OF ALL WASTE MANIFEST AND LANDFILL RECEIPTS TO THE ARCHITECT AS PART OF THE REQUIRED CLOSEOUT DOCUMENTS.
6. ALL OPENINGS AND PENETRATIONS INCLUDING BUT NOT LIMITED TO WINDOWS, DOORS, DUCTS, LOUVERS AND GRILLES SHALL BE COVERED WITH A MINIMUM OF TWO (2) LAYERS OF 6 MIL PLASTIC.
7. REFER TO SPECIFICATION SECTION 028000 FOR SPECIFIC ABATEMENT PROCEDURES.

## GENERAL NOTES


1. THE CONTRACTOR SHALL PROTECT AND MAINTAIN ALL WALL MOUNTED ITEMS TO REMAIN THROUGHOUT THE COURSE OF WORK, UNLESS OTHERWISE NOTED.
2. THE CONTRACTOR SHALL FIELD VERIFY ALL EXISTING CONDITIONS, AND ENSURE ALL HARDWARE WILL WORK WITH NEW DOOR SELECTION.
3. THE CONTRACTOR SHALL PREP EXISTING HOLLOW METAL FRAMES THAT ARE IN THE SCOPE OF WORK, ANY UNUSED OPENINGS SHALL BE FILLED IN, AND NEW OPENINGS SHALL BE PROVIDED AS REQUIRED.
4. REFER TO DOOR SCHEDULE FOR COORDINATION OF HARDWARE, CONTRACTOR TO FIELD VERIFY DOOR SWINGS PRIOR TO PLACING ORDER.

## DEMOLITION LEGEND

| | |
|---|---|
| | EXISTING ATHLETIC WOOD FLOORING AND WALL BASE ARE INDICATED TO BE REMOVED AND DISPOSED OF. WET SCRAPE, FLASH PATCH AND LEVEL EXISTING CONCRETE FLOOR SLAB AS REQUIRED FOR INSTALLATION OF NEW FLOORING AND BASE |
| | EXISTING ITEM TO BE REMOVED AND ALL ASSOCIATED COMPONENTS TO SECURE IT IN PLACE. CONTRACTOR TO PREP OPENINGS TO RECEIVE NEW DOOR AND WINDOWS |
| A | INDICATES WINDOW TAGS FOR WORK IN CONTRACT - FIELD VERIFY ALL WINDOW SIZES |

## DEMOLITION NOTES


| | | |
|---|---|---|
| 1 | FLOOR FINISHES | REMOVE AND DISPOSE OF EXISTING WALL BASE, AND FLOOR FINISHES DOWN TO SUB-FLOOR. CONTRACTOR SHALL BE RESPONSIBLE TO INSPECT THE EXISTING CONCRETE SLAB-FLOOR CONDITION AND PATCH ALL EXPOSED SURFACES AS NEEDED TO ENSURE A TRUE SMOOTH AND LEVEL FLOOR FINISH FREE OF DIPS, WAVES, DEPRESSIONS, AND TELEGRAPHING OF THE LEVELING COMPOUND OR IMPERFECTIONS OF THE SLAB BELOW. ASSUME FLOOR PREP THAT MAY INCLUDE FLASH PATCH EXISTING MATERIALS IN EACH ROOM. |
| 11 | EXISTING UNIT VENTILATOR | GC SHALL COORDINATE WITH MECHINCAL CONTRACTOR ON REMOVAL OF EXISTING LOUVER, WALL BOX, AND UNIT VENTILATOR. COORDINATE WITH MECHANICAL CONTRACTOR FOR LOCATIONS. |
| 12 | EXISTING LOUVER | REMOVE AND DISPOSE OF EXISTING LOUVER. GC TO COORDINATE WITH MECHANICAL CONTRACTOR IN PREPARATION OF EXISTING OPENING FOR NEW LOUVER. |
| 13 | EXISTING FIN TUBE | GC TO COORDINATE WITH MC ON REMOVAL OF FIN TUBE AND COVERS. GC SHALL PATCH AND REPAIR WALL AS NEEDED AFTER FIN TUBE REMOVAL IN PREPARATION FOR NEW UNIT VENTILATOR PIPING INSTALLMENT AND NEW WALL PAINT. |
| 15 | EXISTING INSULATED WINDOW PANEL | GC SHALL REMOVE AND DISPOSE OF EXISTING INSULATED WINDOW PANEL IN PREPARATION FOR NEW UNIT VENTILATOR LOUVERS. GC SHALL COORDINATE WITH MC ON LOCATION OF NEW LOUVER. |
| 17 | EXISTING CONCRETE LANDING | GC SHALL REMOVE AND DISPOSE OF EXISTING CONCRETE LANDING IN PREPARATION OF INSTALLATION OF NEW CONCRETE LANDING. |

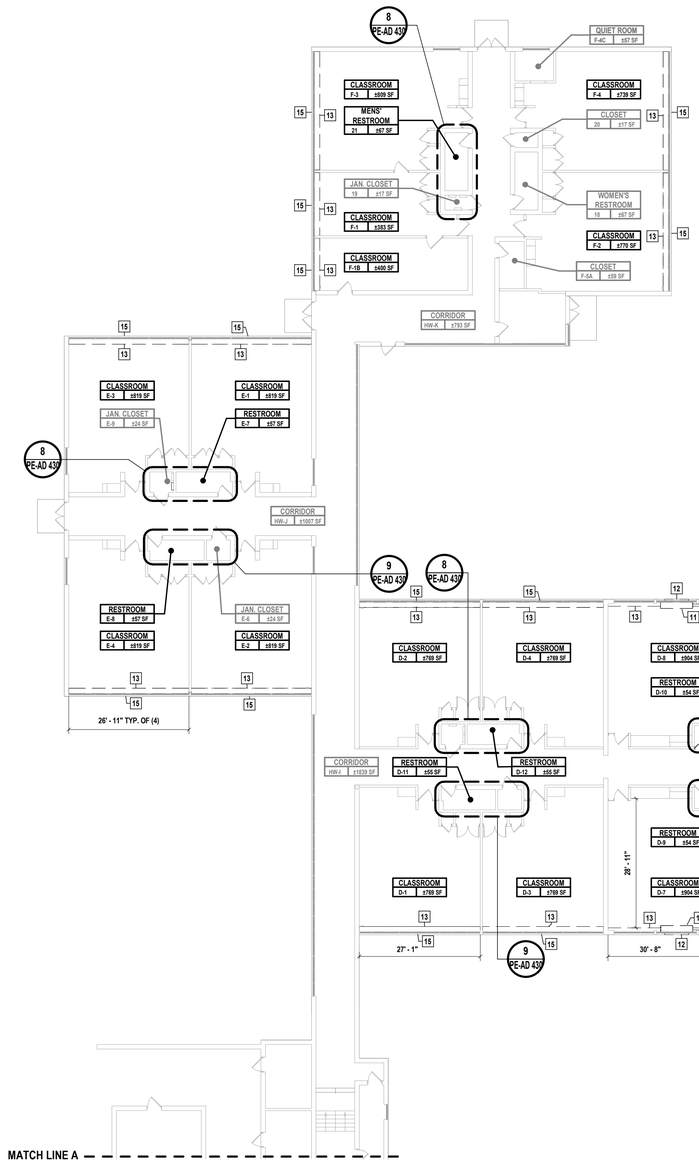



1 DEMOLITION FIRST FLOOR PLAN - PART 'B'
SCALE: 1/16" = 1'-0"

ALTERNATE:
DEMOLITION OF ENTIRE BIG GYMNASIUM FLOORING FOR REPLACEMENT.

3 ALTERNATE
NO SCALE

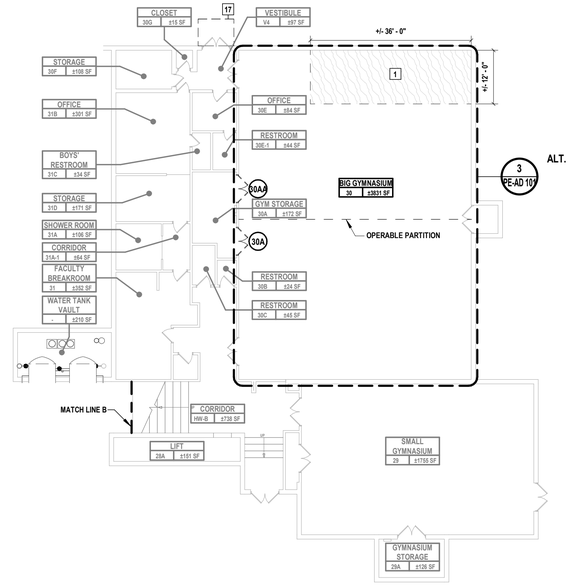


2 DEMOLITION BASEMENT FLOOR PLAN
SCALE: 1/16" = 1'-0"

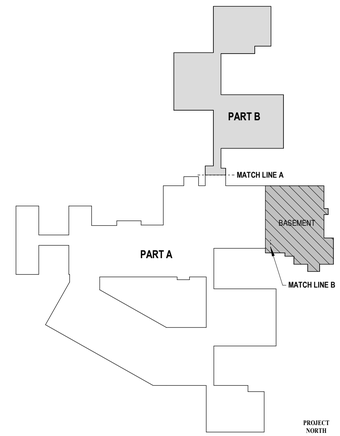


4 KEY PLAN - PART 'B'
SCALE: 1" = 100'-0"


H 2 M architects + engineers
1133 Westchester Avenue, Suite N-210
White Plains, NY 10605
914.358.5623 • www.h2m.com
NY Architecture & Landscape Architecture: No Certificate Required
NY Engineering Certificate of Authorization No.: 0018178


CONSULTANTS:

| MARK | DATE | DESCRIPTION |
|---|---|---|
| | | |

REGISTERED ARCHITECT KATRINA PACHECO 041183 STATE OF NEW YORK

09/30/2029
KATRINA N. PACHECO, R.A.
NY PROFESSIONAL ARCHITECT LIC. No. 041183
Exp. Date

"IN ACCORDANCE WITH ARTICLE 145, SECTION 7209 OF THE NYS EDUCATION LAW, ALTERATION OF THIS DOCUMENT EXCEPT BY A LICENSED PROFESSIONAL IS ILLEGAL."

| DESIGNED BY: | DRAWN BY: | CHECKED BY: | REVIEWED BY: |
|---|---|---|---|
| M. LUCK | M. LUCK | S. MANDIC | K. PACHECO |

| PROJECT No: | DATE: | SCALE: |
|---|---|---|
| SMSD2505 | OCTOBER 2026 | AS SHOWN |

CLIENT
**SOMERS CENTRAL SCHOOL DISTRICT**

**VARIOUS UPGRADES AT PRIMROSE ELEMENTARY SCHOOL**

**110 PRIMROSE STREET LINCOLNDALE, NY 10540**

**SED #: 66-21-01-06-0-002-017**


CONTRACT
**CONTRACT G GENERAL CONSTRUCTION**

STATUS
**FOR BID**


SHEET TITLE
**FIRST FLOOR DEMOLITION PLAN - PART 'B'**

DRAWING No.
**PE-AD 101.00**


C:\Users\APappas\Documents_Revit Backup\SMSD2505_Central25_A_apappas\V6997.rvt
11/4/2026 1:56:59 PM

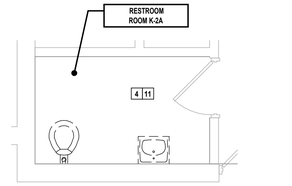



1 **RESTROOM TYPE A1**
SCALE: 1/4" = 1'-0"

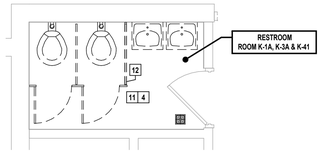



2 **RESTROOM TYPE A2**
SCALE: 1/4" = 1'-0"

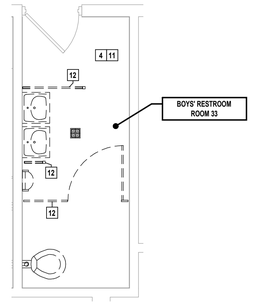



3 **RESTROOM TYPE B**
SCALE: 1/4" = 1'-0"

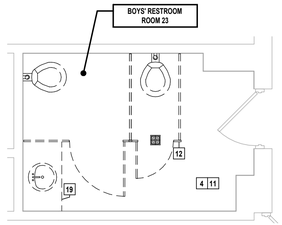



4 **RESTROOM TYPE C**
SCALE: 1/4" = 1'-0"

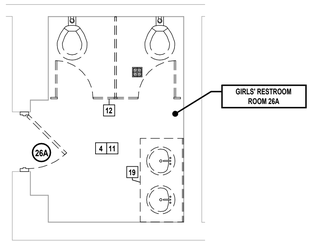



5 **RESTROOM TYPE D**
SCALE: 1/4" = 1'-0"

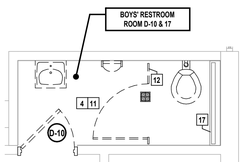



6 **RESTROOM TYPE E1**
SCALE: 1/4" = 1'-0"

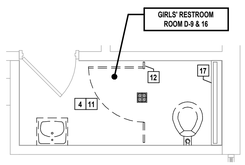



7 **RESTROOM TYPE E2**
SCALE: 1/4" = 1'-0"

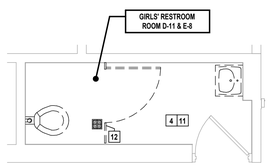


8 **RESTROOM TYPE F1**
SCALE: 1/4" = 1'-0"

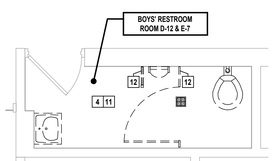


9 **RESTROOM TYPE F2**
SCALE: 1/4" = 1'-0"

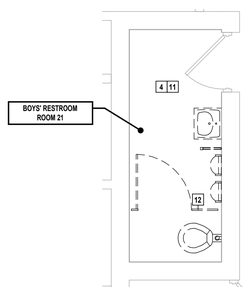


11 **RESTROOM TYPE G**
SCALE: 1/4" = 1'-0"

## DEMOLITION NOTES - CONTRACT G

| | | |
|---|---|---|
| 4 | TOILET ACCESSORIES | REMOVE AND COORDINATE WITH OWNER STORAGE OR DISPOSAL OF EXISTING TOILET ACCESSORIES (MIRRORS, PAPER TOWEL DISPENSERS, TOILET PAPER DISPENSERS, SOAP DISPENSERS, HAND DRYERS, GRAB BARS, ETC.) & ALL SUPPORTING HARDWARE. PREPARE ALL WALLS TO RECEIVE NEW FINISHES INCLUDING FILLING HOLES, REPAIRING CRACKS IN EXISTING WALLS, SANDING, AND PREPARING ALL SURFACES FOR A NEW TILE FINISH. |
| 11 | WALL TILE AND BASE | CONTRACTOR SHALL COMPLETELY REMOVE AND DISPOSE OF ALL EXISTING CERAMIC WALL TILE COMPLETELY DOWN TO THE EXISTING MASONRY BACK UP WALL BELOW. REMOVALS SHALL INCLUDE TILE, THINSET, MORTAR SETTING BED, GROUT, REINFORCED MESH, TRIM, AND ALL DEVICES USED TO SECURE THE TILE IN PLACE. THE CONTRACTOR SHALL PREPARE WALL FOR NEW WALL FINISH. |
| 12 | PARTITION SYSTEM | REMOVE AND DISPOSE OF EXISTING TOILET PARTITION SYSTEMS INCLUDING BRACKETS AND FILLING OF ANCHOR LOCATIONS. |
| 17 | RADIATOR COVER | REMOVE AND DISPOSE OF EXISTING RADIATOR COVER. |
| 19 | VANITY | REMOVE AND DISPOSE OF EXISTING VANITY AND SUPPORTS. PREPARE AREA FOR NEW LAVATORY INSTALLATION. COORDINATE WITH PLUMBING CONTRACTOR FOR VANITY SINK REMOVAL. |

## GENERAL DEMOLITION NOTES

1. ALL DEMOLITION WORK SHALL BE IN COMPLIANCE WITH ALL FEDERAL AND NEW YORK STATE APPLICABLE BUILDING AND LIFE AND SAFETY REGULATIONS.
2. THE CONTRACTOR SHALL TAKE CARE NOT TO DAMAGE ADJOINING SURFACES AND FINISHES OUTSIDE THE CONTRACT AREA OR SCOPE OF WORK. THE CONTRACTOR SHALL BE RESPONSIBLE TO RESTORE EXISTING CONDITIONS AND/OR FINISHES DAMAGED DURING CONSTRUCTION INCLUDING PATCHING AND PAINTING DEEMED NECESSARY BY THE ARCHITECT AT NO ADDITIONAL COST TO THE OWNER.
3. THE CONTRACTOR SHALL TAKE CARE AS TO ADEQUATELY PROTECT ALL ADJOINING CLASSROOMS, CLOSETS, CORRIDORS, CRITICAL BARRIERS (DUCTS, VENTS, ETC.), AND OTHER SPACES FROM DUST AND DEBRIS DURING THE DEMOLITION AND INSTALLATION OF THE NEW WORK. THE CONTRACTOR SHALL BE RESPONSIBLE TO WIPE DOWN AND CLEAN ALL AFFECTED ROOMS UPON COMPLETION OF THE PROJECT.
4. CONTRACTORS SITE ACCESS AND BUILDING ENTRY POINT SHALL BE AS PER DRAWING HS-G 000.00 AND VERIFIED BY OWNER. THE CONTRACTOR SHALL ADEQUATELY PROTECT THE WALLS, FLOOR, AND FINISHES WITHIN STAIRWELLS AND ALL OTHER AREAS USED FOR ACCESS TO CONTRACT AREAS FROM DAMAGE DURING THE PROJECT DURATION. THE CONTRACTOR SHALL BE RESPONSIBLE TO PATCH & RESTORE ALL SURFACES DAMAGED DURING CONSTRUCTION TO THE SATISFACTION OF THE ARCHITECT AT NO ADDITIONAL COST TO THE OWNER.
5. THE CONTRACTOR SHALL REMOVE AND DISPOSE OF ALL CONSTRUCTION DEBRIS AND UNWANTED MATERIAL OFF SITE IN ACCORDANCE WITH CONTRACT SPECIFICATIONS.
6. THE CONTRACTOR SHALL NOTIFY THE ARCHITECT OF ANY DEFECTIVE OR NON-WORKING EQUIPMENT PRIOR TO WORK STARTING AND FOLLOWING INSTALLATION OF NEW FINISHES VERIFY ALL ITEMS ARE IN PROPER WORKING ORDER UPON COMPLETION.
7. THE CONTRACTOR SHALL REVIEW SCOPE OF DEMOLITION WORK WITH OWNER AND COORDINATE WHICH ITEMS WILL BE REMOVED CAREFULLY AND RETURNED TO DISTRICT.
8. CONTRACTOR SHALL COORDINATE WITH THE DISTRICT TO DISCONNECT, REMOVE, AND STORE ALL REMOVABLE EQUIPMENT (INCLUDING CASEWORK, DESKS, CHAIRS, ETC.) TO PERFORM ALL REQUIRED DEMOLITION. UPON COMPLETION, CONTRACTOR SHALL REINSTALL ALL EQUIPMENT AND ENSURE PROPER WORKING CONDITION. CLEAN ALL SURFACES PRIOR TO SUBSTANTIAL COMPLETION.
9. PROTECTING EXISTING CEILING LIGHTING FIXTURES, INCLUDING, BUT NOT LIMITED TO THE FIXTURE, TRIM, SUPPORTS, AND ALL DEVICES USED TO SECURE THE LIGHTING IN PLACE.


## DEMOLITION PLAN LEGEND

(NOT ALL MAY BE USED)

| | |
|---|---|
| | INDICATES WALL TO BE REMOVED AND DISPOSED OF. SEE DEMOLITION NOTES FOR ADDITIONAL INFORMATION |
| | INDICATES EXISTING WALL TO REMAIN |
| | INDICATES EXISTING DOOR TO BE REMOVED AND DISPOSED OF. SEE DEMOLITION NOTES FOR ADDITIONAL INFORMATION |
| | INDICATES EXISTING TOILET PARTIONS TO BE REMOVED AND DISPOSED OF. SEE DEMOLITION NOTES FOR ADDITIONAL INFORMATION |
| | INDICATES EXISTING DOOR TO REMAIN. |

KEY PLAN LEGEND

ALTERATION LEVEL 1 AREAS OF WORK

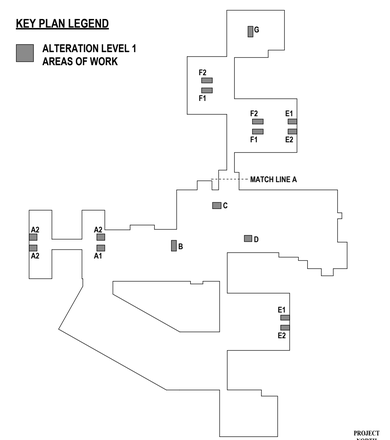


10 **KEY PLAN - AREAS OF WORK**
SCALE: 1" = 100'-0"

H2M architects + engineers
1133 Westchester Avenue, Suite N-210
White Plains, NY 10605
914.358.5623 • www.h2m.com
NY Architecture & Landscape Architecture: No Certificate Required
NY Engineering Certificate of Authorization No.: 0018178

CONSULTANTS:

| MARK | DATE | DESCRIPTION |
|---|---|---|

REGISTERED ARCHITECT KATRINA PACHECO 041183 STATE OF NEW YORK

09/30/2029
KATRINA N. PACHECO, R.A.
NY PROFESSIONAL ARCHITECT Lic. No. 041183
Exp. Date

"IN ACCORDANCE WITH ARTICLE 145, SECTION 7209 OF THE NYS EDUCATION LAW, ALTERATION OF THIS DOCUMENT EXCEPT BY A LICENSED PROFESSIONAL IS ILLEGAL."

| DESIGNED BY: | DRAWN BY: | CHECKED BY: | REVIEWED BY: |
|---|---|---|---|
| M. LUCK | M. LUCK | S. MANDIC | K. PACHECO |

| PROJECT No: | DATE: | SCALE: |
|---|---|---|
| SMSD2505 | OCTOBER 2026 | AS SHOWN |

CLIENT

**SOMERS CENTRAL SCHOOL DISTRICT**

**VARIOUS UPGRADES AT PRIMROSE ELEMENTARY SCHOOL**

**110 PRIMROSE STREET**
**LINCOLNDALE, NY 10540**

**SED #: 66-21-01-06-0-002-017**

CONTRACT

**CONTRACT G**
**GENERAL CONSTRUCTION**

STATUS

**FOR BID**


SHEET TITLE

**RESTROOM UPGRADES DEMOLITION PLANS**

DRAWING No.

**PE-AD 430.00**

X:\SMSD (Somers School District)\SMSD2505 (PES Phase 2-Various Upgrades)\02-BIM-CADD\Con-Docs\08 Architectural\Bathroom Upgrades\SMSD2505_BathroomUpgrades.rvt
11/10/2026 6:56:55 AM

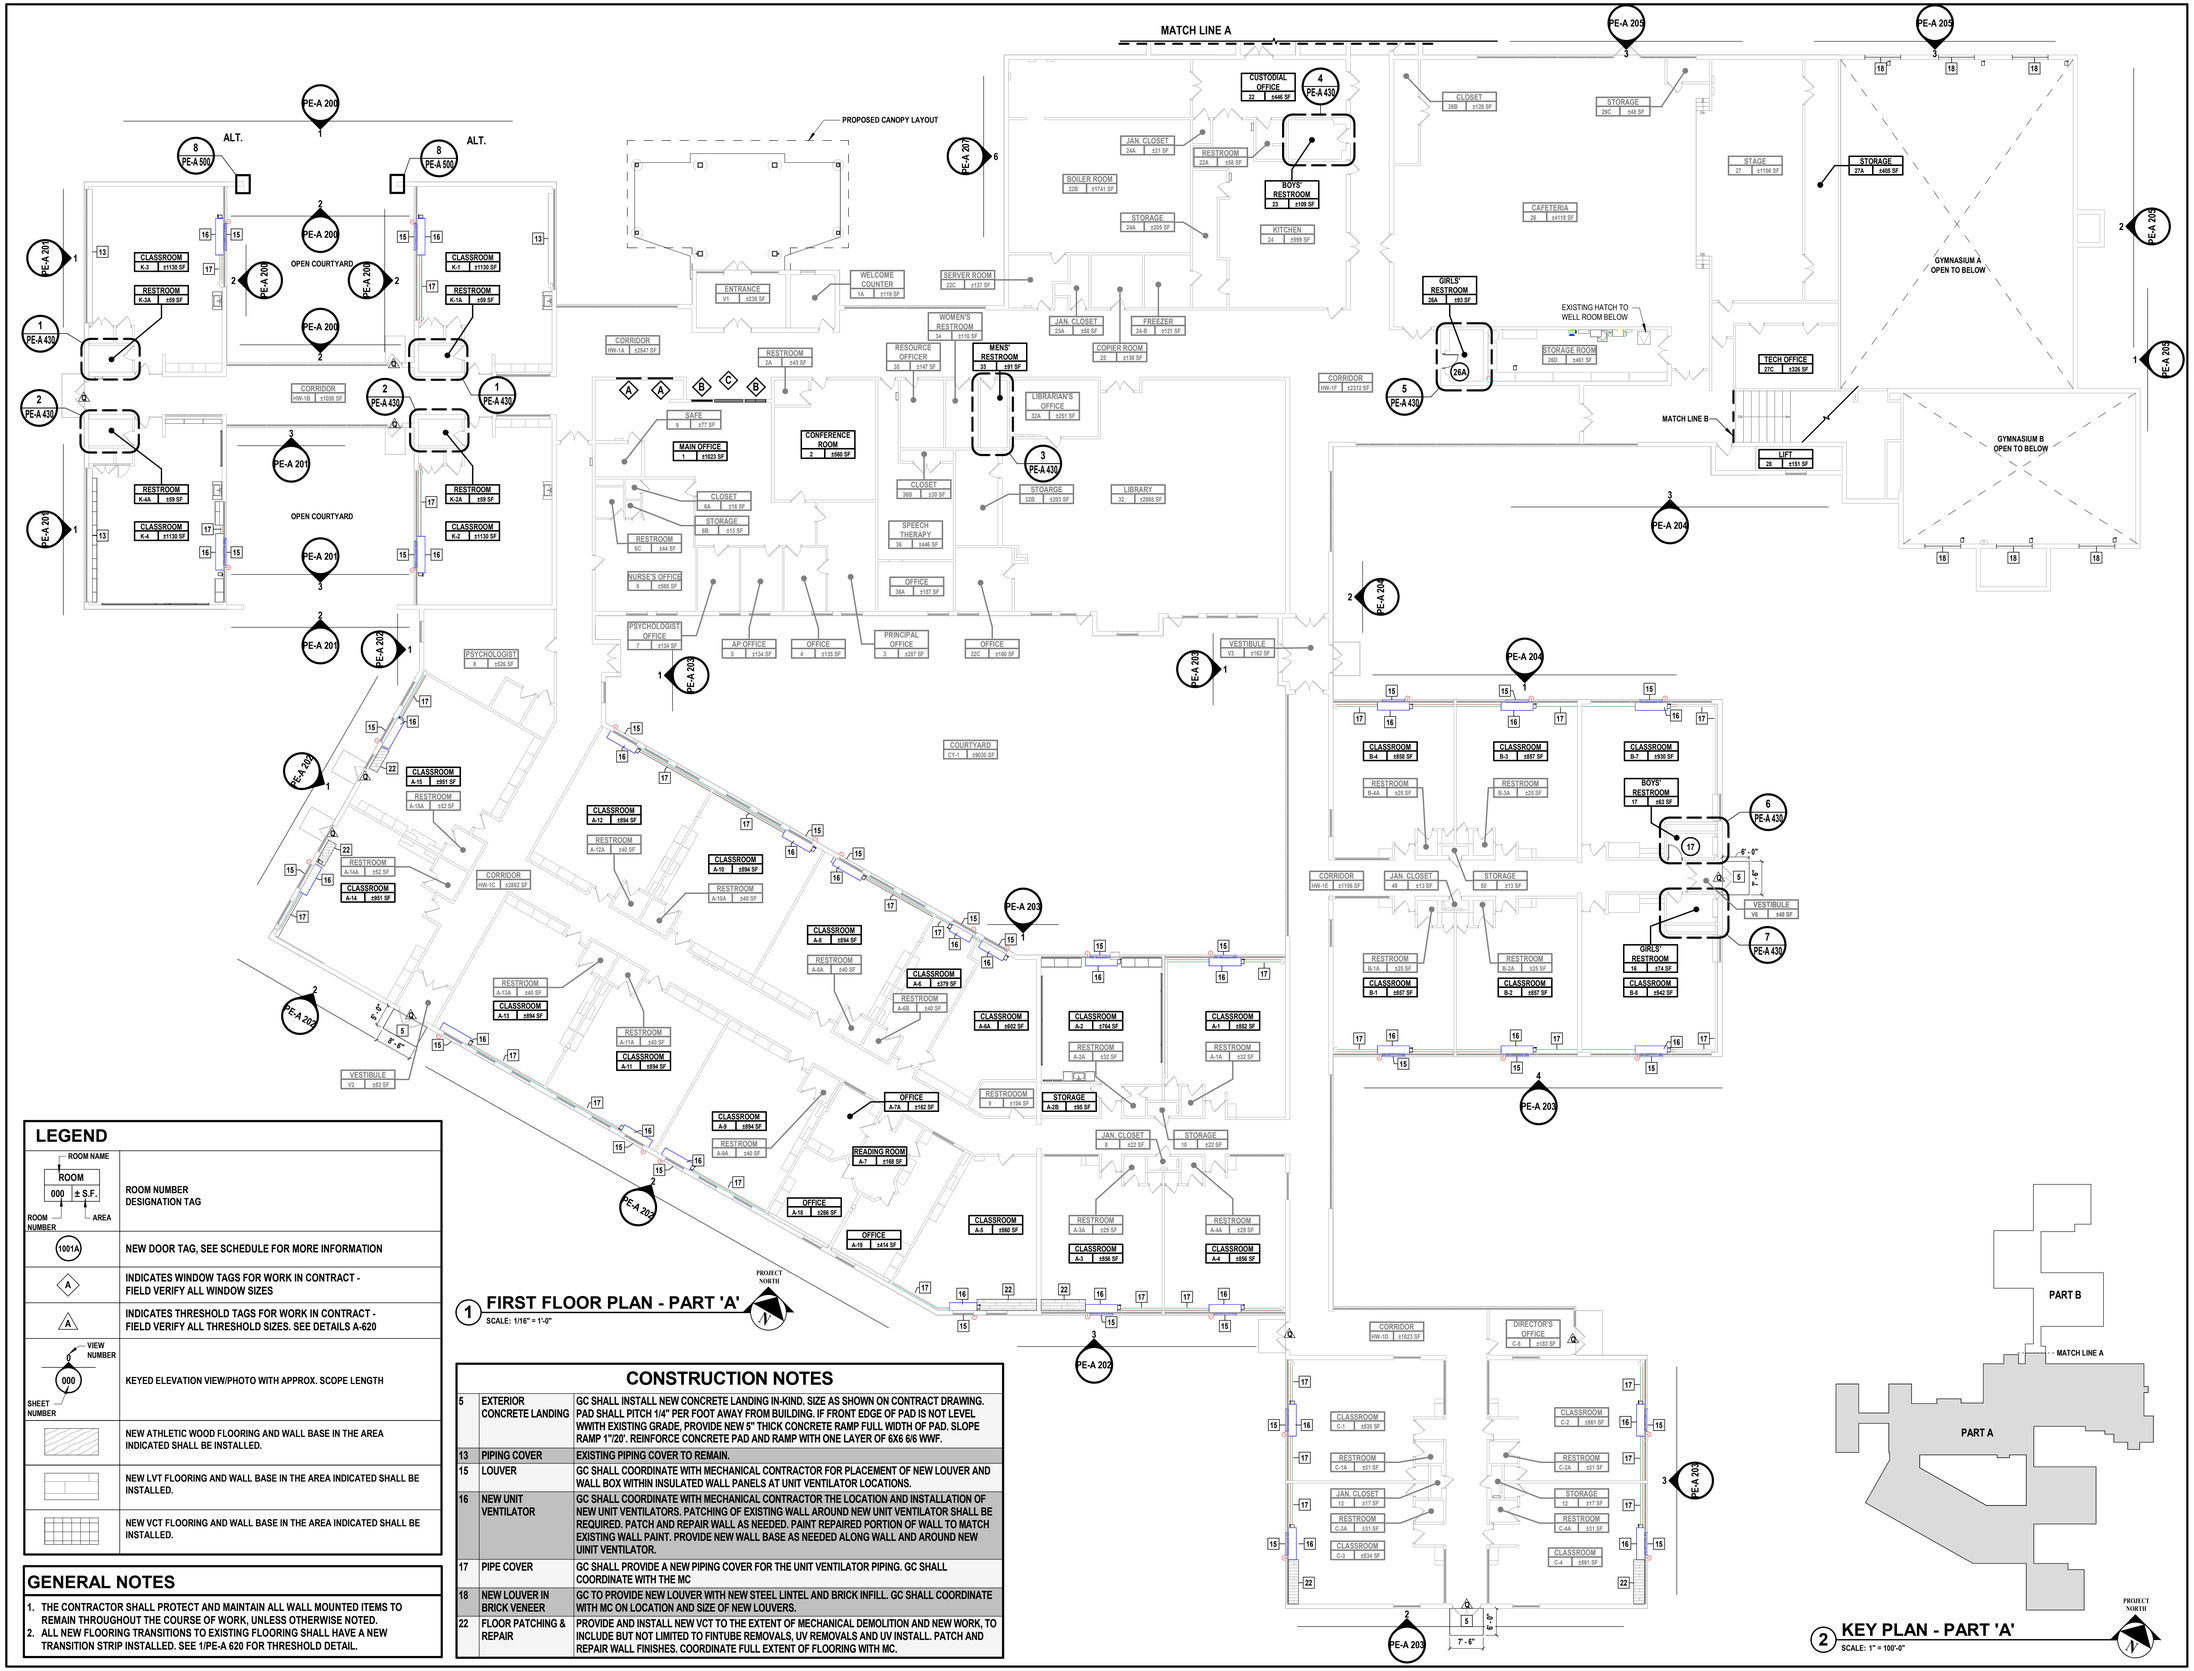


1 FIRST FLOOR PLAN - PART 'A'
SCALE: 1/16" = 1'-0"

## LEGEND

| | |
|---|---|
| ROOM NAME / ROOM / 000 / ± S.F. / ROOM NUMBER / AREA | ROOM NUMBER DESIGNATION TAG |
| 1001A | NEW DOOR TAG, SEE SCHEDULE FOR MORE INFORMATION |
| A | INDICATES WINDOW TAGS FOR WORK IN CONTRACT - FIELD VERIFY ALL WINDOW SIZES |
| A | INDICATES THRESHOLD TAGS FOR WORK IN CONTRACT - FIELD VERIFY ALL THRESHOLD SIZES. SEE DETAILS A-620 |
| VIEW NUMBER / 000 / SHEET NUMBER | KEYED ELEVATION VIEW/PHOTO WITH APPROX. SCOPE LENGTH |
| | NEW ATHLETIC WOOD FLOORING AND WALL BASE IN THE AREA INDICATED SHALL BE INSTALLED. |
| | NEW LVT FLOORING AND WALL BASE IN THE AREA INDICATED SHALL BE INSTALLED. |
| | NEW VCT FLOORING AND WALL BASE IN THE AREA INDICATED SHALL BE INSTALLED. |

## GENERAL NOTES

1. THE CONTRACTOR SHALL PROTECT AND MAINTAIN ALL WALL MOUNTED ITEMS TO REMAIN THROUGHOUT THE COURSE OF WORK, UNLESS OTHERWISE NOTED.
2. ALL NEW FLOORING TRANSITIONS TO EXISTING FLOORING SHALL HAVE A NEW TRANSITION STRIP INSTALLED. SEE 1/PE-A 620 FOR THRESHOLD DETAIL.

## CONSTRUCTION NOTES

| | | |
|---|---|---|
| 5 | EXTERIOR CONCRETE LANDING | GC SHALL INSTALL NEW CONCRETE LANDING IN-KIND. SIZE AS SHOWN ON CONTRACT DRAWING. PAD SHALL PITCH 1/4" PER FOOT AWAY FROM BUILDING. IF FRONT EDGE OF PAD IS NOT LEVEL WWITH EXISTING GRADE, PROVIDE NEW 5" THICK CONCRETE RAMP FULL WIDTH OF PAD. SLOPE RAMP 1"/20'. REINFORCE CONCRETE PAD AND RAMP WITH ONE LAYER OF 6X6 6/6 WWF. |
| 13 | PIPING COVER | EXISTING PIPING COVER TO REMAIN. |
| 15 | LOUVER | GC SHALL COORDINATE WITH MECHANICAL CONTRACTOR FOR PLACEMENT OF NEW LOUVER AND WALL BOX WITHIN INSULATED WALL PANELS AT UNIT VENTILATOR LOCATIONS. |
| 16 | NEW UNIT VENTILATOR | GC SHALL COORDINATE WITH MECHANICAL CONTRACTOR THE LOCATION AND INSTALLATION OF NEW UNIT VENTILATORS. PATCHING OF EXISTING WALL AROUND NEW UNIT VENTILATOR SHALL BE REQUIRED. PATCH AND REPAIR WALL AS NEEDED. PAINT REPAIRED PORTION OF WALL TO MATCH EXISTING WALL PAINT. PROVIDE NEW WALL BASE AS NEEDED ALONG WALL AND AROUND NEW UINIT VENTILATOR. |
| 17 | PIPE COVER | GC SHALL PROVIDE A NEW PIPING COVER FOR THE UNIT VENTILATOR PIPING. GC SHALL COORDINATE WITH THE MC |
| 18 | NEW LOUVER IN BRICK VENEER | GC TO PROVIDE NEW LOUVER WITH NEW STEEL LINTEL AND BRICK INFILL. GC SHALL COORDINATE WITH MC ON LOCATION AND SIZE OF NEW LOUVERS. |
| 22 | FLOOR PATCHING & REPAIR | PROVIDE AND INSTALL NEW VCT TO THE EXTENT OF MECHANICAL DEMOLITION AND NEW WORK, TO INCLUDE BUT NOT LIMITED TO FINTUBE REMOVALS, UV REMOVALS AND UV INSTALL. PATCH AND REPAIR WALL FINISHES. COORDINATE FULL EXTENT OF FLOORING WITH MC. |




2 KEY PLAN - PART 'A'
SCALE: 1" = 100'-0"

H2M architects + engineers
1133 Westchester Avenue, Suite N-210
White Plains, NY 10605
914.358.5623 • www.h2m.com
NY Architecture & Landscape Architecture: No Certificate Required
NY Engineering Certificate of Authorization No.: 0018178

CONSULTANTS:

| MARK | DATE | DESCRIPTION |
|---|---|---|
| | | |

09/30/2029
KATRINA N. PACHECO, R.A.
NY PROFESSIONAL ARCHITECT Lic. No. 041163 Exp. Date
"IN ACCORDANCE WITH ARTICLE 145, SECTION 7209 OF THE NYS EDUCATION LAW, ALTERATION OF THIS DOCUMENT EXCEPT BY A LICENSED PROFESSIONAL IS ILLEGAL."

| DESIGNED BY: | DRAWN BY: | CHECKED BY: | REVIEWED BY: |
|---|---|---|---|
| M. LUCK | M. LUCK | S. MANDIC | K. PACHECO |

| PROJECT No: | DATE: | SCALE: |
|---|---|---|
| SMSD2505 | OCTOBER 2026 | AS SHOWN |

CLIENT
**SOMERS CENTRAL SCHOOL DISTRICT**

VARIOUS UPGRADES AT PRIMROSE ELEMENTARY SCHOOL

110 PRIMROSE STREET
LINCOLNDALE, NY 10540

SED #: 66-21-01-06-0-002-017


CONTRACT
CONTRACT G
GENERAL CONSTRUCTION

STATUS
FOR BID


SHEET TITLE
FIRST FLOOR PLAN - PART 'A'

DRAWING No.
PE-A 100.00


C:\Users\mluck-travel\Documents_Revit Backup\SMSD2505_Central25_A_mluck-travel.rvt
11/10/2026 4:19:27 PM

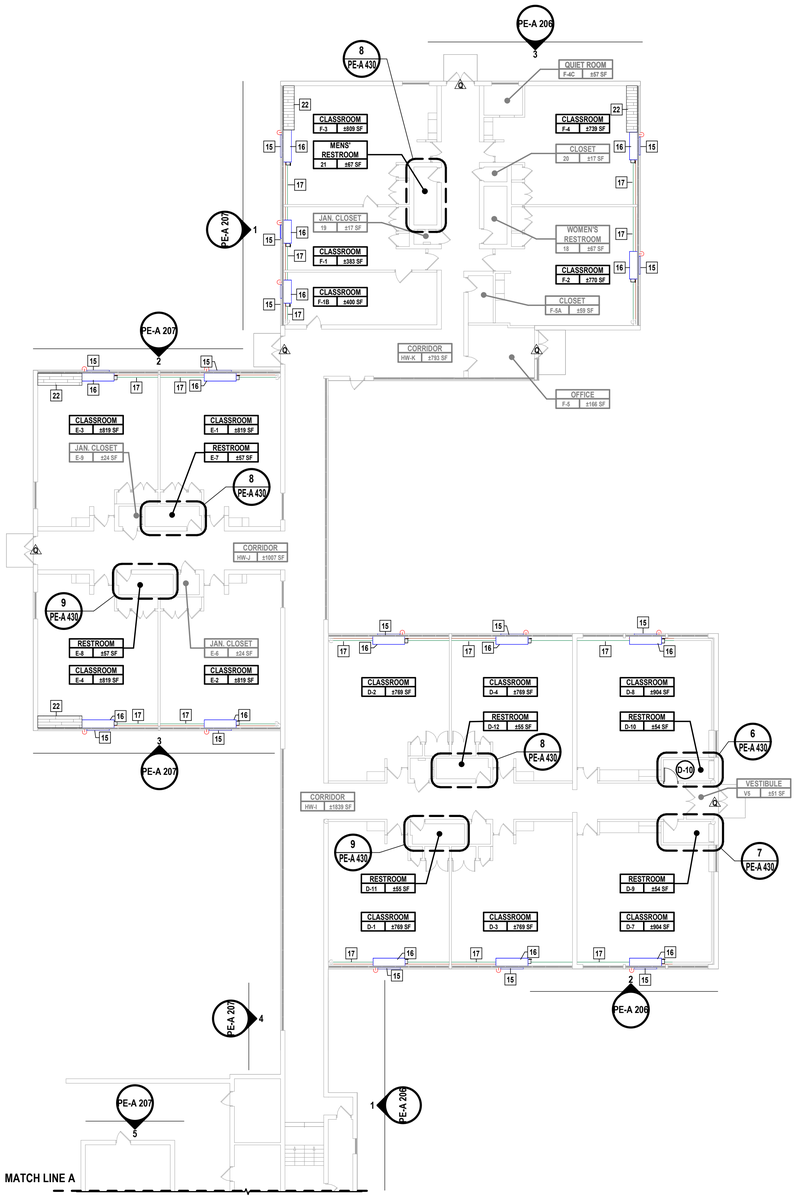


1 FIRST FLOOR PLAN - PART 'B'
SCALE: 1/16" = 1'-0"

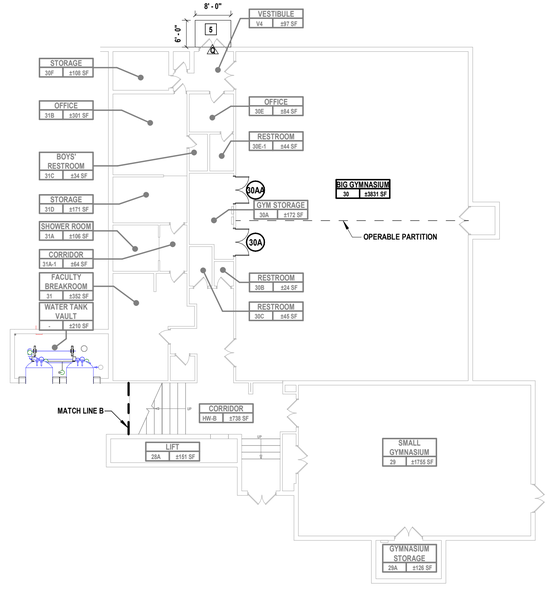


2 BASEMENT FLOOR PLAN
SCALE: 1/16" = 1'-0"

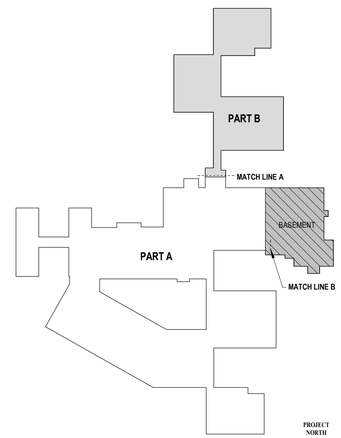


3 KEY PLAN - PART 'B'
SCALE: 1" = 100'-0"

## GENERAL NOTES

1. THE CONTRACTOR SHALL PROTECT AND MAINTAIN ALL WALL MOUNTED ITEMS TO REMAIN THROUGHOUT THE COURSE OF WORK, UNLESS OTHERWISE NOTED.
2. THE CONTRACTOR SHALL FIELD VERIFY ALL EXISTING CONDITIONS, AND ENSURE ALL HARDWARE WILL WORK WITH NEW DOOR SELECTION.
3. THE CONTRACTOR SHALL PREP EXISTING HOLLOW METAL FRAMES THAT ARE IN THE SCOPE OF WORK, ANY UNUSED OPENINGS SHALL BE FILLED IN, AND NEW OPENINGS SHALL BE PROVIDED AS REQUIRED.
4. REFER TO DOOR SCHEDULE FOR COORDINATION OF HARDWARE, CONTRACTOR TO FIELD VERIFY DOOR SWINGS PRIOR TO PLACING ORDER.

## LEGEND

| | |
|---|---|
| ROOM NAME / ROOM / 000 / ± S.F. (ROOM NUMBER, AREA) | ROOM NUMBER DESIGNATION TAG |
| 1001A | NEW DOOR TAG, SEE SCHEDULE FOR MORE INFORMATION |
| A | INDICATES WINDOW TAGS FOR WORK IN CONTRACT - FIELD VERIFY ALL WINDOW SIZES |
| A | INDICATES THRESHOLD TAGS FOR WORK IN CONTRACT - FIELD VERIFY ALL THRESHOLD SIZES. SEE DETAILS A-620 |
| VIEW NUMBER / 000 / SHEET NUMBER | KEYED ELEVATION VIEW/PHOTO WITH APPROX. SCOPE LENGTH |
| | NEW ATHLETIC WOOD FLOORING AND WALL BASE IN THE AREA INDICATED SHALL BE INSTALLED. |
| | NEW LVT FLOORING AND WALL BASE IN THE AREA INDICATED SHALL BE INSTALLED. |
| | NEW VCT FLOORING AND WALL BASE IN THE AREA INDICATED SHALL BE INSTALLED. |

## CONSTRUCTION NOTES

| | | |
|---|---|---|
| 5 | EXTERIOR CONCRETE LANDING | GC SHALL INSTALL NEW CONCRETE LANDING IN-KIND. SIZE AS SHOWN ON CONTRACT DRAWING. PAD SHALL PITCH 1/4" PER FOOT AWAY FROM BUILDING. IF FRONT EDGE OF PAD IS NOT LEVEL WWITH EXISTING GRADE, PROVIDE NEW 5" THICK CONCRETE RAMP FULL WIDTH OF PAD. SLOPE RAMP 1"/20'. REINFORCE CONCRETE PAD AND RAMP WITH ONE LAYER OF 6X6 6/6 WWF. |
| 15 | LOUVER | GC SHALL COORDINATE WITH MECHANICAL CONTRACTOR FOR PLACEMENT OF NEW LOUVER AND WALL BOX WITHIN INSULATED WALL PANELS AT UNIT VENTILATOR LOCATIONS. |
| 16 | NEW UNIT VENTILATOR | GC SHALL COORDINATE WITH MECHANICAL CONTRACTOR THE LOCATION AND INSTALLATION OF NEW UNIT VENTILATORS. PATCHING OF EXISTING WALL AROUND NEW UNIT VENTILATOR SHALL BE REQUIRED. PATCH AND REPAIR WALL AS NEEDED. PAINT REPAIRED PORTION OF WALL TO MATCH EXISTING WALL PAINT. PROVIDE NEW WALL BASE AS NEEDED ALONG WALL AND AROUND NEW UINIT VENTILATOR. |
| 17 | PIPE COVER | GC SHALL PROVIDE A NEW PIPING COVER FOR THE UNIT VENTILATOR PIPING. GC SHALL COORDINATE WITH THE MC |
| 22 | FLOOR PATCHING & REPAIR | PROVIDE AND INSTALL NEW VCT TO THE EXTENT OF MECHANICAL DEMOLITION AND NEW WORK, TO INCLUDE BUT NOT LIMITED TO FINTUBE REMOVALS, UV REMOVALS AND UV INSTALL. PATCH AND REPAIR WALL FINISHES. COORDINATE FULL EXTENT OF FLOORING WITH MC. |


H2M architects + engineers
1133 Westchester Avenue, Suite N-210
White Plains, NY 10605
914.358.5623 • www.h2m.com
NY Architecture & Landscape Architecture: No Certificate Required
NY Engineering Certificate of Authorization No.: 0018178


CONSULTANTS:

| MARK | DATE | DESCRIPTION |
|---|---|---|
| | | |

09/30/2029
KATRINA N. PACHECO, R.A.
NY PROFESSIONAL ARCHITECT Lic. No. 041163 Exp. Date
"IN ACCORDANCE WITH ARTICLE 145, SECTION 7209 OF THE NYS EDUCATION LAW, ALTERATION OF THIS DOCUMENT EXCEPT BY A LICENSED PROFESSIONAL IS ILLEGAL."

| DESIGNED BY: | DRAWN BY: | CHECKED BY: | REVIEWED BY: |
|---|---|---|---|
| M. LUCK | M. LUCK | S. MANDIC | K. PACHECO |

| PROJECT No: | DATE: | SCALE: |
|---|---|---|
| SMSD2505 | OCTOBER 2026 | AS SHOWN |

CLIENT
**SOMERS CENTRAL SCHOOL DISTRICT**

**VARIOUS UPGRADES AT PRIMROSE ELEMENTARY SCHOOL**

**110 PRIMROSE STREET LINCOLNDALE, NY 10540**

**SED #: 66-21-01-06-0-002-017**

CONTRACT
**CONTRACT G GENERAL CONSTRUCTION**


STATUS
**FOR BID**

SHEET TITLE
**FIRST FLOOR PLAN - PART 'B'**

DRAWING No.
**PE-A 101.00**


C:\Users\mluck-travel\Documents_Revit Backup\SMSD2505_Central25_A_mluck-travel.rvt
11/10/2026 4:21:38 PM




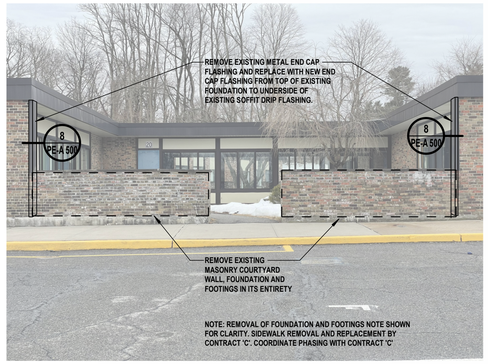



## 1 NORTH ELEVATION - K-WING
N.T.S.



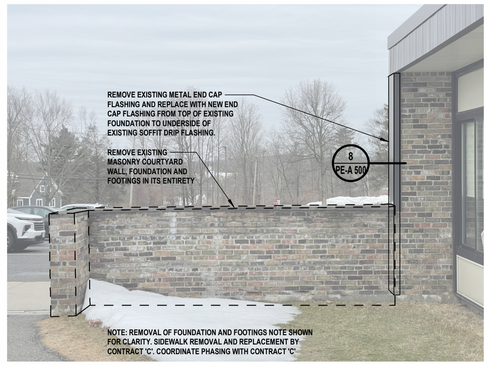




## 2 NORTH ELEVATION - K-WING COURTYARD
N.T.S.







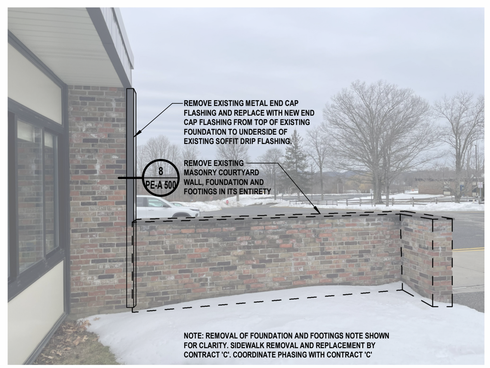


## 3 NORTH ELEVATION - K-WING COURTYARD
N.T.S.

## GENERAL CONSTRUCTION WORK NOTES:

1. THESE DRAWINGS SERVE AS A GRAPHICAL REPRESENTATION OF THE INTENDED SCOPE OF THE WORK, AND CONSTITUTE ONE PORTION OF THE CONSTRUCTION DOCUMENTS. THE CONTRACTOR SHALL BE RESPONSIBLE FOR COORDINATION BETWEEN THESE DRAWINGS AND THE SPECIFICATIONS.
2. ALL EXISTING EXTERIOR FACADE MOUNTED EQUIPMENT INCLUDING BUT NOT LIMITED TO LIGHT FIXTURES, SECURITY DEVICES, SIGNAGE, ETC. SHALL BE PROTECTED DURING SCOPE OF WORK. CONTRACTOR SHALL REPAIR OR REPLACE EQUIPMENT OR DEVICE AS NEEDED IF DAMAGED. CONTRACTOR SHALL HAVE A LICENSED ELECTRICAL CONTRACTOR TEMPORARILY REMOVE, MAINTAIN AND RECONNECT ANY CONDUIT, WIRING OR DEVICES REQUIRED TO PERFORM ANY SCOPE ASSOCIATED WITH THIS WORK. VERIFY IN FIELD ALL CONDITIONS.
3. ALL MASONRY MORTAR ON SCOPE ELEVATIONS SHALL BE INSPECTED FOR CRACKS OR DAMAGE AND SHALL BE BROUGHT TO THE ARCHITECT AND THE DISTRICTS CONSTRUCTION REPRESENTATIVES ATTENTION IMMEDIATELY.
4. CONTRACTOR SHALL BE RESPONSIBLE TO CLEAN OUT ALL EXISTING WEEP HOLES WHERE WORK IS BEING PERFORMED. REMOVE ALL DIRT, DEBRIS OR OTHER MATERIALS TO MAKE SURE THEY ARE CLEAR TO ENSURE WEEP SYSTEM FUNCTIONALITY.
5. THE CONTRACTOR SHALL BE RESPONSIBLE TO PROVIDE ALL TEMPORARY BRACING AND SHORING TO MAINTAIN THE STRUCTURAL INTEGRITY OF THE BUILDING, AS REQUIRED TO COMPLETE THE MASONRY REPAIR SCOPE OF WORK.
6. ALL NEW AND EXISTING MASONRY SURFACES SHALL BE LOW-PRESSURE POWER WASHED ACROSS ALL ELEVATIONS AS PART OF THE SCOPE OF WORK. REMOVE ALL DIRT, DEBRIS, STAINS, MOSS AND EFFLORESCENCE. PROTECT ALL OPENINGS INCLUDING BUT NOT LIMITED TO; DOORS, WINDOWS, LOUVERS AND GRILLES DURING POWER WASHING, AS WELL AS ALL WALL-MOUNTED ITEMS REMAINING IN PLACE.
7. ALL EXISTING CAST STONE WITHIN WORK AREA SHALL BE LOW-PRESSURE POWER WASHED. REMOVE ALL DIRT, DEBRIS, STAINS, MOSS AND EFFLORESCENCE. PROTECT ALL OPENINGS INCLUDING BUT NOT LIMITED TO; DOORS, WINDOWS, LOUVERS AND GRILLES DURING POWER WASHING. RAKE OUT EXISTING JOINTS BETWEEN STONE COPINGS AND BRICK AND INSTALL NEW FLEXIBLE SILICONE SOFT JOINT WITH BACKER OR JOINT TAPE TO ENSURE TWO SIDE ADHESION. SILICONE SEALANT WITH BACKER ROD TO MATCH EXISTING MORTAR COLOR.
8. ALL NEW AND EXISTING EXPOSED CAST STONE AND MASONRY SURFACES SHALL BE LOW-PRESSURE POWER WASHED AND ACROSS ALL ELEVATIONS AS PART OF THE SCOPE OF THE WORK. REMOVE ALL DIRT, DEBRIS, STAINS, MOSS, AND EFFLORESCENCE. PROTECT ALL OPENINGS INCLUDING BUT NOT LIMITED TO DOORS, WINDOWS, LOUVERS AND GRILLES, AS WELL AS ALL WALL-MOUNTED ITEMS REMAINING IN PLACE.

## PATTERNS & SYMBOLS LEGEND

| KEYNOTE | PATTERN | DESCRIPTION |
|---|---|---|
| 1 | | **SELECTIVE MASONRY REPLACEMENT:** REMOVE AND REPLACE DAMAGED / DETERIORATED BRICK MASONRY THROUGHOUT AREA INDICATED. REBUILD BACK-UP AS REQUIRED AND REPLACE ANY UNSOUND MATERIALS THAT ARE REMOVED. INSTALL NEW BRICK MASONRY TO MATCH EXISTING COLOR, FINISH, COURSING AND PATTERN IN COMPLETELY FILLED BED, ENDS, AND HEAD OF MORTAR JOINTS. |
| 2 | | **RE-POINTING:** RAKE OUT EXISTING JOINTS TO A MINIMUM DEPTH OF 3/4" THROUGHOUT AREA INDICATED, AND RE-POINT ALL JOINTS IN BRICK MASONRY. REBUILD BACK UP AS REQUIRED AND REPLACE ANY UNSOUND MATERIALS THAT WERE REMOVED. TAKE CARE NOT TO DAMAGE EDGES OF EXISTING MASONRY TO REMAIN. |
| 3 | | **INSULATED WINDOW PANELS:** REMOVE AND REPLACE INSULATED WINDOW PANELS THROUGHOUT AREA INDICATED IN KIND. COORDINATE INSTALLATION OF NEW LOUVERS WHERE IDENTIFIED ON FLOOR PLANS. GC SHALL COORDINATE WITH MC ON LOUVER LOCATIONS AND SIZES AT NEW UNIT VENTILATORS THROUGHOUT. |
| 4 | | **CAST STONE REPAIR/REPLACEMENT:** REPOINT EXISTING CAST STONE MORTAR JOINTS. REMOVE AND REPLACE CRACKED, DAMAGED, OR DETERIORATED 4 1/2" THICK CAST STONE IN KIND. |
| 5 | | **CONTROL / EXPANSION JOINT REPLACEMENT:** RAKE OUT EXISTING JOINT BETWEEN MASONRY TO A MINIMUM DEPTH OF 1". FURNISH AND INSTALL NEW FLEXIBLE SILICONE SOFT JOINT WITH BACKER ROD OR EXPANSION JOINT FILLER TO PREVENT THREE-SIDED ADHESION THE FULL WIDTH, AND LENGTH OF JOINT. COLOR TO MATCH EXISTING MORTAR. |
| 6 | | **ENVELOPE CAULKING REPLACEMENT:** EXISTING WINDOW OR DOOR CAULK AND DEBRIS TO BE REMOVED IN ITS ENTIRETY, CONTRACTOR TO CLEAN OPENING AND PROVIDE CAULKING. WINDOW TO BE PROTECTED. |
| 7 | | **SILL CANT REPLACEMENT:** REMOVE AND DISPOSE OF CONCRETE SILL CANT. PROVIDE NEW CONCRETE SILL CANT. VERIFY SIZE NEEDED IN FIELD. CAULK TOP EDGE AT JUNCTION BETWEEN UNDERSIDE OF WINDOW FRAME AND TOP OF SILL CANT. |
| 8 | | **EXISTING LOUVER REPLACEMENT:** REMOVE AND DISPOSE OF EXISTING LOUVERS IN BRICK VENEER. PROVIDE NEW LOUVER AND STEEL LINTEL. VERIFY SIZE OF OPENING NEEDED IN FIELD. SEE PE-A 100 FOR FURTHER CLARIFICATION ON SCOPE REQUIREMENTS. |

H2M architects + engineers
1133 Westchester Avenue, Suite N-210
White Plains, NY 10605
914.358.5623 • www.h2m.com
NY Architecture & Landscape Architecture: No Certificate Required
NY Engineering Certificate of Authorization No.: 0018178

CONSULTANTS:

| MARK | DATE | DESCRIPTION |
|---|---|---|
| | | |

REGISTERED ARCHITECT KATRINA PACHECO 041183 STATE OF NEW YORK

09/30/2029
KATRINA N. PACHECO, R.A.
NY PROFESSIONAL ARCHITECT Lic. No. 041183
Exp. Date

"IN ACCORDANCE WITH ARTICLE 145, SECTION 7209 OF THE NYS EDUCATION LAW, ALTERATION OF THIS DOCUMENT EXCEPT BY A LICENSED PROFESSIONAL IS ILLEGAL"

| DESIGNED BY: | DRAWN BY: | CHECKED BY: | REVIEWED BY: |
|---|---|---|---|
| M. LUCK | C. HENRY | S.MANDIC | K. PACHECO |

| PROJECT No: | DATE: | SCALE: |
|---|---|---|
| SMSD2505 | OCTOBER 2026 | AS SHOWN |

CLIENT

**SOMERS CENTRAL SCHOOL DISTRICT**

**VARIOUS UPGRADES AT PRIMROSE ELEMENTARY SCHOOL**

**110 PRIMROSE STREET**
**LINCOLNDALE, NY 10540**

**SED #: 66-21-01-06-0-002-017**

CONTRACT

**CONTRACT G**
**GENERAL CONSTRUCTION**

STATUS

**FOR BID**

SHEET TITLE

**EXTERIOR BUILDING ELEVATIONS**

DRAWING No.

**PE-A 200.00**

C:\Users\APappas\Documents_Revit Backup\SMSD2505_Central\25_A_apappasV6997.rvt

10/29/2026 3:07:44 PM











## 1 WEST ELEVATION - K-WING
N.T.S.

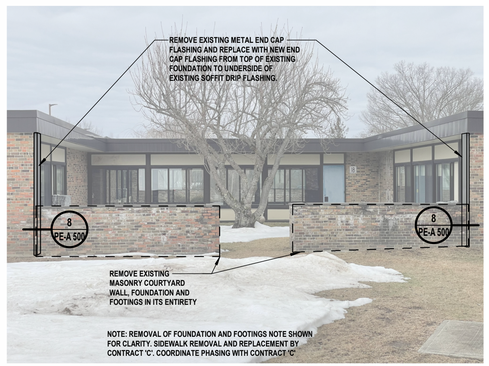



## 2 SOUTH ELEVATION - K-WING
N.T.S.

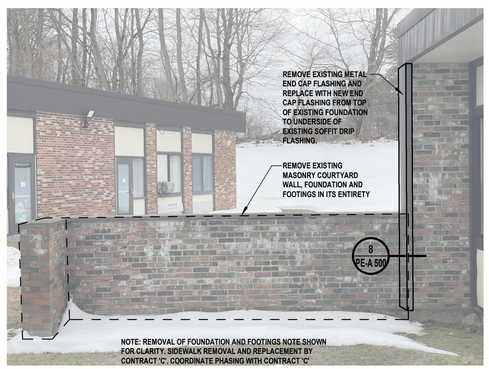





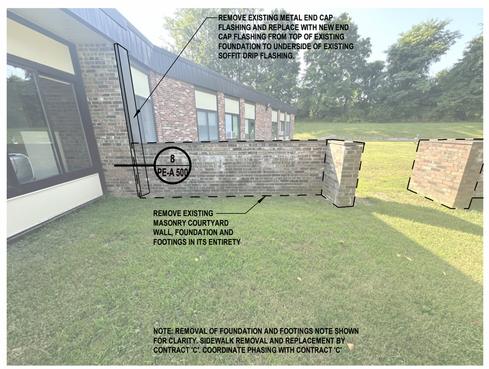


## 3 SOUTH ELEVATION - K-WING COURTYARD
N.T.S.

## GENERAL CONSTRUCTION WORK NOTES:

1. THESE DRAWINGS SERVE AS A GRAPHICAL REPRESENTATION OF THE INTENDED SCOPE OF THE WORK, AND CONSTITUTE ONE PORTION OF THE CONSTRUCTION DOCUMENTS. THE CONTRACTOR SHALL BE RESPONSIBLE FOR COORDINATION BETWEEN THESE DRAWINGS AND THE SPECIFICATIONS.
2. ALL EXISTING EXTERIOR FACADE MOUNTED EQUIPMENT INCLUDING BUT NOT LIMITED TO LIGHT FIXTURES, SECURITY DEVICES, SIGNAGE, ETC. SHALL BE PROTECTED DURING SCOPE OF WORK. CONTRACTOR SHALL REPAIR OR REPLACE EQUIPMENT OR DEVICE AS NEEDED IF DAMAGED. CONTRACTOR SHALL HAVE A LICENSED ELECTRICAL CONTRACTOR TEMPORARILY REMOVE, MAINTAIN AND RECONNECT ANY CONDUIT, WIRING OR DEVICES REQUIRED TO PERFORM ANY SCOPE ASSOCIATED WITH THIS WORK. VERIFY IN FIELD ALL CONDITIONS.
3. ALL MASONRY MORTAR ON SCOPE ELEVATIONS SHALL BE INSPECTED FOR CRACKS OR DAMAGE AND SHALL BE BROUGHT TO THE ARCHITECT AND THE DISTRICTS CONSTRUCTION REPRESENTATIVES ATTENTION IMMEDIATELY.
4. CONTRACTOR SHALL BE RESPONSIBLE TO CLEAN OUT ALL EXISTING WEEP HOLES WHERE WORK IS BEING PERFORMED. REMOVE ALL DIRT, DEBRIS OR OTHER MATERIALS TO MAKE SURE THEY ARE CLEAR TO ENSURE WEEP SYSTEM FUNCTIONALITY.
5. THE CONTRACTOR SHALL BE RESPONSIBLE TO PROVIDE ALL TEMPORARY BRACING AND SHORING TO MAINTAIN THE STRUCTURAL INTEGRITY OF THE BUILDING, AS REQUIRED TO COMPLETE THE MASONRY REPAIR SCOPE OF WORK.
6. ALL NEW AND EXISTING MASONRY SURFACES SHALL BE LOW-PRESSURE POWER WASHED ACROSS ALL ELEVATIONS AS PART OF THE SCOPE OF WORK. REMOVE ALL DIRT, DEBRIS, STAINS, MOSS AND EFFLORESCENCE. PROTECT ALL OPENINGS INCLUDING BUT NOT LIMITED TO; DOORS, WINDOWS, LOUVERS AND GRILLES DURING POWER WASHING, AS WELL AS ALL WALL-MOUNTED ITEMS REMAINING IN PLACE.
7. ALL EXISTING CAST STONE WITHIN WORK AREA SHALL BE LOW-PRESSURE POWER WASHED. REMOVE ALL DIRT, DEBRIS, STAINS, MOSS AND EFFLORESCENCE. PROTECT ALL OPENINGS INCLUDING BUT NOT LIMITED TO; DOORS, WINDOWS, LOUVERS AND GRILLES DURING POWER WASHING. RAKE OUT EXISTING JOINTS BETWEEN STONE COPINGS AND BRICK AND INSTALL NEW FLEXIBLE SILICONE SOFT JOINT WITH BACKER OR JOINT TAPE TO ENSURE TWO SIDE ADHESION. SILICONE SEALANT WITH BACKER ROD TO MATCH EXISTING MORTAR COLOR.
8. ALL NEW AND EXISTING EXPOSED CAST STONE AND MASONRY SURFACES SHALL BE LOW-PRESSURE POWER WASHED AND ACROSS ALL ELEVATIONS AS PART OF THE SCOPE OF THE WORK. REMOVE ALL DIRT, DEBRIS, STAINS, MOSS, AND EFFLORESCENCE. PROTECT ALL OPENINGS INCLUDING BUT NOT LIMITED TO DOORS, WINDOWS, LOUVERS AND GRILLES, AS WELL AS ALL WALL-MOUNTED ITEMS REMAINING IN PLACE.

## PATTERNS & SYMBOLS LEGEND

| KEYNOTE | PATTERN | DESCRIPTION |
|---|---|---|
| 1 | | SELECTIVE MASONRY REPLACEMENT: REMOVE AND REPLACE DAMAGED / DETERIORATED BRICK MASONRY THROUGHOUT AREA INDICATED. REBUILD BACK-UP AS REQUIRED AND REPLACE ANY UNSOUND MATERIALS THAT ARE REMOVED. INSTALL NEW BRICK MASONRY TO MATCH EXISTING COLOR, FINISH, COURSING AND PATTERN IN COMPLETELY FILLED BED, ENDS, AND HEAD OF MORTAR JOINTS. |
| 2 | | RE-POINTING: RAKE OUT EXISTING JOINTS TO A MINIMUM DEPTH OF 3/4" THROUGHOUT AREA INDICATED, AND RE-POINT ALL JOINTS IN BRICK MASONRY. REBUILD BACK UP AS REQUIRED AND REPLACE ANY UNSOUND MATERIALS THAT WERE REMOVED. TAKE CARE NOT TO DAMAGE EDGES OF EXISTING MASONRY TO REMAIN. |
| 3 | | INSULATED WINDOW PANELS: REMOVE AND REPLACE INSULATED WINDOW PANELS THROUGHOUT AREA INDICATED IN KIND. COORDINATE INSTALLATION OF NEW LOUVERS WHERE IDENTIFIED ON FLOOR PLANS. GC SHALL COORDINATE WITH MC ON LOUVER LOCATIONS AND SIZES AT NEW UNIT VENTILATORS THROUGHOUT. |
| 4 | | CAST STONE REPAIR/REPLACEMENT: REPOINT EXISTING CAST STONE MORTAR JOINTS. REMOVE AND REPLACE CRACKED, DAMAGED, OR DETERIORATED 4 1/2" THICK CAST STONE IN KIND. |
| 5 | | CONTROL / EXPANSION JOINT REPLACEMENT: RAKE OUT EXISTING JOINT BETWEEN MASONRY TO A MINIMUM DEPTH OF 1". FURNISH AND INSTALL NEW FLEXIBLE SILICONE SOFT JOINT WITH BACKER ROD OR EXPANSION JOINT FILLER TO PREVENT THREE-SIDED ADHESION THE FULL WIDTH, AND LENGTH OF JOINT. COLOR TO MATCH EXISTING MORTAR. |
| 6 | | ENVELOPE CAULKING REPLACEMENT: EXISTING WINDOW OR DOOR CAULK AND DEBRIS TO BE REMOVED IN ITS ENTIRETY, CONTRACTOR TO CLEAN OPENING AND PROVIDE CAULKING. WINDOW TO BE PROTECTED. |
| 7 | | SILL CANT REPLACEMENT: REMOVE AND DISPOSE OF CONCRETE SILL CANT. PROVIDE NEW CONCRETE SILL CANT. VERIFY SIZE NEEDED IN FIELD. CAULK TOP EDGE AT JUNCTION BETWEEN UNDERSIDE OF WINDOW FRAME AND TOP OF SILL CANT. |
| 8 | | EXISTING LOUVER REPLACEMENT: REMOVE AND DISPOSE OF EXISTING LOUVERS IN BRICK VENEER. PROVIDE NEW LOUVER AND STEEL LINTEL. VERIFY SIZE OF OPENING NEEDED IN FIELD. SEE PE-A 100 FOR FURTHER CLARIFICATION ON SCOPE REQUIREMENTS. |

H2M architects + engineers
1133 Westchester Avenue, Suite N-210
White Plains, NY 10605
914.358.5623 • www.h2m.com
NY Architecture & Landscape Architecture: No Certificate Required
NY Engineering Certificate of Authorization No.: 0018178

CONSULTANTS:

| MARK | DATE | DESCRIPTION |
|---|---|---|
| | | |

REGISTERED ARCHITECT KATRINA PACHECO 041183 STATE OF NEW YORK

09/30/2029
KATRINA N. PACHECO, R.A.
NY PROFESSIONAL ARCHITECT Lic. No. 041183
Exp. Date

"IN ACCORDANCE WITH ARTICLE 145, SECTION 7209 OF THE NYS EDUCATION LAW, ALTERATION OF THIS DOCUMENT EXCEPT BY A LICENSED PROFESSIONAL IS ILLEGAL"

| DESIGNED BY: | DRAWN BY: | CHECKED BY: | REVIEWED BY: |
|---|---|---|---|
| M. LUCK | C. HENRY | S.MANDIC | K. PACHECO |

| PROJECT No: | DATE: | SCALE: |
|---|---|---|
| SMSD2505 | OCTOBER 2026 | AS SHOWN |

CLIENT

**SOMERS CENTRAL SCHOOL DISTRICT**

**VARIOUS UPGRADES AT PRIMROSE ELEMENTARY SCHOOL**

Forward in Excellence

**110 PRIMROSE STREET LINCOLNDALE, NY 10540**

**SED #: 66-21-01-06-0-002-017**

CONTRACT

**CONTRACT G GENERAL CONSTRUCTION**

STATUS

**FOR BID**

SHEET TITLE


**EXTERIOR BUILDING ELEVATIONS**

DRAWING No.

**PE-A 201.00**

C:\Users\APappas\Documents_Revit Backup\SMSD2505_Central25_A_apappasV6997.rvt

10/29/2026 3:07:45 PM

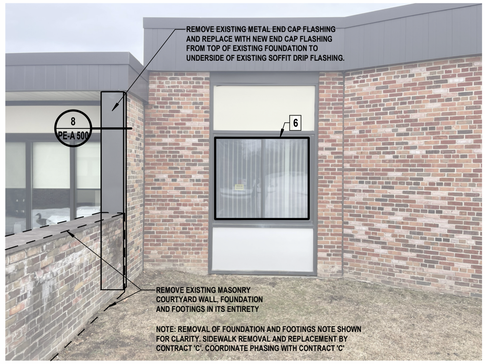








## 1 WEST ELEVATION - A-WING
N.T.S.









## 2 SOUTH ELEVATION - A-WING LEFT SIDE
N.T.S.







## 3 SOUTH ELEVATION - A-WING RIGHT SIDE
N.T.S.

## GENERAL CONSTRUCTION WORK NOTES:

1. THESE DRAWINGS SERVE AS A GRAPHICAL REPRESENTATION OF THE INTENDED SCOPE OF THE WORK, AND CONSTITUTE ONE PORTION OF THE CONSTRUCTION DOCUMENTS. THE CONTRACTOR SHALL BE RESPONSIBLE FOR COORDINATION BETWEEN THESE DRAWINGS AND THE SPECIFICATIONS.
2. ALL EXISTING EXTERIOR FACADE MOUNTED EQUIPMENT INCLUDING BUT NOT LIMITED TO LIGHT FIXTURES, SECURITY DEVICES, SIGNAGE, ETC. SHALL BE PROTECTED DURING SCOPE OF WORK. CONTRACTOR SHALL REPAIR OR REPLACE EQUIPMENT OR DEVICE AS NEEDED IF DAMAGED. CONTRACTOR SHALL HAVE A LICENSED ELECTRICAL CONTRACTOR TEMPORARILY REMOVE, MAINTAIN AND RECONNECT ANY CONDUIT, WIRING OR DEVICES REQUIRED TO PERFORM ANY SCOPE ASSOCIATED WITH THIS WORK. VERIFY IN FIELD ALL CONDITIONS.
3. ALL MASONRY MORTAR ON SCOPE ELEVATIONS SHALL BE INSPECTED FOR CRACKS OR DAMAGE AND SHALL BE BROUGHT TO THE ARCHITECT AND THE DISTRICTS CONSTRUCTION REPRESENTATIVES ATTENTION IMMEDIATELY.
4. CONTRACTOR SHALL BE RESPONSIBLE TO CLEAN OUT ALL EXISTING WEEP HOLES WHERE WORK IS BEING PERFORMED. REMOVE ALL DIRT, DEBRIS OR OTHER MATERIALS TO MAKE SURE THEY ARE CLEAR TO ENSURE WEEP SYSTEM FUNCTIONALITY.
5. THE CONTRACTOR SHALL BE RESPONSIBLE TO PROVIDE ALL TEMPORARY BRACING AND SHORING TO MAINTAIN THE STRUCTURAL INTEGRITY OF THE BUILDING, AS REQUIRED TO COMPLETE THE MASONRY REPAIR SCOPE OF WORK.
6. ALL NEW AND EXISTING MASONRY SURFACES SHALL BE LOW-PRESSURE POWER WASHED ACROSS ALL ELEVATIONS AS PART OF THE SCOPE OF WORK. REMOVE ALL DIRT, DEBRIS, STAINS, MOSS AND EFFLORESCENCE. PROTECT ALL OPENINGS INCLUDING BUT NOT LIMITED TO; DOORS, WINDOWS, LOUVERS AND GRILLES DURING POWER WASHING, AS WELL AS ALL WALL-MOUNTED ITEMS REMAINING IN PLACE.
7. ALL EXISTING CAST STONE WITHIN WORK AREA SHALL BE LOW-PRESSURE POWER WASHED. REMOVE ALL DIRT, DEBRIS, STAINS, MOSS AND EFFLORESCENCE. PROTECT ALL OPENINGS INCLUDING BUT NOT LIMITED TO; DOORS, WINDOWS, LOUVERS AND GRILLES DURING POWER WASHING. RAKE OUT EXISTING JOINTS BETWEEN STONE COPINGS AND BRICK AND INSTALL NEW FLEXIBLE SILICONE SOFT JOINT WITH BACKER OR JOINT TAPE TO ENSURE TWO SIDE ADHESION. SILICONE SEALANT WITH BACKER ROD TO MATCH EXISTING MORTAR COLOR.
8. ALL NEW AND EXISTING EXPOSED CAST STONE AND MASONRY SURFACES SHALL BE LOW-PRESSURE POWER WASHED AND ACROSS ALL ELEVATIONS AS PART OF THE SCOPE OF THE WORK. REMOVE ALL DIRT, DEBRIS, STAINS, MOSS, AND EFFLORESCENCE. PROTECT ALL OPENINGS INCLUDING BUT NOT LIMITED TO DOORS, WINDOWS, LOUVERS AND GRILLES, AS WELL AS ALL WALL-MOUNTED ITEMS REMAINING IN PLACE.

## PATTERNS & SYMBOLS LEGEND

| KEYNOTE | PATTERN | DESCRIPTION |
|---|---|---|
| 1 | | SELECTIVE MASONRY REPLACEMENT: REMOVE AND REPLACE DAMAGED / DETERIORATED BRICK MASONRY THROUGHOUT AREA INDICATED. REBUILD BACK-UP AS REQUIRED AND REPLACE ANY UNSOUND MATERIALS THAT ARE REMOVED. INSTALL NEW BRICK MASONRY TO MATCH EXISTING COLOR, FINISH, COURSING AND PATTERN IN COMPLETELY FILLED BED, ENDS, AND HEAD OF MORTAR JOINTS. |
| 2 | | RE-POINTING: RAKE OUT EXISTING JOINTS TO A MINIMUM DEPTH OF 3/4" THROUGHOUT AREA INDICATED, AND RE-POINT ALL JOINTS IN BRICK MASONRY. REBUILD BACK UP AS REQUIRED AND REPLACE ANY UNSOUND MATERIALS THAT WERE REMOVED. TAKE CARE NOT TO DAMAGE EDGES OF EXISTING MASONRY TO REMAIN. |
| 3 | | INSULATED WINDOW PANELS: REMOVE AND REPLACE INSULATED WINDOW PANELS THROUGHOUT AREA INDICATED IN KIND. COORDINATE INSTALLATION OF NEW LOUVERS WHERE IDENTIFIED ON FLOOR PLANS. GC SHALL COORDINATE WITH MC ON LOUVER LOCATIONS AND SIZES AT NEW UNIT VENTILATORS THROUGHOUT. |
| 4 | | CAST STONE REPAIR/REPLACEMENT: REPOINT EXISTING CAST STONE MORTAR JOINTS. REMOVE AND REPLACE CRACKED, DAMAGED, OR DETERIORATED 4 1/2" THICK CAST STONE IN KIND. |
| 5 | | CONTROL / EXPANSION JOINT REPLACEMENT: RAKE OUT EXISTING JOINT BETWEEN MASONRY TO A MINIMUM DEPTH OF 1". FURNISH AND INSTALL NEW FLEXIBLE SILICONE SOFT JOINT WITH BACKER ROD OR EXPANSION JOINT FILLER TO PREVENT THREE-SIDED ADHESION THE FULL WIDTH, AND LENGTH OF JOINT. COLOR TO MATCH EXISTING MORTAR. |
| 6 | | ENVELOPE CAULKING REPLACEMENT: EXISTING WINDOW OR DOOR CAULK AND DEBRIS TO BE REMOVED IN ITS ENTIRETY, CONTRACTOR TO CLEAN OPENING AND PROVIDE CAULKING. WINDOW TO BE PROTECTED. |
| 7 | | SILL CANT REPLACEMENT: REMOVE AND DISPOSE OF CONCRETE SILL CANT. PROVIDE NEW CONCRETE SILL CANT. VERIFY SIZE NEEDED IN FIELD. CAULK TOP EDGE AT JUNCTION BETWEEN UNDERSIDE OF WINDOW FRAME AND TOP OF SILL CANT. |
| 8 | | EXISTING LOUVER REPLACEMENT: REMOVE AND DISPOSE OF EXISTING LOUVERS IN BRICK VENEER. PROVIDE NEW LOUVER AND STEEL LINTEL. VERIFY SIZE OF OPENING NEEDED IN FIELD. SEE PE-A 100 FOR FURTHER CLARIFICATION ON SCOPE REQUIREMENTS. |

H2M architects + engineers
1133 Westchester Avenue, Suite N-210
White Plains, NY 10605
914.358.5623 • www.h2m.com
NY Architecture & Landscape Architecture: No Certificate Required
NY Engineering Certificate of Authorization No.: 0018178

CONSULTANTS:

| MARK | DATE | DESCRIPTION |
|---|---|---|
| | | |

REGISTERED ARCHITECT KATRINA PACHECO 041183 STATE OF NEW YORK

09/30/2029
KATRINA N. PACHECO, R.A.
NY PROFESSIONAL ARCHITECT Lic. No. 041183
Exp. Date

"IN ACCORDANCE WITH ARTICLE 145, SECTION 7209 OF THE NYS EDUCATION LAW, ALTERATION OF THIS DOCUMENT EXCEPT BY A LICENSED PROFESSIONAL IS ILLEGAL"

| DESIGNED BY: | DRAWN BY: | CHECKED BY: | REVIEWED BY: |
|---|---|---|---|
| M. LUCK | C. HENRY | S.MANDIC | K. PACHECO |

| PROJECT No: | DATE: | SCALE: |
|---|---|---|
| SMSD2505 | OCTOBER 2026 | AS SHOWN |

CLIENT

**SOMERS CENTRAL SCHOOL DISTRICT**

**VARIOUS UPGRADES AT PRIMROSE ELEMENTARY SCHOOL**

**110 PRIMROSE STREET LINCOLNDALE, NY 10540**

**SED #: 66-21-01-06-0-002-017**

CONTRACT

**CONTRACT G GENERAL CONSTRUCTION**

STATUS

**FOR BID**

SHEET TITLE

**EXTERIOR BUILDING ELEVATIONS**

DRAWING No.

# PE-A 202.00

C:\Users\APappas\Documents_Revit Backup\SMSD2505_Central25_A_apappasV6997.rvt
10/29/2026 3:07:48 PM











## 1 NORTH ELEVATION - A-WING COURTYARD
N.T.S.




## 2 SOUTH ELEVATION - C-WING
N.T.S.

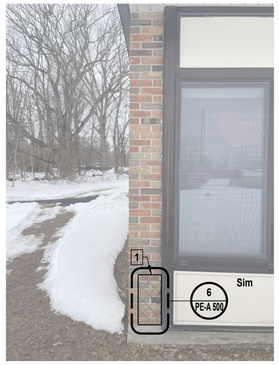





## 3 EAST ELEVATION - C-WING LEFT SIDE
N.T.S.



## 4 SOUTH ELEVATION - B-WING SOUTH WALL
N.T.S.




## GENERAL CONSTRUCTION WORK NOTES:

1. THESE DRAWINGS SERVE AS A GRAPHICAL REPRESENTATION OF THE INTENDED SCOPE OF THE WORK, AND CONSTITUTE ONE PORTION OF THE CONSTRUCTION DOCUMENTS. THE CONTRACTOR SHALL BE RESPONSIBLE FOR COORDINATION BETWEEN THESE DRAWINGS AND THE SPECIFICATIONS.
2. ALL EXISTING EXTERIOR FACADE MOUNTED EQUIPMENT INCLUDING BUT NOT LIMITED TO LIGHT FIXTURES, SECURITY DEVICES, SIGNAGE, ETC. SHALL BE PROTECTED DURING SCOPE OF WORK. CONTRACTOR SHALL REPAIR OR REPLACE EQUIPMENT OR DEVICE AS NEEDED IF DAMAGED. CONTRACTOR SHALL HAVE A LICENSED ELECTRICAL CONTRACTOR TEMPORARILY REMOVE, MAINTAIN AND RECONNECT ANY CONDUIT, WIRING OR DEVICES REQUIRED TO PERFORM ANY SCOPE ASSOCIATED WITH THIS WORK. VERIFY IN FIELD ALL CONDITIONS.
3. ALL MASONRY MORTAR ON SCOPE ELEVATIONS SHALL BE INSPECTED FOR CRACKS OR DAMAGE AND SHALL BE BROUGHT TO THE ARCHITECT AND THE DISTRICTS CONSTRUCTION REPRESENTATIVES ATTENTION IMMEDIATELY.
4. CONTRACTOR SHALL BE RESPONSIBLE TO CLEAN OUT ALL EXISTING WEEP HOLES WHERE WORK IS BEING PERFORMED. REMOVE ALL DIRT, DEBRIS OR OTHER MATERIALS TO MAKE SURE THEY ARE CLEAR TO ENSURE WEEP SYSTEM FUNCTIONALITY.
5. THE CONTRACTOR SHALL BE RESPONSIBLE TO PROVIDE ALL TEMPORARY BRACING AND SHORING TO MAINTAIN THE STRUCTURAL INTEGRITY OF THE BUILDING, AS REQUIRED TO COMPLETE THE MASONRY REPAIR SCOPE OF WORK.
6. ALL NEW AND EXISTING MASONRY SURFACES SHALL BE LOW-PRESSURE POWER WASHED ACROSS ALL ELEVATIONS AS PART OF THE SCOPE OF WORK. REMOVE ALL DIRT, DEBRIS, STAINS, MOSS AND EFFLORESCENCE. PROTECT ALL OPENINGS INCLUDING BUT NOT LIMITED TO; DOORS, WINDOWS, LOUVERS AND GRILLES DURING POWER WASHING, AS WELL AS ALL WALL-MOUNTED ITEMS REMAINING IN PLACE.
7. ALL EXISTING CAST STONE WITHIN WORK AREA SHALL BE LOW-PRESSURE POWER WASHED. REMOVE ALL DIRT, DEBRIS, STAINS, MOSS AND EFFLORESCENCE. PROTECT ALL OPENINGS INCLUDING BUT NOT LIMITED TO; DOORS, WINDOWS, LOUVERS AND GRILLES DURING POWER WASHING. RAKE OUT EXISTING JOINTS BETWEEN STONE COPINGS AND BRICK AND INSTALL NEW FLEXIBLE SILICONE SOFT JOINT WITH BACKER OR JOINT TAPE TO ENSURE TWO SIDE ADHESION. SILICONE SEALANT WITH BACKER ROD TO MATCH EXISTING MORTAR COLOR.
8. ALL NEW AND EXISTING EXPOSED CAST STONE AND MASONRY SURFACES SHALL BE LOW-PRESSURE POWER WASHED AND ACROSS ALL ELEVATIONS AS PART OF THE SCOPE OF THE WORK. REMOVE ALL DIRT, DEBRIS, STAINS, MOSS, AND EFFLORESCENCE. PROTECT ALL OPENINGS INCLUDING BUT NOT LIMITED TO DOORS, WINDOWS, LOUVERS AND GRILLES, AS WELL AS ALL WALL-MOUNTED ITEMS REMAINING IN PLACE.

## PATTERNS & SYMBOLS LEGEND

| KEYNOTE | PATTERN | DESCRIPTION |
|---|---|---|
| 1 | | SELECTIVE MASONRY REPLACEMENT: REMOVE AND REPLACE DAMAGED / DETERIORATED BRICK MASONRY THROUGHOUT AREA INDICATED. REBUILD BACK-UP AS REQUIRED AND REPLACE ANY UNSOUND MATERIALS THAT ARE REMOVED. INSTALL NEW BRICK MASONRY TO MATCH EXISTING COLOR, FINISH, COURSING AND PATTERN IN COMPLETELY FILLED BED, ENDS, AND HEAD OF MORTAR JOINTS. |
| 2 | | RE-POINTING: RAKE OUT EXISTING JOINTS TO A MINIMUM DEPTH OF 3/4" THROUGHOUT AREA INDICATED, AND RE-POINT ALL JOINTS IN BRICK MASONRY. REBUILD BACK UP AS REQUIRED AND REPLACE ANY UNSOUND MATERIALS THAT WERE REMOVED. TAKE CARE NOT TO DAMAGE EDGES OF EXISTING MASONRY TO REMAIN. |
| 3 | | INSULATED WINDOW PANELS: REMOVE AND REPLACE INSULATED WINDOW PANELS THROUGHOUT AREA INDICATED IN KIND. COORDINATE INSTALLATION OF NEW LOUVERS WHERE IDENTIFIED ON FLOOR PLANS. GC SHALL COORDINATE WITH MC ON LOUVER LOCATIONS AND SIZES AT NEW UNIT VENTILATORS THROUGHOUT. |
| 4 | | CAST STONE REPAIR/REPLACEMENT: REPOINT EXISTING CAST STONE MORTAR JOINTS. REMOVE AND REPLACE CRACKED, DAMAGED, OR DETERIORATED 4 1/2" THICK CAST STONE IN KIND. |
| 5 | | CONTROL / EXPANSION JOINT REPLACEMENT: RAKE OUT EXISTING JOINT BETWEEN MASONRY TO A MINIMUM DEPTH OF 1". FURNISH AND INSTALL NEW FLEXIBLE SILICONE SOFT JOINT WITH BACKER ROD OR EXPANSION JOINT FILLER TO PREVENT THREE-SIDED ADHESION THE FULL WIDTH, AND LENGTH OF JOINT. COLOR TO MATCH EXISTING MORTAR. |
| 6 | | ENVELOPE CAULKING REPLACEMENT: EXISTING WINDOW OR DOOR CAULK AND DEBRIS TO BE REMOVED IN ITS ENTIRETY, CONTRACTOR TO CLEAN OPENING AND PROVIDE CAULKING. WINDOW TO BE PROTECTED. |
| 7 | | SILL CANT REPLACEMENT: REMOVE AND DISPOSE OF CONCRETE SILL CANT. PROVIDE NEW CONCRETE SILL CANT. VERIFY SIZE NEEDED IN FIELD. CAULK TOP EDGE AT JUNCTION BETWEEN UNDERSIDE OF WINDOW FRAME AND TOP OF SILL CANT. |
| 8 | | EXISTING LOUVER REPLACEMENT: REMOVE AND DISPOSE OF EXISTING LOUVERS IN BRICK VENEER. PROVIDE NEW LOUVER AND STEEL LINTEL. VERIFY SIZE OF OPENING NEEDED IN FIELD. SEE PE-A 100 FOR FURTHER CLARIFICATION ON SCOPE REQUIREMENTS. |

H2M architects + engineers
1133 Westchester Avenue, Suite N-210
White Plains, NY 10605
914.358.5623 • www.h2m.com
NY Architecture & Landscape Architecture: No Certificate Required
NY Engineering Certificate of Authorization No.: 0018178

CONSULTANTS:

| MARK | DATE | DESCRIPTION |
|---|---|---|
| | | |

REGISTERED ARCHITECT KATRINA PACHECO 041183 STATE OF NEW YORK

09/30/2029
KATRINA N. PACHECO, R.A.
NY PROFESSIONAL ARCHITECT Lic. No. 041183
Exp. Date

"IN ACCORDANCE WITH ARTICLE 145, SECTION 7209 OF THE NYS EDUCATION LAW, ALTERATION OF THIS DOCUMENT EXCEPT BY A LICENSED PROFESSIONAL IS ILLEGAL"

| DESIGNED BY: | DRAWN BY: | CHECKED BY: | REVIEWED BY: |
|---|---|---|---|
| M. LUCK | C. HENRY | S.MANDIC | K. PACHECO |

| PROJECT No: | DATE: | SCALE: |
|---|---|---|
| SMSD2505 | OCTOBER 2026 | AS SHOWN |

CLIENT

**SOMERS CENTRAL SCHOOL DISTRICT**

**VARIOUS UPGRADES AT PRIMROSE ELEMENTARY SCHOOL**

**110 PRIMROSE STREET LINCOLNDALE, NY 10540**

**SED #: 66-21-01-06-0-002-017**

CONTRACT

**CONTRACT G GENERAL CONSTRUCTION**

STATUS

**FOR BID**


SHEET TITLE

**EXTERIOR BUILDING ELEVATIONS**

DRAWING No.

# PE-A 203.00


C:\Users\APappas\Documents_Revit Backup\SMSD2505_Central25_A_apappas\V6997.rvt
10/29/2026 3:07:50 PM

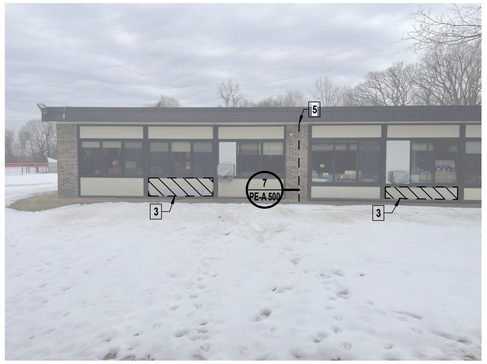





## 1 NORTH ELEVATION - B-WING
N.T.S.

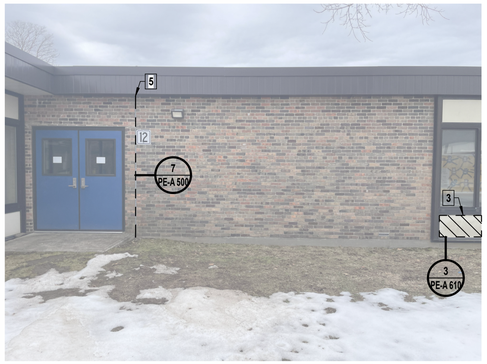





## 2 EAST ELEVATION - CORRIDOR
N.T.S.







## 3 SOUTH ELEVATION - GYMNASIUM
N.T.S.

## GENERAL CONSTRUCTION WORK NOTES:

1. THESE DRAWINGS SERVE AS A GRAPHICAL REPRESENTATION OF THE INTENDED SCOPE OF THE WORK, AND CONSTITUTE ONE PORTION OF THE CONSTRUCTION DOCUMENTS. THE CONTRACTOR SHALL BE RESPONSIBLE FOR COORDINATION BETWEEN THESE DRAWINGS AND THE SPECIFICATIONS.
2. ALL EXISTING EXTERIOR FACADE MOUNTED EQUIPMENT INCLUDING BUT NOT LIMITED TO LIGHT FIXTURES, SECURITY DEVICES, SIGNAGE, ETC. SHALL BE PROTECTED DURING SCOPE OF WORK. CONTRACTOR SHALL REPAIR OR REPLACE EQUIPMENT OR DEVICE AS NEEDED IF DAMAGED. CONTRACTOR SHALL HAVE A LICENSED ELECTRICAL CONTRACTOR TEMPORARILY REMOVE, MAINTAIN AND RECONNECT ANY CONDUIT, WIRING OR DEVICES REQUIRED TO PERFORM ANY SCOPE ASSOCIATED WITH THIS WORK. VERIFY IN FIELD ALL CONDITIONS.
3. ALL MASONRY MORTAR ON SCOPE ELEVATIONS SHALL BE INSPECTED FOR CRACKS OR DAMAGE AND SHALL BE BROUGHT TO THE ARCHITECT AND THE DISTRICTS CONSTRUCTION REPRESENTATIVES ATTENTION IMMEDIATELY.
4. CONTRACTOR SHALL BE RESPONSIBLE TO CLEAN OUT ALL EXISTING WEEP HOLES WHERE WORK IS BEING PERFORMED. REMOVE ALL DIRT, DEBRIS OR OTHER MATERIALS TO MAKE SURE THEY ARE CLEAR TO ENSURE WEEP SYSTEM FUNCTIONALITY.
5. THE CONTRACTOR SHALL BE RESPONSIBLE TO PROVIDE ALL TEMPORARY BRACING AND SHORING TO MAINTAIN THE STRUCTURAL INTEGRITY OF THE BUILDING, AS REQUIRED TO COMPLETE THE MASONRY REPAIR SCOPE OF WORK.
6. ALL NEW AND EXISTING MASONRY SURFACES SHALL BE LOW-PRESSURE POWER WASHED ACROSS ALL ELEVATIONS AS PART OF THE SCOPE OF WORK. REMOVE ALL DIRT, DEBRIS, STAINS, MOSS AND EFFLORESCENCE. PROTECT ALL OPENINGS INCLUDING BUT NOT LIMITED TO; DOORS, WINDOWS, LOUVERS AND GRILLES DURING POWER WASHING, AS WELL AS ALL WALL-MOUNTED ITEMS REMAINING IN PLACE.
7. ALL EXISTING CAST STONE WITHIN WORK AREA SHALL BE LOW-PRESSURE POWER WASHED. REMOVE ALL DIRT, DEBRIS, STAINS, MOSS AND EFFLORESCENCE. PROTECT ALL OPENINGS INCLUDING BUT NOT LIMITED TO; DOORS, WINDOWS, LOUVERS AND GRILLES DURING POWER WASHING. RAKE OUT EXISTING JOINTS BETWEEN STONE COPINGS AND BRICK AND INSTALL NEW FLEXIBLE SILICONE SOFT JOINT WITH BACKER OR JOINT TAPE TO ENSURE TWO SIDE ADHESION. SILICONE SEALANT WITH BACKER ROD TO MATCH EXISTING MORTAR COLOR.
8. ALL NEW AND EXISTING EXPOSED CAST STONE AND MASONRY SURFACES SHALL BE LOW-PRESSURE POWER WASHED AND ACROSS ALL ELEVATIONS AS PART OF THE SCOPE OF THE WORK. REMOVE ALL DIRT, DEBRIS, STAINS, MOSS, AND EFFLORESCENCE. PROTECT ALL OPENINGS INCLUDING BUT NOT LIMITED TO DOORS, WINDOWS, LOUVERS AND GRILLES, AS WELL AS ALL WALL-MOUNTED ITEMS REMAINING IN PLACE.

## PATTERNS & SYMBOLS LEGEND

| KEYNOTE | PATTERN | DESCRIPTION |
|---|---|---|
| 1 | | **SELECTIVE MASONRY REPLACEMENT:** REMOVE AND REPLACE DAMAGED / DETERIORATED BRICK MASONRY THROUGHOUT AREA INDICATED. REBUILD BACK-UP AS REQUIRED AND REPLACE ANY UNSOUND MATERIALS THAT ARE REMOVED. INSTALL NEW BRICK MASONRY TO MATCH EXISTING COLOR, FINISH, COURSING AND PATTERN IN COMPLETELY FILLED BED, ENDS, AND HEAD OF MORTAR JOINTS. |
| 2 | | **RE-POINTING:** RAKE OUT EXISTING JOINTS TO A MINIMUM DEPTH OF 3/4" THROUGHOUT AREA INDICATED, AND RE-POINT ALL JOINTS IN BRICK MASONRY. REBUILD BACK UP AS REQUIRED AND REPLACE ANY UNSOUND MATERIALS THAT WERE REMOVED. TAKE CARE NOT TO DAMAGE EDGES OF EXISTING MASONRY TO REMAIN. |
| 3 | | **INSULATED WINDOW PANELS:** REMOVE AND REPLACE INSULATED WINDOW PANELS THROUGHOUT AREA INDICATED IN KIND. COORDINATE INSTALLATION OF NEW LOUVERS WHERE IDENTIFIED ON FLOOR PLANS. GC SHALL COORDINATE WITH MC ON LOUVER LOCATIONS AND SIZES AT NEW UNIT VENTILATORS THROUGHOUT. |
| 4 | | **CAST STONE REPAIR/REPLACEMENT:** REPOINT EXISTING CAST STONE MORTAR JOINTS. REMOVE AND REPLACE CRACKED, DAMAGED, OR DETERIORATED 4 1/2" THICK CAST STONE IN KIND. |
| 5 | | **CONTROL / EXPANSION JOINT REPLACEMENT:** RAKE OUT EXISTING JOINT BETWEEN MASONRY TO A MINIMUM DEPTH OF 1". FURNISH AND INSTALL NEW FLEXIBLE SILICONE SOFT JOINT WITH BACKER ROD OR EXPANSION JOINT FILLER TO PREVENT THREE-SIDED ADHESION THE FULL WIDTH, AND LENGTH OF JOINT. COLOR TO MATCH EXISTING MORTAR. |
| 6 | | **ENVELOPE CAULKING REPLACEMENT:** EXISTING WINDOW OR DOOR CAULK AND DEBRIS TO BE REMOVED IN ITS ENTIRETY, CONTRACTOR TO CLEAN OPENING AND PROVIDE CAULKING. WINDOW TO BE PROTECTED. |
| 7 | | **SILL CANT REPLACEMENT:** REMOVE AND DISPOSE OF CONCRETE SILL CANT. PROVIDE NEW CONCRETE SILL CANT. VERIFY SIZE NEEDED IN FIELD. CAULK TOP EDGE AT JUNCTION BETWEEN UNDERSIDE OF WINDOW FRAME AND TOP OF SILL CANT. |
| 8 | | **EXISTING LOUVER REPLACEMENT:** REMOVE AND DISPOSE OF EXISTING LOUVERS IN BRICK VENEER. PROVIDE NEW LOUVER AND STEEL LINTEL. VERIFY SIZE OF OPENING NEEDED IN FIELD. SEE PE-A 100 FOR FURTHER CLARIFICATION ON SCOPE REQUIREMENTS. |


H2M architects + engineers

1133 Westchester Avenue, Suite N-210
White Plains, NY 10605
914.358.5623 • www.h2m.com
NY Architecture & Landscape Architecture: No Certificate Required
NY Engineering Certificate of Authorization No.: 0018178


CONSULTANTS:

| MARK | DATE | DESCRIPTION |
|---|---|---|
| | | |

REGISTERED ARCHITECT KATRINA PACHECO 041183 STATE OF NEW YORK

09/30/2029
KATRINA N. PACHECO, R.A.
NY PROFESSIONAL ARCHITECT Lic. No. 041183
Exp. Date


"IN ACCORDANCE WITH ARTICLE 145, SECTION 7209 OF THE NYS EDUCATION LAW, ALTERATION OF THIS DOCUMENT EXCEPT BY A LICENSED PROFESSIONAL IS ILLEGAL"


| DESIGNED BY: | DRAWN BY: | CHECKED BY: | REVIEWED BY: |
|---|---|---|---|
| M. LUCK | C. HENRY | S.MANDIC | K. PACHECO |

| PROJECT No: | DATE: | SCALE: |
|---|---|---|
| SMSD2505 | OCTOBER 2026 | AS SHOWN |

CLIENT

**SOMERS CENTRAL SCHOOL DISTRICT**

**VARIOUS UPGRADES AT PRIMROSE ELEMENTARY SCHOOL**

**110 PRIMROSE STREET**
**LINCOLNDALE, NY 10540**

**SED #: 66-21-01-06-0-002-017**

CONTRACT

**CONTRACT G**
**CENERAL CONSTRUCTION**

STATUS

**FOR BID**


SHEET TITLE

**EXTERIOR BUILDING ELEVATIONS**


DRAWING No.

# PE-A 204.00


C:\Users\APappas\Documents_Revit Backup\SMSD2505_Central2S_A_apappasV0997.rvt
10/29/2026 3:07:51 PM

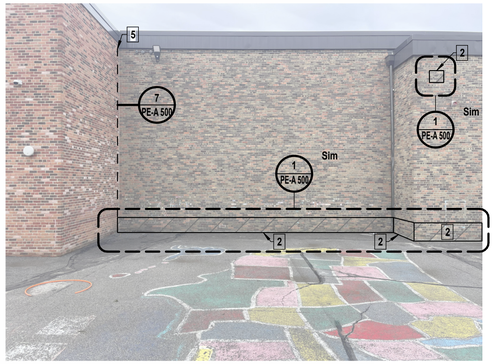


1 **EAST ELEVATION - GYMNASIUM LEFT (SOUTH) SIDE**
N.T.S.

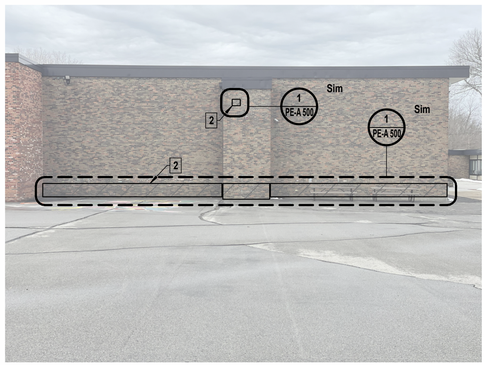








2 **EAST ELEVATION - GYMNASIUM RIGHT (NORTH) SIDE**
N.T.S.







3 **NORTH ELEVATION - GYMNASIUM**
N.T.S.

## GENERAL CONSTRUCTION WORK NOTES:

1. THESE DRAWINGS SERVE AS A GRAPHICAL REPRESENTATION OF THE INTENDED SCOPE OF THE WORK, AND CONSTITUTE ONE PORTION OF THE CONSTRUCTION DOCUMENTS. THE CONTRACTOR SHALL BE RESPONSIBLE FOR COORDINATION BETWEEN THESE DRAWINGS AND THE SPECIFICATIONS.
2. ALL EXISTING EXTERIOR FACADE MOUNTED EQUIPMENT INCLUDING BUT NOT LIMITED TO LIGHT FIXTURES, SECURITY DEVICES, SIGNAGE, ETC. SHALL BE PROTECTED DURING SCOPE OF WORK. CONTRACTOR SHALL REPAIR OR REPLACE EQUIPMENT OR DEVICE AS NEEDED IF DAMAGED. CONTRACTOR SHALL HAVE A LICENSED ELECTRICAL CONTRACTOR TEMPORARILY REMOVE, MAINTAIN AND RECONNECT ANY CONDUIT, WIRING OR DEVICES REQUIRED TO PERFORM ANY SCOPE ASSOCIATED WITH THIS WORK. VERIFY IN FIELD ALL CONDITIONS.
3. ALL MASONRY MORTAR ON SCOPE ELEVATIONS SHALL BE INSPECTED FOR CRACKS OR DAMAGE AND SHALL BE BROUGHT TO THE ARCHITECT AND THE DISTRICTS CONSTRUCTION REPRESENTATIVES ATTENTION IMMEDIATELY.
4. CONTRACTOR SHALL BE RESPONSIBLE TO CLEAN OUT ALL EXISTING WEEP HOLES WHERE WORK IS BEING PERFORMED. REMOVE ALL DIRT, DEBRIS OR OTHER MATERIALS TO MAKE SURE THEY ARE CLEAR TO ENSURE WEEP SYSTEM FUNCTIONALITY.
5. THE CONTRACTOR SHALL BE RESPONSIBLE TO PROVIDE ALL TEMPORARY BRACING AND SHORING TO MAINTAIN THE STRUCTURAL INTEGRITY OF THE BUILDING, AS REQUIRED TO COMPLETE THE MASONRY REPAIR SCOPE OF WORK.
6. ALL NEW AND EXISTING MASONRY SURFACES SHALL BE LOW-PRESSURE POWER WASHED ACROSS ALL ELEVATIONS AS PART OF THE SCOPE OF WORK. REMOVE ALL DIRT, DEBRIS, STAINS, MOSS AND EFFLORESCENCE. PROTECT ALL OPENINGS INCLUDING BUT NOT LIMITED TO; DOORS, WINDOWS, LOUVERS AND GRILLES DURING POWER WASHING, AS WELL AS ALL WALL-MOUNTED ITEMS REMAINING IN PLACE.
7. ALL EXISTING CAST STONE WITHIN WORK AREA SHALL BE LOW-PRESSURE POWER WASHED. REMOVE ALL DIRT, DEBRIS, STAINS, MOSS AND EFFLORESCENCE. PROTECT ALL OPENINGS INCLUDING BUT NOT LIMITED TO; DOORS, WINDOWS, LOUVERS AND GRILLES DURING POWER WASHING. RAKE OUT EXISTING JOINTS BETWEEN STONE COPINGS AND BRICK AND INSTALL NEW FLEXIBLE SILICONE SOFT JOINT WITH BACKER OR JOINT TAPE TO ENSURE TWO SIDE ADHESION. SILICONE SEALANT WITH BACKER ROD TO MATCH EXISTING MORTAR COLOR.
8. ALL NEW AND EXISTING EXPOSED CAST STONE AND MASONRY SURFACES SHALL BE LOW-PRESSURE POWER WASHED AND ACROSS ALL ELEVATIONS AS PART OF THE SCOPE OF THE WORK. REMOVE ALL DIRT, DEBRIS, STAINS, MOSS, AND EFFLORESCENCE. PROTECT ALL OPENINGS INCLUDING BUT NOT LIMITED TO DOORS, WINDOWS, LOUVERS AND GRILLES, AS WELL AS ALL WALL-MOUNTED ITEMS REMAINING IN PLACE.

## PATTERNS & SYMBOLS LEGEND

| KEYNOTE | PATTERN | DESCRIPTION |
|---|---|---|
| 1 | | **SELECTIVE MASONRY REPLACEMENT:** REMOVE AND REPLACE DAMAGED / DETERIORATED BRICK MASONRY THROUGHOUT AREA INDICATED. REBUILD BACK-UP AS REQUIRED AND REPLACE ANY UNSOUND MATERIALS THAT ARE REMOVED. INSTALL NEW BRICK MASONRY TO MATCH EXISTING COLOR, FINISH, COURSING AND PATTERN IN COMPLETELY FILLED BED, ENDS, AND HEAD OF MORTAR JOINTS. |
| 2 | | **RE-POINTING:** RAKE OUT EXISTING JOINTS TO A MINIMUM DEPTH OF 3/4" THROUGHOUT AREA INDICATED, AND RE-POINT ALL JOINTS IN BRICK MASONRY. REBUILD BACK UP AS REQUIRED AND REPLACE ANY UNSOUND MATERIALS THAT WERE REMOVED. TAKE CARE NOT TO DAMAGE EDGES OF EXISTING MASONRY TO REMAIN. |
| 3 | | **INSULATED WINDOW PANELS:** REMOVE AND REPLACE INSULATED WINDOW PANELS THROUGHOUT AREA INDICATED IN KIND. COORDINATE INSTALLATION OF NEW LOUVERS WHERE IDENTIFIED ON FLOOR PLANS. GC SHALL COORDINATE WITH MC ON LOUVER LOCATIONS AND SIZES AT NEW UNIT VENTILATORS THROUGHOUT. |
| 4 | | **CAST STONE REPAIR/REPLACEMENT:** REPOINT EXISTING CAST STONE MORTAR JOINTS. REMOVE AND REPLACE CRACKED, DAMAGED, OR DETERIORATED 4 1/2" THICK CAST STONE IN KIND. |
| 5 | | **CONTROL / EXPANSION JOINT REPLACEMENT:** RAKE OUT EXISTING JOINT BETWEEN MASONRY TO A MINIMUM DEPTH OF 1". FURNISH AND INSTALL NEW FLEXIBLE SILICONE SOFT JOINT WITH BACKER ROD OR EXPANSION JOINT FILLER TO PREVENT THREE-SIDED ADHESION THE FULL WIDTH, AND LENGTH OF JOINT. COLOR TO MATCH EXISTING MORTAR. |
| 6 | | **ENVELOPE CAULKING REPLACEMENT:** EXISTING WINDOW OR DOOR CAULK AND DEBRIS TO BE REMOVED IN ITS ENTIRETY, CONTRACTOR TO CLEAN OPENING AND PROVIDE CAULKING. WINDOW TO BE PROTECTED. |
| 7 | | **SILL CANT REPLACEMENT:** REMOVE AND DISPOSE OF CONCRETE SILL CANT. PROVIDE NEW CONCRETE SILL CANT. VERIFY SIZE NEEDED IN FIELD. CAULK TOP EDGE AT JUNCTION BETWEEN UNDERSIDE OF WINDOW FRAME AND TOP OF SILL CANT. |
| 8 | | **EXISTING LOUVER REPLACEMENT:** REMOVE AND DISPOSE OF EXISTING LOUVERS IN BRICK VENEER. PROVIDE NEW LOUVER AND STEEL LINTEL. VERIFY SIZE OF OPENING NEEDED IN FIELD. SEE PE-A 100 FOR FURTHER CLARIFICATION ON SCOPE REQUIREMENTS. |

H2M architects + engineers
1133 Westchester Avenue, Suite N-210
White Plains, NY 10605
914.358.5623 • www.h2m.com
NY Architecture & Landscape Architecture: No Certificate Required
NY Engineering Certificate of Authorization No.: 0018178

CONSULTANTS:

| MARK | DATE | DESCRIPTION |
|---|---|---|
| | | |

REGISTERED ARCHITECT KATRINA PACHECO 041183 STATE OF NEW YORK

09/30/2029
Exp. Date
KATRINA N. PACHECO, R.A.
NY PROFESSIONAL ARCHITECT Lic. No. 041183

"IN ACCORDANCE WITH ARTICLE 145, SECTION 7209 OF THE NYS EDUCATION LAW, ALTERATION OF THIS DOCUMENT EXCEPT BY A LICENSED PROFESSIONAL IS ILLEGAL."

| DESIGNED BY: | DRAWN BY: | CHECKED BY: | REVIEWED BY: |
|---|---|---|---|
| M. LUCK | C. HENRY | S.MANDIC | K. PACHECO |

| PROJECT No: | DATE: | SCALE: |
|---|---|---|
| SMSD2505 | OCTOBER 2026 | AS SHOWN |

CLIENT

**SOMERS CENTRAL SCHOOL DISTRICT**

**VARIOUS UPGRADES AT PRIMROSE ELEMENTARY SCHOOL**

**110 PRIMROSE STREET LINCOLNDALE, NY 10540**

**SED #: 66-21-01-06-0-002-017**

CONTRACT

**CONTRACT G GENERAL CONSTRUCTION**

STATUS

**FOR BID**

SHEET TITLE


**EXTERIOR BUILDING ELEVATIONS**


DRAWING No.

**PE-A 205.00**

C:\Users\APappas\Documents_Revit Backup\SMSD2505_Central25_A_apappas\V6997.rvt

10/29/2026 3:07:53 PM

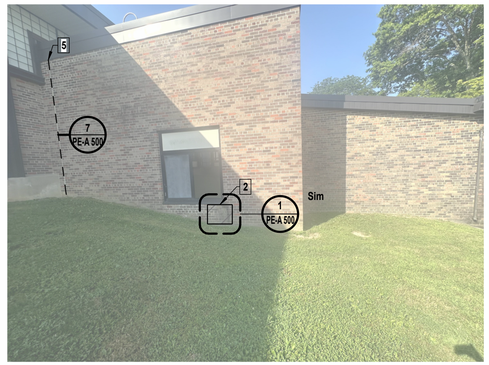

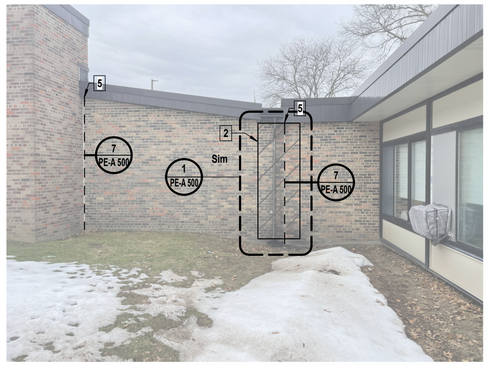
## 1 EAST ELEVATION - PART 'B' CORRIDOR
N.T.S.








## 2 SOUTH ELEVATION - D-WING
N.T.S.

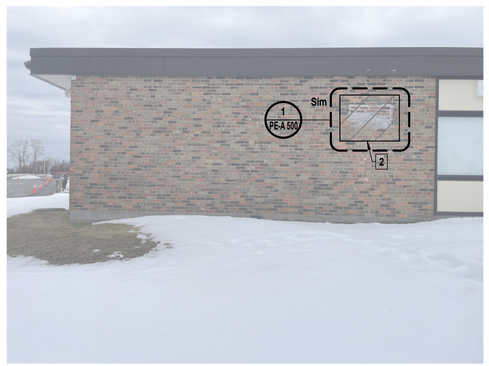


## 3 NORTH ELEVATION - F-WING
N.T.S.

## GENERAL CONSTRUCTION WORK NOTES:

1. THESE DRAWINGS SERVE AS A GRAPHICAL REPRESENTATION OF THE INTENDED SCOPE OF THE WORK, AND CONSTITUTE ONE PORTION OF THE CONSTRUCTION DOCUMENTS. THE CONTRACTOR SHALL BE RESPONSIBLE FOR COORDINATION BETWEEN THESE DRAWINGS AND THE SPECIFICATIONS.
2. ALL EXISTING EXTERIOR FACADE MOUNTED EQUIPMENT INCLUDING BUT NOT LIMITED TO LIGHT FIXTURES, SECURITY DEVICES, SIGNAGE, ETC. SHALL BE PROTECTED DURING SCOPE OF WORK. CONTRACTOR SHALL REPAIR OR REPLACE EQUIPMENT OR DEVICE AS NEEDED IF DAMAGED. CONTRACTOR SHALL HAVE A LICENSED ELECTRICAL CONTRACTOR TEMPORARILY REMOVE, MAINTAIN AND RECONNECT ANY CONDUIT, WIRING OR DEVICES REQUIRED TO PERFORM ANY SCOPE ASSOCIATED WITH THIS WORK. VERIFY IN FIELD ALL CONDITIONS.
3. ALL MASONRY MORTAR ON SCOPE ELEVATIONS SHALL BE INSPECTED FOR CRACKS OR DAMAGE AND SHALL BE BROUGHT TO THE ARCHITECT AND THE DISTRICTS CONSTRUCTION REPRESENTATIVES ATTENTION IMMEDIATELY.
4. CONTRACTOR SHALL BE RESPONSIBLE TO CLEAN OUT ALL EXISTING WEEP HOLES WHERE WORK IS BEING PERFORMED. REMOVE ALL DIRT, DEBRIS OR OTHER MATERIALS TO MAKE SURE THEY ARE CLEAR TO ENSURE WEEP SYSTEM FUNCTIONALITY.
5. THE CONTRACTOR SHALL BE RESPONSIBLE TO PROVIDE ALL TEMPORARY BRACING AND SHORING TO MAINTAIN THE STRUCTURAL INTEGRITY OF THE BUILDING, AS REQUIRED TO COMPLETE THE MASONRY REPAIR SCOPE OF WORK.
6. ALL NEW AND EXISTING MASONRY SURFACES SHALL BE LOW-PRESSURE POWER WASHED ACROSS ALL ELEVATIONS AS PART OF THE SCOPE OF WORK. REMOVE ALL DIRT, DEBRIS, STAINS, MOSS AND EFFLORESCENCE. PROTECT ALL OPENINGS INCLUDING BUT NOT LIMITED TO; DOORS, WINDOWS, LOUVERS AND GRILLES DURING POWER WASHING, AS WELL AS ALL WALL-MOUNTED ITEMS REMAINING IN PLACE.
7. ALL EXISTING CAST STONE WITHIN WORK AREA SHALL BE LOW-PRESSURE POWER WASHED. REMOVE ALL DIRT, DEBRIS, STAINS, MOSS AND EFFLORESCENCE. PROTECT ALL OPENINGS INCLUDING BUT NOT LIMITED TO; DOORS, WINDOWS, LOUVERS AND GRILLES DURING POWER WASHING. RAKE OUT EXISTING JOINTS BETWEEN STONE COPINGS AND BRICK AND INSTALL NEW FLEXIBLE SILICONE SOFT JOINT WITH BACKER OR JOINT TAPE TO ENSURE TWO SIDE ADHESION. SILICONE SEALANT WITH BACKER ROD TO MATCH EXISTING MORTAR COLOR.
8. ALL NEW AND EXISTING EXPOSED CAST STONE AND MASONRY SURFACES SHALL BE LOW-PRESSURE POWER WASHED AND ACROSS ALL ELEVATIONS AS PART OF THE SCOPE OF THE WORK. REMOVE ALL DIRT, DEBRIS, STAINS, MOSS, AND EFFLORESCENCE. PROTECT ALL OPENINGS INCLUDING BUT NOT LIMITED TO DOORS, WINDOWS, LOUVERS AND GRILLES, AS WELL AS ALL WALL-MOUNTED ITEMS REMAINING IN PLACE.

## PATTERNS & SYMBOLS LEGEND

| KEYNOTE | PATTERN | DESCRIPTION |
|---|---|---|
| 1 | | SELECTIVE MASONRY REPLACEMENT: REMOVE AND REPLACE DAMAGED / DETERIORATED BRICK MASONRY THROUGHOUT AREA INDICATED. REBUILD BACK-UP AS REQUIRED AND REPLACE ANY UNSOUND MATERIALS THAT ARE REMOVED. INSTALL NEW BRICK MASONRY TO MATCH EXISTING COLOR, FINISH, COURSING AND PATTERN IN COMPLETELY FILLED BED, ENDS, AND HEAD OF MORTAR JOINTS. |
| 2 | | RE-POINTING: RAKE OUT EXISTING JOINTS TO A MINIMUM DEPTH OF 3/4" THROUGHOUT AREA INDICATED, AND RE-POINT ALL JOINTS IN BRICK MASONRY. REBUILD BACK UP AS REQUIRED AND REPLACE ANY UNSOUND MATERIALS THAT WERE REMOVED. TAKE CARE NOT TO DAMAGE EDGES OF EXISTING MASONRY TO REMAIN. |
| 3 | | INSULATED WINDOW PANELS: REMOVE AND REPLACE INSULATED WINDOW PANELS THROUGHOUT AREA INDICATED IN KIND. COORDINATE INSTALLATION OF NEW LOUVERS WHERE IDENTIFIED ON FLOOR PLANS. GC SHALL COORDINATE WITH MC ON LOUVER LOCATIONS AND SIZES AT NEW UNIT VENTILATORS THROUGHOUT. |
| 4 | | CAST STONE REPAIR/REPLACEMENT: REPOINT EXISTING CAST STONE MORTAR JOINTS. REMOVE AND REPLACE CRACKED, DAMAGED, OR DETERIORATED 4 1/2" THICK CAST STONE IN KIND. |
| 5 | | CONTROL / EXPANSION JOINT REPLACEMENT: RAKE OUT EXISTING JOINT BETWEEN MASONRY TO A MINIMUM DEPTH OF 1". FURNISH AND INSTALL NEW FLEXIBLE SILICONE SOFT JOINT WITH BACKER ROD OR EXPANSION JOINT FILLER TO PREVENT THREE-SIDED ADHESION THE FULL WIDTH, AND LENGTH OF JOINT. COLOR TO MATCH EXISTING MORTAR. |
| 6 | | ENVELOPE CAULKING REPLACEMENT: EXISTING WINDOW OR DOOR CAULK AND DEBRIS TO BE REMOVED IN ITS ENTIRETY, CONTRACTOR TO CLEAN OPENING AND PROVIDE CAULKING. WINDOW TO BE PROTECTED. |
| 7 | | SILL CANT REPLACEMENT: REMOVE AND DISPOSE OF CONCRETE SILL CANT. PROVIDE NEW CONCRETE SILL CANT. VERIFY SIZE NEEDED IN FIELD. CAULK TOP EDGE AT JUNCTION BETWEEN UNDERSIDE OF WINDOW FRAME AND TOP OF SILL CANT. |
| 8 | | EXISTING LOUVER REPLACEMENT: REMOVE AND DISPOSE OF EXISTING LOUVERS IN BRICK VENEER. PROVIDE NEW LOUVER AND STEEL LINTEL. VERIFY SIZE OF OPENING NEEDED IN FIELD. SEE PE-A 100 FOR FURTHER CLARIFICATION ON SCOPE REQUIREMENTS. |

H2M architects + engineers
1133 Westchester Avenue, Suite N-210
White Plains, NY 10605
914.358.5623 • www.h2m.com
NY Architecture & Landscape Architecture: No Certificate Required
NY Engineering Certificate of Authorization No.: 0018178

CONSULTANTS:

| MARK | DATE | DESCRIPTION |
|---|---|---|
| | | |

REGISTERED ARCHITECT KATRINA PACHECO 041183 STATE OF NEW YORK

09/30/2029
KATRINA N. PACHECO, R.A.
NY PROFESSIONAL ARCHITECT Lic. No. 041183
Exp. Date

"IN ACCORDANCE WITH ARTICLE 145, SECTION 7209 OF THE NYS EDUCATION LAW, ALTERATION OF THIS DOCUMENT EXCEPT BY A LICENSED PROFESSIONAL IS ILLEGAL"

| DESIGNED BY: | DRAWN BY: | CHECKED BY: | REVIEWED BY: |
|---|---|---|---|
| M. LUCK | C. HENRY | S.MANDIC | K. PACHECO |

| PROJECT No: | DATE: | SCALE: |
|---|---|---|
| SMSD2505 | OCTOBER 2026 | AS SHOWN |

CLIENT

**SOMERS CENTRAL SCHOOL DISTRICT**

**VARIOUS UPGRADES AT PRIMROSE ELEMENTARY SCHOOL**

**110 PRIMROSE STREET LINCOLNDALE, NY 10540**

**SED #: 66-21-01-06-0-002-017**

CONTRACT

**CONTRACT G GENERAL CONSTRUCTION**

STATUS

**FOR BID**


SHEET TITLE

**EXTERIOR BUILDING ELEVATIONS**

DRAWING No.

**PE-A 206.00**

C:\Users\APappas\Documents_Revit Backup\SMSD2505_Central2G_A_apappasV6997.rvt
10/29/2026 3:07:55 PM

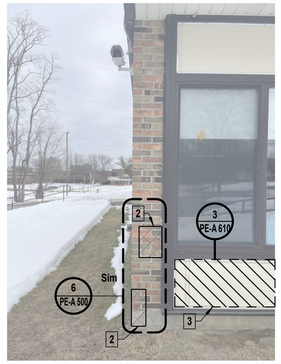



## 1 WEST ELEVATION - F-WING
N.T.S.








## 2 NORTH ELEVATION - E-WING
N.T.S.

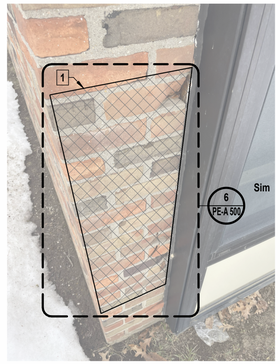



## 3 SOUTH ELEVATION - E-WING
N.T.S.

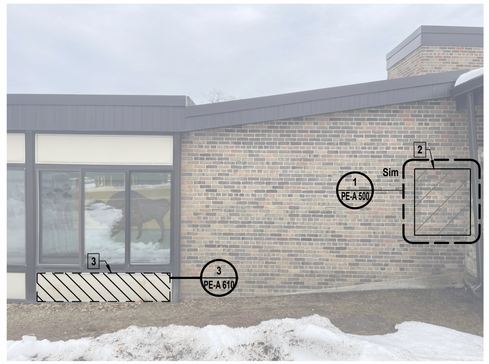



## 4 WEST ELEVATION - PLAN 'B' CORRIDOR
N.T.S.

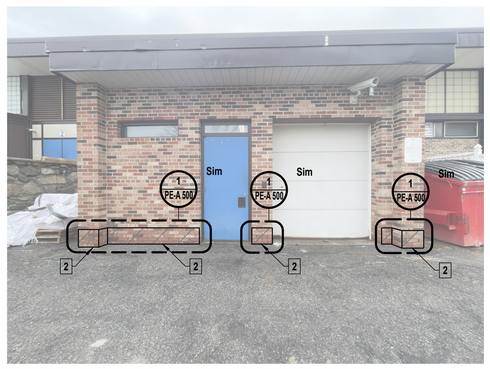


## 5 NORTH ELEVATION - LOADING DOCK WALL
SCALE: 1/4" = 1'-0"

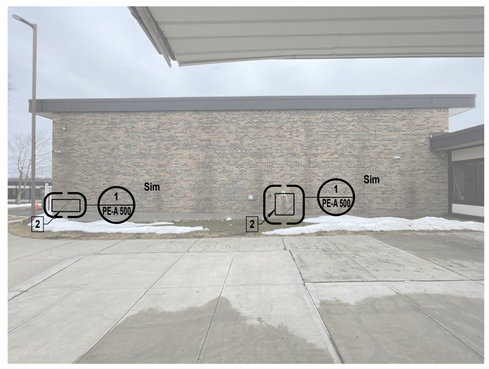


## 6 WEST ELEVATION - MAIN ENTRANCE WALL
SCALE: 1/4" = 1'-0"

## GENERAL CONSTRUCTION WORK NOTES:

1. THESE DRAWINGS SERVE AS A GRAPHICAL REPRESENTATION OF THE INTENDED SCOPE OF THE WORK, AND CONSTITUTE ONE PORTION OF THE CONSTRUCTION DOCUMENTS. THE CONTRACTOR SHALL BE RESPONSIBLE FOR COORDINATION BETWEEN THESE DRAWINGS AND THE SPECIFICATIONS.
2. ALL EXISTING EXTERIOR FACADE MOUNTED EQUIPMENT INCLUDING BUT NOT LIMITED TO LIGHT FIXTURES, SECURITY DEVICES, SIGNAGE, ETC. SHALL BE PROTECTED DURING SCOPE OF WORK. CONTRACTOR SHALL REPAIR OR REPLACE EQUIPMENT OR DEVICE AS NEEDED IF DAMAGED. CONTRACTOR SHALL HAVE A LICENSED ELECTRICAL CONTRACTOR TEMPORARILY REMOVE, MAINTAIN AND RECONNECT ANY CONDUIT, WIRING OR DEVICES REQUIRED TO PERFORM ANY SCOPE ASSOCIATED WITH THIS WORK. VERIFY IN FIELD ALL CONDITIONS.
3. ALL MASONRY MORTAR ON SCOPE ELEVATIONS SHALL BE INSPECTED FOR CRACKS OR DAMAGE AND SHALL BE BROUGHT TO THE ARCHITECT AND THE DISTRICTS CONSTRUCTION REPRESENTATIVES ATTENTION IMMEDIATELY.
4. CONTRACTOR SHALL BE RESPONSIBLE TO CLEAN OUT ALL EXISTING WEEP HOLES WHERE WORK IS BEING PERFORMED. REMOVE ALL DIRT, DEBRIS OR OTHER MATERIALS TO MAKE SURE THEY ARE CLEAR TO ENSURE WEEP SYSTEM FUNCTIONALITY.
5. THE CONTRACTOR SHALL BE RESPONSIBLE TO PROVIDE ALL TEMPORARY BRACING AND SHORING TO MAINTAIN THE STRUCTURAL INTEGRITY OF THE BUILDING, AS REQUIRED TO COMPLETE THE MASONRY REPAIR SCOPE OF WORK.
6. ALL NEW AND EXISTING MASONRY SURFACES SHALL BE LOW-PRESSURE POWER WASHED ACROSS ALL ELEVATIONS AS PART OF THE SCOPE OF WORK. REMOVE ALL DIRT, DEBRIS, STAINS, MOSS AND EFFLORESCENCE. PROTECT ALL OPENINGS INCLUDING BUT NOT LIMITED TO; DOORS, WINDOWS, LOUVERS AND GRILLES DURING POWER WASHING, AS WELL AS ALL WALL-MOUNTED ITEMS REMAINING IN PLACE.
7. ALL EXISTING CAST STONE WITHIN WORK AREA SHALL BE LOW-PRESSURE POWER WASHED. REMOVE ALL DIRT, DEBRIS, STAINS, MOSS AND EFFLORESCENCE. PROTECT ALL OPENINGS INCLUDING BUT NOT LIMITED TO; DOORS, WINDOWS, LOUVERS AND GRILLES DURING POWER WASHING. RAKE OUT EXISTING JOINTS BETWEEN STONE COPINGS AND BRICK AND INSTALL NEW FLEXIBLE SILICONE SOFT JOINT WITH BACKER OR JOINT TAPE TO ENSURE TWO SIDE ADHESION. SILICONE SEALANT WITH BACKER ROD TO MATCH EXISTING MORTAR COLOR.
8. ALL NEW AND EXISTING EXPOSED CAST STONE AND MASONRY SURFACES SHALL BE LOW-PRESSURE POWER WASHED AND ACROSS ALL ELEVATIONS AS PART OF THE SCOPE OF THE WORK. REMOVE ALL DIRT, DEBRIS, STAINS, MOSS, AND EFFLORESCENCE. PROTECT ALL OPENINGS INCLUDING BUT NOT LIMITED TO DOORS, WINDOWS, LOUVERS AND GRILLES, AS WELL AS ALL WALL-MOUNTED ITEMS REMAINING IN PLACE.

## PATTERNS & SYMBOLS LEGEND

| KEYNOTE | PATTERN | DESCRIPTION |
|---|---|---|
| 1 | | **SELECTIVE MASONRY REPLACEMENT:** REMOVE AND REPLACE DAMAGED / DETERIORATED BRICK MASONRY THROUGHOUT AREA INDICATED. REBUILD BACK-UP AS REQUIRED AND REPLACE ANY UNSOUND MATERIALS THAT ARE REMOVED. INSTALL NEW BRICK MASONRY TO MATCH EXISTING COLOR, FINISH, COURSING AND PATTERN IN COMPLETELY FILLED BED, ENDS, AND HEAD OF MORTAR JOINTS. |
| 2 | | **RE-POINTING:** RAKE OUT EXISTING JOINTS TO A MINIMUM DEPTH OF 3/4" THROUGHOUT AREA INDICATED, AND RE-POINT ALL JOINTS IN BRICK MASONRY. REBUILD BACK UP AS REQUIRED AND REPLACE ANY UNSOUND MATERIALS THAT WERE REMOVED. TAKE CARE NOT TO DAMAGE EDGES OF EXISTING MASONRY TO REMAIN. |
| 3 | | **INSULATED WINDOW PANELS:** REMOVE AND REPLACE INSULATED WINDOW PANELS THROUGHOUT AREA INDICATED IN KIND. COORDINATE INSTALLATION OF NEW LOUVERS WHERE IDENTIFIED ON FLOOR PLANS. GC SHALL COORDINATE WITH MC ON LOUVER LOCATIONS AND SIZES AT NEW UNIT VENTILATORS THROUGHOUT. |
| 4 | | **CAST STONE REPAIR/REPLACEMENT:** REPOINT EXISTING CAST STONE MORTAR JOINTS. REMOVE AND REPLACE CRACKED, DAMAGED, OR DETERIORATED 4 1/2" THICK CAST STONE IN KIND. |
| 5 | | **CONTROL / EXPANSION JOINT REPLACEMENT:** RAKE OUT EXISTING JOINT BETWEEN MASONRY TO A MINIMUM DEPTH OF 1". FURNISH AND INSTALL NEW FLEXIBLE SILICONE SOFT JOINT WITH BACKER ROD OR EXPANSION JOINT FILLER TO PREVENT THREE-SIDED ADHESION THE FULL WIDTH, AND LENGTH OF JOINT. COLOR TO MATCH EXISTING MORTAR. |
| 6 | | **ENVELOPE CAULKING REPLACEMENT:** EXISTING WINDOW OR DOOR CAULK AND DEBRIS TO BE REMOVED IN ITS ENTIRETY, CONTRACTOR TO CLEAN OPENING AND PROVIDE CAULKING. WINDOW TO BE PROTECTED. |
| 7 | | **SILL CANT REPLACEMENT:** REMOVE AND DISPOSE OF CONCRETE SILL CANT. PROVIDE NEW CONCRETE SILL CANT. VERIFY SIZE NEEDED IN FIELD. CAULK TOP EDGE AT JUNCTION BETWEEN UNDERSIDE OF WINDOW FRAME AND TOP OF SILL CANT. |
| 8 | | **EXISTING LOUVER REPLACEMENT:** REMOVE AND DISPOSE OF EXISTING LOUVERS IN BRICK VENEER. PROVIDE NEW LOUVER AND STEEL LINTEL. VERIFY SIZE OF OPENING NEEDED IN FIELD. SEE PE-A 100 FOR FURTHER CLARIFICATION ON SCOPE REQUIREMENTS. |


H2M architects + engineers
1133 Westchester Avenue, Suite N-210
White Plains, NY 10605
914.358.5623 • www.h2m.com
NY Architecture & Landscape Architecture: No Certificate Required
NY Engineering Certificate of Authorization No.: 0018178


CONSULTANTS:

| MARK | DATE | DESCRIPTION |
|---|---|---|
| | | |

REGISTERED ARCHITECT KATRINA PACHECO 041183 STATE OF NEW YORK

09/30/2029
Exp. Date

KATRINA N. PACHECO, R.A.
NY PROFESSIONAL ARCHITECT Lic. No. 041183

"IN ACCORDANCE WITH ARTICLE 145, SECTION 7209 OF THE NYS EDUCATION LAW, ALTERATION OF THIS DOCUMENT EXCEPT BY A LICENSED PROFESSIONAL IS ILLEGAL"

| DESIGNED BY: | DRAWN BY: | CHECKED BY: | REVIEWED BY: |
|---|---|---|---|
| M. LUCK | C. HENRY | S.MANDIC | K. PACHECO |

| PROJECT No: | DATE: | SCALE: |
|---|---|---|
| SMSD2505 | OCTOBER 2026 | AS SHOWN |

CLIENT

**SOMERS CENTRAL SCHOOL DISTRICT**

**VARIOUS UPGRADES AT PRIMROSE ELEMENTARY SCHOOL**

**110 PRIMROSE STREET**
**LINCOLNDALE, NY 10540**

**SED #: 66-21-01-06-0-002-017**

CONTRACT

**CONTRACT G**
**GENERAL CONSTRUCTION**

STATUS

**FOR BID**

SHEET TITLE


**EXTERIOR BUILDING ELEVATIONS**

DRAWING No.

**PE-A 207.00**


C:\Users\APappas\Documents_Revit Backup\SMSD2505_Central\25_A_apappasV6997.rvt

10/29/2026 3:07:57 PM

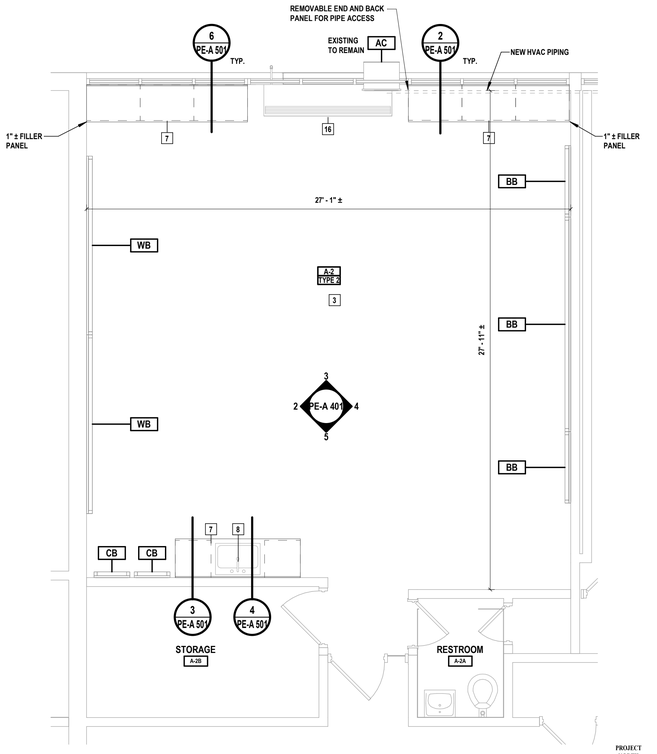



## 1 TYPICAL CLASSROOM TYPE '2' PLAN

SCALE: 1/4" = 1'-0"

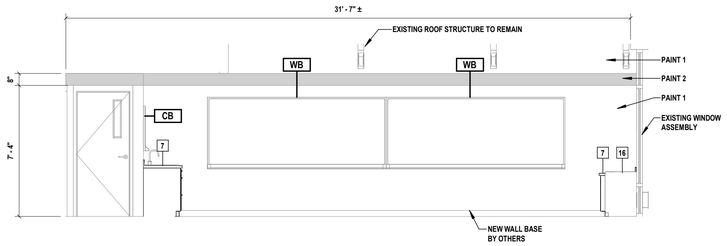



## 2 CLASSROOM TYPE '2' ELEVATION

SCALE: 1/4" = 1'-0"

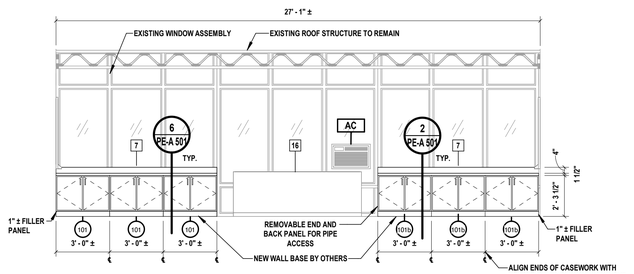



## 3 CLASSROOM TYPE '2' ELEVATION

SCALE: 1/4" = 1'-0"

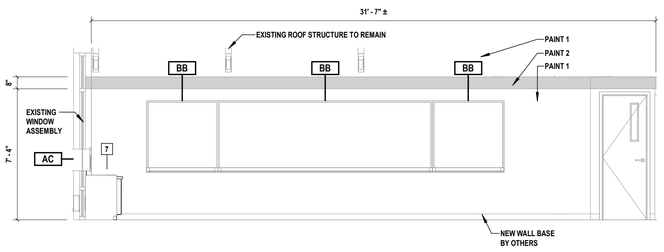


## 4 CLASSROOM TYPE '2' ELEVATION

SCALE: 1/4" = 1'-0"

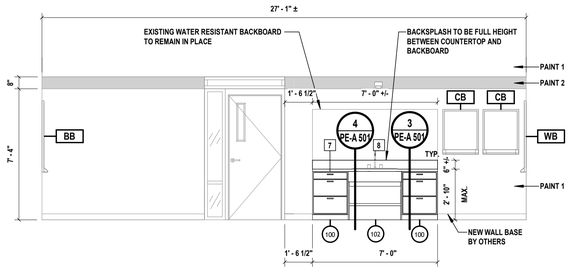


## 5 CLASSROOM TYPE '2' ELEVATION

SCALE: 1/4" = 1'-0"

## FINISH LEGEND



WALL PAINT PATTERN:

PAINT 2: 8" TALL ACCENT STRIPE, BOTTOM @ 7'-4" A.F.F.
COLOR: SHOW STOPPER (SW#7588)

PAINT 1 COLOR: PASSIVE (SW#7064)

CASEWORK COUNTERTOP
MFR.: WILSONART
STYLE: QUARTZ
COLOR: NOVA SERRANA #Q4068

CASEWORK FINISH:
MFR.: FORMICA
STYLE: PLASTIC LAMINATE
TEXTURE: NATURELLE
COLOR: DARK ASH #F8575

## FLOOR PLAN LEGEND

| | |
|---|---|
| A101 / TYPE A — ROOM NUMBER / ROOM TYPE | EXISTING WINDOW TO REMAIN |
| 11 — KEYED SCOPE NOTE INDICATOR | EXISTING WALL TO REMAIN |
| EXISTING DOOR AND DOOR FRAME TO REMAIN. PAINT DOOR FRAME AS SELECTED BY DISTRICT | |

## ABBREVIATIONS

| | | | |
|---|---|---|---|
| S | EXISTING STORAGE/ BUILT-IN CASEWORK TO REMAIN | WB | EXISTING WHITEBOARD- RETAIN AND REINSTALL |
| CB | EXISTING CORK BOARD- RETAIN AND REINSTALL | T | TEACHER STATION- TURN OVER TO OWNER |
| AC | AIR CONDITIONING UNIT- RETAIN AND REINSTALL | R | RESCUE WINDOW STICKER FURNISHED BY CONTRACTOR IF NONE EXISTS. APPLY TO GLAZING & WINDOW SHADES, WHERE APPLICABLE |
| SB | EXISTING SMART BOARD- RETAIN AND REINSTALL | | |
| BB | EXISTING BLACK BOARD- PROTECT IN PLACE | | |

## CONTRACT G SCOPE


| | | |
|---|---|---|
| 3 | PAINT WALLS | CAREFULLY REMOVE AND STORE ALL EXISTING WALL MOUNTED ITEMS, INCLUDING BUT NOT LIMITED TO:<br><br>CORD BOARDS, WHITE BOARDS, BLACKBOARDS, SIGNAGE, ARTWORK, HOOKS, PROJECTORS, PROJECTOR BRACKETS, SCREENS, AND ALL DEVICES USED TO SECURE THESE ITEMS IN PLACE.<br><br>PREPARE ALL WALLS TO RECIEVE NEW FINISHES INCLUDING FILING HOLES, REPAIRING CRACKS IN EXISTING WALLS, SANDING, AND PREPARING ALL SURFACES FOR A NEW PAINT FINISH.<br><br>UPON COMPLETION OF WALL PREPARATION, REINSTALL EXISTING AND NEW OWNER PROVIDED WALL MOUNTED TIEMS INCLUDING BUT NOT LIMITED TO CORK BOARDS, WHITE BOARDS, SMARTBOARDS, SIGNAGE, ARTWORK, HOOKS, PROJECTORS, PROJECTOR BRACKETS, SCREENS, AND ALL DEVICES USED TO SECURE THESE ITEMS IN PLACE IN ACCORDANCE WITH ENLARGED CLASSROOM ELEVATIONS. |
| 7 | CASEWORK | FURNISH AND INSTALL NEW CASEWORK AND COUNTERS. |
| 8 | SINK & FAUCET | P CONTRACT TO FURNISH AND INSTALL NEW DROP-IN SINK AND NEW FAUCET, REFER TO PLUMBING DRAWINGS |
| 16 | NEW UNIT VENTILATOR | GC SHALL COORDINATE WITH MECHANICAL CONTRACTOR THE LOCATION AND INSTALLATION OF NEW UNIT VENTILATORS. PATCHING OF EXISTING WALL AROUND NEW UNIT VENTILATOR SHALL BE REQUIRED. PATCH AND REPAIR WALL AS NEEDED. PAINT REPAIRED PORTION OF WALL TO MATCH EXISTING WALL PAINT. PROVIDE NEW WALL BASE AS NEEDED ALONG WALL AND AROUND NEW UINIT VENTILATOR. |

## CLASSROOM CASEWORK

| Type Mark | Width | Depth | Height | Description |
|---|---|---|---|---|
| 100 | 2' - 0" | 2' - 1" | 2' - 8 1/2" | BASE CABINET - DOUBLE DOOR |
| 101 | 3' - 0" | 2' - 0" | 2' - 3 1/2" | BASE CABINET - DOUBLE DOOR |
| 101b | 3' - 0" | 2' - 0" | 2' - 3 1/2" | BASE CABINET - DOUBLE DOOR WITH REAR MECHANICAL CHASE |
| 102 | 3' - 0" | 2' - 0" | 2' - 9" | BASE CABINET - ADA SINK |

## CLASSROOM UPGRADES GENERAL NOTES

1. REFER TO CLASSROOM CASEWORK DETAILS ON SHEET PE-A 501.
2. VERIFY SINK AND CASEWORK HEIGHTS WITH OWNER PRIOR TO ORDERING.

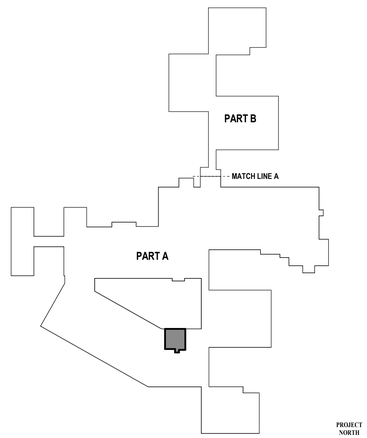


## KEY PLAN - TYPE '2'

SCALE: 1" = 100'-0"

H 2 M architects + engineers
1133 Westchester Avenue, Suite N-210
White Plains, NY 10605
914.358.5623 • www.h2m.com
NY Architecture & Landscape Architecture: No Certificate Required
NY Engineering Certificate of Authorization No.: 0018178

CONSULTANTS:

| MARK | DATE | DESCRIPTION |
|---|---|---|
| | | |

REGISTERED ARCHITECT KATRINA PACHECO 041183 STATE OF NEW YORK

Katrina N. Pacheco 09/30/2029
Exp. Date

KATRINA N. PACHECO, R.A.
NY PROFESSIONAL ARCHITECT Lic. No. 041183

"IN ACCORDANCE WITH ARTICLE 145, SECTION 7209 OF THE NYS EDUCATION LAW, ALTERATION OF THIS DOCUMENT EXCEPT BY A LICENSED PROFESSIONAL IS ILLEGAL."

| DESIGNED BY: | DRAWN BY: | CHECKED BY: | REVIEWED BY: |
|---|---|---|---|
| A. DUNN | A. DUNN | S. MANDIC | M. MAGAZU |

| PROJECT No: | DATE: | SCALE: |
|---|---|---|
| SMSD2505 | OCTOBER 2026 | AS SHOWN |

CLIENT

**SOMERS CENTRAL SCHOOL DISTRICT**

VARIOUS UPGRADES AT PRIMROSE ELEMENTARY SCHOOL

110 PRIMROSE STREET
LINCOLNDALE, NY 10540

SED #: 66-21-01-06-0-002-017


CONTRACT
CONTRACT G
GENERAL CONSTRUCTION

STATUS
FOR BID

SHEET TITLE
ENLARGED PLANS & ELEVATIONS
CLASSROOM UPGRADES
CLASSROOM TYPE 2

DRAWING No.
**PE-A 401.00**


C:\Users\APappas\Documents_Revit Backup\SMSD2505_Central25_A_apappas\V6997.rvt
10/30/2026 12:40:45 PM

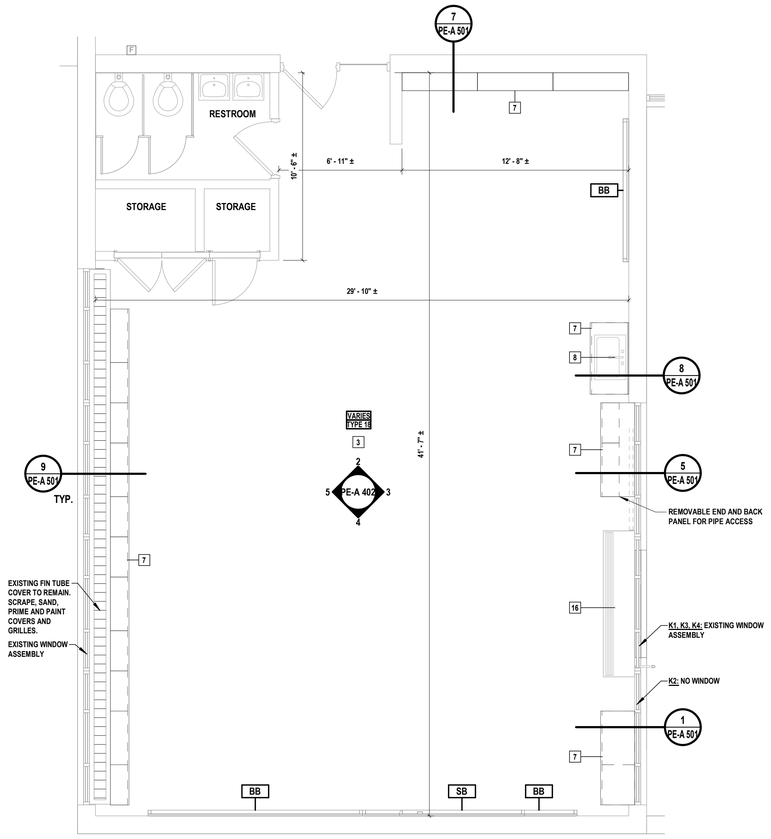


PROJECT NORTH


## 1 TYPICAL CLASSROOM TYPE '18' PLAN

SCALE: 1/4" = 1'-0"

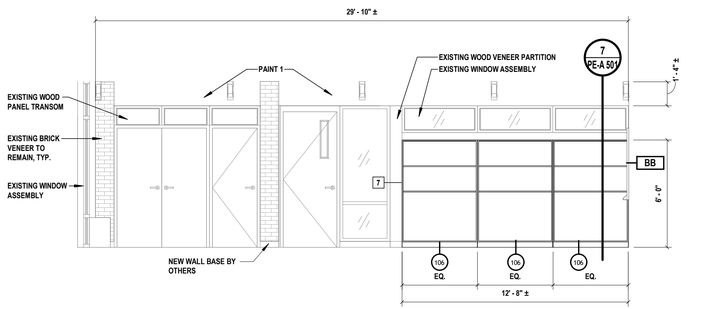



## 2 CLASSROOM TYPE '18' ELEVATION

SCALE: 1/4" = 1'-0"

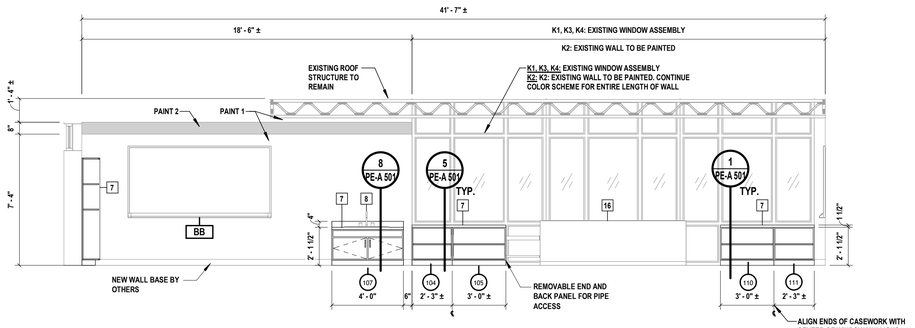



## 3 CLASSROOM TYPE '18' ELEVATION

SCALE: 1/4" = 1'-0"

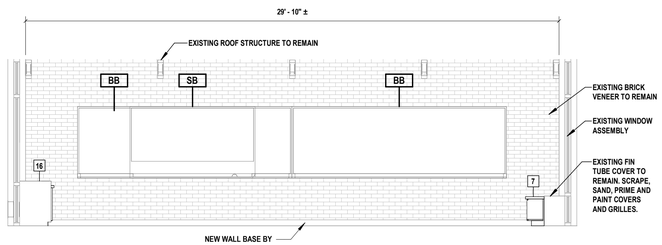


## 4 CLASSROOM TYPE '18' ELEVATION

SCALE: 1/4" = 1'-0"

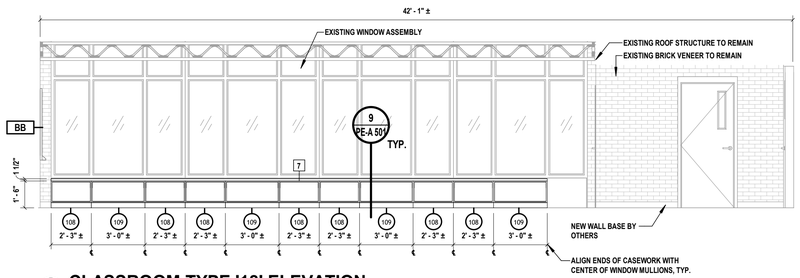


## 5 CLASSROOM TYPE '18' ELEVATION

SCALE: 1/4" = 1'-0"

## CLASSROOM UPGRADES GENERAL NOTES

1. REFER TO CLASSROOM CASEWORK DETAILS ON SHEET PE-A 501.
2. VERIFY SINK AND CASEWORK HEIGHTS WITH OWNER PRIOR TO ORDERING.

## FINISH LEGEND



**WALL PAINT PATTERN:**

PAINT 2: 8" TALL ACCENT STRIPE, BOTTOM @ 7'-4" A.F.F.
COLOR: SHOW STOPPER (SW#7588)

PAINT 1 COLOR: PASSIVE (SW#7064)

**CASEWORK COUNTERTOP**
MFR.: WILSONART
STYLE: QUARTZ
COLOR: NOVA SERRANA #Q4068

**CASEWORK FINISH:**
MFR.: FORMICA
STYLE: PLASTIC LAMINATE
TEXTURE: NATURELLE
COLOR: DARK ASH #F8575

## FLOOR PLAN LEGEND

| | |
|---|---|
| A101 / TYPE A — ROOM NUMBER / ROOM TYPE | EXISTING WINDOW TO REMAIN |
| 11 — KEYED SCOPE NOTE INDICATOR | EXISTING WALL TO REMAIN |
| EXISTING DOOR AND DOOR FRAME TO REMAIN. PAINT DOOR FRAME AS SELECTED BY DISTRICT | |

## ABBREVIATIONS

| | | | |
|---|---|---|---|
| S | EXISTING STORAGE/ BUILT-IN CASEWORK TO REMAIN | WB | EXISTING WHITEBOARD- RETAIN AND REINSTALL |
| CB | EXISTING CORK BOARD- RETAIN AND REINSTALL | T | TEACHER STATION- TURN OVER TO OWNER |
| AC | AIR CONDITIONING UNIT- RETAIN AND REINSTALL | R | RESCUE WINDOW STICKER FURNISHED BY CONTRACTOR IF NONE EXISTS. APPLY TO GLAZING & WINDOW SHADES, WHERE APPLICABLE |
| SB | EXISTING SMART BOARD- RETAIN AND REINSTALL | | |
| BB | EXISTING BLACK BOARD- PROTECT IN PLACE | | |

## CONTRACT G SCOPE


| | | |
|---|---|---|
| 3 | PAINT WALLS | CAREFULLY REMOVE AND STORE ALL EXISTING WALL MOUNTED ITEMS, INCLUDING BUT NOT LIMITED TO:<br><br>CORD BOARDS, WHITE BOARDS, BLACKBOARDS, SIGNAGE, ARTWORK, HOOKS, PROJECTORS, PROJECTOR BRACKETS, SCREENS, AND ALL DEVICES USED TO SECURE THESE ITEMS IN PLACE.<br><br>PREPARE ALL WALLS TO RECIEVE NEW FINISHES INCLUDING FILING HOLES, REPAIRING CRACKS IN EXISTING WALLS, SANDING, AND PREPARING ALL SURFACES FOR A NEW PAINT FINISH.<br><br>UPON COMPLETION OF WALL PREPARATION, REINSTALL EXISTING AND NEW OWNER PROVIDED WALL MOUNTED TIEMS INCLUDING BUT NOT LIMITED TO CORK BOARDS, WHITE BOARDS, SMARTBOARDS, SIGNAGE, ARTWORK, HOOKS, PROJECTORS, PROJECTOR BRACKETS, SCREENS, AND ALL DEVICES USED TO SECURE THESE ITEMS IN PLACE IN ACCORDANCE WITH ENLARGED CLASSROOM ELEVATIONS. |
| 7 | CASEWORK | FURNISH AND INSTALL NEW CASEWORK AND COUNTERS. |
| 8 | SINK & FAUCET | P CONTRACT TO FURNISH AND INSTALL NEW DROP-IN SINK AND NEW FAUCET, REFER TO PLUMBING DRAWINGS |
| 16 | NEW UNIT VENTILATOR | GC SHALL COORDINATE WITH MECHANICAL CONTRACTOR THE LOCATION AND INSTALLATION OF NEW UNIT VENTILATORS. PATCHING OF EXISTING WALL AROUND NEW UNIT VENTILATOR SHALL BE REQUIRED. PATCH AND REPAIR WALL AS NEEDED. PAINT REPAIRED PORTION OF WALL TO MATCH EXISTING WALL PAINT. PROVIDE NEW WALL BASE AS NEEDED ALONG WALL AND AROUND NEW UINIT VENTILATOR. |

## CLASSROOM CASEWORK

| Type Mark | Width | Depth | Height | Description |
|---|---|---|---|---|
| 104 | 2' - 3" | 0' - 11 1/2" | 2' - 1 1/2" | BASE CABINET - TWO SHELVES |
| 105 | 3' - 0" | 0' - 11 1/2" | 2' - 1 1/2" | BASE CABINET - TWO SHELVES |
| 106 | 4' - 2 1/2" | 1' - 0" | 6' - 0" | WALL SHELVING |
| 107 | 4' - 0" | 2' - 1" | 2' - 0" | BASE CABINET - KINDERGARTEN SINK |
| 108 | 2' - 3" | 0' - 11 1/2" | 1' - 6" | BASE CABINET - TWO SHELVES |
| 109 | 3' - 0" | 0' - 11 1/2" | 1' - 6" | BASE CABINET - TWO SHELVES |
| 110 | 3' - 0" | 1' - 10" | 2' - 1 1/2" | BASE CABINET - TWO SHELVES |
| 111 | 2' - 3" | 1' - 10" | 2' - 1 1/2" | BASE CABINET - TWO SHELVES |

## CLASSROOM TYPE "18"

| Number | Scopes | Classroom Type | Mirrored | Comments |
|---|---|---|---|---|
| K-1 | 1, 3, 7, 8, 16 | 18 | SHOWN MIRRORED | |
| K-2 | 1, 3, 7, 8, 16 | 18 | SHOWN MIRRORED | |
| K-3 | 1, 3, 7, 8, 16 | 18 | SHOWN MIRRORED | |
| K-4 | 1, 3, 7, 8, 16 | 18 | | |

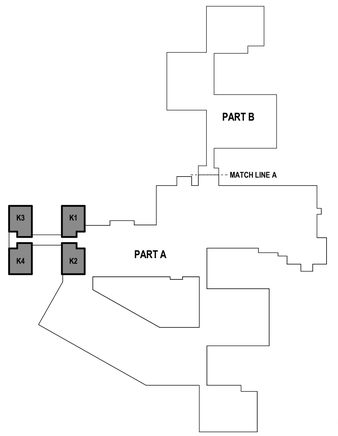


PROJECT NORTH

## KEY PLAN - TYPE '18'

SCALE: 1" = 100'-0"


H 2 M architects + engineers

1133 Westchester Avenue, Suite N-210
White Plains, NY 10605
914.358.5623 • www.h2m.com
NY Architecture & Landscape Architecture: No Certificate Required
NY Engineering Certificate of Authorization No.: 0018178


CONSULTANTS:

| MARK | DATE | DESCRIPTION |
|---|---|---|
| | | |

REGISTERED ARCHITECT KATRINA PACHECO 041183 STATE OF NEW YORK

09/30/2029
Exp. Date

KATRINA N. PACHECO, R.A.
NY PROFESSIONAL ARCHITECT Lic. No. 041183

"IN ACCORDANCE WITH ARTICLE 145, SECTION 7209 OF THE NYS EDUCATION LAW, ALTERATION OF THIS DOCUMENT EXCEPT BY A LICENSED PROFESSIONAL IS ILLEGAL"

| DESIGNED BY: | DRAWN BY: | CHECKED BY: | REVIEWED BY: |
|---|---|---|---|
| A. DUNN | A. DUNN | S. MANDIC | M. MAGAZU |

| PROJECT No: | DATE: | SCALE: |
|---|---|---|
| SMSD2505 | OCTOBER 2026 | AS SHOWN |

CLIENT

**SOMERS CENTRAL SCHOOL DISTRICT**

**VARIOUS UPGRADES AT PRIMROSE ELEMENTARY SCHOOL**

**110 PRIMROSE STREET LINCOLNDALE, NY 10540**

**SED #: 66-21-01-06-0-002-017**

CONTRACT

**CONTRACT G GENERAL CONSTRUCTION**

STATUS

**FOR BID**

SHEET TITLE


**ENLARGED PLANS & ELEVATIONS CLASSROOM UPGRADES CLASSROOM TYPE 18**

DRAWING No.


# PE-A 402.00

C:\Users\APappas\Documents_Revit Backup\SMSD2505_Central25_A_apappas\V6997.rvt


10/30/2026 12:40:48 PM

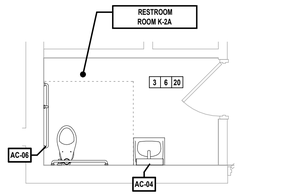



1 RESTROOM TYPE A1
SCALE: 1/4" = 1'-0"

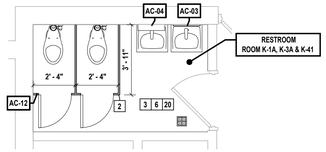



2 RESTROOM TYPE A2
SCALE: 1/4" = 1'-0"

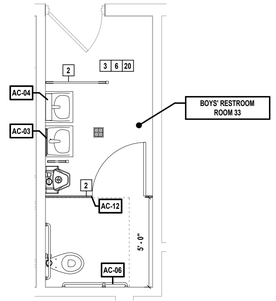



3 RESTROOM TYPE B
SCALE: 1/4" = 1'-0"

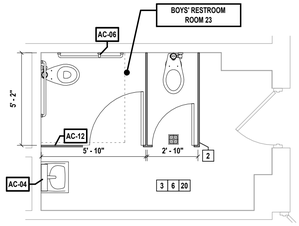



4 RESTROOM TYPE C
SCALE: 1/4" = 1'-0"

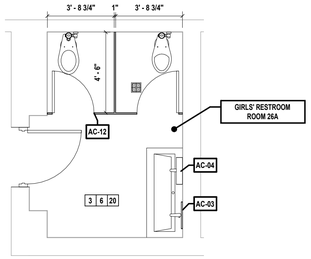



5 RESTROOM TYPE D
SCALE: 1/4" = 1'-0"

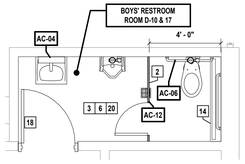



6 RESTROOM TYPE E1
SCALE: 1/4" = 1'-0"

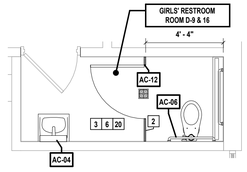



7 RESTROOM TYPE E2
SCALE: 1/4" = 1'-0"

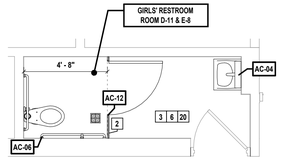


8 RESTROOM TYPE F1
SCALE: 1/4" = 1'-0"

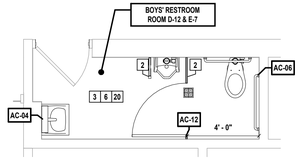


9 RESTROOM TYPE F2
SCALE: 1/4" = 1'-0"

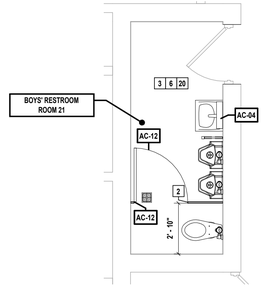


11 RESTROOM TYPE G
SCALE: 1/4" = 1'-0"

## CONSTRUCTION LEGEND

| | | | |
|---|---|---|---|
| ROOM | INDICATES ROOM NAME FOR WORK IN CONTRACT | | EXISTING DOOR TO REMAIN |
| 11 | KEYED CONSTRUCTION NOTE INDICATOR | | NEW DOOR |
| # | INDICATES DOOR TAGS FOR WORK IN CONTRACT - CONTRACTOR SHALL FIELD VERIFY ALL DOOR SIZES | | INDICATES FLOOR FINISH FOR WORK IN CONTRACT |
| # | INDICATES THRESHOLD TAGS FOR WORK IN CONTRACT | | EXISTING WALL TO REMAIN |
| | | | NEW EXPOXY 1 FLOOR FINISH |

## ACCESSORY SCHEDULE


| FIXTURE NO. | NAME | BRAND | MODEL # | QUANTITY | ADA |
|---|---|---|---|---|---|
| AC-03 | CHANNEL FRAME MIRROR | BRADLEY CORPORATION | 781 | 3 | |
| AC-04 | FIXED TILT MIRROR | BRADLEY CORPORATION | 740 | 10 | |
| AC-06 | (3X) 1 1/4" DIM ADA GRAB BAR - 47", 36" 18" | | | 7 | |
| AC-12 | TOILET PARTITION | SCRANTON PRODUCTS | HINEY HIDERS | 12 | |

## GENERAL CONSTRUCTION NOTES

1. TOILET ROOM DIMENSIONS ARE APPROXIMATE. CONTRACTOR SHALL FIELD VERIFY ALL DIMENSIONS FOR QUANTITY TAKEOFFS AND FABRICATION OF MATERIALS.
2. VERIFY EXACT LAYOUT COMPATIBILITY WITH ALL EXISTING CONDITIONS BEFORE BEGINNING WORK.
3. PLUMBING CONTRACTOR SHALL ADJUST LOCATIONS OF WATER SUPPLIES AND WASTE AS REQUIRED FOR NEW FIXTURES.
4. ALL WORK SHALL BE IN COMPLIANCE WITH ALL FEDERAL AND NEW YORK STATE APPLICABLE BUILDING AND LIFE AND SAFETY REGULATIONS.
5. CONTRACTOR SHALL INSTALL WALL TILES SO THAT THEY ARE VERTICALLY PLUMB WITHIN 1/8" FROM THE FACE OF THE BASE TILE TO THE FACE OF THE UPPERMOST TILE.
6. REPAIR, RESTORE, AND REFINISH TO ORIGINAL APPEARANCE ALL WALL AND CEILING FINISHES THAT WERE DISTURBED IN THE COMPLETION OF THE WORK.
7. PROVIDE AND TURN OVER TO THE SCHOOL DISTRICT ALL EXTRA MAINTENANCE MATERIALS IN THE QUANTITIES INDICATED WITHIN THE SPECIFICATIONS.
8. PRIOR TO BEGINNING INSTALLING NEW CEILINGS, THE CONTRACTOR SHALL DETERMINE THE SET-OUT POINT AND REVIEW WITH THE ARCHITECT. THE INTENT IS TO HAVE FULL TILES CENTERED BETWEEN WALLS EACH DIRECTION. CUT TILES WILL ONLY BE USED ALONG THE PERIMETER OF THE NEW SPACE WITH A MINIMUM DIMENSION OF FOUR (4) INCHES IN ANY DIRECTION.
9. VERIFY LOCATION OF ALL ACCESSORIES PRIOR TO INSTALLATION WITH OWNER & ARCHITECT

## CONSTRUCTION NOTES - CONTRACT G

| | | |
|---|---|---|
| 2 | PARTITION SYSTEM | INSTALL NEW BATHROOM PARTITIONS. |
| 3 | WALL PAINT | PROVIDE NEW WALL PAINT. REFER ACCENT PAINT DETAIL FOR LAYOUT. |
| 6 | ACCESSORY FIXTURES | PROVIDE WALL MOUNTED ACCESSORY FIXTURES, WHICH INCLUDE MIRRORS AND GRAB BARS. |
| 14 | RADIATOR | EXISTING RADIATOR TO REMAIN. |
| 18 | DOOR LEAF | PROVIDE NEW WOOD DOOR IN KIND. PAINT TO MATCH INTERIOR BATHROOM PARTITIONS AND ACCENT PAINT COLOR SELECTION. COLOR SELECTION SHALL BE CONFIRMED WITH ARCHITECT PRIOR TO APPLICATION. |
| 20 | WALL MOUNTED DEVICES | EXISTING ELECTRICAL DEVICES ON WALL TO REMAIN. PROTECT DURING APPLICATION OF NEW WALL PAINT, VERIFY LOCATION IN FIELD. |

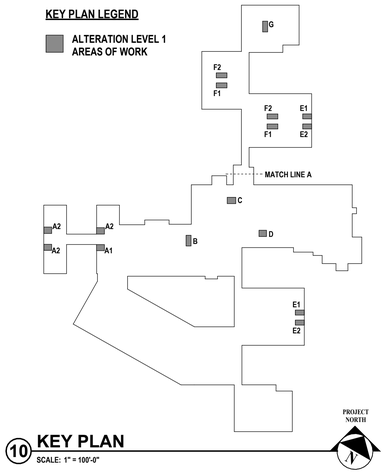


10 KEY PLAN
SCALE: 1" = 100'-0"

H2M architects + engineers
1133 Westchester Avenue, Suite N-210
White Plains, NY 10605
914.358.5623 • www.h2m.com
NY Architecture & Landscape Architecture: No Certificate Required
NY Engineering Certificate of Authorization No.: 0018178

CONSULTANTS:

| MARK | DATE | DESCRIPTION |
|---|---|---|
| | | |

REGISTERED ARCHITECT KATRINA PACHECO 041183 STATE OF NEW YORK

09/30/2029
KATRINA N. PACHECO, R.A.
NY PROFESSIONAL ARCHITECT Lic. No.: 041183
Exp. Date

"IN ACCORDANCE WITH ARTICLE 145, SECTION 7209 OF THE NYS EDUCATION LAW, ALTERATION OF THIS DOCUMENT EXCEPT BY A LICENSED PROFESSIONAL IS ILLEGAL."

| DESIGNED BY: | DRAWN BY: | CHECKED BY: | REVIEWED BY: |
|---|---|---|---|
| M. LUCK | M. LUCK | S. MANDIC | K. PACHECO |

| PROJECT No: | DATE: | SCALE: |
|---|---|---|
| SMSD2505 | OCTOBER 2026 | AS SHOWN |

CLIENT
**SOMERS CENTRAL SCHOOL DISTRICT**

**VARIOUS UPGRADES AT PRIMROSE ELEMENTARY SCHOOL**

**110 PRIMROSE STREET**
**LINCOLNDALE, NY 10540**

**SED #: 66-21-01-06-0-002-017**

CONTRACT
**CONTRACT G**
**GENERAL CONSTRUCTION**

STATUS
**FOR BID**

SHEET TITLE
**RESTROOM UPGRADES PROPOSED PLANS**

DRAWING No.
**PE-A 430.00**

X:\SI\SMSD (Somers School District)\SMSD2505 (PES Phase 2-Various Upgrades)\02-BIM-CADD\Con-Docs\08 Architectural\Bathroom Upgrades\SMSD2505_BathroomUpgrades.rvt
11/10/2026 7:03:00 AM


## FINISH SCHEDULE

| ROOM NUMBER | FLOORING | | NORTH WALL | | EAST WALL | | SOUTH WALL | | WEST WALL | | COMMENTS |
|---|---|---|---|---|---|---|---|---|---|---|---|
| | FINISH | BASE | MAT. | FIN. | MAT. | FIN. | MAT. | FIN. | MAT. | FIN. | |
| K-3A | E.P. 1 | E.P. 1 | EXIST | E.P. | EXIST | E.P. | EXIST | E.P. | EXIST | E.P. | |
| K-4A | E.P. 1 | E.P. 1 | EXIST | E.P. | EXIST | E.P. | EXIST | E.P. | EXIST | E.P. | |
| K-2A | E.P. 1 | E.P. 1 | EXIST | E.P. | EXIST | E.P. | EXIST | E.P. | EXIST | E.P. | |
| K-1A | E.P. 1 | E.P. 1 | EXIST | E.P. | EXIST | E.P. | EXIST | E.P. | EXIST | E.P. | |
| 21 | E.P. 1 | E.P. 1 | EXIST | E.P. | EXIST | E.P. | EXIST | E.P. | EXIST | E.P. | |
| D-12 | E.P. 1 | E.P. 1 | EXIST | E.P. | EXIST | E.P. | EXIST | E.P. | EXIST | E.P. | |
| D-11 | E.P. 1 | E.P. 1 | EXIST | E.P. | EXIST | E.P. | EXIST | E.P. | EXIST | E.P. | |
| D-9 | E.P. 1 | E.P. 1 | EXIST | E.P. | EXIST | E.P. | EXIST | E.P. | EXIST | E.P. | |
| D-10 | E.P. 1 | E.P. 1 | EXIST | E.P. | EXIST | E.P. | EXIST | E.P. | EXIST | E.P. | |
| E-7 | E.P. 1 | E.P. 1 | EXIST | E.P. | EXIST | E.P. | EXIST | E.P. | EXIST | E.P. | |
| E-8 | E.P. 1 | E.P. 1 | EXIST | E.P. | EXIST | E.P. | EXIST | E.P. | EXIST | E.P. | |
| 16 | E.P. 1 | E.P. 1 | EXIST | E.P. | EXIST | E.P. | EXIST | E.P. | EXIST | E.P. | |
| 17 | E.P. 1 | E.P. 1 | EXIST | E.P. | EXIST | E.P. | EXIST | E.P. | EXIST | E.P. | |
| 33 | E.P. 1 | E.P. 1 | EXIST | E.P. | EXIST | E.P. | EXIST | E.P. | EXIST | E.P. | |
| 23 | E.P. 1 | E.P. 1 | EXIST | E.P. | EXIST | E.P. | EXIST | E.P. | EXIST | E.P. | |
| 26A | E.P. 1 | E.P. 1 | EXIST | E.P. | EXIST | E.P. | EXIST | E.P. | EXIST | E.P. | |


**NOTE:** FLOORING IS NOT APART OF CONTRACT 'G' AND WILL BE PROVIDED AND INSTALLED BY SEPARATE FLOORING CONTRACT. GC SHALL COORDINATE WORK SEQUENCING AND SCHEDULE WITH FLOORING CONTRACTOR

## FINISH ABBREVIATIONS


| | | | |
|---|---|---|---|
| CG | CORNER GUARD | P.T./PT | PAINT |
| C.M.U. | CONCRETE MASONRY UNIT | S.A.C./SAC | SUSPENDED ACOUSTICAL CEILING |
| CONC. | CONCRETE | STRUCT. | STRUCTURE |
| C.F.T./CFT | CERAMIC FLOOR TILE | V.C.T./VCT | VINYL COMPOSITE TILE |
| C.W.T./CWT | CERAMIC WALL TILE | EXIST. | EXISTING |
| D.F. | DRINKING FOUNTAIN | EXT | EXTERIOR |
| E.P. | EPOXY PAINT | HM | HOLLOW METAL |
| EXP. | EXPOSED | U.S. | UNDERSIDE |
| G.W.B./GWB | GYPSUM WALL BOARD | | |
| L.V.T./LVT | LUXURY VINYL TILE | | |
| R.B./RB | RUBBER BASE | | |
| RUBBER | RUBBER FLOORING | | |

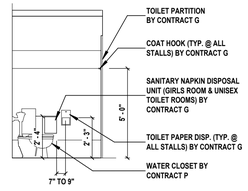



### 1 TOILET - TYPICAL
SCALE: 1/4" = 1'-0"

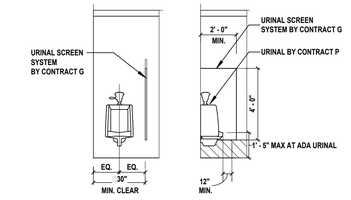


### 2 URINAL - ACCESSIBLE
SCALE: 1/4" = 1'-0"

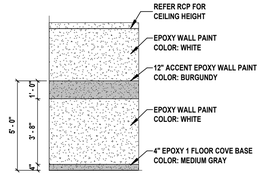


### 3 PAINT ACCENT WALL
SCALE: 1/4" = 1'-0"

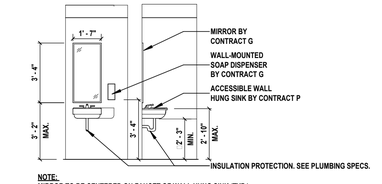


**NOTE:**
MIRROR TO BE CENTERED ON FAUCET OF WALL HUNG SINK (TYP.)
REFER PLAN FOR LOCATION OF SOAP DISPENSER

### 4 WALL HUNG SINK
SCALE: 1/4" = 1'-0"


H 2 M architects + engineers

1133 Westchester Avenue, Suite N-210
White Plains, NY 10605
914.358.5623 • www.h2m.com
NY Architecture & Landscape Architecture: No Certificate Required
NY Engineering Certificate of Authorization No.: 0018178


CONSULTANTS:

| MARK | DATE | DESCRIPTION |
|---|---|---|
| | | |

REGISTERED ARCHITECT KATRINA PACHECO 041183 STATE OF NEW YORK

09/30/2029
Exp. Date

KATRINA N. PACHECO, R.A.
NY PROFESSIONAL ARCHITECT Lic. No. 041183

"IN ACCORDANCE WITH ARTICLE 145, SECTION 7209 OF THE NYS EDUCATION LAW, ALTERATION OF THIS DOCUMENT EXCEPT BY A LICENSED PROFESSIONAL IS ILLEGAL."

| DESIGNED BY: | DRAWN BY: | CHECKED BY: | REVIEWED BY: |
|---|---|---|---|
| M. LUCK | M. LUCK | S. MANDIC | K. PACHECO |

| PROJECT No: | DATE: | SCALE: |
|---|---|---|
| SMSD2505 | OCTOBER 2026 | AS SHOWN |

CLIENT

**SOMERS CENTRAL SCHOOL DISTRICT**

**VARIOUS UPGRADES AT PRIMROSE ELEMENTARY SCHOOL**

**110 PRIMROSE STREET**
**LINCOLNDALE, NY 10540**

**SED #: 66-21-01-06-0-002-017**

CONTRACT

**CONTRACT G**
**GENERAL CONSTRUCTION**

STATUS

**FOR BID**


SHEET TITLE

**RESTROOM UPGRADES DETAILS, DOOR AND FINISH SCHEDULES**

DRAWING No.

**PE-A 431.00**



11/10/2026 7:02:06 AM
X:\SIS\MSD (Somers School District)\SMSD2505 (PES Phase 2-Various Upgrades)\02-BIM-CADD\Con-Docs\08 Architectural\Bathroom Upgrades\SMSD2505_BathroomUpgrades.rvt

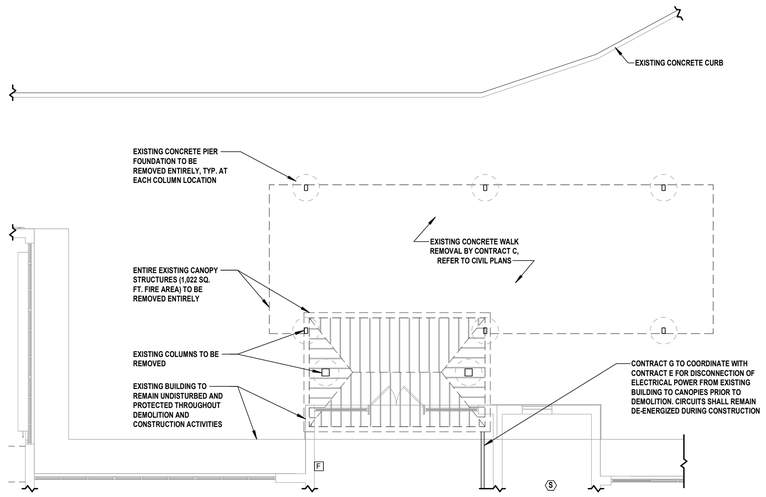


## 1 ENTRY CANOPY - DEMOLITION PLAN

SCALE: 1/8" = 1'-0"

PROJECT NORTH

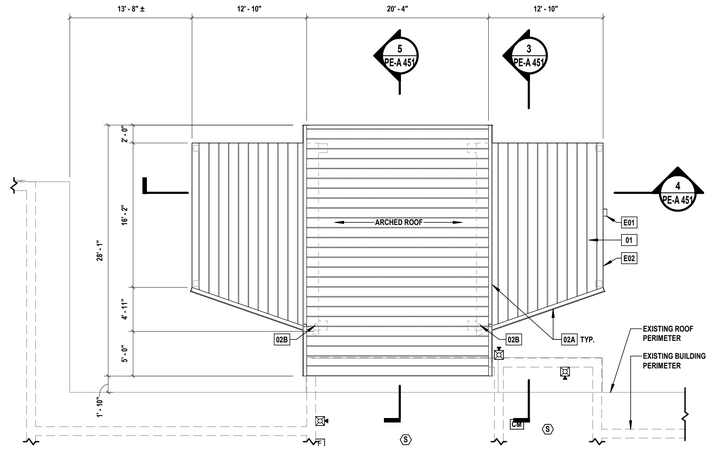


## 2 ENTRY CANOPY - PROPOSED ROOF PLAN

SCALE: 1/8" = 1'-0"

PROJECT NORTH




NOTE: ALL LIGHT FIXTURES SHOWN FOR COORDINATION PURPOSES. LIGHT FIXTURES ARE PROVIDED AND INSTALLED BY CONTRACT E.

## 4 ENTRY CANOPY - PROPOSED REFLECTED CEILING PLAN

SCALE: 1/8" = 1'-0"

PROJECT NORTH




## 3 ENTRY CANOPY - PROPOSED COLUMN PLAN

SCALE: 1/8" = 1'-0"

PROJECT NORTH

## CANOPY KEY NOTES

| KEY | DESCRIPTION |
|---|---|
| 01 | CONTRACT G TO PROVIDE AND INSTALL NEW 24ga. MEGA-RIB METAL ROOFING |
| 02A | CONTRACT G TO PROVIDE AND INSTALL NEW 0.050" ALUM. SEAMLESS HALF ROUND GUTTER WITH HANGERS @ 24" O.C. GUTTERS TO BE 7" DEEP WITH MINIMUM 1/8" PER FOOT SLOPE. PROVIDE ALL NECESSARY FRAMING REQUIRED TO ATTACH AND SUPPORT THE GUTTER SYSTEM. |
| 02B | CONTRACT G TO PROVIDE AND INSTALL NEW 0.050" ALUM. 4" DIAMETER DOWNSPOUT. CONNECT DOWNSPOUT TO BELOW GRADE STORM DRAINAGE, SEE DETAIL 6/PE-A 451 |
| 03A | GIRDER: 12"x12" STEEL HSS - ARCHED - CONTRACT G |
| 03B | GIRDER: 12"x12" STEEL HSS - SLOPED (ARCH CANOPY) - CONTRACT G |
| 03C | GIRDER: 8"x12" STEEL HSS - SLOPED (SIDE CANOPIES) - CONTRACT G |
| 04A | FASCIA: 3"x8" STEEL HSS (ARCH CANOPY) - CONTRACT G |
| 04B | FASCIA: 3"x12" STEEL HSS (SIDE CANOPIES) - CONTRACT G |
| 05A | PURLIN: 4"x12" TALL STEEL HSS (ARCH CANOPY) - CONTRACT G |
| 05B | PURLIN: 4"x8" STEEL HSS (SIDE CANOPIES) - CONTRACT G |
| 05C | PURLIN: 4"x8" STEEL HSS - CANTILEVERED EXTENSION (ARCH CANOPY) - CONTRACT G |
| 06 | BEAM: 4"x12" STEEL HSS (ARCH CANOPY) - CONTRACT G |
| 07A | COLUMN: 12"x12" STEEL HSS (ARCH CANOPY, COLUMN LINES 2 & 3) - CONTRACT G |
| 07B | COLUMN: 8"x8" STEEL HSS (SIDE CANOPIES, COLUMN LINES 1 & 4) - CONTRACT G |
| 08 | CONTRACT G TO PROVIDE AND INSTALL NEW POURED CONCRETE FOOTING AS PER DELEGATED DESIGN, SEE BASIS OF DESIGN DETAIL 6/PE-A 451 |
| 09 | CONTRACT G TO PROVIDE AND INSTALL NEW 8" TALL FLAT CUT PIN MOUNTED ALUMINUM SIGNAGE WITH 1" STANDOFFS (ARCH CANOPY) |
| C01 | NEW CONCRETE WALK PROVIDED BY CONTRACT C, REFER TO CIVIL DWGS. CONTRACT G TO COORDINATE. |
| C02 | NEW STORM DRAIN PROVIDED BY CONTRACT C, REFER TO CIVIL DWGS. CONTRACT G TO COORDINATE. |
| E01 | NEW LIGHT FIXTURE PROVIDED AND INSTALLED BY CONTRACT E, CONTRACT G TO COORDINATE WITH CONTRACT E. |
| E02 | NEW PHOTOCELL PROVIDED AND INSTALLED BY CONTRACT E, CONTRACT G TO COORDINATE WITH CONTRACT E. |

## GENERAL NOTES - CONTRACT G

1. DRAWINGS AND SPECIFICATIONS PROVIDE MINIMUM REQUIREMENTS AND DESIGN INTENT FOR THE PRE-FABRICATED CANOPY STRUCTURE AND CONCRETE PIER FOUNDATIONS. CONTRACTOR SHALL PROVIDE DRAWINGS AND CALCULATIONS FOR BOTH THE PRE-FABRICATED CANOPY STRUCTURE AND PIER FOUNDATIONS. DRAWINGS AND CALCULATIONS SHALL BE SEALED BY NEW YORK STATE LICENSED ENGINEER AND SUBMITTED TO ARCHITECT FOR REVIEW AND APPROVAL.
2. PRE-FABRICATED CANOPY STRUCTURE COMPONENT AND MEMBER SIZES SHOWN ON THE DRAWINGS ARE MINIMUM SIZES AND SHALL BE THE RESPONSIBILITY OF THE DELEGATED DESIGN ENGINEER TO DETERMINE ACTUAL SIZES AND THICKNESS.
3. CONTRACT G SHALL COORDINATE THE DISCONNECTION OF ELECTRICAL POWER FROM EXISTING BUILDING TO EXISTING CANOPIES PRIOR TO DEMOLITION WITH CONTRACT E. CONTRACT E SHALL BE RESPONSIBLE FOR ALL DE-ENERGIZATION AND RE-ENERGIZATION OF ELECTRICAL POWER. CIRCUITS SHALL REMAIN DE-ENERGIZED DURING CONSTRUCTION.

## STRUCTURAL DESIGN CRITERIA & NOTES
## CONTRACT - G

1. BUILDING CODE:
   2025 BUILDING CODE OF NEW YORK STATE IN CONJUNCTION WITH THE 2024 INTERNATIONAL BUILDING CODE.
2. RISK CATEGORY:
   III
3. BUILDING GRAVITY LOADS:
   A. DEAD LOADS: BY CANOPY DESIGNER
   B. LIVE LOADS: ROOF 20 PSF
   C. SNOW LOADS:

| | |
|---|---|
| GROUND SNOW LOAD, pg | 61.0 PSF |
| EXPOSURE COEFFICIENT, Ce | 1.0 |
| THERMAL COEFFICIENT, Ct | 1.2 |
| MINIMUM SNOW LOAD, pm | 35.0 PSF |
| FLAT ROOF SNOW LOAD, pf | 51.2 PSF |
| RAIN-ON-SNOW SURCHARGE | 0.0 PSF |

4. WIND LOADS:

| | |
|---|---|
| BASIC WIND SPEED | 123 MPH |
| EXPOSURE | B |
| END ZONE WIDTH, a | 3 FT |
| DESIGN WIND ZONE: | DESIGN WIND PRESSURE: |
| MWFRS ROOF (PRESSURE, MAX.) | 19.0 PSF |
| MWFRS ROOF (SUCTION, MAX.) | -16.0 PSF |
| C&C ROOF (ZONE 3) | 45.0, -42.0 PSF |
| C&C ROOF (ZONE 2) | 35.0, -32.0 PSF |
| C&C ROOF (ZONE 1) | 22.5, -21.0 PSF |

COMPONENT AND CLADDING VALUES LISTED ARE BASED ON 10 SQUARE FOOT "EFFECTIVE AREA" AS DEFINED BY ASCE 7 - MINIMUM DESIGN LOADS FOR BUILDING AND OTHER STRUCTURES. ALL ITEMS SPECIFIED TO BE DESIGNED BY OTHERS SHALL BE DESIGNED TO WITHSTAND COMPONENT AND CLADDING LOADS SHOWN, UNLESS SPECIFICALLY NOTED OTHERWISE IN PLANS, SPECIFICATIONS OR BY RFI RESPONSE. WIND LOADS MAY BE REDUCED BASED ON INCREASED "EFFECTIVE AREA" WHEN CALCULATIONS ARE SUBMITTED AND REVIEWED BY ENGINEER OF RECORD PRIOR TO FINAL DESIGN SUBMISSION. SUBMITTAL SHALL INCLUDE EFFECTIVE AREA ASSUMPTIONS FOR EACH COMPONENT AND WIND LOAD CALCULATIONS USING PARAMETERS SPECIFIED HEREIN.

REFER TO PREFABRICATED METAL BUILDING ENGINEERING DRAWINGS (BY OTHERS) FOR WIND LOADS ON PREFABRICATED METAL BUILDINGS.

5. SEISMIC LOADS:

| | |
|---|---|
| SEISMIC SITE CLASS | DEFAULT |
| SEISMIC IMPORTANCE FACTOR, Ie | 1.25 |
| Ss = 0.26 g | S1 = 0.05 g |
| Sms =0.29 g | Sm1 =0.11 g |
| Sds =0.2 g | Sd1 =0..071 g |
| SEISMIC DESIGN CATEGORY | B |

6. SOIL DESIGN VALUES: PRESUMED MINIMUMS USED FOR CL, ML, MH, AND CH

| | |
|---|---|
| SOIL BEARING CAPACITY | 1,500 PSF |
| PASSIVE BEARING CAPACITY | 100 PSF/FT |
| COHESION | 130 PSF |

7. ANY BUILDING COMPONENT NOTED AS DELEGATED DESIGN ITEMS IN DRAWINGS AND/OR SPECIFICATIONS SHALL BE DESIGNED IN ACCORDANCE WITH MINIMUM LOADS SPECIFIED ABOVE. ANY DEVIATION FROM NOTED LOAD VALUES SHALL BE SUBMITTED BY CONTRACTOR FOR REVIEW AND APPROVAL TO EOR PRIOR TO SUBMITTING SHOP DRAWINGS AND CALCULATIONS.
8. CANOPY STRUCTURE AND SUPPORTING FOUNDATIONS SHALL BE A DELEGATED DESIGN. STAMPED AND SIGNED STRUCTURAL DRAWINGS AND DESIGN CALCULATIONS SHALL BE SUBMITTED TO THE ENGINEER OF RECORD FOR REVIEW PRIOR TO CONSTRUCTION.
8. ALL DELEGATED DESIGN SHALL BE DONE TO THE ABOVE REFERENCED BUILDING CODE VERSIONS, AND THEIR REFERENCED SUBCODES.
9. ADDITIONAL DESIGN LOADS INDICATED ON STRUCTURAL DRAWINGS ARE IDENTIFIED AS FOLLOWS:
   DL = DEAD LOAD
   LL = LIVE LOAD
   Lr = ROOF LIVE LOAD
   SL = SNOW LOAD
   WL = WIND LOAD
   EQ = SEISMIC LOAD
   FL = FLOOD LOAD


H2M architects + engineers
1133 Westchester Avenue, Suite N-210
White Plains, NY 10605
914.358.5623 • www.h2m.com
NY Architecture & Landscape Architecture: No Certificate Required
NY Engineering Certificate of Authorization No.: 0018178


CONSULTANTS:

| MARK | DATE | DESCRIPTION |
|---|---|---|
| | | |

REGISTERED ARCHITECT KATRINA PACHECO 041183 STATE OF NEW YORK

Katrina N. Pacheco 09/30/2029
KATRINA N. PACHECO, R.A. Exp. Date
NY PROFESSIONAL ARCHITECT LIC. No. 041183

"IN ACCORDANCE WITH ARTICLE 145, SECTION 7209 OF THE NYS EDUCATION LAW, ALTERATION OF THIS DOCUMENT EXCEPT BY A LICENSED PROFESSIONAL IS ILLEGAL"

| DESIGNED BY: | DRAWN BY: | CHECKED BY: | REVIEWED BY: |
|---|---|---|---|
| M. MAGAZU | M. MAGAZU | S. MANDIC | L. FEELEY |

| PROJECT No: | DATE: | SCALE: |
|---|---|---|
| SMSD2505 | OCTOBER 2026 | AS SHOWN |

CLIENT

**SOMERS CENTRAL SCHOOL DISTRICT**

**VARIOUS UPGRADES AT PRIMROSE ELEMENTARY SCHOOL**

**110 PRIMROSE STREET LINCOLNDALE, NY 10540**

**SED #: 66-21-01-06-0-002-017**

CONTRACT

**CONTRACT G GENERAL CONSTRUCTION**

STATUS

**FOR BID**


SHEET TITLE

**ENLARGED CANOPY PLANS**

DRAWING No.


**PE-A 450.00**


C:\Users\APappas\Documents_Revit Backup\SMSD2505_Central25_A_apappas\V6997.rvt
10/30/2026 12:40:49 PM

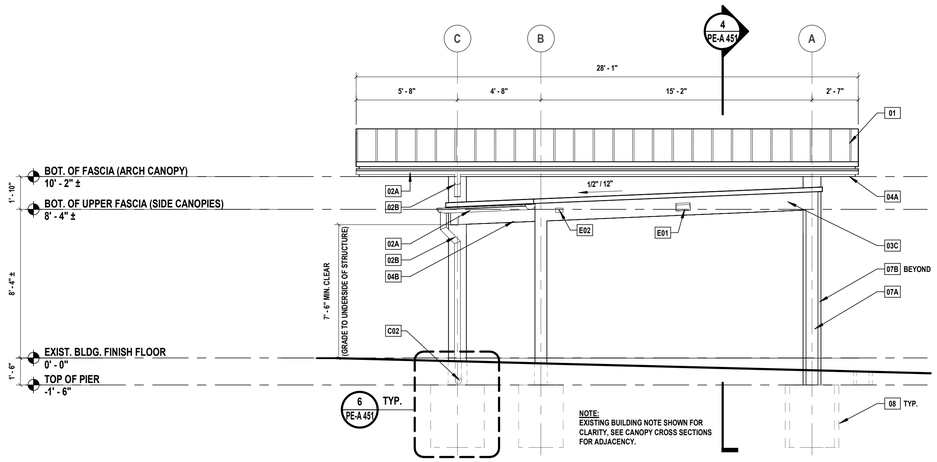



## 1 ENTRY CANOPY - SIDE ELEVATION (TYP.)

SCALE: 1/4" = 1'-0"

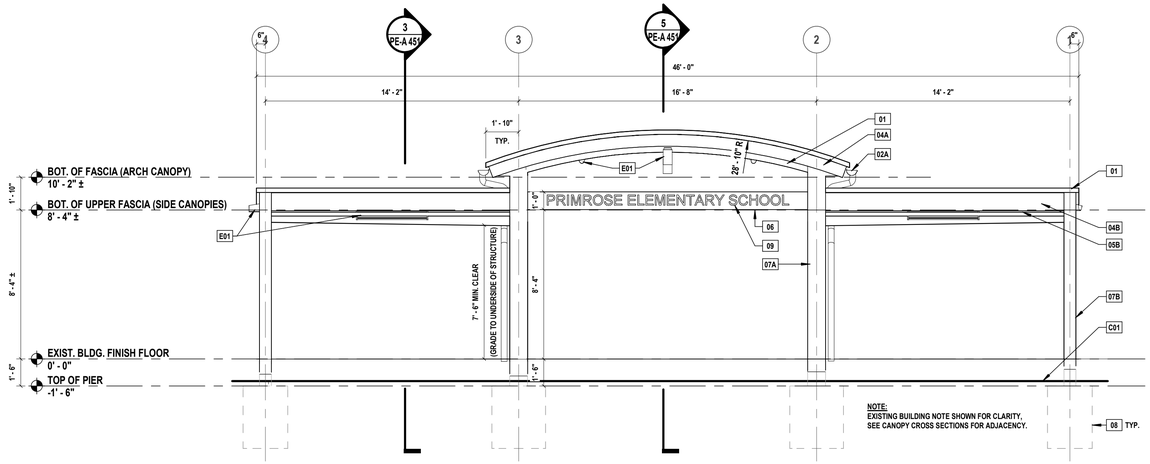



## 2 ENTRY CANOPY - FRONT ELEVATION

SCALE: 1/4" = 1'-0"

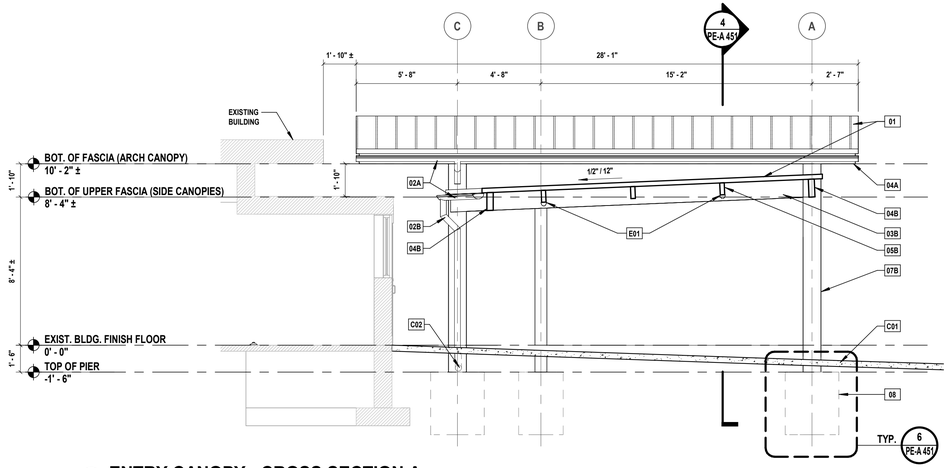



## 3 ENTRY CANOPY - CROSS SECTION A

SCALE: 1/4" = 1'-0"

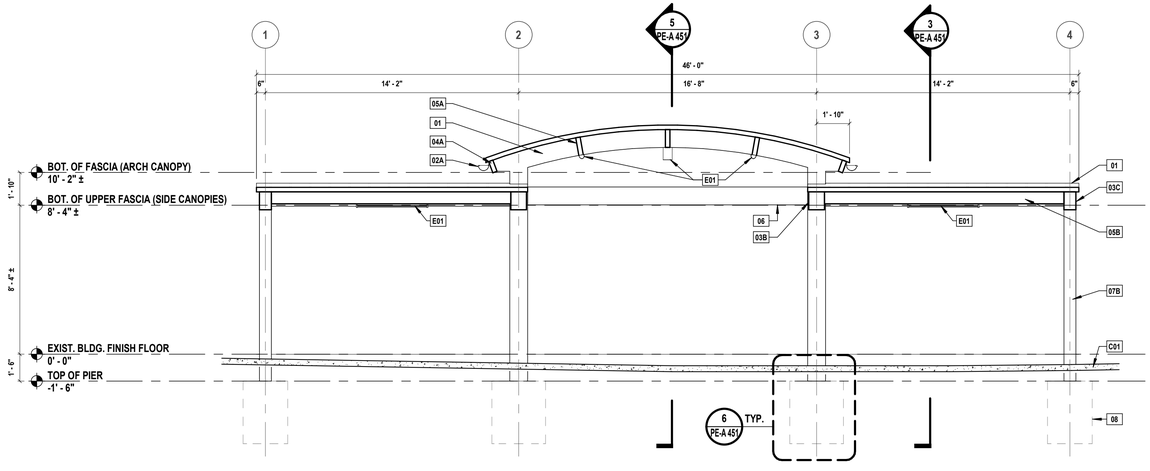



## 4 ENTRY CANOPY - LONGITUDINAL SECTION A

SCALE: 1/4" = 1'-0"

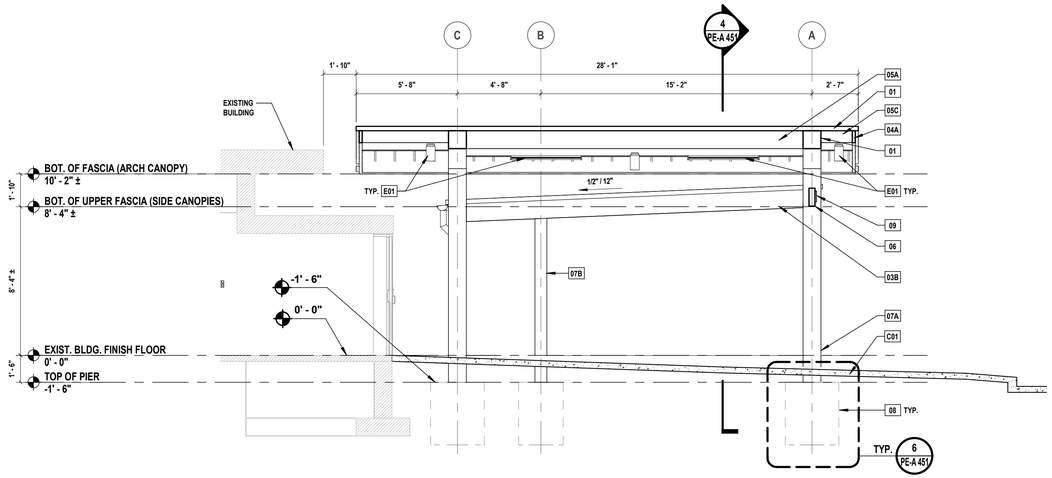


## 5 ENTRY CANOPY - CROSS SECTION B

SCALE: 1/4" = 1'-0"

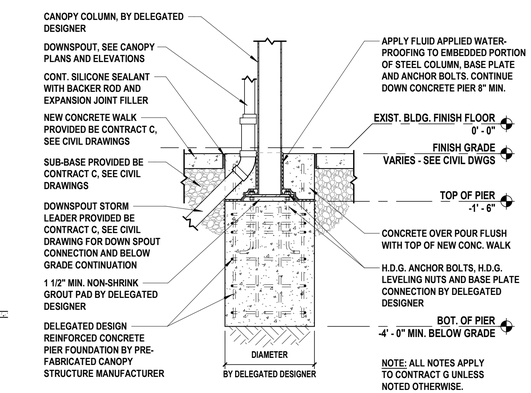


## 6 CONCRETE PIER DETAIL

SCALE: 1/2" = 1'-0"

### CANOPY KEY NOTES 2

| KEY | DISCRIPTION |
|---|---|
| 01 | CONTRACT G TO PROVIDE AND INSTALL NEW 24ga. MEGA-RIB METAL ROOFING |
| 02A | CONTRACT G TO PROVIDE AND INSTALL NEW 0.050" ALUM. SEAMLESS HALF ROUND GUTTER WITH HANGERS @ 24" O.C. GUTTERS TO BE 7" DEEP WITH MINIMUM 1/8" PER FOOT SLOPE. PROVIDE ALL NECESSARY FRAMING REQUIRED TO ATTACH AND SUPPORT THE GUTTER SYSTEM. |
| 02B | CONTRACT G TO PROVIDE AND INSTALL NEW 0.050" ALUM. 4" DIAMETER DOWNSPOUT. CONNECT DOWNSPOUT TO BELOW GRADE STORM DRAINAGE, SEE DETAIL 6/PE-A 451 |
| 03A | GIRDER: 12"x12" STEEL HSS - ARCHED - CONTRACT G |
| 03B | GIRDER: 12"x12" STEEL HSS - SLOPED (ARCH CANOPY) - CONTRACT G |
| 03C | GIRDER: 8"x12" STEEL HSS - SLOPED (SIDE CANOPIES) - CONTRACT G |
| 04A | FASCIA: 3"x8" STEEL HSS (ARCH CANOPY) - CONTRACT G |
| 04B | FASCIA: 3"x12" STEEL HSS (SIDE CANOPIES) - CONTRACT G |
| 05A | PURLIN: 4"x12" TALL STEEL HSS (ARCH CANOPY) - CONTRACT G |
| 05B | PURLIN: 4"x8" STEEL HSS (SIDE CANOPIES) - CONTRACT G |
| 05C | PURLIN: 4"x8" STEEL HSS - CANTILEVERED EXTENSION (ARCH CANOPY) - CONTRACT G |
| 06 | BEAM: 4"x12" STEEL HSS (ARCH CANOPY) - CONTRACT G |
| 07A | COLUMN: 12"x12" STEEL HSS (ARCH CANOPY, COLUMN LINES 2 & 3) - CONTRACT G |
| 07B | COLUMN: 8"x8" STEEL HSS (SIDE CANOPIES, COLUMN LINES 1 & 4) - CONTRACT G |
| 08 | CONTRACT G TO PROVIDE AND INSTALL NEW POURED CONCRETE FOOTING AS PER DELEGATED DESIGN, SEE BASIS OF DESIGN DETAIL 6/PE-A 451 |
| 09 | CONTRACT G TO PROVIDE AND INSTALL NEW 8" TALL FLAT CUT PIN MOUNTED ALUMINUM SIGNAGE WITH 1" STANDOFFS (ARCH CANOPY) |
| C01 | NEW CONCRETE WALK PROVIDED BY CONTRACT C, REFER TO CIVIL DWGS. CONTRACT G TO COORDINATE. |
| C02 | NEW STORM DRAIN PROVIDED BY CONTRACT C, REFER TO CIVIL DWGS. CONTRACT G TO COORDINATE. |
| E01 | NEW LIGHT FIXTURE PROVIDED AND INSTALLED BY CONTRACT E, CONTRACT G TO COORDINATE WITH CONTRACT E. |
| E02 | NEW PHOTOCELL PROVIDED AND INSTALLED BY CONTRACT E, CONTRACT G TO COORDINATE WITH CONTRACT E. |

H2M architects + engineers
1133 Westchester Avenue, Suite N-210
White Plains, NY 10605
914.358.5623 • www.h2m.com
NY Architecture & Landscape Architecture: No Certificate Required
NY Engineering Certificate of Authorization No.: 0018178

CONSULTANTS:

| MARK | DATE | DESCRIPTION |
|---|---|---|
| | | |

REGISTERED ARCHITECT
KATRINA PACHECO
041183
STATE OF NEW YORK

09/30/2029
Exp. Date

KATRINA N. PACHECO, R.A.
NY PROFESSIONAL ARCHITECT Lic. No. 041183

"IN ACCORDANCE WITH ARTICLE 145, SECTION 7209 OF THE NYS EDUCATION LAW, ALTERATION OF THIS DOCUMENT EXCEPT BY A LICENSED PROFESSIONAL IS ILLEGAL"

| DESIGNED BY: | DRAWN BY: | CHECKED BY: | REVIEWED BY: |
|---|---|---|---|
| M. MAGAZU | M. MAGAZU | S. MANDIC | L. FEELEY |

| PROJECT No: | DATE: | SCALE: |
|---|---|---|
| SMSD2505 | OCTOBER 2026 | AS SHOWN |

CLIENT

**SOMERS CENTRAL SCHOOL DISTRICT**

**VARIOUS UPGRADES AT PRIMROSE ELEMENTARY SCHOOL**

**110 PRIMROSE STREET LINCOLNDALE, NY 10540**

**SED #: 66-21-01-06-0-002-017**

CONTRACT

**CONTRACT G GENERAL CONSTRUCTION**

STATUS

**FOR BID**

SHEET TITLE

**ENLARGED CANOPY SECTIONS AND DETAILS**

DRAWING No.


**PE-A 451.00**

C:\Users\APappas\Documents_Revit Backup\SMSD2505_Central25_A_apappasKV6997.rvt

10/30/2026 12:40:51 PM





## 1 MASONRY POINTING
SCALE: 1 1/2" = 1'-0"

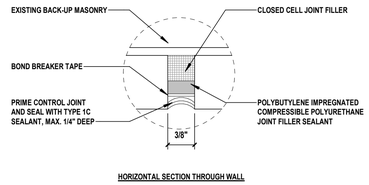



HORIZONTAL SECTION THROUGH WALL


## 2 EXTERIOR MASONRY WALL - CONTROL JOINT-SECTION
SCALE: 12" = 1'-0"

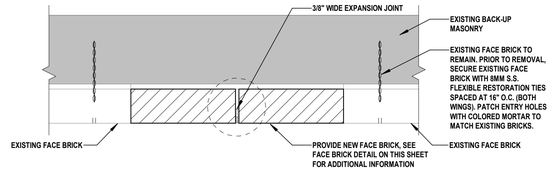


## 3 EXTERIOR MASONRY WALL - EXPANSION JOINT-PLAN
SCALE: 1 1/2" = 1'-0"

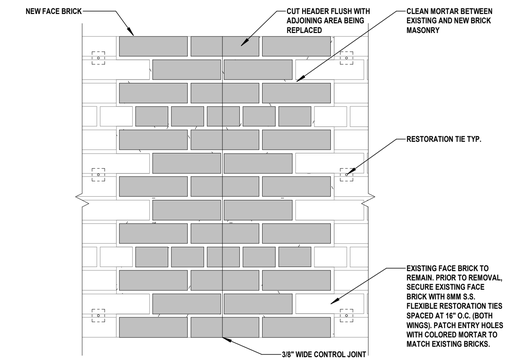



## 4 EXTERIOR MASONRY WALL - EXPANSION JOINT-ELEVATION
SCALE: 1 1/2" = 1'-0"

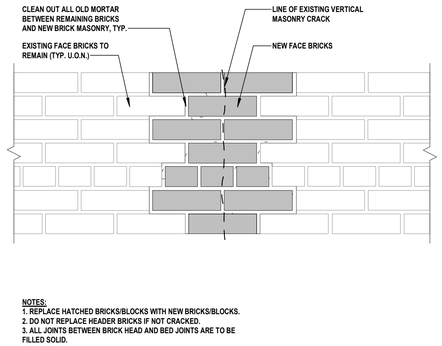



NOTES:
1. REPLACE HATCHED BRICKS/BLOCKS WITH NEW BRICKS/BLOCKS.
2. DO NOT REPLACE HEADER BRICKS IF NOT CRACKED.
3. ALL JOINTS BETWEEN BRICK HEAD AND BED JOINTS ARE TO BE FILLED SOLID.

## 5 MASONRY STITCH REPAIR
SCALE: 1 1/2" = 1'-0"

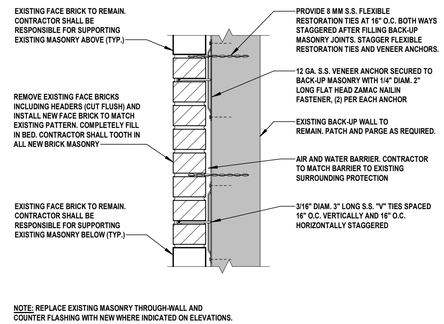



NOTE: REPLACE EXISTING MASONRY THROUGH-WALL AND COUNTER FLASHING WITH NEW WHERE INDICATED ON ELEVATIONS.

## 6 BRICK REPLACEMENT - FACE BRICK
SCALE: 1 1/2" = 1'-0"

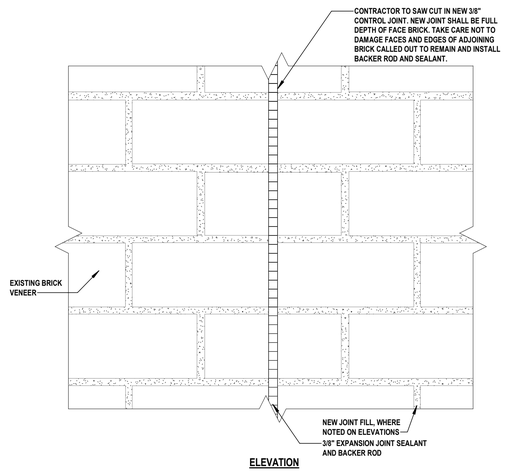


ELEVATION

## 7 NEW EXPANSION JOINT - ELEVATION
SCALE: 3" = 1'-0"

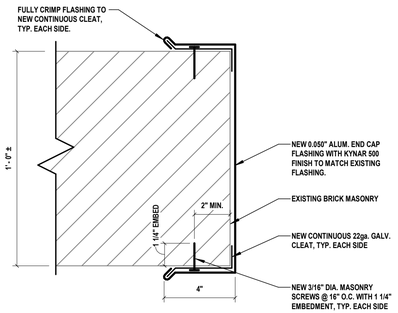


## 8 WALL END CAP FLASHING
SCALE: 3" = 1'-0"

H2M architects + engineers
1133 Westchester Avenue, Suite N-210
White Plains, NY 10605
914.358.5623 • www.h2m.com
NY Architecture & Landscape Architecture: No Certificate Required
NY Engineering Certificate of Authorization No.: 0018178

CONSULTANTS:

| MARK | DATE | DESCRIPTION |
|---|---|---|
| | | |
| | | |
| | | |
| | | |
| | | |
| | | |
| | | |
| | | |
| | | |
| | | |

REGISTERED ARCHITECT KATRINA PACHECO 041183 STATE OF NEW YORK

09/30/2029
KATRINA N. PACHECO, R.A.
NY PROFESSIONAL ARCHITECT Lic. No. 041183
Exp. Date

"IN ACCORDANCE WITH ARTICLE 145, SECTION 7209 OF THE NYS EDUCATION LAW, ALTERATION OF THIS DOCUMENT EXCEPT BY A LICENSED PROFESSIONAL IS ILLEGAL."

| DESIGNED BY: | DRAWN BY: | CHECKED BY: | REVIEWED BY: |
|---|---|---|---|
| S. MANDIC | C. HENRY | S. MANDIC | L. FEELEY |

| PROJECT No: | DATE: | SCALE: |
|---|---|---|
| SMSD2505 | OCTOBER 2026 | AS SHOWN |

CLIENT

**SOMERS CENTRAL SCHOOL DISTRICT**

**VARIOUS UPGRADES AT PRIMROSE ELEMENTARY SCHOOL**

**110 PRIMROSE STREET LINCOLNDALE, NY 10540**

**SED #: 66-21-01-06-0-002-017**

CONTRACT

**CONTRACT G GENERAL CONSTRUCTION**

STATUS

**FOR BID**


SHEET TITLE

**ARCHITECTURAL DETAILS**

DRAWING No.


**PE-A 500.00**

C:\Users\APappas\Documents_Revit Backup\SMSD2505_Central25_A_apappasV5997.rvt
10/30/2026 12:40:51 PM

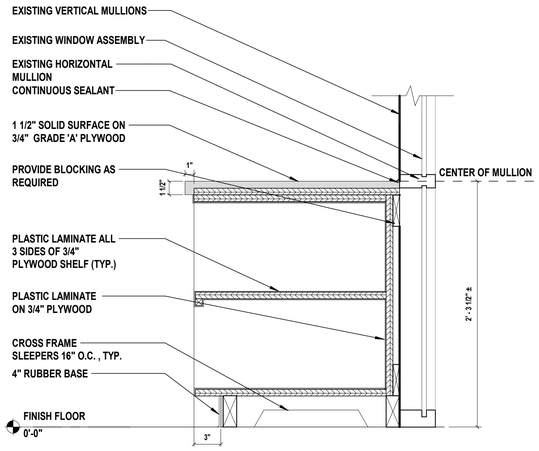



## 1 TWO SHELF OPEN CASEWORK SECTION

SCALE: 1 1/2" = 1'-0"

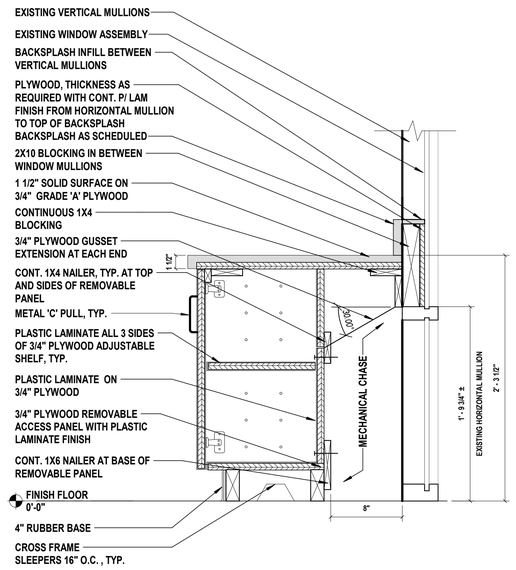



## 2 TWO DOOR CASEWORK SECTION W/ CHASE

SCALE: 1 1/2" = 1'-0"

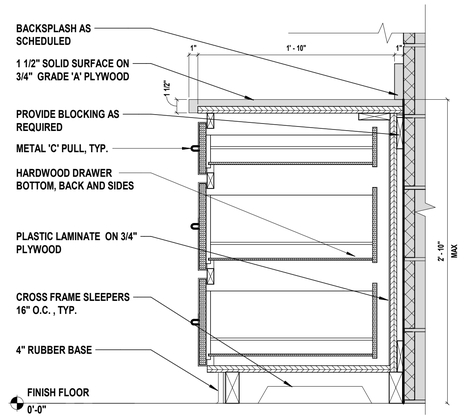



## 3 3 DRAWER CASEWORK SECTION

SCALE: 1 1/2" = 1'-0"

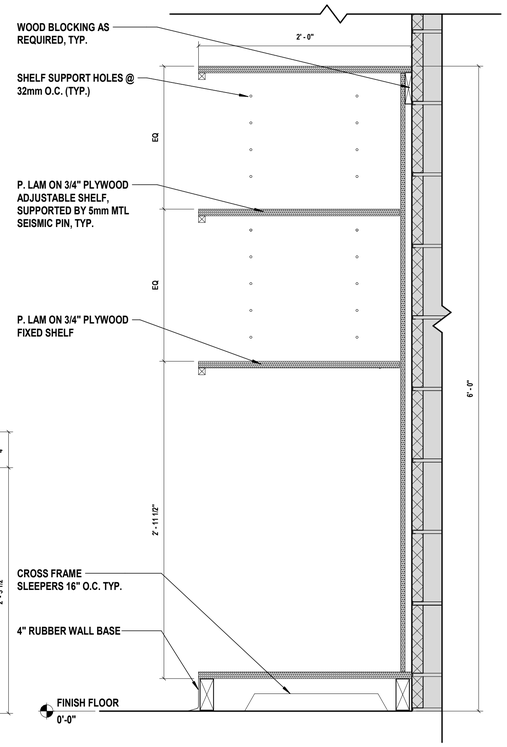



## 7 FULL HEIGHT OPEN SHELF CABINET SECTION

SCALE: 1 1/2" = 1'-0"

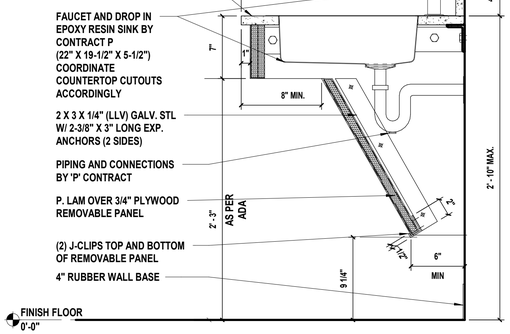



## 4 MILLWORK SECTION AT ADA SINK.

SCALE: 1 1/2" = 1'-0"

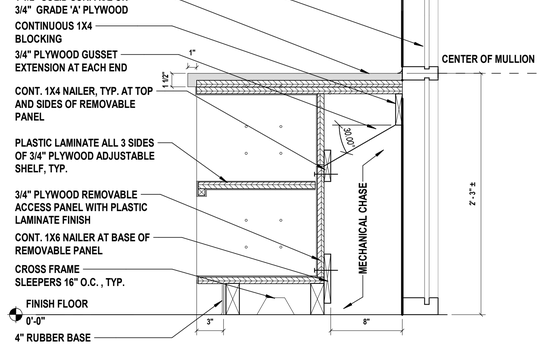



## 5 TWO SHELF OPEN CASEWORK SECTION W/CHASE

SCALE: 1 1/2" = 1'-0"

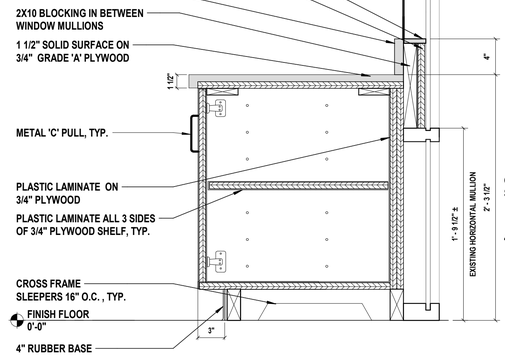



## 6 TWO DOOR CASEWORK SECTION

SCALE: 1 1/2" = 1'-0"

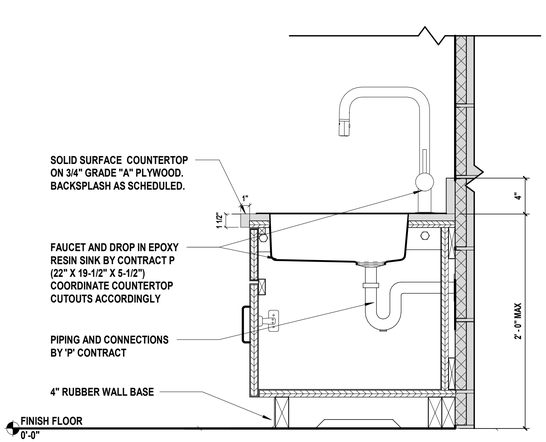


## 8 MILLWORK SECTION AT KINDERGARTEN SINK

SCALE: 1 1/2" = 1'-0"

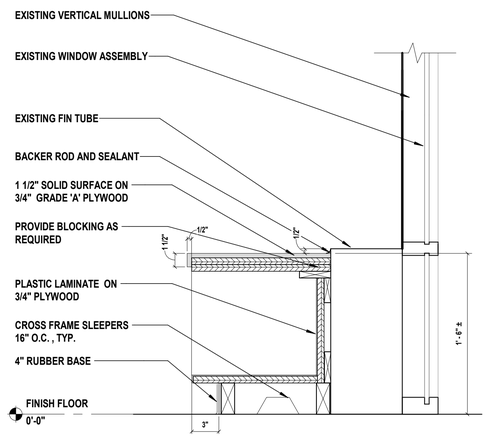


## 9 OPEN CASEWORK SECTION W/CHASE

SCALE: 1 1/2" = 1'-0"

H2M architects + engineers
1133 Westchester Avenue, Suite N-210
White Plains, NY 10605
914.358.5623 • www.h2m.com
NY Architecture & Landscape Architecture: No Certificate Required
NY Engineering Certificate of Authorization No.: 0018178

CONSULTANTS:

| MARK | DATE | DESCRIPTION |
|---|---|---|
| | | |

REGISTERED ARCHITECT KATRINA PACHECO 041183 STATE OF NEW YORK

Katrina N. Pacheco 09/30/2029
KATRINA N. PACHECO, R.A. Exp. Date
NY PROFESSIONAL ARCHITECT Lic. No. 041183

"IN ACCORDANCE WITH ARTICLE 145, SECTION 7209 OF THE NYS EDUCATION LAW, ALTERATION OF THIS DOCUMENT EXCEPT BY A LICENSED PROFESSIONAL IS ILLEGAL."

| DESIGNED BY: | DRAWN BY: | CHECKED BY: | REVIEWED BY: |
|---|---|---|---|
| A. DUNN | A. DUNN | S. MANDIC | M. MAGAZU |

| PROJECT No: | DATE: | SCALE: |
|---|---|---|
| SMSD2505 | OCTOBER 2026 | AS SHOWN |

CLIENT

**SOMERS CENTRAL SCHOOL DISTRICT**

**VARIOUS UPGRADES AT PRIMROSE ELEMENTARY SCHOOL**

**110 PRIMROSE STREET LINCOLNDALE, NY 10540**

**SED #: 66-21-01-06-0-002-017**

CONTRACT

**CONTRACT G GENERAL CONSTRUCTION**

STATUS

**FOR BID**

SHEET TITLE


**ARCHITECTURAL CASEWORK DETAILS**

DRAWING No.

**PE-A 501.00**

C:\Users\APagosa\Documents_Revit Backup\SMSD2505_Central\25_A_apagosaV6997.rvt

10/30/2026 12:40:51 PM

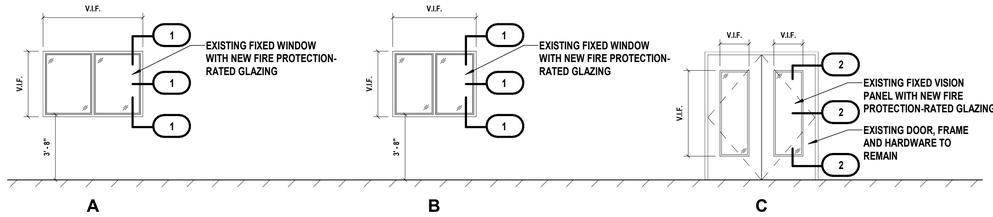



## Window Types

SCALE: 1/4" = 1'-0"

| WINDOW SCHEDULE | | | | | | |
|---|---|---|---|---|---|---|
| TYPE | FRAME MATERIAL | FRAME FINISH | DETAILS HEAD | DETAILS JAMB | DETAILS SILL | COMMENTS |
| A | EXIST. | PT | 1/PE-A 610 SIM | 1/PE-A 610 SIM | 1/PE-A 610 SIM | EXISTING WIRE GLASS TO BE REPLACED WITH NEW FIRE PROTECTION-RATED GLAZING |
| B | EXIST. | PT | 1/PE-A 610 SIM | 1/PE-A 610 SIM | 1/PE-A 610 SIM | EXISTING WIRE GLASS TO BE REPLACED WITH NEW FIRE PROTECTION-RATED GLAZING |


**NOTES:**

1. REFER TO WINDOW SCHEDULE, HARDWARE SETS, AND PROJECT MANUAL FOR HARDWARE INFORMATION.
2. ALL REQUIRED PREP AND MODIFICATIONS TO EXISTING WALL ASSEMBLIES TO ACCOMMODATE WINDOWS SHALL BE INCLUDED IN BID PRICE.
3. CONTRACTOR TO VERIFY ALL EXISTING OPENING SIZES, CONDITIONS AND SWINGS PRIOR TO ORDERING ANY MATERIAL, SHOULD ANY CONFLICTS ARISE, ARCHITECT SHALL BE NOTIFIED IMMEDIATELY.
4. WINDOWS FRAMES TO RECEIVE PAINTED FINISH, COLOR TO MATCH EXISTING COLOR.
5. ALL PROPOSED GLAZING TO RECEIVE SAFETY FILM 3M. REFER SPECIFICATIONS.

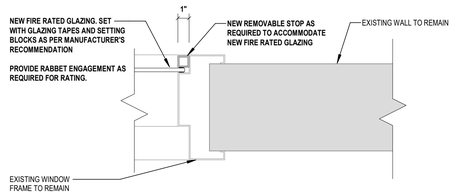



### 1 INTERIOR WINDOW CONDITION

SCALE: 3" = 1'-0"

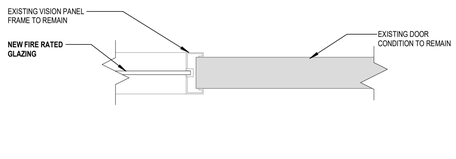



### 2 INTERIOR DOOR VISION PANEL CONDITION

SCALE: 3" = 1'-0"

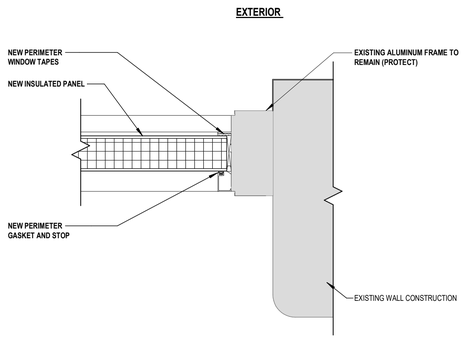


### 3 INSULATED PANEL JAMB

SCALE: 3" = 1'-0"

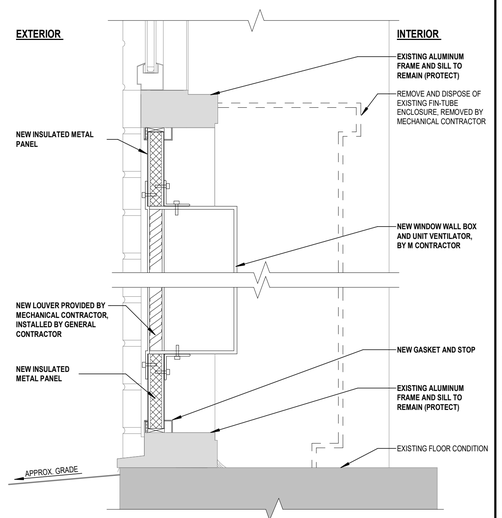


### 4 THROUGH-WALL WALL BOX UNIT DETAIL

SCALE: 12" = 1'-0"

H 2 M architects + engineers

1133 Westchester Avenue, Suite N-210
White Plains, NY 10605
914.358.5623 • www.h2m.com
NY Architecture & Landscape Architecture: No Certificate Required
NY Engineering Certificate of Authorization No.: 0018178

CONSULTANTS:

| MARK | DATE | DESCRIPTION |
|---|---|---|
| | | |

REGISTERED ARCHITECT KATRINA PACHECO 041183 STATE OF NEW YORK

09/30/2029
Exp. Date

KATRINA N. PACHECO, R.A.
NY PROFESSIONAL ARCHITECT Lic. No. 041183

"IN ACCORDANCE WITH ARTICLE 145, SECTION 7209 OF THE NYS EDUCATION LAW, ALTERATION OF THIS DOCUMENT EXCEPT BY A LICENSED PROFESSIONAL IS ILLEGAL"

| DESIGNED BY: | DRAWN BY: | CHECKED BY: | REVIEWED BY: |
|---|---|---|---|
| M. LUCK | M. LUCK | S.MANDIC | K. PACHECO |

| PROJECT No: | DATE: | SCALE: |
|---|---|---|
| SMSD2505 | OCTOBER 2026 | AS SHOWN |

CLIENT

**SOMERS CENTRAL SCHOOL DISTRICT**

**VARIOUS UPGRADES AT PRIMROSE ELEMENTARY SCHOOL**

**110 PRIMROSE STREET LINCOLNDALE, NY 10540**

**SED #: 66-21-01-06-0-002-017**

CONTRACT

**CONTRACT G GENERAL CONSTRUCTION**

STATUS

**FOR BID**

SHEET TITLE

**WINDOW SCHEDULE**

DRAWING No.

**PE-A 610.00**

C:\Users\APappas\Documents_Revit Backup\SMSD2505_Central25_A_apappasV6997.rvt

10/30/2026 12:40:52 PM

# DOOR SCHEDULE

| DOOR NO. | FROM NAME | FROM NUMBER | TO NAME | TO NUMBER | DOOR TYPE | DOOR MATERIAL | DOOR FINISH | DOOR LEAF WIDTH | DOOR LEAF HEIGHT | DOOR LEAF THICKNESS | FRAME TYPE | FRAME MATERIAL | FRAME FINISH | FIRE RATING | HARDWARE SET | COMMENTS |
|---|---|---|---|---|---|---|---|---|---|---|---|---|---|---|---|---|
| 17 | CORRIDOR | HW-1E | BOYS' RESTROOM | 17 | 2A | WOOD | FF | 3' - 0" | 7' - 0" | 1 3/4" | EXIST. | EXIST. | RE-PT | 45 MIN. | EXISTING | REMOVE, MAINTAIN, AND REINSTALL ALL EXISTING HARDWARE |
| 26A | CORRIDOR | HW-1F | GIRLS' RESTROOM | 26A | 2A | WOOD | FF | 3' - 0" | 7' - 0" | 1 3/4" | EXIST. | EXIST. | RE-PT | 45 MIN. | EXISTING | REMOVE, MAINTAIN, AND REINSTALL ALL EXISTING HARDWARE |
| 30A | GYM STORAGE | 30A | BIG GYMNASIUM | 30 | 3A | WOOD | FF | 6' - 0" | 7' - 0" | 1 3/4" | EXIST. | EXIST. | RE-PT | 45 MIN. | TBD | WIRE GLASS REPLACE TO FIRE RATED GLAZING |
| 30AA | GYM STORAGE | 30A | BIG GYMNASIUM | 30 | 3A | WOOD | FF | 6' - 0" | 7' - 0" | 1 3/4" | EXIST. | EXIST. | RE-PT | 45 MIN. | TBD | WIRE GLASS REPLACE TO FIRE RATED GLAZING |
| D-10 | CORRIDOR | HW-I | RESTROOM | D-10 | 2A | WOOD | FF | 3' - 0" | 7' - 0" | 1 3/4" | EXIST. | EXIST. | RE-PT | 45 MIN. | EXISTING | REMOVE, MAINTAIN, AND REINSTALL ALL EXISTING HARDWARE |

## NOTES:


1. REFER TO DOOR SCHEDULE, HARDWARE SETS, AND PROJECT MANUAL FOR HARDWARE INFORMATION.
2. ALL REQUIRED PREP AND MODIFICATIONS TO EXISTING WALL ASSEMBLIES TO ACCOMMODATE NEW DOORSSHALL BE INCLUDED IN BID PRICE.
3. CONTRACTOR TO VERIFY ALL EXISTING OPENING SIZES, CONDITIONS AND SWINGS PRIOR TO ORDERING ANY MATERIAL, SHOULD ANY CONFLICTS ARISE, ARCHITECT SHALL BE NOTIFIED IMMEDIATELY.
4. DOOR FRAMES TO RECEIVE PAINTED FINISH, COLOR TO MATCH EXISTING COLOR.
5. ALL PROPOSED GLAZING TO RECEIVE SAFETY FILM 3M. REFER SPECIFICATIONS.

## DOOR TYPE NOTES


1. FRAMES AND DOORS SCHEDULED FOR EXISTING OPENINGS - VERIFY IN FIELD EXISTING OPENING SIZES AND RECORD ON SHOP DRAWINGS.
2. ALL DOORS INDICATED ARE TO BE ADJUSTED TO ELIMINATE RATTLE AND OR PLAY WHEN DOOR IS LATCHED.
3. ALL DOORS ARE TO HAVE STOPS.
4. UNDERCUT DOORS WHERE MARBLE THRESHOLDS ARE CALLED OUT. INSTALL KICK PLATES ON PUSH SIDE OF DOOR (TYP).
5. FIRE RATED DOORS AND FRAMES REQUIRE LABELS.
6. BACKER ROD AND SEALANT SHALL BE PROVIDED AT ALL LOCATIONS WHERE DOOR/WINDOW FRAMES MEET OTHER FINISHES.
7. ALL GLAZING IN DOORS, FIXED SIDE PANELS ADJOINING DOORS, INTERIOR PARTITIONS WHERE GLAZING EXTENDS TO WITHIN 1'-6" OF FINISHED FLOOR AND GLASS PANELS GREATER THAN 50 SF TO BE FULLY TEMPERED SAFETY GLASS PER CHAPTER 24 OF THE 2025 BCNYS.

## ABBREVIATIONS


| | |
|---|---|
| APPROX. | APPROXIMATE |
| C.M.U. | CONCRETE MASONRY UNIT |
| CONC. | CONCRETE |
| EXIST. | EXISTING |
| FF/ F.F. | FACTORY FINISH |
| INT. | INTERIOR |
| P.T./PT | PAINT |
| RE-P.T. | REPAINT |
| SIM | SIMILAR |
| TBD | TO BE DETERMINED |
| TYP. | TYPICAL |

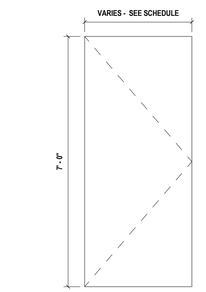


1 TYPE - 2A
SCALE: 1/2" = 1'-0"

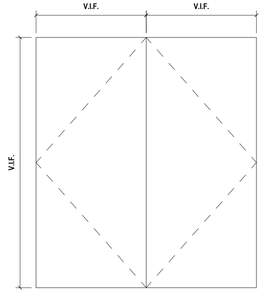



2 TYPE - 3A
SCALE: 1/2" = 1'-0"

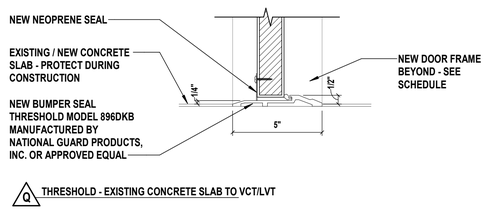


3 DOOR THRESHOLD - EXTERIOR
SCALE: 3" = 1'-0"

KEY PLAN LEGEND

ALTERATION LEVEL 1 AREAS OF WORK

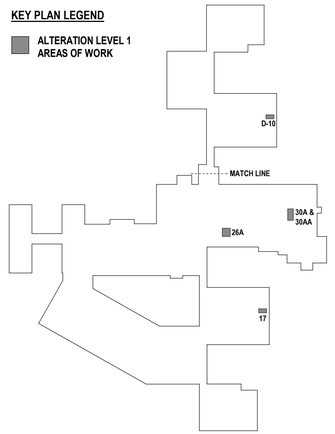


KEY PLAN
SCALE: 1" = 100'-0"

PROJECT NORTH


H2M architects + engineers
1133 Westchester Avenue, Suite N-210
White Plains, NY 10605
914.358.5623 • www.h2m.com
NY Architecture & Landscape Architecture: No Certificate Required
NY Engineering Certificate of Authorization No.: 0018178


CONSULTANTS:

| MARK | DATE | DESCRIPTION |
|---|---|---|
| | | |

REGISTERED ARCHITECT KATRINA PACHECO 041183 STATE OF NEW YORK

09/30/2029
Exp. Date

KATRINA N. PACHECO, R.A.
NY PROFESSIONAL ARCHITECT Lic. No. 041183

"IN ACCORDANCE WITH ARTICLE 145, SECTION 7209 OF THE NYS EDUCATION LAW, ALTERATION OF THIS DOCUMENT EXCEPT BY A LICENSED PROFESSIONAL IS ILLEGAL"

| DESIGNED BY: | DRAWN BY: | CHECKED BY: | REVIEWED BY: |
|---|---|---|---|
| M. LUCK | M. LUCK | S. MANDIC | K. PACHECO |

| PROJECT No: | DATE: | SCALE: |
|---|---|---|
| SMSD2505 | OCTOBER 2026 | AS SHOWN |

CLIENT

**SOMERS CENTRAL SCHOOL DISTRICT**

**VARIOUS UPGRADES AT PRIMROSE ELEMENTARY SCHOOL**

**110 PRIMROSE STREET LINCOLNDALE, NY 10540**

**SED #: 66-21-01-06-0-002-017**

CONTRACT

**CONTRACT G GENERAL CONSTRUCTION**

STATUS

**FOR BID**


SHEET TITLE

**DOOR SCHEDULE**


DRAWING No.

**PE-A 620.00**



11/5/2026 3:24:21 PM C:\Users\adumit\Documents_Revit Backup\SMSD2505_Central25_A_ADumitTWVES.rvt

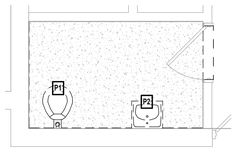



1 RESTROOM TYPE A1
SCALE: 1/4" = 1'-0"

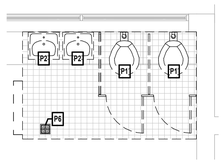



2 RESTROOM TYPE A2
SCALE: 1/4" = 1'-0"

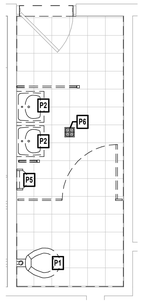



3 RESTROOM TYPE B
SCALE: 1/4" = 1'-0"

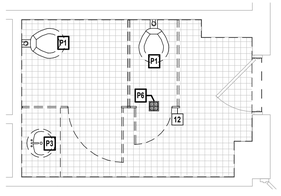



4 RESTROOM TYPE C
SCALE: 1/4" = 1'-0"

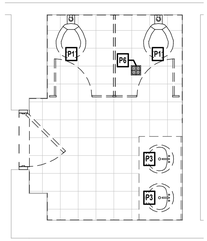



5 RESTROOM TYPE D
SCALE: 1/4" = 1'-0"

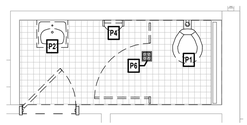


6 RESTROOM TYPE E1
SCALE: 1/4" = 1'-0"

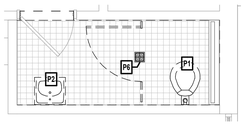



7 RESTROOM TYPE E2
SCALE: 1/4" = 1'-0"

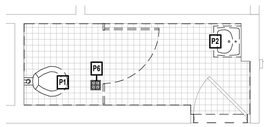


8 RESTROOM TYPE F1
SCALE: 1/4" = 1'-0"





9 RESTROOM TYPE F2
SCALE: 1/4" = 1'-0"

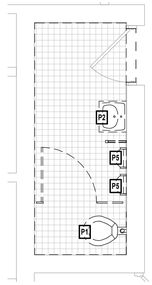


11 RESTROOM TYPE G
SCALE: 1/4" = 1'-0"

KEY PLAN LEGEND

ALTERATION LEVEL 1 AREAS OF WORK

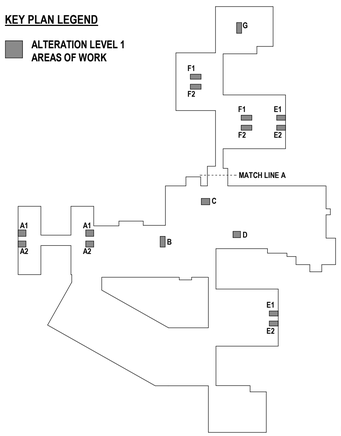


10 KEY PLAN - AREAS OF WORK
SCALE: 1" = 100'-0"

## GENERAL DEMOLITION NOTES

1. ALL DEMOLITION WORK SHALL BE IN COMPLIANCE WITH ALL FEDERAL AND NEW YORK STATE APPLICABLE BUILDING AND LIFE AND SAFETY REGULATIONS.
2. THE CONTRACTOR SHALL TAKE CARE NOT TO DAMAGE ADJOINING SURFACES AND FINISHES OUTSIDE THE CONTRACT AREA OR SCOPE OF WORK. THE CONTRACTOR SHALL BE RESPONSIBLE TO RESTORE EXISTING CONDITIONS AND/OR FINISHES DAMAGED DURING CONSTRUCTION INCLUDING PATCHING AND PAINTING DEEMED NECESSARY BY THE ARCHITECT AT NO ADDITIONAL COST TO THE OWNER.
3. THE CONTRACTOR SHALL TAKE CARE AS TO ADEQUATELY PROTECT ALL ADJOINING CLASSROOMS, CLOSETS, CORRIDORS, CRITICAL BARRIERS (DUCTS, VENTS, ETC.), AND OTHER SPACES FROM DUST AND DEBRIS DURING THE DEMOLITION AND INSTALLATION OF THE NEW WORK. THE CONTRACTOR SHALL BE RESPONSIBLE TO WIPE DOWN AND CLEAN ALL AFFECTED ROOMS UPON COMPLETION OF THE PROJECT.
4. CONTRACTORS SITE ACCESS AND BUILDING ENTRY POINT SHALL BE AS PER DRAWING HS-G 000.00 AND VERIFIED BY OWNER. THE CONTRACTOR SHALL ADEQUATELY PROTECT THE WALLS, FLOOR, AND FINISHES WITHIN STAIRWELLS AND ALL OTHER AREAS USED FOR ACCESS TO CONTRACT AREAS FROM DAMAGE DURING THE PROJECT DURATION. THE CONTRACTOR SHALL BE RESPONSIBLE TO PATCH & RESTORE ALL SURFACES DAMAGED DURING CONSTRUCTION TO THE SATISFACTION OF THE ARCHITECT AT NO ADDITIONAL COST TO THE OWNER.
5. THE CONTRACTOR SHALL REMOVE AND DISPOSE OF ALL CONSTRUCTION DEBRIS AND UNWANTED MATERIAL OFF SITE IN ACCORDANCE WITH CONTRACT SPECIFICATIONS.
6. THE CONTRACTOR SHALL NOTIFY THE ARCHITECT OF ANY DEFECTIVE OR NON-WORKING EQUIPMENT PRIOR TO WORK STARTING AND FOLLOWING INSTALLATION OF NEW FINISHES VERIFY ALL ITEMS ARE IN PROPER WORKING ORDER UPON COMPLETION.
7. THE CONTRACTOR SHALL REVIEW SCOPE OF DEMOLITION WORK WITH OWNER AND COORDINATE WHICH ITEMS WILL BE REMOVED CAREFULLY AND RETURNED TO DISTRICT.
8. CONTRACTOR SHALL COORDINATE WITH THE DISTRICT TO DISCONNECT, REMOVE, AND STORE ALL REMOVABLE EQUIPMENT (INCLUDING CASEWORK, DESKS, CHAIRS, ETC.) TO PERFORM ALL REQUIRED DEMOLITION. UPON COMPLETION, CONTRACTOR SHALL REINSTALL ALL EQUIPMENT AND ENSURE PROPER WORKING CONDITION. CLEAN ALL SURFACES PRIOR TO SUBSTANTIAL COMPLETION.
9. PROTECTING EXISTING CEILING LIGHTING FIXTURES, INCLUDING, BUT NOT LIMITED TO THE FIXTURE, TRIM, SUPPORTS, AND ALL DEVICES USED TO SECURE THE LIGHTING IN PLACE.

## DEMOLITION NOTES - CONTRACT P

| | | |
|---|---|---|
| P1 | FLOOR MOUNTED TOILET | REMOVE AND DISPOSE OF EXISTING TOILET. |
| P2 | WALL HUNG SINGLE SINK | REMOVE AND DISPOSE OF EXISTING SINK AND CARRIER ARMS. |
| P3 | VANITY SINK | REMOVE AND DISPOSE OF EXISTING VANITY SINK AND PLUMBING. |
| P4 | WALL HUNG URINAL | REMOVE AND DISPOSE OF EXISTING URINAL. |
| P5 | FLOOR MOUNTED URINAL | REMOVE AND DISPOSE OF EXISTING URINAL. |
| P6 | FLOOR DRAIN COVER | REMOVE AND DISPOSE OF EXISTING FLOOR DRAIN COVER. |

H2M architects + engineers
1133 Westchester Avenue, Suite N-210
White Plains, NY 10605
914.358.5623 • www.h2m.com
NY Architecture & Landscape Architecture: No Certificate Required
NY Engineering Certificate of Authorization No.: 0018178

CONSULTANTS:

| MARK | DATE | DESCRIPTION |
|---|---|---|
| | | |

STATE OF NEW YORK JONATHAN RICHARD MURATORE LICENSED PROFESSIONAL ENGINEER 096440-1

10/31/2027
JONATHAN R. MURATORE, P.E.
Exp. Date
NY PROFESSIONAL ENGINEER Lic. No. 096440

"IN ACCORDANCE WITH ARTICLE 145, SECTION 7209 OF THE NYS EDUCATION LAW, ALTERATION OF THIS DOCUMENT EXCEPT BY A LICENSED PROFESSIONAL IS ILLEGAL."

| DESIGNED BY: | DRAWN BY: | CHECKED BY: | REVIEWED BY: |
|---|---|---|---|
| P. ANGELONE | P. ANGELONE | S. MANDIC | - |

| PROJECT No: | DATE: | SCALE: |
|---|---|---|
| SMSD2505 | OCTOBER 2026 | AS SHOWN |

CLIENT

**SOMERS CENTRAL SCHOOL DISTRICT**

**VARIOUS UPGRADES AT PRIMROSE ELEMENTARY SCHOOL**

**110 PRIMROSE STREET LINCOLNDALE, NY 10540**

**SED #: 66-21-01-06-0-002-017**

CONTRACT

**CONTRACT P PLUMBING CONSTRUCTION**

STATUS

**FOR BID**


SHEET TITLE

**RESTROOM UPGRADES DEMOLITION PLANS**


DRAWING No.

**PE-PD 430.00**


\\l2m.com\shares\Projects\SI\SMSD (Somers School Distric)\SMSD2505 (PES Phase 2-Various Upgrades)\02-BIM-CADD\Con-Docs\12 Plumbing\Bathroom Upgrades\SMSD2505_Bathroom Upgrades_P.rvt
10/29/2026 1:30:31 PM

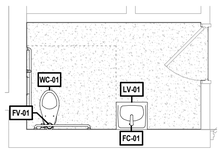



1 RESTROOM TYPE A1
SCALE: 1/4" = 1'-0"

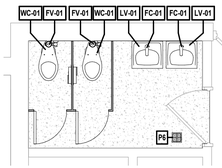



2 RESTROOM TYPE A2
SCALE: 1/4" = 1'-0"

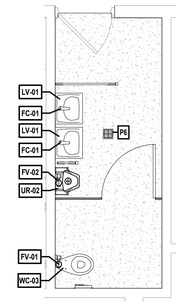



3 RESTROOM TYPE B
SCALE: 1/4" = 1'-0"

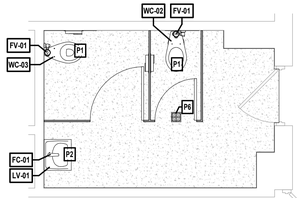



4 RESTROOM TYPE C
SCALE: 1/4" = 1'-0"

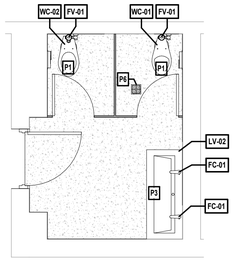



5 RESTROOM TYPE D
SCALE: 1/4" = 1'-0"

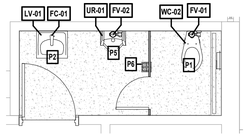



6 RESTROOM TYPE E1
SCALE: 1/4" = 1'-0"

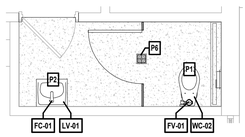



7 RESTROOM TYPE E2
SCALE: 1/4" = 1'-0"

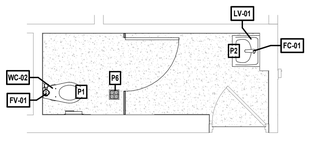


8 RESTROOM TYPE F1
SCALE: 1/4" = 1'-0"

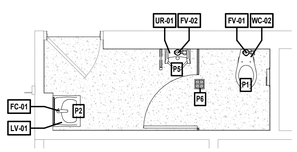


9 RESTROOM TYPE F2
SCALE: 1/4" = 1'-0"

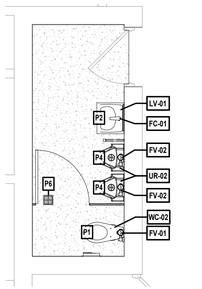


11 RESTROOM TYPE G
SCALE: 1/4" = 1'-0"

## FIXTURE SCHEDULE

| FIXTURE NO. | NAME | BRAND | MODEL # | QUANTITY | ADA |
|---|---|---|---|---|---|
| FC-01 | FAUCET | Sloan Valve | EAF-150 | 13 | |
| FV-01 | FLUSHOMETER - TOILET | Sloan Valve | G2-8111 | 13 | |
| FV-02 | FLUSHOMETER - URINAL | Sloan Valve | G2-8186 | 5 | |
| LV-01 | LAVAOTRY SINGLE WALL HUNG | Sloan Valve | SS-3103 | 11 | Yes |
| LV-02 | LAVATORY DOUBLE WALL HUNG | Sloan Valve | ELRF-82000 | 1 | Yes |
| UR-01 | URINAL WALL HUNG | SLOAN VALVE | SU-1009 | 2 | Yes |
| UR-02 | URINAL FLOOR MOUNTED | KOHLER CO. | K-25039-T | 3 | Yes |
| WC-01 | TOILET FLOOR MOUNTED (JUNIOR) | SLOAN | ST-2309 | 4 | Yes |
| WC-02 | TOILET FLOOR MOUNTED (JUVENILE) | SLOAN | ST-2449 | 7 | Yes |
| WC-03 | TOILET FLOOR MOUNTED (ADA) | Sloan Valve | ST-2029 | 2 | Yes |

## GENERAL CONSTRUCTION NOTES

1. TOILET ROOM DIMENSIONS ARE APPROXIMATE. CONTRACTOR SHALL FIELD VERIFY ALL DIMENSIONS FOR QUANTITY TAKEOFFS AND FABRICATION OF MATERIALS.
2. VERIFY EXACT LAYOUT COMPATIBILITY WITH ALL EXISTING CONDITIONS BEFORE BEGINNING WORK.
3. PLUMBING CONTRACTOR SHALL ADJUST LOCATIONS OF WATER SUPPLIES AND WASTE AS REQUIRED FOR NEW FIXTURES.
4. ALL WORK SHALL BE IN COMPLIANCE WITH ALL FEDERAL AND NEW YORK STATE APPLICABLE BUILDING AND LIFE AND SAFETY REGULATIONS.
5. CONTRACTOR SHALL INSTALL WALL TILES SO THAT THEY ARE VERTICALLY PLUMB WITHIN 1/8" FROM THE FACE OF THE BASE TILE TO THE FACE OF THE UPPERMOST TILE.
6. REPAIR, RESTORE, AND REFINISH TO ORIGINAL APPEARANCE ALL WALL AND CEILING FINISHES THAT WERE DISTURBED IN THE COMPLETION OF THE WORK.
7. PROVIDE AND TURN OVER TO THE SCHOOL DISTRICT ALL EXTRA MAINTENANCE MATERIALS IN THE QUANTITIES INDICATED WITHIN THE SPECIFICATIONS.
8. PRIOR TO BEGINNING INSTALLING NEW CEILINGS, THE CONTRACTOR SHALL DETERMINE THE SET-OUT POINT AND REVIEW WITH THE ARCHITECT. THE INTENT IS TO HAVE FULL TILES CENTERED BETWEEN WALLS EACH DIRECTION. CUT TILES WILL ONLY BE USED ALONG THE PERIMETER OF THE NEW SPACE WITH A MINIMUM DIMENSION OF FOUR (4) INCHES IN ANY DIRECTION.
9. VERIFY LOCATION OF ALL ACCESSORIES PRIOR TO INSTALLATION WITH OWNER & ARCHITECT

## PLUMBING FIXTURE SCHEDULE


| FIXTURE TAG | DESCRIPTION | MINIMUM CONNECTION SIZES | | | | | | | | SPECIFICATION | REMARKS |
|---|---|---|---|---|---|---|---|---|---|---|---|
| | | | COLD WATER | | HOT WATER | | DRAIN | | VENT | | |
| | | MAX FLOW | SIZE | WFU | SIZE | WFU | SIZE | DFU | | | |
| LV-01 | LAVATORY - WALL MOUNT - ADA COMPLIANT - CENTER HOLE - SENSOR FAUCET | 0.5 GPM | 1/2" | 0.5 | 1/2" | 0.5 | 1-1/2" | 1 | 1-1/2" | SINK: VITREOUS CHINA DROP-IN, SELF-RIMMING, SINGLE HOLE., ASME A112.19.2, FRONT OVERFLOW.<br>FAUCET: DECK MOUNTED, ADA COMPLIANT, INTEGRATED SIDE MIXER, VANDAL RESISTANT, CHROME, GRID STRAINER, WITH 0.5 GPM AERATOR. COMPLIES WITH ASME A112.18.1 AND NSF 372. | PROVIDE BRASS ANGLE STOP VALVES WITH FLEXIBLE STAINLESS STEEL SUPPLIES, AND 1-1/2" BRASS P-TRAP. PROVIDE CARRIER SUPPORT WATTS WCA-411 OR APPROVED EQUAL. HOT WATER SHALL NOT EXCEED 105°F. INSULATE ALL EXPOSED DRAIN AND SUPPLY PIPING WITH TRUBRO LAVGUARD FOR HC FIXTURES. |
| LV-02 | LAVATORY - DOUBLE WALL MOUNT - ADA COMPLIANT - SENSOR FAUCET | 0.5 GPM | 1/2" | 0.5 | 1/2" | 0.5 | 1-1/2" | 1 | 1-1/2" | DOUBLE SINK: WALL MOUNTED, SLOANSTONE SOLID SURFACE, ROUND FRONT, ADA COMPLIANT.<br>FAUCET: DECK MOUNTED, ADA COMPLIANT, INTEGRATED SIDE MIXER, VANDAL RESISTANT, CHROME, GRID STRAINER, WITH 0.5 GPM AERATOR. COMPLIES WITH ASME A112.18.1 AND NSF 372. | PROVIDE BRASS ANGLE STOP VALVES WITH FLEXIBLE STAINLESS STEEL SUPPLIES, AND 1-1/2" BRASS P-TRAP. PROVIDE CARRIER SUPPORT WATTS WCA-411 OR APPROVED EQUAL. HOT WATER SHALL NOT EXCEED 105°F. INSULATE ALL EXPOSED DRAIN AND SUPPLY PIPING WITH TRUBRO LAVGUARD FOR HC FIXTURES. |
| WC-01 | WATER CLOSET - FLOOR MOUNTED - TOP SPUD - JUNIOR | 1.28 GPF | 1" | 10 | --- | --- | 3" | 4 | 1-1/2" | TOILET: VITREOUS CHINA, FLOOR MOUNTED, JUNIOR HEIGHT (10.75"), ASME A112.19.2. PROVIDE TOILET SEAT CHURCH 1580CT OR APPROVED EQUAL.<br>FLUSH VALVE: EXPOSED SENSOR FLUSHOMETER, POLISHED CHROME, ADA COMPLIANT, VANDAL RESISTANT. COMPLIES WITH ASSE 1037. PROVIDE REQUIRED BATTERIES AND NO PIPE SEALANT ALLOWED. | |
| WC-02 | WATER CLOSET - FLOOR MOUNTED - TOP SPUD - JUVENILE | 1.28 GPF | 1" | 10 | --- | --- | 3" | 4 | 1-1/2" | TOILET: VITREOUS CHINA, FLOOR MOUNTED, JUVENILE HEIGHT (13.5"), ASME A112.19.2. PROVIDE TOILET SEAT CHURCH 295CT OR APPROVED EQUAL.<br>FLUSH VALVE: EXPOSED SENSOR FLUSHOMETER, POLISHED CHROME, ADA COMPLIANT, VANDAL RESISTANT. COMPLIES WITH ASSE 1037. PROVIDE REQUIRED BATTERIES AND NO PIPE... | |
| WC-03 | WATER CLOSET - FLOOR MOUNTED - TOP SPUD - ADA | 1.28 GPF | 1" | 10 | --- | --- | 3" | 4 | 1-1/2" | TOILET: VITREOUS CHINA, FLOOR MOUNTED, ASME A112.19.2. PROVIDE TOILET SEAT CHURCH 295CT OR APPROVED EQUAL.<br>FLUSH VALVE: EXPOSED SENSOR FLUSHOMETER, POLISHED CHROME, ADA COMPLIANT, VANDAL RESISTANT. COMPLIES WITH ASSE 1037. PROVIDE REQUIRED BATTERIES AND NO PIPE SEALANT ALLOWED. | |
| UR-01 | URINAL - WALL MOUNTED - ADA COMPLIANT - TOP SPUD | 0.125 GPF | 3/4" | 5 | --- | --- | 2" | 4 | 2" | URINAL: VITREOUS CHINA, ADA HEIGHT, WALL MOUNTED, ASME A112.19.2.<br>FLUSH VALVE: EXPOSED SENSOR FLUSHOMETER, POLISHED CHROME, ADA COMPLIANT, VANDAL RESISTANT. COMPLIES WITH ASSE 1037. PROVIDE REQUIRED BATTERIES AND NO PIPE SEALANT ALLOWED. | PROVIDE CARRIER SUPPORT WATTS CA-311 OR APPROVED EQUAL. |
| UR-02 | URINAL - FLOOR MOUNTED - ADA COMPLIANT - TOP SPUD | 0.125 GPF | 3/4" | 5 | --- | --- | 2" | 4 | 2" | URINAL: VITREOUS CHINA, FLOOR MOUNTED, ASME A112.19.2.<br>FLUSH VALVE: EXPOSED SENSOR FLUSHOMETER, POLISHED CHROME, ADA COMPLIANT, VANDAL RESISTANT. COMPLIES WITH ASSE 1037. PROVIDE REQUIRED BATTERIES AND NO PIPE SEALANT ALLOWED. | |

## CONSTRUCTION NOTES - CONTRACT P

| | | |
|---|---|---|
| P1 | FLOOR MOUNTED TOILET | PROVIDE NEW FLOOR MOUNTED TOILET WITH FLUSH SENSOR. INSTALL 1-INCH COLD WATER, 3-INCH SANITARY, AND 2-INCH VENT TO TOILET WITH WAX SEAL AND SEALANT. |
| P2 | WALL HUNG SINK | PROVIDE NEW SINGLE LAVATORY WITH FAUCET AND SOAP DISPENSER. INSTALL 1/2-INCH COLD AND HOT WATER TO FAUCET WITH NEW STOP VALVES AND STAINLESS STEEL FLEXIBLE HOSES. INSTALL 1-1/2-INCH SANITARY AND VENT TO SINK. ADA INSTALLATIONS SHALL INCLUDE INSULATION AROUND THE DRAIN AND SUPPLY PIPING IN EXPOSED PIPING APPLICATIONS BELOW SINK. PROVIDE TEMPERATURE LIMITING DEVICE FOR ON THE HOT WATER LINE TO ALL HAND SINKS AND SET AT 105 DEGREE F. PROVIDE SUPPORT CARRIER AND MOUNT AS PER THE SPECIFICATIONS. |
| P3 | WALL HUNG SINK (DOUBLE) | PROVIDE DOUBLE LAVATORY WITH FAUCET AND SOAP DISPENSER. INSTALL 1/2-INCH COLD AND HOT WATER TO FAUCET WITH NEW STOP VALVES AND STAINLESS STEEL FLEXIBLE HOSES. INSTALL 1-1/2-INCH SANITARY AND VENT TO SINK. ADA INSTALLATIONS SHALL INCLUDE INSULATION AROUND THE DRAIN AND SUPPLY PIPING IN EXPOSED PIPING APPLICATIONS BELOW SINK. PROVIDE TEMPERATURE LIMITING DEVICE FOR ON THE HOT WATER LINE TO ALL HAND SINKS AND SET AT 105 DEGREE F. PROVIDE SUPPORT CARRIER AND MOUNT AS PER THE SPECIFICATIONS. |
| P4 | FLOOR MOUNTED URINAL | PROVIDE NEW FLOOR MOUNTED URINAL. INSTALL 3/4-INCH COLD WATER, 2-INCH SANITARY AND 1-1/2-INCH VENT TO URINAL. INSTALL AS PER THE SPECIFICATIONS. |
| P5 | WALL MOUNTED URINAL | PROVIDE NEW WALL MOUNTED URINAL. INSTALL 3/4-INCH COLD WATER, 2-INCH SANITARY AND 1-1/2-INCH VENT TO URINAL. FOR WALL MOUNTED FIXTURE, PROVIDE SUPPORT CARRIER AND MOUNT AS PER THE SPECIFICATIONS. |
| P6 | FLOOR DRAIN COVER | PROVIDE NEW FLOOR DRAIN COVER. |

KEY PLAN LEGEND

ALTERATION LEVEL 1 AREAS OF WORK

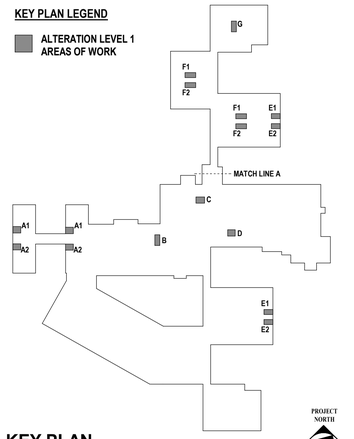


10 KEY PLAN
SCALE: 1" = 100'-0"

H 2 M architects + engineers
1133 Westchester Avenue, Suite N-210
White Plains, NY 10605
914.358.5623 • www.h2m.com
NY Architecture & Landscape Architecture: No Certificate Required
NY Engineering Certificate of Authorization No.: 0018178

CONSULTANTS:

| MARK | DATE | DESCRIPTION |
|---|---|---|

STATE OF NEW YORK · JONATHAN RICHARD MURATORE · LICENSED PROFESSIONAL ENGINEER · 096440-1

10/31/2027
JONATHAN R. MURATORE, P.E. Exp. Date
NY PROFESSIONAL ENGINEER/Lic. No. 096440

"IN ACCORDANCE WITH ARTICLE 145, SECTION 7209 OF THE NYS EDUCATION LAW, ALTERATION OF THIS DOCUMENT EXCEPT BY A LICENSED PROFESSIONAL IS ILLEGAL."

| DESIGNED BY: | DRAWN BY: | CHECKED BY: | REVIEWED BY: |
|---|---|---|---|
| P. ANGELONE | P. ANGELONE | S. MANDIC | - |

PROJECT No: SMSD2505 | DATE: OCTOBER 2026 | SCALE: AS SHOWN

CLIENT

**SOMERS CENTRAL SCHOOL DISTRICT**

**VARIOUS UPGRADES AT PRIMROSE ELEMENTARY SCHOOL**

**110 PRIMROSE STREET LINCOLNDALE, NY 10540**

**SED #: 66-21-01-06-0-002-017**

CONTRACT

**CONTRACT P PLUMBING CONSTRUCTION**

STATUS

**FOR BID**

SHEET TITLE

**RESTROOM UPGRADES PROPOSED PLANS**

DRAWING No.

**PE-P 430.00**

10/29/2026 1:36:02 PM
\\h2m.com\shares\Projects\SSMSD (Somers School District)\SMSD2505 (PES Phase 2-Various Upgrades)\02-BIM-CADD\Con-Docs\12 Plumbing\Bathroom Upgrades\SMSD2505_BathroomUpgrades_P.rvt

## ABBREVIATIONS

| | |
|---|---|
| AFF | ABOVE FINISHED FLOOR |
| BCU | BUILDING CONTROL UNIT |
| BTU | BRITISH THERMAL UNIT |
| CFH | CUBIC FEET PER HOUR |
| CFM | CUBIC FEET PER MINUTE |
| CLG | CEILING |
| COMM. | COMMUNICATION |
| CV | CONTROL VALVE |
| (D) | DEMOLISH |
| DB | DRY BULB |
| DCV | DEMAND CONTROLLED VENTILATION |
| DEG. F | DEGREES FAHRENHEIT |
| DIA | DIAMETER |
| DX | DIRECT EXPANSION |
| 'E' / EC | ELECTRICAL CONTRACTOR |
| (E) | EXISTING |
| EA | EACH |
| EAT | ENTERING AIR TEMPERATURE |
| EER | ENERGY EFFICIENCY RATING |
| ESP | EXTERNAL STATIC PRESSURE |
| FAI | FRESH AIR INTAKE |
| FD | FLOOR DRAIN |
| FLA | FULL LOAD AMPS |
| FT. H20 | FEET OF WATER |
| 'G' / GC | GENERAL CONSTRUCTION CONTRACTOR |
| GPM | GALLONS PER MINUTE |
| GPH | GALLONS PER HOUR |
| H | HEIGHT |
| HP | HORSEPOWER |
| IN. | INCHES |
| IN. W.C. (W.G.) | INCHES WATER COLUMN (WATER GAUGE) |
| KW | KILOWATTS |
| L | LENGTH |
| LAT | LEAVING AIR TEMPERATURE |
| LBS | POUNDS |
| LCD | LIQUID CRYSTAL DISPLAY |
| LDB | LEAVING DRY BULB TEMPERATURE |
| LWB | LEAVING WET BULB TEMPERATURE |
| LWT | LEAVING WATER TEMPERATURE |
| M | METER |
| 'M' / MC | MECHANICAL CONTRACTOR |
| MAX | MAXIMUM |
| MBH | 1,000 BTU PER HOUR |
| MCA | MINIMUM CIRCUIT AMPACITY |
| MIN | MINIMUM |
| MNF | MANUFACTURER |
| N.C. | NORMALLY CLOSED |
| N.O. | NORMALLY OPEN |
| NFPA | NATIONAL FIRE PROTECTION ASSOCIATION |
| NPT | NATIONAL PIPE THREAD |
| NTS | NOT TO SCALE |
| OAI | OUTDOOR AIR INTAKE |
| OD | OUTER DIAMETER |
| OED | OPEN ENDED DUCT |
| (P) | PROPOSED / NEW |
| 'P' / PC | PLUMBING CONTRACTOR |
| PD | PRESSURE DROP |
| PSIG | LBS / SQUARE INCH (GAUGE PRESSURE) |
| RD | ROOF DRAIN |
| RPM | REVOLUTIONS PER MINUTE |
| RPZ | REDUCED PRESSURE ZONE |
| SAT | SUPPLY AIR TEMPERATURE |
| SEER | SEASONAL ENERGY EFFICIENCY RATING |
| TEMP | TEMPERATURE |
| TG | TRANSFER GRILLE |
| TYP | TYPICAL |
| VFD | VARIABLE FREQUENCY DRIVE |
| W | WIDTH |
| WAC | WINDOW AIR CONDITIONER |
| WB | WET BULB |
| WMS | WIRE MESH SCREEN |

## DUCTWORK LEGEND

| SYMBOL | ABBREV | DESCRIPTION |
|---|---|---|
| | | NEW DUCTWORK WITH 45 DEGREE TAKE OFF |
| | VD | VOLUME DAMPER |
| | CD | ROUND SUPPLY CEILING DIFFUSER |
| | SEE AIR DEVICE SCHEDULE | SIDEWALL SUPPLY, RETURN OR EXHAUST |
| | SEE AIR DEVICE SCHEDULE | SQUARE SUPPLY CEILING DIFFUSER |
| | SEE AIR DEVICE SCHEDULE | CEILING RETURN OR EXHAUST GRILLE |
| | | FLEX DUCT |
| | FC | FLEXIBLE CONNECTION |
| | | TURNING VANES |
| | | RECTANGULAR TO ROUND TRANSITION |
| | AL | ACOUSTICAL LINING |
| | | END CAP |
| | SEE AIR DEVICE SCHEDULE | SUPPLY DIFFUSER WITH DIRECTIONAL FLOW (SOLID HATCH INDICATES BLANK OFF PANEL) |
| | | SUPPLY DUCT DROP |
| | | RETURN/EXHAUST DUCT DROP |
| | | SUPPLY DUCT RISE |
| | | RETURN/EXHAUST DUCT RISE |
| DSD | DSD | DUCT SMOKE DETECTOR |
| M | MD | MOTORIZED DAMPER WITH ACTUATOR |
| OR | AD | ACCESS DOOR |
| | FD/AD | FIRE DAMPER WITH ACCESS DOOR |
| | FD/AD | FIRE DAMPER AT FLOOR PENETRATION WITH ACCESS DOOR |
| | FSD/AD | FIRE SMOKE DAMPER WITH ACCESS DOOR |
| | | WORK TO BE REMOVED |
| | | POINT OF DISCONNECTION FROM EXISTING |
| | | POINT OF RECONNECTION TO EXISTING |

## PIPING LEGEND

| SYMBOL | ABBREV | DESCRIPTION |
|---|---|---|
| | | NEW WORK |
| | | WORK TO BE REMOVED |
| | | PIPING DOWN/ PIPING UP |
| | | BALL VALVE WITH HOSE END CONNECTION |
| | TH | THERMOMETER |
| | U | UNION |
| | FPC | FLEXIBLE PIPE CONNECTION/ FLEX PIPE |
| | | DIRECTION OF FLOW |
| | PSR | PRESSURE SAFETY AND RELIEF VALVE |
| | PRV | PRESSURE REDUCING VALVE |
| | BV | BALL VALVE |
| | BA | BALANCING VALVE |
| | BFV | BUTTERFLY VALVE |
| | | TEMPERATURE SENSOR WITH THERMOWELL |
| | GA | GATE VALVE |
| | GB | GLOBE VALVE |
| | AV | AUTOMATIC AIR VENT |
| | CV | 2-WAY ELECTRONIC CONTROL VALVE |
| | CV | 3-WAY ELECTRONIC CONTROL VALVE |
| | CV | 2-WAY PNEUMATIC CONTROL VALVE |
| | CV | 3-WAY PNEUMATIC CONTROL VALVE |
| | | PLUG VALVE |
| | STR | STRAINER |
| | STR | STRAINER WITH BLOW OFF VALVE WITH HOSE END CONNECTION |
| | FD | FLOOR DRAIN |
| S | | AIR SEPARATOR |
| F&T | | STEAM TRAPS (INDICATE TYPE) |
| | CH | CHECK VALVE |
| | PG | PRESSURE GAUGE WITH GAUGE COCK |
| | RED | REDUCER |
| CO. | CO | CLEANOUT END CAP |
| | | PIPE GUIDE |
| | | PIPE ANCHOR |
| | | CAPPED PIPE |
| | | PUMP |
| | | POINT OF DISCONNECTION FROM EXISTING |
| | | POINT OF RECONNECTION TO EXISTING |
| | TDV | TRIPLE DUTY VALVE |

## CONTROLS LEGEND

| SYMBOL | DESCRIPTION |
|---|---|
| C | CARBON MONOXIDE SENSOR |
| T | THERMOSTAT |
| S | DIGITAL TEMPERATURE SENSOR |
| H | HUMIDITY SENSOR |
| P | PRESSURE SENSOR |
| C2 | CARBON DIOXIDE SENSOR |

### GENERAL NOTES

1. PROVIDE ALL MATERIALS AND EQUIPMENT AND PERFORM ALL LABOR REQUIRED TO INSTALL COMPLETE AND OPERABLE MECHANICAL SYSTEMS AS INDICATED ON THE DRAWINGS, AS SPECIFIED AND AS REQUIRED BY CODE.
2. THE CONTRACTOR, BY PRESENTING THEIR BID FOR THE WORK, REPRESENTS THAT HE/SHE HAS INSPECTED THE SITE AND IS COMPLETELY FAMILIAR WITH THE SCOPE OF WORK AND ALL FIELD CONDITIONS RELATED TO, AND AFFECTING THE WORK AND ITS PERFORMANCE. EXCEPTIONS AFFECTING THE WORK AND ITS PERFORMANCE, OR CONFLICTS BETWEEN FIELD CONDITIONS, SHALL BE BROUGHT TO THE ATTENTION OF THE ARCHITECT PRIOR TO THE SUBMISSION OF BIDS.
3. PERFORM ALL WORK IN ACCORDANCE WITH THE PLUMBING CODE, FIRE CODE, MECHANICAL CODE, ENERGY CONSERVATION CODE, AND FUEL GAS CODE OF NEW YORK STATE AND REQUIREMENTS OF THE LOCAL AUTHORITIES HAVING JURISDICTION.
4. COMPLY WITH THE NATIONAL ELECTRIC CODE AND THE REQUIREMENTS OF DIVISION 26 FOR ALL ELECTRICAL INSTALLATIONS.
5. FIRE STOP ALL OPENINGS IN FIRE RATED CONSTRUCTION FOR PIPING, DUCTWORK, CONDUIT, ETC. PROVIDE FIRE DAMPERS AND ACCESS DOORS IN ALL OPENINGS IN FIRE RATED FLOORS, PARTITIONS, AND WALLS FOR DUCTWORK AS PER THE MECHANICAL CODE OF NEW YORK STATE. (SEE ARCHITECTURAL DRAWINGS FOR LOCATIONS OF FIRE RATED CONSTRUCTION.)
6. DO NOT SCALE DRAWINGS. DRAWINGS FOR HVAC WORK ARE DIAGRAMMATIC AND ARE INTENDED TO CONVEY SCOPE AND GENERAL ARRANGEMENT ONLY. THE LOCATIONS OF ALL ITEMS SHOWN ON THE DRAWINGS OR CALLED FOR IN THE SPECIFICATIONS THAT ARE NOT DEFINITELY FIXED BY DIMENSIONS ARE APPROXIMATE. COORDINATE CONTRACT DOCUMENTS, PROJECT REQUIREMENTS, WORK OF OTHERS, AND EQUIPMENT AND MATERIALS PURCHASED WITH FIELD DIMENSIONS. INSTALL ALL EQUIPMENT AS PER MANUFACTURER'S REQUIREMENTS TO PROVIDE PROPER CLEARANCE FOR INSTALLATION, OPERATION, AND MAINTENANCE. CONTRACTOR'S INTENDED MEANS AND METHODS OF INSTALLATION AND CONTRACTOR'S FABRICATED ITEMS SHALL ENSURE A PROPER "FIT" AND INSTALLATION. BRING ANY CONFLICTS TO THE ATTENTION OF THE ARCHITECT/ENGINEER DURING THE SUBMITTAL PHASE FOR RESOLUTION PRIOR TO PURCHASING ANY EQUIPMENT.
7. MAINTAIN MAXIMUM HEADROOM AND SPACE CONDITIONS AT ALL POINTS. WHERE HEADROOM AND SPACE CONDITIONS APPEAR INADEQUATE, NOTIFY THE ARCHITECT/ENGINEER PRIOR TO PROCEEDING WITH INSTALLATION. MAINTAIN A MINIMUM OF 6'-8" CLEARANCE FROM FINISHED FLOOR TO UNDERSIDE OF PIPES, DUCTS, CONDUITS, SUSPENDED EQUIPMENT ETC., THROUGHOUT ACCESS ROUTES IN MECHANICAL ROOMS OR WALKING AREAS.
8. FIELD VERIFY AND COORDINATE ALL DUCT AND PIPING DIMENSIONS BEFORE FABRICATION. MAKE MODIFICATIONS IN THE LAYOUT AS NEEDED TO PREVENT CONFLICT WITH WORK OF OTHER TRADES OR FOR PROPER EXECUTION OF THE WORK. OBTAIN THE APPROVAL OF THE ARCHITECT/ENGINEER FOR MODIFICATIONS.
9. PROVIDE PRODUCTS OF ONE MANUFACTURER WHERE TWO OR MORE ITEMS OF THE SAME TYPE OF MATERIAL OR EQUIPMENT IS REQUIRED.
10. INSTALL ALL EQUIPMENT AND APPURTENANCES IN ACCORDANCE WITH MANUFACTURER'S RECOMMENDATIONS, CONTRACT DOCUMENTS, AND APPLICABLE CODES AND REGULATIONS. REFER TO DETAILS FOR ADDITIONAL PIPING AND EQUIPMENT INSTALLATION REQUIREMENTS.
11. LOCATE ALL TEMPERATURE, PRESSURE, AND FLOW MEASURING DEVICES IN ACCESSIBLE LOCATIONS WITH STRAIGHT SECTION OF PIPE OR DUCT UP- AND DOWNSTREAM AS RECOMMENDED BY THE MANUFACTURER TO ENSURE MANUFACTURER CERTIFIED ACCURACY.
12. COORDINATE ALL EQUIPMENT CONNECTIONS WITH MANUFACTURER'S CERTIFIED DRAWINGS. COORDINATE AND PROVIDE ALL PIPING AND DUCT TRANSITIONS REQUIRED FOR FINAL CONNECTIONS TO EQUIPMENT.
13. COORDINATE LOCATIONS AND SIZES OF ALL FLOOR, WALL, AND ROOF OPENINGS WITH ALL OTHER TRADES. COORDINATE ALL PIPING AND EQUIPMENT SUPPORTED FROM STRUCTURE WITH GENERAL CONSTRUCTION WORK.
14. COORDINATE INSTALLATION OF SUPPLY AND RETURN GRILLES WITH INSTALLATION OF FINISHED CEILINGS.
15. COMPLETE ALL PRESSURE TESTS BEFORE ANY MECHANICAL EQUIPMENT, DUCTWORK, OR PIPING INSULATION IS APPLIED.
16. TESTING, ADJUSTING, AND BALANCING AGENCY SHALL BE A MEMBER OF THE ASSOCIATED AIR BALANCE COUNCIL (AABC) OR THE NATIONAL ENVIRONMENTAL BALANCING BUREAU (NEBB). PERFORM ALL TESTING, ADJUSTING, AND BALANCING IN ACCORDANCE WITH THE SPECIFICATIONS.
17. MAKE ALL ATTACHMENTS TO JOISTS, TRUSSES, OR JOIST GIRDERS AT PANEL POINTS. PROVIDE FORGED OR CAST BEAM CLAMPS; THE USE OF ROLLED STEEL C-CLAMPS IS NOT PERMITTED. REFER TO SPECIFICATION SECTION 230529 FOR ADDITIONAL INFORMATION.
18. PROVIDE TRAPPED DRAIN PIPING FROM DRAIN PANS OF ALL COOLING COILS, FANS, AND OTHER ACTIVE DRAINS EXPOSED TO SYSTEM AIR STREAM. PROVIDE TRAP AT CONNECTION, WATER SEAL DEPTH 1 INCH GREATER THAN UNIT OPERATING PRESSURE. DIRECT DRAINS TO NEAREST FLOOR DRAIN, MOP SINK, OR OTHER LOCATION APPROVED BY ARCHITECT/ENGINEER.
19. INSTALL PIPING, DUCTWORK, AND CONDUIT CONCEALED IN AREAS HAVING HUNG CEILINGS AND/OR FURRED SPACES UNLESS OTHERWISE INDICATED ON THE DRAWINGS.

### WORK IN EXISTING AREAS

1. EXISTING CONDITIONS, INCLUDING EQUIPMENT, DUCT AND PIPE SIZES AND LOCATIONS, INDICATED ON THE DRAWINGS ARE DIAGRAMMATIC. CONFIRM ALL EXISTING CONDITIONS PRIOR TO PROCEEDING WITH THE WORK.
2. CUT AND ROUGH PATCH EXISTING CONSTRUCTION AS REQUIRED FOR THE PERFORMANCE OF THE WORK. FINISH PATCHING AND FLASHING REQUIREMENTS ARE SHOWN ON THE ARCHITECTURAL DRAWINGS. PERFORM ALL CUTTING AND PATCHING WORK IN A MANNER SUCH THAT EXISTING WARRANTEES/GUARANTEES ARE NOT VOIDED, USE QUALIFIED PERSONNEL IN PERFORMANCE OF WORK.

### CONTRACT 'M' SCOPE NOTES

1. FURNISH ALL LOUVERS FOR INSTALLATION BY CONTRACT 'G'. SUBMIT LOUVER COLOR AND CONFIGURATION TO THE ARCHITECT/ENGINEER FOR APPROVAL.
2. FURNISH AND INSTALL ALL NECESSARY CONTROL WIRING, CONDUIT, AND ACCESSORIES AS REQUIRED TO PROVIDE FULLY FUNCTIONING SYSTEMS AND SEQUENCES OF OPERATION.
3. FURNISH ALL LINTELS FOR DUCT AND PIPE PENETRATIONS IN INTERIOR MASONRY WALLS FOR INSTALLATION BY CONTRACT 'G'.
4. FURNISH ALL SLEEVES FOR PIPE AND CONDUIT FLOOR, WALL, PARTITION, AND ROOF PENETRATIONS FOR INSTALLATION BY CONTRACT 'G'.
5. FURNISH ALL CURBS FOR ALL ROOF MOUNTED EQUIPMENT AND DUCT PENETRATIONS FOR INSTALLATION BY CONTRACT 'G'.
6. REMOVE CHASE ENCLOSURE COVER WHEN PERFORMING WORK IN ANY CHASE, AND REINSTALL THE CHASE ENCLOSURE COVER WHEN WORK IS COMPLETE.
7. PERFORM ALL CUTTING AND PATCHING AS REQUIRED IN THE EXECUTION OF THE WORK. FINISH PATCHING AND FLASHING IS PART OF CONTRACT 'G'

### LEGENDS/ABBREVIATIONS NOTES

1. ABBREVIATIONS AND SYMBOLS ON THIS SHEET DO NOT DEFINE THE SCOPE OF WORK.

### EXISTING SYSTEM PRE-MODIFICATION/DEMOLITION TESTING

1. OBTAIN THE SERVICES OF A TESTING AND BALANCING COMPANY TO PERFORM OPERATIONAL TESTS PRIOR TO THE MODIFICATION / DEMOLITION OF THE EXISTING AIR SYSTEM(S). SUBMIT REPORT TO ENGINEER FOR REVIEW/RECORD PURPOSES WITH FINDINGS INCLUDING, BUT NOT LIMITED TO, EXISTING FAN CURVES, PRESSURE READINGS, AIRFLOW MEASUREMENTS, ENTERING AIR TEMPERATURE, LEAVING AIR TEMPERATURE, EQUIPMENT/MOTOR NAMEPLATE DATA, ETC.
2. OBTAIN THE SERVICES OF A TESTING AND BALANCING COMPANY TO PERFORM OPERATIONAL TESTS PRIOR TO THE MODIFICATION / DEMOLITION OF THE EXISTING HYDRONIC SYSTEM(S). SUBMIT REPORT TO ENGINEER FOR REVIEW/RECORD PURPOSES WITH FINDINGS INCLUDING, BUT NOT LIMITED TO, EXISTING PUMP CURVES, PRESSURE READINGS, HYDRONIC FLOW MEASUREMENTS, ENTERING WATER TEMPERATURE, LEAVING WATER TEMPERATURE, EQUIPMENT/MOTOR NAMEPLATE DATA, ETC.
3. VERIFY EXISTING EQUIPMENT CALLED TO BE REPLACED 'IN-KIND' IS OPERATIONAL (HAS POWER AND RESPONDS TO EXISTING CONTROLS) PRIOR TO PERFORMING ANY DISCONNECTIONS OR REMOVALS. REPORT ANY DEFICIENCIES IN EXISTING SERVICES OR CONTROLS EXPECTED TO BE RE-USED FOR THE 'IN-KIND' REPLACEMENT TO ENGINEER IN WRITING PRIOR TO REMOVALS. CONTRACTOR IS RESPONSIBLE TO CORRECT ANY DEFICIENCIES NOT REPORTED PRIOR TO DEMOLITION TO PROVIDE A FULLY OPERATIONAL EQUIPMENT REPLACEMENT.

### SYSTEM COMMISSIONING NOTES (NYS)

1. COMMISSION ALL NEW BUILDING MECHANICAL SYSTEMS IN ACCORDANCE WITH THE REQUIREMENTS OF THE 2025 NEW YORK STATE (NYS) ENERGY CONSERVATION CONSTRUCTION CODE (ECCC) SECTION C408. COMMISSIONING SHALL BE PERFORMED BY AN APPROVED THIRD-PARTY COMMISSIONING AGENCY HIRED BY THE ASSIGNED CONSTRUCTION MANAGER / CONTRACTOR. REFER TO SPECIFICATION SECTIONS 019113 - GENERAL COMMISSIONING REQUIREMENTS AND 230800 - COMMISSIONING OF MECHANICAL SYSTEMS FOR MORE INFORMATION.
2. PROVIDE DRAWINGS, OPERATION & MAINTENANCE (O&M) MANUALS, AND SYSTEM BALANCING REPORTS TO BUILDING OWNER OR OWNER'S AUTHORIZED AGENT WITHIN 90 DAYS OF THE DATE OF RECEIPT OF THE CERTIFICATE OF OCCUPANCY OR LETTER OF COMPLETION IN ACCORDANCE WITH THE 2025 NYS ECCC SECTION C408.2.5.
3. COMMISSIONING AGENT SHALL PROVIDE FINAL COMMISSIONING REPORT TO THE BUILDING OWNER OR OWNER'S AUTHORIZED AGENT WITHIN 90 DAYS OF THE RECEIPT OF THE CERTIFICATE OF OCCUPANCY OR LETTER OF COMPLETION IN ACCORDANCE WITH THE REQUIREMENTS OF THE 2025 NYS ECCC SECTION C408.2.5.4.


H2M architects + engineers
1133 Westchester Avenue, Suite N-210
White Plains, NY 10605
914.358.5623 • www.h2m.com
NY Architecture & Landscape Architecture: No Certificate Required
NY Engineering Certificate of Authorization No.: 0018178


CONSULTANTS:

| MARK | DATE | DESCRIPTION |
|---|---|---|
| | | |

STATE OF NEW YORK · JOHN C. MORRIS III · LICENSED PROFESSIONAL ENGINEER · 057554-1

05/31/2028 Exp. Date

J. CHRIS MORRIS III, P.E.
NY PROFESSIONAL ENGINEER Lic. No. 057554


"IN ACCORDANCE WITH ARTICLE 145, SECTION 7209 OF THE NYS EDUCATION LAW, ALTERATION OF THIS DOCUMENT EXCEPT BY A LICENSED PROFESSIONAL IS ILLEGAL."


| DESIGNED BY: | DRAWN BY: | CHECKED BY: | REVIEWED BY: |
|---|---|---|---|
| W. MAGIERA | W. MAGIERA | K. WEILER | C. MORRIS |

| PROJECT No: | DATE: | SCALE: |
|---|---|---|
| SMSD2505 | OCTOBER 2026 | AS SHOWN |

CLIENT

**SOMERS CENTRAL SCHOOL DISTRICT**

**VARIOUS UPGRADES AT PRIMROSE ELEMENTARY SCHOOL**

**110 PRIMROSE STREET LINCOLNDALE, NY 10540**

**SED #: 66-21-01-06-0-002-017**

CONTRACT

**CONTRACT M MECHANICAL CONSTRUCTION**

STATUS

**FOR BID**

SHEET TITLE


**MECHANICAL GENERAL NOTES, LEGENDS, AND ABBREVIATIONS**

DRAWING No.

**PE-M 001.00**


C:\Users\wmagiera\Documents_Revit Backup\SMSD2505_Central25_M_wmagieraSMDSX.rvt

10/29/2025 2:31:07 PM

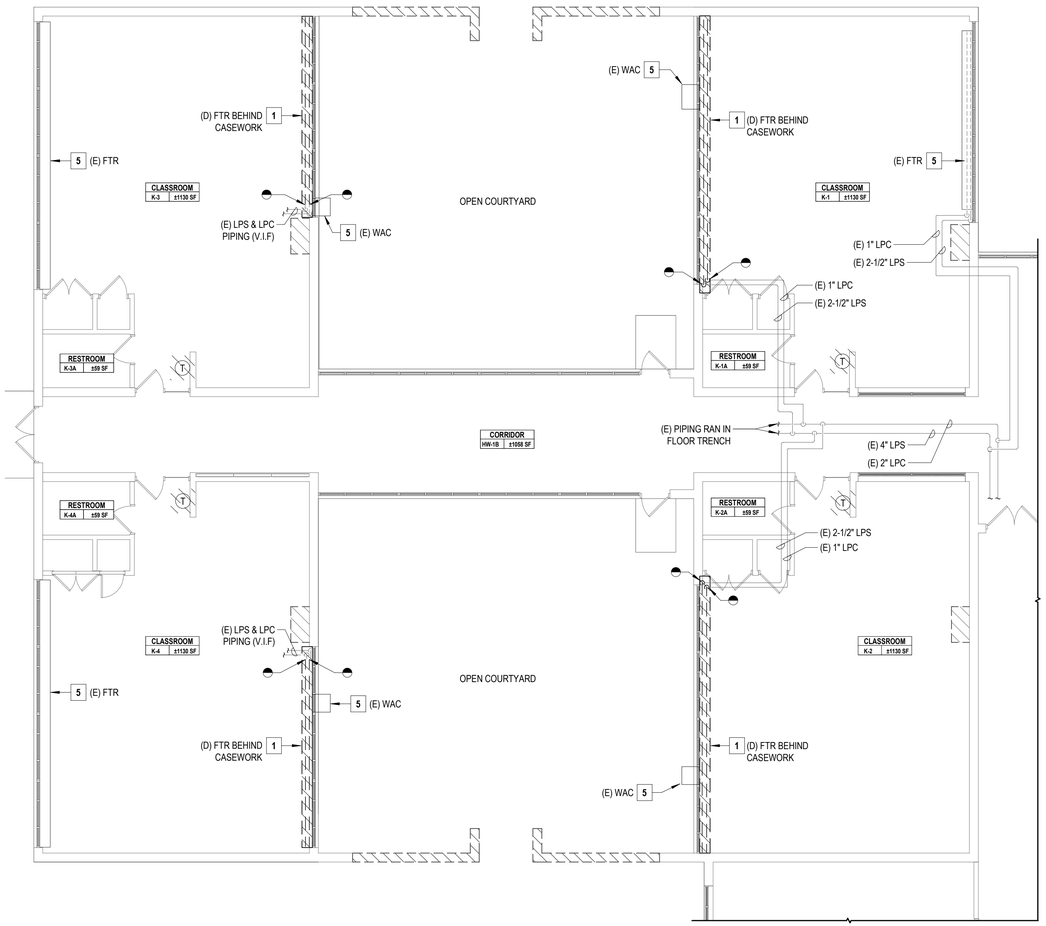


## 1 MECHANICAL FIRST FLOOR DEMOLITION PLAN - PART 'A-M1'

SCALE: 1/8" = 1'-0"

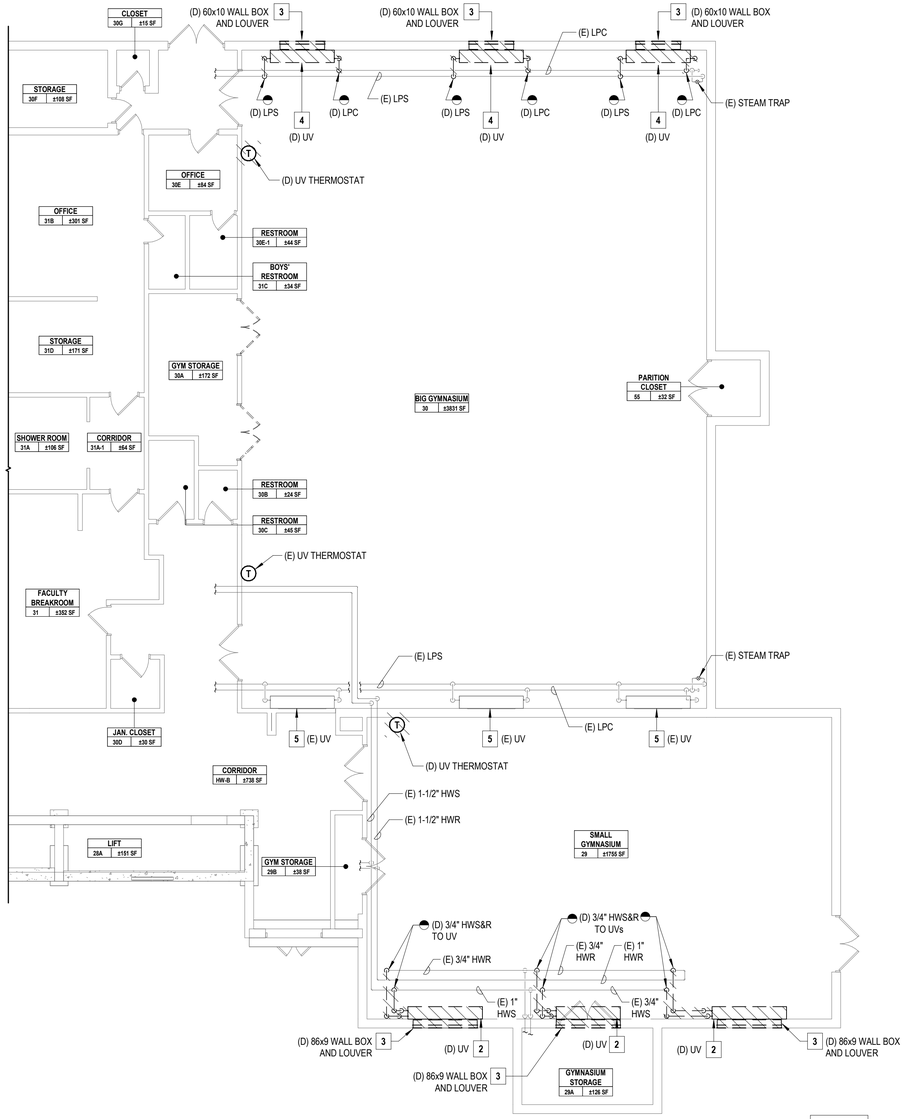


## 2 MECHANICAL BASEMENT DEMOLITION PLAN - PART 'A-M2'


SCALE: 1/8" = 1'-0"

## GENERAL NOTES

1. THE EXISTING CONDITIONS SHOWN ON THE CONTRACT DRAWINGS ARE BASED ON LIMITED FIELD SURVEY AND EXISTING DOCUMENTATION. THE CONTRACTOR SHALL BE RESPONSIBLE FOR VERIFICATION OF ALL EXISTING CONDITIONS PRIOR TO THE COMMENCEMENT OF DEMOLITION / NEW WORK AND PURCHASE OF NEW EQUIPMENT. SHOULD THERE BE A CONFLICT, THE CONTRACTOR SHALL ALERT THE ARCHITECT / ENGINEER IN WRITING.
2. THE CONTRACTOR SHALL TAKE CARE NOT TO DAMAGE ADJOINING SURFACES OUTSIDE THE CONTRACT AREA OR SCOPE OF WORK. THE CONTRACTOR SHALL BE RESPONSIBLE FOR RESTORING EXISTING CONDITIONS AND / OR FINISHES DAMAGED DURING CONSTRUCTION, INCLUDING PATCHING AND PAINTING DEEMED NECESSARY BY THE ARCHITECT / ENGINEER AT NO ADDITIONAL COST TO THE OWNER.
3. THE CONTRACTOR SHALL REMOVE AND DISPOSE OF ALL CONSTRUCTION DEBRIS AND UNWANTED MATERIAL LEGALLY OFF-SITE IN ACCORDANCE WITH THE PROJECT SPECIFICATIONS AND AS PER THEIR SCOPE OF WORK.

## X MECHANICAL DEMOLITION KEYNOTES

1. THE CONTRACTOR SHALL DISCONNECT, REMOVE, AND DISPOSE OF THE EXISTING STEAM FINNED-TUBE RADIATOR, CONTROL VALVE, RADIATOR ENCLOSURE, WALL BRACKETS, AND ALL RELATED APPURTENANCES IN APPROXIMATELY THIS LOCATION. DISCONNECT, REMOVE, AND DISPOSE OF ASSOCIATED STEAM AND CONDENSATE RETURN PIPING BACK TO POINT INDICATED ON THE DRAWING OR THE ASSOCIATED PIPING MAINS. FOR PIPING NOT SHOWN, THE CONTRACTOR SHALL FIELD VERIFY THE ROUTING OF THE EXISTING PIPING BACK TO THE NEAREST PIPING MAINS. TEMPORARILY CAP PIPING AT THE POINT INDICATED OR AT THE PIPING MAINS. DISCONNECT, REMOVE, AND DISPOSE OF THE ASSOCIATED WALL-MOUNTED THERMOSTAT.
2. THE CONTRACTOR SHALL DISCONNECT, REMOVE, AND DISPOSE OF THE EXISTING HOT WATER UNIT VENTILATOR SERVING THE SMALL GYMNASIUM. DISCONNECT, REMOVE, AND DISPOSE OF ASSOCIATED HOT WATER SUPPLY AND RETURN PIPING, PIPING INSULATION, AND RELATED APPURTENANCES BACK TO THE POINT INDICATED ON THE DRAWING. TEMPORARILY CAP PIPING. DISCONNECT, REMOVE, AND DISPOSE OF THE ASSOCIATED WALL-MOUNTED THERMOSTAT.
3. THE CONTRACTOR SHALL DISCONNECT, REMOVE, AND DISPOSE OF THE WALL BOX AND OUTSIDE AIR INTAKE LOUVER ASSOCIATED WITH THE INDICATED UNIT VENTILATOR. TEMPORARILY SEAL OPENINGS IN WALL TO MAKE WEATHERTIGHT UNTIL NEW LOUVERS ARE INSTALLED DURING THE NEW WORK PHASE.
4. THE CONTRACTOR SHALL DISCONNECT, REMOVE, AND DISPOSE OF THE EXISTING STEAM UNIT VENTILATOR SERVING THE BIG GYMNASIUM. DISCONNECT, REMOVE, AND DISPOSE OF THE ASSOCIATED STEAM AND CONDENSATE RETURN PIPING, PIPING INSULATION, AND RELATED APPURTENANCES BACK TO THE POINT INDICATED ON THE DRAWING. TEMPORARILY CAP PIPING. DISCONNECT, REMOVE, AND DISPOSE OF THE ASSOCIATED EQUIPMENT HANGERS AND SUPPORTS. DISCONNECT, REMOVE, AND DISPOSE OF THE ASSOCIATED WALL-MOUNTED THERMOSTAT.
5. EXISTING TO REMAIN.

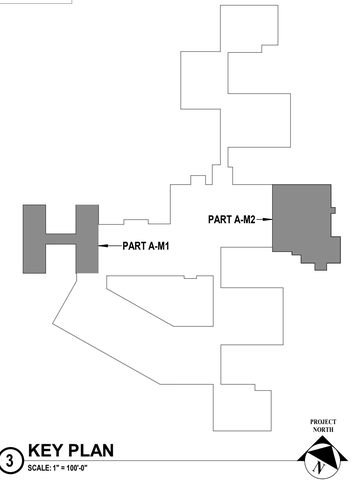


## 3 KEY PLAN

SCALE: 1" = 100'-0"

H2M architects + engineers
1133 Westchester Avenue, Suite N-210
White Plains, NY 10605
914.358.5623 • www.h2m.com
NY Architecture & Landscape Architecture: No Certificate Required
NY Engineering Certificate of Authorization No.: 0018178

CONSULTANTS:

| MARK | DATE | DESCRIPTION |
|---|---|---|
| | | |

STATE OF NEW YORK · JOHN C. MORRIS III · 057554-1 · LICENSED PROFESSIONAL ENGINEER

05/31/2026
Exp. Date

J. CHRIS MORRIS III, P.E.
NY PROFESSIONAL ENGINEER Lic. No. 057554

"IN ACCORDANCE WITH ARTICLE 145, SECTION 7209 OF THE NYS EDUCATION LAW, ALTERATION OF THIS DOCUMENT EXCEPT BY A LICENSED PROFESSIONAL IS ILLEGAL."

| DESIGNED BY: | DRAWN BY: | CHECKED BY: | REVIEWED BY: |
|---|---|---|---|
| W. MAGIERA | W. MAGIERA | K. WEILER | C. MORRIS |

| PROJECT No: | DATE: | SCALE: |
|---|---|---|
| SMSD2505 | OCTOBER 2026 | AS SHOWN |

CLIENT

**SOMERS CENTRAL SCHOOL DISTRICT**

**VARIOUS UPGRADES AT PRIMROSE ELEMENTARY SCHOOL**

**110 PRIMROSE STREET LINCOLNDALE, NY 10540**

**SED #: 66-21-01-06-0-002-017**

CONTRACT

**CONTRACT M MECHANICAL CONSTRUCTION**

STATUS

**FOR BID**

SHEET TITLE

**MECHANICAL FIRST FLOOR DEMOLITION PLAN - PART 'A-M1' & PART 'A-M2'**

DRAWING No.

**PE-MD 110.00**

C:\Users\wmagiera\Documents_Revit Backup\SMSD2505_Central25_M_wmagieraSNDSX.rvt
10/29/2026 2:31:08 PM


## GENERAL NOTES

1. THE EXISTING CONDITIONS SHOWN ON THE CONTRACT DRAWINGS ARE BASED ON LIMITED FIELD SURVEY AND EXISTING DOCUMENTATION. THE CONTRACTOR SHALL BE RESPONSIBLE FOR VERIFICATION OF ALL EXISTING CONDITIONS PRIOR TO THE COMMENCEMENT OF DEMOLITION / NEW WORK AND PURCHASE OF NEW EQUIPMENT. SHOULD THERE BE A CONFLICT, THE CONTRACTOR SHALL ALERT THE ARCHITECT / ENGINEER IN WRITING.
2. THE CONTRACTOR SHALL TAKE CARE NOT TO DAMAGE ADJOINING SURFACES OUTSIDE THE CONTRACT AREA OR SCOPE OF WORK. THE CONTRACTOR SHALL BE RESPONSIBLE FOR RESTORING EXISTING CONDITIONS AND / OR FINISHES DAMAGED DURING CONSTRUCTION, INCLUDING PATCHING AND PAINTING DEEMED NECESSARY BY THE ARCHITECT / ENGINEER AT NO ADDITIONAL COST TO THE OWNER.
3. THE CONTRACTOR SHALL REMOVE AND DISPOSE OF ALL CONSTRUCTION DEBRIS AND UNWANTED MATERIAL LEGALLY OFF-SITE IN ACCORDANCE WITH THE PROJECT SPECIFICATIONS AND AS PER THEIR SCOPE OF WORK.


## MECHANICAL DEMOLITION KEYNOTES

X

1. THE CONTRACTOR SHALL DISCONNECT, REMOVE, AND DISPOSE OF THE EXISTING STEAM FINNED-TUBE RADIATOR, CONTROL VALVE, RADIATOR ENCLOSURE, WALL BRACKETS, AND ALL RELATED APPURTENANCES IN APPROXIMATELY THIS LOCATION. DISCONNECT, REMOVE, AND DISPOSE OF ASSOCIATED STEAM AND CONDENSATE RETURN PIPING BACK TO POINT INDICATED ON THE DRAWING OR THE ASSOCIATED PIPING MAINS. FOR PIPING NOT SHOWN, THE CONTRACTOR SHALL FIELD VERIFY THE ROUTING OF THE EXISTING PIPING BACK TO THE NEAREST PIPING MAINS. TEMPORARILY CAP PIPING AT THE POINT INDICATED OR AT THE PIPING MAINS. DISCONNECT, REMOVE, AND DISPOSE OF THE ASSOCIATED WALL-MOUNTED THERMOSTAT.
2. THE CONTRACTOR SHALL DISCONNECT, REMOVE, AND DISPOSE OF THE EXISTING HOT WATER UNIT VENTILATOR IN APPROXIMATELY THIS LOCATION. DISCONNECT, REMOVE, AND DISPOSE OF ASSOCIATED HOT WATER SUPPLY AND RETURN PIPING, PIPE INSULATION, VALVES, AND RELATED APPURTENANCES BACK TO THE POINT INDICATED ON THE DRAWING. FOR PIPING NOT SHOWN, THE CONTRACTOR SHALL FIELD VERIFY THE ROUTING OF THE EXISTING PIPING BACK TO THE NEAREST PIPING MAINS. TEMPORARILY CAP PIPING AT THE POINT INDICATED OR AT THE PIPING MAINS. DISCONNECT, REMOVE, AND DISPOSE OF THE ASSOCIATED WALL-MOUNTED THERMOSTAT.
3. THE CONTRACTOR SHALL DISCONNECT, REMOVE, AND DISPOSE OF THE WALL BOX AND OUTSIDE AIR INTAKE LOUVER ASSOCIATED WITH THE INDICATED UNIT VENTILATOR. TEMPORARILY SEAL OPENINGS IN WALL TO MAKE WEATHERTIGHT UNTIL NEW LOUVERS ARE INSTALLED DURING THE NEW WORK PHASE.
4. THE CONTRACTOR SHALL DISCONNECT, REMOVE, AND DISPOSE OF THE EXISTING HOT WATER FINNED-TUBE RADIATOR, CONTROL VALVE, RADIATOR ENCLOSURE, WALL BRACKETS, AND ALL RELATED APPURTENANCES IN APPROXIMATELY THIS LOCATION. DISCONNECT, REMOVE, AND DISPOSE OF ASSOCIATED HOT WATER SUPPLY AND RETURN PIPING BACK TO POINT INDICATED ON THE DRAWING OR THE ASSOCIATED PIPING MAINS. FOR PIPING NOT SHOWN, THE CONTRACTOR SHALL FIELD VERIFY THE ROUTING OF THE EXISTING PIPING BACK TO THE NEAREST PIPING MAINS. TEMPORARILY CAP PIPING AT THE POINT INDICATED OR AT THE PIPING MAINS.
5. EXISTING TO REMAIN.
6. THE CONTRACTOR SHALL DISCONNECT, REMOVE, AND DISPOSE OF THE INDICATED RELIEF AIR LOUVER.

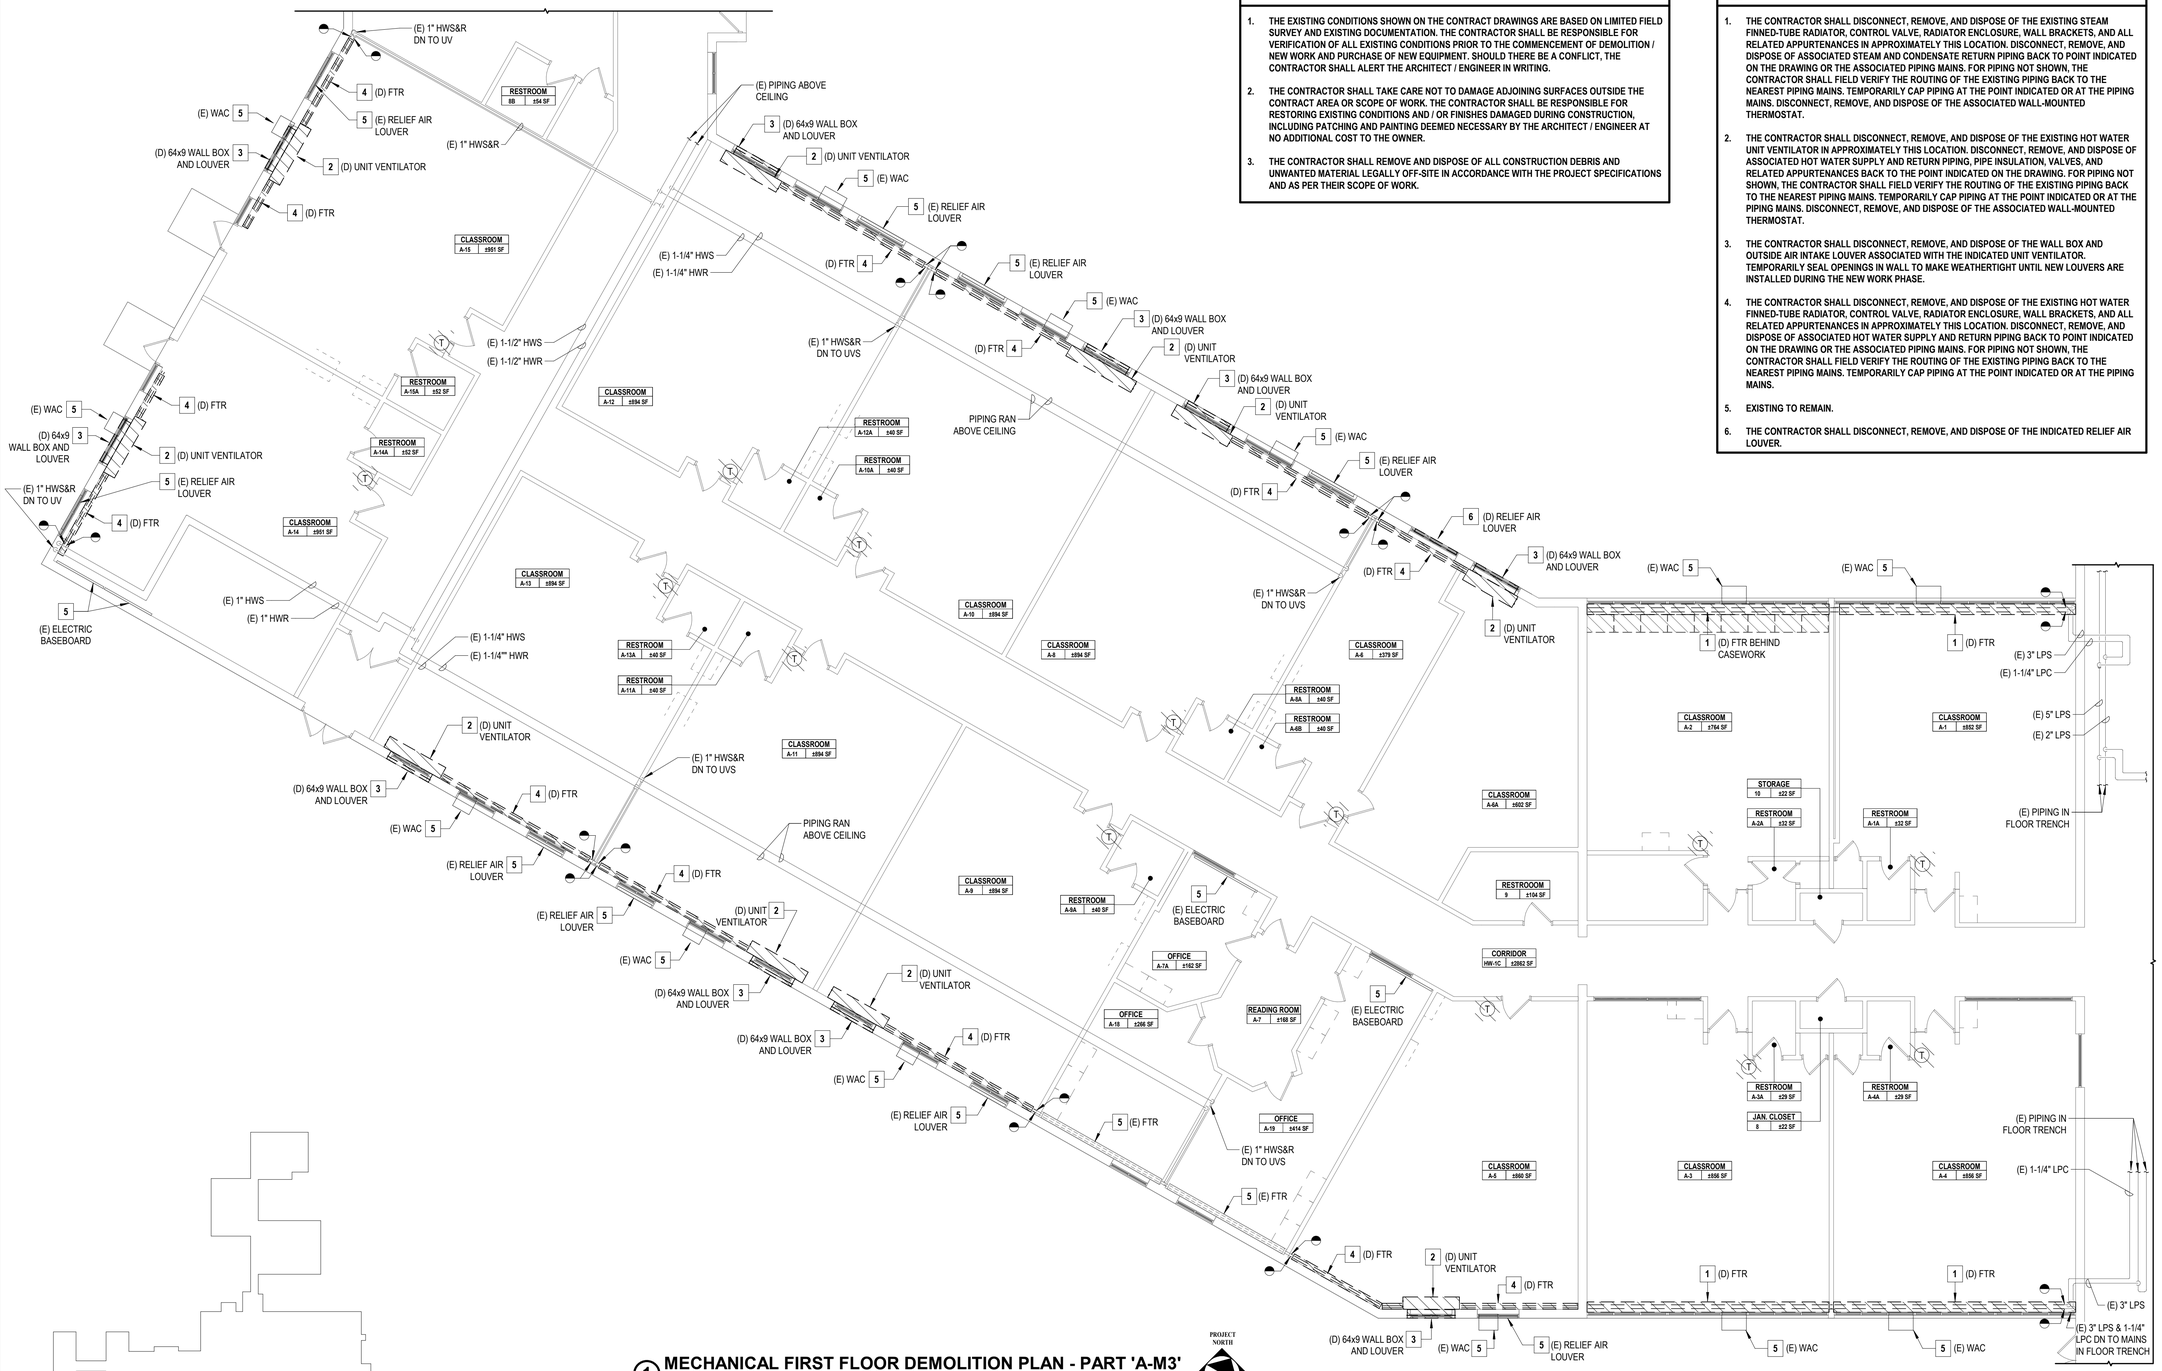


1 **MECHANICAL FIRST FLOOR DEMOLITION PLAN - PART 'A-M3'**
SCALE: 1/8" = 1'-0"

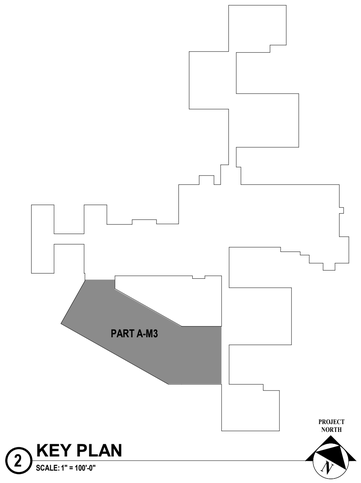


2 **KEY PLAN**
SCALE: 1" = 100'-0"


H 2 M architects + engineers

1133 Westchester Avenue, Suite N-210
White Plains, NY 10605
914.358.5623 • www.h2m.com
NY Architecture & Landscape Architecture: No Certificate Required
NY Engineering Certificate of Authorization No.: 0018178


CONSULTANTS:

| MARK | DATE | DESCRIPTION |
|---|---|---|
| | | |

STATE OF NEW YORK · JOHN C. MORRIS III · 057554-1 · LICENSED PROFESSIONAL ENGINEER

05/31/2028 Exp. Date

**J. CHRIS MORRIS III, P.E.**
NY PROFESSIONAL ENGINEER Lic. No. 057554


"IN ACCORDANCE WITH ARTICLE 145, SECTION 7209 OF THE NYS EDUCATION LAW, ALTERATION OF THIS DOCUMENT EXCEPT BY A LICENSED PROFESSIONAL IS ILLEGAL."


| DESIGNED BY: | DRAWN BY: | CHECKED BY: | REVIEWED BY: |
|---|---|---|---|
| W. MAGIERA | W. MAGIERA | K. WEILER | C. MORRIS |

| PROJECT No: | DATE: | SCALE: |
|---|---|---|
| SMSD2505 | OCTOBER 2026 | AS SHOWN |

CLIENT

**SOMERS CENTRAL SCHOOL DISTRICT**

**VARIOUS UPGRADES AT PRIMROSE ELEMENTARY SCHOOL**

**110 PRIMROSE STREET**
**LINCOLNDALE, NY 10540**

**SED #: 66-21-01-06-0-002-017**

CONTRACT

**CONTRACT M**
**MECHANICAL CONSTRUCTION**

STATUS

**FOR BID**


SHEET TITLE

**MECHANICAL FIRST FLOOR DEMOLITION PLAN - PART 'A-M3'**

DRAWING No.

**PE-MD 111.00**



C:\Users\wmagiera\Documents_Revit Backup\SMSD2505_Central25_M_wmagieraSND5X.rvt
10/28/2026 2:31:10 PM

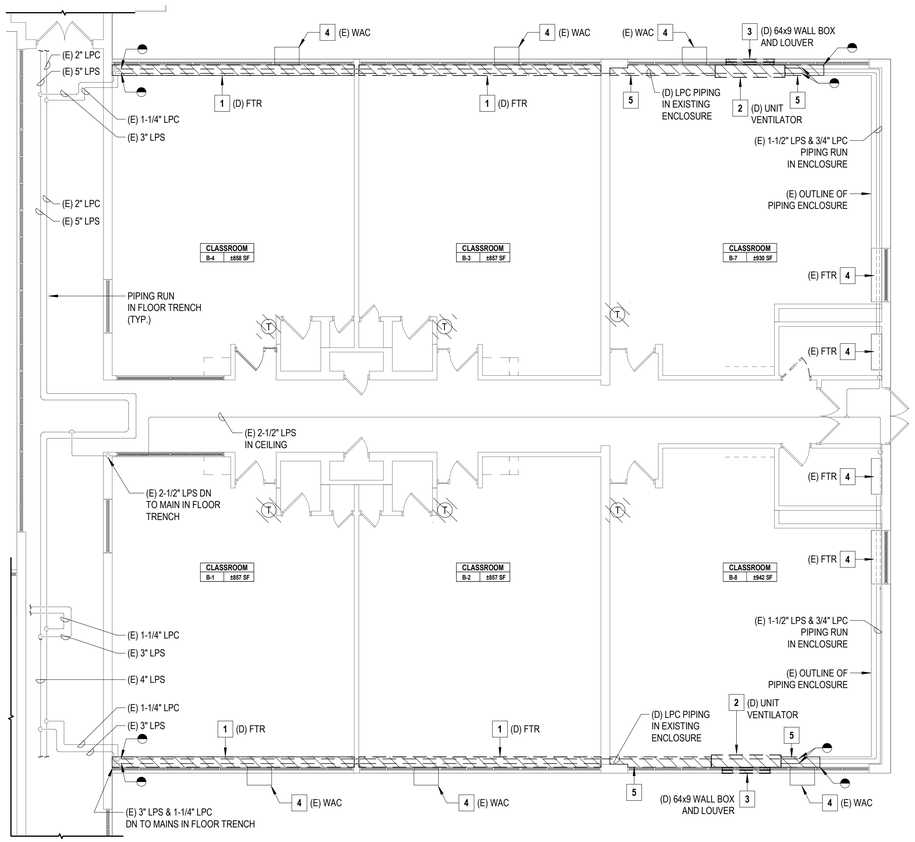


## 1 MECHANICAL FIRST FLOOR DEMOLITION PLAN - PART 'A-M4'

SCALE: 1/8" = 1'-0"

PROJECT NORTH

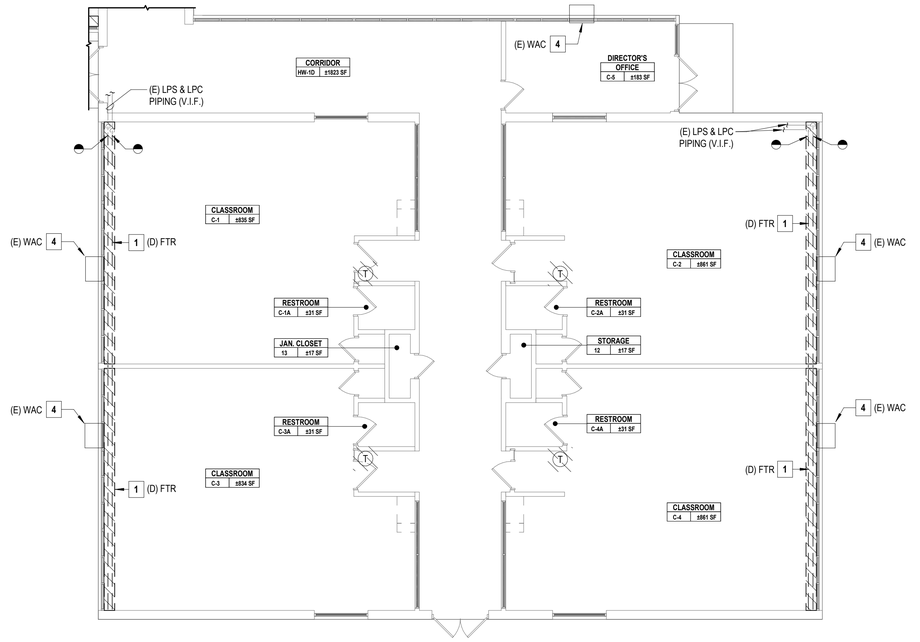


## 2 MECHANICAL FIRST FLOOR DEMOLITION PLAN - PART 'A-M5'

SCALE: 1/8" = 1'-0"


PROJECT NORTH

### GENERAL NOTES

1. THE EXISTING CONDITIONS SHOWN ON THE CONTRACT DRAWINGS ARE BASED ON LIMITED FIELD SURVEY AND EXISTING DOCUMENTATION. THE CONTRACTOR SHALL BE RESPONSIBLE FOR VERIFICATION OF ALL EXISTING CONDITIONS PRIOR TO THE COMMENCEMENT OF DEMOLITION / NEW WORK AND PURCHASE OF NEW EQUIPMENT. SHOULD THERE BE A CONFLICT, THE CONTRACTOR SHALL ALERT THE ARCHITECT / ENGINEER IN WRITING.
2. THE CONTRACTOR SHALL TAKE CARE NOT TO DAMAGE ADJOINING SURFACES OUTSIDE THE CONTRACT AREA OR SCOPE OF WORK. THE CONTRACTOR SHALL BE RESPONSIBLE FOR RESTORING EXISTING CONDITIONS AND / OR FINISHES DAMAGED DURING CONSTRUCTION, INCLUDING PATCHING AND PAINTING DEEMED NECESSARY BY THE ARCHITECT / ENGINEER AT NO ADDITIONAL COST TO THE OWNER.
3. THE CONTRACTOR SHALL REMOVE AND DISPOSE OF ALL CONSTRUCTION DEBRIS AND UNWANTED MATERIAL LEGALLY OFF-SITE IN ACCORDANCE WITH THE PROJECT SPECIFICATIONS AND AS PER THEIR SCOPE OF WORK.

### X MECHANICAL DEMOLITION KEYNOTES

1. THE CONTRACTOR SHALL DISCONNECT, REMOVE, AND DISPOSE OF THE EXISTING STEAM FINNED-TUBE RADIATOR, CONTROL VALVE, RADIATOR ENCLOSURE, WALL BRACKETS, AND ALL RELATED APPURTENANCES IN APPROXIMATELY THIS LOCATION. DISCONNECT, REMOVE, AND DISPOSE OF ASSOCIATED STEAM AND CONDENSATE RETURN PIPING BACK TO POINT INDICATED ON THE DRAWING OR THE ASSOCIATED PIPING MAINS. FOR PIPING NOT SHOWN, THE CONTRACTOR SHALL FIELD VERIFY THE ROUTING OF THE EXISTING PIPING BACK TO THE NEAREST PIPING MAINS. TEMPORARILY CAP PIPING AT THE POINT INDICATED OR AT THE PIPING MAINS. DISCONNECT, REMOVE, AND DISPOSE OF THE ASSOCIATED WALL-MOUNTED THERMOSTAT.
2. THE CONTRACTOR SHALL DISCONNECT, REMOVE, AND DISPOSE OF THE EXISTING STEAM UNIT VENTILATOR IN APPROXIMATELY THIS LOCATION. DISCONNECT, REMOVE, AND DISPOSE OF ASSOCIATED STEAM AND CONDENSATE RETURN PIPING, PIPE INSULATION, AND RELATED APPURTENANCES BACK TO THE POINT INDICATED ON THE DRAWING. TEMPORARILY CAP PIPING. DISCONNECT, REMOVE, AND DISPOSE OF THE ASSOCIATED WALL-MOUNTED THERMOSTAT.
3. THE CONTRACTOR SHALL DISCONNECT, REMOVE, AND DISPOSE OF THE WALL BOX AND OUTSIDE AIR INTAKE LOUVER ASSOCIATED WITH THE INDICATED UNIT VENTILATOR. TEMPORARILY SEAL OPENINGS IN WALL TO MAKE WEATHERTIGHT UNTIL NEW LOUVERS ARE INSTALLED DURING THE NEW WORK PHASE.
4. EXISTING TO REMAIN.
5. THE CONTRACTOR SHALL DISCONNECT, REMOVE, AND DISPOSE OF THE EXISTING WALL-MOUNTED PIPING ENCLOSURE, SUPPORTS, WALL BRACKETS, AND RELATED APPURTENANCES IN APPROXIMATELY THIS LOCATION. DEMOLISH THE ENCLOSURE AS REQUIRED TO ALLOW FOR THE DISCONNECTION OF EXISTING STEAM AND CONDENSATE RETURN PIPING.

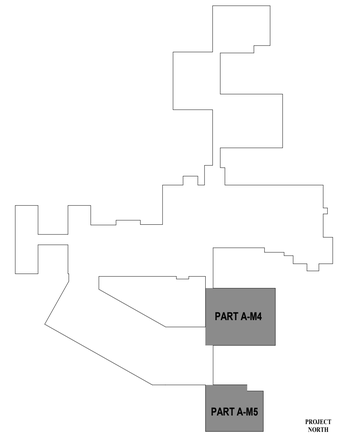


## 3 KEY PLAN

SCALE: 1" = 100'-0"

PROJECT NORTH

H 2 M architects + engineers
1133 Westchester Avenue, Suite N-210
White Plains, NY 10605
914.358.5623 • www.h2m.com
NY Architecture & Landscape Architecture: No Certificate Required
NY Engineering Certificate of Authorization No.: 0018178

CONSULTANTS:

| MARK | DATE | DESCRIPTION |
|---|---|---|
| | | |

STATE OF NEW YORK · JOHN C. MORRIS III · LICENSED PROFESSIONAL ENGINEER · 057554-1

05/31/2028
Exp. Date

J. CHRIS MORRIS III, P.E.
NY PROFESSIONAL ENGINEER Lic. No. 057554

"IN ACCORDANCE WITH ARTICLE 145, SECTION 7209 OF THE NYS EDUCATION LAW, ALTERATION OF THIS DOCUMENT EXCEPT BY A LICENSED PROFESSIONAL IS ILLEGAL."

| DESIGNED BY: | DRAWN BY: | CHECKED BY: | REVIEWED BY: |
|---|---|---|---|
| W. MAGIERA | W. MAGIERA | K. WEILER | C. MORRIS |

| PROJECT No: | DATE: | SCALE: |
|---|---|---|
| SMSD2505 | OCTOBER 2026 | AS SHOWN |

CLIENT

**SOMERS CENTRAL SCHOOL DISTRICT**

**VARIOUS UPGRADES AT PRIMROSE ELEMENTARY SCHOOL**

**110 PRIMROSE STREET**
**LINCOLNDALE, NY 10540**

**SED #: 66-21-01-06-0-002-017**

CONTRACT

**CONTRACT M**
**MECHANICAL CONSTRUCTION**

STATUS

**FOR BID**

SHEET TITLE


**MECHANICAL FIRST FLOOR DEMOLITION PLAN - PART 'A-M4' & PART 'A-'M5'**

DRAWING No.

**PE-MD 112.00**

C:\Users\wmagiera\Documents_Revit Backup\SMSD2505_Central25_M_wmagieraSNDSX.rvt

10/29/2026 2:31:10 PM

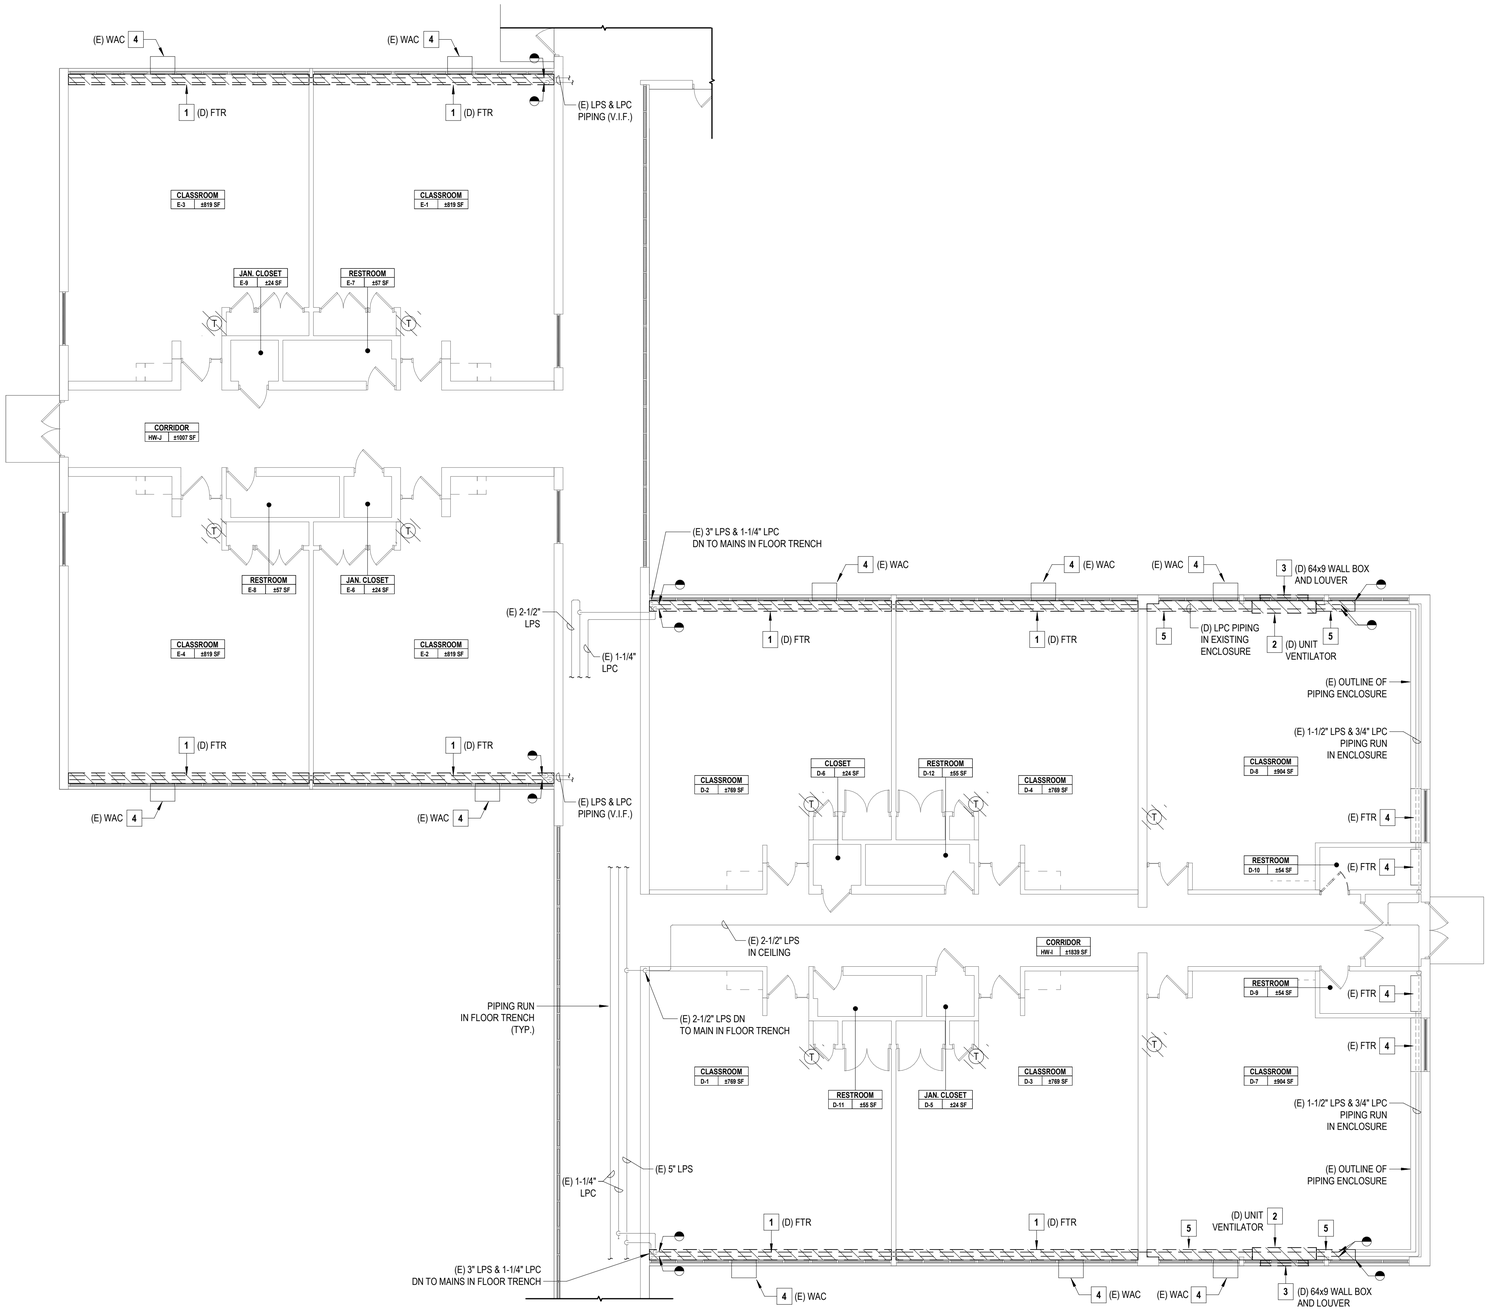


## 1 MECHANICAL FIRST FLOOR DEMOLITION PLAN - PART 'B-M1'


SCALE: 1/8" = 1'-0"

## GENERAL NOTES

1. THE EXISTING CONDITIONS SHOWN ON THE CONTRACT DRAWINGS ARE BASED ON LIMITED FIELD SURVEY AND EXISTING DOCUMENTATION. THE CONTRACTOR SHALL BE RESPONSIBLE FOR VERIFICATION OF ALL EXISTING CONDITIONS PRIOR TO THE COMMENCEMENT OF DEMOLITION / NEW WORK AND PURCHASE OF NEW EQUIPMENT. SHOULD THERE BE A CONFLICT, THE CONTRACTOR SHALL ALERT THE ARCHITECT / ENGINEER IN WRITING.
2. THE CONTRACTOR SHALL TAKE CARE NOT TO DAMAGE ADJOINING SURFACES OUTSIDE THE CONTRACT AREA OR SCOPE OF WORK. THE CONTRACTOR SHALL BE RESPONSIBLE FOR RESTORING EXISTING CONDITIONS AND / OR FINISHES DAMAGED DURING CONSTRUCTION, INCLUDING PATCHING AND PAINTING DEEMED NECESSARY BY THE ARCHITECT / ENGINEER AT NO ADDITIONAL COST TO THE OWNER.
3. THE CONTRACTOR SHALL REMOVE AND DISPOSE OF ALL CONSTRUCTION DEBRIS AND UNWANTED MATERIAL LEGALLY OFF-SITE IN ACCORDANCE WITH THE PROJECT SPECIFICATIONS AND AS PER THEIR SCOPE OF WORK.

## X MECHANICAL DEMOLITION KEYNOTES

1. THE CONTRACTOR SHALL DISCONNECT, REMOVE, AND DISPOSE OF THE EXISTING STEAM FINNED-TUBE RADIATOR, CONTROL VALVE, RADIATOR ENCLOSURE, WALL BRACKETS, AND ALL RELATED APPURTENANCES IN APPROXIMATELY THIS LOCATION. DISCONNECT, REMOVE, AND DISPOSE OF ASSOCIATED STEAM AND CONDENSATE RETURN PIPING BACK TO POINT INDICATED ON THE DRAWING OR THE ASSOCIATED PIPING MAINS. FOR PIPING NOT SHOWN, THE CONTRACTOR SHALL FIELD VERIFY THE ROUTING OF THE EXISTING PIPING BACK TO THE NEAREST PIPING MAINS. TEMPORARILY CAP PIPING AT THE POINT INDICATED OR AT THE PIPING MAINS. DISCONNECT, REMOVE, AND DISPOSE OF THE ASSOCIATED WALL-MOUNTED THERMOSTAT.
2. THE CONTRACTOR SHALL DISCONNECT, REMOVE, AND DISPOSE OF THE EXISTING STEAM UNIT VENTILATOR IN APPROXIMATELY THIS LOCATION. DISCONNECT, REMOVE, AND DISPOSE OF ASSOCIATED STEAM AND CONDENSATE RETURN PIPING, PIPE INSULATION, VALVES, AND RELATED APPURTENANCES BACK TO THE POINT INDICATED ON THE DRAWING. TEMPORARILY CAP PIPING. DISCONNECT, REMOVE, AND DISPOSE OF THE ASSOCIATED WALL-MOUNTED THERMOSTAT.
3. THE CONTRACTOR SHALL DISCONNECT, REMOVE, AND DISPOSE OF THE WALL BOX AND OUTSIDE AIR INTAKE LOUVER ASSOCIATED WITH THE INDICATED UNIT VENTILATOR. TEMPORARILY SEAL OPENINGS IN WALL TO MAKE WEATHERTIGHT UNTIL NEW LOUVERS ARE INSTALLED DURING THE NEW WORK PHASE.
4. EXISTING TO REMAIN.
5. THE CONTRACTOR SHALL DISCONNECT, REMOVE, AND DISPOSE OF THE EXISTING WALL-MOUNTED PIPING ENCLOSURE, SUPPORTS, WALL BRACKETS, AND RELATED APPURTENANCES IN APPROXIMATELY THIS LOCATION. DEMOLISH THE ENCLOSURE AS REQUIRED TO ALLOW FOR THE DISCONNECTION OF EXISTING STEAM AND CONDENSATE RETURN PIPING.

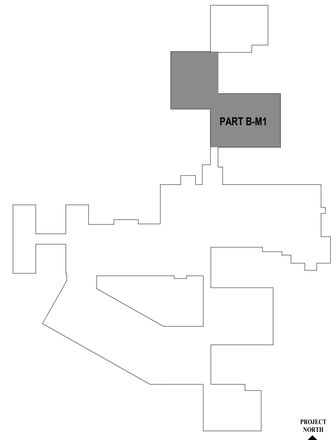


## 2 KEY PLAN

SCALE: 1" = 100'-0"

H2M architects + engineers
1133 Westchester Avenue, Suite N-210
White Plains, NY 10605
914.358.5623 • www.h2m.com
NY Architecture & Landscape Architecture: No Certificate Required
NY Engineering Certificate of Authorization No.: 0018178

CONSULTANTS:

| MARK | DATE | DESCRIPTION |
|---|---|---|
| | | |

STATE OF NEW YORK · JOHN C. MORRIS III · LICENSED PROFESSIONAL ENGINEER · 057554-1

05/31/2028
Exp. Date

J. CHRIS MORRIS III, P.E.
NY PROFESSIONAL ENGINEER Lic. No. 057554

"IN ACCORDANCE WITH ARTICLE 145, SECTION 7209 OF THE NYS EDUCATION LAW, ALTERATION OF THIS DOCUMENT EXCEPT BY A LICENSED PROFESSIONAL IS ILLEGAL."

| DESIGNED BY: | DRAWN BY: | CHECKED BY: | REVIEWED BY: |
|---|---|---|---|
| W. MAGIERA | W. MAGIERA | K. WEILER | C. MORRIS |

| PROJECT No: | DATE: | SCALE: |
|---|---|---|
| SMSD2505 | OCTOBER 2026 | AS SHOWN |

CLIENT

**SOMERS CENTRAL SCHOOL DISTRICT**

**VARIOUS UPGRADES AT PRIMROSE ELEMENTARY SCHOOL**

**110 PRIMROSE STREET LINCOLNDALE, NY 10540**

**SED #: 66-21-01-06-0-002-017**

CONTRACT

**CONTRACT M MECHANICAL CONSTRUCTION**

STATUS

**FOR BID**

SHEET TITLE

**MECHANICAL FIRST FLOOR DEMOLITION PLAN - PART 'B-M1'**

DRAWING No.

**PE-MD 113.00**

C:\Users\wmagiera\Documents_Revit Backup\SMSD2505_Central25_M_wmagieraSNDSX.rvt


10/29/2026 2:31:11 PM

## GENERAL NOTES

1. THE EXISTING CONDITIONS SHOWN ON THE CONTRACT DRAWINGS ARE BASED ON LIMITED FIELD SURVEY AND EXISTING DOCUMENTATION. THE CONTRACTOR SHALL BE RESPONSIBLE FOR VERIFICATION OF ALL EXISTING CONDITIONS PRIOR TO THE COMMENCEMENT OF DEMOLITION / NEW WORK AND PURCHASE OF NEW EQUIPMENT. SHOULD THERE BE A CONFLICT, THE CONTRACTOR SHALL ALERT THE ARCHITECT / ENGINEER IN WRITING.
2. THE CONTRACTOR SHALL TAKE CARE NOT TO DAMAGE ADJOINING SURFACES OUTSIDE THE CONTRACT AREA OR SCOPE OF WORK. THE CONTRACTOR SHALL BE RESPONSIBLE FOR RESTORING EXISTING CONDITIONS AND / OR FINISHES DAMAGED DURING CONSTRUCTION, INCLUDING PATCHING AND PAINTING DEEMED NECESSARY BY THE ARCHITECT / ENGINEER AT NO ADDITIONAL COST TO THE OWNER.
3. THE CONTRACTOR SHALL REMOVE AND DISPOSE OF ALL CONSTRUCTION DEBRIS AND UNWANTED MATERIAL LEGALLY OFF-SITE IN ACCORDANCE WITH THE PROJECT SPECIFICATIONS AND AS PER THEIR SCOPE OF WORK.


## X MECHANICAL DEMOLITION KEYNOTES

1. THE CONTRACTOR SHALL DISCONNECT, REMOVE, AND DISPOSE OF THE EXISTING STEAM FINNED-TUBE RADIATOR, CONTROL VALVE, RADIATOR ENCLOSURE, WALL BRACKETS, AND ALL RELATED APPURTENANCES IN APPROXIMATELY THIS LOCATION. DISCONNECT, REMOVE, AND DISPOSE OF ASSOCIATED STEAM AND CONDENSATE RETURN PIPING BACK TO POINT INDICATED ON THE DRAWING OR THE ASSOCIATED PIPING MAINS. FOR PIPING NOT SHOWN, THE CONTRACTOR SHALL FIELD VERIFY THE ROUTING OF THE EXISTING PIPING BACK TO THE NEAREST PIPING MAINS. TEMPORARILY CAP PIPING AT THE POINT INDICATED OR AT THE PIPING MAINS. DISCONNECT, REMOVE, AND DISPOSE OF THE ASSOCIATED WALL-MOUNTED THERMOSTAT.
2. EXISTING TO REMAIN.

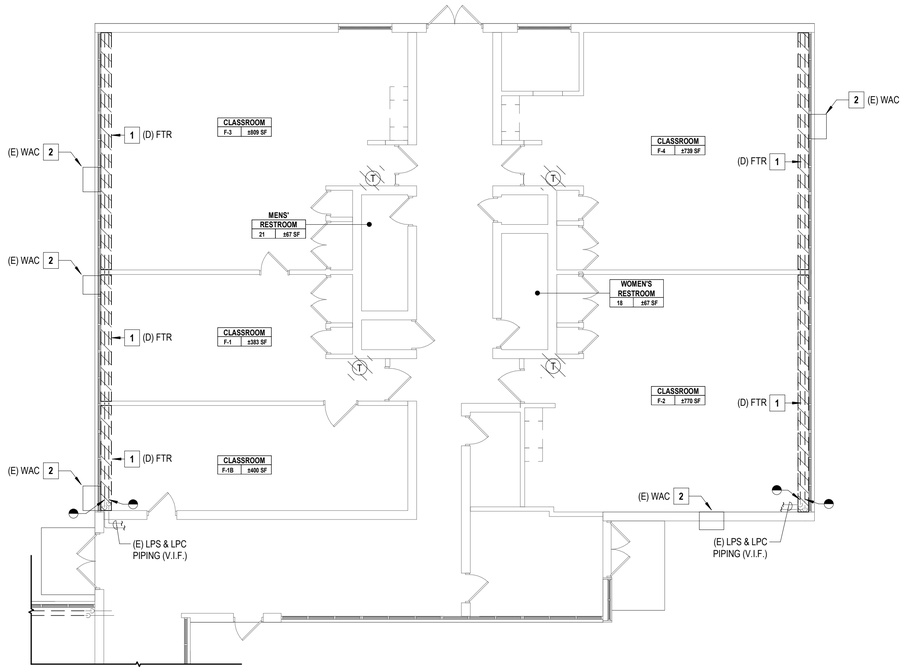


1 MECHANICAL FIRST FLOOR DEMOLITION PLAN - PART 'B-M2'
SCALE: 1/8" = 1'-0"

PROJECT NORTH

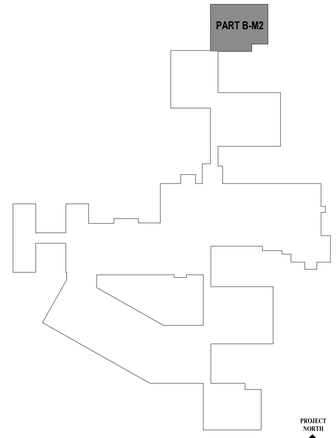


2 KEY PLAN
SCALE: 1" = 100'-0"

PROJECT NORTH

H2M architects + engineers
1133 Westchester Avenue, Suite N-210
White Plains, NY 10605
914.358.5623 • www.h2m.com
NY Architecture & Landscape Architecture: No Certificate Required
NY Engineering Certificate of Authorization No.: 0018178

CONSULTANTS:

| MARK | DATE | DESCRIPTION |
|---|---|---|
| | | |
| | | |
| | | |
| | | |
| | | |
| | | |
| | | |
| | | |
| | | |
| | | |

STATE OF NEW YORK · JOHN C. MORRIS III · 057554-1 · LICENSED PROFESSIONAL ENGINEER

05/31/2028
Exp. Date

J. CHRIS MORRIS III, P.E.
NY PROFESSIONAL ENGINEER Lic. No. 057554

"IN ACCORDANCE WITH ARTICLE 145, SECTION 7209 OF THE NYS EDUCATION LAW, ALTERATION OF THIS DOCUMENT EXCEPT BY A LICENSED PROFESSIONAL IS ILLEGAL."

| DESIGNED BY: | DRAWN BY: | CHECKED BY: | REVIEWED BY: |
|---|---|---|---|
| W. MAGIERA | W. MAGIERA | K. WEILER | C. MORRIS |

| PROJECT No: | DATE: | SCALE: |
|---|---|---|
| SMSD2505 | OCTOBER 2026 | AS SHOWN |

CLIENT

**SOMERS CENTRAL SCHOOL DISTRICT**

**VARIOUS UPGRADES AT PRIMROSE ELEMENTARY SCHOOL**

**110 PRIMROSE STREET**
**LINCOLNDALE, NY 10540**

**SED #: 66-21-01-06-0-002-017**

CONTRACT

**CONTRACT M**
**MECHANICAL CONSTRUCTION**

STATUS

**FOR BID**


SHEET TITLE

**MECHANICAL FIRST FLOOR DEMOLITION PLAN - PART 'B-M2'**

DRAWING No.

**PE-MD 114.00**

C:\Users\wmagiera\Documents_Revit Backup\SMSD2505_Central25_M_wmagieraSNDSX.rvt
10/29/2026 2:31:12 PM

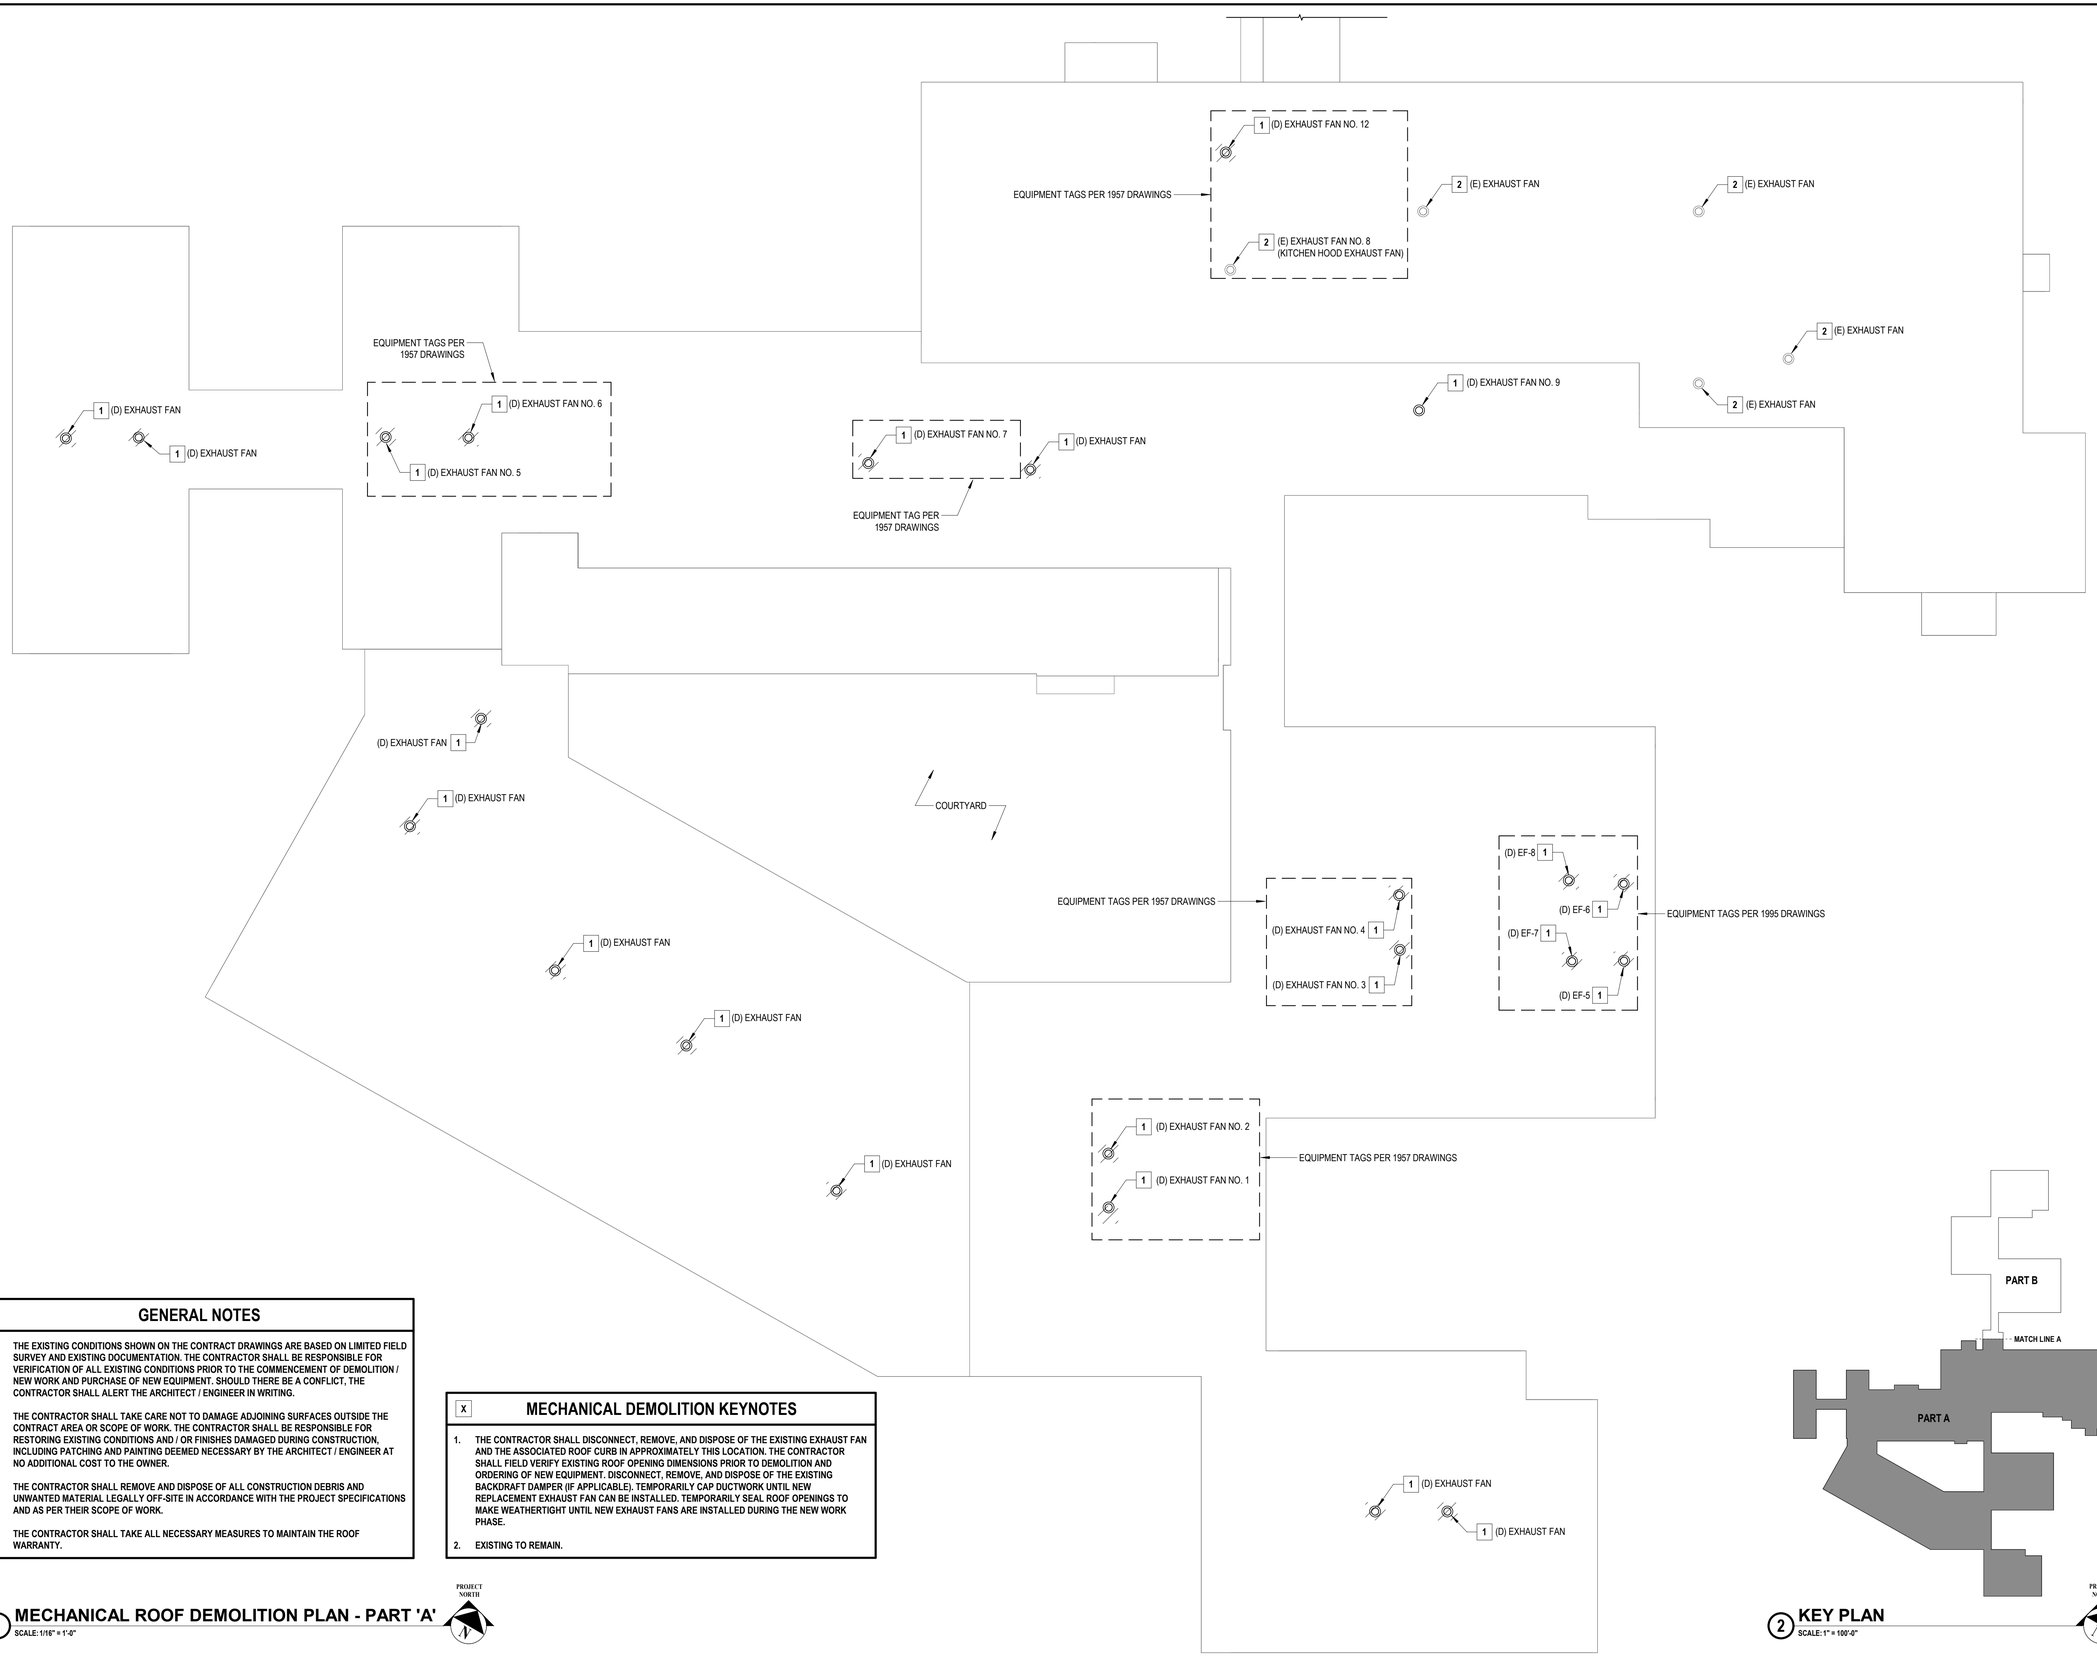


## GENERAL NOTES

1. THE EXISTING CONDITIONS SHOWN ON THE CONTRACT DRAWINGS ARE BASED ON LIMITED FIELD SURVEY AND EXISTING DOCUMENTATION. THE CONTRACTOR SHALL BE RESPONSIBLE FOR VERIFICATION OF ALL EXISTING CONDITIONS PRIOR TO THE COMMENCEMENT OF DEMOLITION / NEW WORK AND PURCHASE OF NEW EQUIPMENT. SHOULD THERE BE A CONFLICT, THE CONTRACTOR SHALL ALERT THE ARCHITECT / ENGINEER IN WRITING.
2. THE CONTRACTOR SHALL TAKE CARE NOT TO DAMAGE ADJOINING SURFACES OUTSIDE THE CONTRACT AREA OR SCOPE OF WORK. THE CONTRACTOR SHALL BE RESPONSIBLE FOR RESTORING EXISTING CONDITIONS AND / OR FINISHES DAMAGED DURING CONSTRUCTION, INCLUDING PATCHING AND PAINTING DEEMED NECESSARY BY THE ARCHITECT / ENGINEER AT NO ADDITIONAL COST TO THE OWNER.
3. THE CONTRACTOR SHALL REMOVE AND DISPOSE OF ALL CONSTRUCTION DEBRIS AND UNWANTED MATERIAL LEGALLY OFF-SITE IN ACCORDANCE WITH THE PROJECT SPECIFICATIONS AND AS PER THEIR SCOPE OF WORK.
4. THE CONTRACTOR SHALL TAKE ALL NECESSARY MEASURES TO MAINTAIN THE ROOF WARRANTY.

## X MECHANICAL DEMOLITION KEYNOTES

1. THE CONTRACTOR SHALL DISCONNECT, REMOVE, AND DISPOSE OF THE EXISTING EXHAUST FAN AND THE ASSOCIATED ROOF CURB IN APPROXIMATELY THIS LOCATION. THE CONTRACTOR SHALL FIELD VERIFY EXISTING ROOF OPENING DIMENSIONS PRIOR TO DEMOLITION AND ORDERING OF NEW EQUIPMENT. DISCONNECT, REMOVE, AND DISPOSE OF THE EXISTING BACKDRAFT DAMPER (IF APPLICABLE). TEMPORARILY CAP DUCTWORK UNTIL NEW REPLACEMENT EXHAUST FAN CAN BE INSTALLED. TEMPORARILY SEAL ROOF OPENINGS TO MAKE WEATHERTIGHT UNTIL NEW EXHAUST FANS ARE INSTALLED DURING THE NEW WORK PHASE.
2. EXISTING TO REMAIN.

## 1 MECHANICAL ROOF DEMOLITION PLAN - PART 'A'

SCALE: 1/16" = 1'-0"

PROJECT NORTH




## 2 KEY PLAN

SCALE: 1" = 100'-0"

PROJECT NORTH

H 2 M architects + engineers
1133 Westchester Avenue, Suite N-210
White Plains, NY 10605
914.358.5623 • www.h2m.com
NY Architecture & Landscape Architecture: No Certificate Required
NY Engineering Certificate of Authorization No.: 0018178

CONSULTANTS:

| MARK | DATE | DESCRIPTION |
|---|---|---|
| | | |

STATE OF NEW YORK · JOHN C. MORRIS III · 057554-1 · LICENSED PROFESSIONAL ENGINEER

05/31/2028
Exp. Date

J. CHRIS MORRIS III, P.E.
NY PROFESSIONAL ENGINEER Lic. No. 057554

"IN ACCORDANCE WITH ARTICLE 145, SECTION 7209 OF THE NYS EDUCATION LAW, ALTERATION OF THIS DOCUMENT EXCEPT BY A LICENSED PROFESSIONAL IS ILLEGAL."

| DESIGNED BY: | DRAWN BY: | CHECKED BY: | REVIEWED BY: |
|---|---|---|---|
| W. MAGIERA | W. MAGIERA | K. WEILER | C. MORRIS |

| PROJECT No: | DATE: | SCALE: |
|---|---|---|
| SMSD2505 | OCTOBER 2026 | AS SHOWN |

CLIENT

**SOMERS CENTRAL SCHOOL DISTRICT**

**VARIOUS UPGRADES AT PRIMROSE ELEMENTARY SCHOOL**

**110 PRIMROSE STREET**
**LINCOLNDALE, NY 10540**

**SED #: 66-21-01-06-0-002-017**

CONTRACT

**CONTRACT M**
**MECHANICAL CONSTRUCTION**

STATUS

**FOR BID**

SHEET TITLE


**MECHANICAL ROOF DEMOLITION PLAN - PART 'A'**

DRAWING No.

**PE-MD 115.00**

C:\Users\wmagiera\Documents_Revit Backup\SMSD2505_Central25_M_wmagieraSNDSX.rvt

10/29/2026 2:31:12 PM

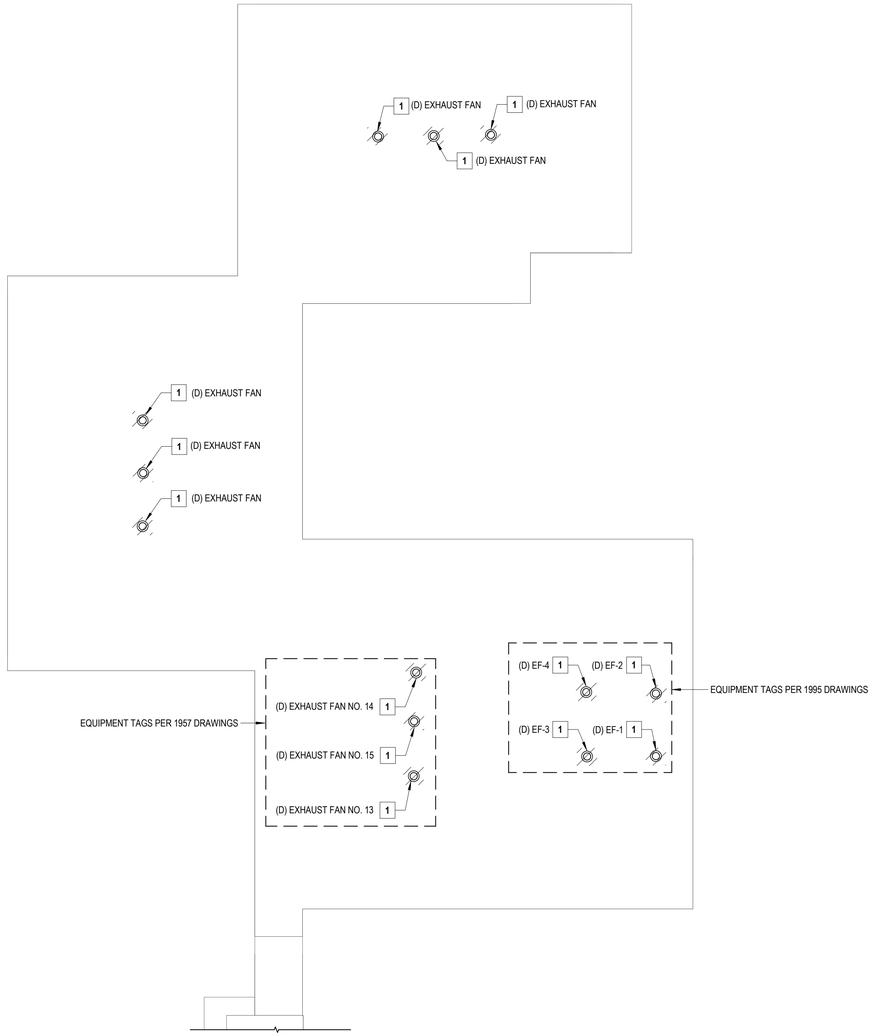


## 1 MECHANICAL ROOF DEMOLITION PLAN - PART 'B'

SCALE: 1/16" = 1'-0"


PROJECT NORTH

## GENERAL NOTES

1. THE EXISTING CONDITIONS SHOWN ON THE CONTRACT DRAWINGS ARE BASED ON LIMITED FIELD SURVEY AND EXISTING DOCUMENTATION. THE CONTRACTOR SHALL BE RESPONSIBLE FOR VERIFICATION OF ALL EXISTING CONDITIONS PRIOR TO THE COMMENCEMENT OF DEMOLITION / NEW WORK AND PURCHASE OF NEW EQUIPMENT. SHOULD THERE BE A CONFLICT, THE CONTRACTOR SHALL ALERT THE ARCHITECT / ENGINEER IN WRITING.
2. THE CONTRACTOR SHALL TAKE CARE NOT TO DAMAGE ADJOINING SURFACES OUTSIDE THE CONTRACT AREA OR SCOPE OF WORK. THE CONTRACTOR SHALL BE RESPONSIBLE FOR RESTORING EXISTING CONDITIONS AND / OR FINISHES DAMAGED DURING CONSTRUCTION, INCLUDING PATCHING AND PAINTING DEEMED NECESSARY BY THE ARCHITECT / ENGINEER AT NO ADDITIONAL COST TO THE OWNER.
3. THE CONTRACTOR SHALL REMOVE AND DISPOSE OF ALL CONSTRUCTION DEBRIS AND UNWANTED MATERIAL LEGALLY OFF-SITE IN ACCORDANCE WITH THE PROJECT SPECIFICATIONS AND AS PER THEIR SCOPE OF WORK.
4. THE CONTRACTOR SHALL TAKE ALL NECESSARY MEASURES TO MAINTAIN THE ROOF WARRANTY.

## X MECHANICAL DEMOLITION KEYNOTES

1. THE CONTRACTOR SHALL DISCONNECT, REMOVE, AND DISPOSE OF THE EXISTING EXHAUST FAN AND THE ASSOCIATED ROOF CURB IN APPROXIMATELY THIS LOCATION. THE CONTRACTOR SHALL FIELD VERIFY EXISTING ROOF OPENING DIMENSIONS PRIOR TO DEMOLITION AND ORDERING OF NEW EQUIPMENT. DISCONNECT, REMOVE, AND DISPOSE OF THE EXISTING BACKDRAFT DAMPER (IF APPLICABLE). TEMPORARILY CAP DUCTWORK UNTIL NEW REPLACEMENT EXHAUST FAN CAN BE INSTALLED. TEMPORARILY SEAL ROOF OPENINGS TO MAKE WEATHERTIGHT UNTIL NEW EXHAUST FANS ARE INSTALLED DURING THE NEW WORK PHASE.

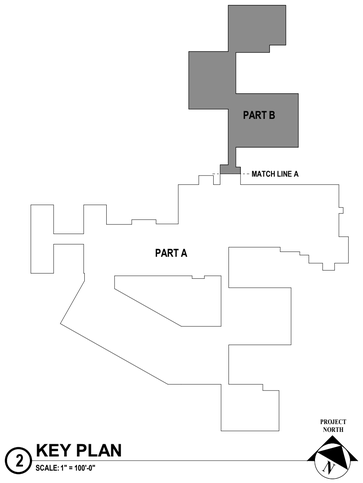


## 2 KEY PLAN

SCALE: 1" = 100'-0"

PROJECT NORTH

H 2 M architects + engineers

1133 Westchester Avenue, Suite N-210
White Plains, NY 10605
914.358.5623 • www.h2m.com
NY Architecture & Landscape Architecture: No Certificate Required
NY Engineering Certificate of Authorization No.: 0018178

CONSULTANTS:

| MARK | DATE | DESCRIPTION |
|---|---|---|
| | | |

STATE OF NEW YORK · JOHN C. MORRIS III · LICENSED PROFESSIONAL ENGINEER · 057554-1

05/31/2028
Exp. Date

J. CHRIS MORRIS III, P.E.
NY PROFESSIONAL ENGINEER Lic. No. 057554

"IN ACCORDANCE WITH ARTICLE 145, SECTION 7209 OF THE NYS EDUCATION LAW, ALTERATION OF THIS DOCUMENT EXCEPT BY A LICENSED PROFESSIONAL IS ILLEGAL."

| DESIGNED BY: | DRAWN BY: | CHECKED BY: | REVIEWED BY: |
|---|---|---|---|
| W. MAGIERA | W. MAGIERA | K. WEILER | C. MORRIS |

| PROJECT No: | DATE: | SCALE: |
|---|---|---|
| SMSD2505 | OCTOBER 2026 | AS SHOWN |

CLIENT

**SOMERS CENTRAL SCHOOL DISTRICT**

**VARIOUS UPGRADES AT PRIMROSE ELEMENTARY SCHOOL**

**110 PRIMROSE STREET**
**LINCOLNDALE, NY 10540**

**SED #: 66-21-01-06-0-002-017**

CONTRACT

**CONTRACT M**
**MECHANICAL CONSTRUCTION**

STATUS

**FOR BID**

SHEET TITLE


**MECHANICAL ROOF DEMOLITION PLAN - PART 'B'**

DRAWING No.

**PE-MD 116.00**

C:\Users\wmagiera\Documents_Revit Backup\SMSD2505_Central25_M_wmagieraSNDSX.rvt


10/29/2026 2:31:12 PM

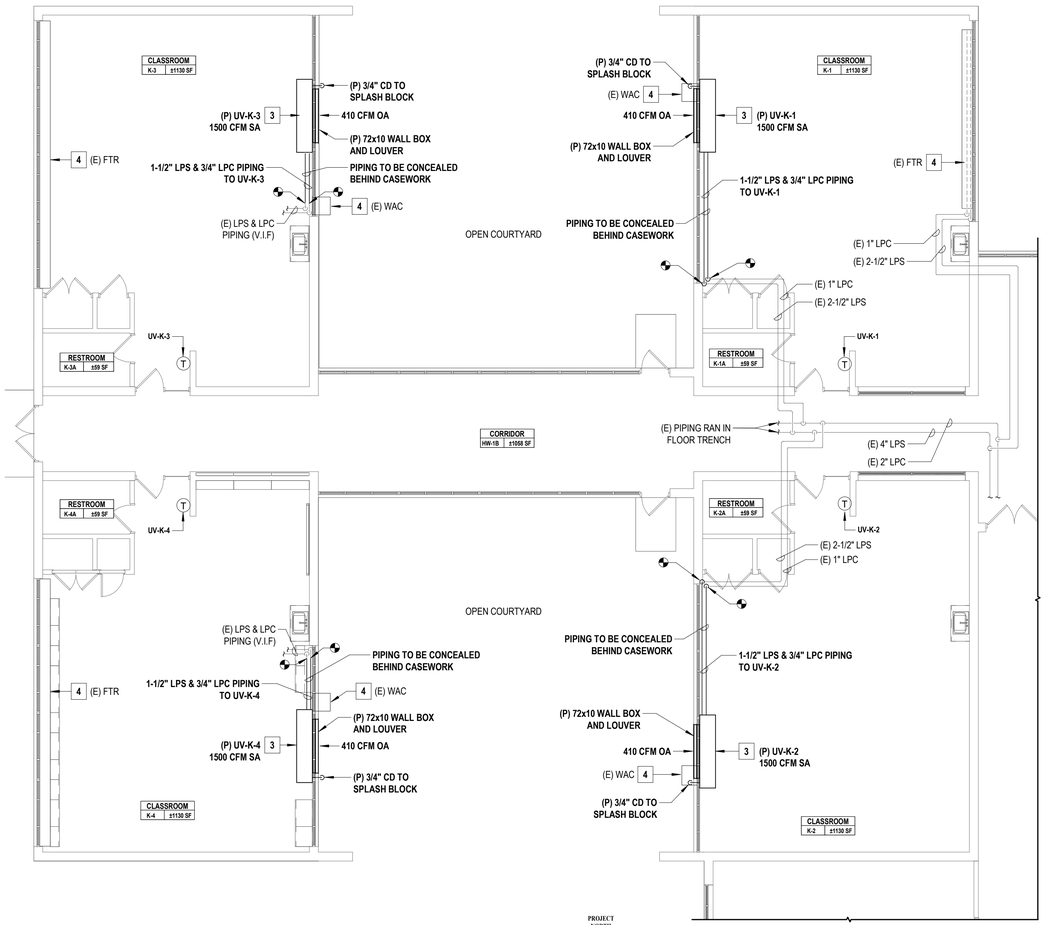


## 1 MECHANICAL FIRST FLOOR NEW WORK PLAN - PART 'A-M1'

SCALE: 1/8" = 1'-0"

PROJECT NORTH

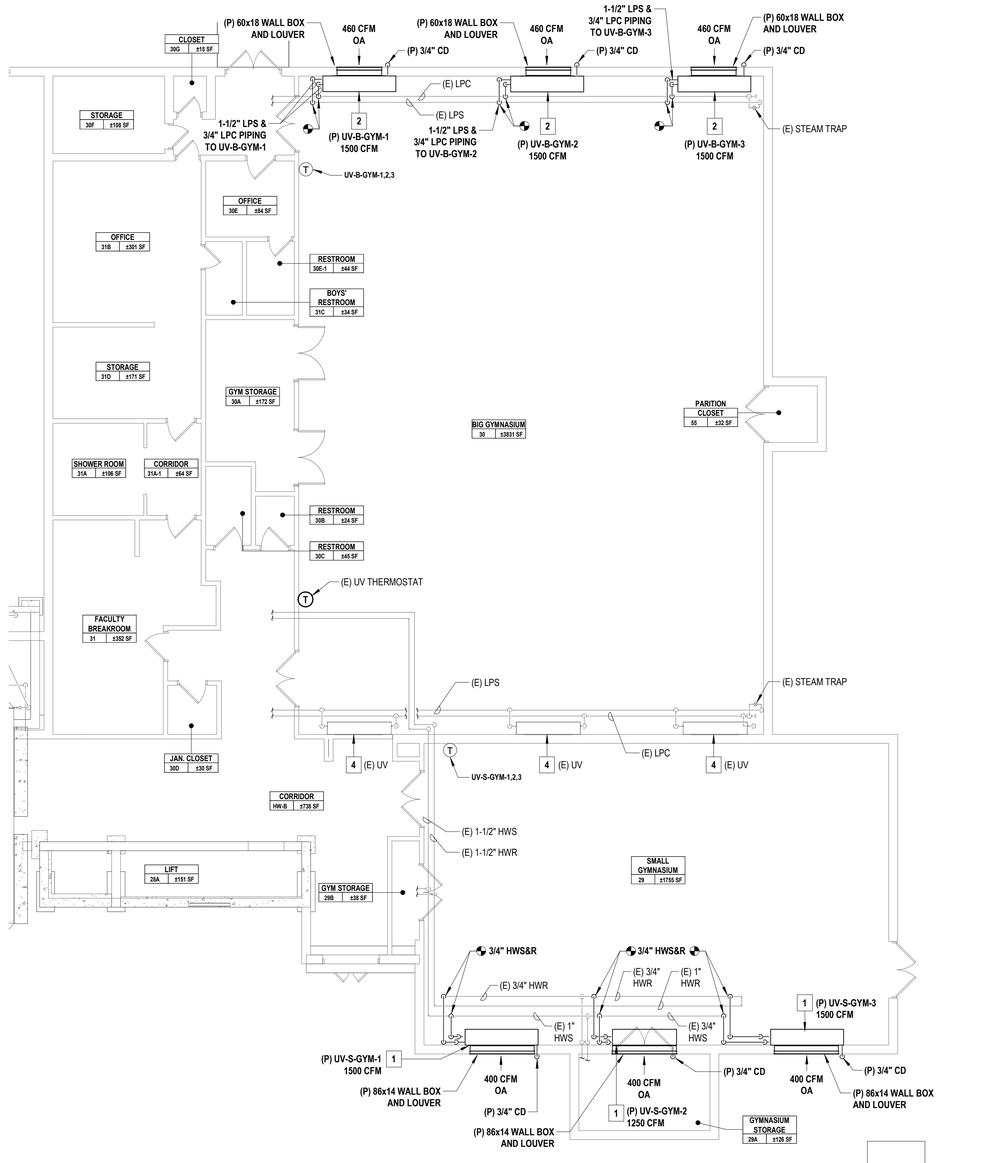


## 2 MECHANICAL FIRST FLOOR NEW WORK PLAN - PART 'A-M2'

SCALE: 1/8" = 1'-0"


PROJECT NORTH

## GENERAL NOTES

1. THE EXISTING CONDITIONS SHOWN ON THE CONTRACT DRAWINGS ARE BASED ON LIMITED FIELD SURVEY AND EXISTING DOCUMENTATION. THE CONTRACTOR SHALL BE RESPONSIBLE FOR VERIFICATION OF ALL EXISTING CONDITIONS PRIOR TO THE COMMENCEMENT OF DEMOLITION / NEW WORK AND PURCHASE OF NEW EQUIPMENT. SHOULD THERE BE A CONFLICT, THE CONTRACTOR SHALL ALERT THE ARCHITECT / ENGINEER IN WRITING.
2. THE CONTRACTOR SHALL TAKE CARE NOT TO DAMAGE ADJOINING SURFACES OUTSIDE THE CONTRACT AREA OR SCOPE OF WORK. THE CONTRACTOR SHALL BE RESPONSIBLE FOR RESTORING EXISTING CONDITIONS AND / OR FINISHES DAMAGED DURING CONSTRUCTION, INCLUDING PATCHING AND PAINTING DEEMED NECESSARY BY THE ARCHITECT / ENGINEER AT NO ADDITIONAL COST TO THE OWNER.
3. THE CONTRACTOR SHALL REMOVE AND DISPOSE OF ALL CONSTRUCTION DEBRIS AND UNWANTED MATERIAL LEGALLY OFF-SITE IN ACCORDANCE WITH THE PROJECT SPECIFICATIONS AND AS PER THEIR SCOPE OF WORK.
4. THE CONTRACTOR SHALL FURNISH AND INSTALL NEW EQUIPMENT IN ACCORDANCE WITH THE MANUFACTURER'S SERVICE AND OPERATING CLEARANCES, RECOMMENDATIONS, INSTALLATION INSTRUCTIONS, AND PREVAILING CODE.
5. THE CONTRACTOR SHALL FURNISH AND INSTALL DUCT / PIPING SUPPORTS AS REQUIRED. MINIMUM EVERY 10'-0" AND CHANGE IN DIRECTION.
6. FOR ALL NEW CONDENSATE DRAIN PIPING CONNECTIONS TO NEW UNIT VENTILATORS, THE INTENTION IS TO INSTALL PIPING TO EXTEND APPROXIMATELY 6" FROM THE EXTERIOR WALL, AND TERMINATE WITH A 90-DEGREE ELBOW FACING DOWNWARD. PIPING TO BE CAPPED AS COOLING COILS ARE TO BE CONNECTED AS PART OF A FUTURE PROJECT.

## X MECHANICAL NEW WORK KEYNOTES

1. THE CONTRACTOR SHALL FURNISH AND INSTALL NEW HOT WATER UNIT VENTILATOR IN THE SMALL GYMNASIUM WITH DX COOLING COILS FOR FUTURE CONNECTION TO CONDENSING UNIT. UNIT VENTILATOR TO BE PROVIDED WITH FULL ADAPTER BACK FOR WALL BOX / LOUVER ALIGNMENTS. PROVIDE ONE REMOTE, WALL-MOUNTED THERMOSTAT TO SERVE ALL THREE NEW UNIT VENTILATORS. FURNISH AND INSTALL ALL REQUIRED HOT WATER SUPPLY AND RETURN PIPING, VALVES, FITTINGS, AND RELATED APPURTENANCES. SIZE PIPING AS INDICATED ON THE DRAWINGS. FURNISH AND INSTALL NEW CAPPED 3/4" CONDENSATE DRAIN PIPING FOR EACH UV. THE CONTRACTOR SHALL SHIFT THE EXISTING UNISTRUT SUPPORT RACK AS REQUIRED TO SUPPORT THE NEW UNIT VENTILATOR. THE CONTRACTOR SHALL INSTALL UNIT VENTILATORS AT APPROXIMATELY THE SAME HEIGHT AS THE EXISTING (FIELD VERIFY MOUNTING HEIGHT). INTERFACE THE UV WITH THE BUILDING'S EXISTING ATC/DDC SYSTEM.
2. THE CONTRACTOR SHALL FURNISH AND INSTALL NEW STEAM UNIT VENTILATOR IN THE BIG GYMNASIUM WITH DX COOLING COILS FOR FUTURE CONNECTION TO CONDENSING UNIT. UNIT VENTILATOR TO BE PROVIDED WITH FULL ADAPTER BACK FOR WALL BOX / LOUVER ALIGNMENTS. PROVIDE ONE REMOTE, WALL-MOUNTED THERMOSTAT TO SERVE ALL THREE NEW UNIT VENTILATORS. FURNISH AND INSTALL ALL REQUIRED STEAM AND CONDENSATE RETURN PIPING, VALVES, FITTINGS, AND RELATED APPURTENANCES. SIZE PIPING AS INDICATED ON THE DRAWINGS. FURNISH AND INSTALL NEW CAPPED 3/4" CONDENSATE DRAIN PIPING FOR EACH UV. THE CONTRACTOR SHALL INSTALL UNIT VENTILATORS AT APPROXIMATELY THE SAME HEIGHT AS THE EXISTING (FIELD VERIFY MOUNTING HEIGHT). THE CONTRACTOR SHALL PROVIDE DESIGN FOR NEW UNIT VENTILATOR SUPPORT SYSTEM DURING SUBMITTAL PHASE. INTERFACE THE UV WITH THE BUILDING'S EXISTING ATC/DDC SYSTEM.
3. THE CONTRACTOR SHALL FURNISH AND INSTALL NEW FLOOR-MOUNTED STEAM UNIT VENTILATOR WITH DX COOLING COILS FOR FUTURE CONNECTION TO CONDENSING UNIT. UNIT VENTILATOR TO BE PROVIDED WITH FULL ADAPTER BACK FOR WALL BOX / LOUVER ALIGNMENTS. WALL BOX AND LOUVER SHALL BE PROVIDED BY THE UV MANUFACTURER (INSTALL APPROX. 12" AFF OR AS HIGH AS POSSIBLE ABOVE GRADE). PROVIDE EACH UNIT VENTILATOR WITH A REMOTE, WALL-MOUNTED THERMOSTAT. FURNISH AND INSTALL ALL REQUIRED STEAM AND CONDENSATE RETURN PIPING, VALVES, FITTINGS, AND ALL REQUIRED APPURTENANCES. ROUTE PIPING AS INDICATED ON THE DRAWINGS. SIZE PIPING AS INDICATED ON THE DRAWINGS. FURNISH AND INSTALL NEW CAPPED 3/4" CONDENSATE DRAIN PIPING FOR EACH UV. COORDINATE FINAL INSTALLATION LOCATION WITH THE ARCHITECTURAL DRAWINGS AND EXISTING / NEW CASEWORK. INTERFACE THE UV WITH THE BUILDING'S EXISTING ATC/DDC SYSTEM.
4. EXISTING TO REMAIN.
5. THE CONTRACTOR SHALL FURNISH AND INSTALL A NEW CUSTOM WALL BOX AND OUTSIDE AIR INTAKE LOUVER FOR THE NEW UNIT VENTILATOR. WALL BOX AND LOUVER SHALL BE SIZED AS PER THE DRAWINGS. LOUVER MODEL SHALL BE GREENHECK "ESD-435" TO ENSURE ALL UNIT VENTILATOR LOUVERS ARE IDENTICAL.

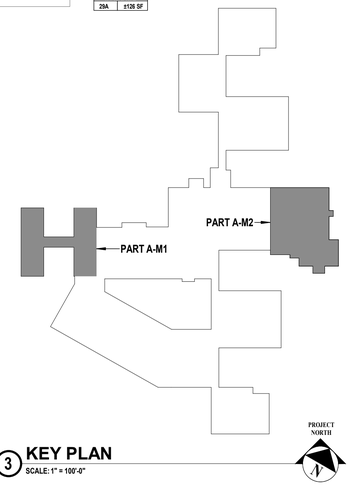


## 3 KEY PLAN

SCALE: 1" = 100'-0"

PROJECT NORTH

H2M architects + engineers
1133 Westchester Avenue, Suite N-210
White Plains, NY 10605
914.358.5623 • www.h2m.com
NY Architecture & Landscape Architecture: No Certificate Required
NY Engineering Certificate of Authorization No.: 0018178

CONSULTANTS:

| MARK | DATE | DESCRIPTION |
|---|---|---|
| | | |

STATE OF NEW YORK · JOHN C. MORRIS III · LICENSED PROFESSIONAL ENGINEER · 057554-1

05/31/2028 Exp. Date

J. CHRIS MORRIS III, P.E.
NY PROFESSIONAL ENGINEER Lic. No. 057554

"IN ACCORDANCE WITH ARTICLE 145, SECTION 7209 OF THE NYS EDUCATION LAW, ALTERATION OF THIS DOCUMENT EXCEPT BY A LICENSED PROFESSIONAL IS ILLEGAL."

| DESIGNED BY: | DRAWN BY: | CHECKED BY: | REVIEWED BY: |
|---|---|---|---|
| W. MAGIERA | W. MAGIERA | K. WEILER | C. MORRIS |

| PROJECT No: | DATE: | SCALE: |
|---|---|---|
| SMSD2505 | OCTOBER 2026 | AS SHOWN |

CLIENT

**SOMERS CENTRAL SCHOOL DISTRICT**

**VARIOUS UPGRADES AT PRIMROSE ELEMENTARY SCHOOL**

**110 PRIMROSE STREET LINCOLNDALE, NY 10540**

**SED #: 66-21-01-06-0-002-017**

CONTRACT

**CONTRACT M MECHANICAL CONSTRUCTION**

STATUS

**FOR BID**

SHEET TITLE

**MECHANICAL FIRST FLOOR NEW WORK PLAN - PART 'A-M1' & PART 'A-M2'**

DRAWING No.

**PE-M 110.00**

C:\Users\wmagiera\Documents_Revit Backup\SMSD2505_Central25_M_wmagieraSN2SX.rvt

10/29/2026 2:31:14 PM

## GENERAL NOTES

1. THE EXISTING CONDITIONS SHOWN ON THE CONTRACT DRAWINGS ARE BASED ON LIMITED FIELD SURVEY AND EXISTING DOCUMENTATION. THE CONTRACTOR SHALL BE RESPONSIBLE FOR VERIFICATION OF ALL EXISTING CONDITIONS PRIOR TO THE COMMENCEMENT OF DEMOLITION / NEW WORK AND PURCHASE OF NEW EQUIPMENT. SHOULD THERE BE A CONFLICT, THE CONTRACTOR SHALL ALERT THE ARCHITECT / ENGINEER IN WRITING.
2. THE CONTRACTOR SHALL TAKE CARE NOT TO DAMAGE ADJOINING SURFACES OUTSIDE THE CONTRACT AREA OR SCOPE OF WORK. THE CONTRACTOR SHALL BE RESPONSIBLE FOR RESTORING EXISTING CONDITIONS AND / OR FINISHES DAMAGED DURING CONSTRUCTION, INCLUDING PATCHING AND PAINTING DEEMED NECESSARY BY THE ARCHITECT / ENGINEER AT NO ADDITIONAL COST TO THE OWNER.
3. THE CONTRACTOR SHALL REMOVE AND DISPOSE OF ALL CONSTRUCTION DEBRIS AND UNWANTED MATERIAL LEGALLY OFF-SITE IN ACCORDANCE WITH THE PROJECT SPECIFICATIONS AND AS PER THEIR SCOPE OF WORK.
4. THE CONTRACTOR SHALL FURNISH AND INSTALL NEW EQUIPMENT IN ACCORDANCE WITH THE MANUFACTURER'S SERVICE AND OPERATING CLEARANCES, RECOMMENDATIONS, INSTALLATION INSTRUCTIONS, AND PREVAILING CODE.
5. THE CONTRACTOR SHALL FURNISH AND INSTALL DUCT / PIPING SUPPORTS AS REQUIRED. MINIMUM EVERY 10'-0" AND CHANGE IN DIRECTION.
6. FOR ALL NEW CONDENSATE DRAIN PIPING CONNECTIONS TO NEW UNIT VENTILATORS, THE INTENTION IS TO INSTALL PIPING TO EXTEND APPROXIMATELY 6" FROM THE EXTERIOR WALL, AND TERMINATE WITH A 90-DEGREE ELBOW FACING DOWNWARD. PIPING TO BE CAPPED AS COOLING COILS ARE TO BE CONNECTED AS PART OF A FUTURE PROJECT.

## MECHANICAL NEW WORK KEYNOTES

X


1. THE CONTRACTOR SHALL FURNISH AND INSTALL NEW FLOOR-MOUNTED HOT WATER UNIT VENTILATOR WITH DX COOLING COILS FOR FUTURE CONNECTION TO CONDENSING UNIT. UNIT VENTILATOR TO BE PROVIDED WITH FULL ADAPTER BACK FOR WALL BOX / LOUVER ALIGNMENTS. WALL BOX AND LOUVER SHALL BE PROVIDED BY THE UV MANUFACTURER (INSTALL APPROX. 12" OR AS HIGH AS POSSIBLE ABOVE GRADE). PROVIDE EACH UNIT VENTILATOR WITH A REMOTE, WALL-MOUNTED THERMOSTAT. FURNISH AND INSTALL ALL REQUIRED HOT WATER SUPPLY AND RETURN PIPING, VALVES, FITTINGS, AND ALL REQUIRED APPURTENANCES. ROUTE PIPING AS INDICATED ON THE DRAWINGS. SIZE PIPING AS INDICATED ON THE DRAWINGS. FURNISH AND INSTALL NEW CAPPED 3/4" CONDENSATE DRAIN PIPING FOR EACH UV. COORDINATE FINAL INSTALLATION LOCATION WITH THE ARCHITECTURAL DRAWINGS AND EXISTING / NEW CASEWORK. INTERFACE THE UV WITH THE BUILDING'S EXISTING ATC/DDC SYSTEM.
2. THE CONTRACTOR SHALL FURNISH AND INSTALL NEW FLOOR-MOUNTED STEAM UNIT VENTILATOR WITH DX COOLING COILS FOR FUTURE CONNECTION TO CONDENSING UNIT. UNIT VENTILATOR TO BE PROVIDED WITH FULL ADAPTER BACK FOR WALL BOX / LOUVER ALIGNMENTS. WALL BOX AND LOUVER SHALL BE PROVIDED BY THE UV MANUFACTURER (INSTALL APPROX. 12" OR AS HIGH AS POSSIBLE ABOVE GRADE). PROVIDE EACH UNIT VENTILATOR WITH A REMOTE, WALL-MOUNTED THERMOSTAT. FURNISH AND INSTALL ALL REQUIRED STEAM AND CONDENSATE RETURN PIPING, VALVES, FITTINGS, AND ALL REQUIRED APPURTENANCES. ROUTE PIPING AS INDICATED ON THE DRAWINGS. SIZE PIPING AS INDICATED ON THE DRAWINGS. FURNISH AND INSTALL NEW CAPPED 3/4" CONDENSATE DRAIN PIPING FOR EACH UV. COORDINATE FINAL INSTALLATION LOCATION WITH THE ARCHITECTURAL DRAWINGS AND EXISTING / NEW CASEWORK. INTERFACE THE UV WITH THE BUILDING'S EXISTING ATC/DDC SYSTEM.
3. EXISTING TO REMAIN.
4. WHERE INDICATED BY A SHADED AREA, ALL NEW PIPING SERVING THE NEW UNIT VENTILATORS SHALL BE INSTALLED WITHIN AN APPROVED ARCHITECTURAL ENCLOSURE FOR THE PURPOSES OF CONCEALING THE PIPING. COORDINATE WITH THE GC.

## 1 MECHANICAL FIRST FLOOR NEW WORK PLAN - PART 'A-M3'

SCALE: 1/8" = 1'-0"

## 2 KEY PLAN

SCALE: 1" = 100'-0"

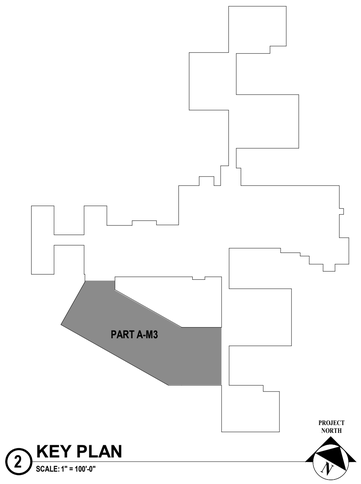


H2M architects + engineers
1133 Westchester Avenue, Suite N-210
White Plains, NY 10605
914.358.5623 • www.h2m.com
NY Architecture & Landscape Architecture: No Certificate Required
NY Engineering Certificate of Authorization No.: 0018178

CONSULTANTS:

| MARK | DATE | DESCRIPTION |
|---|---|---|
| | | |

STATE OF NEW YORK · JOHN C. MORRIS III · LICENSED PROFESSIONAL ENGINEER · 057554-1

05/31/2028 Exp. Date

J. CHRIS MORRIS III, P.E.
NY PROFESSIONAL ENGINEER Lic. No. 057554

"IN ACCORDANCE WITH ARTICLE 145, SECTION 7209 OF THE NYS EDUCATION LAW, ALTERATION OF THIS DOCUMENT EXCEPT BY A LICENSED PROFESSIONAL IS ILLEGAL."

| DESIGNED BY: | DRAWN BY: | CHECKED BY: | REVIEWED BY: |
|---|---|---|---|
| W. MAGIERA | W. MAGIERA | K. WEILER | C. MORRIS |

| PROJECT No: | DATE: | SCALE: |
|---|---|---|
| SMSD2505 | OCTOBER 2026 | AS SHOWN |

CLIENT

**SOMERS CENTRAL SCHOOL DISTRICT**

**VARIOUS UPGRADES AT PRIMROSE ELEMENTARY SCHOOL**

**110 PRIMROSE STREET LINCOLNDALE, NY 10540**

**SED #: 66-21-01-06-0-002-017**

CONTRACT

**CONTRACT M MECHANICAL CONSTRUCTION**

STATUS

**FOR BID**

SHEET TITLE


**MECHANICAL FIRST FLOOR NEW WORK PLAN - PART 'A-M3'**

DRAWING No.

**PE-M 111.00**


C:\Users\wmagiera\Documents_Revit Backup\SMSD2505_Central25_M_wmagieraSNDSX.rvt

10/29/2026 2:31:15 PM

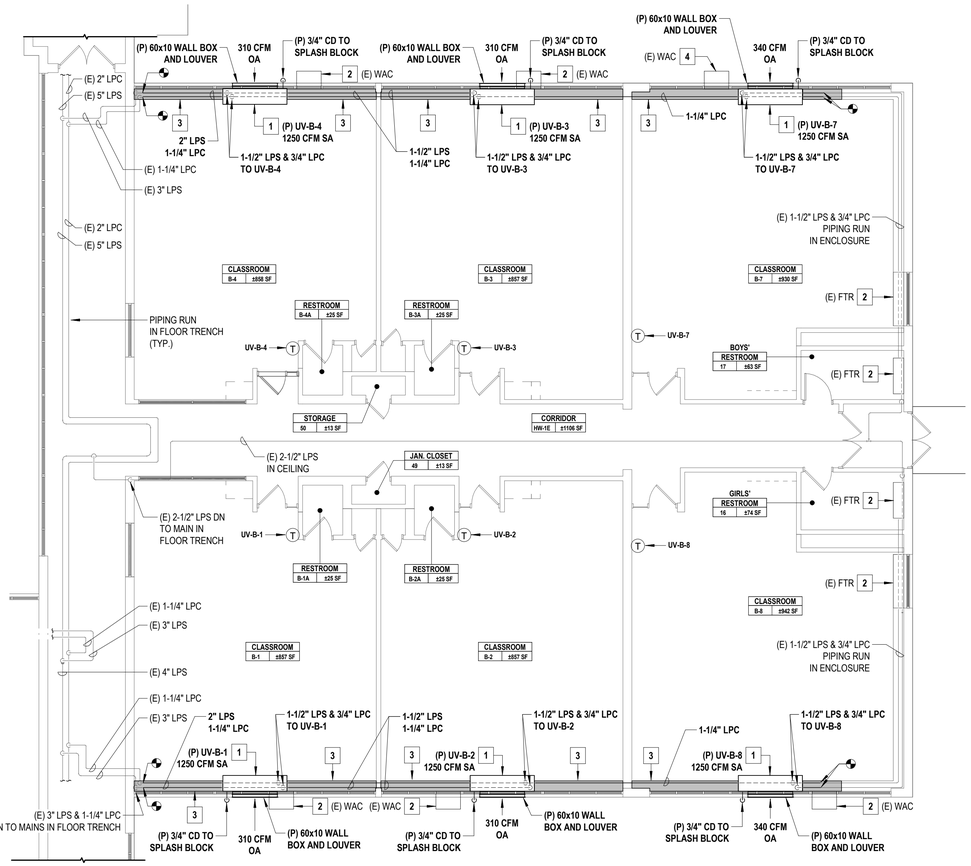


## 1 MECHANICAL FIRST FLOOR NEW WORK PLAN - PART 'A-M4'

SCALE: 1/8" = 1'-0"

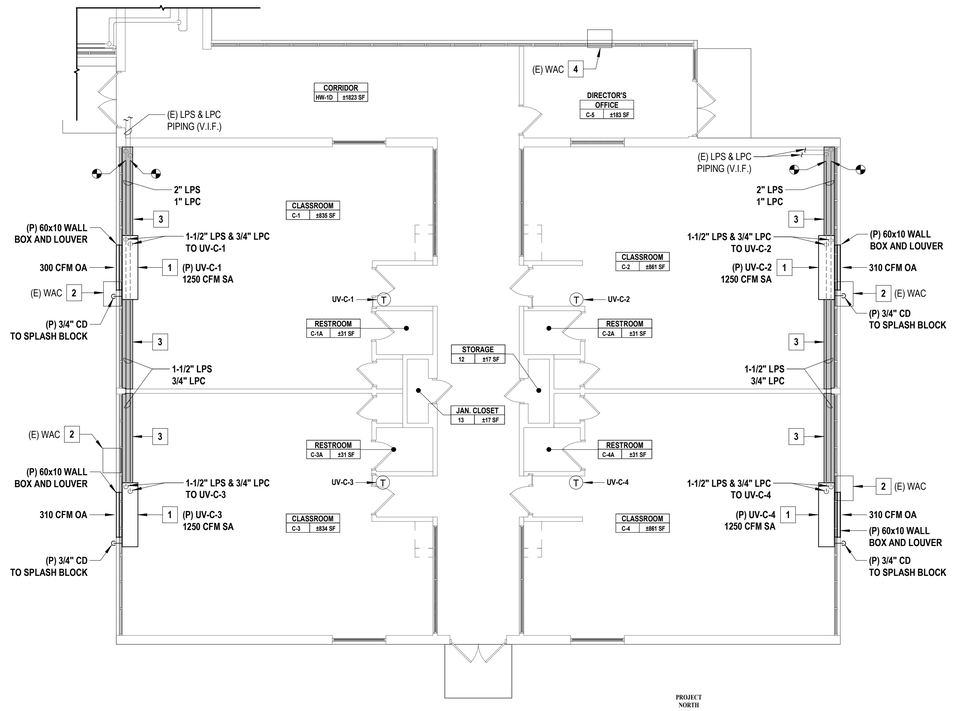


## 2 MECHANICAL FIRST FLOOR NEW WORK PLAN - PART 'A-M5'


SCALE: 1/8" = 1'-0"

### GENERAL NOTES

1. THE EXISTING CONDITIONS SHOWN ON THE CONTRACT DRAWINGS ARE BASED ON LIMITED FIELD SURVEY AND EXISTING DOCUMENTATION. THE CONTRACTOR SHALL BE RESPONSIBLE FOR VERIFICATION OF ALL EXISTING CONDITIONS PRIOR TO THE COMMENCEMENT OF DEMOLITION / NEW WORK AND PURCHASE OF NEW EQUIPMENT. SHOULD THERE BE A CONFLICT, THE CONTRACTOR SHALL ALERT THE ARCHITECT / ENGINEER IN WRITING.
2. THE CONTRACTOR SHALL TAKE CARE NOT TO DAMAGE ADJOINING SURFACES OUTSIDE THE CONTRACT AREA OR SCOPE OF WORK. THE CONTRACTOR SHALL BE RESPONSIBLE FOR RESTORING EXISTING CONDITIONS AND / OR FINISHES DAMAGED DURING CONSTRUCTION, INCLUDING PATCHING AND PAINTING DEEMED NECESSARY BY THE ARCHITECT / ENGINEER AT NO ADDITIONAL COST TO THE OWNER.
3. THE CONTRACTOR SHALL REMOVE AND DISPOSE OF ALL CONSTRUCTION DEBRIS AND UNWANTED MATERIAL LEGALLY OFF-SITE IN ACCORDANCE WITH THE PROJECT SPECIFICATIONS AND AS PER THEIR SCOPE OF WORK.
4. THE CONTRACTOR SHALL FURNISH AND INSTALL NEW EQUIPMENT IN ACCORDANCE WITH THE MANUFACTURER'S SERVICE AND OPERATING CLEARANCES, RECOMMENDATIONS, INSTALLATION INSTRUCTIONS, AND PREVAILING CODE.
5. THE CONTRACTOR SHALL FURNISH AND INSTALL DUCT / PIPING SUPPORTS AS REQUIRED. MINIMUM EVERY 10'-0" AND CHANGE IN DIRECTION.
6. FOR ALL NEW CONDENSATE DRAIN PIPING CONNECTIONS TO NEW UNIT VENTILATORS, THE INTENTION IS TO INSTALL PIPING TO EXTEND APPROXIMATELY 6" FROM THE EXTERIOR WALL, AND TERMINATE WITH A 90-DEGREE ELBOW FACING DOWNWARD. PIPING TO BE CAPPED AS COOLING COILS ARE TO BE CONNECTED AS PART OF A FUTURE PROJECT.

### X MECHANICAL NEW WORK KEYNOTES

1. THE CONTRACTOR SHALL FURNISH AND INSTALL NEW FLOOR-MOUNTED STEAM UNIT VENTILATOR WITH DX COOLING COILS FOR FUTURE CONNECTION TO CONDENSING UNIT. UNIT VENTILATOR TO BE PROVIDED WITH FULL ADAPTER BACK FOR WALL BOX / LOUVER ALIGNMENTS. WALL BOX AND LOUVER SHALL BE PROVIDED BY THE UV MANUFACTURER (INSTALL APPROX. 12" OR AS HIGH AS POSSIBLE ABOVE GRADE). PROVIDE EACH UNIT VENTILATOR WITH A REMOTE, WALL-MOUNTED THERMOSTAT. FURNISH AND INSTALL ALL REQUIRED STEAM AND CONDENSATE RETURN PIPING, VALVES, FITTINGS, AND ALL REQUIRED APPURTENANCES. ROUTE PIPING AS INDICATED ON THE DRAWINGS. SIZE PIPING AS INDICATED ON THE DRAWINGS. FURNISH AND INSTALL NEW CAPPED 3/4" CONDENSATE DRAIN PIPING FOR EACH UV. COORDINATE FINAL INSTALLATION LOCATION WITH THE ARCHITECTURAL DRAWINGS AND EXISTING / NEW CASEWORK. INTERFACE THE UV WITH THE BUILDING'S EXISTING ATC/DDC SYSTEM.
2. EXISTING TO REMAIN.
3. WHERE INDICATED BY A SHADED AREA, ALL NEW PIPING SERVING THE NEW UNIT VENTILATORS SHALL BE INSTALLED WITHIN AN APPROVED ARCHITECTURAL ENCLOSURE FOR THE PURPOSES OF CONCEALING THE PIPING. COORDINATE WITH THE GC.

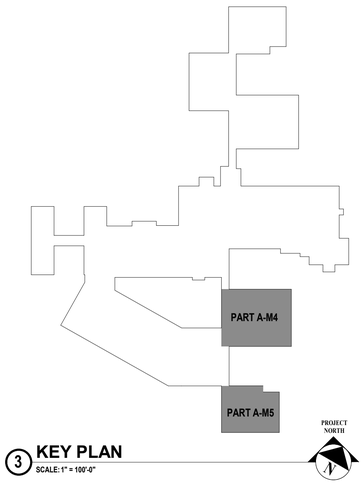


## 3 KEY PLAN

SCALE: 1" = 100'-0"

H2M architects + engineers
1133 Westchester Avenue, Suite N-210
White Plains, NY 10605
914.358.5623 • www.h2m.com
NY Architecture & Landscape Architecture: No Certificate Required
NY Engineering Certificate of Authorization No.: 0018178

CONSULTANTS:

| MARK | DATE | DESCRIPTION |
|---|---|---|

STATE OF NEW YORK · JOHN C. MORRIS III · LICENSED PROFESSIONAL ENGINEER · 057554-1

05/31/2028
Exp. Date

J. CHRIS MORRIS III, P.E.
NY PROFESSIONAL ENGINEER Lic. No. 057554

"IN ACCORDANCE WITH ARTICLE 145, SECTION 7209 OF THE NYS EDUCATION LAW, ALTERATION OF THIS DOCUMENT EXCEPT BY A LICENSED PROFESSIONAL IS ILLEGAL."

| DESIGNED BY: | DRAWN BY: | CHECKED BY: | REVIEWED BY: |
|---|---|---|---|
| W. MAGIERA | W. MAGIERA | K. WEILER | C. MORRIS |

| PROJECT No: | DATE: | SCALE: |
|---|---|---|
| SMSD2505 | OCTOBER 2026 | AS SHOWN |

CLIENT

**SOMERS CENTRAL SCHOOL DISTRICT**

**VARIOUS UPGRADES AT PRIMROSE ELEMENTARY SCHOOL**

**110 PRIMROSE STREET**
**LINCOLNDALE, NY 10540**

**SED #: 66-21-01-06-0-002-017**

CONTRACT

**CONTRACT M**
**MECHANICAL CONSTRUCTION**

STATUS

**FOR BID**

SHEET TITLE


**MECHANICAL**
**FIRST FLOOR NEW WORK PLAN - PART 'A-M4' & PART 'A-'M5'**

DRAWING No.

**PE-M 112.00**

C:\Users\wmagiera\Documents_Revit Backup\SMSD2505_Central25_M_wmagieraSNDSX.rvt

10/29/2026 2:31:16 PM

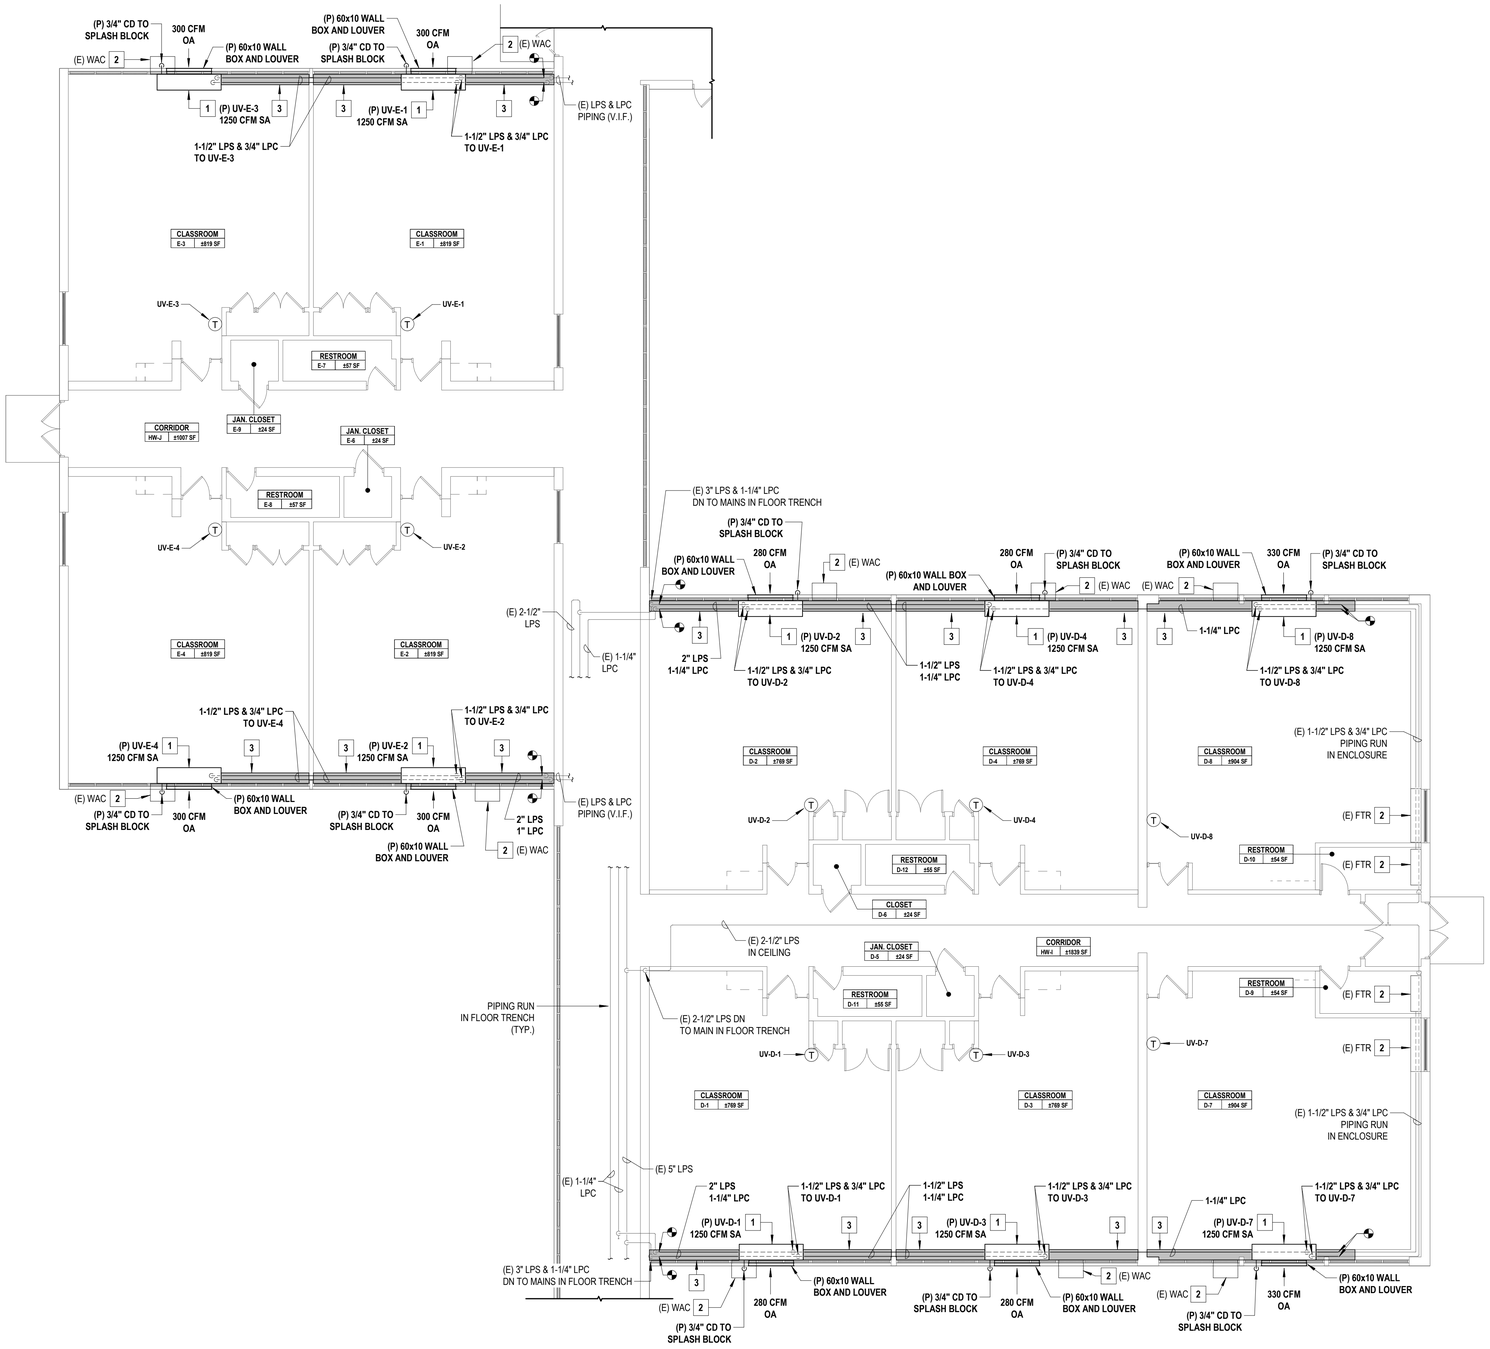


## 1 MECHANICAL FIRST FLOOR NEW WORK PLAN - PART 'B-M1'

SCALE: 1/8" = 1'-0"


PROJECT NORTH

## GENERAL NOTES

1. THE EXISTING CONDITIONS SHOWN ON THE CONTRACT DRAWINGS ARE BASED ON LIMITED FIELD SURVEY AND EXISTING DOCUMENTATION. THE CONTRACTOR SHALL BE RESPONSIBLE FOR VERIFICATION OF ALL EXISTING CONDITIONS PRIOR TO THE COMMENCEMENT OF DEMOLITION / NEW WORK AND PURCHASE OF NEW EQUIPMENT. SHOULD THERE BE A CONFLICT, THE CONTRACTOR SHALL ALERT THE ARCHITECT / ENGINEER IN WRITING.
2. THE CONTRACTOR SHALL TAKE CARE NOT TO DAMAGE ADJOINING SURFACES OUTSIDE THE CONTRACT AREA OR SCOPE OF WORK. THE CONTRACTOR SHALL BE RESPONSIBLE FOR RESTORING EXISTING CONDITIONS AND / OR FINISHES DAMAGED DURING CONSTRUCTION, INCLUDING PATCHING AND PAINTING DEEMED NECESSARY BY THE ARCHITECT / ENGINEER AT NO ADDITIONAL COST TO THE OWNER.
3. THE CONTRACTOR SHALL REMOVE AND DISPOSE OF ALL CONSTRUCTION DEBRIS AND UNWANTED MATERIAL LEGALLY OFF-SITE IN ACCORDANCE WITH THE PROJECT SPECIFICATIONS AND AS PER THEIR SCOPE OF WORK.
4. THE CONTRACTOR SHALL FURNISH AND INSTALL NEW EQUIPMENT IN ACCORDANCE WITH THE MANUFACTURER'S SERVICE AND OPERATING CLEARANCES, RECOMMENDATIONS, INSTALLATION INSTRUCTIONS, AND PREVAILING CODE.
5. THE CONTRACTOR SHALL FURNISH AND INSTALL DUCT / PIPING SUPPORTS AS REQUIRED. MINIMUM EVERY 10'-0" AND CHANGE IN DIRECTION.
6. FOR ALL NEW CONDENSATE DRAIN PIPING CONNECTIONS TO NEW UNIT VENTILATORS, THE INTENTION IS TO INSTALL PIPING TO EXTEND APPROXIMATELY 6" FROM THE EXTERIOR WALL, AND TERMINATE WITH A 90-DEGREE ELBOW FACING DOWNWARD. PIPING TO BE CAPPED AS COOLING COILS ARE TO BE CONNECTED AS PART OF A FUTURE PROJECT.

## X MECHANICAL NEW WORK KEYNOTES

1. THE CONTRACTOR SHALL FURNISH AND INSTALL NEW FLOOR-MOUNTED STEAM UNIT VENTILATOR WITH DX COOLING COILS FOR FUTURE CONNECTION TO CONDENSING UNIT. UNIT VENTILATOR TO BE PROVIDED WITH FULL ADAPTER BACK FOR WALL BOX / LOUVER ALIGNMENTS. WALL BOX AND LOUVER SHALL BE PROVIDED BY THE UV MANUFACTURER (INSTALL APPROX. 12" OR AS HIGH AS POSSIBLE ABOVE GRADE). PROVIDE EACH UNIT VENTILATOR WITH A REMOTE, WALL-MOUNTED THERMOSTAT. FURNISH AND INSTALL ALL REQUIRED STEAM AND CONDENSATE RETURN PIPING, VALVES, FITTINGS, AND ALL REQUIRED APPURTENANCES. ROUTE PIPING AS INDICATED ON THE DRAWINGS. SIZE PIPING AS INDICATED ON THE DRAWINGS. FURNISH AND INSTALL NEW CAPPED 3/4" CONDENSATE DRAIN PIPING FOR EACH UV. COORDINATE FINAL INSTALLATION LOCATION WITH THE ARCHITECTURAL DRAWINGS AND EXISTING / NEW CASEWORK. INTERFACE THE UV WITH THE BUILDING'S EXISTING ATC/DDC SYSTEM.
2. EXISTING TO REMAIN.
3. WHERE INDICATED BY A SHADED AREA, ALL NEW PIPING SERVING THE NEW UNIT VENTILATORS SHALL BE INSTALLED WITHIN AN APPROVED ARCHITECTURAL ENCLOSURE FOR THE PURPOSES OF CONCEALING THE PIPING. COORDINATE WITH THE GC.

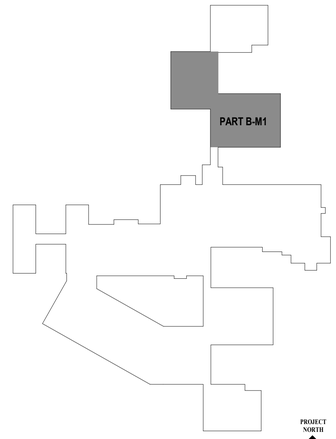


## 2 KEY PLAN

SCALE: 1" = 100'-0"

PROJECT NORTH

H2M architects + engineers
1133 Westchester Avenue, Suite N-210
White Plains, NY 10605
914.358.5623 • www.h2m.com
NY Architecture & Landscape Architecture: No Certificate Required
NY Engineering Certificate of Authorization No.: 0018178

CONSULTANTS:

| MARK | DATE | DESCRIPTION |
|---|---|---|
| | | |

STATE OF NEW YORK · JOHN C. MORRIS III · LICENSED PROFESSIONAL ENGINEER · 057554-1

05/31/2028
Exp. Date

J. CHRIS MORRIS III, P.E.
NY PROFESSIONAL ENGINEER Lic. No. 057554

"IN ACCORDANCE WITH ARTICLE 145, SECTION 7209 OF THE NYS EDUCATION LAW, ALTERATION OF THIS DOCUMENT EXCEPT BY A LICENSED PROFESSIONAL IS ILLEGAL."

| DESIGNED BY: | DRAWN BY: | CHECKED BY: | REVIEWED BY: |
|---|---|---|---|
| W. MAGIERA | W. MAGIERA | K. WEILER | C. MORRIS |

| PROJECT No: | DATE: | SCALE: |
|---|---|---|
| SMSD2505 | OCTOBER 2026 | AS SHOWN |

CLIENT

**SOMERS CENTRAL SCHOOL DISTRICT**

**VARIOUS UPGRADES AT PRIMROSE ELEMENTARY SCHOOL**

**110 PRIMROSE STREET LINCOLNDALE, NY 10540**

**SED #: 66-21-01-06-0-002-017**

CONTRACT

**CONTRACT M MECHANICAL CONSTRUCTION**

STATUS

**FOR BID**

SHEET TITLE


**MECHANICAL FIRST FLOOR NEW WORK PLAN - PART 'B-M1'**

DRAWING No.

**PE-M 113.00**

C:\Users\wmagiera\Documents_Revit Backup\SMSD2505_Central25_M_wmagieraSNDSX.rvt

10/29/2026 2:31:17 PM

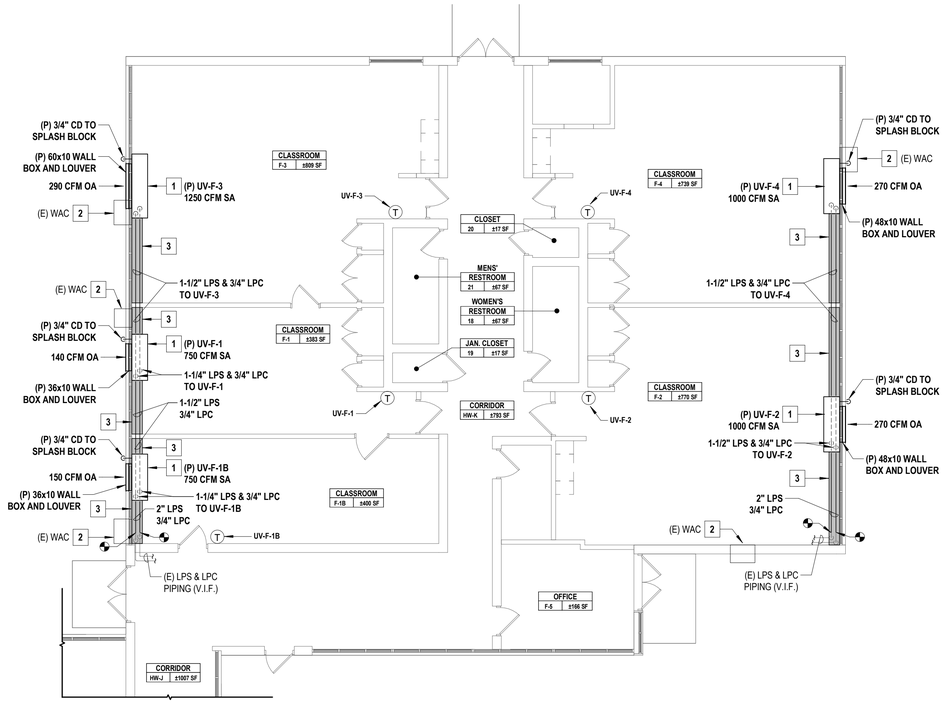


## 1 MECHANICAL FIRST FLOOR NEW WORK PLAN - PART 'B-M2'

SCALE: 1/8" = 1'-0"


PROJECT NORTH

## GENERAL NOTES

1. THE EXISTING CONDITIONS SHOWN ON THE CONTRACT DRAWINGS ARE BASED ON LIMITED FIELD SURVEY AND EXISTING DOCUMENTATION. THE CONTRACTOR SHALL BE RESPONSIBLE FOR VERIFICATION OF ALL EXISTING CONDITIONS PRIOR TO THE COMMENCEMENT OF DEMOLITION / NEW WORK AND PURCHASE OF NEW EQUIPMENT. SHOULD THERE BE A CONFLICT, THE CONTRACTOR SHALL ALERT THE ARCHITECT / ENGINEER IN WRITING.
2. THE CONTRACTOR SHALL TAKE CARE NOT TO DAMAGE ADJOINING SURFACES OUTSIDE THE CONTRACT AREA OR SCOPE OF WORK. THE CONTRACTOR SHALL BE RESPONSIBLE FOR RESTORING EXISTING CONDITIONS AND / OR FINISHES DAMAGED DURING CONSTRUCTION, INCLUDING PATCHING AND PAINTING DEEMED NECESSARY BY THE ARCHITECT / ENGINEER AT NO ADDITIONAL COST TO THE OWNER.
3. THE CONTRACTOR SHALL REMOVE AND DISPOSE OF ALL CONSTRUCTION DEBRIS AND UNWANTED MATERIAL LEGALLY OFF-SITE IN ACCORDANCE WITH THE PROJECT SPECIFICATIONS AND AS PER THEIR SCOPE OF WORK.
4. THE CONTRACTOR SHALL FURNISH AND INSTALL NEW EQUIPMENT IN ACCORDANCE WITH THE MANUFACTURER'S SERVICE AND OPERATING CLEARANCES, RECOMMENDATIONS, INSTALLATION INSTRUCTIONS, AND PREVAILING CODE.
5. THE CONTRACTOR SHALL FURNISH AND INSTALL DUCT / PIPING SUPPORTS AS REQUIRED. MINIMUM EVERY 10'-0" AND CHANGE IN DIRECTION.
6. FOR ALL NEW CONDENSATE DRAIN PIPING CONNECTIONS TO NEW UNIT VENTILATORS, THE INTENTION IS TO INSTALL PIPING TO EXTEND APPROXIMATELY 6" FROM THE EXTERIOR WALL, AND TERMINATE WITH A 90-DEGREE ELBOW FACING DOWNWARD. PIPING TO BE CAPPED AS COOLING COILS ARE TO BE CONNECTED AS PART OF A FUTURE PROJECT.

## X MECHANICAL NEW WORK KEYNOTES

1. THE CONTRACTOR SHALL FURNISH AND INSTALL NEW FLOOR-MOUNTED STEAM UNIT VENTILATOR WITH DX COOLING COILS FOR FUTURE CONNECTION TO CONDENSING UNIT. UNIT VENTILATOR TO BE PROVIDED WITH FULL ADAPTER BACK FOR WALL BOX / LOUVER ALIGNMENTS. WALL BOX AND LOUVER SHALL BE PROVIDED BY THE UV MANUFACTURER (INSTALL APPROX. 12" OR AS HIGH AS POSSIBLE ABOVE GRADE). PROVIDE EACH UNIT VENTILATOR WITH A REMOTE, WALL-MOUNTED THERMOSTAT. FURNISH AND INSTALL ALL REQUIRED STEAM AND CONDENSATE RETURN PIPING, VALVES, FITTINGS, AND ALL REQUIRED APPURTENANCES. ROUTE PIPING AS INDICATED ON THE DRAWINGS. SIZE PIPING AS INDICATED ON THE DRAWINGS. FURNISH AND INSTALL NEW CAPPED 3/4" CONDENSATE DRAIN PIPING FOR EACH UV. COORDINATE FINAL INSTALLATION LOCATION WITH THE ARCHITECTURAL DRAWINGS AND EXISTING / NEW CASEWORK. INTERFACE THE UV WITH THE BUILDING'S EXISTING ATC/DDC SYSTEM.
2. EXISTING TO REMAIN.
3. WHERE INDICATED BY A SHADED AREA, ALL NEW PIPING SERVING THE NEW UNIT VENTILATORS SHALL BE INSTALLED WITHIN AN APPROVED ARCHITECTURAL ENCLOSURE FOR THE PURPOSES OF CONCEALING THE PIPING. COORDINATE WITH THE GC.

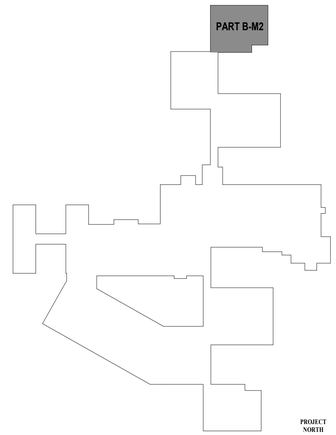


## 2 KEY PLAN

SCALE: 1" = 100'-0"

H2M architects + engineers
1133 Westchester Avenue, Suite N-210
White Plains, NY 10605
914.358.5623 • www.h2m.com
NY Architecture & Landscape Architecture: No Certificate Required
NY Engineering Certificate of Authorization No.: 0018178

CONSULTANTS:

| MARK | DATE | DESCRIPTION |
|---|---|---|
| | | |

STATE OF NEW YORK · JOHN C. MORRIS III · LICENSED PROFESSIONAL ENGINEER · 057554-1

05/31/2028
Exp. Date

J. CHRIS MORRIS III, P.E.
NY PROFESSIONAL ENGINEER Lic. No. 057554

"IN ACCORDANCE WITH ARTICLE 145, SECTION 7209 OF THE NYS EDUCATION LAW, ALTERATION OF THIS DOCUMENT EXCEPT BY A LICENSED PROFESSIONAL IS ILLEGAL."

| DESIGNED BY: | DRAWN BY: | CHECKED BY: | REVIEWED BY: |
|---|---|---|---|
| W. MAGIERA | W. MAGIERA | K. WEILER | C. MORRIS |

| PROJECT No: | DATE: | SCALE: |
|---|---|---|
| SMSD2505 | OCTOBER 2026 | AS SHOWN |

CLIENT

**SOMERS CENTRAL SCHOOL DISTRICT**

**VARIOUS UPGRADES AT PRIMROSE ELEMENTARY SCHOOL**

**110 PRIMROSE STREET**
**LINCOLNDALE, NY 10540**

**SED #: 66-21-01-06-0-002-017**

CONTRACT

**CONTRACT M**
**MECHANICAL CONSTRUCTION**

STATUS

**FOR BID**


SHEET TITLE

**MECHANICAL FIRST FLOOR NEW WORK PLAN - PART 'B-M2'**

DRAWING No.

**PE-M 114.00**

C:\Users\wmagiera\Documents_Revit Backup\SMSD2505_Central25_M_wmagieraSN0SX.rvt
10/28/2026 2:31:17 PM

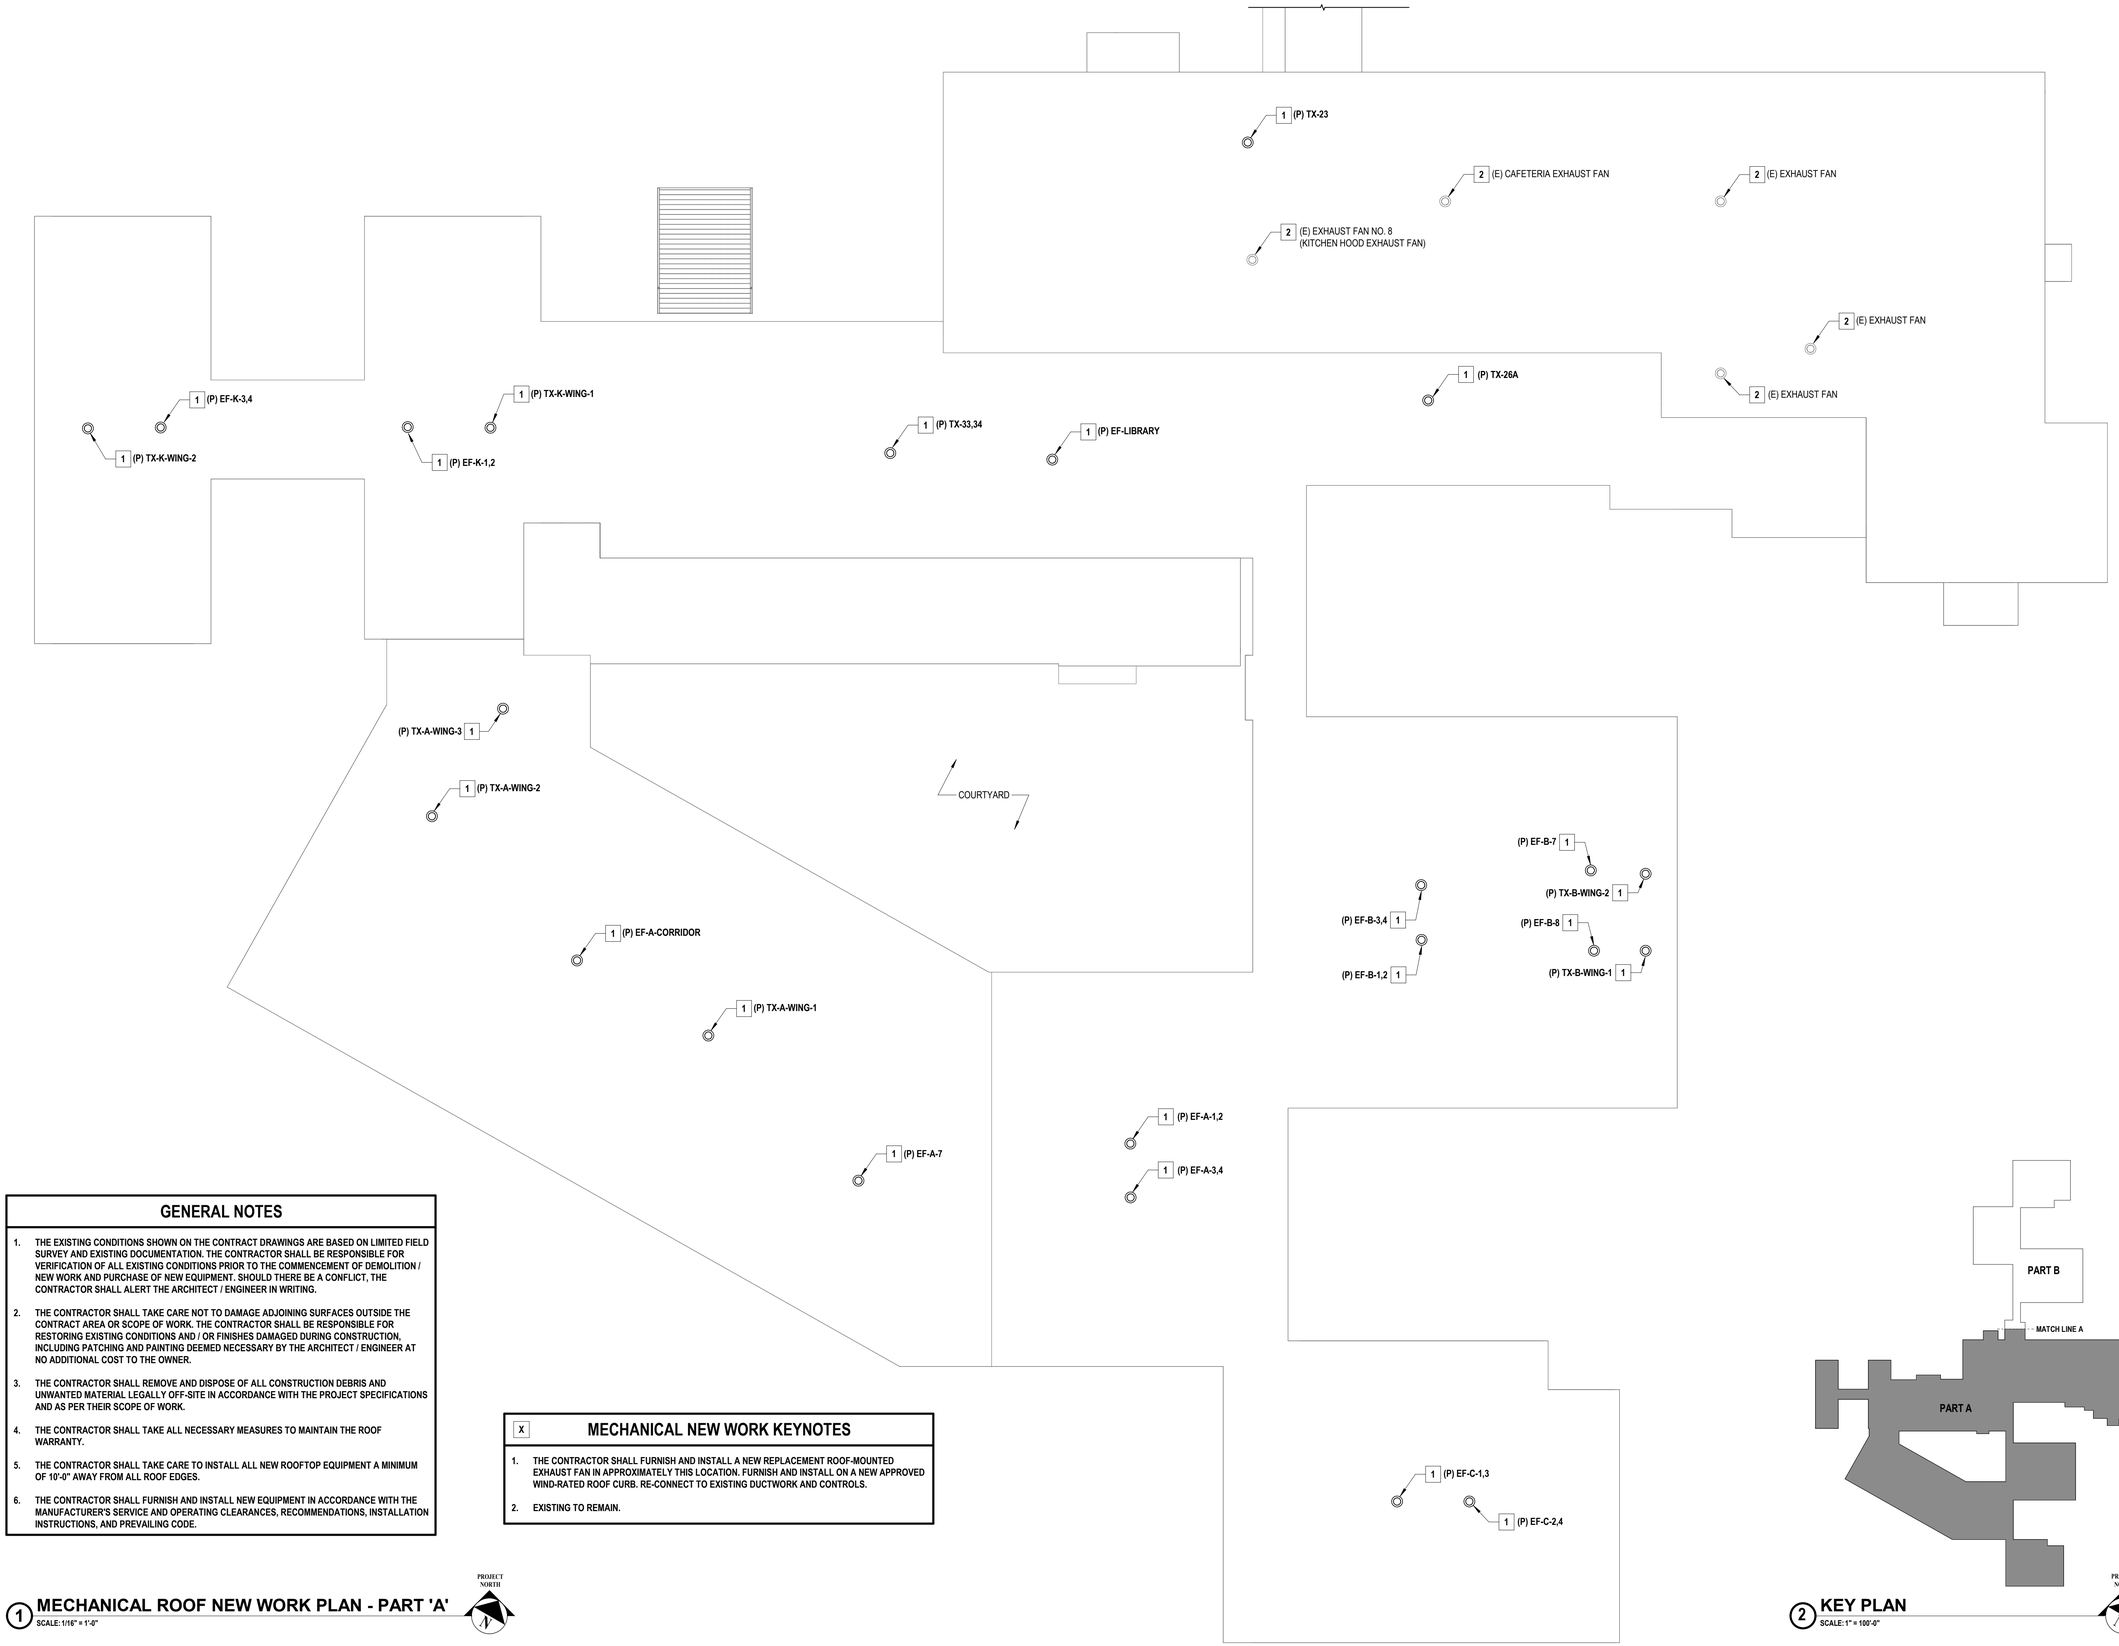


## GENERAL NOTES

1. THE EXISTING CONDITIONS SHOWN ON THE CONTRACT DRAWINGS ARE BASED ON LIMITED FIELD SURVEY AND EXISTING DOCUMENTATION. THE CONTRACTOR SHALL BE RESPONSIBLE FOR VERIFICATION OF ALL EXISTING CONDITIONS PRIOR TO THE COMMENCEMENT OF DEMOLITION / NEW WORK AND PURCHASE OF NEW EQUIPMENT. SHOULD THERE BE A CONFLICT, THE CONTRACTOR SHALL ALERT THE ARCHITECT / ENGINEER IN WRITING.
2. THE CONTRACTOR SHALL TAKE CARE NOT TO DAMAGE ADJOINING SURFACES OUTSIDE THE CONTRACT AREA OR SCOPE OF WORK. THE CONTRACTOR SHALL BE RESPONSIBLE FOR RESTORING EXISTING CONDITIONS AND / OR FINISHES DAMAGED DURING CONSTRUCTION, INCLUDING PATCHING AND PAINTING DEEMED NECESSARY BY THE ARCHITECT / ENGINEER AT NO ADDITIONAL COST TO THE OWNER.
3. THE CONTRACTOR SHALL REMOVE AND DISPOSE OF ALL CONSTRUCTION DEBRIS AND UNWANTED MATERIAL LEGALLY OFF-SITE IN ACCORDANCE WITH THE PROJECT SPECIFICATIONS AND AS PER THEIR SCOPE OF WORK.
4. THE CONTRACTOR SHALL TAKE ALL NECESSARY MEASURES TO MAINTAIN THE ROOF WARRANTY.
5. THE CONTRACTOR SHALL TAKE CARE TO INSTALL ALL NEW ROOFTOP EQUIPMENT A MINIMUM OF 10'-0" AWAY FROM ALL ROOF EDGES.
6. THE CONTRACTOR SHALL FURNISH AND INSTALL NEW EQUIPMENT IN ACCORDANCE WITH THE MANUFACTURER'S SERVICE AND OPERATING CLEARANCES, RECOMMENDATIONS, INSTALLATION INSTRUCTIONS, AND PREVAILING CODE.

## X MECHANICAL NEW WORK KEYNOTES

1. THE CONTRACTOR SHALL FURNISH AND INSTALL A NEW REPLACEMENT ROOF-MOUNTED EXHAUST FAN IN APPROXIMATELY THIS LOCATION. FURNISH AND INSTALL ON A NEW APPROVED WIND-RATED ROOF CURB. RE-CONNECT TO EXISTING DUCTWORK AND CONTROLS.
2. EXISTING TO REMAIN.

1 **MECHANICAL ROOF NEW WORK PLAN - PART 'A'**
SCALE: 1/16" = 1'-0"

PROJECT NORTH




2 **KEY PLAN**
SCALE: 1" = 100'-0"

PROJECT NORTH

H 2 M architects + engineers
1133 Westchester Avenue, Suite N-210
White Plains, NY 10605
914.358.5623 • www.h2m.com
NY Architecture & Landscape Architecture: No Certificate Required
NY Engineering Certificate of Authorization No.: 0018178

CONSULTANTS:

| MARK | DATE | DESCRIPTION |
|---|---|---|
| | | |

STATE OF NEW YORK · JOHN C. MORRIS III · 057554-1 · LICENSED PROFESSIONAL ENGINEER

05/31/2028
Exp. Date

J. CHRIS MORRIS III, P.E.
NY PROFESSIONAL ENGINEER Lic. No. 057554

"IN ACCORDANCE WITH ARTICLE 145, SECTION 7209 OF THE NYS EDUCATION LAW, ALTERATION OF THIS DOCUMENT EXCEPT BY A LICENSED PROFESSIONAL IS ILLEGAL."

| DESIGNED BY: | DRAWN BY: | CHECKED BY: | REVIEWED BY: |
|---|---|---|---|
| W. MAGIERA | W. MAGIERA | K. WEILER | C. MORRIS |

| PROJECT No: | DATE: | SCALE: |
|---|---|---|
| SMSD2505 | OCTOBER 2026 | AS SHOWN |

CLIENT

**SOMERS CENTRAL SCHOOL DISTRICT**

**VARIOUS UPGRADES AT PRIMROSE ELEMENTARY SCHOOL**

**110 PRIMROSE STREET LINCOLNDALE, NY 10540**

**SED #: 66-21-01-06-0-002-017**

CONTRACT

**CONTRACT M MECHANICAL CONSTRUCTION**

STATUS

**FOR BID**


SHEET TITLE

**MECHANICAL ROOF NEW WORK PLAN - PART 'A'**

DRAWING No.

**PE-M 115.00**

C:\Users\wmagiera\Documents_Revit Backup\SMSD2505_Central25_M_wmagieraSNDSX.rvt
10/29/2026 2:31:18 PM

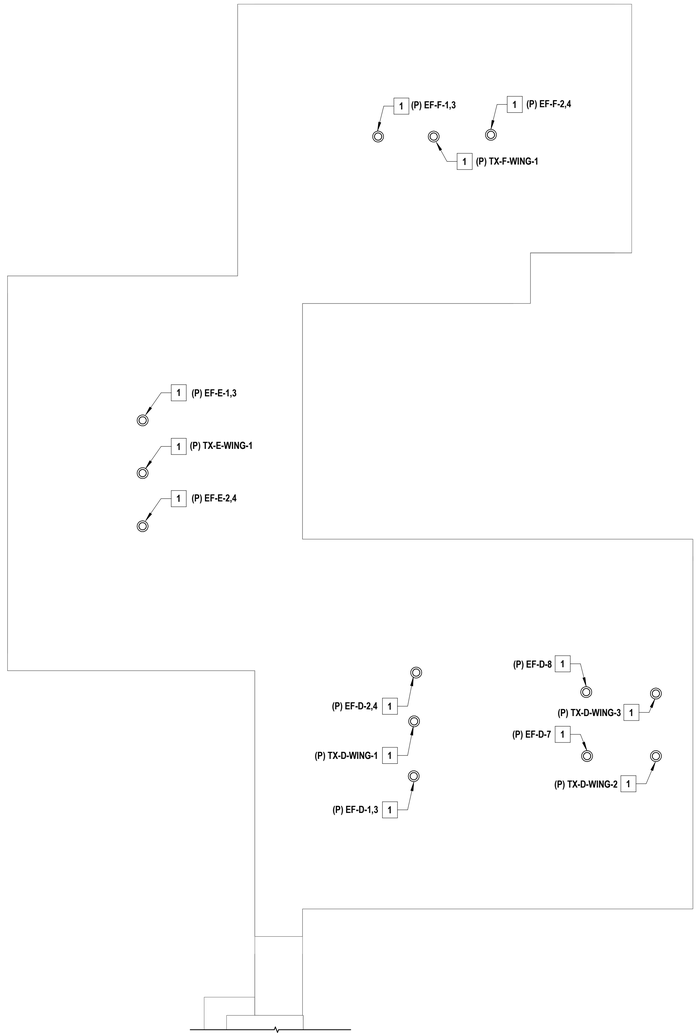


## 1 MECHANICAL ROOF NEW WORK PLAN - PART 'B'

SCALE: 1/16" = 1'-0"


PROJECT NORTH

## GENERAL NOTES

1. THE EXISTING CONDITIONS SHOWN ON THE CONTRACT DRAWINGS ARE BASED ON LIMITED FIELD SURVEY AND EXISTING DOCUMENTATION. THE CONTRACTOR SHALL BE RESPONSIBLE FOR VERIFICATION OF ALL EXISTING CONDITIONS PRIOR TO THE COMMENCEMENT OF DEMOLITION / NEW WORK AND PURCHASE OF NEW EQUIPMENT. SHOULD THERE BE A CONFLICT, THE CONTRACTOR SHALL ALERT THE ARCHITECT / ENGINEER IN WRITING.
2. THE CONTRACTOR SHALL TAKE CARE NOT TO DAMAGE ADJOINING SURFACES OUTSIDE THE CONTRACT AREA OR SCOPE OF WORK. THE CONTRACTOR SHALL BE RESPONSIBLE FOR RESTORING EXISTING CONDITIONS AND / OR FINISHES DAMAGED DURING CONSTRUCTION, INCLUDING PATCHING AND PAINTING DEEMED NECESSARY BY THE ARCHITECT / ENGINEER AT NO ADDITIONAL COST TO THE OWNER.
3. THE CONTRACTOR SHALL REMOVE AND DISPOSE OF ALL CONSTRUCTION DEBRIS AND UNWANTED MATERIAL LEGALLY OFF-SITE IN ACCORDANCE WITH THE PROJECT SPECIFICATIONS AND AS PER THEIR SCOPE OF WORK.
4. THE CONTRACTOR SHALL TAKE ALL NECESSARY MEASURES TO MAINTAIN THE ROOF WARRANTY.
5. THE CONTRACTOR SHALL TAKE CARE TO INSTALL ALL NEW ROOFTOP EQUIPMENT A MINIMUM OF 10'-0" AWAY FROM ALL ROOF EDGES.
6. THE CONTRACTOR SHALL FURNISH AND INSTALL NEW EQUIPMENT IN ACCORDANCE WITH THE MANUFACTURER'S SERVICE AND OPERATING CLEARANCES, RECOMMENDATIONS, INSTALLATION INSTRUCTIONS, AND PREVAILING CODE.

## X MECHANICAL NEW WORK KEYNOTES

1. THE CONTRACTOR SHALL FURNISH AND INSTALL A NEW REPLACEMENT ROOF-MOUNTED EXHAUST FAN IN APPROXIMATELY THIS LOCATION. FURNISH AND INSTALL ON A NEW APPROVED WIND-RATED ROOF CURB. RE-CONNECT TO EXISTING DUCTWORK AND CONTROLS.

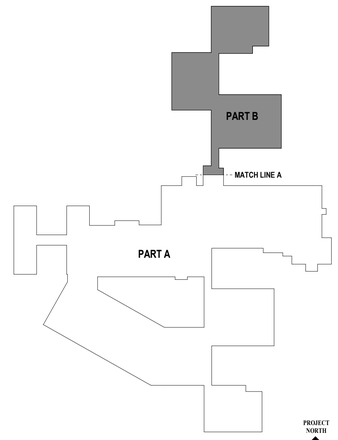


## 2 KEY PLAN

SCALE: 1" = 100'-0"

PROJECT NORTH

H2M architects + engineers
1133 Westchester Avenue, Suite N-210
White Plains, NY 10605
914.358.5623 • www.h2m.com
NY Architecture & Landscape Architecture: No Certificate Required
NY Engineering Certificate of Authorization No.: 0018178

CONSULTANTS:

| MARK | DATE | DESCRIPTION |
|---|---|---|
| | | |

STATE OF NEW YORK · JOHN C. MORRIS III · LICENSED PROFESSIONAL ENGINEER · 057554-1

05/31/2028
Exp. Date

J. CHRIS MORRIS III, P.E.
NY PROFESSIONAL ENGINEER Lic. No. 057554

"IN ACCORDANCE WITH ARTICLE 145, SECTION 7209 OF THE NYS EDUCATION LAW, ALTERATION OF THIS DOCUMENT EXCEPT BY A LICENSED PROFESSIONAL IS ILLEGAL."

| DESIGNED BY: | DRAWN BY: | CHECKED BY: | REVIEWED BY: |
|---|---|---|---|
| W. MAGIERA | W. MAGIERA | K. WEILER | C. MORRIS |

| PROJECT No: | DATE: | SCALE: |
|---|---|---|
| SMSD2505 | OCTOBER 2026 | AS SHOWN |

CLIENT

**SOMERS CENTRAL SCHOOL DISTRICT**

**VARIOUS UPGRADES AT PRIMROSE ELEMENTARY SCHOOL**

**110 PRIMROSE STREET**
**LINCOLNDALE, NY 10540**

**SED #: 66-21-01-06-0-002-017**

CONTRACT

**CONTRACT M**
**MECHANICAL CONSTRUCTION**

STATUS

**FOR BID**

SHEET TITLE


**MECHANICAL**
**ROOF NEW WORK PLAN - PART 'B'**

DRAWING No.

# PE-M 116.00

C:\Users\wmagiera\Documents_Revit Backup\SMSD2505_Central25_M_wmagieraSNDSX.rvt

10/29/2026 2:31:18 PM

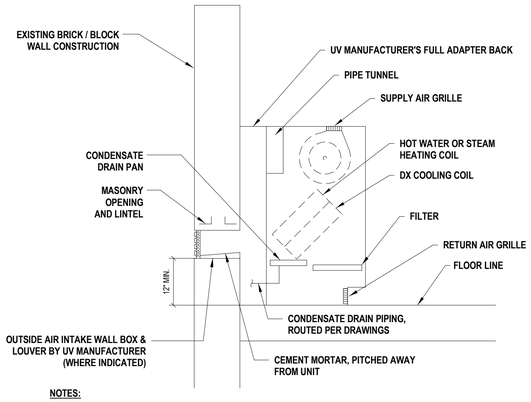



**NOTES:**

1. PROVIDE ALL BLOCKING AS NECESSARY TO PROVIDE AN AIR TIGHT SEAL FOR THE OUTDOOR AIR INTAKE PLENUM.
2. UNIT VENTILATORS TO BE PROVIDED WITH FULL ADAPTER BACK TO ALLOW FOR WALL BOX & LOUVER TO BE ELEVATED WHERE REQUIRED.

## 1 UNIT VENTILATOR DETAIL

SCALE:NTS

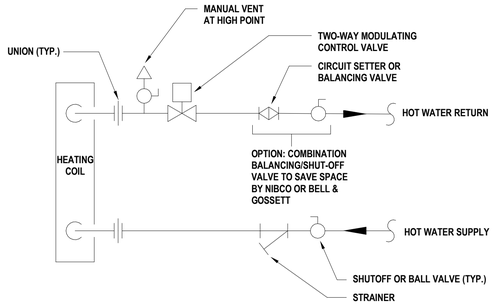



**NOTES:**

1. ALL COMPONENTS SHALL BE ENCLOSED WITHIN UNIT VENTILATOR CABINET.
2. COMPLY WITH MANUFACTURER'S RECOMMENDATIONS & INSTALLATION INSTRUCTIONS.

## 2 UNIT VENTILATOR HOT WATER COIL PIPING DETAIL

SCALE:NTS

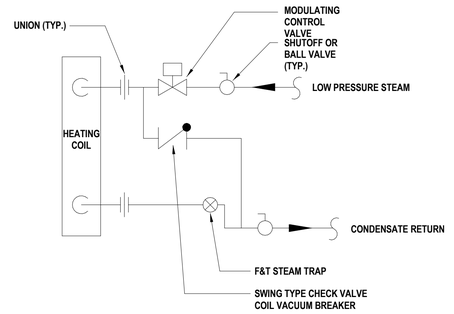



**NOTES:**

1. ALL COMPONENTS SHALL BE ENCLOSED WITHIN UNIT VENTILATOR CABINET.
2. COMPLY WITH MANUFACTURER'S RECOMMENDATIONS & INSTALLATION INSTRUCTIONS.

## 3 UNIT VENTILATOR STEAM COIL PIPING DETAIL

SCALE:NTS

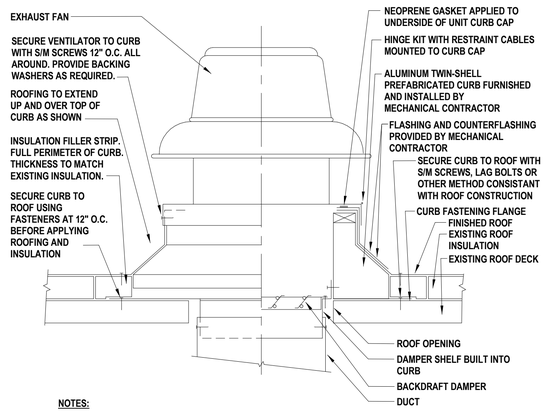



**NOTES:**

1. CURBS AND EXHAUST FANS SHALL BE FROM THE SAME MANUFACTURER. MECHANICAL CONTRACTOR SHALL RE-USE OR MODIFY EXISTING ROOF CURB AS REQUIRED.
2. ROOF OPENING IN ACCORDANCE WITH THE MANUFACTURER'S APPROVED SHOP DRAWINGS. MECHANICAL CONTRACTOR SHALL RE-USE OR MODIFY EXISTING ROOF OPENING WHERE REQUIRED.
3. ALL FLASHING AND ROOF WORK BY MECHANICAL CONTRACTOR.

## 4 DOWNBLAST EXHAUST FAN & CURB DETAIL

SCALE:NTS

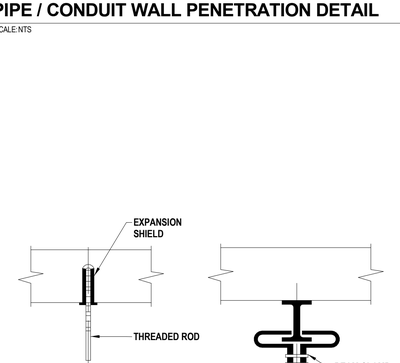


## 5 PIPE / CONDUIT WALL PENETRATION DETAIL

SCALE:NTS




THE CONTRACTOR SHALL FURNISH AND INSTALL CONDENSATE DRAIN PIPING AS PER HVAC EQUIPMENT MANUFACTURER'S INSTALLATIONS INSTRUCTIONS / RECOMMENDATIONS AND ALL APPLICABLE CODES.

## 6 CONDENSATE DRAIN PIPING DETAIL

SCALE:NTS

## AIR CONDITIONING CONDENSATE

AIR CONDITIONING CONDENSATE PIPING SHALL COMPLY WITH THE 2025 PLUMBING CODE OF NEW YORK STATE, CHAPTER 3, SECTION 314 - CONDENSATE DISPOSAL, AND THE 2025 MECHANICAL CODE OF NEW YORK STATE, CHAPTER 3, SECTION 307 - CONDENSATE DISPOSAL, WHICHEVER IS MORE STRINGENT.

AIR CONDITIONING CONDENSATE PIPING FROM AIR CONDITIONING UNITS SHALL BE SIZED ACCORDING TO THE CONDENSATE-GENERATING CAPACITY OF THE UNITS SERVED. BRANCHES FROM INDIVIDUAL UNITS SHALL BE NO SMALLER THAN THE DRAIN OPENING OR DRAIN CONNECTION ON THE UNIT. TRAPS SHALL BE PROVIDED AT EACH AIR CONDITIONING UNIT OR COOLING COIL TO MAINTAIN ATMOSPHERIC PRESSURE IN THE WASTE PIPING. CONDENSATE WASTE PIPING SHALL BE SLOPED NOT LESS THAN 1/8" PER FOOT. DRAINAGE FITTINGS SHALL BE USED IN SIZES 1-1/4" AND LARGER. MINIMUM PIPE SIZING SHALL BE AS FOLLOWS:

3/4" PIPE SIZE UP TO 20 TONS COOLING CAPACITY.
1" PIPE SIZE OVER 20 TONS TO 40 TONS COOLING CAPACITY.
1-1/4" PIPE SIZE OVER 40 TONS TO 90 TONS COOLING CAPACITY.
1-1/2" PIPE SIZE OVER 90 TONS TO 125 TONS COOLING CAPACITY.
2" PIPE SIZE OVER 125 TONS TO 250 TONS COOLING CAPACITY.

DISCHARGE OF AIR CONDITIONING CONDENSATE SHALL NOT BE PERMITTED TO CREATE A NUISANCE SUCH AS BY FLOWING ACROSS THE GROUND OR PAVED SURFACES. UNLESS EXPRESSLY PROHIBITED BY THE AUTHORITY HAVING JURISDICTION, THE POINT OF INDIRECT DISCHARGE FOR AIR CONDITIONING CONDENSATE SHALL BE ONE OF THE FOLLOWING:

a. THE BUILDING SANITARY DRAINAGE SYSTEM (FLOOR DRAIN PROVIDED UNDER PLUMBING DRAWINGS).
b. THE BUILDING STORM DRAINAGE SYSTEM.
c. AN APPROVED OUTDOOR LOCATION.
d. WITHIN DWELLINGS, A TUB WASTE AND OVERFLOW, LAVATORY TAILPIECE, OR LAUNDRY SINK WITHIN SAME DWELLING.

## 7 A/C CONDENSATE DRAINAGE CODES DETAIL

SCALE:NTS




## 8 PIPE HANGER DETAIL

SCALE:NTS




## 9 PIPE HANGER SUPPORT DETAIL

SCALE:NTS

H2M architects + engineers
1133 Westchester Avenue, Suite N-210
White Plains, NY 10605
914.358.5623 • www.h2m.com
NY Architecture & Landscape Architecture: No Certificate Required
NY Engineering Certificate of Authorization No.: 0018178

CONSULTANTS:

| MARK | DATE | DESCRIPTION |
|---|---|---|
| | | |

STATE OF NEW YORK · JOHN C. MORRIS III · LICENSED PROFESSIONAL ENGINEER · 057554-1

05/31/2028
Exp. Date

J. CHRIS MORRIS III, P.E.
NY PROFESSIONAL ENGINEER Lic. No. 057554

"IN ACCORDANCE WITH ARTICLE 145, SECTION 7209 OF THE NYS EDUCATION LAW, ALTERATION OF THIS DOCUMENT EXCEPT BY A LICENSED PROFESSIONAL IS ILLEGAL."

| DESIGNED BY: | DRAWN BY: | CHECKED BY: | REVIEWED BY: |
|---|---|---|---|
| W. MAGIERA | W. MAGIERA | K. WEILER | C. MORRIS |

| PROJECT No: | DATE: | SCALE: |
|---|---|---|
| SMSD2505 | OCTOBER 2026 | AS SHOWN |

CLIENT

**SOMERS CENTRAL SCHOOL DISTRICT**

**VARIOUS UPGRADES AT PRIMROSE ELEMENTARY SCHOOL**

**110 PRIMROSE STREET LINCOLNDALE, NY 10540**

**SED #: 66-21-01-06-0-002-017**

CONTRACT

**CONTRACT M MECHANICAL CONSTRUCTION**

STATUS

**FOR BID**

SHEET TITLE

**MECHANICAL DETAILS**

DRAWING No.

**PE-M 500.00**

C:\Users\wmagiera\Documents_Revit Backup\SMSD2505_Central2S_M_wmagieraSNDSX.rvt
10/29/2026 2:31:18 PM

## VENTILATION SCHEDULE

| ROOM NUMBER | ROOM NAME | OCCUPANCY CATEGORY | FLOOR AREA (SQ. FT.) | PROGRAM OCCUP. LOAD | OUTSIDE AIR PER OCCUP. REQUIRED | OUTSIDE AIR PER SF REQUIRED | UNCORRECTED OUTSIDE AIR CFM | SPACE VENT EFFECT. | REQUIRED OUTSIDE AIR CFM | ACTUAL CFM OUTSIDE AIR | ACTUAL CFM SUPPLY AIR | EQUIPMENT SERVING SPACE | NOTES |
|---|---|---|---|---|---|---|---|---|---|---|---|---|---|
| A-1 | CLASSROOM | EDUC., CLASSROOM (AGE 5-8) | 852 | 17 | 10 | 0.12 | 273 | 0.9 | 303 | 310 | 1,250 | NEW UV-A-1 | 1-5 |
| A-2 | CLASSROOM | EDUC., CLASSROOM (AGE 5-8) | 764 | 15 | 10 | 0.12 | 244 | 0.9 | 272 | 280 | 1,250 | NEW UV-A-2 | 1-5 |
| A-3 | CLASSROOM | EDUC., CLASSROOM (AGE 5-8) | 856 | 17 | 10 | 0.12 | 274 | 0.9 | 304 | 310 | 1,250 | NEW UV-A-3 | 1-5 |
| A-4 | CLASSROOM | EDUC., CLASSROOM (AGE 5-8) | 856 | 17 | 10 | 0.12 | 274 | 0.9 | 304 | 310 | 1,250 | NEW UV-A-4 | 1-5 |
| A-6 | CLASSROOM | EDUC., CLASSROOM (AGE 5-8) | 379 | 8 | 10 | 0.12 | 121 | 0.9 | 135 | 140 | 750 | NEW UV-A-6 | 1-5 |
| B-1 | CLASSROOM | EDUC., CLASSROOM (AGE 5-8) | 857 | 17 | 10 | 0.12 | 274 | 0.9 | 305 | 310 | 1,250 | NEW UV-B-1 | 1-5 |
| B-2 | CLASSROOM | EDUC., CLASSROOM (AGE 5-8) | 857 | 17 | 10 | 0.12 | 274 | 0.9 | 305 | 310 | 1,250 | NEW UV-B-2 | 1-5 |
| B-3 | CLASSROOM | EDUC., CLASSROOM (AGE 5-8) | 857 | 17 | 10 | 0.12 | 274 | 0.9 | 305 | 310 | 1,250 | NEW UV-B-3 | 1-5 |
| B-4 | CLASSROOM | EDUC., CLASSROOM (AGE 5-8) | 858 | 17 | 10 | 0.12 | 275 | 0.9 | 305 | 310 | 1,250 | NEW UV-B-4 | 1-5 |
| C-1 | CLASSROOM | EDUC., CLASSROOM (AGE 5-8) | 835 | 17 | 10 | 0.12 | 267 | 0.9 | 297 | 300 | 1,250 | NEW UV-C-1 | 1-5 |
| C-2 | CLASSROOM | EDUC., CLASSROOM (AGE 5-8) | 861 | 17 | 10 | 0.12 | 276 | 0.9 | 306 | 310 | 1,250 | NEW UV-C-2 | 1-5 |
| C-3 | CLASSROOM | EDUC., CLASSROOM (AGE 5-8) | 834 | 17 | 10 | 0.12 | 267 | 0.9 | 297 | 300 | 1,250 | NEW UV-C-3 | 1-5 |
| C-4 | CLASSROOM | EDUC., CLASSROOM (AGE 5-8) | 861 | 17 | 10 | 0.12 | 276 | 0.9 | 306 | 310 | 1,250 | NEW UV-C-4 | 1-5 |
| D-1 | CLASSROOM | EDUC., CLASSROOM (AGE 5-8) | 769 | 15 | 10 | 0.12 | 246 | 0.9 | 273 | 280 | 1,250 | NEW UV-D-1 | 1-5 |
| D-2 | CLASSROOM | EDUC., CLASSROOM (AGE 5-8) | 769 | 15 | 10 | 0.12 | 246 | 0.9 | 273 | 280 | 1,250 | NEW UV-D-2 | 1-5 |
| D-3 | CLASSROOM | EDUC., CLASSROOM (AGE 5-8) | 769 | 15 | 10 | 0.12 | 246 | 0.9 | 273 | 280 | 1,250 | NEW UV-D-3 | 1-5 |
| D-4 | CLASSROOM | EDUC., CLASSROOM (AGE 5-8) | 769 | 15 | 10 | 0.12 | 246 | 0.9 | 273 | 280 | 1,250 | NEW UV-D-4 | 1-5 |
| E-1 | CLASSROOM | EDUC., CLASSROOM (AGE 5-8) | 819 | 16 | 10 | 0.12 | 262 | 0.9 | 291 | 300 | 1,250 | NEW UV-E-1 | 1-5 |
| E-2 | CLASSROOM | EDUC., CLASSROOM (AGE 5-8) | 819 | 16 | 10 | 0.12 | 262 | 0.9 | 291 | 300 | 1,250 | NEW UV-E-2 | 1-5 |
| E-3 | CLASSROOM | EDUC., CLASSROOM (AGE 5-8) | 819 | 16 | 10 | 0.12 | 262 | 0.9 | 291 | 300 | 1,250 | NEW UV-E-3 | 1-5 |
| E-4 | CLASSROOM | EDUC., CLASSROOM (AGE 5-8) | 819 | 16 | 10 | 0.12 | 262 | 0.9 | 291 | 300 | 1,250 | NEW UV-E-4 | 1-5 |
| F-1 | CLASSROOM | EDUC., CLASSROOM (AGE 5-8) | 383 | 8 | 10 | 0.12 | 123 | 0.9 | 136 | 140 | 750 | NEW UV-F-1 | 1-5 |
| F-1B | CLASSROOM | EDUC., CLASSROOM (AGE 5-8) | 400 | 8 | 10 | 0.12 | 128 | 0.9 | 142 | 150 | 750 | NEW UV-F-1B | 1-5 |
| F-2 | CLASSROOM | EDUC., CLASSROOM (AGE 5-8) | 744 | 15 | 10 | 0.12 | 238 | 0.9 | 265 | 270 | 1,000 | NEW UV-F-2 | 1-5 |
| F-3 | CLASSROOM | EDUC., CLASSROOM (AGE 5-8) | 809 | 16 | 10 | 0.12 | 259 | 0.9 | 288 | 290 | 1,250 | NEW UV-F-3 | 1-5 |
| F-4 | CLASSROOM | EDUC., CLASSROOM (AGE 5-8) | 738 | 15 | 10 | 0.12 | 236 | 0.9 | 262 | 270 | 1,000 | NEW UV-F-4 | 1-5 |
| K-1 | CLASSROOM (KINDERGARTEN) | EDUC., CLASSROOM (AGE 5-8) | 1,133 | 23 | 10 | 0.12 | 363 | 0.9 | 403 | 410 | 1,500 | NEW UV-K-1 | 1-5 |
| K-2 | CLASSROOM (KINDERGARTEN) | EDUC., CLASSROOM (AGE 5-8) | 1,133 | 23 | 10 | 0.12 | 363 | 0.9 | 403 | 410 | 1,500 | NEW UV-K-2 | 1-5 |
| K-3 | CLASSROOM (KINDERGARTEN) | EDUC., CLASSROOM (AGE 5-8) | 1,133 | 23 | 10 | 0.12 | 363 | 0.9 | 403 | 410 | 1,500 | NEW UV-K-3 | 1-5 |
| K-4 | CLASSROOM (KINDERGARTEN) | EDUC., CLASSROOM (AGE 5-8) | 1,133 | 23 | 10 | 0.12 | 363 | 0.9 | 403 | 410 | 1,500 | NEW UV-K-4 | 1-5 |
| A-5 | CLASSROOM | EDUC., CLASSROOM (AGE 5-8) | 860 | 17 | 10 | 0.12 | 275 | 0.9 | 306 | 310 | 1,000 | REPLACEMENT UV-A-5 | 1-5 |
| A-6A | CLASSROOM | EDUC., CLASSROOM (AGE 5-8) | 602 | 12 | 10 | 0.12 | 193 | 0.9 | 214 | 220 | 1,000 | REPLACEMENT UV-A-6A | 1-5 |
| A-8 | CLASSROOM | EDUC., CLASSROOM (AGE 5-8) | 894 | 18 | 10 | 0.12 | 286 | 0.9 | 318 | 320 | 1,250 | REPLACEMENT UV-A-8 | 1-5 |
| A-9 | CLASSROOM | EDUC., CLASSROOM (AGE 5-8) | 894 | 18 | 10 | 0.12 | 286 | 0.9 | 318 | 320 | 1,250 | REPLACEMENT UV-A-9 | 1-5 |
| A-10 | CLASSROOM | EDUC., CLASSROOM (AGE 5-8) | 894 | 18 | 10 | 0.12 | 286 | 0.9 | 318 | 320 | 1,250 | REPLACEMENT UV-A-10 | 1-5 |
| A-11 | CLASSROOM | EDUC., CLASSROOM (AGE 5-8) | 894 | 18 | 10 | 0.12 | 286 | 0.9 | 318 | 320 | 1,250 | REPLACEMENT UV-A-11 | 1-5 |
| A-12 | CLASSROOM | EDUC., CLASSROOM (AGE 5-8) | 894 | 18 | 10 | 0.12 | 286 | 0.9 | 318 | 320 | 1,250 | REPLACEMENT UV-A-12 | 1-5 |
| A-13 | CLASSROOM | EDUC., CLASSROOM (AGE 5-8) | 894 | 18 | 10 | 0.12 | 286 | 0.9 | 318 | 320 | 1,250 | REPLACEMENT UV-A-13 | 1-5 |
| A-14 | CLASSROOM | EDUC., CLASSROOM (AGE 5-8) | 951 | 19 | 10 | 0.12 | 304 | 0.9 | 338 | 340 | 1,250 | REPLACEMENT UV-A-14 | 1-5 |
| A-15 | CLASSROOM | EDUC., CLASSROOM (AGE 5-8) | 951 | 19 | 10 | 0.12 | 304 | 0.9 | 338 | 340 | 1,250 | REPLACEMENT UV-A-15 | 1-5 |
| B-7 | CLASSROOM | EDUC., CLASSROOM (AGE 5-8) | 930 | 19 | 10 | 0.12 | 298 | 0.9 | 331 | 340 | 1,250 | REPLACEMENT UV-B-7 | 1-5 |
| B-8 | CLASSROOM | EDUC., CLASSROOM (AGE 5-8) | 942 | 19 | 10 | 0.12 | 301 | 0.9 | 335 | 340 | 1,250 | REPLACEMENT UV-B-8 | 1-5 |
| D-7 | CLASSROOM | EDUC., CLASSROOM (AGE 5-8) | 904 | 18 | 10 | 0.12 | 289 | 0.9 | 321 | 330 | 1,250 | REPLACEMENT UV-D-7 | 1-5 |
| D-8 | CLASSROOM | EDUC., CLASSROOM (AGE 5-8) | 904 | 18 | 10 | 0.12 | 289 | 0.9 | 321 | 330 | 1,250 | REPLACEMENT UV-D-8 | 1-5 |
| 29 | SMALL GYMNASIUM | SPECTATOR AREA, SPORTS | 1,755 | 112 | 7.5 | 0.06 | 945 | 0.8 | 1,182 | 1,190 | 4,250 | REPLACEMENT UV-S-GYM-1,2,3 | 1-2,6 |
| 30 | BIG GYMNASIUM | SPECTATOR AREA, SPORTS | 3,831 | 258 | 7.5 | 0.06 | 2,165 | 0.8 | 2,706 | 2,710 | 9,000 | REPLACEMENT UV-B-GYM-1,2,3, 3 EXISTING UVs | 1-2,7 |

NOTES:

1. VENTILATION SCHEDULE IS BASED ON THE 2025 NEW YORK STATE MECHANICAL CODE, INCLUDING ASHRAE STANDARD 62.1 AND GOOD ENGINEERING PRACTICE.
2. ASHRAE VENTILATION STANDARD 62.1 SHALL BE USED AS A SECONDARY REFERENCE SOURCE IF A PARTICULAR ROOM IS NOT INCLUDED IN THE IMC.
3. FOR TYPICAL CLASSROOM UNIT VENTILATOR ON A WINDOW WALL WITH RELIEF AIR ON OPPOSING CORRIDOR WALL (MOUNTED HIGH OR LOW) SHOULD USE A ZONE AIR DISTRIBUTION EFFECTIVENESS OF Ez = 0.9.
4. OCCUPANCIES BASED ON EITHER ACTUAL SEATING AND/OR CODE DENSITIES OF THE "NET" (NOT GROSS) OCCUPIABLE FLOOR AREA. CLASSROOMS: 35P/1000SF FOR AGE 9 PLUS. 25P/1000SF FOR AGES 5-8.
5. PRIMROSE SERVES STUDENTS IN KINDERGARTEN THROUGH 2ND GRADE (4 TO 8 YEARS OLD).
6. SMALL GYMNASIUM HAS 112 P NOT TO EXCEED. Ez = 0.8 (UVs MOUNTED HIGH). USE ASSEMBLY - SPECTATOR AREA VALUES (NOT PLAYING AREA VALUES WITH MUCH LOWER OCCUPANCIES). MULTI-PURPOSE ASSEMBLY USED AS WORST-CASE MODELING.
7. BIG GYMNASIUM HAS 258 P NOT TO EXCEED. Ez = 0.8 (UVs MOUNTED HIGH). USE ASSEMBLY - SPECTATOR AREA VALUES (NOT PLAYING AREA VALUES WITH MUCH LOWER OCCUPANCIES). MULTI-PURPOSE ASSEMBLY USED AS WORST-CASE MODELING.

## UNIT VENTILATOR SCHEDULE

| TAG | CLASSROOM SERVED | MANUFACTURER | MODEL NO. | ORIENTATION / MOUNTING | CEILING TYPE | UNIT CONFIGURATIONS: SUPPLY AIR | RETURN AIR | OUTSIDE AIR | SUPPLY FAN DATA: AIRFLOW TOTAL CFM | AIRFLOW O.A. CFM | MOTOR TYPE | MOTOR SIZE (HP) | STEAM HEATING COIL DATA: HTG CAP (MBH) | PRESS. (PSI) | FLOW (LB/HR) | AIR TEMP ENT (F) | AIR TEMP LVG (F) | HOT WATER HEATING COIL DATA: HTG CAP (MBH) | FLOW (GPM) | WPD MAX (FT) | AIR TEMP ENT (F) | AIR TEMP LVG (F) | WATER TEMP ENT (F) | WATER TEMP LVG (F) | DX COOLING COIL DATA: CAPACITY NOM. TONS | CAPACITY EVAP. SAT. TEMP (F) | CAPACITY TOTAL MBH | CAPACITY SENS. MBH | AIR TEMP EAT DB/WB (F) | AIR TEMP LAT DB/WB (F) | REFRIG. TYPE | ELECTRICAL DATA V/PH/HZ | ELECTRICAL DATA FLA (AMPS) | ELECTRICAL DATA MCA (AMPS) | ELECTRICAL DATA MOP (AMPS) | PHYSICAL DATA DEPTH OR LENGTH (IN) | PHYSICAL DATA WIDTH (IN) | PHYSICAL DATA HEIGHT (IN) | PHYSICAL DATA WGT (LBS) | WALL SLEEVE DEPTH OR LENGTH (IN) | WALL SLEEVE WIDTH (IN) | WALL SLEEVE HEIGHT (IN) | LOUVER WIDTH (IN) | LOUVER HEIGHT (IN) | NOTES |
|---|
| NEW UNIT VENTILATORS: | |
| UV-A-1 | CR A-1 | CARRIER | 40UV11250 | VERT., FLR. | N/A | TOP GR. | BOTT. GR. | NEW WB/GR | 1,250 | 310 | HS-ECM | 1/2 | 44 | 2 | 45.6 | 52.6 | 85.2 | - | - | - | - | - | - | - | 3.5 | 45 | 42.1 | 26.2 | 80/67 | 61.1/56.3 | R-454B | 115/1/60 | 6.8 | 8.5 | 15 | 21.83 | 86 | 30.26 | 570 | 8 | 60 | 10.38 | 59.5 | 9.75 | 1-9,13 |
| UV-A-2 | CR A-2 | CARRIER | 40UV11250 | VERT., FLR. | N/A | TOP GR. | BOTT. GR. | NEW WB/GR | 1,250 | 280 | HS-ECM | 1/2 | 41 | 2 | 42.5 | 54.3 | 84.7 | - | - | - | - | - | - | - | 3.5 | 45 | 42.1 | 26.2 | 80/67 | 61.1/56.3 | R-454B | 115/1/60 | 6.8 | 8.5 | 15 | 21.83 | 86 | 30.26 | 570 | 8 | 60 | 10.38 | 59.5 | 9.75 | 1-9,13 |
| UV-A-3 | CR A-3 | CARRIER | 40UV11250 | VERT., FLR. | N/A | TOP GR. | BOTT. GR. | NEW WB/GR | 1,250 | 310 | HS-ECM | 1/2 | 44 | 2 | 45.6 | 52.6 | 85.2 | - | - | - | - | - | - | - | 3.5 | 45 | 42.1 | 26.2 | 80/67 | 61.1/56.3 | R-454B | 115/1/60 | 6.8 | 8.5 | 15 | 21.83 | 86 | 30.26 | 570 | 8 | 60 | 10.38 | 59.5 | 9.75 | 1-9,13 |
| UV-A-4 | CR A-4 | CARRIER | 40UV11250 | VERT., FLR. | N/A | TOP GR. | BOTT. GR. | NEW WB/GR | 1,250 | 310 | HS-ECM | 1/2 | 44 | 2 | 45.6 | 52.6 | 85.2 | - | - | - | - | - | - | - | 3.5 | 45 | 42.1 | 26.2 | 80/67 | 61.1/56.3 | R-454B | 115/1/60 | 6.8 | 8.5 | 15 | 21.83 | 86 | 30.26 | 570 | 8 | 60 | 10.38 | 59.5 | 9.75 | 1-9,13 |
| UV-A-6 | CR A-6 | CARRIER | 40UV10750 | VERT., FLR. | N/A | TOP GR. | BOTT. GR. | NEW WB/GR | 750 | 140 | HS-ECM | 1/2 | N/A | - | - | - | - | 18.0 | 0.9 | 10.0 | 56.9 | 79.2 | 190 | 150 | 2.0 | 45 | 23.7 | 14.7 | 80/67 | 62.3/57.0 | R-454B | 115/1/60 | 6.8 | 8.5 | 15 | 21.83 | 62 | 30.26 | 445 | 8 | 36 | 10.38 | 35.5 | 9.75 | 1-9,13 |
| UV-B-1 | CR B-1 | CARRIER | 40UV11250 | VERT., FLR. | N/A | TOP GR. | BOTT. GR. | NEW WB/GR | 1,250 | 310 | HS-ECM | 1/2 | 44 | 2 | 45.6 | 52.6 | 85.2 | - | - | - | - | - | - | - | 3.5 | 45 | 42.1 | 26.2 | 80/67 | 61.1/56.3 | R-454B | 115/1/60 | 6.8 | 8.5 | 15 | 21.83 | 86 | 30.26 | 570 | 8 | 60 | 10.38 | 59.5 | 9.75 | 1-9,13 |
| UV-B-2 | CR B-2 | CARRIER | 40UV11250 | VERT., FLR. | N/A | TOP GR. | BOTT. GR. | NEW WB/GR | 1,250 | 310 | HS-ECM | 1/2 | 44 | 2 | 45.6 | 52.6 | 85.2 | - | - | - | - | - | - | - | 3.5 | 45 | 42.1 | 26.2 | 80/67 | 61.1/56.3 | R-454B | 115/1/60 | 6.8 | 8.5 | 15 | 21.83 | 86 | 30.26 | 570 | 8 | 60 | 10.38 | 59.5 | 9.75 | 1-9,13 |
| UV-B-3 | CR B-3 | CARRIER | 40UV11250 | VERT., FLR. | N/A | TOP GR. | BOTT. GR. | NEW WB/GR | 1,250 | 310 | HS-ECM | 1/2 | 44 | 2 | 45.6 | 52.6 | 85.2 | - | - | - | - | - | - | - | 3.5 | 45 | 42.1 | 26.2 | 80/67 | 61.1/56.3 | R-454B | 115/1/60 | 6.8 | 8.5 | 15 | 21.83 | 86 | 30.26 | 570 | 8 | 60 | 10.38 | 59.5 | 9.75 | 1-9,13 |
| UV-B-4 | CR B-4 | CARRIER | 40UV11250 | VERT., FLR. | N/A | TOP GR. | BOTT. GR. | NEW WB/GR | 1,250 | 310 | HS-ECM | 1/2 | 44 | 2 | 45.6 | 52.6 | 85.2 | - | - | - | - | - | - | - | 3.5 | 45 | 42.1 | 26.2 | 80/67 | 61.1/56.3 | R-454B | 115/1/60 | 6.8 | 8.5 | 15 | 21.83 | 86 | 30.26 | 570 | 8 | 60 | 10.38 | 59.5 | 9.75 | 1-9,13 |
| UV-C-1 | CR C-1 | CARRIER | 40UV11250 | VERT., FLR. | N/A | TOP GR. | BOTT. GR. | NEW WB/GR | 1,250 | 300 | HS-ECM | 1/2 | 43 | 2 | 44.6 | 53.2 | 85.1 | - | - | - | - | - | - | - | 3.5 | 45 | 42.1 | 26.2 | 80/67 | 61.1/56.3 | R-454B | 115/1/60 | 6.8 | 8.5 | 15 | 21.83 | 86 | 30.26 | 570 | 8 | 60 | 10.38 | 59.5 | 9.75 | 1-9,13 |
| UV-C-2 | CR C-2 | CARRIER | 40UV11250 | VERT., FLR. | N/A | TOP GR. | BOTT. GR. | NEW WB/GR | 1,250 | 310 | HS-ECM | 1/2 | 48 | 2 | 49.7 | 52.6 | 88.2 | - | - | - | - | - | - | - | 3.5 | 45 | 42.1 | 26.2 | 80/67 | 61.1/56.3 | R-454B | 115/1/60 | 6.8 | 8.5 | 15 | 21.83 | 86 | 30.26 | 570 | 8 | 60 | 10.38 | 59.5 | 9.75 | 1-9,13 |
| UV-C-3 | CR C-3 | CARRIER | 40UV11250 | VERT., FLR. | N/A | TOP GR. | BOTT. GR. | NEW WB/GR | 1,250 | 310 | HS-ECM | 1/2 | 53 | 2 | 54.9 | 52.6 | 91.9 | - | - | - | - | - | - | - | 3.5 | 45 | 42.1 | 26.2 | 80/67 | 61.1/56.3 | R-454B | 115/1/60 | 6.8 | 8.5 | 15 | 21.83 | 86 | 30.26 | 570 | 8 | 60 | 10.38 | 59.5 | 9.75 | 1-9,13 |
| UV-C-4 | CR C-4 | CARRIER | 40UV11250 | VERT., FLR. | N/A | TOP GR. | BOTT. GR. | NEW WB/GR | 1,250 | 310 | HS-ECM | 1/2 | 53 | 2 | 54.9 | 52.6 | 91.9 | - | - | - | - | - | - | - | 3.5 | 45 | 42.1 | 26.2 | 80/67 | 61.1/56.3 | R-454B | 115/1/60 | 6.8 | 8.5 | 15 | 21.83 | 86 | 30.26 | 570 | 8 | 60 | 10.38 | 59.5 | 9.75 | 1-9,13 |
| UV-D-1 | CR D-1 | CARRIER | 40UV11250 | VERT., FLR. | N/A | TOP GR. | BOTT. GR. | NEW WB/GR | 1,250 | 280 | HS-ECM | 1/2 | 41 | 2 | 42.5 | 54.3 | 84.7 | - | - | - | - | - | - | - | 3.5 | 45 | 42.1 | 26.2 | 80/67 | 61.1/56.3 | R-454B | 115/1/60 | 6.8 | 8.5 | 15 | 21.83 | 86 | 30.26 | 570 | 8 | 60 | 10.38 | 59.5 | 9.75 | 1-9,13 |
| UV-D-2 | CR D-2 | CARRIER | 40UV11250 | VERT., FLR. | N/A | TOP GR. | BOTT. GR. | NEW WB/GR | 1,250 | 280 | HS-ECM | 1/2 | 41 | 2 | 42.5 | 54.3 | 84.7 | - | - | - | - | - | - | - | 3.5 | 45 | 42.1 | 26.2 | 80/67 | 61.1/56.3 | R-454B | 115/1/60 | 6.8 | 8.5 | 15 | 21.83 | 86 | 30.26 | 570 | 8 | 60 | 10.38 | 59.5 | 9.75 | 1-9,13 |
| UV-D-3 | CR D-3 | CARRIER | 40UV11250 | VERT., FLR. | N/A | TOP GR. | BOTT. GR. | NEW WB/GR | 1,250 | 280 | HS-ECM | 1/2 | 41 | 2 | 42.5 | 54.3 | 84.7 | - | - | - | - | - | - | - | 3.5 | 45 | 42.1 | 26.2 | 80/67 | 61.1/56.3 | R-454B | 115/1/60 | 6.8 | 8.5 | 15 | 21.83 | 86 | 30.26 | 570 | 8 | 60 | 10.38 | 59.5 | 9.75 | 1-9,13 |
| UV-D-4 | CR D-4 | CARRIER | 40UV11250 | VERT., FLR. | N/A | TOP GR. | BOTT. GR. | NEW WB/GR | 1,250 | 280 | HS-ECM | 1/2 | 41 | 2 | 42.5 | 54.3 | 84.7 | - | - | - | - | - | - | - | 3.5 | 45 | 42.1 | 26.2 | 80/67 | 61.1/56.3 | R-454B | 115/1/60 | 6.8 | 8.5 | 15 | 21.83 | 86 | 30.26 | 570 | 8 | 60 | 10.38 | 59.5 | 9.75 | 1-9,13 |
| UV-E-1 | CR E-1 | CARRIER | 40UV11250 | VERT., FLR. | N/A | TOP GR. | BOTT. GR. | NEW WB/GR | 1,250 | 300 | HS-ECM | 1/2 | 43 | 2 | 44.6 | 53.2 | 85.1 | - | - | - | - | - | - | - | 3.5 | 45 | 42.1 | 26.2 | 80/67 | 61.1/56.3 | R-454B | 115/1/60 | 6.8 | 8.5 | 15 | 21.83 | 86 | 30.26 | 570 | 8 | 60 | 10.38 | 59.5 | 9.75 | 1-9,13 |
| UV-E-2 | CR E-2 | CARRIER | 40UV11250 | VERT., FLR. | N/A | TOP GR. | BOTT. GR. | NEW WB/GR | 1,250 | 300 | HS-ECM | 1/2 | 43 | 2 | 44.6 | 53.2 | 85.1 | - | - | - | - | - | - | - | 3.5 | 45 | 42.1 | 26.2 | 80/67 | 61.1/56.3 | R-454B | 115/1/60 | 6.8 | 8.5 | 15 | 21.83 | 86 | 30.26 | 570 | 8 | 60 | 10.38 | 59.5 | 9.75 | 1-9,13 |
| UV-E-3 | CR E-3 | CARRIER | 40UV11250 | VERT., FLR. | N/A | TOP GR. | BOTT. GR. | NEW WB/GR | 1,250 | 300 | HS-ECM | 1/2 | 52 | 2 | 53.9 | 53.2 | 91.7 | - | - | - | - | - | - | - | 3.5 | 45 | 42.1 | 26.2 | 80/67 | 61.1/56.3 | R-454B | 115/1/60 | 6.8 | 8.5 | 15 | 21.83 | 86 | 30.26 | 570 | 8 | 60 | 10.38 | 59.5 | 9.75 | 1-9,13 |
| UV-E-4 | CR E-4 | CARRIER | 40UV11250 | VERT., FLR. | N/A | TOP GR. | BOTT. GR. | NEW WB/GR | 1,250 | 300 | HS-ECM | 1/2 | 52 | 2 | 53.9 | 53.2 | 91.7 | - | - | - | - | - | - | - | 3.5 | 45 | 42.1 | 26.2 | 80/67 | 61.1/56.3 | R-454B | 115/1/60 | 6.8 | 8.5 | 15 | 21.83 | 86 | 30.26 | 570 | 8 | 60 | 10.38 | 59.5 | 9.75 | 1-9,13 |
| UV-F-1 | CR F-1 | CARRIER | 40UV10750 | VERT., FLR. | N/A | TOP GR. | BOTT. GR. | NEW WB/GR | 750 | 140 | HS-ECM | 1/2 | 22 | 2 | 22.8 | 56.9 | 84.1 | - | - | - | - | - | - | - | 2.0 | 45 | 23.7 | 14.7 | 80/67 | 62.3/57.0 | R-454B | 115/1/60 | 6.8 | 8.5 | 15 | 21.83 | 86 | 30.26 | 570 | 8 | 36 | 10.38 | 35.5 | 9.75 | 1-9,13 |
| UV-F-1B | CR F-1B | CARRIER | 40UV10750 | VERT., FLR. | N/A | TOP GR. | BOTT. GR. | NEW WB/GR | 750 | 150 | HS-ECM | 1/2 | 22 | 2 | 22.8 | 56.0 | 83.2 | - | - | - | - | - | - | - | 2.0 | 45 | 23.7 | 14.7 | 80/67 | 62.3/57.0 | R-454B | 115/1/60 | 6.8 | 8.5 | 15 | 21.83 | 62 | 30.26 | 445 | 8 | 36 | 10.38 | 35.5 | 9.75 | 1-9,13 |
| UV-F-2 | CR F-2 | CARRIER | 40UV11000 | VERT., FLR. | N/A | TOP GR. | BOTT. GR. | NEW WB/GR | 1,000 | 270 | HS-ECM | 1/2 | 45 | 2 | 46.6 | 51.1 | 92.8 | - | - | - | - | - | - | - | 3.0 | 45 | 31.4 | 19.6 | 80/67 | 62.3/57.1 | R-454B | 115/1/60 | 6.8 | 8.5 | 15 | 21.83 | 74 | 30.26 | 510 | 8 | 48 | 10.38 | 47.5 | 9.75 | 1-9,13 |
| UV-F-3 | CR F-3 | CARRIER | 40UV11250 | VERT., FLR. | N/A | TOP GR. | BOTT. GR. | NEW WB/GR | 1,250 | 290 | HS-ECM | 1/2 | 51 | 2 | 52.8 | 53.8 | 91.5 | - | - | - | - | - | - | - | 3.5 | 45 | 42.1 | 26.2 | 80/67 | 61.1/56.3 | R-454B | 115/1/60 | 6.8 | 8.5 | 15 | 21.83 | 86 | 30.26 | 570 | 8 | 60 | 10.38 | 59.5 | 9.75 | 1-9,13 |
| UV-F-4 | CR F-4 | CARRIER | 40UV11000 | VERT., FLR. | N/A | TOP GR. | BOTT. GR. | NEW WB/GR | 1,000 | 270 | HS-ECM | 1/2 | 46 | 2 | 47.7 | 51.1 | 93.7 | - | - | - | - | - | - | - | 3.0 | 45 | 31.4 | 19.6 | 80/67 | 62.3/57.1 | R-454B | 115/1/60 | 6.8 | 8.5 | 15 | 21.83 | 74 | 30.26 | 510 | 8 | 48 | 10.38 | 47.5 | 9.75 | 1-9,13 |
| UV-K-1 | CR K-1 | CARRIER | 40UV11500 | VERT., FLR. | N/A | TOP GR. | BOTT. GR. | NEW WB/GR | 1,500 | 410 | HS-ECM | 1/2 | 78 | 2 | 80.8 | 50.9 | 99.0 | - | - | - | - | - | - | - | 4.0 | 45 | 48.4 | 30.1 | 80/67 | 61.9/56.8 | R-454B | 115/1/60 | 6.8 | 8.5 | 15 | 21.83 | 98 | 30.26 | 630 | 8 | 72 | 10.38 | 71.5 | 9.75 | 1-9,13 |
| UV-K-2 | CR K-2 | CARRIER | 40UV11500 | VERT., FLR. | N/A | TOP GR. | BOTT. GR. | NEW WB/GR | 1,500 | 410 | HS-ECM | 1/2 | 57 | 2 | 59.1 | 50.9 | 86.1 | - | - | - | - | - | - | - | 4.0 | 45 | 48.4 | 30.1 | 80/67 | 61.9/56.8 | R-454B | 115/1/60 | 6.8 | 8.5 | 15 | 21.83 | 98 | 30.26 | 630 | 8 | 72 | 10.38 | 71.5 | 9.75 | 1-9,13 |
| UV-K-3 | CR K-3 | CARRIER | 40UV11500 | VERT., FLR. | N/A | TOP GR. | BOTT. GR. | NEW WB/GR | 1,500 | 410 | HS-ECM | 1/2 | 78 | 2 | 80.8 | 50.9 | 99.0 | - | - | - | - | - | - | - | 4.0 | 45 | 48.4 | 30.1 | 80/67 | 61.9/56.8 | R-454B | 115/1/60 | 6.8 | 8.5 | 15 | 21.83 | 98 | 30.26 | 630 | 8 | 72 | 10.38 | 71.5 | 9.75 | 1-9,13 |
| UV-K-4 | CR K-4 | CARRIER | 40UV11500 | VERT., FLR. | N/A | TOP GR. | BOTT. GR. | NEW WB/GR | 1,500 | 410 | HS-ECM | 1/2 | 78 | 2 | 80.8 | 50.9 | 99.0 | - | - | - | - | - | - | - | 4.0 | 45 | 48.4 | 30.1 | 80/67 | 61.9/56.8 | R-454B | 115/1/60 | 6.8 | 8.5 | 15 | 21.83 | 98 | 30.26 | 630 | 8 | 72 | 10.38 | 71.5 | 9.75 | 1-9,13 |
| REPLACEMENT UNIT VENTILATORS: | |
| UV-A-5 | CR A-5 | CARRIER | 40UV11000 | VERT., FLR. | N/A | TOP GR. | BOTT. GR. | NEW WB/GR | 1,000 | 310 | HS-ECM | 1/2 | N/A | - | - | - | - | 44.0 | 4.4 | 10.0 | 48.3 | 89.0 | 190 | 170 | 3.0 | 45 | 31.4 | 19.6 | 80/67 | 62.3/57.1 | R-454B | 115/1/60 | 6.8 | 8.5 | 15 | 21.83 | 74 | 30.26 | 510 | 8 | 48 | 10.38 | 47.5 | 9.75 | 1-9,13 |
| UV-A-6A | CR A-6A | CARRIER | 40UV11000 | VERT., FLR. | N/A | TOP GR. | BOTT. GR. | NEW WB/GR | 1,000 | 220 | HS-ECM | 1/2 | N/A | - | - | - | - | 30.0 | 3.0 | 10.0 | 54.6 | 82.4 | 190 | 170 | 3.0 | 45 | 31.4 | 19.6 | 80/67 | 62.3/57.1 | R-454B | 115/1/60 | 6.8 | 8.5 | 15 | 21.83 | 74 | 30.26 | 510 | 8 | 48 | 10.38 | 47.5 | 9.75 | 1-9,13 |
| UV-A-8 | CR A-8 | CARRIER | 40UV11250 | VERT., FLR. | N/A | TOP GR. | BOTT. GR. | NEW WB/GR | 1,250 | 320 | HS-ECM | 1/2 | N/A | - | - | - | - | 43.0 | 4.3 | 10.0 | 52.1 | 83.9 | 190 | 170 | 3.5 | 45 | 42.1 | 26.2 | 80/67 | 61.1/56.3 | R-454B | 115/1/60 | 6.8 | 8.5 | 15 | 21.83 | 86 | 30.26 | 570 | 8 | 60 | 10.38 | 59.5 | 9.75 | 1-9,13 |
| UV-A-9 | CR A-9 | CARRIER | 40UV11250 | VERT., FLR. | N/A | TOP GR. | BOTT. GR. | NEW WB/GR | 1,250 | 320 | HS-ECM | 1/2 | N/A | - | - | - | - | 43.0 | 4.3 | 10.0 | 52.1 | 83.9 | 190 | 170 | 3.5 | 45 | 42.1 | 26.2 | 80/67 | 61.1/56.3 | R-454B | 115/1/60 | 6.8 | 8.5 | 15 | 21.83 | 86 | 30.26 | 570 | 8 | 60 | 10.38 | 59.5 | 9.75 | 1-9,13 |
| UV-A-10 | CR A-10 | CARRIER | 40UV11250 | VERT., FLR. | N/A | TOP GR. | BOTT. GR. | NEW WB/GR | 1,250 | 320 | HS-ECM | 1/2 | N/A | - | - | - | - | 43.0 | 4.3 | 10.0 | 52.1 | 83.9 | 190 | 170 | 3.5 | 45 | 42.1 | 26.2 | 80/67 | 61.1/56.3 | R-454B | 115/1/60 | 6.8 | 8.5 | 15 | 21.83 | 86 | 30.26 | 570 | 8 | 60 | 10.38 | 59.5 | 9.75 | 1-9,13 |
| UV-A-11 | CR A-11 | CARRIER | 40UV11250 | VERT., FLR. | N/A | TOP GR. | BOTT. GR. | NEW WB/GR | 1,250 | 320 | HS-ECM | 1/2 | N/A | - | - | - | - | 43.0 | 4.3 | 10.0 | 52.1 | 83.9 | 190 | 170 | 3.5 | 45 | 42.1 | 26.2 | 80/67 | 61.1/56.3 | R-454B | 115/1/60 | 6.8 | 8.5 | 15 | 21.83 | 86 | 30.26 | 570 | 8 | 60 | 10.38 | 59.5 | 9.75 | 1-9,13 |
| UV-A-12 | CR A-12 | CARRIER | 40UV11250 | VERT., FLR. | N/A | TOP GR. | BOTT. GR. | NEW WB/GR | 1,250 | 320 | HS-ECM | 1/2 | N/A | - | - | - | - | 43.0 | 4.3 | 10.0 | 52.1 | 83.9 | 190 | 170 | 3.5 | 

## EXHAUST FAN SCHEDULE

| TAG | SERVICE TYPE | WING SERVED | ROOM(S) SERVED | LOCATION | MANUFACTURER | MODEL | TYPE | DRIVE | AIRFLOW (CFM) | ESP (IN WG) | FAN SPEED (RPM) | SOUND POWER (SONES) | MOTOR DATA | | | | | PHYSICAL DATA | | | | | | | | NOTES |
|---|---|---|---|---|---|---|---|---|---|---|---|---|---|---|---|---|---|---|---|---|---|---|---|---|---|---|
| | | | | | | | | | | | | | | | | | | DUCT CONN. | | FAN DIMENSIONS | | ROOF OPENING | | WEIGHT W/O ACC. (LBS.) | | |
| | | | | | | | | | | | | | V/P/H | HP | FLA (AMPS) | MCA | MOP | L (IN) | W (IN) | W (IN) | H (IN) | L (IN) | W (IN) | | |
| EF-A-3,4 | CLASSROOM | A-WING | CLASSROOMS A-3 & A-4 | ROOF | GREENHECK | G-140-VG | CENTRIFUGAL, DOWNBLAST | DIRECT | 1,055 | 0.25 | 812 | 6.0 | 115/1/60 | 1/4 | 3.8 | 4.8 | 15 | 16 | 16 | 28 | 36 | 18.5 | 18.5 | 68 | 1-13 |
| EF-A-1,2 | CLASSROOM | A-WING | CLASSROOMS A-1 & A-2 | ROOF | GREENHECK | G-140-VG | CENTRIFUGAL, DOWNBLAST | DIRECT | 1,055 | 0.25 | 812 | 6.0 | 115/1/60 | 1/4 | 3.8 | 4.8 | 15 | 16 | 16 | 28 | 36 | 18.5 | 18.5 | 68 | 1-13 |
| EF-A-7 | CLASSROOM / OFFICE | A-WING | READING ROOM A-7, OFFICES A-7A,B,C | ROOF | GREENHECK | G-100-VG | CENTRIFUGAL, DOWNBLAST | DIRECT | 500 | 0.375 | 970 | 3.6 | 115/1/60 | 1/4 | 3.8 | 4.8 | 15 | 12 | 12 | 24 | 36 | 14.5 | 14.5 | 54 | 1-13 |
| TX-A-WING-1 | TOILETS | A-WING | A-WING RESTROOM 9, A-6B,8A,9A,10A,11A,12A,13A | ROOF | GREENHECK | G-120-VG | CENTRIFUGAL, DOWNBLAST | DIRECT | 800 | 0.50 | 1,149 | 8.0 | 115/1/60 | 1/4 | 3.8 | 4.8 | 15 | 12 | 12 | 24 | 36 | 14.5 | 14.5 | 59 | 1-13 |
| TX-A-WING-2 | TOILETS | A-WING | A-WING RESTROOM A-14A,15A | ROOF | GREENHECK | G-098-VG | CENTRIFUGAL, DOWNBLAST | DIRECT | 400 | 0.50 | 1,302 | 6.8 | 115/1/60 | 1/4 | 3.8 | 4.8 | 15 | 12 | 12 | 24 | 36 | 14.5 | 14.5 | 54 | 1-13 |
| TX-A-WING-3 | TOILETS | A-WING | CLOSET 8A, RESTROOM 8B | ROOF | GREENHECK | G-097-VG | CENTRIFUGAL, DOWNBLAST | DIRECT | 150 | 0.50 | 1,250 | 5.7 | 115/1/60 | 1/4 | 3.8 | 4.8 | 15 | 12 | 12 | 24 | 36 | 14.5 | 14.5 | 54 | 1-13 |
| EF-A-CORRIDOR | CORRIDOR | A-WING | A-WING CORRIDOR | ROOF | GREENHECK | G-140-VG | CENTRIFUGAL, DOWNBLAST | DIRECT | 1,100 | 0.50 | 1,003 | 7.1 | 115/1/60 | 1/2 | 6.6 | 8.2 | 15 | 16 | 16 | 28 | 36 | 18.5 | 18.5 | 73 | 1-1.3 |
| TX-B-WING-1 | TOILETS | B-WING | GIRL'S RESTROOM 16 | ROOF | GREENHECK | G-080-VG | CENTRIFUGAL, DOWNBLAST | DIRECT | 130 | 0.25 | 1,110 | 4.6 | 115/1/60 | 1/6 | 2.8 | 3.5 | 15 | 10 | 10 | 22 | 27 | 12.5 | 12.5 | 40 | 1-13 |
| TX-B-WING-2 | TOILETS | B-WING | BOY'S RESTROOM 17 | ROOF | GREENHECK | G-080-VG | CENTRIFUGAL, DOWNBLAST | DIRECT | 130 | 0.25 | 1,110 | 4.6 | 115/1/60 | 1/6 | 2.8 | 3.5 | 15 | 10 | 10 | 22 | 27 | 12.5 | 12.5 | 40 | 1-13 |
| EF-B-8 | CLASSROOM | B-WING | CLASSROOM B-8 | ROOF | GREENHECK | G-140-VG | CENTRIFUGAL, DOWNBLAST | DIRECT | 1,250 | 0.25 | 885 | 6.7 | 115/1/60 | 1/4 | 3.8 | 4.8 | 15 | 16 | 16 | 28 | 36 | 18.5 | 18.5 | 68 | 1-13 |
| EF-B-7 | CLASSROOM | B-WING | CLASSROOM B-7 | ROOF | GREENHECK | G-140-VG | CENTRIFUGAL, DOWNBLAST | DIRECT | 1,250 | 0.25 | 885 | 6.7 | 115/1/60 | 1/4 | 3.8 | 4.8 | 15 | 16 | 16 | 28 | 36 | 18.5 | 18.5 | 68 | 1-13 |
| EF-B-1,2 | CLASSROOM / TOILETS | B-WING | CLASSROOMS B-1 & B-2, RESTROOMS B-1A & B-2A, JC 14 | ROOF | GREENHECK | G-140-VG | CENTRIFUGAL, DOWNBLAST | DIRECT | 1,055 | 0.25 | 812 | 6.0 | 115/1/60 | 1/4 | 3.8 | 4.8 | 15 | 16 | 16 | 28 | 36 | 18.5 | 18.5 | 68 | 1-13 |
| EF-B-3,4 | CLASSROOM / TOILETS | B-WING | CLASSROOMS B-3 & B-4, RESTROOMS B-3A & B-4A | ROOF | GREENHECK | G-140-VG | CENTRIFUGAL, DOWNBLAST | DIRECT | 1,055 | 0.25 | 812 | 6.0 | 115/1/60 | 1/4 | 3.8 | 4.8 | 15 | 16 | 16 | 28 | 36 | 18.5 | 18.5 | 68 | 1-13 |
| EF-C-1,3 | CLASSROOM / TOILETS | C-WING | CLASSROOMS C-1 & C-3, RESTROOMS C-1A & C-3A, JC 13 | ROOF | GREENHECK | G-180-VG | CENTRIFUGAL, DOWNBLAST | DIRECT | 2,690 | 0.5 | 931 | 10.5 | 115/1/60 | 1.0 | 13.0 | 16.2 | 25 | 24 | 24 | 36 | 40 | 26.5 | 26.5 | 121 | 1-13 |
| EF-C-2,4 | CLASSROOM / TOILETS | C-WING | CLASSROOMS C-2 & C-4, RESTROOMS C-2A & C-4A | ROOF | GREENHECK | G-180-VG | CENTRIFUGAL, DOWNBLAST | DIRECT | 2,690 | 0.5 | 931 | 10.5 | 115/1/60 | 1.0 | 13.0 | 16.2 | 25 | 24 | 24 | 36 | 40 | 26.5 | 26.5 | 121 | 1-13 |
| TX-D-WING-2 | TOILETS | D-WING | RESTROOM D-9 | ROOF | GREENHECK | G-080-VG | CENTRIFUGAL, DOWNBLAST | DIRECT | 130 | 0.25 | 1,110 | 4.6 | 115/1/60 | 1/6 | 2.8 | 3.5 | 15 | 10 | 10 | 22 | 27 | 12.5 | 12.5 | 40 | 1-13 |
| TX-D-WING-3 | TOILETS | D-WING | RESTROOM D-10 | ROOF | GREENHECK | G-080-VG | CENTRIFUGAL, DOWNBLAST | DIRECT | 130 | 0.25 | 1,110 | 4.6 | 115/1/60 | 1/6 | 2.8 | 3.5 | 15 | 10 | 10 | 22 | 27 | 12.5 | 12.5 | 40 | 1-13 |
| EF-D-8 | CLASSROOM | D-WING | CLASSROOM D-7 | ROOF | GREENHECK | G-140-VG | CENTRIFUGAL, DOWNBLAST | DIRECT | 1,250 | 0.25 | 885 | 6.7 | 115/1/60 | 1/4 | 3.8 | 4.8 | 15 | 16 | 16 | 28 | 36 | 18.5 | 18.5 | 68 | 1-13 |
| EF-D-8 | CLASSROOM | D-WING | CLASSROOM D-8 | ROOF | GREENHECK | G-140-VG | CENTRIFUGAL, DOWNBLAST | DIRECT | 1,250 | 0.25 | 885 | 6.7 | 115/1/60 | 1/4 | 3.8 | 4.8 | 15 | 16 | 16 | 28 | 36 | 18.5 | 18.5 | 68 | 1-13 |
| EF-D-1,3 | CLASSROOM | D-WING | CLASSROOMS D-1 & D-3 | ROOF | GREENHECK | G-140-VG | CENTRIFUGAL, DOWNBLAST | DIRECT | 975 | 0.25 | 782 | 5.6 | 115/1/60 | 1/4 | 3.8 | 4.8 | 15 | 16 | 16 | 28 | 36 | 18.5 | 18.5 | 68 | 1-13 |
| EF-D-2,4 | CLASSROOM | D-WING | CLASSROOMS D-2 & D-4 | ROOF | GREENHECK | G-140-VG | CENTRIFUGAL, DOWNBLAST | DIRECT | 975 | 0.25 | 782 | 5.6 | 115/1/60 | 1/4 | 3.8 | 4.8 | 15 | 16 | 16 | 28 | 36 | 18.5 | 18.5 | 68 | 1-13 |
| TX-D-WING-1 | TOILETS | D-WING | RESTROOMS D-11 & D-12, CLOSETS D-5 & D-6 | ROOF | GREENHECK | G-100-VG | CENTRIFUGAL, DOWNBLAST | DIRECT | 550 | 0.25 | 1,010 | 3.9 | 115/1/60 | 1/4 | 3.8 | 4.8 | 15 | 12 | 12 | 24 | 36 | 14.5 | 14.5 | 54 | 1-13 |
| EF-E-1,3 | CLASSROOM | E-WING | CLASSROOMS E-1 & E-3 | ROOF | GREENHECK | G-160-VG | CENTRIFUGAL, DOWNBLAST | DIRECT | 2,500 | 0.5 | 1,118 | 13.4 | 115/1/60 | 1.0 | 13.0 | 16.2 | 25 | 16 | 16 | 28 | 36 | 18.5 | 18.5 | 90 | 1-13 |
| EF-E-2,4 | CLASSROOM | E-WING | CLASSROOMS E-2 & E-4 | ROOF | GREENHECK | G-160-VG | CENTRIFUGAL, DOWNBLAST | DIRECT | 2,500 | 0.5 | 1,118 | 13.4 | 115/1/60 | 1.0 | 13.0 | 16.2 | 25 | 16 | 16 | 28 | 36 | 18.5 | 18.5 | 90 | 1-13 |
| TX-E-WING-1 | TOILETS | E-WING | RESTROOMS E-7 & E-8, JC E-6 & E-9 | ROOF | GREENHECK | G-098-VG | CENTRIFUGAL, DOWNBLAST | DIRECT | 320 | 0.5 | 1,216 | 6.1 | 115/1/60 | 1/4 | 3.8 | 4.8 | 15 | 12 | 12 | 24 | 36 | 14.5 | 14.5 | 54 | 1-13 |
| EF-F-1,3 | CLASSROOM | F-WING | CLASSROOMS F-1, F-1B, F-3 | ROOF | GREENHECK | G-200-VG | CENTRIFUGAL, DOWNBLAST | DIRECT | 2,750 | 0.5 | 805 | 10.3 | 115/1/60 | 1.0 | 13.0 | 16.2 | 25 | 24 | 24 | 36 | 40 | 26.5 | 26.5 | 123 | 1-13 |
| EF-F-2,4 | CLASSROOM | F-WING | CLASSROOMS F-2 & F-4 | ROOF | GREENHECK | G-180-VG | CENTRIFUGAL, DOWNBLAST | DIRECT | 2,000 | 0.5 | 804 | 7.5 | 115/1/60 | 3/4 | 10.0 | 12.5 | 20 | 24 | 24 | 36 | 40 | 26.5 | 26.5 | 110 | 1-13 |
| TX-F-WING-1 | TOILETS | F-WING | RESTROOMS 18 & 21, JC 19 | ROOF | GREENHECK | G-098-VG | CENTRIFUGAL, DOWNBLAST | DIRECT | 330 | 0.5 | 1,227 | 6.2 | 115/1/60 | 1/4 | 3.8 | 4.8 | 15 | 12 | 12 | 24 | 36 | 14.5 | 14.5 | 54 | 1-13 |
| EF-K-1,2 | CLASSROOM | K-WING | CLASSROOMS K-1 & K-2 | ROOF | GREENHECK | G-140-VG | CENTRIFUGAL, DOWNBLAST | DIRECT | 975 | 0.25 | 782 | 5.6 | 115/1/60 | 1/4 | 3.8 | 4.8 | 15 | 16 | 16 | 28 | 36 | 18.5 | 18.5 | 68 | 1-13 |
| TX-K-WING-1 | TOILETS | K-WING | RESTROOMS K-1A & K-2A | ROOF | GREENHECK | G-098-VG | CENTRIFUGAL, DOWNBLAST | DIRECT | 255 | 0.25 | 895 | 3.7 | 115/1/60 | 1/4 | 3.8 | 4.8 | 15 | 12 | 12 | 24 | 36 | 14.5 | 14.5 | 54 | 1-13 |
| EF-K-3,4 | CLASSROOM | K-WING | CLASSROOMS K-3 & K-4 | ROOF | GREENHECK | G-200-VG | CENTRIFUGAL, DOWNBLAST | DIRECT | 3,000 | 0.5 | 834 | 11.0 | 115/1/60 | 1.0 | 13.0 | 16.2 | 25 | 24 | 24 | 36 | 40 | 26.5 | 26.5 | 123 | 1-13 |
| TX-K-WING-2 | TOILETS | K-WING | RESTROOMS K-3A & K-4A | ROOF | GREENHECK | G-098-VG | CENTRIFUGAL, DOWNBLAST | DIRECT | 300 | 0.5 | 1,195 | 5.9 | 115/1/60 | 1/4 | 3.8 | 4.8 | 15 | 12 | 12 | 24 | 36 | 14.5 | 14.5 | 54 | 1-13 |
| EF-LIBRARY | LIBRARY | MISC. | LIBRARY | ROOF | GREENHECK | G-180-VG | CENTRIFUGAL, DOWNBLAST | DIRECT | 2,200 | 0.5 | 837 | 8.3 | 115/1/60 | 3/4 | 10.0 | 12.5 | 20 | 24 | 24 | 36 | 40 | 26.5 | 26.5 | 110 | 1-13 |
| TX-33,34 | TOILETS | MISC. | MEN'S RESTROOM 33 / WOMEN'S RESTROOM 34 | ROOF | GREENHECK | G-100-VG | CENTRIFUGAL, DOWNBLAST | DIRECT | 550 | 0.25 | 1,010 | 3.9 | 115/1/60 | 1/4 | 3.8 | 4.8 | 15 | 12 | 12 | 24 | 36 | 14.5 | 14.5 | 54 | 1-13 |
| TX-26A | TOILETS | MISC. | GIRL'S RESTROOM 26A | ROOF | GREENHECK | G-097-VG | CENTRIFUGAL, DOWNBLAST | DIRECT | 150 | 0.50 | 1,250 | 5.7 | 115/1/60 | 1/4 | 3.8 | 4.8 | 15 | 12 | 12 | 24 | 36 | 14.5 | 14.5 | 54 | 1,4-13 |
| TX-23 | TOILETS | MISC. | BOY'S RESTROOM 23, RESTROOM 22A, JAN CLOSET 24A | ROOF | GREENHECK | G-100-VG | CENTRIFUGAL, DOWNBLAST | DIRECT | 550 | 0.25 | 1,010 | 3.9 | 115/1/60 | 1/4 | 3.8 | 4.8 | 15 | 12 | 12 | 24 | 36 | 14.5 | 14.5 | 54 | 1-13 |

NOTES:

1. EXHAUST FANS SHALL BE INTERLOCKED WITH EXISTING BUILDING MANAGEMENT SYSTEM.
2. FAN IS INTENDED TO BE A REPLACEMENT-IN-KIND. AIRFLOW AND STATIC PRESSURE READINGS ARE BASED ON ORIGINAL DESIGN DRAWINGS AND/OR OBTAINED TESTING AND BALANCING MEASUREMENTS.
3. RE-INTEGRATE FAN INTO EXISTING CONTROLS SEQUENCES (FIELD-VERIFY).
4. PROVIDE VARI-GREEN EC MOTOR WITH DIAL-ON-MOTOR FOR BALANCING.
5. FAN SHALL BE UL-705 LISTED, AMCA CERTIFIED.
6. PROVIDE FAN WITH NEW HIGH-WIND RATED ROOF CURB (12 INCHES HIGH).
7. PROVIDE FIELD-APPLIED FOAMED CURB SEAL.
8. PROVIDE NEMA-3R TOGGLE DISCONNECT SWITCH, FACTORY-INSTALLED AND WIRED.
9. JUNCTION BOX SHALL BE MOUNTED & WIRED IN WEATHER-PROTECTED MOTOR COMPARTMENT.
10. PROVIDE ALUMINUM BIRDSCREEN, GALVANIZED, 84% FREE AREA.
11. ALUMINUM WHEEL MATERIAL.
12. PROVDE WITH GRAVITY BACKDRAFT DAMPER.
13. PROVIDE WITH THE MANUFACTURER'S STANDARD WARRANTY.


H2M architects + engineers

1133 Westchester Avenue, Suite N-210
White Plains, NY 10605
914.358.5623 • www.h2m.com
NY Architecture & Landscape Architecture: No Certificate Required
NY Engineering Certificate of Authorization No.: 0018178


CONSULTANTS:

| MARK | DATE | DESCRIPTION |
|---|---|---|
| | | |
| | | |
| | | |
| | | |
| | | |
| | | |
| | | |
| | | |
| | | |

STATE OF NEW YORK
JOHN C. MORRIS III
057554-1
LICENSED PROFESSIONAL ENGINEER

05/31/2026
Exp. Date

J. CHRIS MORRIS III, P.E.
NY PROFESSIONAL ENGINEER Lic. No. 057554

"IN ACCORDANCE WITH ARTICLE 145, SECTION 7209 OF THE NYS EDUCATION LAW, ALTERATION OF THIS DOCUMENT EXCEPT BY A LICENSED PROFESSIONAL IS ILLEGAL."

| DESIGNED BY: | DRAWN BY: | CHECKED BY: | REVIEWED BY: |
|---|---|---|---|
| W. MAGIERA | W. MAGIERA | K. WEILER | C. MORRIS |

| PROJECT No: | DATE: | SCALE: |
|---|---|---|
| SMSD2505 | OCTOBER 2026 | AS SHOWN |

CLIENT

**SOMERS CENTRAL SCHOOL DISTRICT**

**VARIOUS UPGRADES AT PRIMROSE ELEMENTARY SCHOOL**

**110 PRIMROSE STREET**
**LINCOLNDALE, NY 10540**

**SED #: 66-21-01-06-0-002-017**

CONTRACT

**CONTRACT M**
**MECHANICAL CONSTRUCTION**

STATUS

**FOR BID**


SHEET TITLE

**MECHANICAL SCHEDULES**

DRAWING No.


# PE-M 601.00


10/29/2026 2:31:22 PM C:\Users\wmagiera\Documents_Revit Backup\SMSD2505_Central25_M_wmagieraSNDSX.rvt

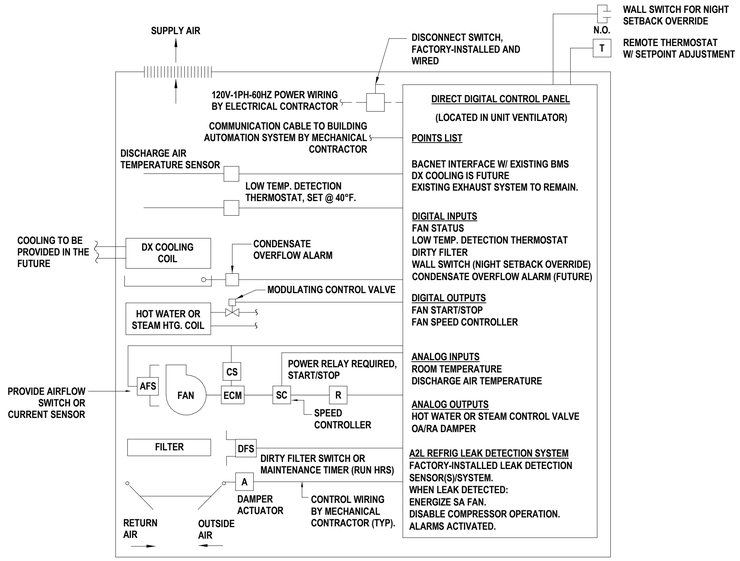


## 1 UNIT VENTILATOR (UV) CONTROL DIAGRAM

SCALE:NTS

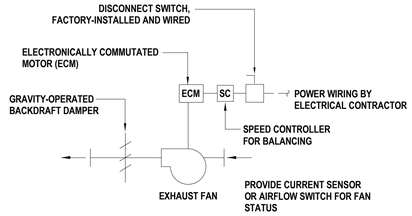


## 2 EXHAUST FAN CONTROL SCHEMATIC

SCALE: NTS

## CONTROLS LEGEND, SYMBOLS AND ABBREVIATIONS

| | |
|---|---|
| A | ACTUATOR |
| AFS | AIRFLOW SWITCH |
| AFMS | AIRFLOW MONITORING STATION |
| ATC | AUTOMATIC TEMPERATURE CONTROLS |
| BAS | BUILDING AUTOMATION SYSTEM |
| BDD | BACKDRAFT DAMPER |
| BSB | BRANCH SELECTOR BOX |
| CO2 | CARBON DIOXIDE |
| CS | CURRENT SENSOR |
| CU | CONDENSING UNIT |
| DDC | DIRECT DIGITAL CONTROLS |
| DFS | DIRTY FILTER SWITCH |
| DSD | DUCT SMOKE DETECTOR |
| EA | EXHAUST AIR |
| ECM | ELECTRONICALLY COMMUTATED MOTOR |
| EF | EXHAUST FAN |
| ES | END SWITCH |
| F | FREEZESTAT |
| HOA | HAND-OFF-AUTOMATIC |
| HS | HUMIDITY SENSOR |
| M | MOTOR |
| MA | MIXED AIR |
| MS | MOTOR STARTER |
| NC | NORMALLY CLOSED |
| NO | NORMALLY OPEN |
| OA | OUTSIDE AIR |
| OCC | OCCUPANCY SENSOR |
| R | RELAY |
| RA | RETURN AIR |
| RH | RELATIVE HUMIDITY |
| SA | SUPPLY AIR |
| SC | SPEED CONTROLLER |
| SF | SUPPLY FAN |
| SP | STATIC PRESSURE SENSOR |
| SW | SWITCH |
| T | THERMOSTAT |
| TEMP | TEMPERATURE |
| TS | TEMPERATURE SENSOR |
| UV | UNIT VENTILATOR |

**GENERAL NOTES:**

1. ALL POWER WIRING ABOVE 120V TO BE PROVIDED AND INSTALLED BY THE ELECTRICAL CONTRACTOR, INCLUDING POWER WIRING FOR ALL CONTROL PANELS.
2. ALL WIRING SHALL BE INSTALLED IN APPROPRIATELY SIZED E.M.T. INSTALLATION FOR ALL ELECTRICAL DEVICES. WIRING SHALL FOLLOW WIRING METHODS SPECIFIED ON THE CONTRACT "E" DRAWINGS AND SPECIFICATIONS.
3. LOW VOLTAGE "CONTROL" WIRING, SHALL BE PROVIDED AND INSTALLED BY THE MECHANICAL CONTRACTOR, EXCEPT AS NOTED.
4. REFER TO SPECIFICATIONS FOR SEQUENCE OF OPERATIONS. SEE SPECIFICATIONS FOR ADDITIONAL DETAILS.
5. UNITARY CONTROLLERS SHALL HAVE INTERNAL CONTROL LOGIC CAPABLE OF FULL OPERATION OF THE EQUIPMENT IN THE EVENT THE EQUIPMENT IS NOT CONNECTED TO THE BMS.

**THERMOSTAT NOTES:**

1. ALL THERMOSTATS SHALL HAVE LOCKING COVERS TO PREVENT TAMPERING AND VANDALISM.

**MOTOR STARTER NOTES:**

1. ALL SAFETY DEVICES SHALL BE WIRED SO THEY STOP THE MOTOR WITH THE HAND-OFF-AUTO SWITCH IN THE HAND AS WELL AS THE AUTO POSITION. THIS WILL NORMALLY MEAN BREAKING THE COMMON WIRE FROM THE HAND-OFF-AUTO TO THE STARTER'S HOLDING COIL THRU THE SAFETY DEVICES.

H2M architects + engineers
1133 Westchester Avenue, Suite N-210
White Plains, NY 10605
914.358.5623 • www.h2m.com
NY Architecture & Landscape Architecture: No Certificate Required
NY Engineering Certificate of Authorization No.: 0018178

CONSULTANTS:

| MARK | DATE | DESCRIPTION |
|---|---|---|
| | | |

STATE OF NEW YORK · JOHN C. MORRIS III · LICENSED PROFESSIONAL ENGINEER · 057554-1

05/31/2028
Exp. Date

J. CHRIS MORRIS III, P.E.
NY PROFESSIONAL ENGINEER Lic. No. 057554

"IN ACCORDANCE WITH ARTICLE 145, SECTION 7209 OF THE NYS EDUCATION LAW, ALTERATION OF THIS DOCUMENT EXCEPT BY A LICENSED PROFESSIONAL IS ILLEGAL."

| DESIGNED BY: | DRAWN BY: | CHECKED BY: | REVIEWED BY: |
|---|---|---|---|
| W. MAGIERA | W. MAGIERA | K. WEILER | C. MORRIS |

| PROJECT No: | DATE: | SCALE: |
|---|---|---|
| SMSD2505 | OCTOBER 2026 | AS SHOWN |

CLIENT

**SOMERS CENTRAL SCHOOL DISTRICT**

**VARIOUS UPGRADES AT PRIMROSE ELEMENTARY SCHOOL**

**110 PRIMROSE STREET**
**LINCOLNDALE, NY 10540**

**SED #: 66-21-01-06-0-002-017**

CONTRACT

**CONTRACT M**
**MECHANICAL CONSTRUCTION**

STATUS

**FOR BID**

SHEET TITLE

**MECHANICAL CONTROL DIAGRAMS**

DRAWING No.

**PE-M 650.00**

C:\Users\wmagiera\Documents_Revit Backup\SMSD2505_Central25_M_wmagieraSNDSX.rvt
10/29/2026 2:31:22 PM

## ELECTRICAL LEGEND

| SYMBOL | DESCRIPTION | COMMENTS |
|---|---|---|
| $S_3$ | THREE - WAY SWITCH | 46" AFF TO CL UON |
| $S_4$ | FOUR - WAY SWITCH | 46" AFF TO CL UON |
| $S_I$ | ILLUMINATED SWITCH | 46" AFF TO CL UON |
| $S^A$ | SINGLE POLE SWITCH; "A" INDICATES SWITCH CONTROL | 46" AFF TO CL UON |
| $S_D$ | SINGLE POLE DIMMER SWITCH | 46" AFF TO CL UON |
| $S_{3D}$ | THREE - WAY DIMMER SWITCH | 46" AFF TO CL UON |
| $S_K$ | SINGLE POLE KEYED SWITCH | 46" AFF TO CL UON |
| $S_{K3}$ | KEYED THREE - WAY SWITCH | 46" AFF TO CL UON |
| $S_{K4}$ | KEYED FOUR - WAY SWITCH | 46" AFF TO CL UON |
| $S_M$ | HORSEPOWER RATED SWITCH, WITH INDICATOR (CONTRACTOR SHALL COORDINATE VOLTAGE AND PHASE WITH EQUIPMENT) | 46" AFF |
| $S_P$ | SWITCH AND PILOT LIGHT | |
| $S_T$ | SWITCH WITH THERMAL OVERLOAD PROTECTION (CONTRACTOR SHALL COORDINATE VOLTAGE AND PHASE WITH EQUIPMENT) | |
| $S_{OS}$ | OCCUPANCY SENSOR WITH MANUAL OVERRIDE, WALL MOUNT | |
| TC | TIME CLOCK | |
| PC | PHOTOCELL | |
| PB | PUSH BUTTON | |
| E,G | EMERGENCY SHUT OFF SWITCH; 'E' INDICATES ELECTRICAL; 'G' INDICATES GAS | |
| OS | OCCUPANCY SENSOR, CEILING MOUNT | |
| | OCCUPANCY SENSOR POWER PACK, MOUNTED ABOVE CEILING | |
| | 2 #12 AWG + #12 AWG GND IN 3/4" E.C. CONCEALED IN WALL OR CEILING | |
| IIIII | 5 #12 AWG + #12 AWG GND IN 3/4" E.C. CONCEALED IN WALL OR CEILING | |
| III | 3 #12 AWG + #12 AWG GND IN 3/4" E.C. CONCEALED IN OR BELOW SLAB | |
| LP1-35 | DEDICATED HOME RUN TO PANEL LP1 FOR CIRCUIT No. 35 ONLY. 2 #12 AWG + #12 AWG GND IN 3/4" E.C. CONCEALED IN WALL OR CEILING | |
| TL | 120V, 20 A TWIST LOCK RECEPTACLE. | 46" AFF TO CL UON |
| | DUPLEX RECEPTACLE: 120V, 20A. | 46" AFF TO CL UON |
| | QUAD RECEPTACLE, DOUBLE DUPLEX RECEPTACLE: 120V, 20A. | 46" AFF TO CL UON |
| C | DUPLEX RECEPTACLE: 120V, 20A; SUBSCRIPT "C" INDICATES CEILING MOUNT. | 46" AFF TO CL UON |
| | DUPLEX RECEPTACLE: 120V, 20A; FLOOR MOUNTED. | 46" AFF TO CL UON |
| IG | ISOLATED GROUND DUPLEX RECEPTACLE. | 46" AFF TO CL UON |
| GFI | DUPLEX RECEPTACLE: 120V, 20A; WITH GROUND FAULT INDICATOR. | 46" AFF TO CL UON |
| CT | DUPLEX RECEPTACLE: 120V, 20A; SUBSCRIPT "CT" INDICATES COUNTER TOP. | 46" AFF TO CL UON |
| WP | DUPLEX RECEPTACLE: 120V, 20A; SUBSCRIPT "WP" INDICATED WEATHER PROOF | 46" AFF TO CL UON |
| | SPECIAL PURPOSE OUTLET: VERIFY NEMA CONFIGURATION WITH EQUIPMENT MANUFACTURER. | 46" AFF TO CL UON |
| TL | TWISTED LOCK RECEPTACLE: 125V, 20A, 3 WIRE; UNLESS OTHERWISE NOTED. | 46" AFF TO CL UON |
| | SURFACE RACEWAY WITH 2 GROUNDED AND ISOLATED TYPE DUPLEX RECEPTACLES AND 1 DATA OUTLET PER POSITION, 18" AFF UNLESS OTHERWISE NOTED. | |
| | TELEPHONE/POWER POLE | |
| MP | MAGNETIC STARTER. | |
| DP | DISCONNECTION SWITCH. | |
| J | JUNCTION BOX | |
| J4X | NEMA 4X STAINLESS STEEL JUNCTION BOX WITH GASKET COVER. | |
| JS | JUNCTION BOX RECESSED IN WALL WITH BLANK COVER, PROVIDE 3/4" E.C. AND DRAG LINE TO ABOVE FINISHED CEILING. MOUNT 18" AFF, UNLESS OTHERWISE NOTED. | |
| JM | FOR MONITOR, JUNCTION BOX RECESSED IN WALL WITH BLANK COVER. PROVIDE 3/4" E.C. AND DRAG LINE TO ABOVE FINISHED CEILING. | |
| T T1 | TRANSFORMER "T1"; SEE TRANSFORMER SCHEDULE. | |
| | ELECTRICAL PANEL "P1", RECESSED; SEE PANEL SCHEDULE. | |
| P1 | ELECTRICAL PANEL "P1", SURFACE MOUNT; SEE PANEL SCHEDULE. | |
| | CONDUIT GOING UP. | |
| | CONDUIT GOING DOWN. | |
| | PULLBOX | |
| T | TELEPHONE. PROVIDE 3/4" E.C. WITH DRAG LINE TO AFC AND EMPTY J. BOX RECESSED IN WALL WITH BLANK COVER. | |
| TV | CABLE TELEVISION. PROVIDE 3/4" E.C. WITH DRAG LINE TO AFC AND EMPTY J. BOX RECESSED IN WALL WITH BLANK COVER. | |
| D | DATA. PROVIDE 3/4" E.C. WITH DRAG LINE TO AFC AND EMPTY J. BOX RECESSED IN WALL WITH BLANK COVER. | |
| D/T | COMBINED DATA AND TV. PROVIDE 3/4" E.C. WITH DRAG LINE TO AFC AND EMPTY J. BOX RECESSED IN WALL WITH BLANK COVER. | |
| S | SECURITY CAMERA. PROVIDE 3/4" E.C. WITH DRAG LINE TO AFC AND EMPTY J. BOX RECESSED IN WALL WITH BLANK COVER. | |

| ABBREVIATION | DESCRIPTION |
|---|---|
| AFF | ABOVE FINISHED FLOOR |
| AFC | ABOVE FINISHED CEILING |
| AFG | ABOVE FINISHED GRADE |
| AMP, A | AMPERE |
| ATS | AUTOMATIC TRANSFER SWITCH; SEE TRANSFER SWITCH SCHEDULE |
| AWG | AMERICAN WIRE GAUGE |
| BFC | BELOW FINISHED CEILING |
| CL | CENTERLINE |
| CT | COUNTERTOP |
| EC | ELECTRICAL CONDUIT |
| GFCI | GROUND FAULT CIRCUIT INTERRUPTER |
| GFI | GROUND FAULT INDICATOR |
| PSEG | PUBLIC SERVICE ELECTRIC AND GAS COMPANY (LOCAL ELECTRIC UTILITY) |
| MCB | MAIN CIRCUIT BREAKER |
| MLO | MAIN LUGS ONLY |
| NTS | NOT TO SCALE |
| TYP | TYPICAL |
| UON | UNLESS OTHERWISE NOTED |
| UC | UNDERCOUNTER |
| V | VOLTS |
| VAC | VOLTS ALTERNATING CURRENT |
| VDC | VOLT DIRECT CURRENT |
| X-FMR | TRANSFORMER |
| WP | WEATHERPROOF |
| EMT | ELECTRICAL METALLIC TUBING |
| RMC | RIGID METAL CONDUIT |
| (D) | DEMOLISH |
| (E) | EXISTING |
| (P) | PROPOSED |
| UV | UNIT VENTILATOR |

| SYMBOL | DESCRIPTION | COMMENTS |
|---|---|---|
| T | LINE VOLTAGE THERMOSTAT, 120V, 10A. | |
| | CIRCUIT BREAKER WITH TRIP AND POLES AS NOTED. | |
| TS1 | TRANSFER SWITCH TS1; SEE TRANSFER SWITCH SCHEDULE. | |
| M.C.B 30A/2P PANEL "P1" | DISTRIBUTION PANEL P1 WITH 30A, 2 POLE M.C.B.; SEE DISTRIBUTION PANEL SCHEDULE. | |
| | DISCONNECT SWITCH DS1, 100A, 3 POLES; SEE DISCONNECT SWITCH SCHEDULE. | |
| DS3 100A/3P | FUSED DISCONNECT SWITCH DS2, FUSED AT 40A, 3 POLES; SEE DISCONNECT SWITCH SCHEDULE. | |
| G1 | GENERATOR SET G1 | |
| M | ELECTRIC METER AND METER PAN AS PER PSEG REQUIREMENTS. | |
| 5 | MOTOR, NUMBER INDICATED HORSEPOWER. | |
| | CURRENT TRANSFORMER. | |
| PTS | VOLTAGE TRANSFORMER. | |
| T2 | TRANSFORMER WITH SIZE, PRIMARY AND SECONDARY VOLTAGES AS NOTED. | |
| RVRM 10 | REDUCED VOLTAGE SOLID STATE RAMPING MODULE, SIZED FOR 10 H.P. | |
| RVSS 150 | REDUCED VOLTAGE SOLID STATE STARTER, SIZED FOR 150 H.P. | |
| VFD 25 | VARIABLE FREQUENCY DRIVE, RATED FOR 25 H.P. | |
| FVNR 5 | FULL VOLTAGE NON-REVERSING STARTER, NEMA SIZE 6 | |
| FVR 5 | FULL VOLTAGE REVERSING STARTER, NEMA SIZE 5 | |
| JJS | FAST ACTING SOLID STATE FUSES AS PER MANUFACTURER. | |
| | MULTIPLE BRANCH CIRCUITS AS REQUIRED. | |
| LNR | 5% LINE REACTOR, UNLESS OTHERWISE NOTED | |
| | CONTROL CIRCUIT; MIN 2 #12 AWG IN 3/4" E.C. UNLESS OTHERWISE NOTED ON PLANS | |

## CONTROLS LEGEND

| SYMBOL | DESCRIPTION | COMMENTS |
|---|---|---|
| | PUMP OR BLOWER MOTOR | |
| | FLOR METER | |
| M | MOTOR CONTROLLED VALVE WITH LIMIT SWITCHES | |
| LS | LIMIT SWITCH | |
| FT | FLOW TRANSMITTER | |
| FS | FLOW SWITCH | |
| PT | PRESSURE TRANSMITTER | |
| PS | PRESSURE SWITCH | |
| LT | LEVEL TRANSMITTER | |
| LE | LEVEL ELECTRODES | |
| DP | DIFFERENTIAL PRESSURE TRANSMITTER | |
| | SOLENOID VALVE | |
| | PITOT TUBE AND AIR PRESSURE SWITCH | |
| TLDS | PITOT TUBE AND AIR PRESSURE SWITCH | |
| PID | PROPORTIONAL - INTEGRAL - DERIVATIVE SINGLE LOOP CONTROLLER | |
| SC TP—A | SINGLE CONDITIONER TIME PULSE DURATION TO ANALOG | |


H2M architects + engineers
1133 Westchester Avenue, Suite N-210
White Plains, NY 10605
914.358.5623 • www.h2m.com
NY Architecture & Landscape Architecture: No Certificate Required
NY Engineering Certificate of Authorization No.: 0018178


CONSULTANTS:

| MARK | DATE | DESCRIPTION |
|---|---|---|
| | | |

7.31.2028
Exp. Date
JEFFERY L. CZAJKA, P.E.
NY PROFESSIONAL ENGINEER Lic. No. 072523
"IN ACCORDANCE WITH ARTICLE 145, SECTION 7209 OF THE NYS EDUCATION LAW, ALTERATION OF THIS DOCUMENT EXCEPT BY A LICENSED PROFESSIONAL IS ILLEGAL."

| DESIGNED BY: | DRAWN BY: | CHECKED BY: | REVIEWED BY: |
|---|---|---|---|
| S. FREEMAN | W. TESTA | S. SOUSSOU | J. CZAJKA |

| PROJECT No: | DATE: | SCALE: |
|---|---|---|
| SMSD2505 | OCTOBER 2026 | AS SHOWN |

CLIENT
**SOMERS CENTRAL SCHOOL DISTRICT**

**VARIOUS UPGRADES AT PRIMROSE ELEMENTARY SCHOOL**

**110 PRIMROSE STREET**
**LINCOLNDALE, NY 10540**

**SED #: 66-21-01-06-0-002-017**

CONTRACT
**CONTRACT E**
**ELECTRICAL CONSTRUCTION**

STATUS
**FOR BID**

SHEET TITLE
**ELECTRICAL LEGENDS**

DRAWING No.
**PE-E 001.00**


C:\Users\wtesta\Documents_Revit Backup\SMSD2505_Central25_M_wtesta36AUA.rvt
10/29/2026 9:40:25 AM

MATCH LINE A

REFER TO DRAWING PE-E 400 FOR WORK IN THIS AREA

(E) PANEL 'BOILER ROOM PANEL'
(E) PANEL 'NLP'
(E) PANEL 'BRZ'
(E) PANEL 'MDP2'
(E) PANEL 'MDP'
(D) PANEL 'P1' 2
(D) KITCHEN PANEL 'KP' 2
(E) PANEL 'PPI' TO REMAIN
(E) PANEL 'MAIN OFFICE SUB' TO REMAIN
(D) PANEL 'LIGHTING LP G' 2
2 (D) PANEL 'PANEL 2'
(D) PANEL 'F' 2
(E) PANEL 'LP-L-A-SUB' TO REMAIN
(E) PANEL '1' TO REMAIN
(E) PANEL '2' TO REMAIN
1 (D) UNIT VENTILATOR
(E) PANEL TO REMAIN
(E) PANEL 'B WING-2' TO REMAIN
(E) JUNCTION BOX TO REMAIN
(E) PANEL 'A WING' TO REMAIN
(E) JUNCTION BOX AND PANEL TO REMAIN
(D) PANEL 'LIGHTING PL' 2
(E) PANEL 'P-12' TO REMAIN
(E) STAGE PANELS

CLASSROOM K-3 ±1130 SF
CLASSROOM K-1 ±1130 SF
RESTROOM K-3A ±59 SF
RESTROOM K-1A ±59 SF
CORRIDOR HW-1B ±1058 SF
RESTROOM K-4A ±59 SF
RESTROOM K-2A ±59 SF
CLASSROOM K-4 ±1130 SF
CLASSROOM K-2 ±1130 SF
ENTRANCE V1 ±239 SF
WELCOME COUNTER 1A ±119 SF
CORRIDOR HW-1A ±2547 SF
SERVER ROOM 22C ±137 SF
RESTROOM 2A ±43 SF
RESOURCE OFFICER 35 ±147 SF
WOMEN'S RESTROOM 34 ±110 SF
MENS' RESTROOM 33 ±91 SF
COPIER ROOM 25 ±136 SF
FREEZER 24-B ±121 SF
SAFE 9 ±77 SF
MAIN OFFICE 1 ±1023 SF
CONFERENCE ROOM 2 ±560 SF
CLOSET 6A ±16 SF
STORAGE 6B ±13 SF
RESTROOM 6C ±44 SF
NURSE'S OFFICE 6 ±565 SF
CLOSET 36B ±30 SF
SPEECH THERAPY 36 ±446 SF
OFFICE 36A ±187 SF
STOARGE 32B ±203 SF
LIBRARIAN'S OFFICE 32A ±251 SF
LIBRARY 32 ±2988 SF
PSYCHOLOGIST OFFICE 7 ±134 SF
AP OFFICE 5 ±134 SF
OFFICE 4 ±135 SF
PRINCIPAL OFFICE 3 ±287 SF
OFFICE 32C ±180 SF
RESTROOM 8B ±64 SF
PSYCHOLOGIST 8 ±526 SF
CLOSET 8A ±42 SF
COURTYARD CY-1 ±9030 SF
CLASSROOM A-15 ±951 SF
RESTROOM A-15A ±52 SF
RESTROOM A-14A ±52 SF
CLASSROOM A-14 ±951 SF
CLASSROOM A-12 ±894 SF
RESTROOM A-12A ±40 SF
CLASSROOM A-10 ±894 SF
RESTROOM A-10A ±40 SF
CLASSROOM A-8 ±894 SF
RESTROOM A-8A ±40 SF
CLASSROOM A-6 ±379 SF
RESTROOM A-6B ±40 SF
CORRIDOR HW-1C ±2862 SF
RESTROOM A-13A ±40 SF
CLASSROOM A-13 ±894 SF
RESTROOM A-11A ±40 SF
CLASSROOM A-11 ±894 SF
CLASSROOM A-9 ±894 SF
RESTROOM A-9A ±40 SF
OFFICE A-18 ±286 SF
OFFICE A-19 ±414 SF
READING ROOM A-7 ±168 SF
OFFICE A-7A ±162 SF
CLASSROOM A-6A ±602 SF
RESTROOOM 9 ±104 SF
CLASSROOM A-5 ±860 SF
CLASSROOM A-2 ±764 SF
RESTROOM A-2A ±32 SF
STORAGE A-2B ±95 SF
JAN. CLOSET 8 ±22 SF
RESTROOM A-3A ±29 SF
CLASSROOM A-3 ±856 SF
STORAGE 10 ±22 SF
CLASSROOM A-1 ±852 SF
RESTROOM A-1A ±32 SF
RESTROOM A-4A ±29 SF
CLASSROOM A-4 ±936 SF
CORRIDOR HW-1D ±1823 SF
CORRIDOR HW-1E ±1106 SF
CLASSROOM B-4 ±858 SF
RESTROOM B-4A ±25 SF
RESTROOM B-1A ±25 SF
CLASSROOM B-1 ±857 SF
JAN. CLOSET 49 ±13 SF
STORAGE 50 ±13 SF
CLASSROOM B-3 ±857 SF
RESTROOM B-3A ±25 SF
RESTROOM B-2A ±25 SF
CLASSROOM B-2 ±857 SF
CLASSROOM B-7 ±936 SF
BOYS' RESTROOM 17 ±63 SF
CORRIDOR HW-1E ±1106 SF
GIRLS' RESTROOM 16 ±74 SF
CLASSROOM B-6 ±942 SF
VESTIBULE V6 ±48 SF
DIRECTOR'S OFFICE C-5 ±183 SF
CORRIDOR HW-1D ±1823 SF
CLASSROOM C-1 ±835 SF
RESTROOM C-1A ±31 SF
RESTROOM C-3A ±31 SF
CLASSROOM C-3 ±834 SF
JAN. CLOSET 13 ±17 SF
CLASSROOM C-2 ±861 SF
RESTROOM C-2A ±31 SF
STORAGE 12 ±17 SF
RESTROOM C-4A ±31 SF
CLASSROOM C-4 ±861 SF
VESTIBULE V3 ±163 SF
CLASSROOM K-A ±1130 SF
CLASSROOM K-B ±1130 SF
CORRIDOR HW-1F ±2212 SF
STORAGE 39C ±48 SF
STAGE 27 ±1106 SF
STORAGE 27A ±405 SF
CAFETERIA 26 ±4518 SF
BIG GYMNASIUM 30 ±3831 SF
GIRLS' RESTROOM 26A ±93 SF
STORAGE ROOM 26D ±461 SF
TECH OFFICE 27C ±326 SF
CORRIDOR HW-B ±736 SF
LIFT 28 ±161 SF
SMALL GYMNASIUM 29 ±1755 SF
GYMNASIUM STORAGE 29A ±126 SF
LIFT D-13 ±102 SF
CLOSET 26B ±126 SF
STORAGE OS-2 ±132 SF
STORAGE OS-1 ±244 SF
CUSTODIAL OFFICE 22 ±446 SF
JAN. CLOSET 24A ±21 SF
RESTROOM 22A ±58 SF
BOYS' RESTROOM 23 ±109 SF
BOILER ROOM 22B ±1741 SF
STORAGE 24A ±205 SF
KITCHEN 24 ±999 SF
JAN. CLOSET 23A ±58 SF

## GENERAL NOTES

1. SEE DRAWING PE-E 001 FOR ELECTRICAL LEGEND, SYMBOLS, ABBREVIATIONS, AND GENERAL NOTES.
2. THE EXISTING CONDITIONS SHOWN ON THE CONTRACT DRAWINGS ARE BASED ON LIMITED FIELD SURVEY AND EXISTING DOCUMENTATION. THE CONTRACTOR SHALL BE RESPONSIBLE FOR VERIFICATION OF ALL EXISTING CONDITIONS (INCLUDING HVAC EQUIPMENT ELECTRICAL CHARACTERISTICS, FEEDER SIZE, PANEL FED FROM, BREAKER SIZE, ETC.) PRIOR TO THE COMMENCEMENT OF DEMOLITION / NEW WORK AND PURCHASE OF NEW EQUIPMENT. SHOULD THERE BE A CONFLICT, THE CONTRACTOR SHALL ALERT THE ARCHITECT / ENGINEER IN WRITING.
3. THE CONTRACTOR SHALL TAKE CARE NOT TO DAMAGE ADJOINING SURFACES OUTSIDE THE CONTRACT AREA OR SCOPE OF WORK. THE CONTRACTOR SHALL BE RESPONSIBLE FOR RESTORING EXISTING CONDITIONS AND/OR FINISHES DAMAGED DURING CONSTRUCTION, INCLUDING PATCHING AND PAINTING DEEMED NECESSARY BY THE ARCHITECT AT NO COST TO THE OWNER.
4. THE CONTRACTOR SHALL REMOVE AND DISPOSE OF ALL CONSTRUCTION DEBRIS AND UNWANTED MATERIAL LEGALLY OFF-SITE IN ACCORDANCE WITH THE PROJECT SPECIFICATIONS.
5. DO NOT SCALE DRAWINGS. LINE WORK SHOWN IS SCHEMATIC. CONTRACTOR SHALL PROVIDE SHOP DRAWINGS BASED ON DESIGN INTENT, SURVEY OF EXISTING CONDITIONS, AND COORDINATION WITH OTHER TRADES.

## X. ELECTRICAL KEYED NOTES

1. CONTRACTOR SHALL DISCONNECT EXISTING UNIT VENTILATOR AND SAFE-OFF EXISTING WIRING AND TEMPORARILY CAP EXISTING RACEWAY FOR FUTURE EXTENSION AND CONNECTION TO NEW UNIT VENTILATOR TO BE INSTALLED UNDER THE NEW WORK OF THIS CONTRACT.
2. CONTRACTOR SHALL TRACE OUT EACH CIRCUIT RUN FROM THE EXISTING PANEL AND LABEL WIRING WITH WHAT IT SERVES AND NOTE ALL CIRCUIT BREAKER SIZES AND NUMBER OF POLES FOR EACH CIRCUIT. THE FEED AND BRANCH CIRCUIT WIRING SHALL BE CAREFULLY DISCONNECTED FROM THE BREAKERS AND OR LUGS AND MADE SAFE TO ENABLE THE REMOVAL OF THE EXISTING PANEL INTERIOR AND PANEL COVER PLATE. A NEW PANEL INTERIOR KIT AND PANEL COVER PLATE SHALL BE INSTALLED UNDER THE NEW WORK BASED ON THE SCHEDULE PROVIDED ON THE NEW WORK DRAWINGS.

1 ELECTRICAL FIRST FLOOR DEMOLITION PLAN - PART 'A'
SCALE: 1/16" = 1'-0"

PROJECT NORTH

PART B
MATCH LINE A
PART A

2 KEY PLAN
SCALE: 1" = 100'-0"

PROJECT NORTH

C:\Users\wtesta\Documents_Revit Backup\SMSD2505_Central25_M_wtesta.36AUA.rvt
10/29/2026 9:40:26 AM


H2M architects + engineers
1133 Westchester Avenue, Suite N-210
White Plains, NY 10605
914.358.5623 • www.h2m.com
NY Architecture & Landscape Architecture: No Certificate Required
NY Engineering Certificate of Authorization No.: 0018178


CONSULTANTS:

| MARK | DATE | DESCRIPTION |
|---|---|---|
| | | |

7.31.2028
JEFFERY L. CZAJKA, P.E.
Exp. Date
NY PROFESSIONAL ENGINEER Lic. No. 072453
"IN ACCORDANCE WITH ARTICLE 145, SECTION 7209 OF THE NYS EDUCATION LAW, ALTERATION OF THIS DOCUMENT EXCEPT BY A LICENSED PROFESSIONAL IS ILLEGAL."

| DESIGNED BY: | DRAWN BY: | CHECKED BY: | REVIEWED BY: |
|---|---|---|---|
| S. FREEMAN | W. TESTA | S. SOUSSOU | J. CZAJKA |

PROJECT No: SMSD2505 | DATE: OCTOBER 2026 | SCALE: AS SHOWN

CLIENT
**SOMERS CENTRAL SCHOOL DISTRICT**

**VARIOUS UPGRADES AT PRIMROSE ELEMENTARY SCHOOL**

**110 PRIMROSE STREET LINCOLNDALE, NY 10540**

**SED #: 66-21-01-06-0-002-017**

CONTRACT
**CONTRACT E ELECTRICAL CONSTRUCTION**

STATUS
**FOR BID**

SHEET TITLE
**ELECTRICAL FIRST FLOOR DEMOLITION PLAN - PART 'A'**


DRAWING No.
**PE-ED 100.00**

## GENERAL NOTES


1. SEE DRAWING PE-E 001 FOR ELECTRICAL LEGEND, SYMBOLS, ABBREVIATIONS, AND GENERAL NOTES.
2. THE EXISTING CONDITIONS SHOWN ON THE CONTRACT DRAWINGS ARE BASED ON LIMITED FIELD SURVEY AND EXISTING DOCUMENTATION. THE CONTRACTOR SHALL BE RESPONSIBLE FOR VERIFICATION OF ALL EXISTING CONDITIONS (INCLUDING HVAC EQUIPMENT ELECTRICAL CHARACTERISTICS, FEEDER SIZE, PANEL FED FROM, BREAKER SIZE, ETC.) PRIOR TO THE COMMENCEMENT OF DEMOLITION / NEW WORK AND PURCHASE OF NEW EQUIPMENT. SHOULD THERE BE A CONFLICT, THE CONTRACTOR SHALL ALERT THE ARCHITECT / ENGINEER IN WRITING.
3. THE CONTRACTOR SHALL TAKE CARE NOT TO DAMAGE ADJOINING SURFACES OUTSIDE THE CONTRACT AREA OR SCOPE OF WORK. THE CONTRACTOR SHALL BE RESPONSIBLE FOR RESTORING EXISTING CONDITIONS AND/OR FINISHES DAMAGED DURING CONSTRUCTION, INCLUDING PATCHING AND PAINTING DEEMED NECESSARY BY THE ARCHITECT AT NO COST TO THE OWNER.
4. THE CONTRACTOR SHALL REMOVE AND DISPOSE OF ALL CONSTRUCTION DEBRIS AND UNWANTED MATERIAL LEGALLY OFF-SITE IN ACCORDANCE WITH THE PROJECT SPECIFICATIONS.
5. DO NOT SCALE DRAWINGS. LINE WORK SHOWN IS SCHEMATIC. CONTRACTOR SHALL PROVIDE SHOP DRAWINGS BASED ON DESIGN INTENT, SURVEY OF EXISTING CONDITIONS, AND COORDINATION WITH OTHER TRADES.

## X. ELECTRICAL KEYED NOTES


1. CONTRACTOR SHALL DISCONNECT EXISTING UNIT VENTILATOR AND SAFE-OFF EXISTING WIRING AND TEMPORARILY CAP EXISTING RACEWAY FOR FUTURE EXTENSION AND CONNECTION TO NEW UNIT VENTILATOR TO BE INSTALLED UNDER THE NEW WORK OF THIS CONTRACT.
2. CONTRACTOR SHALL TRACE OUT EACH CIRCUIT RUN FROM THE EXISTING PANEL AND LABEL WIRING WITH WHAT IT SERVES AND NOTE ALL CIRCUIT BREAKER SIZES AND NUMBER OF POLES FOR EACH CIRCUIT. THE FEED AND BRANCH CIRCUIT WIRING SHALL BE CAREFULLY DISCONNECTED FROM THE BREAKERS AND OR LUGS AND MADE SAFE TO ENABLE THE REMOVAL OF THE EXISTING PANEL INTERIOR AND PANEL COVER PLATE. A NEW PANEL INTERIOR KIT AND PANEL COVER PLATE SHALL BE INSTALLED UNDER THE NEW WORK BASED ON THE SCHEDULE PROVIDED ON THE NEW WORK DRAWINGS.

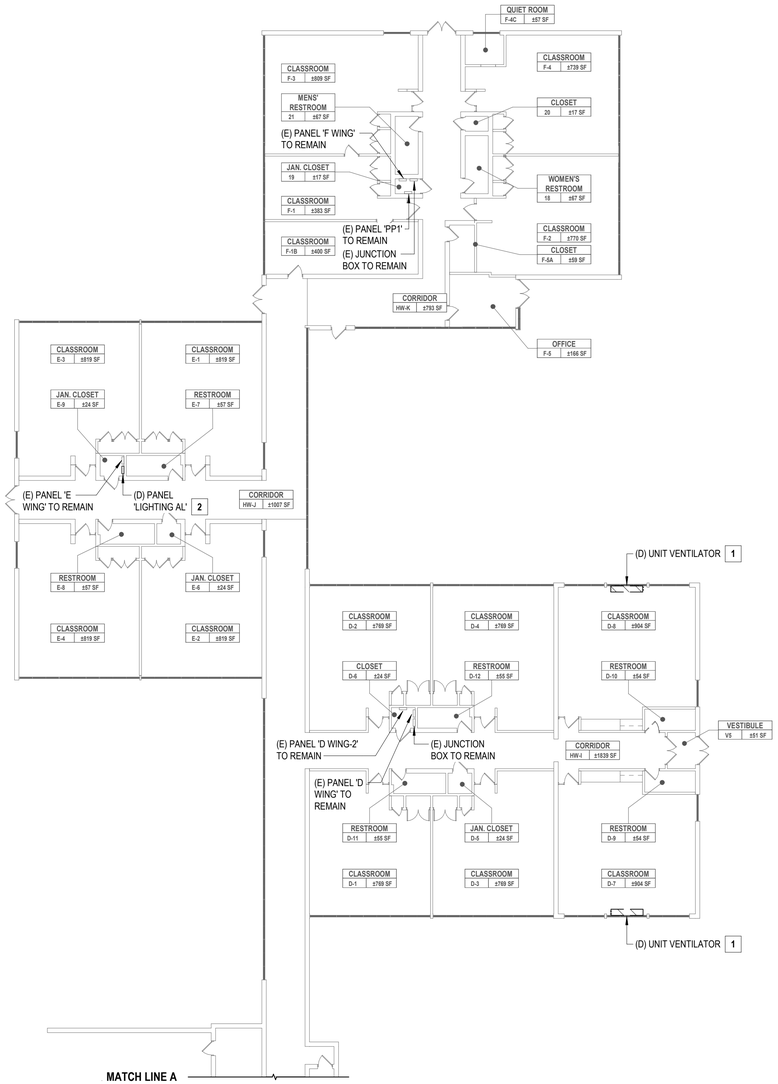


1 ELECTRICAL FIRST FLOOR DEMOLITION PLAN - PART 'B'
SCALE: 1/16" = 1'-0"

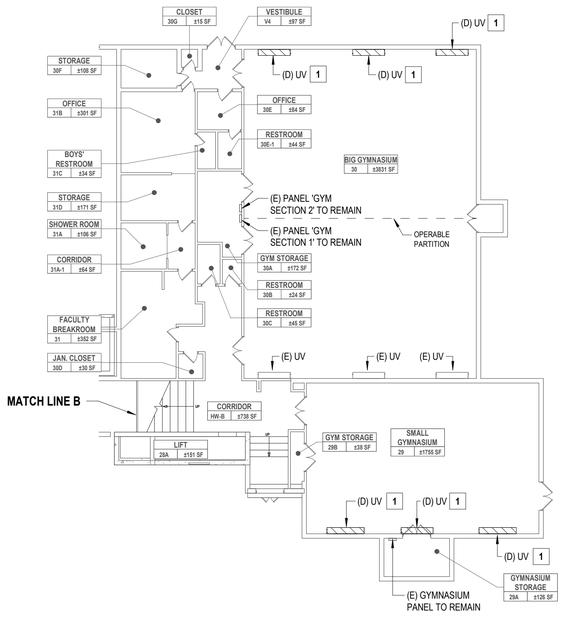


2 ELECTRICAL BASEMENT DEMOLITION PLAN
SCALE: 1/16" = 1'-0"

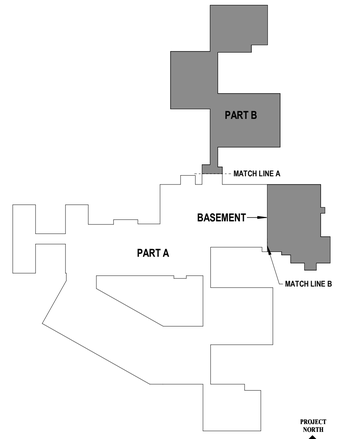


2 KEY PLAN
SCALE: 1" = 100'-0"


H 2 M architects + engineers

1133 Westchester Avenue, Suite N-210
White Plains, NY 10605
914.358.5623 • www.h2m.com
NY Architecture & Landscape Architecture: No Certificate Required
NY Engineering Certificate of Authorization No.: 0018178


CONSULTANTS:

| MARK | DATE | DESCRIPTION |
|---|---|---|
| | | |

7.31.2028
Exp. Date

JEFFERY L. CZAJKA, P.E.
NY PROFESSIONAL ENGINEER Lic. No. 072825

"IN ACCORDANCE WITH ARTICLE 145, SECTION 7209 OF THE NYS EDUCATION LAW, ALTERATION OF THIS DOCUMENT EXCEPT BY A LICENSED PROFESSIONAL IS ILLEGAL."

| DESIGNED BY: | DRAWN BY: | CHECKED BY: | REVIEWED BY: |
|---|---|---|---|
| S. FREEMAN | W. TESTA | S. SOUSSOU | J. CZAJKA |

| PROJECT No: | DATE: | SCALE: |
|---|---|---|
| SMSD2505 | OCTOBER 2026 | AS SHOWN |

CLIENT

**SOMERS CENTRAL SCHOOL DISTRICT**

**VARIOUS UPGRADES AT PRIMROSE ELEMENTARY SCHOOL**

**110 PRIMROSE STREET**
**LINCOLNDALE, NY 10540**

**SED #: 66-21-01-06-0-002-017**

CONTRACT

**CONTRACT E**
**ELECTRICAL CONSTRUCTION**

STATUS

**FOR BID**


SHEET TITLE

**ELECTRICAL FIRST FLOOR & BASEMENT DEMOLITION PLAN - PART 'B'**

DRAWING No.

**PE-ED 101.00**

C:\Users\wtesta\Documents_Revit Backup\SMSD2505_Central25_M_wtesta3kXUA.rvt
10/29/2026 9:40:27 AM

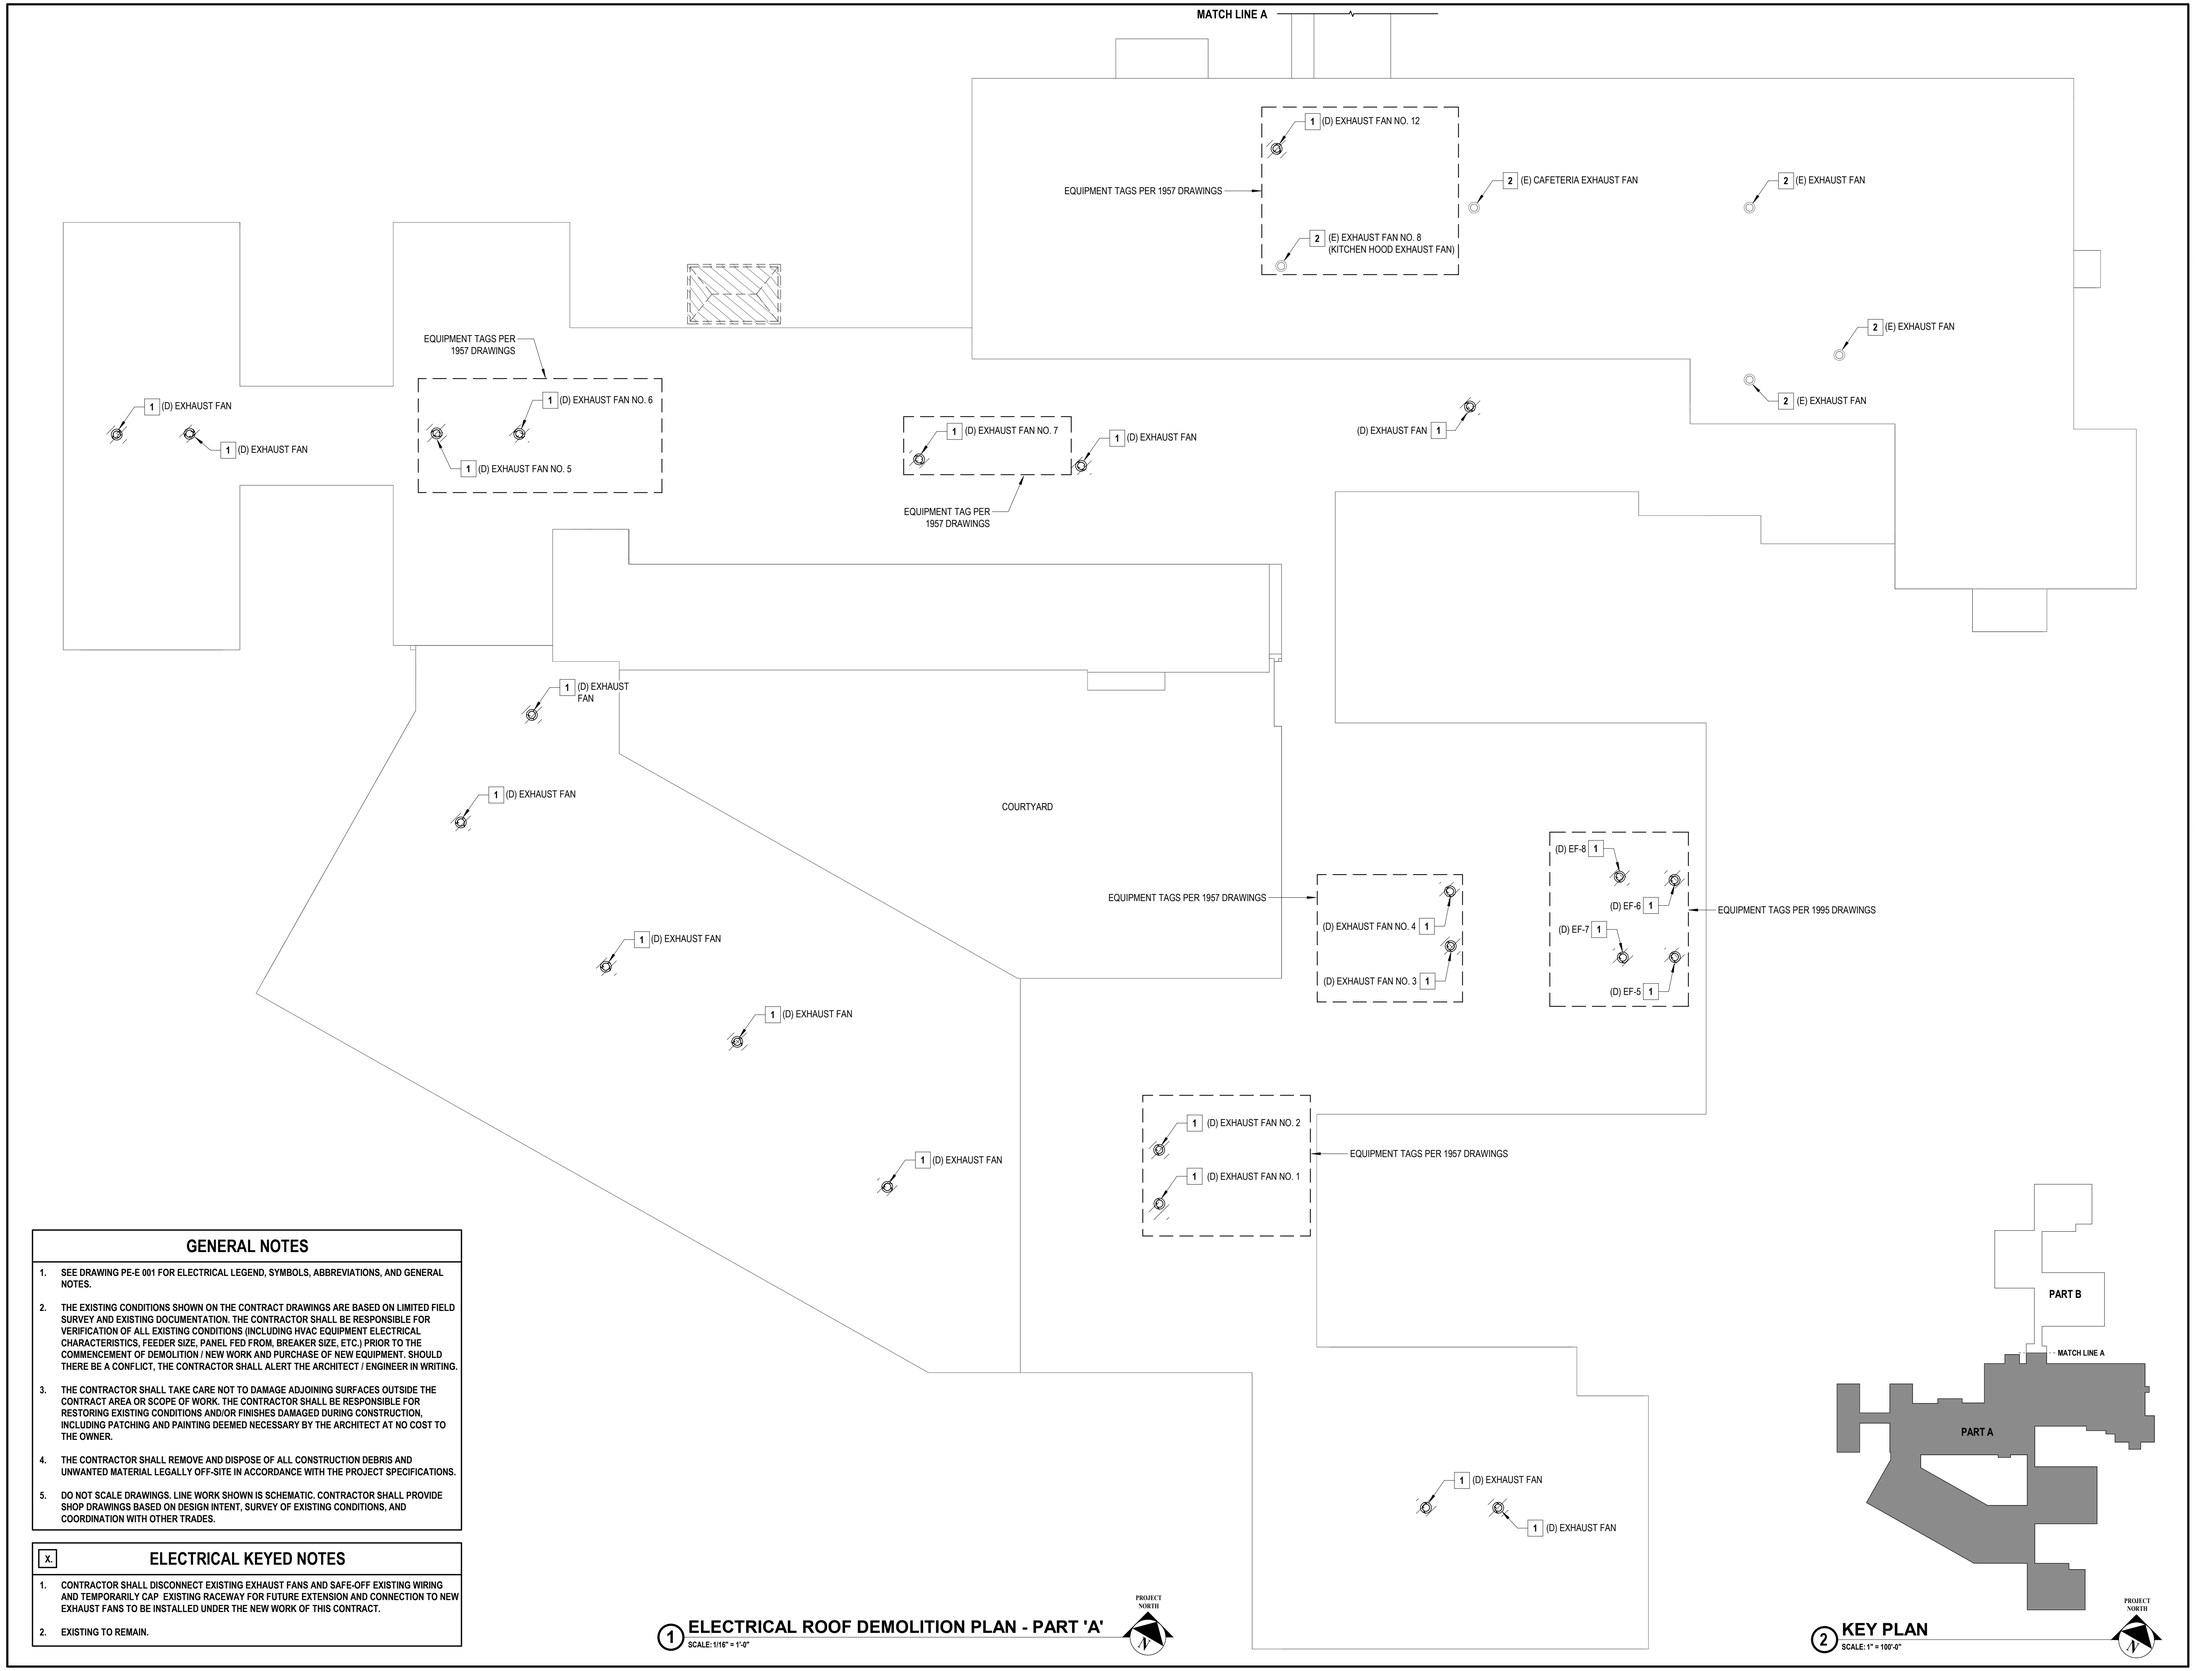


## GENERAL NOTES

1. SEE DRAWING PE-E 001 FOR ELECTRICAL LEGEND, SYMBOLS, ABBREVIATIONS, AND GENERAL NOTES.
2. THE EXISTING CONDITIONS SHOWN ON THE CONTRACT DRAWINGS ARE BASED ON LIMITED FIELD SURVEY AND EXISTING DOCUMENTATION. THE CONTRACTOR SHALL BE RESPONSIBLE FOR VERIFICATION OF ALL EXISTING CONDITIONS (INCLUDING HVAC EQUIPMENT ELECTRICAL CHARACTERISTICS, FEEDER SIZE, PANEL FED FROM, BREAKER SIZE, ETC.) PRIOR TO THE COMMENCEMENT OF DEMOLITION / NEW WORK AND PURCHASE OF NEW EQUIPMENT. SHOULD THERE BE A CONFLICT, THE CONTRACTOR SHALL ALERT THE ARCHITECT / ENGINEER IN WRITING.
3. THE CONTRACTOR SHALL TAKE CARE NOT TO DAMAGE ADJOINING SURFACES OUTSIDE THE CONTRACT AREA OR SCOPE OF WORK. THE CONTRACTOR SHALL BE RESPONSIBLE FOR RESTORING EXISTING CONDITIONS AND/OR FINISHES DAMAGED DURING CONSTRUCTION, INCLUDING PATCHING AND PAINTING DEEMED NECESSARY BY THE ARCHITECT AT NO COST TO THE OWNER.
4. THE CONTRACTOR SHALL REMOVE AND DISPOSE OF ALL CONSTRUCTION DEBRIS AND UNWANTED MATERIAL LEGALLY OFF-SITE IN ACCORDANCE WITH THE PROJECT SPECIFICATIONS.
5. DO NOT SCALE DRAWINGS. LINE WORK SHOWN IS SCHEMATIC. CONTRACTOR SHALL PROVIDE SHOP DRAWINGS BASED ON DESIGN INTENT, SURVEY OF EXISTING CONDITIONS, AND COORDINATION WITH OTHER TRADES.

## X. ELECTRICAL KEYED NOTES

1. CONTRACTOR SHALL DISCONNECT EXISTING EXHAUST FANS AND SAFE-OFF EXISTING WIRING AND TEMPORARILY CAP EXISTING RACEWAY FOR FUTURE EXTENSION AND CONNECTION TO NEW EXHAUST FANS TO BE INSTALLED UNDER THE NEW WORK OF THIS CONTRACT.
2. EXISTING TO REMAIN.

1 ELECTRICAL ROOF DEMOLITION PLAN - PART 'A'
SCALE: 1/16" = 1'-0"

2 KEY PLAN
SCALE: 1" = 100'-0"


H 2 M architects + engineers

1133 Westchester Avenue, Suite N-210
White Plains, NY 10605
914.358.5623 • www.h2m.com
NY Architecture & Landscape Architecture: No Certificate Required
NY Engineering Certificate of Authorization No.: 0018178


CONSULTANTS:

| MARK | DATE | DESCRIPTION |
|---|---|---|
| | | |

7.31.2028
Exp. Date

JEFFERY L. CZAJKA, P.E.
NY PROFESSIONAL ENGINEER Lic. No. 072825

"IN ACCORDANCE WITH ARTICLE 145, SECTION 7209 OF THE NYS EDUCATION LAW, ALTERATION OF THIS DOCUMENT EXCEPT BY A LICENSED PROFESSIONAL IS ILLEGAL."

| DESIGNED BY: | DRAWN BY: | CHECKED BY: | REVIEWED BY: |
|---|---|---|---|
| S. FREEMAN | W. TESTA | S. SOUSSOU | J. CZAJKA |

| PROJECT No: | DATE: | SCALE: |
|---|---|---|
| SMSD2505 | OCTOBER 2026 | AS SHOWN |

CLIENT

**SOMERS CENTRAL SCHOOL DISTRICT**

**VARIOUS UPGRADES AT PRIMROSE ELEMENTARY SCHOOL**

**110 PRIMROSE STREET LINCOLNDALE, NY 10540**

**SED #: 66-21-01-06-0-002-017**

CONTRACT

**CONTRACT E ELECTRICAL CONSTRUCTION**

STATUS

**FOR BID**

SHEET TITLE


**ELECTRICAL ROOF DEMOLITION PLAN - PART 'A'**

DRAWING No.

**PE-ED 102.00**

C:\Users\wtesta\Documents_Revit Backup\SMSD2505_Central25_M_wtesta36AUA.rvt

10/29/2026 8:40:27 AM

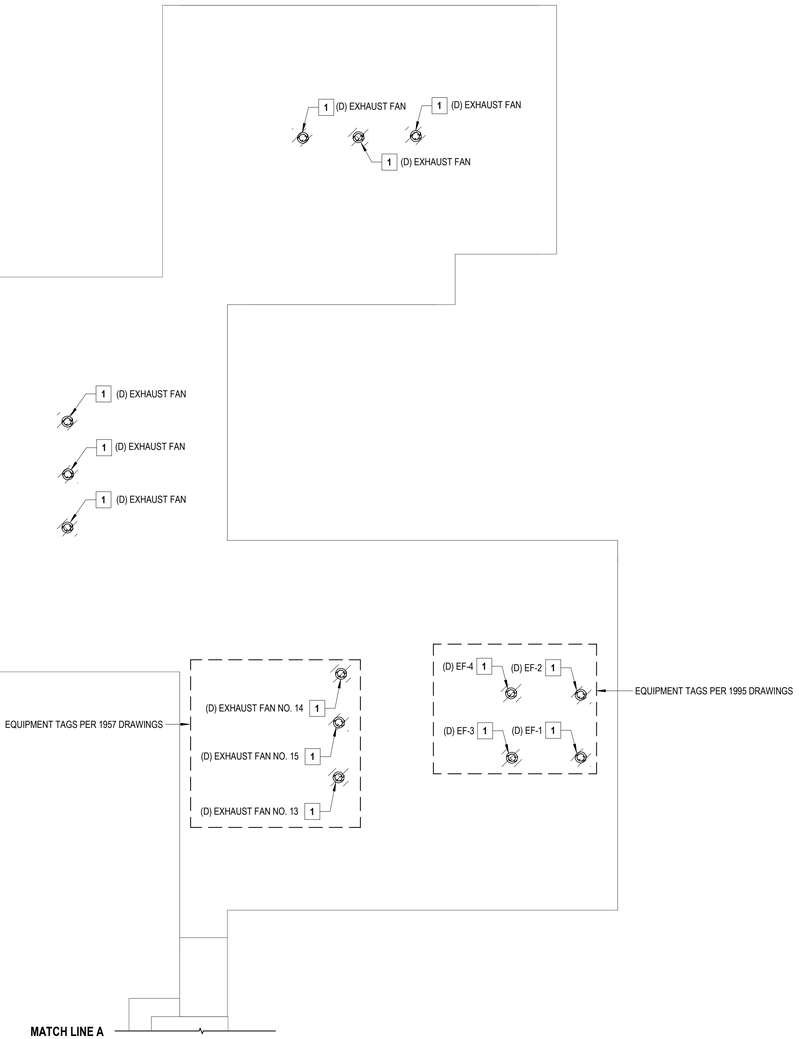


## 1 ELECTRICAL ROOF DEMOLITION PLAN - PART 'B'

SCALE: 1/16" = 1'-0"


PROJECT NORTH

## GENERAL NOTES

1. SEE DRAWING PE-E 001 FOR ELECTRICAL LEGEND, SYMBOLS, ABBREVIATIONS, AND GENERAL NOTES.
2. THE EXISTING CONDITIONS SHOWN ON THE CONTRACT DRAWINGS ARE BASED ON LIMITED FIELD SURVEY AND EXISTING DOCUMENTATION. THE CONTRACTOR SHALL BE RESPONSIBLE FOR VERIFICATION OF ALL EXISTING CONDITIONS (INCLUDING HVAC EQUIPMENT ELECTRICAL CHARACTERISTICS, FEEDER SIZE, PANEL FED FROM, BREAKER SIZE, ETC.) PRIOR TO THE COMMENCEMENT OF DEMOLITION / NEW WORK AND PURCHASE OF NEW EQUIPMENT. SHOULD THERE BE A CONFLICT, THE CONTRACTOR SHALL ALERT THE ARCHITECT / ENGINEER IN WRITING.
3. THE CONTRACTOR SHALL TAKE CARE NOT TO DAMAGE ADJOINING SURFACES OUTSIDE THE CONTRACT AREA OR SCOPE OF WORK. THE CONTRACTOR SHALL BE RESPONSIBLE FOR RESTORING EXISTING CONDITIONS AND/OR FINISHES DAMAGED DURING CONSTRUCTION, INCLUDING PATCHING AND PAINTING DEEMED NECESSARY BY THE ARCHITECT AT NO COST TO THE OWNER.
4. THE CONTRACTOR SHALL REMOVE AND DISPOSE OF ALL CONSTRUCTION DEBRIS AND UNWANTED MATERIAL LEGALLY OFF-SITE IN ACCORDANCE WITH THE PROJECT SPECIFICATIONS.
5. DO NOT SCALE DRAWINGS. LINE WORK SHOWN IS SCHEMATIC. CONTRACTOR SHALL PROVIDE SHOP DRAWINGS BASED ON DESIGN INTENT, SURVEY OF EXISTING CONDITIONS, AND COORDINATION WITH OTHER TRADES.

## X. ELECTRICAL KEYED NOTES

1. CONTRACTOR SHALL DISCONNECT EXISTING EXHAUST FANS AND SAFE-OFF EXISTING WIRING AND TEMPORARILY CAP EXISTING RACEWAY FOR FUTURE EXTENSION AND CONNECTION TO NEW EXHAUST FANS TO BE INSTALLED UNDER THE NEW WORK OF THIS CONTRACT.

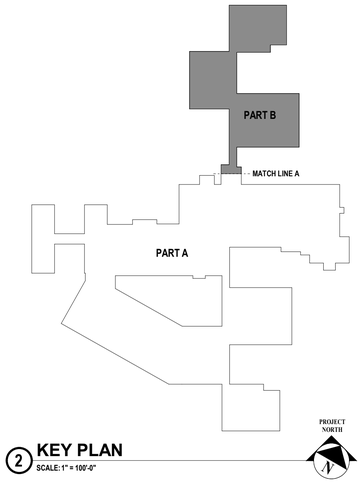


## 2 KEY PLAN

SCALE: 1" = 100'-0"

PROJECT NORTH

H 2 M architects + engineers

1133 Westchester Avenue, Suite N-210
White Plains, NY 10605
914.358.5623 • www.h2m.com
NY Architecture & Landscape Architecture: No Certificate Required
NY Engineering Certificate of Authorization No.: 0018178

CONSULTANTS:

| MARK | DATE | DESCRIPTION |
|---|---|---|
| | | |
| | | |
| | | |
| | | |
| | | |
| | | |
| | | |
| | | |
| | | |
| | | |

7.31.2028
Exp. Date

JEFFERY L. CZAJKA, P.E.
NY PROFESSIONAL ENGINEER Lic. No. 075825

"IN ACCORDANCE WITH ARTICLE 145, SECTION 7209 OF THE NYS EDUCATION LAW, ALTERATION OF THIS DOCUMENT EXCEPT BY A LICENSED PROFESSIONAL IS ILLEGAL."

| DESIGNED BY: | DRAWN BY: | CHECKED BY: | REVIEWED BY: |
|---|---|---|---|
| S. FREEMAN | W. TESTA | S. SOUSSOU | J. CZAJKA |

| PROJECT No: | DATE: | SCALE: |
|---|---|---|
| SMSD2505 | OCTOBER 2026 | AS SHOWN |

CLIENT

**SOMERS CENTRAL SCHOOL DISTRICT**

**VARIOUS UPGRADES AT PRIMROSE ELEMENTARY SCHOOL**

**110 PRIMROSE STREET LINCOLNDALE, NY 10540**

**SED #: 66-21-01-06-0-002-017**

CONTRACT

**CONTRACT E ELECTRICAL CONSTRUCTION**

STATUS

**FOR BID**

SHEET TITLE


**ELECTRICAL ROOF DEMOLITION PLAN - PART 'B'**

DRAWING No.

**PE-ED 103.00**

C:\Users\wtesta\Documents_Revit Backup\SMSD2505_Central25_M_wtesta36AUA.rvt

10/28/2026 9:40:27 AM

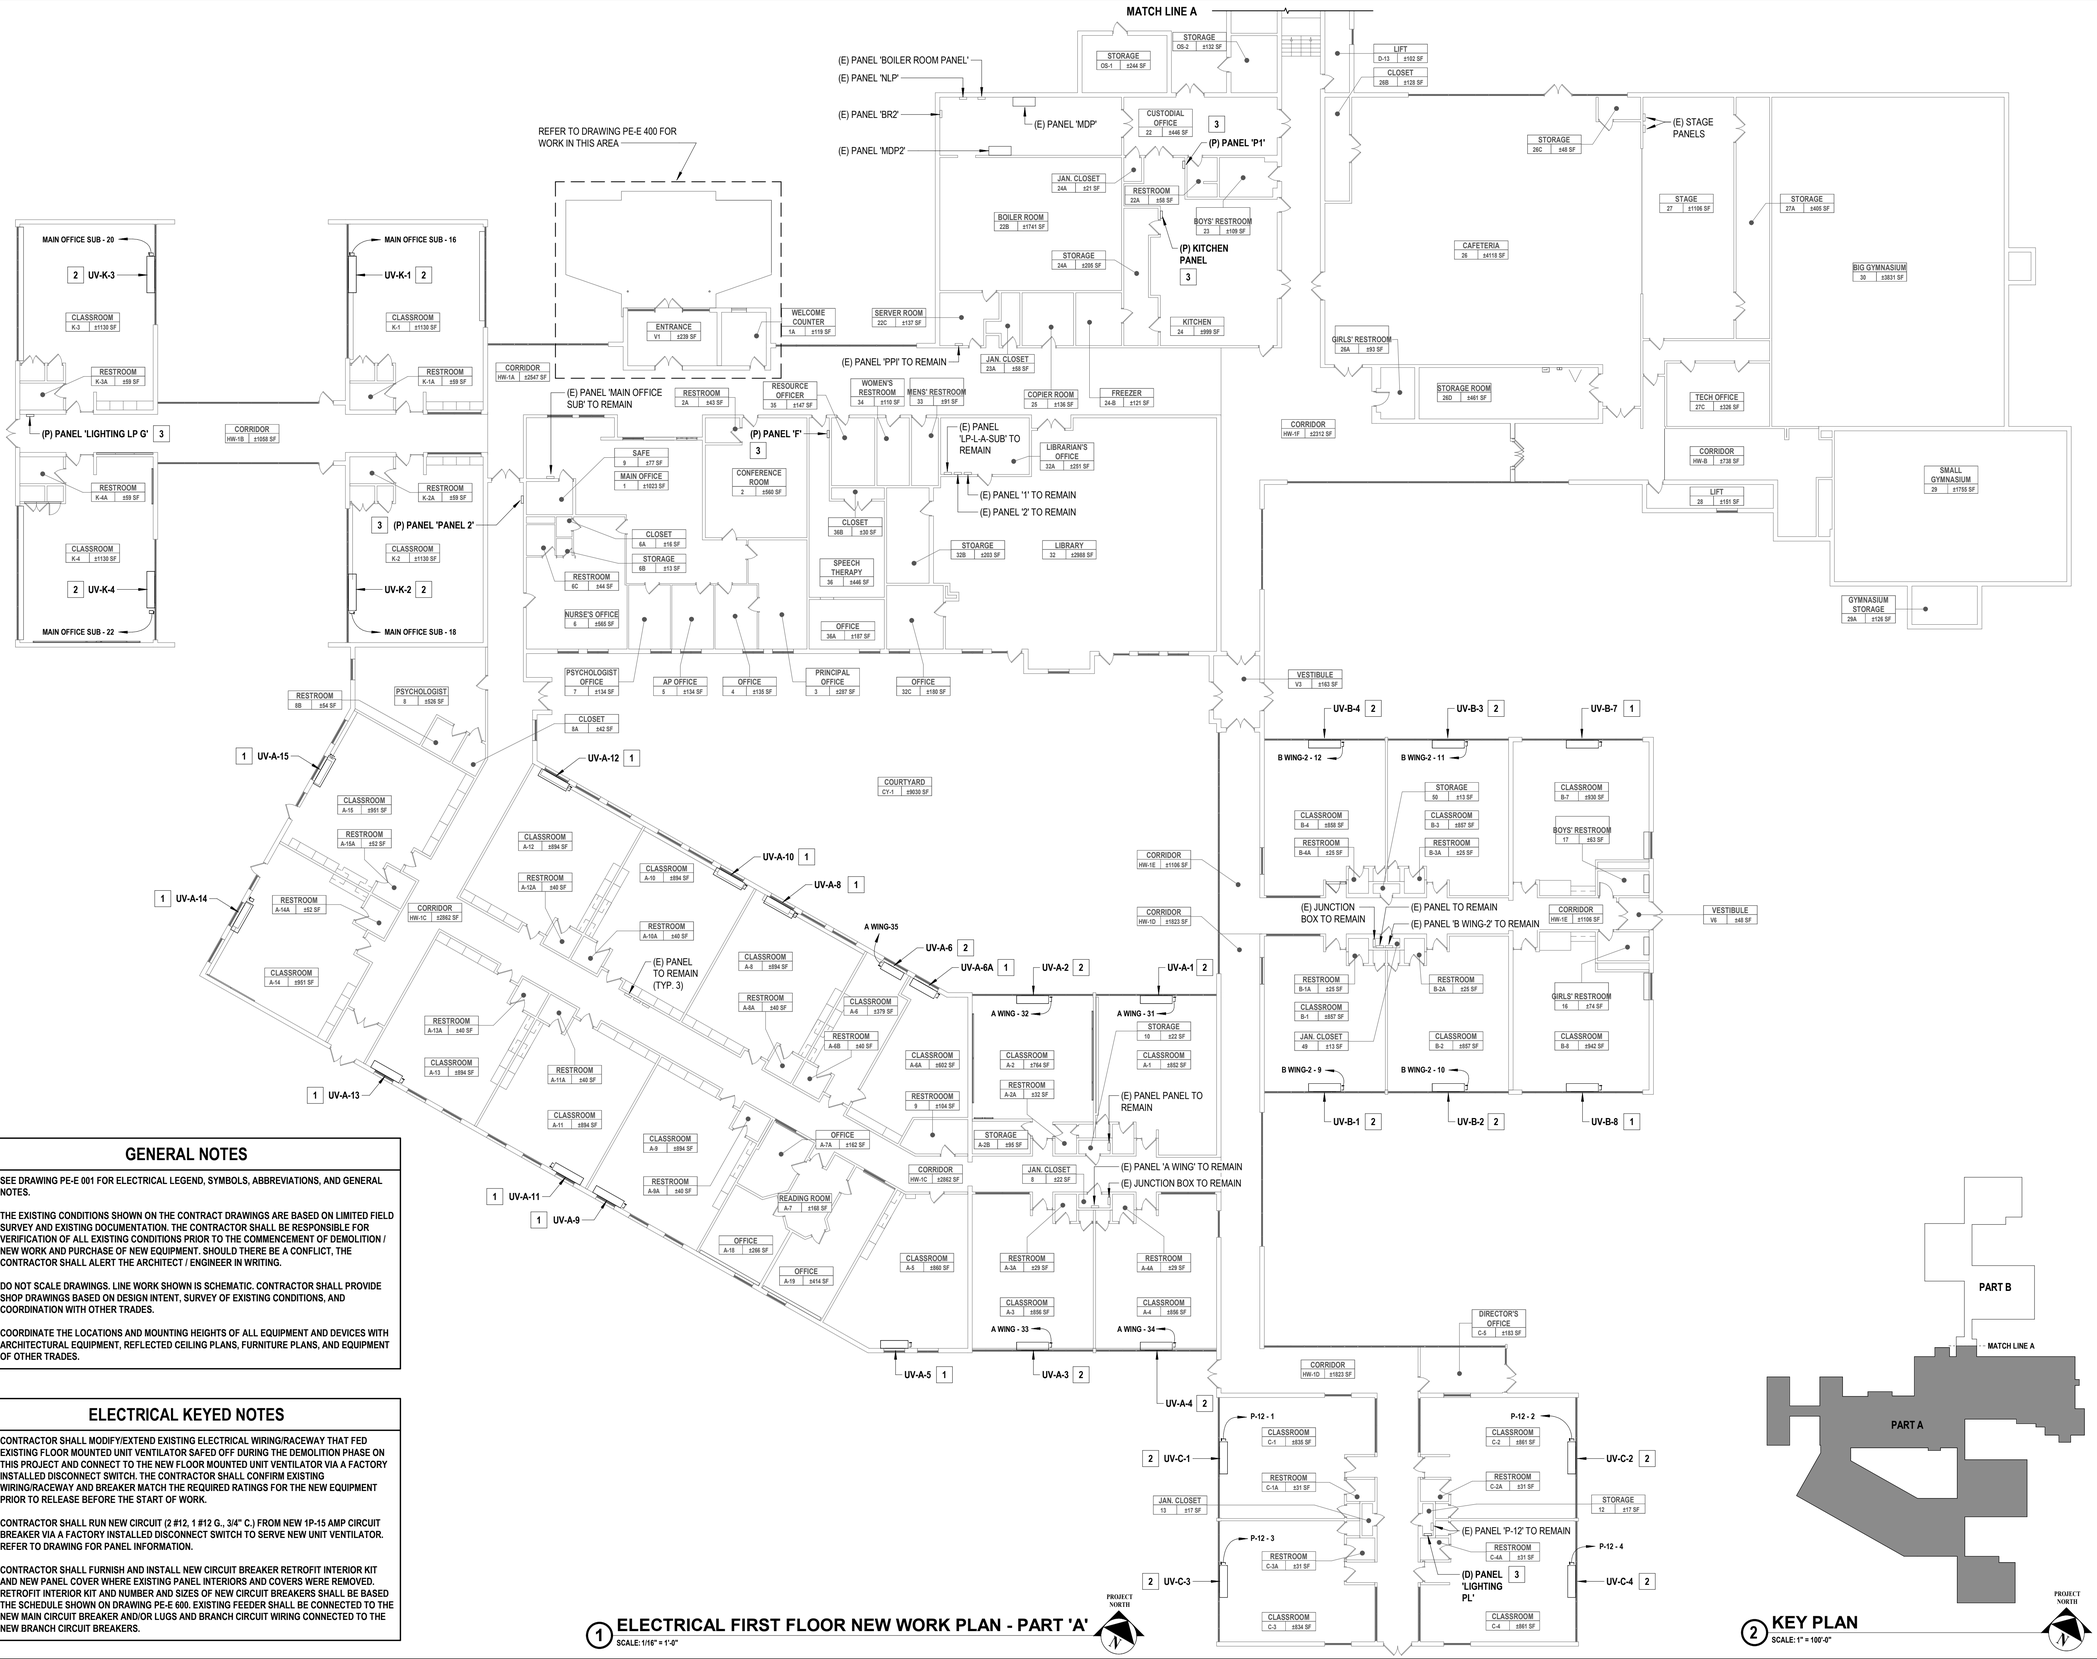


## GENERAL NOTES

1. SEE DRAWING PE-E 001 FOR ELECTRICAL LEGEND, SYMBOLS, ABBREVIATIONS, AND GENERAL NOTES.
2. THE EXISTING CONDITIONS SHOWN ON THE CONTRACT DRAWINGS ARE BASED ON LIMITED FIELD SURVEY AND EXISTING DOCUMENTATION. THE CONTRACTOR SHALL BE RESPONSIBLE FOR VERIFICATION OF ALL EXISTING CONDITIONS PRIOR TO THE COMMENCEMENT OF DEMOLITION / NEW WORK AND PURCHASE OF NEW EQUIPMENT. SHOULD THERE BE A CONFLICT, THE CONTRACTOR SHALL ALERT THE ARCHITECT / ENGINEER IN WRITING.
3. DO NOT SCALE DRAWINGS. LINE WORK SHOWN IS SCHEMATIC. CONTRACTOR SHALL PROVIDE SHOP DRAWINGS BASED ON DESIGN INTENT, SURVEY OF EXISTING CONDITIONS, AND COORDINATION WITH OTHER TRADES.
4. COORDINATE THE LOCATIONS AND MOUNTING HEIGHTS OF ALL EQUIPMENT AND DEVICES WITH ARCHITECTURAL EQUIPMENT, REFLECTED CEILING PLANS, FURNITURE PLANS, AND EQUIPMENT OF OTHER TRADES.

## X. ELECTRICAL KEYED NOTES

1. CONTRACTOR SHALL MODIFY/EXTEND EXISTING ELECTRICAL WIRING/RACEWAY THAT FED EXISTING FLOOR MOUNTED UNIT VENTILATOR SAFED OFF DURING THE DEMOLITION PHASE ON THIS PROJECT AND CONNECT TO THE NEW FLOOR MOUNTED UNIT VENTILATOR VIA A FACTORY INSTALLED DISCONNECT SWITCH. THE CONTRACTOR SHALL CONFIRM EXISTING WIRING/RACEWAY AND BREAKER MATCH THE REQUIRED RATINGS FOR THE NEW EQUIPMENT PRIOR TO RELEASE BEFORE THE START OF WORK.
2. CONTRACTOR SHALL RUN NEW CIRCUIT (2 #12, 1 #12 G., 3/4" C.) FROM NEW 1P-15 AMP CIRCUIT BREAKER VIA A FACTORY INSTALLED DISCONNECT SWITCH TO SERVE NEW UNIT VENTILATOR. REFER TO DRAWING FOR PANEL INFORMATION.
3. CONTRACTOR SHALL FURNISH AND INSTALL NEW CIRCUIT BREAKER RETROFIT INTERIOR KIT AND NEW PANEL COVER WHERE EXISTING PANEL INTERIORS AND COVERS WERE REMOVED. RETROFIT INTERIOR KIT AND NUMBER AND SIZES OF NEW CIRCUIT BREAKERS SHALL BE BASED THE SCHEDULE SHOWN ON DRAWING PE-E 600. EXISTING FEEDER SHALL BE CONNECTED TO THE NEW MAIN CIRCUIT BREAKER AND/OR LUGS AND BRANCH CIRCUIT WIRING CONNECTED TO THE NEW BRANCH CIRCUIT BREAKERS.

1 **ELECTRICAL FIRST FLOOR NEW WORK PLAN - PART 'A'**
SCALE: 1/16" = 1'-0"

2 **KEY PLAN**
SCALE: 1" = 100'-0"

C:\Users\wtesta\Documents_Revit Backup\SMSD2505_Central25_M_wtesta36AUA.rvt
10/29/2025 9:40:29 AM


H2M architects + engineers
1133 Westchester Avenue, Suite N-210
White Plains, NY 10605
914.358.5623 • www.h2m.com
NY Architecture & Landscape Architecture: No Certificate Required
NY Engineering Certificate of Authorization No.: 0018178


CONSULTANTS:

| MARK | DATE | DESCRIPTION |
|---|---|---|
| | | |

7.31.2028
Exp. Date
**JEFFERY L. CZAJKA, P.E.**
NY PROFESSIONAL ENGINEER Lic. No. 072825

"IN ACCORDANCE WITH ARTICLE 145, SECTION 7209 OF THE NYS EDUCATION LAW, ALTERATION OF THIS DOCUMENT EXCEPT BY A LICENSED PROFESSIONAL IS ILLEGAL."

| DESIGNED BY: | DRAWN BY: | CHECKED BY: | REVIEWED BY: |
|---|---|---|---|
| S. FREEMAN | W. TESTA | S. SOUSSOU | J. CZAJKA |

| PROJECT No: | DATE: | SCALE: |
|---|---|---|
| SMSD2505 | OCTOBER 2026 | AS SHOWN |

CLIENT
**SOMERS CENTRAL SCHOOL DISTRICT**

**VARIOUS UPGRADES AT PRIMROSE ELEMENTARY SCHOOL**

**110 PRIMROSE STREET**
**LINCOLNDALE, NY 10540**

**SED #: 66-21-01-06-0-002-017**

CONTRACT
**CONTRACT E**
**ELECTRICAL CONSTRUCTION**

STATUS
**FOR BID**

SHEET TITLE
**ELECTRICAL**
**FIRST FLOOR NEW WORK PLAN - PART 'A'**


DRAWING No.
**PE-E 100.00**

## GENERAL NOTES


1. SEE DRAWING PE-E 001 FOR ELECTRICAL LEGEND, SYMBOLS, ABBREVIATIONS, AND GENERAL NOTES.
2. THE EXISTING CONDITIONS SHOWN ON THE CONTRACT DRAWINGS ARE BASED ON LIMITED FIELD SURVEY AND EXISTING DOCUMENTATION. THE CONTRACTOR SHALL BE RESPONSIBLE FOR VERIFICATION OF ALL EXISTING CONDITIONS PRIOR TO THE COMMENCEMENT OF DEMOLITION / NEW WORK AND PURCHASE OF NEW EQUIPMENT. SHOULD THERE BE A CONFLICT, THE CONTRACTOR SHALL ALERT THE ARCHITECT / ENGINEER IN WRITING.
3. DO NOT SCALE DRAWINGS. LINE WORK SHOWN IS SCHEMATIC. CONTRACTOR SHALL PROVIDE SHOP DRAWINGS BASED ON DESIGN INTENT, SURVEY OF EXISTING CONDITIONS, AND COORDINATION WITH OTHER TRADES.
4. COORDINATE THE LOCATIONS AND MOUNTING HEIGHTS OF ALL EQUIPMENT AND DEVICES WITH ARCHITECTURAL EQUIPMENT, REFLECTED CEILING PLANS, FURNITURE PLANS, AND EQUIPMENT OF OTHER TRADES.

## X. ELECTRICAL KEYED NOTES


1. CONTRACTOR SHALL MODIFY/EXTEND EXISTING ELECTRICAL WIRING/RACEWAY THAT FED EXISTING UNIT VENTILATOR SAFED OFF DURING THE DEMOLITION PHASE ON THIS PROJECT AND CONNECT TO THE NEW UNIT VENTILATOR VIA A FACTORY INSTALLED DISCONNECT SWITCH. THE CONTRACTOR SHALL CONFIRM EXISTING WIRING/RACEWAY AND BREAKER MATCH THE REQUIRED RATINGS FOR THE NEW EQUIPMENT PRIOR TO RELEASE BEFORE THE START OF WORK.
2. CONTRACTOR SHALL RUN NEW CIRCUIT (2 #12, 1 #12 G., 3/4" C.) FROM NEW 1P-15 AMP CIRCUIT BREAKER VIA A FACTORY INSTALLED DISCONNECT SWITCH TO SERVE NEW UNIT VENTILATOR. REFER TO DRAWING FOR PANEL INFORMATION.
3. CONTRACTOR SHALL FURNISH AND INSTALL NEW CIRCUIT BREAKER RETROFIT INTERIOR KIT AND NEW PANEL COVER WHERE EXISTING PANEL INTERIORS AND COVERS WERE REMOVED. RETROFIT INTERIOR KIT AND NUMBER AND SIZES OF NEW CIRCUIT BREAKERS SHALL BE BASED THE SCHEDULE SHOWN ON DRAWING PE-E 600. EXISTING FEEDER SHALL BE CONNECTED TO THE NEW MAIN CIRCUIT BREAKER AND/OR LUGS AND BRANCH CIRCUIT WIRING CONNECTED TO THE NEW BRANCH CIRCUIT BREAKERS.

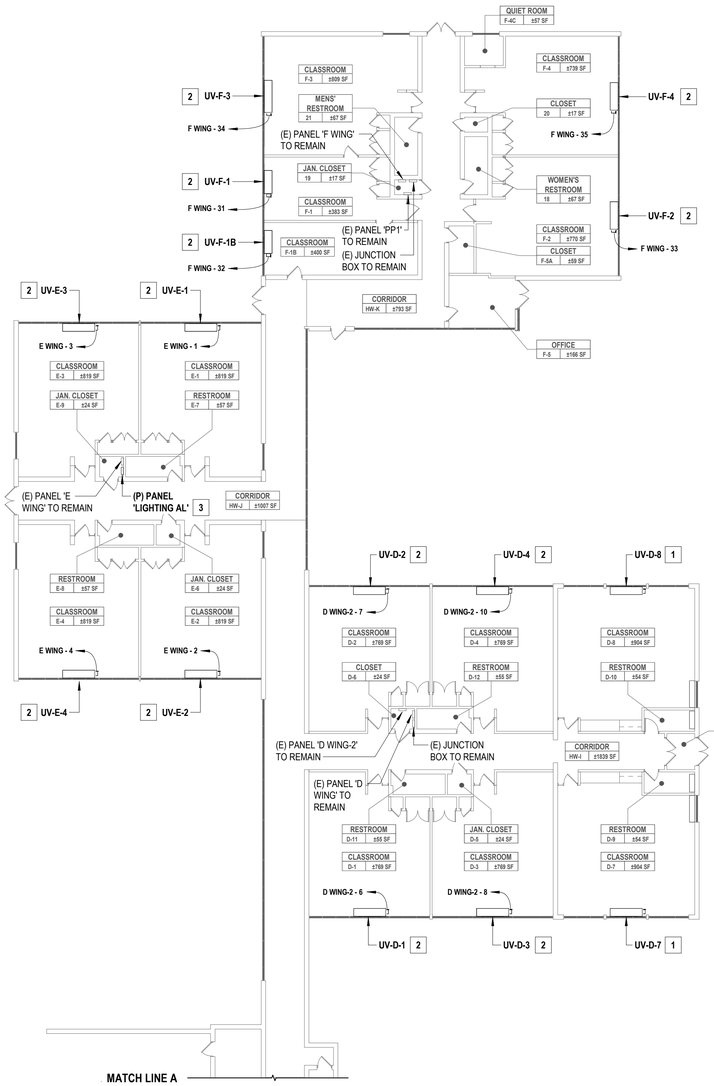


1 ELECTRICAL FIRST FLOOR NEW WORK PLAN - PART 'B'
SCALE: 1/16" = 1'-0"

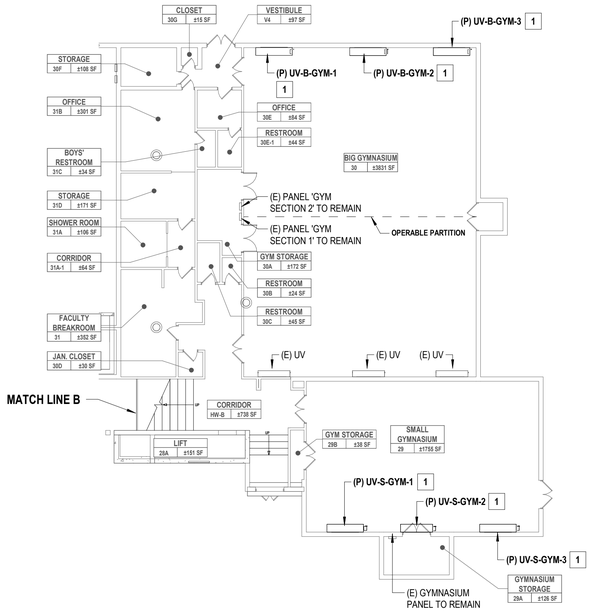


2 ELECTRICAL BASEMENT NEW WORK PLAN
SCALE: 1/16" = 1'-0"

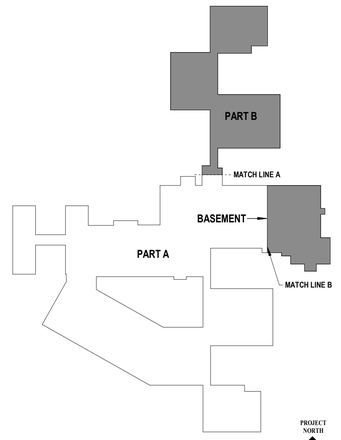


3 KEY PLAN
SCALE: 1" = 100'-0"

H 2 M architects + engineers
1133 Westchester Avenue, Suite N-210
White Plains, NY 10605
914.358.5623 • www.h2m.com
NY Architecture & Landscape Architecture: No Certificate Required
NY Engineering Certificate of Authorization No.: 0018178

CONSULTANTS:

| MARK | DATE | DESCRIPTION |
|---|---|---|
| | | |

7.31.2028
Exp. Date

JEFFERY L. CZAJKA, P.E.
NY PROFESSIONAL ENGINEER Lic. No. 072825

"IN ACCORDANCE WITH ARTICLE 145, SECTION 7209 OF THE NYS EDUCATION LAW, ALTERATION OF THIS DOCUMENT EXCEPT BY A LICENSED PROFESSIONAL IS ILLEGAL."

| DESIGNED BY: | DRAWN BY: | CHECKED BY: | REVIEWED BY: |
|---|---|---|---|
| S. FREEMAN | W. TESTA | S. SOUSSOU | J. CZAJKA |

| PROJECT No: | DATE: | SCALE: |
|---|---|---|
| SMSD2505 | OCTOBER 2026 | AS SHOWN |

CLIENT

**SOMERS CENTRAL SCHOOL DISTRICT**

**VARIOUS UPGRADES AT PRIMROSE ELEMENTARY SCHOOL**

**110 PRIMROSE STREET**
**LINCOLNDALE, NY 10540**

**SED #: 66-21-01-06-0-002-017**

CONTRACT

**CONTRACT E**
**ELECTRICAL CONSTRUCTION**

STATUS

**FOR BID**

SHEET TITLE

**ELECTRICAL FIRST FLOOR & BASEMENT NEW WORK PLAN - PART 'B'**

DRAWING No.

**PE-E 101.00**

C:\Users\wtesta\Documents_Revit Backup\SMSD2505_Central25_M_wtesta36AUA.rvt
10/29/2026 9:40:29 AM

MATCH LINE A

1 (P) TX-23

2 (E) CAFETERIA EXHAUST FAN

2 (E) EXHAUST FAN

2 (E) EXHAUST FAN NO. 8
(KITCHEN HOOD EXHAUST FAN)

2 (E) EXHAUST FAN

2 (E) EXHAUST FAN

1 (P) EF-K-3,4

1 (P) TX-K-WING-2

1 (P) TX-K-WING-1

1 (P) EF-K-1,2

1 (P) TX-33,34

1 (P) EF-LIBRARY

(P) EF-9 1

REFER TO DRAWING PE-E 104
DETAIL #3 FOR WORK IN THIS AREA

(P) TX-A-WING-3 1

1 (P) TX-A-WING-2

COURTYARD

(P) EF-B-7 1

(P) TX-B-WING-2 1

(P) EF-B-3,4 1

(P) EF-B-8 1

(P) EF-B-1,2 1

(P) TX-B-WING-1 1

1 (P) EF-A-CORRIDOR

1 (P) TX-A-WING-1

1 (P) EF-A-1,2

1 (P) EF-A-3,4

1 (P) EF-A-7

1 (P) EF-C-1,3

1 (P) EF-C-2,4

## GENERAL NOTES


1. SEE DRAWING PE-E 001 FOR ELECTRICAL LEGEND, SYMBOLS, ABBREVIATIONS, AND GENERAL NOTES.
2. THE EXISTING CONDITIONS SHOWN ON THE CONTRACT DRAWINGS ARE BASED ON LIMITED FIELD SURVEY AND EXISTING DOCUMENTATION. THE CONTRACTOR SHALL BE RESPONSIBLE FOR VERIFICATION OF ALL EXISTING CONDITIONS PRIOR TO THE COMMENCEMENT OF DEMOLITION / NEW WORK AND PURCHASE OF NEW EQUIPMENT. SHOULD THERE BE A CONFLICT, THE CONTRACTOR SHALL ALERT THE ARCHITECT / ENGINEER IN WRITING.
3. DO NOT SCALE DRAWINGS. LINE WORK SHOWN IS SCHEMATIC. CONTRACTOR SHALL PROVIDE SHOP DRAWINGS BASED ON DESIGN INTENT, SURVEY OF EXISTING CONDITIONS, AND COORDINATION WITH OTHER TRADES.
4. COORDINATE THE LOCATIONS AND MOUNTING HEIGHTS OF ALL EQUIPMENT AND DEVICES WITH ARCHITECTURAL EQUIPMENT, REFLECTED CEILING PLANS, FURNITURE PLANS, AND EQUIPMENT OF OTHER TRADES.

## X. ELECTRICAL KEYED NOTES

1. CONTRACTOR SHALL MODIFY/EXTEND EXISTING ELECTRICAL WIRING/RACEWAY THAT FED EXISTING EXHAUST FAN SAFED OFF DURING THE DEMOLITION PHASE ON THIS PROJECT AND CONNECT TO THE NEW EXHAUST FAN VIA A FACTORY INSTALLED DISCONNECT SWITCH. THE CONTRACTOR SHALL CONFIRM EXISTING WIRING/RACEWAY AND BREAKER MATCH THE REQUIRED RATINGS FOR THE NEW EQUIPMENT PRIOR TO RELEASE BEFORE THE START OF WORK.
2. EXISTING TO REMAIN.

1 ELECTRICAL ROOF NEW WORK PLAN - PART 'A'
SCALE: 1/16" = 1'-0"

PROJECT NORTH

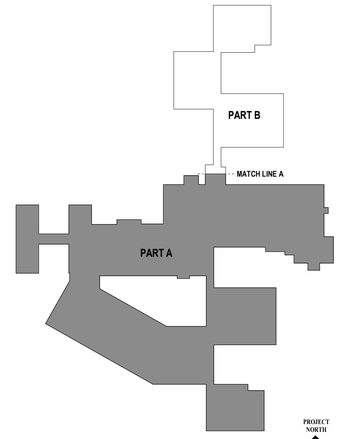


2 KEY PLAN
SCALE: 1" = 100'-0"

PROJECT NORTH

H 2 M architects + engineers

1133 Westchester Avenue, Suite N-210
White Plains, NY 10605
914.358.5623 • www.h2m.com
NY Architecture & Landscape Architecture: No Certificate Required
NY Engineering Certificate of Authorization No.: 0018178

CONSULTANTS:

| MARK | DATE | DESCRIPTION |
|---|---|---|
| | | |
| | | |
| | | |
| | | |
| | | |
| | | |
| | | |
| | | |
| | | |
| | | |

7.31.2028
Exp. Date

JEFFERY L. CZAJKA, P.E.
NY PROFESSIONAL ENGINEER Lic. No. 072825

"IN ACCORDANCE WITH ARTICLE 145, SECTION 7209 OF THE NYS EDUCATION LAW, ALTERATION OF THIS DOCUMENT EXCEPT BY A LICENSED PROFESSIONAL IS ILLEGAL."

| DESIGNED BY: | DRAWN BY: | CHECKED BY: | REVIEWED BY: |
|---|---|---|---|
| S. FREEMAN | W. TESTA | S. SOUSSOU | J. CZAJKA |

| PROJECT No: | DATE: | SCALE: |
|---|---|---|
| SMSD2505 | OCTOBER 2026 | AS SHOWN |

CLIENT

**SOMERS CENTRAL SCHOOL DISTRICT**

**VARIOUS UPGRADES AT PRIMROSE ELEMENTARY SCHOOL**

**110 PRIMROSE STREET
LINCOLNDALE, NY 10540**

**SED #: 66-21-01-06-0-002-017**

CONTRACT

**CONTRACT E
ELECTRICAL CONSTRUCTION**

STATUS

**FOR BID**

SHEET TITLE


**ELECTRICAL
ROOF NEW WORK PLAN - PART 'A'**

DRAWING No.

**PE-E 102.00**

C:\Users\wtesta\Documents_Revit Backup\SMSD2505_Central25_M_wtesta3kAUA.rvt

10/29/2026 9:40:29 AM

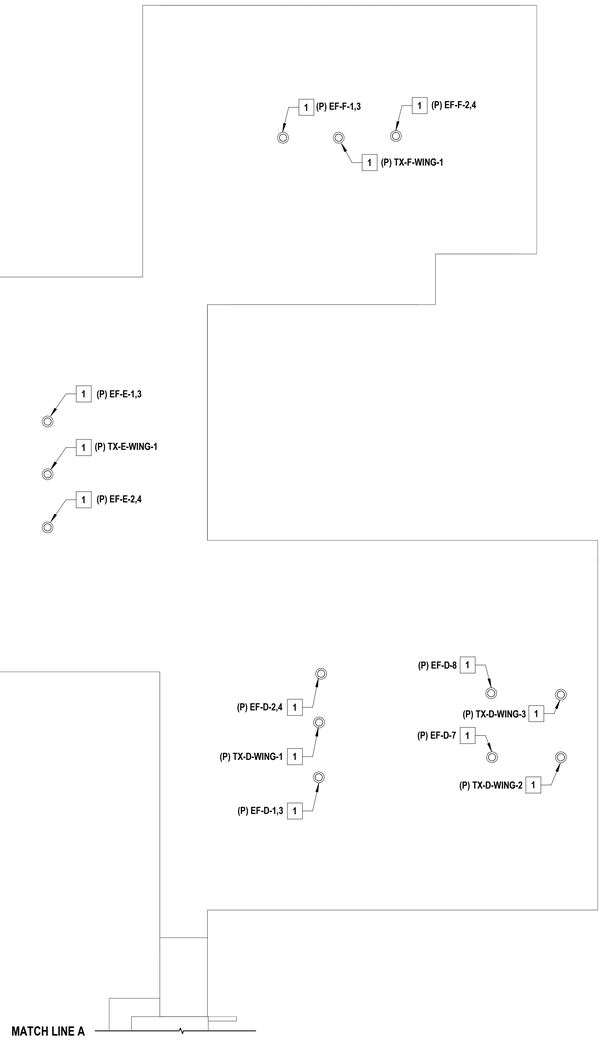



1 ELECTRICAL ROOF NEW WORK PLAN - PART 'B'
SCALE: 1/16" = 1'-0"

## GENERAL NOTES

1. SEE DRAWING PE-E 001 FOR ELECTRICAL LEGEND, SYMBOLS, ABBREVIATIONS, AND GENERAL NOTES.
2. THE EXISTING CONDITIONS SHOWN ON THE CONTRACT DRAWINGS ARE BASED ON LIMITED FIELD SURVEY AND EXISTING DOCUMENTATION. THE CONTRACTOR SHALL BE RESPONSIBLE FOR VERIFICATION OF ALL EXISTING CONDITIONS PRIOR TO THE COMMENCEMENT OF DEMOLITION / NEW WORK AND PURCHASE OF NEW EQUIPMENT. SHOULD THERE BE A CONFLICT, THE CONTRACTOR SHALL ALERT THE ARCHITECT / ENGINEER IN WRITING.
3. DO NOT SCALE DRAWINGS. LINE WORK SHOWN IS SCHEMATIC. CONTRACTOR SHALL PROVIDE SHOP DRAWINGS BASED ON DESIGN INTENT, SURVEY OF EXISTING CONDITIONS, AND COORDINATION WITH OTHER TRADES.
4. COORDINATE THE LOCATIONS AND MOUNTING HEIGHTS OF ALL EQUIPMENT AND DEVICES WITH ARCHITECTURAL EQUIPMENT, REFLECTED CEILING PLANS, FURNITURE PLANS, AND EQUIPMENT OF OTHER TRADES.

## X. ELECTRICAL KEYED NOTES

1. CONTRACTOR SHALL MODIFY/EXTEND EXISTING ELECTRICAL WIRING/RACEWAY THAT FED EXISTING EXHAUST FAN SAFED OFF DURING THE DEMOLITION PHASE ON THIS PROJECT AND CONNECT TO THE NEW EXHAUST FAN VIA A FACTORY INSTALLED DISCONNECT SWITCH. THE CONTRACTOR SHALL CONFIRM EXISTING WIRING/RACEWAY AND BREAKER MATCH THE REQUIRED RATINGS FOR THE NEW EQUIPMENT PRIOR TO RELEASE BEFORE THE START OF WORK.

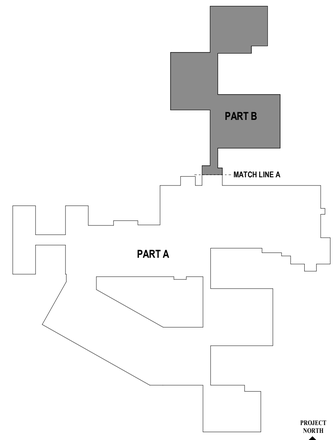


2 KEY PLAN
SCALE: 1" = 100'-0"

H2M architects + engineers
1133 Westchester Avenue, Suite N-210
White Plains, NY 10605
914.358.5623 • www.h2m.com
NY Architecture & Landscape Architecture: No Certificate Required
NY Engineering Certificate of Authorization No.: 0018178

CONSULTANTS:

| MARK | DATE | DESCRIPTION |
|---|---|---|
| | | |

7.31.2028
Exp. Date
JEFFERY L. CZAJKA, P.E.
NY PROFESSIONAL ENGINEER Lic. No. 072823

"IN ACCORDANCE WITH ARTICLE 145, SECTION 7209 OF THE NYS EDUCATION LAW, ALTERATION OF THIS DOCUMENT EXCEPT BY A LICENSED PROFESSIONAL IS ILLEGAL."

| DESIGNED BY: | DRAWN BY: | CHECKED BY: | REVIEWED BY: |
|---|---|---|---|
| S. FREEMAN | W. TESTA | S. SOUSSOU | J. CZAJKA |

| PROJECT No: | DATE: | SCALE: |
|---|---|---|
| SMSD2505 | OCTOBER 2026 | AS SHOWN |

CLIENT

**SOMERS CENTRAL SCHOOL DISTRICT**

**VARIOUS UPGRADES AT PRIMROSE ELEMENTARY SCHOOL**

**110 PRIMROSE STREET**
**LINCOLNDALE, NY 10540**

**SED #: 66-21-01-06-0-002-017**

CONTRACT

**CONTRACT E**
**ELECTRICAL CONSTRUCTION**

STATUS

**FOR BID**


SHEET TITLE

**ELECTRICAL**
**ROOF NEW WORK PLAN - PART 'B'**

DRAWING No.


**PE-E 103.00**

C:\Users\wtesta\Documents_Revit Backup\SMSD2505_Central25_M_wtesta36AUA.rvt
10/29/2026 9:40:29 AM

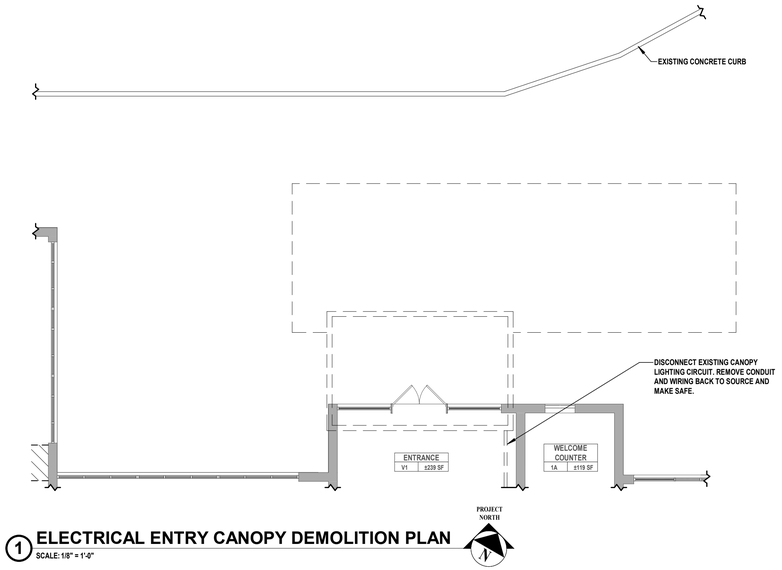


## 1 ELECTRICAL ENTRY CANOPY DEMOLITION PLAN

SCALE: 1/8" = 1'-0"

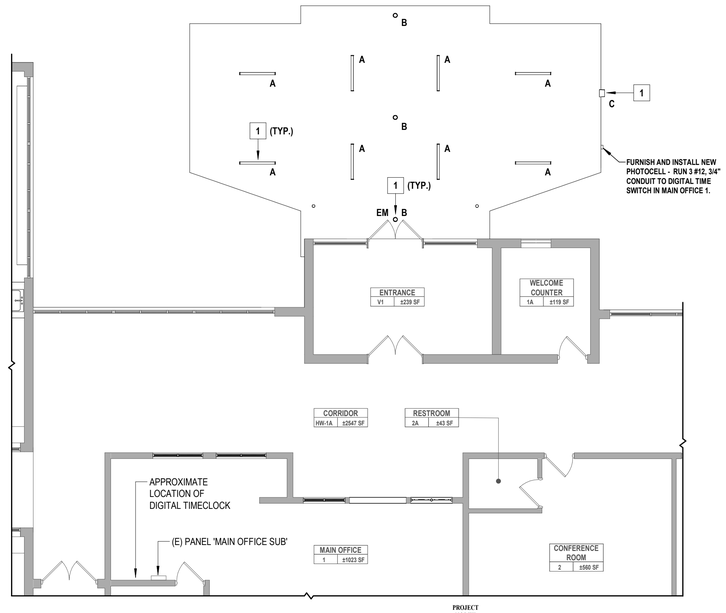


## 2 ELECTRICAL ENTRY CANOPY NEW WORK PLAN

SCALE: 1/8" = 1'-0"

## GENERAL NOTES

1. SEE DRAWING PE-E 001 FOR ELECTRICAL LEGEND, SYMBOLS, ABBREVIATIONS, AND GENERAL NOTES.
2. THE EXISTING CONDITIONS SHOWN ON THE CONTRACT DRAWINGS ARE BASED ON LIMITED FIELD SURVEY AND EXISTING DOCUMENTATION. THE CONTRACTOR SHALL BE RESPONSIBLE FOR VERIFICATION OF ALL EXISTING CONDITIONS PRIOR TO THE COMMENCEMENT OF DEMOLITION / NEW WORK AND PURCHASE OF NEW EQUIPMENT. SHOULD THERE BE A CONFLICT, THE CONTRACTOR SHALL ALERT THE ARCHITECT / ENGINEER IN WRITING.
3. DO NOT SCALE DRAWINGS. LINE WORK SHOWN IS SCHEMATIC. CONTRACTOR SHALL PROVIDE SHOP DRAWINGS BASED ON DESIGN INTENT, SURVEY OF EXISTING CONDITIONS, AND COORDINATION WITH OTHER TRADES.
4. COORDINATE THE LOCATIONS AND MOUNTING HEIGHTS OF ALL EQUIPMENT AND DEVICES WITH ARCHITECTURAL EQUIPMENT, REFLECTED CEILING PLANS, FURNITURE PLANS, AND EQUIPMENT OF OTHER TRADES.
5. ALL CONDUIT RUN ON THE EXTERIOR OF THE BUILDING SHALL BE RIGID METAL CONDUIT (RMC) AND EXPOSED IN THE INTERIOR OF THE BUILDING SHALL BE ELECTRICAL METAL TUBING (EMT). METAL-CLAD "MC" CABLE MAY RUN ABOVE DROP CEILINGS.
6. ALL WIRING SHALL BE THHN/THWN-2 COPPER.
7. CONTRACT E SHALL BE RESPONSIBLE FOR THE DISCONNECTION OF ELECTRICAL POWER FROM EXISTING BUILDING TO EXISTING CANOPIES PRIOR TO DEMOLITION. CIRCUITS SHALL REMAIN DE-ENERGIZED DURING CONSTRUCTION.

## X. ELECTRICAL KEYED NOTES

1. THE NEW CIRCUIT (3 #12, 1 #12 G., 3/4" CONDUIT) FOR ALL CANOPY LIGHT FIXTURES SHALL BE FROM 120/208V, 100 AMP PANEL 'MAIN OFFICE SUB' RUN VIA NEW DIGITAL TIME SWITCH. PROVIDE NEW 1P-20 AMP CIRCUIT BREAKER IN SPACE #12 FOR NEW LIGHT FIXTURES. PROVIDE UNSWITCHED HOT WIRE FOR TYPE 'B' EMERGENCY LIGHT FIXTURE REMOTE BATTERY PACK.
2. A DIGITAL TIME SWITCH (TORK CAT. NO. GDLC100A-NC) SHALL BE MOUNTED ADJACENT TO PANEL 'MAIN OFFICE SUB' FOR CONTROL OF NEW CANOPY LIGHTS. PROVIDE A NEW 1P-20 AMP CIRCUIT BREAKER IN PANEL 'MAIN OFFICE SUB' SPACE #14 FOR TIME SWITCH CIRCUIT (2 #12, #12G., 3/4" CONDUIT).

## LIGHTING FIXTURE SCHEDULE


| SYMBOL | TYPE | MANUFACTURER | CATALOG NUMBER | DESCRIPTION | MOUNTING | LAMPS | VOLTAGE | FIXTURE WATTAGE |
|---|---|---|---|---|---|---|---|---|
| ▯ | A | KENALL OR APPROVED EQUAL | MLHA3-48-F-MW-PP-1000LF-35K8-DIM1-DV | 3.5" X 48" LED LINEAR SURFACE MOUNTED LIGHT FIXTURE, ALUMINUM BODY, DIE CAST FLAT END CAPS, POLYCARBONATE LENS, 0-10V DIMMING DRIVER, WHITE FINISH, WET LOCATION LISTED | SURFACE | LED | 120 | 32 |
| ○ | B | THE KIRLIN COMPANY OR APPROVED EQUAL | LSR-1000L-120-80-89<br>EMERGENCY: LSR-1000L-120-80-89-ERH | 6" X 10" DIAMETER LED CYLINDER, ALUMINUM HOUSING, MEDIUM FLOOD DISTRIBUTION, 1000 LUMEN, TEMPERED PRISMATIC LENS, SURFACE MOUNT, 0-10V DIMMING DRIVER, WHITE FINISH, WET LOCATION LISTED.<br>EMERGENCY: REMOTE EMERGENCY BATTERY PACK (MOUNTED ABOVE DROP CEILING IN CORRIDOR) | SURFACE | LED | 120 | 10.3 |
| ▯ | C | BEACON OR APPROVED EQUAL | RWL1-48L-15-3K8-4W-UNV-DBT WP-BB-DBT | 9.7" X 5" LED WALLPACK, DIE-CAST ALUMINUM HOUSING, TYPE IV WIDE DISTRIBUTION, 0-10V DIMMING DRIVER, 2000 LUMENS, DARK BRONZE MATTE TEXTURED FINISH, SURFACE MOUNTING PLATE, WET LOCATION LISTED. | WALL | LED | 120 | 14.5 |

**NOTES:**

1. VERIFY CEILING TYPE AND OPERATING VOLTAGE BEFORE ORDERING LIGHTING FIXTURES. COORDINATE COMPATIBILITY OF FIXTURES WITH CANOPY CONSTRUCTION FOR AVAILABLE SPACE, CLEARANCE, ACCESSIBILITY, ETC.
2. THE LIGHTING MANUFACTURERS AND CATALOG NUMBERS INDICATED IN THE ABOVE LIGHTING FIXTURE SCHEDULE REPRESENT THE BASIS OF DESIGN SELECTIONS FOR THIS PROJECT AND COMPLY WITH THE ILLUMINATING ENGINEERING SOCIETY (IES) LIGHTING LIBRARY ILLUMINATION LEVEL REQUIREMENTS AND ASHRAE 90.1-2019. SHOULD THE CONTRACTOR ELECT TO SUBSTITUTE AN ALTERNATE MANUFACTURER FOR ANY OF THE LIGHT FIXTURE TYPES, PERFORMANCE OF THE FIXTURE IS CRITICAL AND PROVIDING PHOTOMETRIC DATA IS AMONG REQUIREMENTS IN DETERMINING WHETHER THE SUBMITTED LIGHT FIXTURE CAN PROVIDE THE REQUIRED NORMAL AND EMERGENCY LIGHTING ILLUMINATION LEVELS BASED ON THE QUANTITY AND LOCATIONS OF THE LIGHT FIXTURES INDICATED ON THE CONTRACT LIGHTING PLAN DRAWINGS.

**EMERGENCY TYPE LEGEND:**

○ EM
FIXTURES WITH SUBSCRIPT 'EM' SHALL INCLUDE AN INTEGRAL OR REMOTE EMERGENCY BATTERY PACK TO PROVIDE A MINIMUM OF 90 MINUTES OF EMERGENCY LIGHTING.

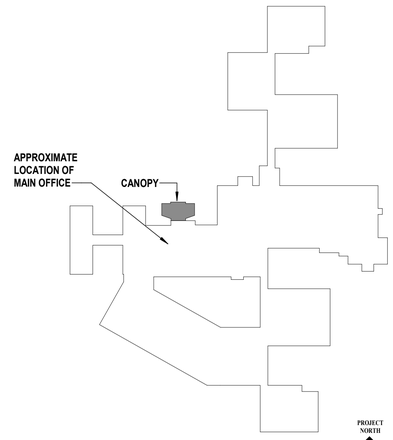


## 3 KEY PLAN

SCALE: 1" = 100'-0"

H2M architects + engineers
1133 Westchester Avenue, Suite N-210
White Plains, NY 10605
914.358.5623 • www.h2m.com
NY Architecture & Landscape Architecture: No Certificate Required
NY Engineering Certificate of Authorization No.: 0018178

CONSULTANTS:

| MARK | DATE | DESCRIPTION |
|---|---|---|
| | | |

7.31.2028
JEFFERY L. CZAJKA, P.E. Exp. Date
NY PROFESSIONAL ENGINEER Lic. No. 072453

"IN ACCORDANCE WITH ARTICLE 145, SECTION 7209 OF THE NYS EDUCATION LAW, ALTERATION OF THIS DOCUMENT EXCEPT BY A LICENSED PROFESSIONAL IS ILLEGAL."

| DESIGNED BY: | DRAWN BY: | CHECKED BY: | REVIEWED BY: |
|---|---|---|---|
| S. FREEMAN | W. TESTA | S. SOUSSOU | J. CZAJKA |

| PROJECT No: | DATE: | SCALE: |
|---|---|---|
| SMSD2505 | OCTOBER 2026 | AS SHOWN |

CLIENT

**SOMERS CENTRAL SCHOOL DISTRICT**

**VARIOUS UPGRADES AT PRIMROSE ELEMENTARY SCHOOL**

**110 PRIMROSE STREET LINCOLNDALE, NY 10540**

**SED #: 66-21-01-06-0-002-017**

CONTRACT
**CONTRACT E ELECTRICAL CONSTRUCTION**

STATUS
**FOR BID**

SHEET TITLE
**ELECTRICAL ENLARGED CANOPY PLANS**

DRAWING No.
**PE-E 400.00**

C:\Users\wtesta\Documents_Revit Backup\SMSD2505_Central25_M_wtesta36AUA.rvt
10/29/2026 9:40:30 AM

| COPPER BRANCH CIRCUIT WIRE SIZING TABLES - 208V - 3% VOLTAGE DROP | | | | | | | | | | | | | |
|---|---|---|---|---|---|---|---|---|---|---|---|---|---|
| | | 208V, 3P, 3W | | | 208V, 2P, 2W | | | | 120V, 1P, 2W | | | | | |
| C/B TRIP | | 120/208V, 3P, 4W | | | 120/208V, 2P, 3W | | | | | | | | | |
| 15 | DISTANCE IN FEET | 177 | 273 | 429 | 153 | 236 | 371 | 578 | 88 | 136 | 214 | 333 | 500 | 625 |
| | MINIMUM WIRE SIZE | 12 | 10 | 8 | 12 | 10 | 8 | 6 | 12 | 10 | 8 | 6 | 4 | 3 |
| 20 | DISTANCE IN FEET | 132 | 205 | 322 | 115 | 177 | 279 | 433 | 66 | 102 | 161 | 250 | 375 | 469 |
| | MINIMUM WIRE SIZE | 12 | 10 | 8 | 12 | 10 | 8 | 6 | 12 | 10 | 8 | 6 | 4 | 3 |
| 30 | DISTANCE IN FEET | 136 | 214 | 334 | 118 | 186 | 289 | 433 | 68 | 107 | 167 | 250 | 313 | 375 |
| | MINIMUM WIRE SIZE | 10 | 8 | 6 | 10 | 8 | 6 | 4 | 10 | 8 | 6 | 4 | 3 | 2 |
| 40 | DISTANCE IN FEET | 161 | 250 | 375 | 139 | 217 | 325 | 406 | 80 | 125 | 188 | 234 | 281 | 352 |
| | MINIMUM WIRE SIZE | 8 | 6 | 4 | 8 | 6 | 4 | 3 | 8 | 6 | 4 | 3 | 2 | 1 |
| 50 | DISTANCE IN FEET | 129 | 200 | 300 | 111 | 173 | 260 | 325 | 64 | 100 | 150 | 188 | 225 | 281 |
| | MINIMUM WIRE SIZE | 8 | 6 | 4 | 8 | 6 | 4 | 3 | 8 | 6 | 4 | 3 | 2 | 1 |
| 60 | DISTANCE IN FEET | 167 | 250 | 313 | 144 | 217 | 271 | 325 | 83 | 125 | 156 | 188 | 234 | |
| | MINIMUM WIRE SIZE | 6 | 4 | 3 | 6 | 4 | 3 | 2 | 6 | 4 | 3 | 2 | 1 | |
| 70 | DISTANCE IN FEET | 214 | 268 | 322 | 186 | 232 | 279 | 348 | 107 | 134 | 161 | 201 | | |
| | MINIMUM WIRE SIZE | 4 | 3 | 2 | 4 | 3 | 2 | 1 | 4 | 3 | 2 | 1 | | |
| 80 | DISTANCE IN FEET | 188 | 235 | 281 | 163 | 203 | 244 | 305 | 94 | 117 | 141 | 176 | | |
| | MINIMUM WIRE SIZE | 4 | 3 | 2 | 4 | 3 | 2 | 1 | 4 | 3 | 2 | 1 | | |
| 90 | DISTANCE IN FEET | 208 | 250 | 313 | 181 | 217 | 271 | | 104 | 125 | 156 | | | |
| | MINIMUM WIRE SIZE | 3 | 2 | 1 | 3 | 2 | 1 | | 3 | 2 | 1 | | | |
| 100 | DISTANCE IN FEET | 188 | 225 | 281 | 163 | 195 | 244 | | 94 | 113 | 141 | | | |
| | MINIMUM WIRE SIZE | 3 | 2 | 1 | 3 | 2 | 1 | | 3 | 2 | 1 | | | |

NOTES:

1. READ ACROSS TO THE RIGHT FROM C/B TRIP TO DESIRED VOLTAGE CHARACTERISTICS AND NEXT GREATER DISTANCE THAN CIRCUIT IN QUESTION.
2. READ DOWN TO MINIMUM WIRE SIZE.
3. DISTANCES ARE TO THE CENTER OF CONCENTRATED LOAD SUCH AS CLASSROOM LIGHTING OR THE MIDPOINT OF DISTRIBUTED LOAD SUCH AS CORRIDOR LIGHTING.
4. EQUIPMENT GROUNDING CONDUCTORS SHALL BE INCREASED IN SIZE PROPORTIONATELY PER N.E.C.

## NOTES TO PANELBOARD SCHEDULES AND BRANCH CIRCUIT WIRE SIZING TABLES

### WIRE SIZING

UNLESS OTHERWISE INDICATED, MINIMUM WIRE AMPACITY SHALL BE GREATER THAN OR EQUAL TO THE BRANCH CIRCUIT TRIP BASED ON COPPER CONDUCTOR WITH 90-DEGREE C THHN INSULATION APPLIED AT ITS 75-DEGREE C AMPACITY.

REFER TO THE BRANCH CIRCUIT WIRE SIZING TABLES FOR DISTANCE LIMITATIONS FOR THE MINIMUM WIRE SIZE AND FOR SELECTING THE PROPER WIRE SIZE FOR THE DISTANCE AND VOLTAGE DROP INVOLVED.

### NUMBER OF CONDUCTORS

UNLESS OTHERWISE INDICATED, QUANTITIES OF WIRES SHALL BE BASED ON AN INDIVIDUAL HOMERUN FOR EACH CIRCUIT AS FOLLOWS.

| | PHASE CONDUCTOR | FULL CIRCUIT SIZE NEUTRAL CONDUCTOR | FULL CIRCUIT SIZE EQUIPMENT GROUNDING CONDUCTOR | FULL CIRCUIT SIZE ISOLATED GROUND CONDUCTOR |
|---|---|---|---|---|
| 1 POLE CIRCUIT | 1 | 1 | 1 | 0 |
| 1 POLE DATA/ COMPUTER CIRCUIT | 1 | 1 | 1 | 1 |
| 2 POLE CIRCUIT | 2 | 1 | 1 | 0 |
| 3 POLE CIRCUIT | 3 | 1 | 1 | 0 |
| 3 POLE MOTOR CIRCUIT DELTA | 3 | 0 | 1 | 0 |
| 3 POLE MOTOR CIRCUIT WYE | 3 | 1 | 1 | 0 |

CONSECUTIVE INDIVIDUAL 20 AMP LINE TO NEUTRAL BRANCH CIRCUITS MAY NOT BE COMBINED INTO MULTIWIRE BRANCH CIRCUITS HAVING HOMERUNS WITH A COMMON NEUTRAL CONDUCTOR.

SINGLE PHASE, TWO POLE, TWO WIRE, LINE TO LINE, BRANCH CIRCUITS AND SINGLE PHASE, TWO POLE, THREE WIRE, LINE TO LINE PLUS NEUTRAL, BRANCH CIRCUITS SHALL HAVE INDIVIDUAL UNCOMBINED HOMERUNS.

COMBINED TWO AND THREE CIRCUIT HOMERUNS SHALL HAVE SEPARATE NEUTRALS FOR EACH CIRCUIT BUT A COMMON EQUIPMENT GROUNDING CONDUCTOR AND A COMMON ISOLATED GROUNDING CONDUCTOR MAY BE USED.

| | PHASE CONDUCTOR | FULL CIRCUIT SIZE NEUTRAL CONDUCTOR | FULL CIRCUIT SIZE EQUIPMENT GROUNDING CONDUCTOR | FULL CIRCUIT SIZE ISOLATED GROUND CONDUCTOR |
|---|---|---|---|---|
| TWO 1 POLE HOMERUNS | 2 | 2 | 1 | 0 |
| TWO 1 POLE DATA/COMP. CIRCUIT HOMERUNS | 2 | 2 | 1 | 1 |
| THREE 1 POLE HOMERUNS | 3 | 3 | 1 | 0 |
| THREE 1 POLE DATA/COMP. CIRCUIT HOMERUNS | 3 | 3 | 1 | 1 |


### WIRE DERATING

1. COMBINED HOMERUNS SHALL HAVE THE MINIMUM BRANCH CIRCUIT WIRE SIZE INCREASED IN ACCORDANCE WITH CURRENT NATIONAL ELECTRICAL ADJUSTMENT FACTORS FOR NUMBER OF CURRENT CARRYING CONDUCTORS IN A RACEWAY.
2. NEUTRAL CONDUCTORS FOR FLUORESCENT AND HIGH INTENSITY DISCHARGE LIGHTING CIRCUITS ARE CURRENT CARRYING CONDUCTORS.
3. INDIVIDUAL NEUTRAL CONDUCTOR FOR COMBINED HOMERUNS FOR DATA / COMPUTER OUTLETS ARE CURRENT CARRYING CONDUCTORS.
4. NEUTRAL CONDUCTORS FOR DIMMING CIRCUITS ARE CURRENT CARRYING CONDUCTORS.

### RACEWAY SIZING

1. ALL RACEWAYS SHALL BE SIZED IN ACCORDANCE WITH THE CURRENT NATIONAL ELECTRICAL CODE IN EFFECT AS A MINIMUM SIZE. THE MORE COMMON SIZES ARE INCLUDED HERE FOR THE CONTRACTOR'S CONVENIENCE.

| WIRE SIZE | NO. OF CONDUCTORS | MINIMUM CONDUIT SIZE | WIRE SIZE | NO. OF CONDUCTORS | MINIMUM CONDUIT SIZE |
|---|---|---|---|---|---|
| 12 | 3 | 3/4" | 8 | 3 | 3/4" |
| 12 | 4 | 3/4" | 8 | 4 | 3/4" |
| 12 | 5 | 3/4" | 8 | 5 | 3/4" |
| 12 | 6 | 3/4" | 8 | 6 | 1" |
| 12 | 7 | 3/4" | 8 | 7 | 1" |
| 12 | 8 | 3/4" | 8 | 8 | 1" |
| | | | | | |
| 10 | 3 | 3/4" | 6 | 3 | 3/4" |
| 10 | 4 | 3/4" | 6 | 4 | 3/4" |
| 10 | 5 | 3/4" | 6 | 5 | 1" |
| 10 | 6 | 3/4" | 6 | 6 | 1" |
| 10 | 7 | 3/4" | 6 | 7 | 1-1/4" |
| 10 | 8 | 3/4" | 6 | 8 | 1-1/4" |
| | | | | | |

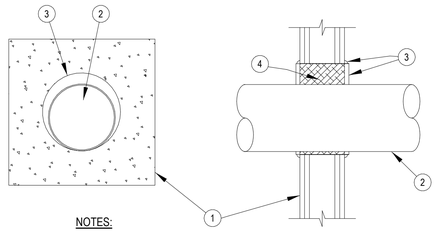



NOTES:

1. RATED GYPSUM WALL BOARD ASSEMBLY.
2. MAXIMUM 10" TRADE SIZE STEEL CONDUIT OR EMT.
3. STI SPECSEAL SERIES 100 SEALANT INSTALLED TO A 1/2" DEPTH FLUSH TO THE END OF THE SLEEVE WITH AN ADDITIONAL 1/4" CROWN APPLIED AROUND THE SLEEVE / WALL INTERFACE. ANNULUS RANGING FROM 1/8" MINIMUM TO 2 1/4" MAXIMUM.
4. STEEL SLEEVE PACKED WITH MINERAL WOOL BATT, TO FULL THICKNESS RECESSED FROM BOTH SIDES TO ACCOMMODATE FILL MATERIAL.

## 1 OR 2 HOUR RATED FIRESTOP FOR METALLIC CONDUIT THRU GYPSUM BOARD WALLS

1 SCALE:NONE U.L. SYSTEM NUMBER W-L-1054

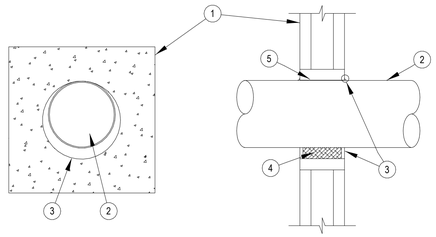


NOTES:

1. CONCRETE SLAB OR CONCRETE OVER STEEL DECK.
2. MAXIMUM 8" TRADE SIZE STEEL CONDUIT. ANNULUS RANGING FROM POINT CONTACT" TO 1.4" MAXIMUM.
3. STI SPECSEAL SERIES 100 SEALANT INSTALLED TO A 1/2" DEPTH. **
4. MINERAL WOOL BATT, NOMINAL 4PCF. TO FULL THICKNESS RECESSED FROM BOTH SIDES TO ACCOMMODATE FILL MATERIAL.
5. STEEL SLEEVE.

*NOTE: A MINIMUM ANNULAR SPACE OF 1/4" AND A 28 GAUGE STEEL COVER PLATE ARE REQUIRED FOR A 4 HOUR RATING.

**NOTE: AT POINT CONTACT APPLY A 3/8" COVE BEAD OF SEALANT BETWEEN PIPE AND BOTH SURFACES OF WALL.

## 2 HOUR RATED FIRESTOP FOR METALLIC CONDUIT THRU MASONRY WALLS

2 SCALE:NONE U.L. SYSTEM NUMBER C-AJ-1150


H 2 M architects + engineers

1133 Westchester Avenue, Suite N-210
White Plains, NY 10605
914.358.5623 • www.h2m.com
NY Architecture & Landscape Architecture: No Certificate Required
NY Engineering Certificate of Authorization No.: 0018178


CONSULTANTS:

| MARK | DATE | DESCRIPTION |
|---|---|---|
| | | |

7.31.2026
Exp. Date

JEFFERY L. CZAJKA, P.E.
NY PROFESSIONAL ENGINEER Lic. No. 075825

"IN ACCORDANCE WITH ARTICLE 145, SECTION 7209 OF THE NYS EDUCATION LAW, ALTERATION OF THIS DOCUMENT EXCEPT BY A LICENSED PROFESSIONAL IS ILLEGAL."

| DESIGNED BY: | DRAWN BY: | CHECKED BY: | REVIEWED BY: |
|---|---|---|---|
| S. FREEMAN | W. TESTA | S. SOUSSOU | J. CZAJKA |

| PROJECT No: | DATE: | SCALE: |
|---|---|---|
| SMSD2505 | OCTOBER 2026 | AS SHOWN |

CLIENT

**SOMERS CENTRAL SCHOOL DISTRICT**

**VARIOUS UPGRADES AT PRIMROSE ELEMENTARY SCHOOL**

**110 PRIMROSE STREET LINCOLNDALE, NY 10540**

**SED #: 66-21-01-06-0-002-017**

CONTRACT

**CONTRACT E ELECTRICAL CONSTRUCTION**

STATUS

**FOR BID**

SHEET TITLE

**ELECTRICAL DETAILS**

DRAWING No.

**PE-E 500.00**


C:\Users\wtesta\Documents_Revit Backup\SMSD2505_Central25_M_wtesta3kAUA.rvt
10/29/2026 9:40:30 AM

| PANEL INFORMATION | | | | | ELECTRICAL DATA | | | | | | BREAKER SIZES | | | | | | | | | | PANEL DIMENSIONS | | | NOTES |
|---|---|---|---|---|---|---|---|---|---|---|---|---|---|---|---|---|---|---|---|---|---|---|---|---|
| PANEL NAME | PANEL LOCATION | | EXISTING MANUFACTURER | MOUNTING | VOLTAGE | PHASE | AMPS | MLO / MCB | MCB (IF APPLICABLE) | SPACES | 1 POLE | | | 2 POLE | | 3 POLE | | | | | WIDTH (IN.) | HEIGHT (IN.) | DEPTH (IN.) | |
| | ROOM NAME | ROOM NUMBER | | | | | | | | | 15A | 20A | SPACE | 20A | 30A | 20A | 30A | 100A | SPACE | | | | |
| PANEL 'F' | SPEECH THERAPY | 36 | EMPIRE | FLUSH | 120/208 | 3 | 100A | MCB | 100A | 30 | 23 | 5 | - | - | 1 | - | - | - | - | 22 | 36 | - | |
| 'PANEL 2' | A-WING CORRIDOR | HW-1C | EMPIRE | FLUSH | 120/208 | 3 | 100A | MCB | 100A | 34 | 14 | 11 | - | 3 | - | - | - | 1 | - | 22 | 39 | - | |
| PANEL 'LIGHTING LP G' | K-WING CORRIDOR | HW-1B | WESTINGHOUSE | FLUSH | 120/208 | 3 | 100A | MCB | 100A | 20 | 15 | 1 | 1 | - | - | - | 1 | - | - | 17 | 32 | - | |
| KITCHEN PANEL | KITCHEN | 24 | EMPIRE | FLUSH | 120/208 | 3 | 250A | MCB | N/A | 30 | - | - | - | - | - | 7 | - | 2 | 1 | 19 | 57 | - | PANEL IS BROKEN INTO TWO SECTIONS. BREAKER SIZES SHOWN ON THIS LINE REPRESENT THE TOP SECTION. |
| | | | | | | | | | | 14 | 8 | 3 | 1 | 1 | - | - | - | - | - | | | | PANEL IS BROKEN INTO TWO SECTIONS. BREAKER SIZES SHOWN ON THIS LINE REPRESENT THE BOTTOM SECTION. |
| PANEL 'LIGHTING PL' | STORAGE | 12 | WESTINGHOUSE | SURFACE | 120/208 | 1 | 100A | MCB | 100A | 24 | 21 | 3 | - | - | - | - | - | - | - | 20 | 41 | 7 | |
| PANEL 'LIGHTING AL' | JAN. CLOSET | E-9 | WESTINGHOUSE | SURFACE | 120/208 | 1 | 100A | MCB | 100A | 24 | 21 | 3 | - | - | - | - | - | - | - | 20 | 41 | 7 | |
| PANEL 'P1' | KITCHEN | 24 | EMPIRE | FLUSH | 120/208 | 3 | 125 | MLO | - | 30 | 26 | 4 | - | - | - | - | - | - | - | 22 | 30 | - | |

NOTE: CONTRACTOR TO FIELD VERIFY PARAMETERS LISTED AS "N/A"

## 1 PANEL REPLACEMENT SCHEDULE

SCALE: NONE


H 2 M architects + engineers

1133 Westchester Avenue, Suite N-210
White Plains, NY 10605
914.358.5623 • www.h2m.com
NY Architecture & Landscape Architecture: No Certificate Required
NY Engineering Certificate of Authorization No.: 0018178


CONSULTANTS:

| MARK | DATE | DESCRIPTION |
|---|---|---|
| | | |

7.31.2028
Exp. Date

JEFFERY L. CZAJKA, P.E.
NY PROFESSIONAL ENGINEER Lic. No. 072825

"IN ACCORDANCE WITH ARTICLE 145, SECTION 7209 OF THE NYS EDUCATION LAW, ALTERATION OF THIS DOCUMENT EXCEPT BY A LICENSED PROFESSIONAL IS ILLEGAL."

| DESIGNED BY: | DRAWN BY: | CHECKED BY: | REVIEWED BY: |
|---|---|---|---|
| S. FREEMAN | W. TESTA | S. SOUSSOU | J. CZAJKA |

| PROJECT No: | DATE: | SCALE: |
|---|---|---|
| SMSD2505 | OCTOBER 2026 | AS SHOWN |

CLIENT

**SOMERS CENTRAL SCHOOL DISTRICT**

**VARIOUS UPGRADES AT PRIMROSE ELEMENTARY SCHOOL**

**110 PRIMROSE STREET**
**LINCOLNDALE, NY 10540**

**SED #: 66-21-01-06-0-002-017**

CONTRACT

**CONTRACT E**
**ELECTRICAL CONSTRUCTION**

STATUS

**FOR BID**

SHEET TITLE

**ELECTRICAL SCHEDULES**

DRAWING No.

**PE-E 600.00**


10/29/2026 8:40:31 AM C:\Users\wtesta\Documents_Revit Backup\SMSD2505_Central25_M_wtesta36KAUA.rvt

# SOMERS CENTRAL SCHOOL DISTRICT
## VARIOUS UPGRADES AT SOMERS HIGH SCHOOL

### 120 PRIMROSE ST
### LINCOLNDALE, NY 10540
### SED #: 66-21-01-06-0-003-023

**CONTRACT G - GENERAL CONSTRUCTION**
**CONTRACT P - PLUMBING CONSTRUCTION**
**CONTRACT M - MECHANICAL CONSTRUCTION**
**CONTRACT E - ELECTRICAL CONSTRUCTION**

## LOCATION MAP





H 2 M architects + engineers

1133 Westchester Avenue, Suite N-210
White Plains, NY 10605
914.358.5623 • www.h2m.com
NY Architecture & Landscape Architecture: No Certificate Required
NY Engineering Certificate of Authorization No.: 0016178


CONSULTANTS:

| MARK | DATE | DESCRIPTION |
|---|---|---|
| | | |

## SYMBOLS LEGEND

BRICK
BATT INSULATION
ROOM NAME / ROOM / 000 / ± S.F. / ROOM NUMBER / AREA — ROOM NUMBER DESIGNATION TAG
WINDOW ELEVATION KEY
ACOUSTIC TILE / CERAMIC TILE
RIGID INSULATION
1 Title SCALE: 1/8" = 1'-0" — DRAWING TITLE
WALL TYPE
COLUMN GRID
CONCRETE
GYPSUM BOARD
XX — REVISION TAG
1001A 1001A — DOOR NUMBER
CONCRETE BLOCK
PLYWOOD
12'-0" — PRIMARY CEILING HEIGHT TAG
V.C.T. A.S.T. — SECONDARY CEILING HEIGHT TAG
EARTH
WOOD BLOCKING
1 / A 101 — EXTERIOR ELEVATION
A / A 101 / A — INTERIOR ELEVATION
STEEL
WOOD
1 / A 101 — SECTION CUT
Ref 1 / FAD 100 — DETAIL KEY


## ABBREVIATIONS

| | | | | | |
|---|---|---|---|---|---|
| AB | ANCHOR BOLT | DS | DOWN SPOUT | MR | MOISTURE RESISTANT |
| A/C | AIR CONDITIONING | DW | DISHWASHER | NIC | NOT IN CONTRACT |
| ACI | AMERICAN CONCRETE INSTITUTE | DWG | DRAWING | NTS | NOT TO SCALE |
| ACP | ALUMINUM COMPOSITE PANEL | EA | EACH | OC | ON CENTER |
| ACT | ACOUSTICAL CEILING TILE | EL | ELEVATION | OD | OUTSIDE DIAMETER |
| ACU | AIR CONDITIONING UNIT | ELEC | ELECTRIC/ELECTRICAL | PLYWD | PLYWOOD |
| ADJ | ADJUSTABLE | ELEV | ELEVATOR | PSF | POUNDS PER SQUARE FOOT |
| A/E | ARCHITECT/ENGINEER | EP | ELECTRICAL PANEL | PSI | POUNDS PER SQUARE INCH |
| AFF | ABOVE FINISH FLOOR | EPY | EPOXY COATING | PTD | PAINTED |
| ALUM | ALUMINUM | EQ | EQUAL | PVC | POLYVINYL CHLORIDE |
| ANCH | ANCHOR | EQUIP | EQUIPMENT | R | RADIUS OR RISER |
| ANSI | AMERICAN NATIONAL STANDARDS INSTITUTE | EXIST | EXISTING | RCP | REFLECTED CEILING PLAN |
| APA | ACCESS PANEL | EXST | EXHAUST | RD | ROOF DRAIN |
| APPROX | APPROXIMATELY | FAI | FRESH AIR INTAKE | REINF | REINFORCED |
| ASPH | ASPHALT | F.A.S. | FALL ARREST SYSTEM | RM | ROOM |
| ASTM | AMERICAN SOCIETY FOR TESTING & MATERIALS | F.C. | FIRE CODE | RO | ROUGH OPENING |
| AWS | AMERICAN WELDING SOCIETY | FD | FLOOR DRAIN | SIM | SIMILAR |
| B | FIRE BLANKET | FIN | FINISH | SPEC | SPECIFICATIONS |
| BAL | BALANCE | FR | FIRE RATED | SQ | SQUARE |
| BB | BULLETIN BOARD | FTG | FOOTING | SS | STAINLESS STEEL |
| BD | BOARD | GA | GAUGE | STL | STEEL |
| BLDG | BUILDING | GWB | GYPSUM WALL BOARD | TEMP | TEMPERATURE |
| BLK | BLOCK | GYP | GYPSUM | TER | TERRAZZO |
| BLKG | BLOCKING | FYP. BD. | GYPSUM BOARD | THK | THICK |
| BM | BEAM | HC | HANDICAPPED | T.O. | TOP OF |
| B.O. | BOTTOM OF | HM | HOLLOW METAL | TYP | TYPICAL |
| BOL | BOTTOM OF LINTEL | HOR | HORIZONTAL | UTIL | UTILITY |
| BOT | BOTTOM | HW | HOT WATER | U.O.N. | UNLESS OTHERWISE NOTED |
| CEIL | CEILING | INSUL | INSULATION/INSULATING | VB | VAPOR BARRIER |
| CEM | CEMENT | INT | INTERIOR | VCT | VINYL COMPOSITION TILE |
| CER | CERAMIC | LAV | LAVATORY | VTR | VENT THRU ROOF |
| CLO | CLOSET | LDR | LEADER | WC | WATER CLOSET |
| CMU | CONCRETE MASONRY UNIT | LT | LIGHT | WH | WATER HEATER |
| COL | COLUMN | MAX | MAXIMUM | WWF | WELDED WIRE FABRIC |
| CONC | CONCRETE | MECH | MECHANICAL | | |
| CONST | CONSTRUCTION | MFR | MANUFACTURER | | |
| CONT | CONTINUOUS | MISC | MISCELLANEOUS | | |
| CORR | CORRIDOR | MO | MASONRY OPENING | | |
| CPT | CARPET | | | | |

## GENERAL NOTES

1. ALL WORK SHALL COMPLY WITH THE NEW YORK STATE FIRE PREVENTION AND BUILDING CODE AS WELL AS THE NEW YORK STATE EDUCATION DEPARTMENT MANUAL OF PLANNING STANDARDS.
2. ALL NOTES APPEARING HEREIN, WITH THOSE ON VARIOUS DRAWINGS SHALL APPLY TO ALL DRAWINGS AND FORM PART OF THE CONTRACT DOCUMENTS.
3. IT IS THE CONTRACTORS RESPONSIBILITY TO FIELD VERIFY ALL DIMENSIONS, SQUARE FOOTAGES, LOCATIONS AND QUANTITIES OF ALL ITEMS AND/OR SPACES WHETHER INDICATED IN THE DRAWINGS OR NOT.
4. DO NOT SCALE MEASURE ANY DRAWING. VERIFY THE FIGURES, DIMENSIONS AND DESIGN INTENTION SHOWN ON THE DRAWINGS BEFORE BEGINNING LAYOUT OF THE WORK AND REPORT ANY ERRORS, INACCURACIES, OR CONFLICTS TO THE ARCHITECT/ENGINEER IN WRITING BEFORE BEGINNING ANY WORK.
5. ALL WORK SHALL COMPLY WITH ALL APPLICABLE CODES, LAWS AND STATUTES AS REQUIRED. STRICTLY ADHERE TO MANUFACTURER'S PRINTED INSTRUCTIONS.
6. VERIFY EXACT LAYOUT COMPATIBILITY WITH ALL EXISTING CONDITIONS BEFORE BEGINNING WORK.
7. DISTURB ONLY THOSE AREAS OF THE SITE AFFECTED BY RENOVATION, UNLESS NOTED OTHERWISE. PROTECT ALL OTHER AREAS. CONTRACTORS SHALL BE RESPONSIBLE FOR ALL PATCH AND REPAIR OF EXISTING FINISHES WHICH ARE DAMAGED DURING CONSTRUCTION.
8. EACH CONTRACTOR SHALL COMPLY WITH THE REQUIREMENTS OF ANSI AND PROVIDE WHERE APPLICABLE ADA COMPLIANT BUILDING COMPONENTS.
9. THE OWNER RESERVES THE RIGHT AT ALL TIMES TO DELIVER, PLACE AND INSTALL EQUIPMENT AND FURNISHINGS AS THE WORK PROGRESSES SO LONG AS THERE IS NOT A CONFLICT WITH THE CONTRACTORS.
10. THE CONTRACTOR SHALL MAINTAIN AT THE SITE ONE RECORD COPY OF ALL DRAWINGS, SPECIFICATIONS AND APPROVED SHOP DRAWINGS AND APPROVED SAMPLES MARKED CURRENTLY TO RECORD ALL CHANGES DURING CONSTRUCTION.
11. ANY CHANGES TO THE SCOPE OF WORK OR IN THE CONSTRUCTION DETAILS, WHETHER DUE TO FIELD CONDITIONS OR OMISSION SHALL BE DOCUMENTED BY THE ARCHITECT PRIOR TO EXECUTION. ANY INCREASE OR DECREASE IN THE CONTRACT PRICE MUST BE APPROVED IN WRITING PRIOR TO EXECUTION.
12. THE CONTRACTOR BY PRESENTING THEIR BID FOR THE WORK, REPRESENTS THAT THEY HAVE INSPECTED THE SITE AND IS COMPLETELY FAMILIAR WITH THE SCOPE OF WORK AND ALL FIELD CONDITIONS RELATED TO, AND AFFECTING THE WORK AND ITS PERFORMANCE. EXCEPTIONS AFFECTING THE WORK AND ITS PERFORMANCE, OR CONFLICTS BETWEEN FIELD CONDITIONS, SHALL BE BROUGHT TO THE ATTENTION OF THE ARCHITECT / ENGINEER PRIOR TO THE SUBMISSION OF BIDS. FAILURE TO DO SO WILL NOT RESULT IN A CHANGE TO THE CONTRACT PRICE IT SHALL BE THE CONTRACTOR'S SOLE RESPONSIBILITY TO PROVIDE ALL NECESSARY ACCOMMODATIONS TO COMPLETE THE SCOPE OF WORK.
13. CONTRACTORS SHALL POST A COPY OF THE PERMIT ISSUED BY THE N.Y.S. EDUCATION DEPARTMENT DURING THE ENTIRE DURATION OF PROJECT.
14. FOLLOW MANUFACTURER RECOMMENDATIONS FOR ALL HARDWARE AND FASTENERS INTO TREATED WOODS AND METALS.
15. THESE DRAWINGS SERVE AS A GRAPHICAL REPRESENTATION OF THE INTENDED SCOPE OF THE WORK, AND CONSTITUTE ONE PORTION OF THE CONSTRUCTION DOCUMENTS. THE CONTRACTOR SHALL BE RESPONSIBLE FOR COORDINATION BETWEEN THESE DRAWINGS AND THE SPECIFICATIONS.

## STAGING PLAN (N.T.S.)

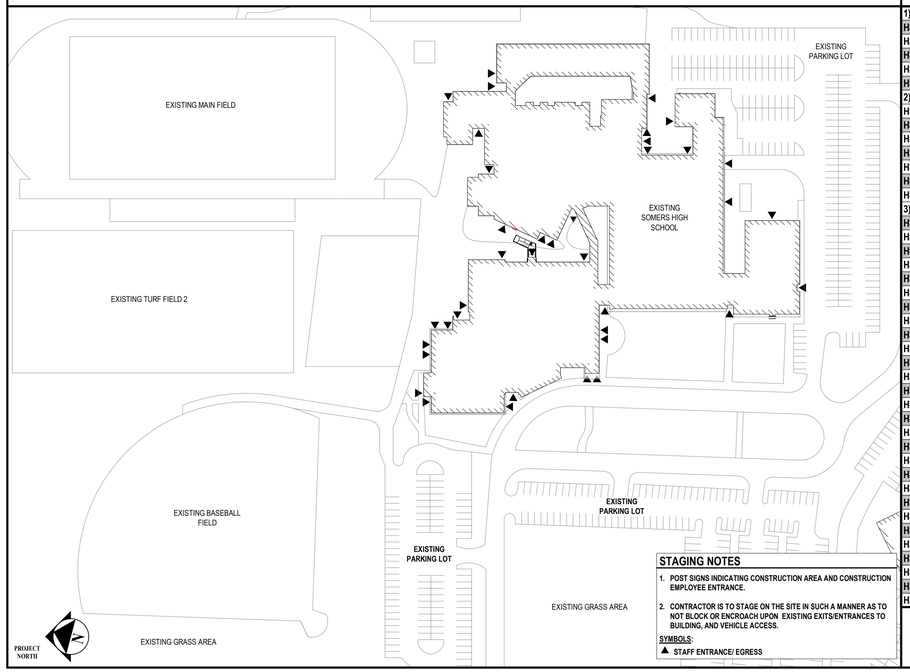


### STAGING NOTES

1. POST SIGNS INDICATING CONSTRUCTION AREA AND CONSTRUCTION EMPLOYEE ENTRANCE.
2. CONTRACTOR IS TO STAGE ON THE SITE IN SUCH A MANNER AS TO NOT BLOCK OR ENCROACH UPON EXISTING EXITS/ENTRANCES TO BUILDING, AND VEHICLE ACCESS.

SYMBOLS:
▲ STAFF ENTRANCE/ EGRESS

## DRAWING LIST


| | |
|---|---|
| 1) GENERAL | |
| HS-G 100 | EXISTING BASEMENT & FIRST FLOOR PLAN \| AREA A |
| HS-G 101 | EXISTING FIRST FLOOR PLAN \| AREA B |
| HS-G 102 | EXISTING SECOND FLOOR PLAN \| AREA A |
| HS-G 103 | EXISTING SECOND FLOOR PLAN \| AREA B |
| HS-G 110 | CODE COMPLIANCE INFORMATION |
| 2) CIVIL | |
| HS-CD 100 | EXISTING CONDITIONS & DEMOLITION PLAN - WEST |
| HS-CD 101 | EXISTING CONDITIONS & DEMOLITION PLAN - EAST |
| HS-CS 100 | SITE IMPROVEMENTS PLAN - WEST |
| HS-CS 101 | SITE IMPROVEMENTS PLAN - EAST |
| HS-C 500 | SITE DETAILS |
| HS-C 501 | SITE DETAILS |
| HS-C 502 | SITE DETAILS |
| 3) ARCHITECTURE | |
| HS-AD 100 | DEMOLITION FLOOR PLANS - AREA A |
| HS-AD 101 | FIRST FLOOR DEMOLITION PLAN - AREA B |
| HS-AD 102 | SECOND FLOOR DEMOLITION PLAN - AREA B |
| HS-AD 430 | RESTROOM UPGRADES DEMOLITION PLANS |
| HS-AD 450 | GYM EXTERIOR RAMP DEMOLITION PLAN \| ALTERNATE |
| HS-A 100 | FIRST & SECOND FLOOR CONSTRUCTION PLAN - AREA A |
| HS-A 101 | FIRST FLOOR CONSTRUCTION PLAN - AREA B |
| HS-A 102 | SECOND FLOOR CONSTRUCTION PLAN - AREA B |
| HS-A 121 | BASEMENT AND FIRST FLOOR RELECTED CEILING PLANS \| AREAS A & B |
| HS-A 122 | SECOND FLOOR REFLECTED CEILING PLAN- AREA B |
| HS-A 130 | ROOF PLAN - AREA A |
| HS-A 131 | ROOF PLAN - AREA B |
| HS-A 132 | ROOF ELEVATIONS |
| HS-A 200 | EXTERIOR ELEVATIONS |
| HS-A 201 | EXTERIOR ELEVATIONS |
| HS-A 202 | EXTERIOR ELEVATIONS |
| HS-A 203 | EXTERIOR ELEVATIONS |
| HS-A 204 | EXTERIOR ELEVATIONS |
| HS-A 205 | EXTERIOR ELEVATIONS |
| HS-A 400 | ENLARGED PLANS & ELEVATIONS CLASSROOM UPGRADES \| TYPE A-SCIENCE |
| HS-A 401 | ENLARGED PLANS & ELEVATIONS CLASSROOM UPGRADES \| TYPE B-SCIENCE |
| HS-A 402 | ENLARGED PLANS & ELEVATIONS CLASSROOM UPGRADES \| TYPE C-SCIENCE-RM 108D |
| HS-A 403 | ENLARGED PLANS & ELEVATIONS CLASSROOM UPGRADES \| TYPE D-SCIENCE-RM 112A |
| HS-A 404 | ENLARGED PLANS & ELEVATIONS CLASSROOM UPGRADES \| TYPE E-SCIENCE-RM 116A |
| HS-A 405 | ENLARGED PLANS & ELEVATIONS CLASSROOM UPGRADES \| TYPE F-SCIENCE-RM 118A |
| HS-A 406 | ENLARGED PLANS & ELEVATIONS CLASSROOM UPGRADES \| TYPE G-SCIENCE-RM 121A |
| HS-A 407 | ENLARGED PLANS & ELEVATIONS CLASSROOM UPGRADES \| TYPE H-SCIENCE-RM 122A |
| HS-A 408 | TOTS ROOM ENLARGED PLANS & ELEVATIONS UPGRADES \| RM 135A |
| HS-A 409 | FASHION ROOM ENLARGED PLANS & ELEVATIONS UPGRADES \| RM 136A |
| HS-A 410 | ENLARGED KITCHEN PLANS \| LEVEL 1 |
| HS-A 430 | RESTROOM UPGRADES PROPOSED PLANS |
| HS-A 450 | GYM EXTERIOR RAMP PROPOSED PLANS AND DETAILS \| ALTERNATE |
| HS-A 451 | GYM EXTERIOR RAMP PROPOSED CONDITIONS PLAN \| ALTERNATE |
| HS-A 500 | ARCHITECTURAL DETAILS |
| HS-A 501 | ROOF & AWNING DETAILS |
| HS-A 502 | CASEWORK DETAILS |
| HS-A 503 | CASEWORK DETAILS |
| HS-A 504 | CASEWORK DETAILS |
| HS-A 510 | WINDOW SCHEDULE AND DETAILS |
| HS-A 610 | DOOR SCHEDULE |
| 4) FOOD SERVICE | |
| HS-FS 400 | FOOD SERVICE LAYOUT PLAN \| FIRST FLOOR |
| HS-FS 401 | FOOD SERVICE REFRIGERANT PIPING PLAN \| FIRST FLOOR |
| HS-FS 402 | FOOD SERVICE CONDENSATE REMOVAL PLAN \| FIRST FLOOR |
| HS-FS 403 | FOOD SERVICE ELECTRICAL PLAN \| FIRST FLOOR |
| HS-FS 404 | FOOD SERVICE SPECIAL CONDITIONS PLAN \| FIRST FLOOR |
| 5) PLUMBING | |
| HS-P 001 | PLUMBING GENERAL NOTES, LEGEND, AND ABBREVIATIONS |
| HS-P 001 | GENERAL NOTES, LEGEND, AND ABBREVIATIONS |
| HS-P 101 | FIRST FLOOR CONSTRUCTION PLAN - AREA B |
| HS-P 200 | ENLARGEMENT PLANS |
| HS-P 201 | ENLARGEMENT PLANS |
| HS-P 500 | PLUMBING DETAILS |
| HS-P 500 | DETAILS |
| 6) ELECTRICAL | |
| HS-E 001 | LEGENDS |
| HS-ED 100 | BASEMENT & FIRST FLOOR DEMOLITION PLAN - AREA A |
| HS-ED 101 | FIRST FLOOR DEMOLITION PLAN - AREA B |
| HS-ED 102 | SECOND FLOOR DEMOLITION PLAN - AREA A |
| HS-ED 103 | SECOND FLOOR DEMOLITION PLAN - AREA B |
| HS-ED 104 | ROOF DEMOLITION PLAN - AREA B |
| HS-E 100 | BASEMENT & FIRST FLOOR NEW WORK PLAN - AREA A |
| HS-E 101 | FIRST FLOOR NEW WORK PLAN - AREA B |
| HS-E 102 | SECOND FLOOR NEW WORK PLAN - AREA A |
| HS-E 103 | SECOND FLOOR NEW WORK PLAN - AREA B |
| HS-E 104 | ROOF NEW WORK PLAN - AREA B |
| HS-E 400 | FIRST FLOOR ENLARGED KITCHEN PLANS |
| HS-E 401 | FIRST FLOOR ENLARGED FASHION ROOM PLANS |
| HS-E 402 | SCIENCE CLASSROOMS 107D, 108D, 109D ENLARGED PLANS |
| HS-E 403 | SCIENCE CLASSROOMS 118A, 116A, & 112A ENLARGED PLANS |
| HS-E 500 | DETAILS |
| HS-E 600 | SCHEDULES |
| 6) MECHANICAL | |
| HS-M 001 | GENERAL NOTES, LEGENDS, AND ABBREVIATIONS |
| HS-MD 110 | PARTIAL BASEMENT DEMOLITION PLAN |
| HS-MD 111 | PARTIAL FIRST FLOOR DEMOLITION PLAN - AREA A |
| HS-MD 112 | PARTIAL FIRST FLOOR DEMOLITION PLAN - AREA B |
| HS-MD 113 | PARTIAL FIRST FLOOR DEMOLITION PLAN - AREA B |
| HS-MD 114 | PARTIAL FIRST FLOOR EXISTING PLAN - AREA B |
| HS-MD 115 | PARTIAL FIRST FLOOR DEMOLITION PLAN - AREA B |
| HS-MD 116 | PARTIAL SECOND FLOOR DEMOLITION PLAN - AREA A |
| HS-MD 117 | PARTIAL SECOND FLOOR DEMOLITION PLAN - AREA B |
| HS-MD 118 | PARTIAL SECOND FLOOR DEMOLITION PLAN - AREA B |
| HS-MD 119 | PARTIAL SECOND FLOOR DEMOLITION PLAN - AREA B |
| HS-MD 120 | PARTIAL ROOF DEMOLITION PLAN |
| HS-MD 121 | PARTIAL ROOF DEMOLITION PLAN |
| HS-M 110 | PARTIAL BASEMENT NEW WORK PLAN |
| HS-M 111 | PARTIAL FIRST FLOOR NEW WORK PLAN - AREA A |
| HS-M 112 | PARTIAL FIRST FLOOR NEW WORK PLAN - AREA B |
| HS-M 113 | PARTIAL FIRST FLOOR NEW WORK PLAN - AREA B |
| HS-M 114 | PARTIAL FIRST FLOOR NEW WORK PLAN - AREA B |
| HS-M 115 | PARTIAL SECOND FLOOR NEW WORK PLAN - AREA A |
| HS-M 116 | PARTIAL SECOND FLOOR NEW WORK PLAN - AREA B |
| HS-M 117 | PARTIAL SECOND FLOOR NEW WORK PLAN - AREA B |
| HS-M 118 | PARTIAL SECOND FLOOR NEW WORK PLAN - AREA B |
| HS-M 119 | PARTIAL ROOF NEW WORK PLAN |
| HS-M 120 | PARTIAL ROOF NEW WORK PLAN |
| HS-M 500 | DETAILS |
| HS-M 501 | DETAILS |
| HS-M 502 | DETAILS |
| HS-M 600 | SCHEDULES |
| HS-M 601 | SCHEDULES |
| HS-M 602 | SCHEDULES |
| HS-M 650 | CONTROL DIAGRAMS |
| HS-M 651 | CONTROL DIAGRAMS |
| HS-M 652 | CONTROL DIAGRAMS |
| HS-M 653 | CONTROL DIAGRAMS |
| HS-M 654 | CONTROL DIAGRAMS |


REGISTERED ARCHITECT KATRINA PACHECO 041183 STATE OF NEW YORK

Katrina N. Pacheco 09/30/2029
KATRINA N. PACHECO, R.A.
NY PROFESSIONAL ARCHITECT Lic. No. 041183 — Exp. Date

"IN ACCORDANCE WITH ARTICLE 145, SECTION 7209 OF THE NYS EDUCATION LAW, ALTERATION OF THIS DOCUMENT EXCEPT BY A LICENSED PROFESSIONAL IS ILLEGAL."

| DESIGNED BY: | DRAWN BY: | CHECKED BY: | REVIEWED BY: |
|---|---|---|---|
| L. RAUSCHER | L. RAUSCHER | S. MANDIC | L. FEELEY |

| PROJECT No: | DATE: | SCALE: |
|---|---|---|
| SMSD2508 | OCTOBER 2026 | AS SHOWN |

CLIENT
**SOMERS CENTRAL SCHOOL DISTRICT**

**VARIOUS UPGRADES AT SOMERS HIGH SCHOOL**

**120 PRIMROSE ST**
**LINCOLNDALE, NY 10540**

**SED #: 66-21-01-06-0-003-023**


CONTRACT
**ALL CONTRACTS**

STATUS
**FOR BID**

SHEET TITLE
**COVER SHEET AND GENERAL NOTES**

DRAWING No.
**HS-G 000.00**

C:\Users\lrauscher\Documents_Revit Backup\SMSD2508_Central25_A_LrauscherBLC9X.rvt
11/5/2026 4:33:33 PM

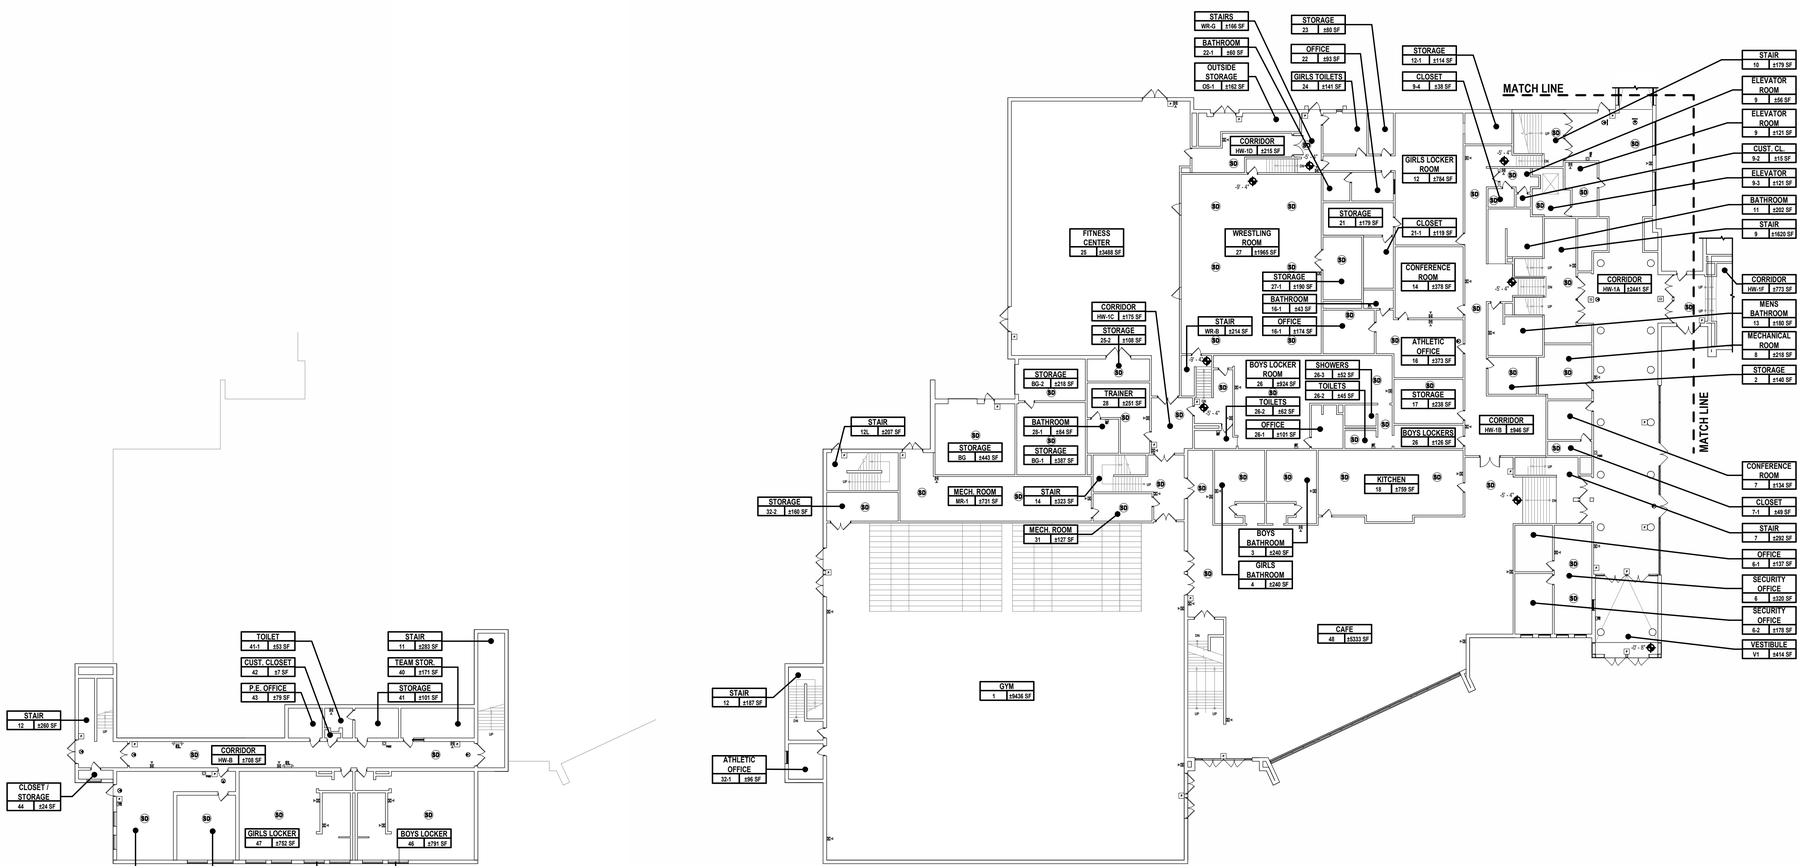


## 1 EXISTING BASEMENT FLOOR PLAN


SCALE: 1" = 20'-0"

PROJECT NORTH

## 2 EXISTING FIRST FLOOR PLAN - AREA A

SCALE: 1" = 20'-0"

PROJECT NORTH

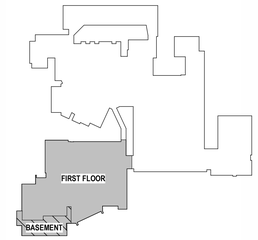


## 3 BASEMENT & FIRST FLOOR KEY PLAN - AREA A

SCALE: 1" = 160'-0"

PROJECT NORTH

## LEGEND

NOT ALL SYMBOLS MAY BE USED

| | |
|---|---|
| FE / FEC | EXISTING FIRE EXTINGUISHER / FIRE EXTINGUISHER CABINET |
| F | EXISTING PULL STATION |
| ST | EXISTING FIRE ALARM STROBE |
| H | EXISTING HORN / STROBE COMBO |
| H | EXISTING FIRE ALARM HORN |
| H | EXISTING BELL STROBE |
| B | EXISTING FIRE ALARM BELL |
| AED | EXISTING AUTOMATED EXTERNAL DEFIBRILLATOR |
| SD | EXISTING SMOKE DETECTOR |
| | EXISTING EXIT SIGN |
| EL | EXISTING EMERGENCY LIGHTING |
| EX EL | EXISTING EXIT SIGN AND EMERGENCY LIGHTING |
| R | INDICATES RESCUE WINDOW LOCATIONS |
| HD | EXISTING HEAT DETECTOR |
| CO | EXISTING CARBON MONOXIDE DETECTOR |
| RAL | REMOTE ALARM LAMP |
| CM | CONTROL MODULE |
| | SPOT ELEVATION |


H2M architects + engineers

1133 Westchester Avenue, Suite N-210
White Plains, NY 10605
914.358.5623 • www.h2m.com
NY Architecture & Landscape Architecture: No Certificate Required
NY Engineering Certificate of Authorization No.: 0018178


CONSULTANTS:

| MARK | DATE | DESCRIPTION |
|---|---|---|
| | | |

REGISTERED ARCHITECT KATRINA PACHECO 041183 STATE OF NEW YORK

09/30/2029
Exp. Date

KATRINA N. PACHECO, R.A.
NY PROFESSIONAL ARCHITECT LIC. No. 041183


"IN ACCORDANCE WITH ARTICLE 145, SECTION 7209 OF THE NYS EDUCATION LAW, ALTERATION OF THIS DOCUMENT EXCEPT BY A LICENSED PROFESSIONAL IS ILLEGAL."


| DESIGNED BY: | DRAWN BY: | CHECKED BY: | REVIEWED BY: |
|---|---|---|---|
| L. RAUSCHER | L. RAUSCHER | S. MANDIC | K. PACHECO |

| PROJECT No: | DATE: | SCALE: |
|---|---|---|
| SMSD2508 | OCTOBER 2026 | AS SHOWN |

CLIENT

**SOMERS CENTRAL SCHOOL DISTRICT**

**VARIOUS UPGRADES AT SOMERS HIGH SCHOOL**

**120 PRIMROSE ST**
**LINCOLNDALE, NY 10540**

**SED #: 66-21-01-06-0-003-023**

CONTRACT

**ALL CONTRACTS**

STATUS

**FOR BID**


SHEET TITLE

**EXISTING BASEMENT & FIRST FLOOR PLAN AREA A (FOR INFORMATION ONLY)**

DRAWING No.

**HS-G 100.00**


C:\Users\erausch\Documents_Revit Backup\SMSD2508_Central\25_A_Erausch\eBLC9X.rvt
11/5/2026 3:08:21 PM

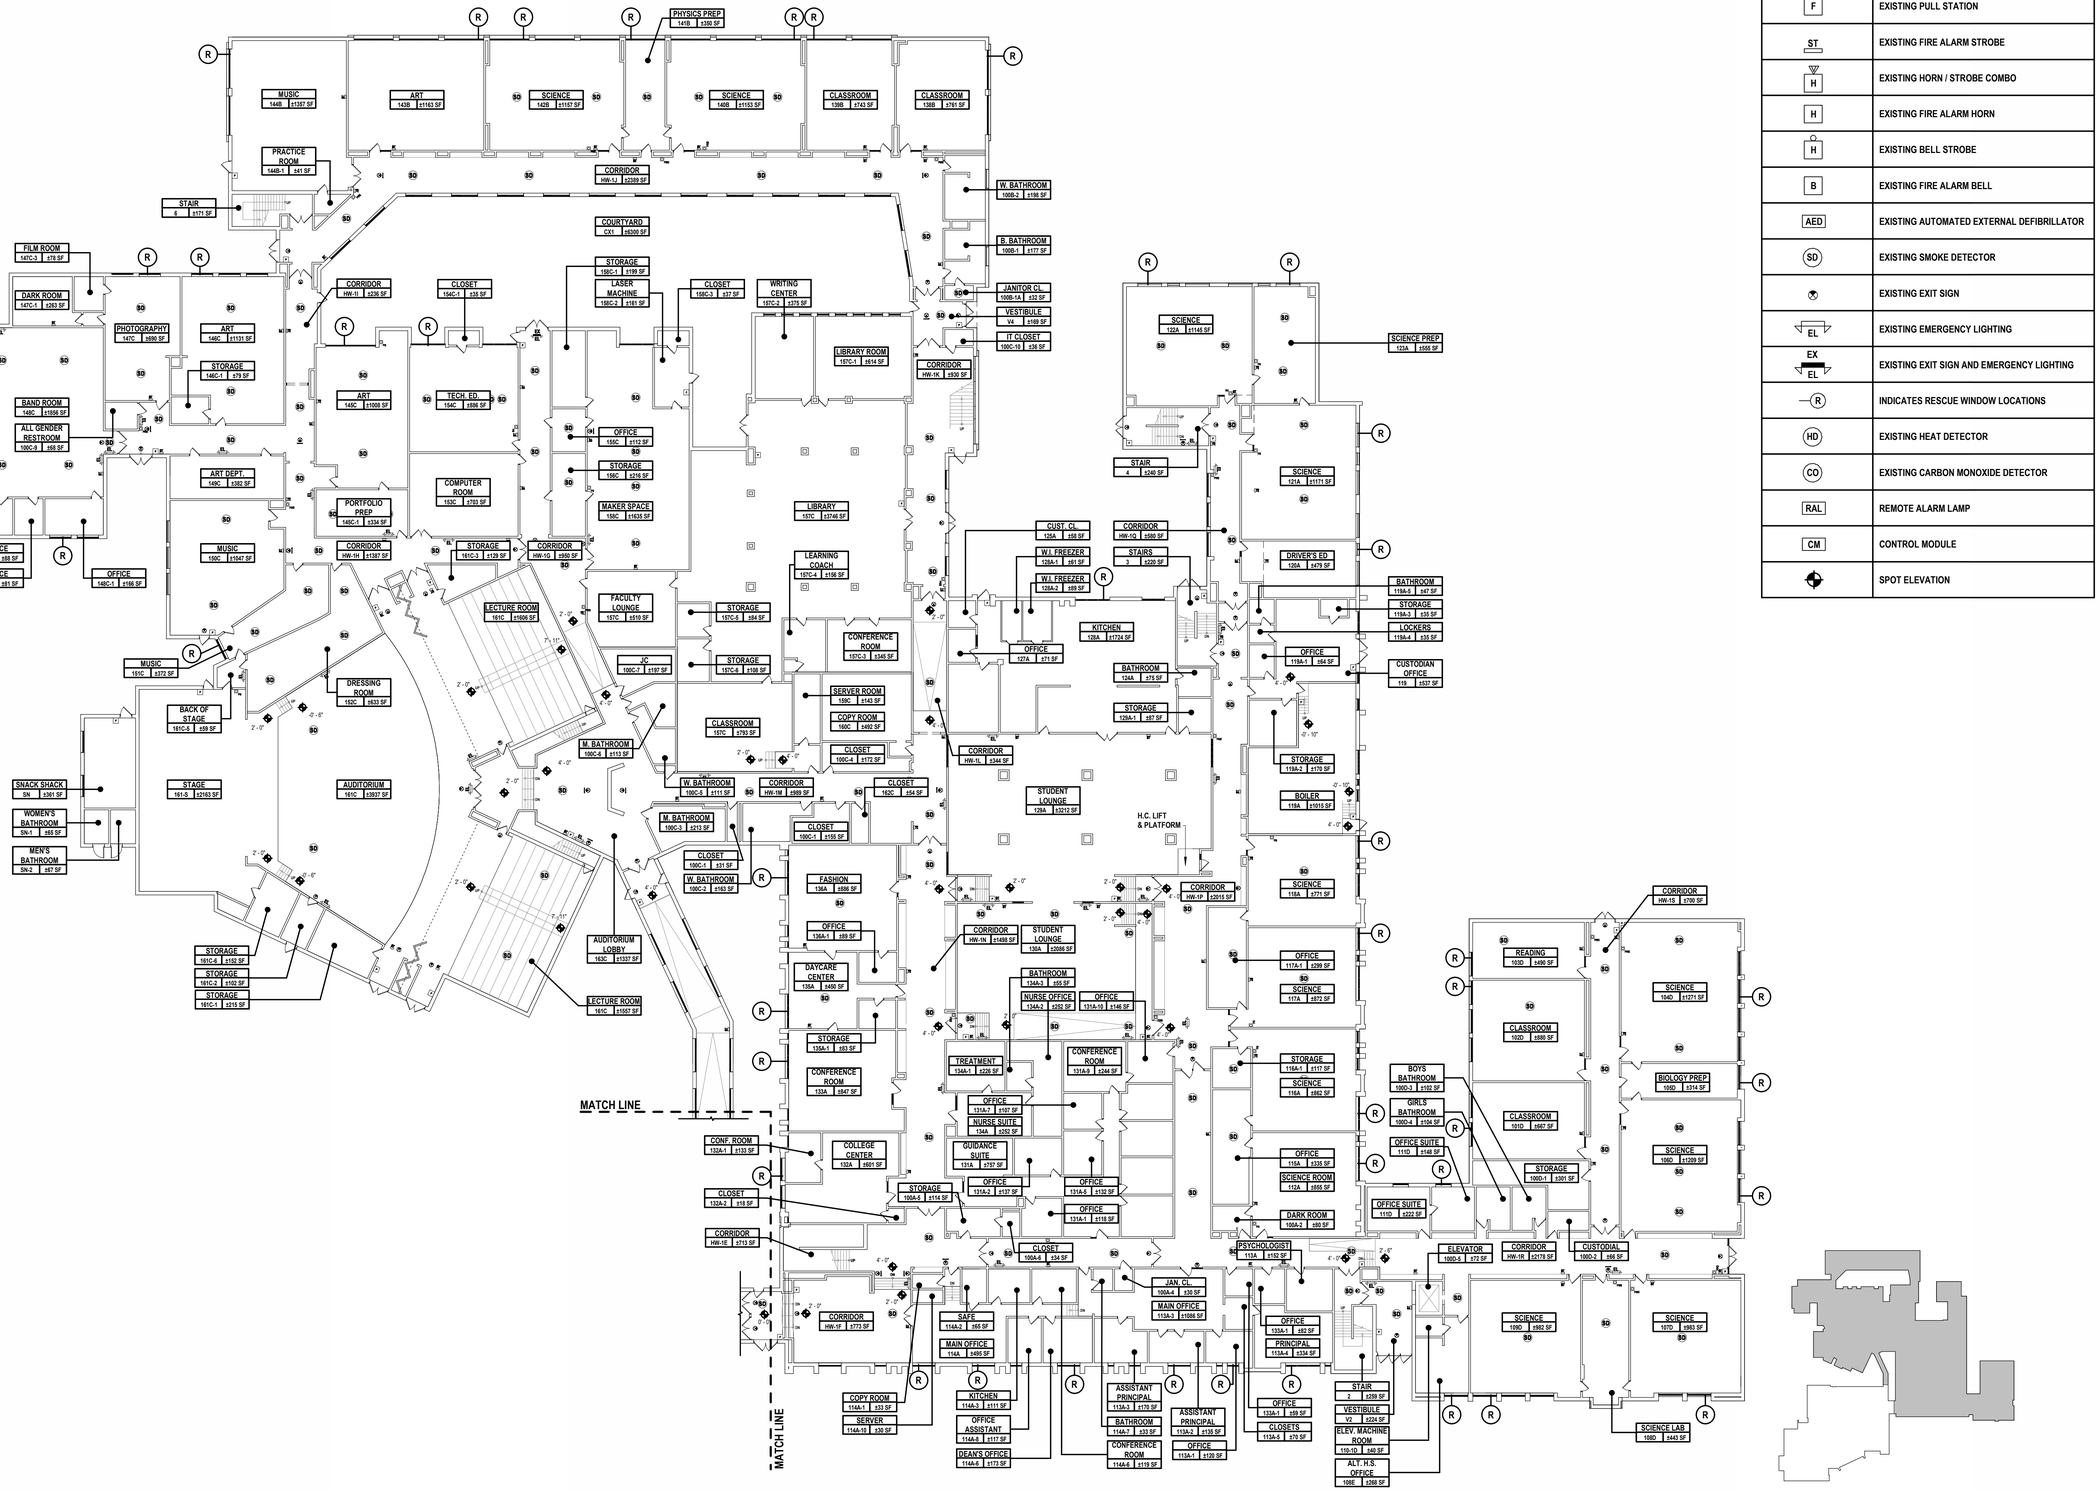


## LEGEND

NOT ALL SYMBOLS MAY BE USED

| | |
|---|---|
| FE / FEC | EXISTING FIRE EXTINGUISHER / FIRE EXTINGUISHER CABINET |
| F | EXISTING PULL STATION |
| ST | EXISTING FIRE ALARM STROBE |
| H | EXISTING HORN / STROBE COMBO |
| H | EXISTING FIRE ALARM HORN |
| H | EXISTING BELL STROBE |
| B | EXISTING FIRE ALARM BELL |
| AED | EXISTING AUTOMATED EXTERNAL DEFIBRILLATOR |
| SD | EXISTING SMOKE DETECTOR |
| | EXISTING EXIT SIGN |
| EL | EXISTING EMERGENCY LIGHTING |
| EX EL | EXISTING EXIT SIGN AND EMERGENCY LIGHTING |
| R | INDICATES RESCUE WINDOW LOCATIONS |
| HD | EXISTING HEAT DETECTOR |
| CO | EXISTING CARBON MONOXIDE DETECTOR |
| RAL | REMOTE ALARM LAMP |
| CM | CONTROL MODULE |
| | SPOT ELEVATION |

1 EXISTING FIRST FLOOR PLAN - AREA B
SCALE: 1" = 20'-0"

2 FIRST FLOOR KEY PLAN - AREA B
SCALE: 1" = 160'-0"

PROJECT NORTH


H2M architects + engineers
1133 Westchester Avenue, Suite N-210
White Plains, NY 10605
914.358.5623 • www.h2m.com
NY Architecture & Landscape Architecture: No Certificate Required
NY Engineering Certificate of Authorization No.: 0018178


CONSULTANTS:

| MARK | DATE | DESCRIPTION |
|---|---|---|

REGISTERED ARCHITECT KATRINA PACHECO 041183 STATE OF NEW YORK

09/30/2029
Exp. Date

KATRINA N. PACHECO, R.A.
NY PROFESSIONAL ARCHITECT Lic. No. 041183

"IN ACCORDANCE WITH ARTICLE 145, SECTION 7209 OF THE NYS EDUCATION LAW, ALTERATION OF THIS DOCUMENT EXCEPT BY A LICENSED PROFESSIONAL IS ILLEGAL."

| DESIGNED BY: | DRAWN BY: | CHECKED BY: | REVIEWED BY: |
|---|---|---|---|
| L. RAUSCHER | L. RAUSCHER | S. MANDIC | K. PACHECO |

| PROJECT No: | DATE: | SCALE: |
|---|---|---|
| SMSD2508 | OCTOBER 2026 | AS SHOWN |

CLIENT

**SOMERS CENTRAL SCHOOL DISTRICT**

**VARIOUS UPGRADES AT SOMERS HIGH SCHOOL**

**120 PRIMROSE ST**
**LINCOLNDALE, NY 10540**

**SED #: 66-21-01-06-0-003-023**

CONTRACT

**ALL CONTRACTS**

STATUS

**FOR BID**

SHEET TITLE


**EXISTING FIRST FLOOR PLAN AREA B (FOR INFORMATION ONLY)**

DRAWING No.

**HS-G 101.00**

C:\Users\rauscher\Documents\Revit Backup\SMSD2508_Central25_A_Erauscher6LC9X.rvt

11/5/2026 3:08:57 PM

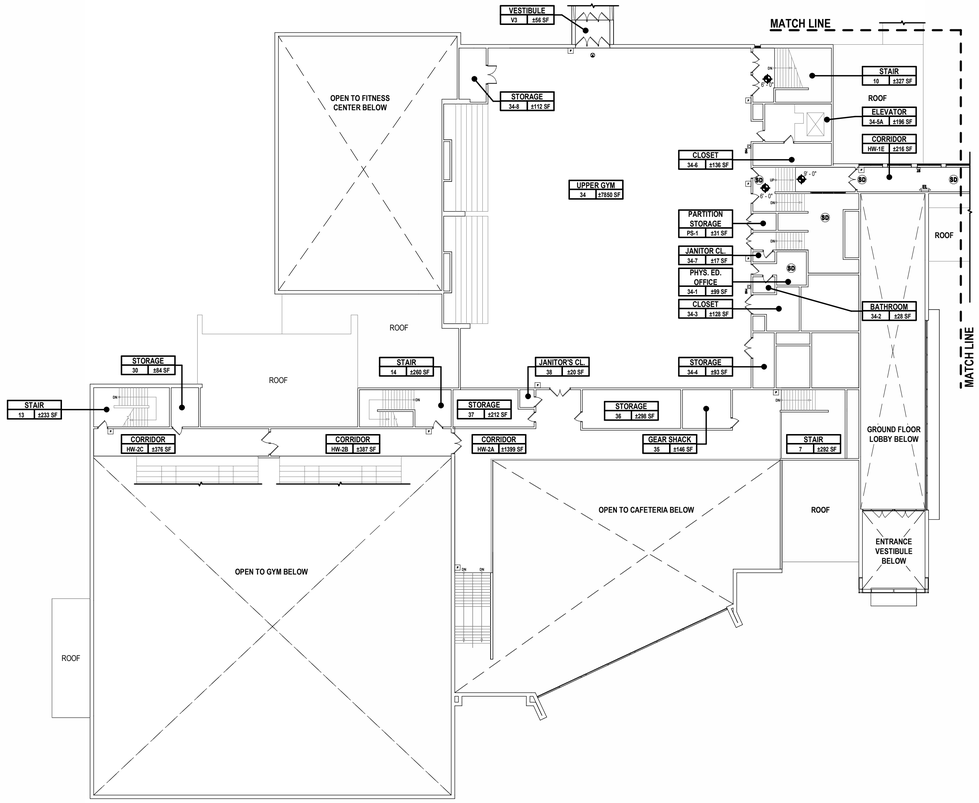


## 1 EXISTING SECOND FLOOR PLAN - AREA A


SCALE: 1" = 20'-0"

PROJECT NORTH

## LEGEND

NOT ALL SYMBOLS MAY BE USED

| | |
|---|---|
| FE / FEC | EXISTING FIRE EXTINGUISHER / FIRE EXTINGUISHER CABINET |
| F | EXISTING PULL STATION |
| ST | EXISTING FIRE ALARM STROBE |
| H | EXISTING HORN / STROBE COMBO |
| H | EXISTING FIRE ALARM HORN |
| H | EXISTING BELL STROBE |
| B | EXISTING FIRE ALARM BELL |
| AED | EXISTING AUTOMATED EXTERNAL DEFIBRILLATOR |
| SD | EXISTING SMOKE DETECTOR |
| | EXISTING EXIT SIGN |
| EL | EXISTING EMERGENCY LIGHTING |
| EX EL | EXISTING EXIT SIGN AND EMERGENCY LIGHTING |
| R | INDICATES RESCUE WINDOW LOCATIONS |
| HD | EXISTING HEAT DETECTOR |
| CO | EXISTING CARBON MONOXIDE DETECTOR |
| RAL | REMOTE ALARM LAMP |
| CM | CONTROL MODULE |
| | SPOT ELEVATION |

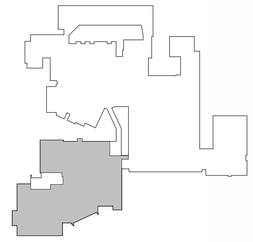

## 2 SECOND FLOOR KEY PLAN - AREA A

SCALE: 1" = 160'-0"

PROJECT NORTH


H2M architects + engineers

1133 Westchester Avenue, Suite N-210
White Plains, NY 10605
914.358.5623 • www.h2m.com
NY Architecture & Landscape Architecture: No Certificate Required
NY Engineering Certificate of Authorization No.: 0018178


CONSULTANTS:

| MARK | DATE | DESCRIPTION |
|---|---|---|
| | | |

REGISTERED ARCHITECT KATRINA PACHECO 041183 STATE OF NEW YORK

09/30/2029
Exp. Date

KATRINA N. PACHECO, R.A.
NY PROFESSIONAL ARCHITECT Lic. No. 041183

"IN ACCORDANCE WITH ARTICLE 145, SECTION 7209 OF THE NYS EDUCATION LAW, ALTERATION OF THIS DOCUMENT EXCEPT BY A LICENSED PROFESSIONAL IS ILLEGAL."

| DESIGNED BY: | DRAWN BY: | CHECKED BY: | REVIEWED BY: |
|---|---|---|---|
| L. RAUSCHER | L. RAUSCHER | S. MANDIC | K. PACHECO |

| PROJECT No: | DATE: | SCALE: |
|---|---|---|
| SMSD2508 | OCTOBER 2026 | AS SHOWN |

CLIENT

**SOMERS CENTRAL SCHOOL DISTRICT**

**VARIOUS UPGRADES AT SOMERS HIGH SCHOOL**

**120 PRIMROSE ST**
**LINCOLNDALE, NY 10540**

**SED #: 66-21-01-06-0-003-023**

CONTRACT

**ALL CONTRACTS**

STATUS

**FOR BID**

SHEET TITLE


**EXISTING SECOND FLOOR PLAN AREA A (FOR INFORMATION ONLY)**

DRAWING No.

**HS-G 102.00**

C:\Users\erausch\Documents_Revit Backup\SMSD2508_Central25_A_ErauscherBLC9K.rvt

11/5/2026 3:09:01 PM

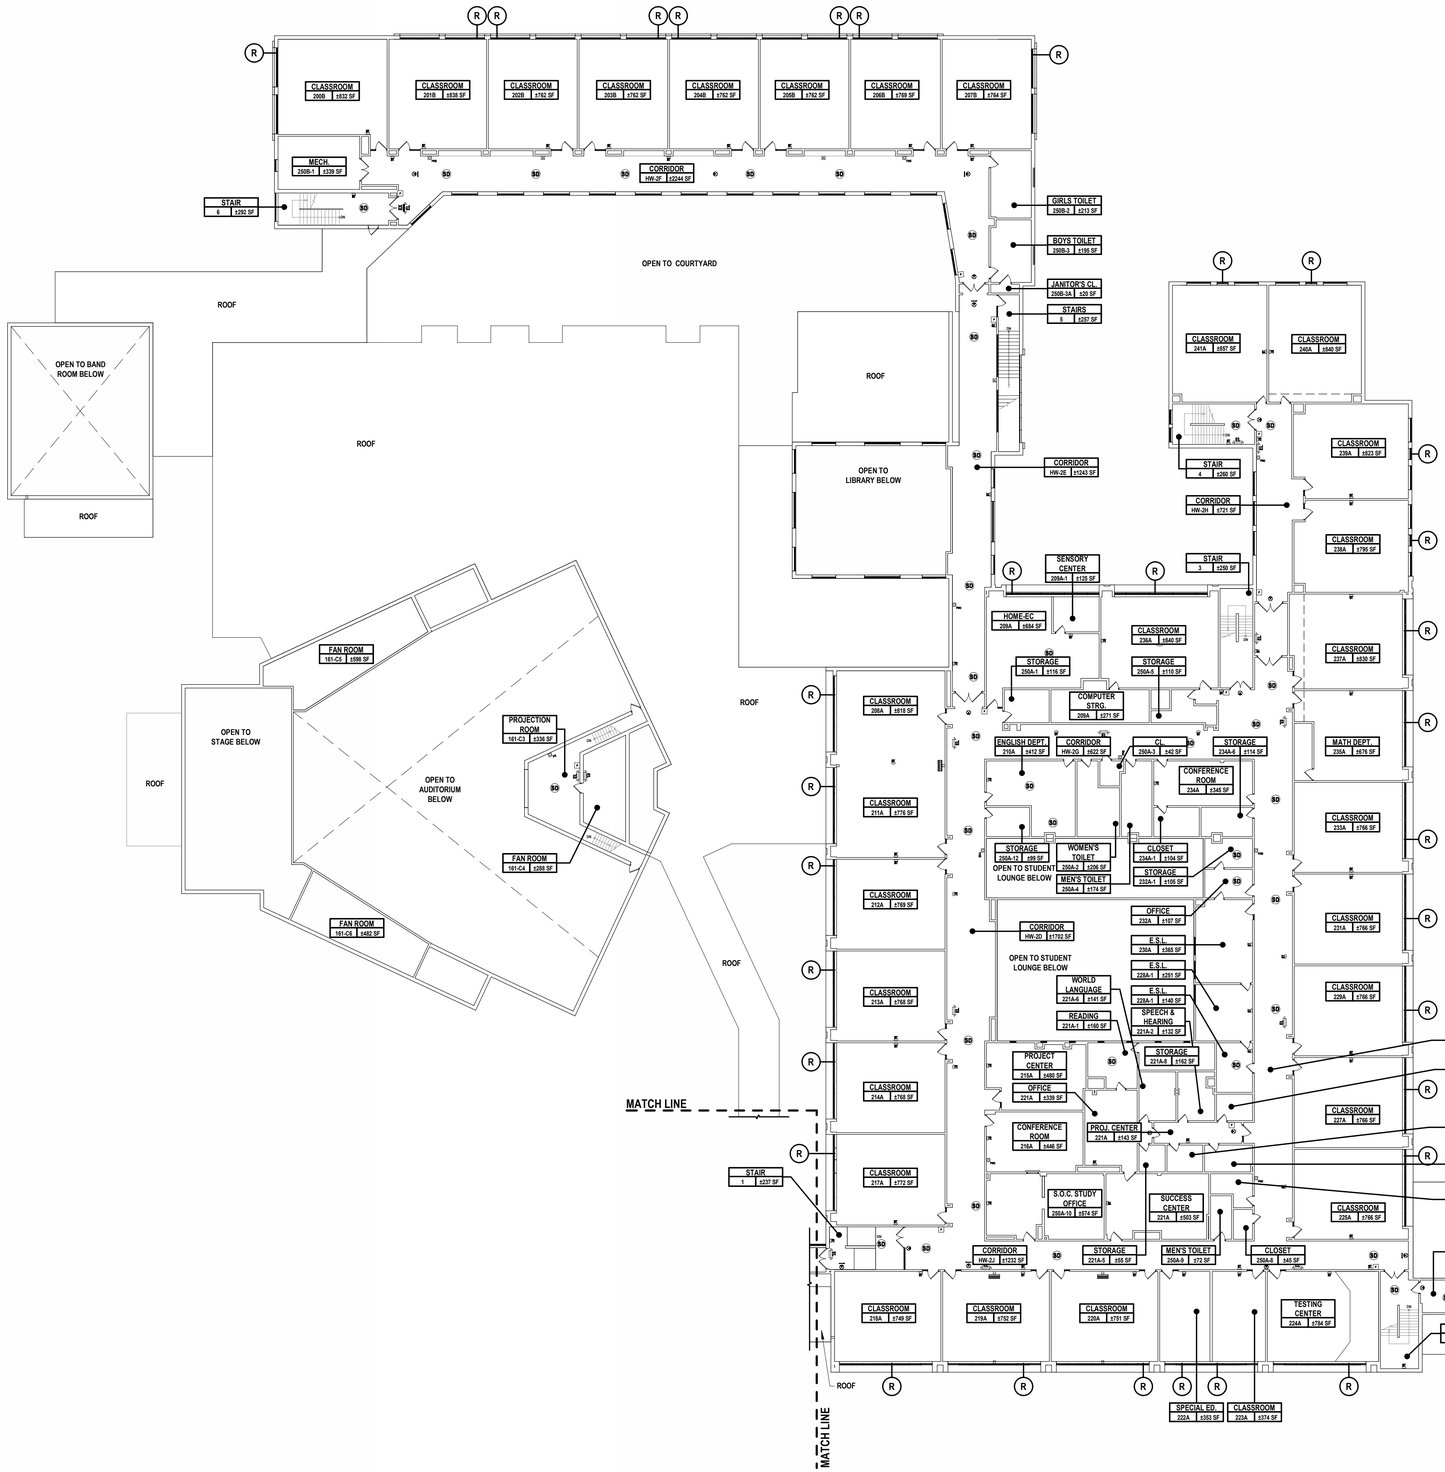


## LEGEND

NOT ALL SYMBOLS MAY BE USED

| | |
|---|---|
| FE / FEC | EXISTING FIRE EXTINGUISHER / FIRE EXTINGUISHER CABINET |
| F | EXISTING PULL STATION |
| ST | EXISTING FIRE ALARM STROBE |
| H | EXISTING HORN / STROBE COMBO |
| H | EXISTING FIRE ALARM HORN |
| H | EXISTING BELL STROBE |
| B | EXISTING FIRE ALARM BELL |
| AED | EXISTING AUTOMATED EXTERNAL DEFIBRILLATOR |
| SD | EXISTING SMOKE DETECTOR |
| | EXISTING EXIT SIGN |
| EL | EXISTING EMERGENCY LIGHTING |
| EX EL | EXISTING EXIT SIGN AND EMERGENCY LIGHTING |
| R | INDICATES RESCUE WINDOW LOCATIONS |
| HD | EXISTING HEAT DETECTOR |
| CO | EXISTING CARBON MONOXIDE DETECTOR |
| RAL | REMOTE ALARM LAMP |
| CM | CONTROL MODULE |
| | SPOT ELEVATION |

1 EXISTING SECOND FLOOR PLAN - AREA B
SCALE: 1" = 20'-0"

PROJECT NORTH

2 SECOND FLOOR KEY PLAN - AREA B
SCALE: 1" = 160'-0"

PROJECT NORTH


H2M architects + engineers
1133 Westchester Avenue, Suite N-210
White Plains, NY 10605
914.358.5623 • www.h2m.com
NY Architecture & Landscape Architecture: No Certificate Required
NY Engineering Certificate of Authorization No.: 0018178


CONSULTANTS:

| MARK | DATE | DESCRIPTION |
|---|---|---|

REGISTERED ARCHITECT KATRINA PACHECO 041183 STATE OF NEW YORK

09/30/2029
Exp. Date

KATRINA N. PACHECO, R.A.
NY PROFESSIONAL ARCHITECT Lic. No. 041183

"IN ACCORDANCE WITH ARTICLE 145, SECTION 7209 OF THE NYS EDUCATION LAW, ALTERATION OF THIS DOCUMENT EXCEPT BY A LICENSED PROFESSIONAL IS ILLEGAL."

| DESIGNED BY: | DRAWN BY: | CHECKED BY: | REVIEWED BY: |
|---|---|---|---|
| L. RAUSCHER | L. RAUSCHER | S. MANDIC | K. PACHECO |

| PROJECT No: | DATE: | SCALE: |
|---|---|---|
| SMSD2508 | OCTOBER 2026 | AS SHOWN |

CLIENT

**SOMERS CENTRAL SCHOOL DISTRICT**

**VARIOUS UPGRADES AT SOMERS HIGH SCHOOL**

**120 PRIMROSE ST**
**LINCOLNDALE, NY 10540**

**SED #: 66-21-01-06-0-003-023**

CONTRACT

**ALL CONTRACTS**

STATUS

**FOR BID**

SHEET TITLE

**EXISTING SECOND FLOOR PLAN AREA B (FOR INFORMATION ONLY)**

DRAWING No.

**HS-G 103.00**

C:\Users\krausche\Documents_Revit Backup\SMSD2508_Central25_A_Krauschel5C9X.rvt

11/5/2026 3:09:41 PM

## APPLICABLE BUILDING CODES

- NEW YORK STATE EDUCATION DEPARTMENT MANUAL OF PLANNING STANDARDS 2026
- 2025 EXISTING BUILDING CODE OF NEW YORK STATE
- 2025 FIRE CODE OF NEW YORK STATE
- 2025 MECHANICAL CODE OF NEW YORK STATE
- 2025 PLUMBING CODE OF NEW YORK STATE
- 2025 FUEL GAS CODE OF NEW YORK STATE
- 2025 ENERGY CONSERVATION CONSTRUCTION CODE OF NEW YORK STATE
- NFPA 72 - NATIONAL ELECTRICAL CODE - 2025 EDITION
- ACCESSIBLE BUILDINGS ICC/ANSI A117.1- 2017 EDITION
- AMERICAN WITH DISABILITIES ACT

## 2025 EXISTING BUILDING CODE OF NEW YORK STATE COMPLIANCE & PROJECT SCOPE

**ALTERATION - LEVEL 1**

**EBCNYS CHAPTER 6 - CLASSIFICATION OF WORK**

SECTION 602- ALTERATION - LEVEL 1

602.1 SCOPE: LEVEL 1 ALTERATIONS INCLUDE THE REMOVAL AND REPLACEMENT OR THE COVERING OF EXISTING MATERIALS ELEMENTS, EQUIPMENT, OR FIXTURES USING NEW MATERIALS, ELEMENTS EQUIPMENT, OR FIXTURES THAT SERVE THE SAME PURPOSE.

602.2 APPLICATION: LEVEL 1 ALTERATIONS SHALL COMPLY WITH THE PROVISIONS OF CHAPTER 7.

**EBCNYS CHAPTER 7 - ALTERATIONS - LEVEL 1**

SECTION 701 - GENERAL

701.1 SCOPE: LEVEL 1 ALTERATIONS AS DESCRIBED IN SECTION 602 SHALL COMPLY WITH THE REQUIREMENTS OF THIS CHAPTER. LEVEL 1 ALTERATIONS TO HISTORIC BUILDINGS SHALL COMPLY WITH THIS CHAPTER, EXCEPT AS MODIFIED IN CHAPTER 12.

ALTERATION WORK AT THIS BUILDING CONSISTS OF THE FOLLOWING:

INTERIOR
1. REPLACEMENT OF PANEL BOARDS
2. FLOORING AND CEILING UPGRADES
3. BATHROOM UPGRADES
4. CLASSROOM UPGRADES - CASEWORK AND RADIATOR COVERS
5. REPLACEMENT OF KITCHEN FREEZERS
6. GYM AND LOCKER ROOM UPGRADES

EXTERIOR
1. BUILDING WEATHERIZATION
2. BUILDING ENVELOPE UPGRADES
3. REPLACEMENT OF EXTERIOR DOORS AT GYM RAMP
4. REPLACEMENT OF ANTIQUATED WINDOWS

**ALTERATION - LEVEL 2**

**EBCNYS CHAPTER 6 - CLASSIFICATION OF WORK**

SECTION 603- ALTERATION - LEVEL 2

603.1 SCOPE: LEVEL 2 ALTERATIONS INCLUDE THE RECONFIGURATIONS OF SPACE, THE ADDITION OR ELIMINATION OF ANY DOOR OR WINDOW, THE RECONFIGURATION OR EXTENSION OF ANY SYSTEM, OR THE INSTALLATION OF ANY ADDITIONAL EQUIPMENT.

603.2 APPLICATION: LEVEL 2 ALTERATIONS SHALL COMPLY WITH THE PROVISIONS OF CHAPTER 7 FOR LEVEL 1 ALTERATIONS AS WELL AS THE PROVISIONS OF CHAPTER 8.

**EBCNYS CHAPTER 8 - ALTERATIONS - LEVEL 2**

SECTION 801 - GENERAL

801.1 SCOPE: LEVEL 2 ALTERATIONS AS DESCRIBED IN SECTION 603 SHALL COMPLY WITH THE REQUIREMENTS OF THIS CHAPTER.

ALTERATION WORK AT THIS BUILDING CONSISTS OF THE FOLLOWING:

INTERIOR
1. NEW AIR CONDITIONING EQUIPMENT
2. NEW DOOR CLOSERS WHERE NEEDED

EXTERIOR
1. RECONFIGURATION OF EXTERIOR GYM RAMP FOR ACCESSIBILITY

## 2025 EBCNYS CHAPTER 7 ALTERATIONS - LEVEL 1

| CODE SECTION | REQUIRED/ALLOWED | ACTUAL AND PROPOSED |
|---|---|---|
| SECTION 701.2 CONFORMANCE | AN EXISTING BUILDING OR PORTION THEREOF SHALL NOT BE ALTERED SUCH THAT THE BUILDING BECOMES LESS SAFE THAN ITS EXISTING CONDITION. | NEW WORK SHALL COMPLY WITH THE BUILDING CODE OF NEW YORK STATE |
| SECTION 703 FIRE PROTECTION | ALTERATIONS SHALL BE DONE IN A MANNER THAT MAINTAINS THE LEVEL OF FIRE PROTECTION PROVIDED. | COMPLIES. |
| SECTION 704 MEANS OF EGRESS | ALTERATIONS SHALL BE DONE IN A MANNER THAT MAINTAINS THE LEVEL OF PROTECTION PROVIDED FOR THE MEANS OF EGRESS. | COMPLIES. |
| SECTION 708 ENERGY CONSERVATION | LEVEL 1 ALTERATIONS TO EXISTING BUILDINGS OR STRUCTURES DO NOT REQUIRE THE ENTIRE BUILDING OR STRUCTURE TO COMPLY WITH THE ENERGY REQUIREMENTS OF THE ENERGY CONSERVATION CONSTRUCTION CODE OF NEW YORK STATE OR RESIDENTIAL CODE OF NEW YORK STATE. THE ALTERATIONS SHALL CONFORM TO THE ENERGY REQUIREMENTS OF THE ENERGY CONSERVATION CONSTRUCTION CODE OF NEW YORK STATE OR RESIDENTIAL CODE OF NEW YORK STATE AS IT RELATES TO NEW CONSTRUCTION ONLY. | COMPLIES. |

## 2025 EBCNYS CHAPTER 8 ALTERATIONS - LEVEL 2

| CODE SECTION | REQUIRED/ALLOWED | ACTUAL AND PROPOSED |
|---|---|---|
| SECTION 801.2 COMPLIANCE | IN ADDITION TO THE REQUIREMENTS OF CHAPTER 8, ALL WORK SHALL COMPLY WITH THE REQUIREMENTS OF CHAPTER 7 | NEW WORK SHALL COMPLY WITH THE BUILDING CODE OF NEW YORK STATE |
| SECTION 801.4 COMPLIANCE | NEW CONSTRUCTION ELEMENTS, COMPONENTS, SYSTEMS, AND SPACES SHALL COMPLY WITH THE REQUIREMENTS OF THE BUILDING CODE OF NEW YORK STATE. EXCEPTIONS: 2. NEWLY INSTALLED ELECTRICAL EQUIPMENT SHALL COMPLY WITH THE REQUIREMENTS OF SECTION 806. | COMPLIES. |
| SECTION 802.4 BUILDING ELEMENTS AND MATERIALS | THE INTERIOR FINISH OF WALLS AND CEILINGS IN EXITS AND CORRIDORS IN ANY WORK AREA SHALL COMPLY WITH THE REQUIREMENTS OF THE BUILDING CODE OF NEW YORK STATE. | COMPLIES. |
| SECTION 806.1 NEW INSTALLATIONS | NEWLY INSTALLED ELECTRICAL EQUIPMENT AND WIRING RELATING TO WORK DONE IN ANY WORK AREA SHALL COMPLY WITH ALL APPLICABLE REQUIREMENTS OF NFPA 70 EXCEPT AS PROVIDED FOR IN SECTION 807.3 (RESIDENTIAL OCCUPANCIES). | COMPLIES. |
| SECTION 809.1 ENERGY CONSERVATION | LEVEL 2 ALTERATIONS TO EXISTING BUILDINGS OR STRUCTURES ARE PERMITTED WITHOUT REQUIRING THE ENTIRE BUILDING OR STRUCTURE TO COMPLY WITH THE ENERGY REQUIREMENTS OF THE ENERGY CONSERVATION CONSTRUCTION CODE OF NEW YORK STATE OR RESIDENTIAL CODE OF NEW YORK STATE. THE ALTERATIONS SHALL CONFORM TO THE ENERGY CONSERVATION CONSTRUCTION CODE OF NEW YORK STATE OR RESIDENTIAL CODE OF NEW YORK STATE AS IT RELATES TO NEW CONSTRUCTION ONLY. | COMPLIES. |

## GENERAL CODE NOTES

(NYS EXISTING BUILDING CODE)

1. "THE REMOVAL AND REPLACEMENT OR THE COVERING OF EXISTING MATERIALS, ELEMENTS, EQUIPMENT, OR FIXTURES USING NEW MATERIALS, ELEMENTS, EQUIPMENT, OR FIXTURES THAT SERVE THE SAME PURPOSE", IS CLASSIFIED AS AN ALTERATION LEVEL 1 PER NYSEBC SECTION 602.1.
2. EXISTING EGRESS SHALL BE MAINTAINED. EXISTING EXIT SIGNS TO REMAIN (TYP. FOR ALL)
3. EXISTING ACCESSIBILITY SHALL BE MAINTAINED. IT IS CONSIDERED TECHNICALLY INFEASIBLE TO INCREASE ACCESSIBILITY FOR EXISTING DOORS RECESSED WITHIN EXISTING CONSTRUCTION AS EXISTING CONDITIONS PROHIBIT MODIFICATION NECESSARY TO PROVIDE ACCESSIBILITY.
4. EXISTING SMOKE DETECTORS TO REMAIN (TYP. FOR ALL).
5. EXISTING FIRE EXTINGUISHERS TO REMAIN (TYP. FOR ALL).

## BUILDING CODE OF NEW YORK STATE

(NYS BUILDING CODE TABLE 504.3 & 504.4)

| | EXISTING | ALLOWED | PROPOSED |
|---|---|---|---|
| BUILDING OCCUPANCY | EDUCATIONAL (GROUP E) | EDUCATIONAL (GROUP E) | NO CHANGE |
| CONSTRUCTION CLASSIFICATION | IIB | IIB | NO CHANGE |
| HEIGHT (STORIES) | 2 | 2 | NO CHANGE |
| HEIGHT (FEET) | ± 32 | 55 | NO CHANGE |

NOTES

1. EDUCATIONAL GROUP 'E' OCCUPANCY INCLUDES, AMONG OTHERS, THE USE OF A BUILDING OR STRUCTURE, OR A PORTION THEREOF, BY SIX OR MORE PERSONS AT ANY ONE TIME FOR EDUCATIONAL PURPOSES THROUGH THE 12TH GRADE.

## FIRE-RESISTANCE RATING REQUIREMENTS FOR BUILDING ELEMENTS

(NYS BUILDING CODE TABLE 601)

EXISTING BUILDING OCCUPANCY CLASSIFICATION: BUSINESS GROUP E - EDUCATIONAL
EXISTING CONSTRUCTION CLASSIFICATION: TYPE IIB

| BUILDING ELEMENT | IIB |
|---|---|
| STRUCTURAL FRAME | 0 |
| EXTERIOR BEARING WALLS | 0 |
| EXTERIOR NON-BEARING WALLS | - |
| INTERIOR BEARING WALLS | 0 |
| INTERIOR NON-BEARING WALLS | 0 |
| FLOOR CONSTRUCTION | 0 |
| ROOF CONSTRUCTION | 0 |

NOTE:
1. THE EXISTING BUILDING CONSTRUCTION CLASSIFICATION IS ASSUMED TO BE TYPE IIB.


H2M architects + engineers

1133 Westchester Avenue, Suite N-210
White Plains, NY 10605
914.358.5623 • www.h2m.com
NY Architecture & Landscape Architecture: No Certificate Required
NY Engineering Certificate of Authorization No.: 0018178


CONSULTANTS:

| MARK | DATE | DESCRIPTION |
|---|---|---|
| | | |

REGISTERED ARCHITECT KATRINA PACHECO 041183 STATE OF NEW YORK

09/30/2029
KATRINA N. PACHECO, R.A.
NY PROFESSIONAL ARCHITECT Lic. No. 041183 Exp. Date

"IN ACCORDANCE WITH ARTICLE 145, SECTION 7209 OF THE NYS EDUCATION LAW, ALTERATION OF THIS DOCUMENT EXCEPT BY A LICENSED PROFESSIONAL IS ILLEGAL."

| DESIGNED BY: | DRAWN BY: | CHECKED BY: | REVIEWED BY: |
|---|---|---|---|
| L. RAUSCHER | L. RAUSCHER | S. MANDIC | K. PACHECO |

| PROJECT No: | DATE: | SCALE: |
|---|---|---|
| SMSD2508 | OCTOBER 2026 | AS SHOWN |

CLIENT

**SOMERS CENTRAL SCHOOL DISTRICT**

**VARIOUS UPGRADES AT SOMERS HIGH SCHOOL**

**120 PRIMROSE ST**
**LINCOLNDALE, NY 10540**

**SED #: 66-21-01-06-0-003-023**


CONTRACT
ALL CONTRACTS

STATUS
FOR BID

SHEET TITLE
CODE COMPLIANCE INFORMATION (FOR INFORMATION ONLY)

DRAWING No.
**HS-G 110.00**

C:\Users\APeppas\Documents_Revit Backup\SMSD2508_Central25_A_apappas\V6997.rvt
10/30/2026 3:46:20 PM

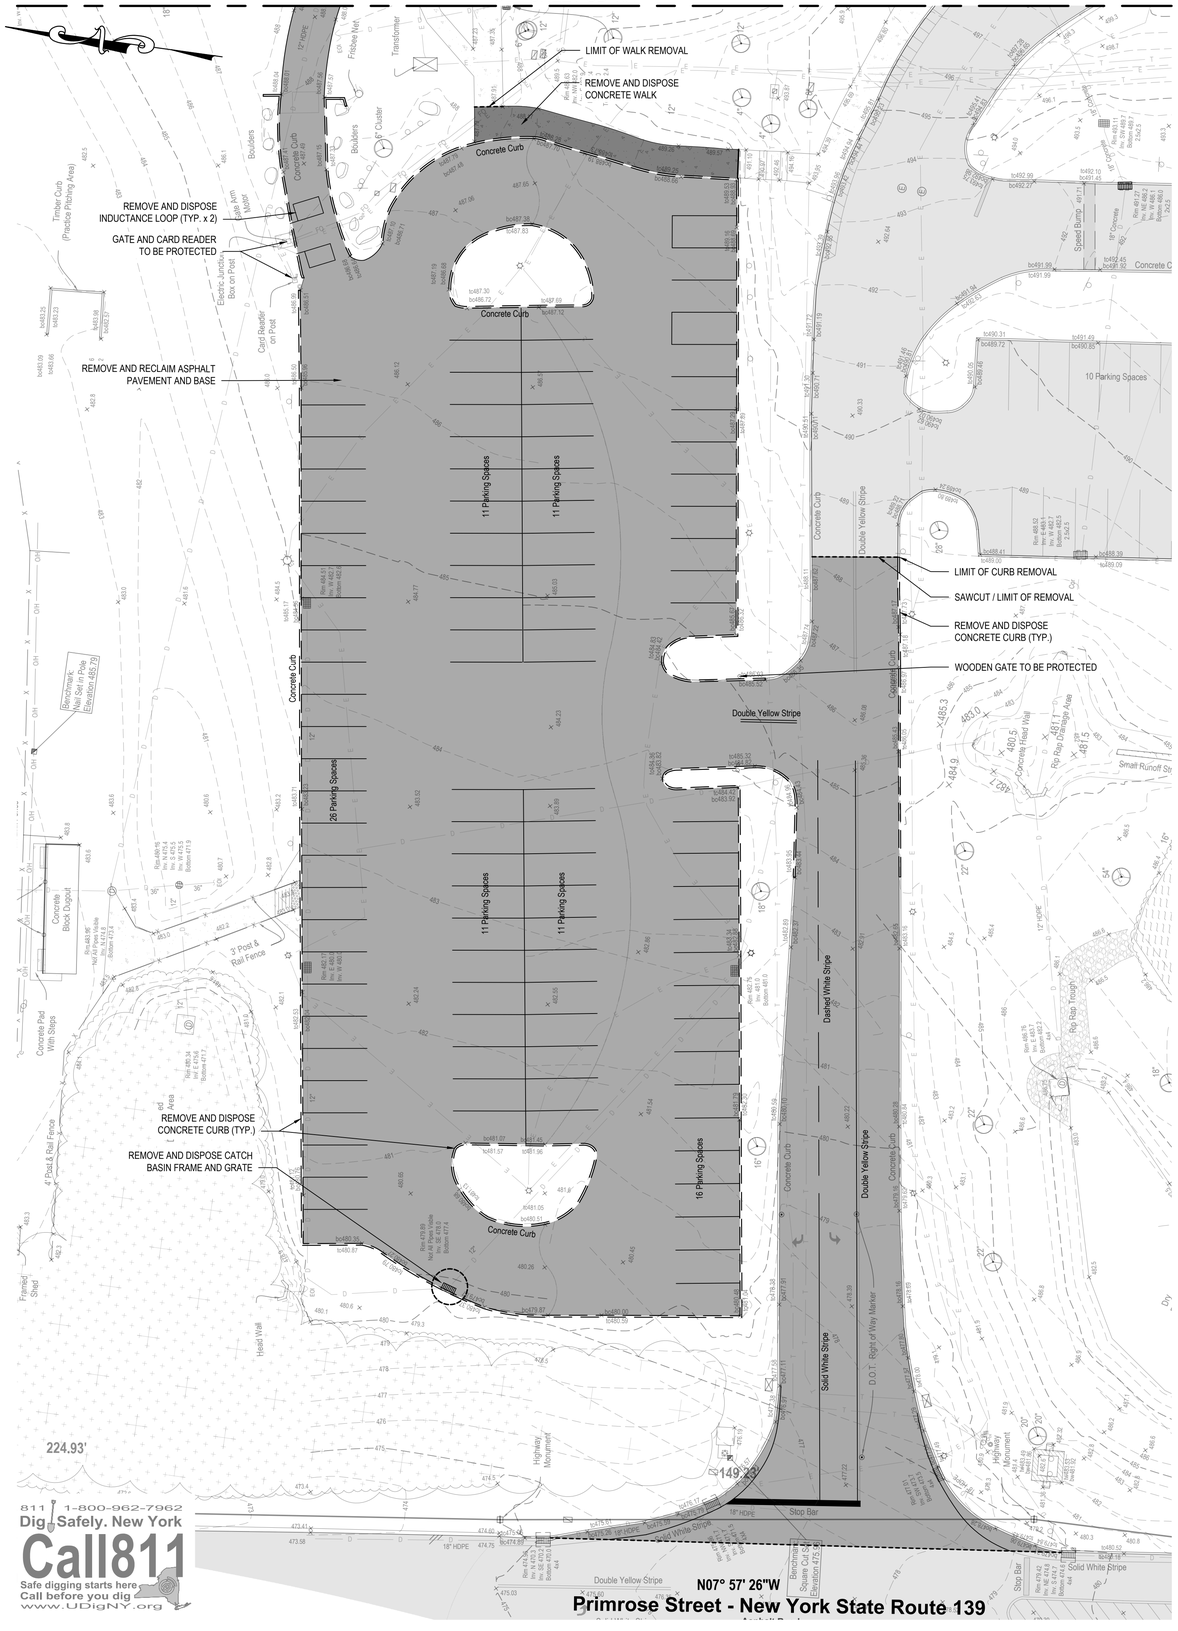


## EXISTING CONDITIONS LEGEND

| DESCRIPTION | SYMBOL |
|---|---|
| DRAINAGE MANHOLE | |
| CATCH BASIN | |
| INLET | |
| INLET | |
| CLEAN OUT | |
| ELECTRIC RISER | ER |
| LIGHT | |
| PULL BOX | |
| TRAFFIC SIGNAL BOX | |
| TRAFFIC SIGNAL POLE | |
| UTILITY POLE/GUY POLE | |
| SIGN | |
| TWO POST SIGN | |
| BOLLARD | |
| FLAG POLE | FP |
| DECIDUOUS TREE | |
| CURB | |
| DROP CURB | |
| STORM DRAIN | D D |
| SANITARY SEWER | |
| UNDERGROUND ELECTRIC | E E |
| UNDERGROUND TELEPHONE | T T |
| OVERHEAD WIRES | OH OH |
| FENCE | X X |
| CONTOUR | 100 |
| SPOT ELEVATION | 100.0 |
| TOP/BOT CURB GRADE | tc 100.50<br>bc 100.00 |
| ASPHALT PAVEMENT | |
| CONCRETE PAVEMENT | |
| BRICK/PAVER PAVEMENT | |
| RUBBERIZED SURFACE | |
| DETECTABLE WARNING PAD | |

## DEMOLITION LEGEND

| DESCRIPTION | SYMBOL |
|---|---|
| REMOVE AND DISPOSE OF EXISTING CURB | |
| SAWCUT PAVEMENT LINE | |
| REMOVE AND RECLAIM EXISTING ASPHALT PAVEMENT AND BASE | |
| REMOVE AND DISPOSE EXISTING ASPHALT PAVEMENT AND BASE | |
| REMOVE AND DISPOSE EXISTING CONCRETE SIDEWALK | |
| REMOVE AND DISPOSE OF EXISTING CHAIN LINK FENCE | x x |
| REMOVE AND DISPOSE OF EXISTING CATCH BASIN FRAME AND GRATE | |

## EXISTING CONDITIONS NOTES:

1. EXISTING SURVEY PREPARED BY H2M ARCHITECTS + ENGINEERS, DATED OCTOBER 13, 2025.
2. MARKOUT OF UNDERGROUND UTILITIES COMPLETED BY THE LEXIS GROUP, DATED OCTOBER 2022.
3. BENCHMARK 1 - (SQUARE CUT SET IN CONCRETE PAD, EAST OF EXISTING ENTRANCE FROM PRIMROSE STREET, EL. = 475.96). BENCHMARK 2 - (SQUARE CUT SET IN POLE, SOUTH OF BASEBALL FIELD LOCATED AT THE NORTH END OF THE SITE, EL. = 485.79).
4. LOCATION OF UNDERGROUND UTILITIES AND STRUCTURES BOTH PUBLIC AND CUSTOMER OWNED, WERE OBTAINED FROM EITHER OLD MAPS, SURVEYS, DRAWINGS/RECORDS SUPPLIED BY OTHERS AND/OR UTILITY MARKOUT. THE OWNER AND ENGINEER DO NOT GUARANTEE OR ACCEPT RESPONSIBILITY FOR ANY DAMAGE TO SUCH FACILITIES DUE TO DISCREPANCIES IN LOCATION AND SIZE SHOWN ON THE PLANS OR THOSE UTILITIES AND STRUCTURES NOT SHOWN.

## SITE DEMOLITION NOTES:

1. REPORT ANY DISCREPANCIES BETWEEN ACTUAL FIELD CONDITIONS AND THE PLANS TO THE ENGINEER IN WRITING IMMEDIATELY.
2. UNDERGROUND UTILITY INFORMATION SHOWN ON THESE PLANS WAS OBTAINED FOR DESIGN PURPOSES ONLY. PROVIDE FOR CONSTRUCTION MARKOUT AND LOCATE EXISTING UNDERGROUND UTILITIES. NO EXCAVATION CAN COMMENCE UNTIL UTILITY DOCUMENTATION HAS BEEN COMPLETED.
3. AFTER MARKOUT AND PRIOR TO DISTURBING THE SITE, UNCOVER ALL SUBSURFACE UTILITIES AND STRUCTURES WITHIN LIMITS OF DISTURBANCE TO CONFIRM THEIR LOCATION AND DEPTH.
4. NO COMPENSATION WILL BE MADE FOR ANY INCONVENIENCE CAUSED BY ENCOUNTERING UTILITIES AND STRUCTURES WHICH ARE NOT SHOWN, OR ARE INACCURATELY SHOWN ON THE PLANS.
5. REPAIR ANY DAMAGE TO EXISTING UTILITIES RESULTING FROM CONTRACTOR OPERATIONS IMMEDIATELY AT NO COST TO OWNER.
6. REPAIR ANY DAMAGE TO EXISTING SITE FEATURES SCHEDULED TO REMAIN RESULTING FROM CONTRACTOR OPERATIONS AT NO COST TO OWNER.
7. SAWCUT CONCRETE PAVEMENT BACK TO NEAREST EXPANSION/CONTROL JOINT.
8. PROVIDE TEMPORARY FENCING TO PROTECT WORK AREAS. SITE LOGISTICS PLAN FOR TEMPORARY FENCING TO BE PROVIDED BY GENERAL CONTRACTOR.
9. INSTALL EROSION CONTROL MEASURES AS SHOWN ON THE EROSION AND SEDIMENT CONTROL PLAN PRIOR TO ANY GROUND DISTURBANCE.
10. DELINEATE THE LIMITS OF CLEARING AND REVIEW WITH THE OWNER PRIOR TO COMMENCING WORK.
11. NOTIFY OWNER AND ENGINEER IMMEDIATELY IN WRITING WHEN UNKNOWN STRUCTURES OR SUSPECTED HAZARDOUS OR CONTAMINATED MATERIALS ARE ENCOUNTERED PRIOR TO REMOVAL OR DISTURBANCE.
12. TAKE APPROPRIATE MEASURES TO PROTECT PEDESTRIANS AND VEHICULAR TRAFFIC DURING REMOVAL ACTIVITIES, AND PROVIDE TEMPORARY MEASURES FOR THE PROTECTION AND SAFETY OF THE PUBLIC UNTIL FINAL ACCEPTANCE BY THE OWNER.
13. BACKFILL ALL VOIDS RESULTING FROM THE REMOVAL OF EXISTING SITE FEATURES. BACKFILL TO BE SOIL, FREE OF ORGANIC MATERIAL, DEBRIS, TRASH, CLAY AND STONES LARGER THAN 4 INCHES.
14. OBTAIN HIGHWAY WORK PERMIT FROM NYSDOT PRIOR TO ANY WORK WITHIN THE STATE RIGHT OF WAY.

GRAPHIC SCALE
20 0 10 20
( IN FEET )
1 inch = 20 ft.

H2M architects + engineers
1133 Westchester Ave., Suite N-210
White Plains, NY 10605
914.358.5623 • www.h2m.com
NY Architecture & Landscape Architecture: No Certificate Required
NY Engineering Certificate of Authorization No. 0018178

CONSULTANTS:

| MARK | DATE | DESCRIPTION |
|---|---|---|
| | | |

STATE OF NEW YORK · MATTHEW RONALD MOHLIN · 071569 · LICENSED PROFESSIONAL ENGINEER

09/30/2025
EXP. DATE

MATTHEW R. MOHLIN, P.E.
NY PROFESSIONAL ENGINEER Lic. No. 071569

"IN ACCORDANCE WITH ARTICLE 145, SECTION 7209 OF THE NYS EDUCATION LAW, ALTERATION OF THIS DOCUMENT EXCEPT BY LICENSE PROFESSIONAL IS ILLEGAL"

| DESIGNED BY: | DRAWN BY: | CHECKED BY: | REVIEWED BY: |
|---|---|---|---|
| S. PETERS | A. SODERMAN | B. LEDGER | M. MOHLIN |

| PROJECT No.: | DATE: | SCALE: |
|---|---|---|
| SMSD2508 | OCTOBER 2026 | AS SHOWN |

CLIENT
**SOMERS CENTRAL SCHOOL DISTRICT**

**VARIOUS UPGRADES AT SOMERS HIGH SCHOOL**

**120 PRIMROSE ST, LINCOLNDALE, NY 10540**

**SED #: 66-21-01-06-0-003-023**

CONTRACT
**CONTRACT C**
**CIVIL / SITE CONSTRUCTION**

STATUS
**BID DOCUMENTS**

SHEET TITLE
**EXISTING CONDITIONS & DEMOLITION PLAN - WEST**

DRAWING No.
**HS-CD 100.00**

C:\Users\peters\appdata\local\temp\AcPublish_17660\01_CD\100 Existing Conditions & Demolition Plan.dwg Last Modified: Oct 23, 2026 - 8:41am Rvttel.cnn - Oct 28, 2026 - 2:38pm By system

**SEE NOTES AND LEGEND ON SHEET CD 100**

REMOVE AND DISPOSE OF 4' CHAINLINK FENCE SECTION

SAWCUT / LIMIT OF ASPHALT REMOVAL

REMOVE AND DISPOSE SITE BOLLARD (TYP. x 3)

REMOVE AND DISPOSE ASPHALT PAVEMENT AND BASE

REMOVE, PROTECT, AND REINSTALL A/C UNITS

LIMIT OF WALK REMOVAL

REMOVE AND DISPOSE CONCRETE WALK

REMOVE AND DISPOSE WOOD TIE RETAINING WALL

PARTIALLY REMOVE AND DISPOSE CONCRETE ACCESSIBLE RAMP. REFER TO 'A' SHEETS

REMOVE AND DISPOSE CATCH BASIN FRAME AND GRATE. REMOVE DEBRIS FROM BASIN.

REMOVE AND DISPOSE STOCKADE FENCE AND POSTS (TYP.)

RELOCATE METAL CONTAINER. LOCATION TO BE DETERMINED BY OWNER (TYP. x 2).

REMOVE AND STORE 8' CHAIN LINK FENCE TO FACILITATE PAVING

REMOVE AND DISPOSE CONCRETE PAD

REMOVE AND RECLAIM ASPHALT PAVEMENT AND BASE

SAWCUT / LIMIT OF REMOVAL

LIMIT OF ASPHALT PAVEMENT AND BASE REMOVAL

REMOVE AND DISPOSE ASPHALT PAVEMENT AND BASE

811 1-800-962-7962
Dig Safely. New York
Call811
Safe digging starts here
Call before you dig
www.UDigNY.org

SEE SHEET CD 100

GRAPHIC SCALE
20 0 10 20
( IN FEET )
1 inch = 20 ft.

H2M architects + engineers
1133 Westchester Ave., Suite N-210
White Plains, NY 10605
914.358.5623 • www.h2m.com
NY Architecture & Landscape Architecture: No Certificate Required
NY Engineering Certificate of Authorization No. 0018178

CONSULTANTS:

| MARK | DATE | DESCRIPTION |
|---|---|---|
| | | |
| | | |
| | | |
| | | |
| | | |
| | | |
| | | |
| | | |
| | | |
| | | |
| | | |

STATE OF NEW YORK · MATTHEW RONALD MOHLIN · LICENSED PROFESSIONAL ENGINEER · 071569

MATTHEW R. MOHLIN, P.E. 09/30/2029
NY PROFESSIONAL ENGINEER Lic. No. 071569 EXP. DATE

"IN ACCORDANCE WITH ARTICLE 145, SECTION 7209 OF THE NYS EDUCATION LAW, ALTERATION OF THIS DOCUMENT EXCEPT BY LICENSE PROFESSIONAL IS ILLEGAL"

| DESIGNED BY: | DRAWN BY: | CHECKED BY: | REVIEWED BY: |
|---|---|---|---|
| S. PETERS | A. SODERMAN | B. LEDGER | M. MOHLIN |

| PROJECT No.: | DATE: | SCALE: |
|---|---|---|
| SMSD2508 | OCTOBER 2026 | AS SHOWN |

CLIENT

**SOMERS CENTRAL SCHOOL DISTRICT**

**VARIOUS UPGRADES AT SOMERS HIGH SCHOOL**

**120 PRIMROSE ST, LINCOLNDALE, NY 10540**

**SED #: 66-21-01-06-0-003-023**

CONTRACT

**CONTRACT C CIVIL / SITE CONSTRUCTION**

STATUS

**BID DOCUMENTS**


SHEET TITLE

**EXISTING CONDITIONS & DEMOLITION PLAN - EAST**

DRAWING No.

**HS-CD 101.00**

C:\Users\peters\appdata\local\temp\AcPublish_17956\02_CD\01 Existing Conditions & Demolition Plan.dwg Last Modified: Oct 28, 2026 - 4:45pm Plotted on: Oct 28, 2026 - 4:45pm By speters

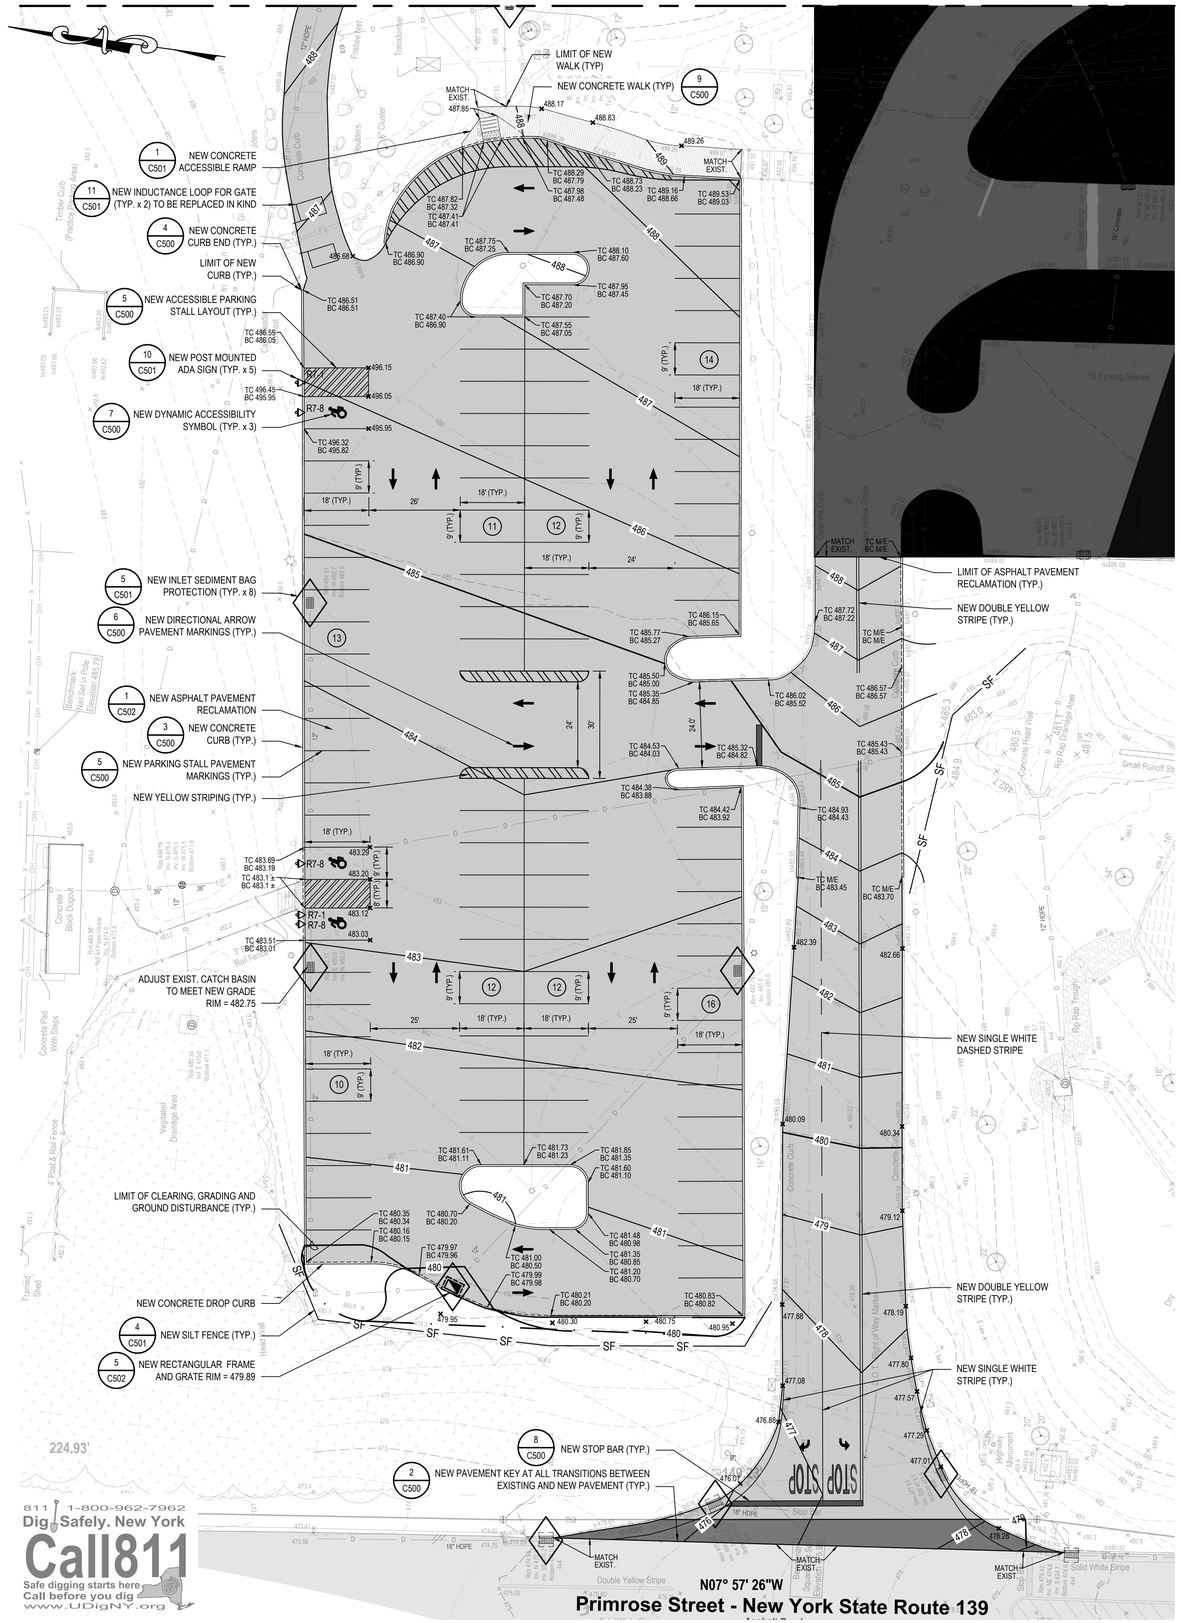


## LEGEND

| DESCRIPTION | SYMBOL |
|---|---|
| CURB | |
| RETAINING WALL | |
| CONCRETE DROP CURB | |
| RESEAL ASPHALT PAVEMENT | |
| ASPHALT PAVEMENT RECLAMATION | |
| NEW ASPHALT PAVEMENT AND BASE | |
| CONCRETE PAVEMENT SIDEWALK | |
| SIGN | |
| HANDICAP RAMP | |
| PARKING STALL COUNT | 12 |
| CHAIN LINK FENCE | x x |
| SPOT ELEVATION | +121.50 |
| TOP AND BOTTOM CURB ELEVATION | TC140.00 BC139.50 |
| MAJOR CONTOUR | 240 |
| MINOR CONTOUR | 241 |
| RETAINING WALL | |
| CATCH BASIN | |
| FIELD INLET | |
| DRAINAGE LINE | D |
| NEW SILT FENCE | SF SF |
| NEW INLET SEDIMENT BAG PROTECTION | |
| NEW CURB INLET SEDIMENT BAG | |

## SITE PLAN NOTES:

1. INSPECT THE SITE PRIOR TO SUBMISSION OF BIDS AND MAKE NO ADDITIONAL CLAIMS REGARDING SITE CONDITIONS THEREAFTER.
2. ARCHITECTURAL AND STRUCTURAL DRAWINGS SHALL BE USED IN CONJUNCTION WITH THE CIVIL DRAWINGS FOR THE LAYOUT AND CONSTRUCTION OF THE BUILDING FOUNDATIONS AND/OR OTHER BUILDING ELEMENTS. REPORT ANY DISCREPANCIES BETWEEN CIVIL, ARCHITECTURE AND STRUCTURAL DRAWINGS IN WRITING TO THE CIVIL ENGINEER PRIOR TO CONSTRUCTION BUILDING FOUNDATIONS AND/OR OTHER BUILDING ELEMENTS.
3. NOTIFY THE OWNER AND H2M (TELEPHONE 914-358-5623) AT LEAST 48 HOURS PRIOR TO THE COMMENCEMENT OF THE WORK. THE SAME NOTICE SHALL BE REQUIRED WHEN RESUMING WORK AFTER ANY STOPPAGE OR DELAY.
4. COMPLETE ALL SURVEY AND STAKEOUT AS REQUIRED TO PROPERLY COMPLETE THE WORK.
5. PERFORM DAILY CLEANUP OPERATIONS INCLUDING REMOVAL OF DEBRIS AND EXCESS CONSTRUCTION MATERIAL, AND DRIVEWAY/STREET CLEANING TO THE SATISFACTION OF THE OWNER.
6. DURING ALL NON-WORKING HOURS, STORE ALL EQUIPMENT AND MATERIALS WITHIN AN AREA DESIGNATED BY THE OWNER AT THE PROJECT SITE.
7. ALL CURB DIMENSIONS SHOWN REFER TO THE FACE OF CURB.
8. ALL CONSTRUCTION TO CONFORM WITH ALL APPLICABLE FEDERAL, STATE AND LOCAL CODE REQUIREMENTS.
9. COORDINATE CONSTRUCTION ACTIVITIES WITH OWNER TO MINIMIZE INTERRUPTION TO THE OWNER'S OPERATIONS.
10. RESTORE SURROUNDING AREAS DAMAGED OR DISTURBED DURING CONSTRUCTION. RESTORE TO NEW CONDITIONS AT NO ADDITIONAL COST TO THE OWNER.
11. RESTORE ALL DISTURBED GRASS AREAS AND ALL AREAS NOT SPECIFICALLY IDENTIFIED FOR OTHER IMPROVEMENTS WITH 4 INCHES OF TOPSOIL AND SEED.
12. REMOVE ALL ASPHALT FROM EXISTING CASTINGS.
13. SEAL ALL JOINTS BETWEEN NEW ASPHALT AND EXISTING ASPHALT WITH HOT ASPHALT CEMENT.

## GRADING AND DRAINAGE NOTES:

1. FOR NEW CONSTRUCTION THAT MEETS EXISTING CONDITIONS, ABUTTING SURFACES SHALL BE FLUSH AND ALIGNED.
2. THE CONTRACTOR SHALL CONFIRM INVERT ELEVATIONS OF ALL ROOF DRAINS AND SANITARY HOUSE CONNECTIONS PRIOR TO COMMENCING SITE DRAINAGE AND SANITARY CONSTRUCTION.
3. ADJUST ALL EXISTING CASTINGS AND VALVE COVERS TO MEET PROPOSED GRADE.
4. CONSTRUCTION DEBRIS AND EXCESS SOIL SHALL BE REMOVED AND LEGALLY DISPOSED OFF SITE.
5. UNSUITABLE SOILS ENCOUNTERED DURING CONSTRUCTION SHALL BE BROUGHT TO THE ATTENTION OF THE OWNER AND ENGINEER IMMEDIATELY IN WRITING BEFORE REMOVAL OR DISTURBANCE.

## PARKING SUMMARY

| ITEM | EXISTING | PROPOSED |
|---|---|---|
| TOTAL STALL COUNT | 97 | 103 |
| STALL COUNT (NOT INCLUDING ADA) | 94 | 100 |
| ACCESSIBLE STALLS REQUIRED* | 4 | 5 |
| ACCESSIBLE STALLS PROVIDED | 3 | 3 |
| NET CHANGE - OVERALL STALL COUNT | | +6 |

*TOTAL ACCESSIBLE STALLS SATISFIED BY ADDITIONAL PARKING AREAS NOT INCLUDED IN THIS WORK

## EROSION CONTROL NOTES:

1. DURING THE COURSE OF CONSTRUCTION, EROSION AND SEDIMENT CONTROL MEASURES ARE NECESSARY TO PREVENT THE TRANSPORT OF SEDIMENT TO UNDISTURBED AREAS, PONDS, WATER COURSES, DRAINAGE SYSTEMS, RECHARGE BASINS, AND ROADS. THE MINIMUM EROSION CONTROL MEASURES REQUIRED ARE INDICATED ON THIS PLAN. IN ADDITION, THE FOLLOWING GENERAL CONDITIONS SHALL BE OBSERVED:
   a. EXISTING VEGETATION SCHEDULED TO REMAIN SHALL BE PROTECTED AND REMAIN UNDISTURBED.
   b. INSTALL ADDITIONAL EROSION AND SEDIMENT CONTROL MEASURES AS REQUIRED TO PREVENT THE INCIDENTAL DISCHARGE OF SEDIMENT FROM THE SITE.
2. SPECIFIC METHODS AND MATERIALS EMPLOYED IN THE INSTALLATION AND MAINTENANCE OF EROSION CONTROL MEASURES MUST CONFORM TO THE LATEST EDITION OF THE "NEW YORK STATE STANDARDS AND SPECIFICATIONS FOR EROSION AND SEDIMENT CONTROL".
3. INSTALL PROPRIETARY EROSION AND SEDIMENT CONTROL PRODUCTS IN ACCORDANCE WITH MANUFACTURERS INSTRUCTIONS.
4. ADJUST EROSION AND SEDIMENT CONTROL MEASURES TO ACCOMMODATE CONSTRUCTION PHASING TO MAINTAIN EFFECTIVENESS OF EROSION AND SEDIMENT CONTROL MEASURES.
5. PROTECT EXISTING DRAINAGE INLETS WITHIN THE PROJECT LIMITS AND NEW DRAINAGE INLETS INSTALLED AS PART OF THIS PROJECT FROM SEDIMENT INTRUSION.
6. PERFORM INSPECTION AND MAINTENANCE OF EROSION AND SEDIMENT CONTROL MEASURES ON A WEEKLY BASIS AND AFTER HEAVY OR PROLONGED STORMS. MAINTENANCE MEASURES INCLUDE, BUT ARE NOT LIMITED TO, CLEANING AND REPAIR OF ALL EROSION AND SEDIMENT CONTROL MEASURES.
7. UTILIZE APPROPRIATE MEANS TO CONTROL DUST DURING CONSTRUCTION, INCLUDING BUT NOT LIMITED TO APPLYING WATER TO BARE SOIL SURFACES.
8. MAINTAIN THE STABILIZED CONSTRUCTION ENTRANCE TO PREVENT SOIL AND LOOSE DEBRIS FROM BEING TRACKED ONTO LOCAL ROADS. MAINTAIN THE CONSTRUCTION ENTRANCE WEEKLY UNTIL THE SITE IS PERMANENTLY STABILIZED.
9. ALL EROSION AND SEDIMENT CONTROL MEASURES SHALL REMAIN IN PLACE UNTIL DISTURBED AREAS ARE PERMANENTLY STABILIZED. AFTER PERMANENT STABILIZATION, REMOVE ALL TEMPORARY EROSION AND SEDIMENT CONTROL MEASURES AND ALL ACCUMULATED SEDIMENT AND DEBRIS FROM THE SITE AND DRAINAGE STRUCTURES.

**TOTAL LAND DISTURBANCE < 1 ACRE**

GRAPHIC SCALE
20 0 10 20
( IN FEET )
1 inch = 20 ft.


H2M architects + engineers
1133 Westchester Ave., Suite N-210
White Plains, NY 10605
914.358.5623 • www.h2m.com
NY Architecture & Landscape Architecture: No Certificate Required
NY Engineering Certificate of Authorization No. 0018178


CONSULTANTS:

| MARK | DATE | DESCRIPTION |
|---|---|---|
| | | |

STATE OF NEW YORK · MATTHEW RONALD MOHLIN · 071569 · LICENSED PROFESSIONAL ENGINEER

09/30/2025
MATTHEW R. MOHLIN, P.E.
NY PROFESSIONAL ENGINEER Lic. No. 071569
EXP. DATE
"IN ACCORDANCE WITH ARTICLE 145, SECTION 7209 OF THE NYS EDUCATION LAW, ALTERATION OF THIS DOCUMENT EXCEPT BY LICENSE PROFESSIONAL IS ILLEGAL"

| DESIGNED BY: | DRAWN BY: | CHECKED BY: | REVIEWED BY: |
|---|---|---|---|
| S. PETERS | A. SODERMAN | B. LEDGER | M. MOHLIN |

| PROJECT No.: | DATE: | SCALE: |
|---|---|---|
| SMSD2508 | OCTOBER 2026 | AS SHOWN |

CLIENT
**SOMERS CENTRAL SCHOOL DISTRICT**

**VARIOUS UPGRADES AT SOMERS HIGH SCHOOL**

**120 PRIMROSE ST, LINCOLNDALE, NY 10540**

**SED #: 66-21-01-06-0-003-023**

CONTRACT
**CONTRACT C CIVIL / SITE CONSTRUCTION**


STATUS
**BID DOCUMENTS**

SHEET TITLE
**SITE IMPROVEMENTS PLAN - WEST**

DRAWING No.
**HS-CS 100.00**

X:\SSMSD\ [Somers School District]\SMSD2508 (SHS Phase 2 Various Upgrades)\02-BIM-CAD\Civ-Docs\05 Civil\03. CS100 Site Improvements Plan.dwg Last Modified: Oct 28, 2026 - 3:30pm Plotted on: Oct 28, 2026 - 3:31pm By: pyeters

SEE NOTES AND LEGEND ON SHEET CS 100

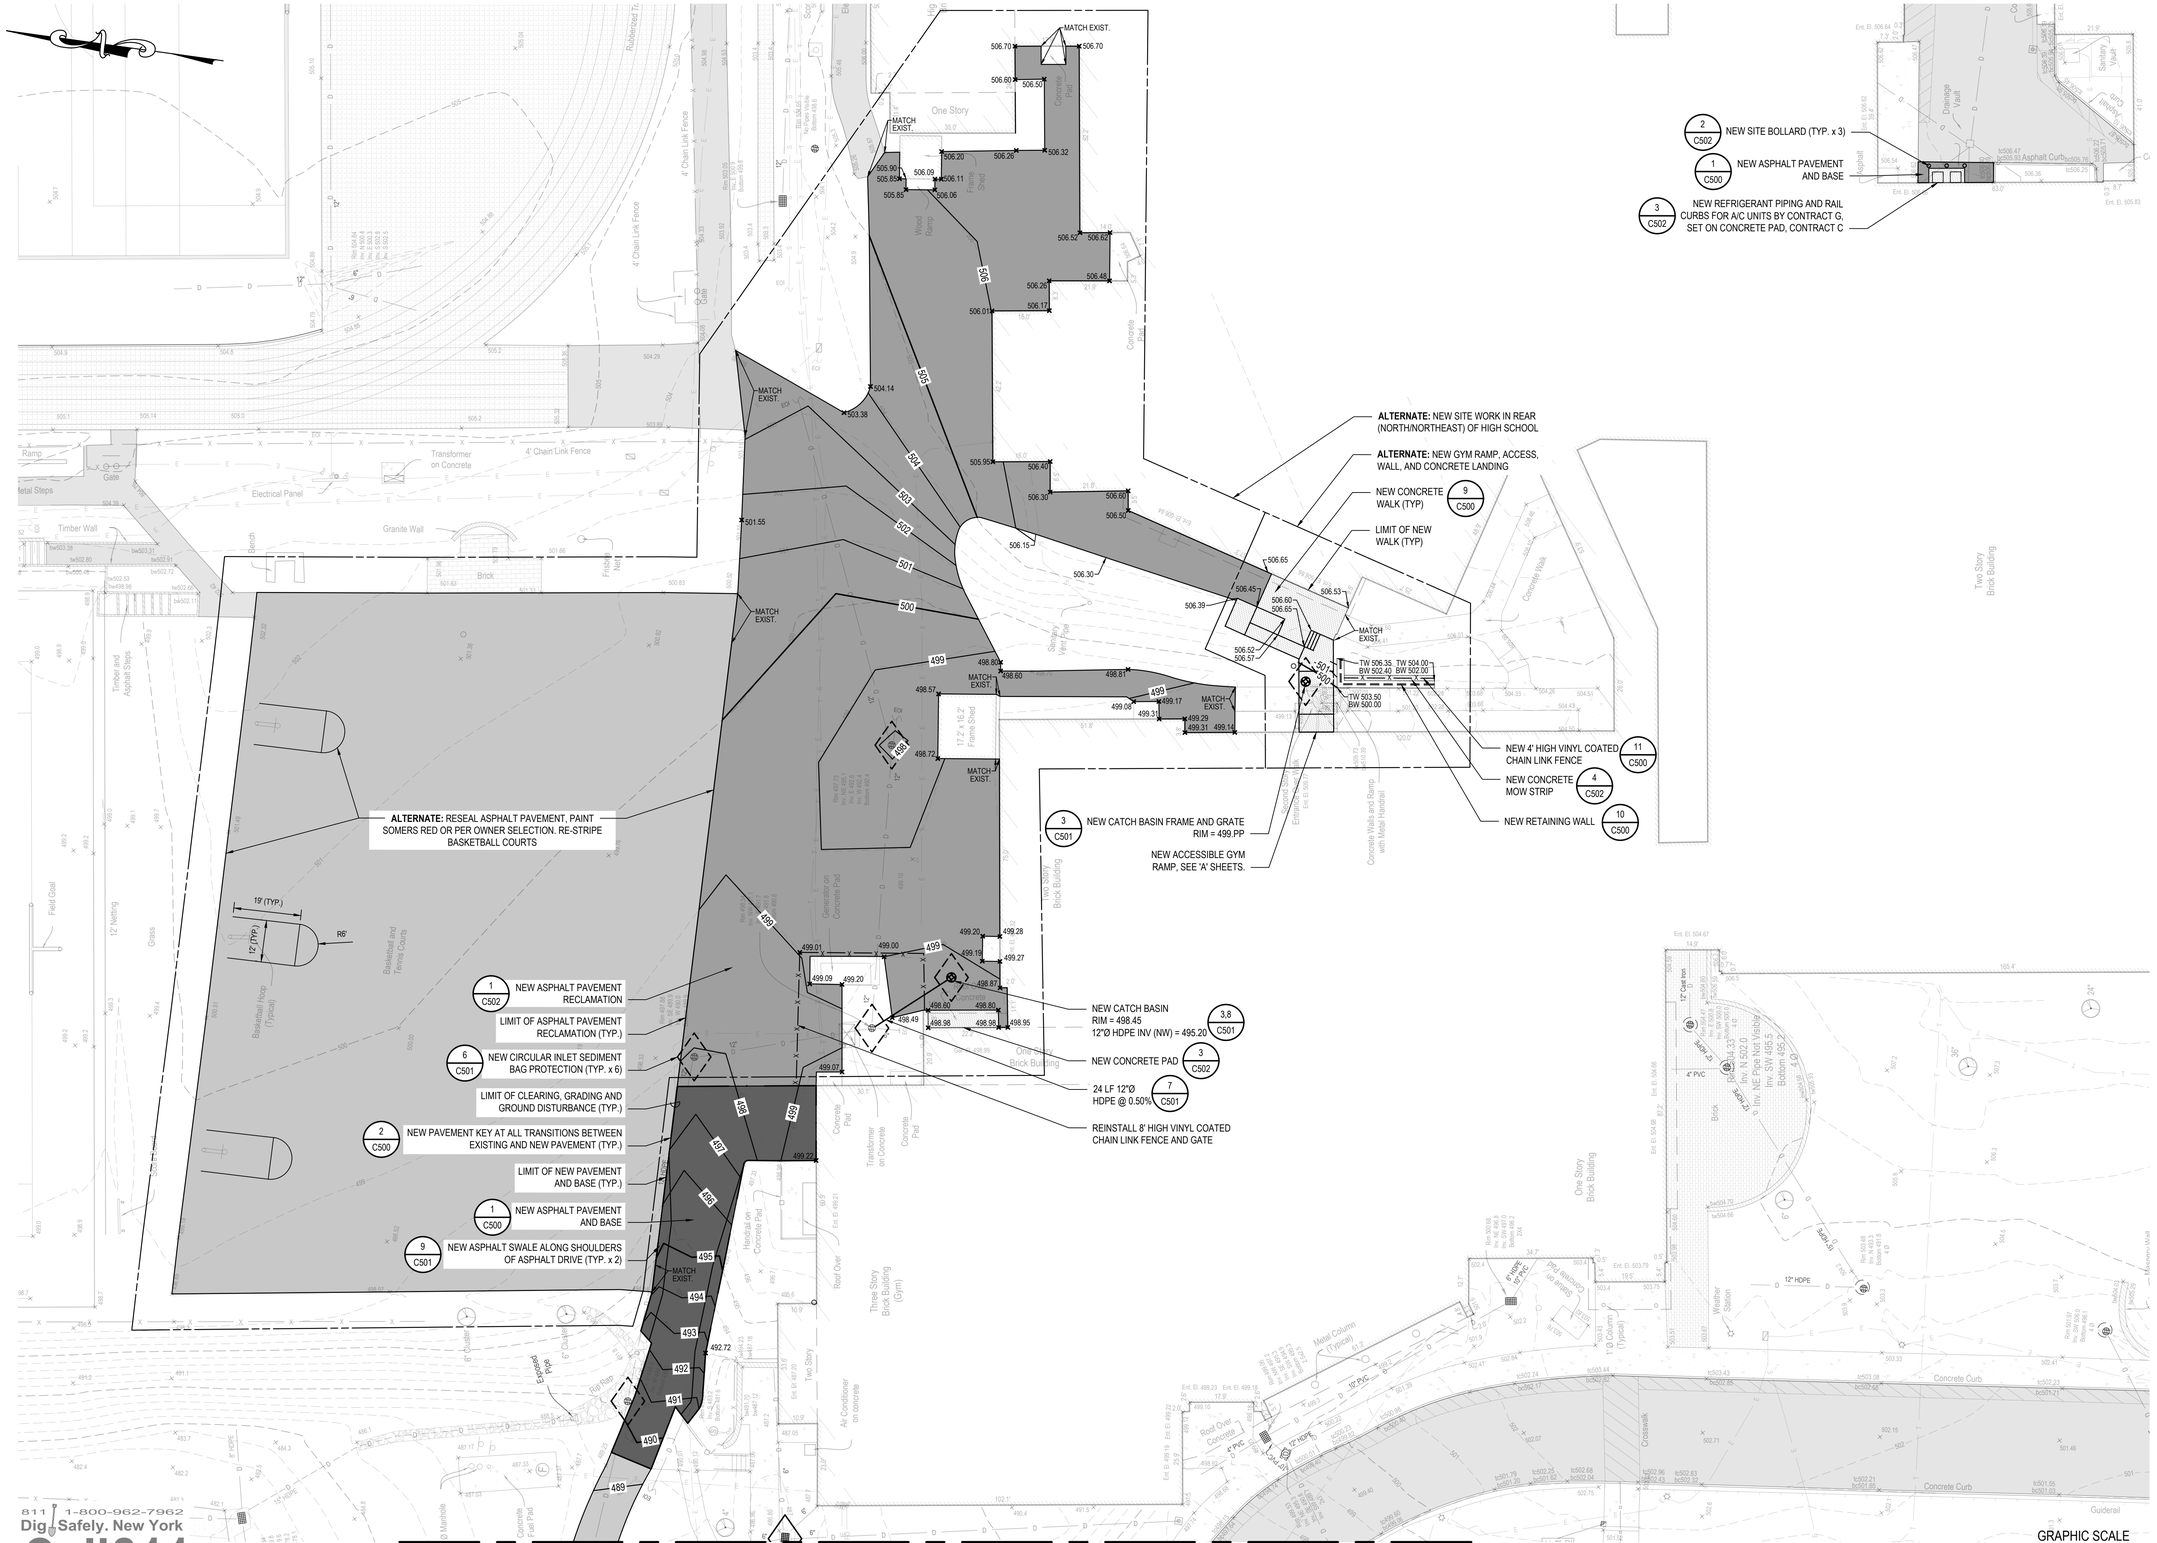


811 1-800-962-7962
Dig Safely. New York
Call811
Safe digging starts here
Call before you dig
www.UDigNY.org

GRAPHIC SCALE
20 0 10 20
( IN FEET )
1 inch = 20 ft.

H2M architects + engineers
1133 Westchester Ave., Suite N-210
White Plains, NY 10605
914.358.5623 • www.h2m.com
NY Architecture & Landscape Architecture: No Certificate Required
NY Engineering Certificate of Authorization No. 0018178

CONSULTANTS:

| MARK | DATE | DESCRIPTION |
|---|---|---|
| | | |

STATE OF NEW YORK · MATTHEW RONALD MOHLIN · LICENSED PROFESSIONAL ENGINEER · 071569

09/30/2025
MATTHEW R. MOHLIN, P.E.
NY PROFESSIONAL ENGINEER Lic. No. 071569
EXP. DATE

"IN ACCORDANCE WITH ARTICLE 145, SECTION 7209 OF THE NYS EDUCATION LAW, ALTERATION OF THIS DOCUMENT EXCEPT BY LICENSE PROFESSIONAL IS ILLEGAL"

| DESIGNED BY: | DRAWN BY: | CHECKED BY: | REVIEWED BY: |
|---|---|---|---|
| S. PETERS | A. SODERMAN | B. LEDGER | M. MOHLIN |

| PROJECT No.: | DATE: | SCALE: |
|---|---|---|
| SMSD2508 | OCTOBER 2026 | AS SHOWN |

CLIENT

**SOMERS CENTRAL SCHOOL DISTRICT**

**VARIOUS UPGRADES AT SOMERS HIGH SCHOOL**

**120 PRIMROSE ST, LINCOLNDALE, NY 10540**

**SED #: 66-21-01-06-0-003-023**

CONTRACT

**CONTRACT C**
**CIVIL / SITE CONSTRUCTION**

STATUS

**BID DOCUMENTS**


SHEET TITLE

**SITE IMPROVEMENTS PLAN - EAST**

DRAWING No.

**HS-CS 101.00**


X:\SSMSD] (Somers School District)\SMSD2508 (SHS Phase 2-Various Upgrades)\02.BIM-CADD\Con-Docs\05 Civil\04_CS101 Site Improvements Plan.dwg Last Modified: Oct 28, 2026 - 5:05pm Plotted on: Oct 28, 2026 - 5:01pm By: speters

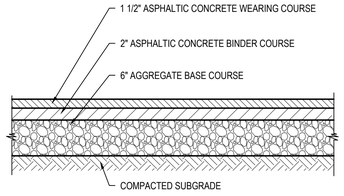


NOTE:
COMPACT SUBGRADE TO 92% MAXIMUM DENSITY IN ACCORDANCE WITH ASTM D1557.


## 1 Asphalt Pavement - Standard Duty

SCALE: NTS (321216.13 H2MX1) - U

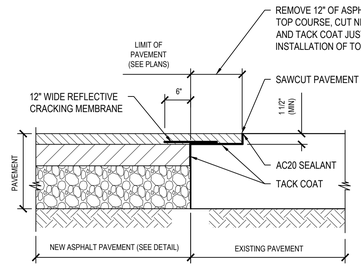


## 2 New Asphalt Pavement Key to Existing Asphalt Pavement - Standard Duty

NTS (SPEC H2MX#) - U

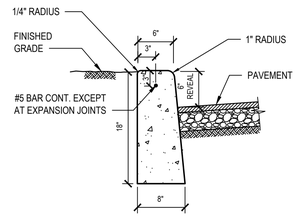



NOTES:

1. WOOD FLOAT AND BRUSH FINISH ON ALL SURFACES ABOVE GRADE.
2. AT ALL CURB ENDINGS, PROVIDE SMOOTH TRANSITION DOWN TO PAVED SURFACE.
3. PROVIDE 1/2" PREFORMED EXPANSION MATERIAL AT 20' ON CENTER AND AT ALL CORNERS. SET EXPANSION MATERIAL 1/2" BELOW EXPOSED SURFACES AND SEAL JOINT.
4. CONCRETE TO ACHIEVE 4,000 PSI STRENGTH AT 28 DAYS.

## 3 Concrete Curb


SCALE: NTS (321613.16 H2MX1)

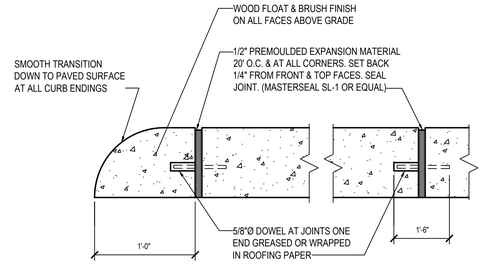


ELEVATION

## 4 Concrete Curb End Detail

SCALE: NTS (321613.16 H2MX1)

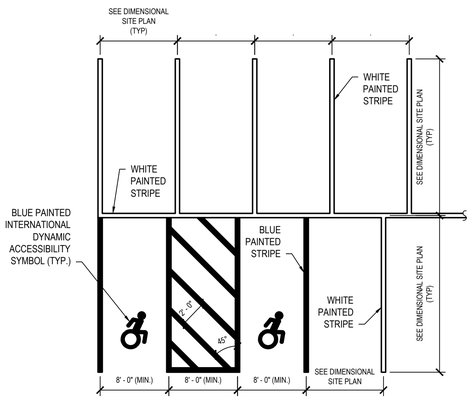



NOTES:

1. ALL STRIPING TO BE 4" WIDE.
2. SEE DIMENSIONAL SITE PLAN FOR LOCATIONS OF PARKING STALL SIGNAGE.

## 5 Parking Stall Layout - Single Striping

SCALE: NTS (321799.00 H2MX1) - U

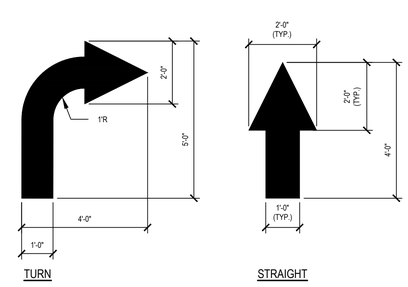



NOTES:

1. ALL ARROWS MAY NOT BE APPLICABLE TO THIS PROJECT. REFER TO SITE PLAN SHEETS.
2. TURN ARROW DETAILS SHOWN ARE FOR RIGHT TURN. REVERSE DETAILS AS REQUIRED FOR LEFT TURNS.


## 6 Directional Arrows - On SIte

SCALE: NTS 321723.13 H2MX1 -U

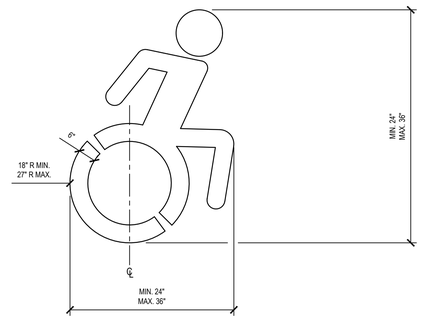


## 7 Dynamic Accessibility Symbol

SCALE: NTS 321799.01 H2MX1

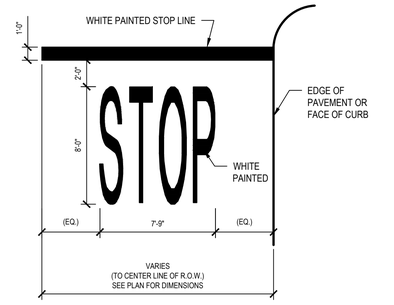



NOTE:

1. SEE DIMENSIONAL SITE PLAN FOR STOP BAR LOCATION

## 8 Stop Bar and Legend

SCALE: NTS 321723.13 (H2MX2) -U

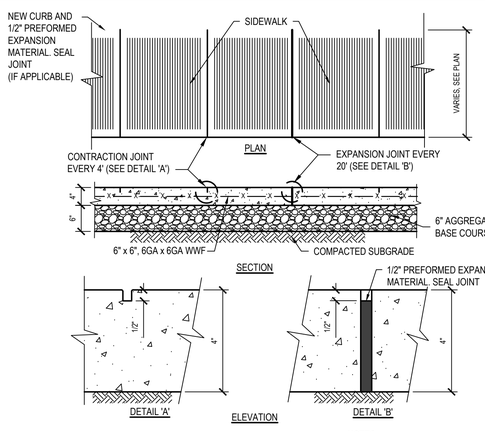



NOTES:

1. CONCRETE TO ACHIEVE 4000 PSI STRENGTH AT 28 DAYS
2. COMPACT SUBGRADE TO 92% MAXIMUM DENSITY IN ACCORDANCE WITH ASTM D1557.
3. APPLY BROOM FINISH PERPENDICULAR TO DIRECTION OF TRAVEL.

## 9 Concrete Sidewalk

SCALE: NTS 321313.33 H2MX1

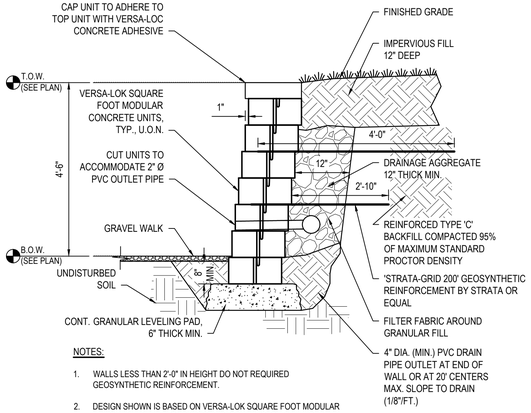



NOTES:

1. WALLS LESS THAN 2'-0" IN HEIGHT DO NOT REQUIRED GEOSYNTHETIC REINFORCEMENT.
2. DESIGN SHOWN IS BASED ON VERSA-LOK SQUARE FOOT MODULAR UNITS. IF SUBSTITUTION IS DESIRED, CONTRACTOR SHALL SUBMIT PRODUCT DATA WITH CALCULATIONS SIGNED AND SEALED BY A REGISTERED ENGINEER IN THE STATE OF NEW YORK

## 10 Retaining Wall Section (2'-0" to 4'-6" Height)

SCALE: NTS SPECIFICATION #

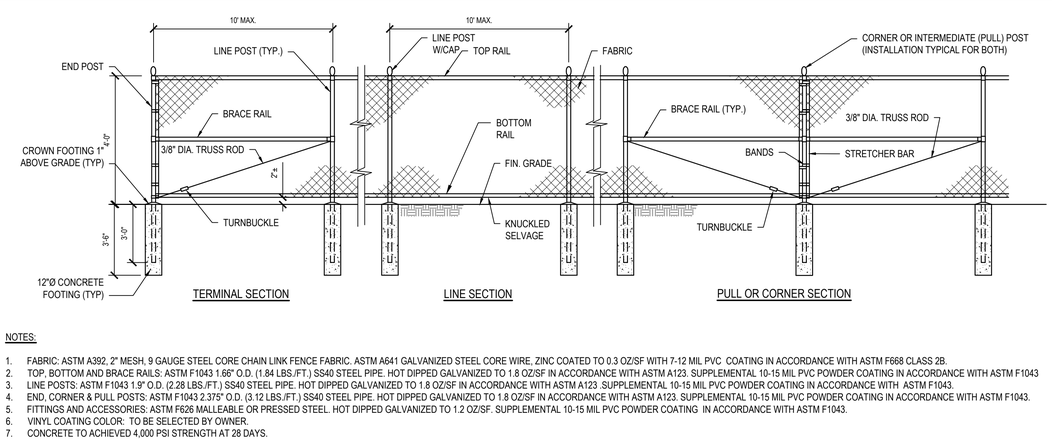


NOTES:

1. FABRIC: ASTM A392, 2" MESH, 9 GAUGE STEEL CORE CHAIN LINK FENCE FABRIC. ASTM A641 GALVANIZED STEEL CORE WIRE, ZINC COATED TO 0.3 OZ/SF WITH 7-12 MIL PVC COATING IN ACCORDANCE WITH ASTM F668 CLASS 2B.
2. TOP, BOTTOM AND BRACE RAILS: ASTM F1043 1.66" O.D. (1.84 LBS./FT.) SS40 STEEL PIPE. HOT DIPPED GALVANIZED TO 1.8 OZ/SF IN ACCORDANCE WITH ASTM A123. SUPPLEMENTAL 10-15 MIL PVC POWDER COATING IN ACCORDANCE WITH ASTM F1043
3. LINE POSTS: ASTM F1043 1.9" O.D. (2.28 LBS./FT.) SS40 STEEL PIPE. HOT DIPPED GALVANIZED TO 1.8 OZ/SF IN ACCORDANCE WITH ASTM A123 .SUPPLEMENTAL 10-15 MIL PVC POWDER COATING IN ACCORDANCE WITH ASTM F1043.
4. END, CORNER & PULL POSTS: ASTM F1043 2.375" O.D. (3.12 LBS./FT.) SS40 STEEL PIPE. HOT DIPPED GALVANIZED TO 1.8 OZ/SF IN ACCORDANCE WITH ASTM A123. SUPPLEMENTAL 10-15 MIL PVC POWDER COATING IN ACCORDANCE WITH ASTM F1043.
5. FITTINGS AND ACCESSORIES: ASTM F626 MALLEABLE OR PRESSED STEEL. HOT DIPPED GALVANIZED TO 1.2 OZ/SF. SUPPLEMENTAL 10-15 MIL PVC POWDER COATING IN ACCORDANCE WITH ASTM F1043.
6. VINYL COATING COLOR: TO BE SELECTED BY OWNER.
7. CONCRETE TO ACHIEVED 4,000 PSI STRENGTH AT 28 DAYS.

## 11 Chain Link Fence - Vinyl Coated - 4' Height

SCALE: NTS | H2M X1 323113.15

H2M architects + engineers
1133 Westchester Ave., Suite N-210
White Plains, NY 10605
914.358.5623 • www.h2m.com
NY Architecture & Landscape Architecture: No Certificate Required
NY Engineering Certificate of Authorization No. 0018178

CONSULTANTS:

| MARK | DATE | DESCRIPTION |
|---|---|---|
| | | |

STATE OF NEW YORK · MATTHEW RONALD MOHLIN · LICENSED PROFESSIONAL ENGINEER · 071569

09/30/2020
EXP. DATE

MATTHEW R. MOHLIN, P.E.
NY PROFESSIONAL ENGINEER Lic. No. 071569

"IN ACCORDANCE WITH ARTICLE 145, SECTION 7209 OF THE NYS EDUCATION LAW, ALTERATION OF THIS DOCUMENT EXCEPT BY LICENSE PROFESSIONAL IS ILLEGAL"

| DESIGNED BY: | DRAWN BY: | CHECKED BY: | REVIEWED BY: |
|---|---|---|---|
| S. PETERS | A. SODERMAN | B. LEDGER | M. MOHLIN |

| PROJECT No.: | DATE: | SCALE: |
|---|---|---|
| SMSD2508 | OCTOBER 2026 | AS SHOWN |

CLIENT

**SOMERS CENTRAL SCHOOL DISTRICT**

**VARIOUS UPGRADES AT SOMERS HIGH SCHOOL**

**120 PRIMROSE ST, LINCOLNDALE, NY 10540**

**SED #: 66-21-01-06-0-003-023**

CONTRACT

**CONTRACT C CIVIL / SITE CONSTRUCTION**

STATUS

**BID DOCUMENTS**


SHEET TITLE

**SITE DETAILS**


DRAWING No.

**HS-C 500.00**


C:\Users\peters\appdata\local\temp\AcPublish_17656\DSD_CS01 Site Details.dwg Last Modified: Oct 08, 2026 - 11:47am Plotted on: Oct 28, 2026 - 5:04pm By peters

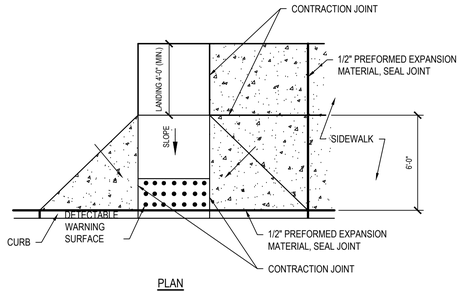


PLAN

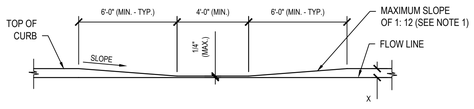


ELEVATION

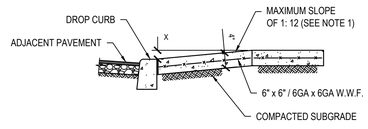



SECTION

NOTES:


1. DIMENSIONS SHOWN ARE APPLICABLE FOR INSTALLATION WITH 6" CURB REVEAL. DIMENSIONS OF FLARE AND RAMP LENGTH FOR INSTALLATION WITH ALTERNATE CURB REVEALS MAY BE MODIFIED TO MAINTAIN A RAMP SLOPE NOT TO EXCEED 1:12.
2. THE SIZE OF THE DETECTABLE WARNING FIELD SHALL BE 24" IN THE DIRECTION OF TRAVEL AND SHALL EXTEND THE FULL WIDTH OF THE CURB RAMP EXCLUSIVE OF SIDE FLARES.
3. MAXIMUM SLOPE OF LANDING IS 2% IN ANY DIRECTION.
4. RAMP TRANSITIONS BETWEEN WALKS, GUTTERS OR STREETS SHALL BE FLUSH AND FREE OF ABRUPT VERTICAL CHANGES (1/4" MAX.)
5. CONCRETE TO ACHIEVE 4,000 P.S.I. STRENGTH AT 28 DAYS.
6. COMPACT SUBGRADE TO 92% MAXIMUM DENSITY IN ACCORDANCE WITH ASTM D1557.
7. APPLY BRUSH FINISH PERPENDICULAR TO DIRECTION OF SLOPE.
8. REFER TO CONCRETE SIDEWALK DETAIL FOR INFORMATION REGARDING CONTRACTION AND EXPANSION JOINTS.

## 1 Concrete Handicap Ramp - Mid Block - Flare

SCALE: NTS (321313.36 H2MX2) - U

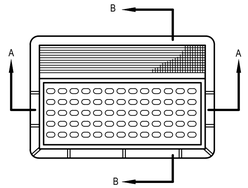


PLAN

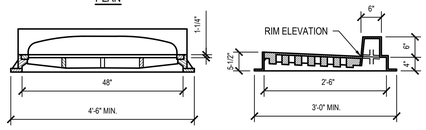



SECTION A-A SECTION B-B

NOTE

1. CASTING MUST BE CAST IRON AND CAPABLE OF SUPPORTING AASHTO HS-20 HIGHWAY LOADING.
2. GRATE PATTERN TO BE BICYCLE SAFE.

## 2 Combination Inlet Frame & Grate - Heavy Duty

SCALE: NTS (334913.23 H2MX3)

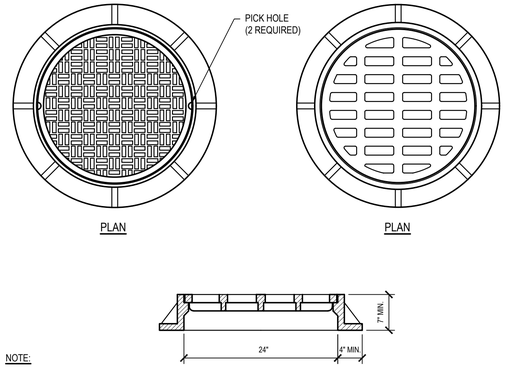


PLAN PLAN


SECTION

NOTE:


CASTINGS MUST BE CAST IRON CAPABLE OF SUPPORTING THE AASHTO HS-20 HIGHWAY LOADING.

## 3 Circular Frame & Cover or Grate - Heavy Duty

SCALE: NTS | H2M:X5 334913.23

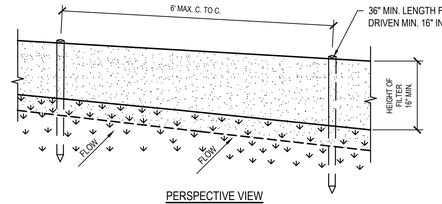


PERSPECTIVE VIEW

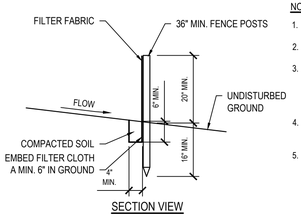


SECTION VIEW


NOTES

1. POSTS SHALL BE 2" X 2" HARDWOOD OR APPROVED EQUIVALENT.
2. FILTER CLOTH TO BE TO BE FASTENED SECURELY TO POSTS AT TOP AND MID SECTION.
3. WHEN TWO SECTIONS OF FILTER CLOTH ADJOIN EACH OTHER THEY SHALL BE OVERLAPPED BY SIX INCHES AND FOLDED AND SECURE AT POST. FILTER CLOTH SHALL BE EITHER FILTER X, MIRAFI 100X, STABILINKA T140N, OR APPROVED EQUIVALENT.
4. MAINTENANCE SHALL BE PERFORMED AS NEEDED AND ACCUMULATED SEDIMENT REMOVED WHEN "BULGES" DEVELOP IN THE SILT FENCE.
5. REMOVE SILT FENCE UPON PERMANENT STABILIZATION OF UPLAND AREAS.

## 4 Silt Fence - Standard

SCALE: NTS 312513.13 NYDC1-U

| FILTER FABRIC PROPERTIES | | | |
|---|---|---|---|
| Mechanical Properties | Test Method | Units | MARV |
| Grab Tensile Strength | ASTM D 4632 | lbs | 365 x 200 |
| Grab Tensile Elongation | ASTM D 4632 | % | 24 x 10 |
| Puncture Strength | ASTM D 4833 | lbs | 90 |
| Mullen Burst Strength | ASTM D 3786 | psi | 450 |
| Trapezoid Tear Strength | ASTM D 4533 | lbs | 115 x 75 |
| UV Resistence | ASTM D 4355 | % | 90 |
| Apparent Opening Size | ASTM D 4751 | US Std Sieve) | 40 |
| Flow Rate | ASTM D 4491 | gal/min/ft | 145 |
| Permittivity | ASTM D 4491 | Sec$^{-1}$ | 2.1 |

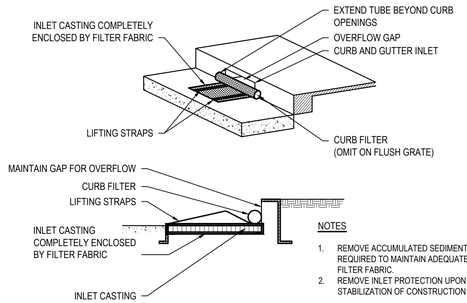



NOTES

1. REMOVE ACCUMULATED SEDIMENT AND DEBRIS AS REQUIRED TO MAINTAIN ADEQUATE FLOW THROUGH FILTER FABRIC.
2. REMOVE INLET PROTECTION UPON PERMANENT STABILIZATION OF CONSTRUCTION SITE.

## 5 Curb Inlet Sediment Bag Protection

SCALE: NTS (312553.13 H2MX1) - U

| FILTER FABRIC PROPERTIES | | | |
|---|---|---|---|
| Mechanical Properties | Test Method | Units | MARV |
| Grab Tensile Strength | ASTM D 4632 | lbs | 365 x 200 |
| Grab Tensile Elongation | ASTM D 4632 | % | 24 x 10 |
| Puncture Strength | ASTM D 4833 | lbs | 90 |
| Mullen Burst Strength | ASTM D 3786 | psi | 450 |
| Trapezoid Tear Strength | ASTM D 4533 | lbs | 115 x 75 |
| UV Resistence | ASTM D 4355 | % | 90 |
| Apparent Opening Size | ASTM D 4751 | US Std Sieve) | 40 |
| Flow Rate | ASTM D 4491 | gal/min/ft | 145 |
| Permittivity | ASTM D 4491 | Sec$^{-1}$ | 2.1 |

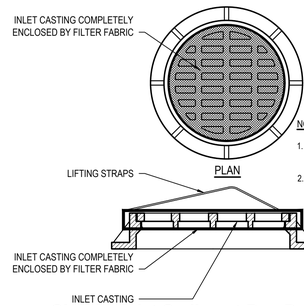



PLAN

NOTES

1. REMOVE ACCUMULATED SEDIMENT AND DEBRIS AS REQUIRED TO MAINTAIN ADEQUATE FLOW THROUGH FILTER FABRIC.
2. REMOVE INLET PROTECTION UPON PERMANENT STABILIZATION OF CONSTRUCTION SITE.

## 6 Circular Inlet Sediment Bag Protection

SCALE: NTS 312553.13 H2MX2

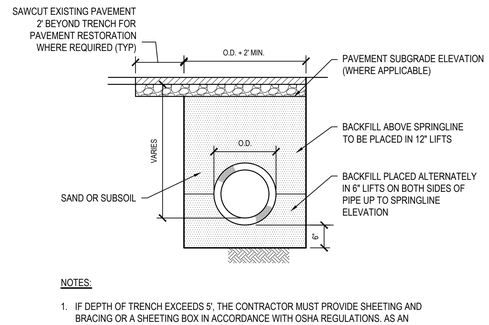



NOTES:

1. IF DEPTH OF TRENCH EXCEEDS 5', THE CONTRACTOR MUST PROVIDE SHEETING AND BRACING OR A SHEETING BOX IN ACCORDANCE WITH OSHA REGULATIONS. AS AN ALTERNATIVE, IF PERMITTED BY THE ENGINEER, THE TRENCH WALLS MAY BE CUT BACK TO A 1:1 SLOPE OR THE NATURAL ANGLE OF REPOSE FOR THE SOIL, WHICHEVER IS GREATER.
2. WITHIN 9" OF PAVEMENT SUBGRADE ELEVATION (WHERE APPLICABLE) COMPACT BACKFILL TO 92% MAXIMUM DENSITY IN ACCORDANCE WITH ASTM D1557. ALL OTHER BACKFILL MATERIAL TO BE COMPACTED TO 90% MAXIMUM DENSITY IN ACCORDANCE WITH ASTM D1557.

## 7 Pipe Trench

SCALE: NTS 312333.00 H2MX1 -U

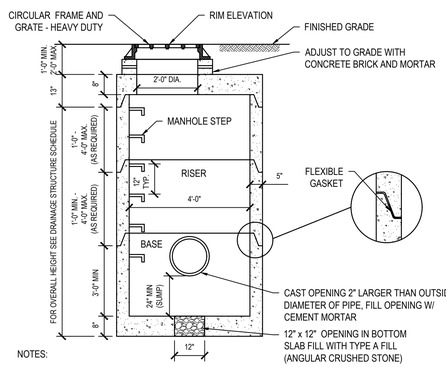



NOTES:

1. MANHOLE IS TO BE REINFORCED PRECAST CONCRETE AND CAPABLE OF SUPPORTING THE AASHTO HS-20 HIGHWAY LOADING.
2. MANHOLE CONSTRUCTION TO CONFORM TO ASTM C913
3. PROVIDE ADDITIONAL RISERS AS REQUIRED.
4. FLEXIBLE GASKET TO CONFORM TO THE REQUIREMENTS OF ASTM C990.

## 8 Catch Basin - Round

SCALE: NTS (334913.13 H2MX1) - (MOD)

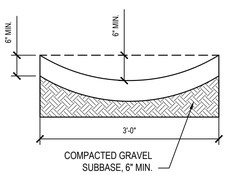



NOTES:

1. THE FLOW LINE OF THE ASPHALT GUTTER SHALL NOT VARY MORE THAN 0.01' VERTICALLY FROM A 10' STRAIGHT EDGE PLACED LONGITUDINALLY ALONG FLOW LINE.
2. THE FLOW LINE OF THE ASPHALT GUTTER SHALL NOT VARY MORE THAN 0.03' HORIZONTALLY FROM A 10' STRAIGHT EDGE PLACED LONGITUDINALLY ALONG FLOW LINE.


## 9 Asphalt Swale

SCALE: NTS

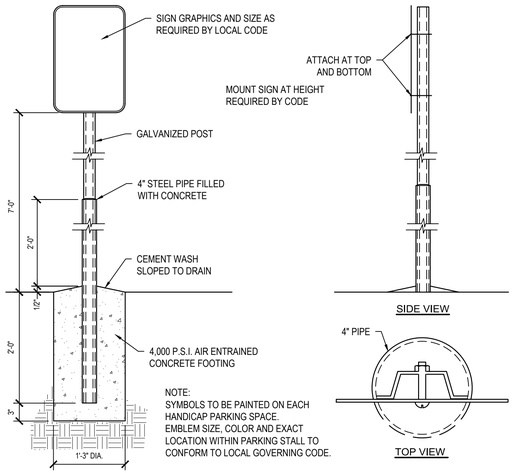


## 10 Post - Mounted ADA Sign

SCALE: NTS (101453H2MX1 ADA) - U

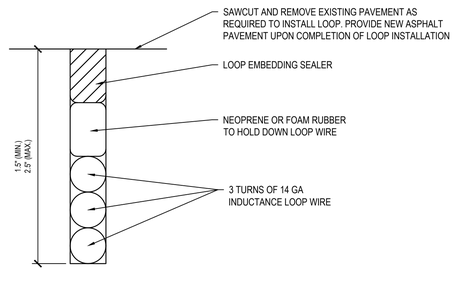


## 11 Inductance Loop

SCALE: NTS


H2M architects + engineers

1133 Westchester Ave., Suite N-210
White Plains, NY 10605
914.358.5623 • www.h2m.com
NY Architecture & Landscape Architecture: No Certificate Required
NY Engineering Certificate of Authorization No. 0018178


CONSULTANTS:

| MARK | DATE | DESCRIPTION |
|---|---|---|
| | | |

STATE OF NEW YORK · MATTHEW RONALD MOHLIN · 071569 · LICENSED PROFESSIONAL ENGINEER

09/30/2026 EXP. DATE

MATTHEW R. MOHLIN, P.E.
NY PROFESSIONAL ENGINEER Lic. No. 071569

"IN ACCORDANCE WITH ARTICLE 145, SECTION 7209 OF THE NYS EDUCATION LAW, ALTERATION OF THIS DOCUMENT EXCEPT BY LICENSE PROFESSIONAL IS ILLEGAL"

| DESIGNED BY: | DRAWN BY: | CHECKED BY: | REVIEWED BY: |
|---|---|---|---|
| S. PETERS | A. SODERMAN | B. LEDGER | M. MOHLIN |

| PROJECT No.: | DATE: | SCALE: |
|---|---|---|
| SMSD2508 | OCTOBER 2026 | AS SHOWN |

CLIENT

**SOMERS CENTRAL SCHOOL DISTRICT**

**VARIOUS UPGRADES AT SOMERS HIGH SCHOOL**

**120 PRIMROSE ST, LINCOLNDALE, NY 10540**

**SED #: 66-21-01-06-0-003-023**

CONTRACT

**CONTRACT C CIVIL / SITE CONSTRUCTION**

STATUS

**BID DOCUMENTS**


SHEET TITLE

**SITE DETAILS**

DRAWING No.

**HS-C 501.00**


C:\Users\peters\appdata\local\temp\AcPublish_17660\06_C501 Site Details.dwg Last Modified: Oct 08, 2026 - 12:09pm Plotted on: Oct 28, 2026 - 5:07pm By speters

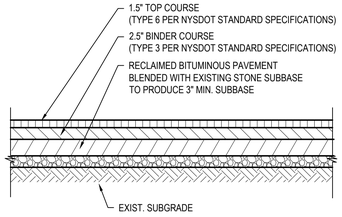


NOTE:
CONTRACTOR TO RECLAIM APPROXIMATELY THREE (3) TO SIX (6) INCHES OF EXISTING ASPHALT PAVEMENT (PAVEMENT THICKNESS VARIES). CONTRACTOR IS RESPONSIBLE FOR REMOVAL AND PROPER DISPOSAL OF ANY UNUSED MATERIALS.

## 1 Asphalt Pavement Reclamation


SCALE: NTS H2M - MOD

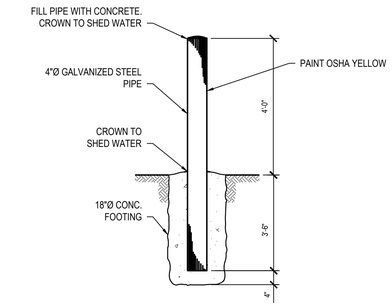


NOTE:
1. CONCRETE TO ACHIEVE 4000 PSI STRENGTH AT 28 DAYS.

## 2 Steel Bollard - 4" Diameter

NTS (323613.00 H2MX1)

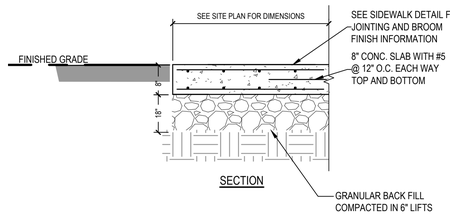



**NOTES:**

1. CONCRETE TO ACHIEVE 4000 PSI STRENGTH AT 28 DAYS
2. COMPACT SUBGRADE TO 92% MAXIMUM DENSITY IN ACCORDANCE WITH ASTM D1557.
3. APPLY BROOM FINISH PERPENDICULAR TO DIRECTION OF TRAVEL.
4. INSTALL EXPANSION MATERIAL ALONG ALL AREAS OF PAD BORDERING FINISHED SURFACES.

## 3 Concrete Pad


SCALE: NTS

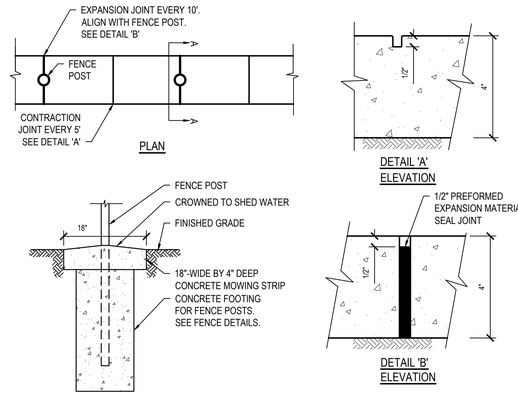


NOTES:
1. CONCRETE TO ACHIEVE 4000 PSI STRENGTH AT 28 DAYS
2. COMPACT SUBGRADE TO 92% MAXIMUM DRY DENSITY IN ACCORDANCE WITH ASTM D1557.
3. APPLY BROOM FINISH PARALLEL TO FENCE LINE.

## 4 Concrete Mow Strip

SCALE: NTS SPECIFICATION #

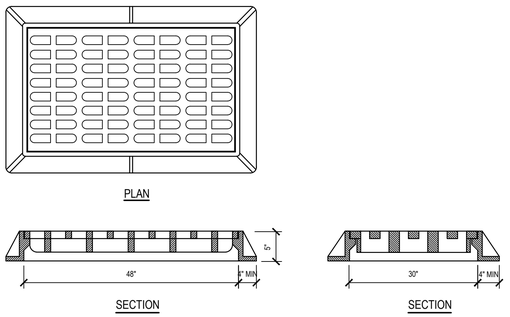


NOTES:
1. CASTING MUST BE CAST IRON AND CAPABLE OF SUPPORTING THE AASHTO HS-20 HIGHWAY LOADING.
2. GRATE PATTERN TO BE BICYCLE- SAFE.

## 5 Rectangular Frame & Grate - Heavy Duty

SCALE: NTS (334913.23 H2MZ1)


H2M architects + engineers
1133 Westchester Ave., Suite N-210
White Plains, NY 10605
914.358.5623 • www.h2m.com
NY Architecture & Landscape Architecture: No Certificate Required
NY Engineering Certificate of Authorization No. 0018178


CONSULTANTS:

| MARK | DATE | DESCRIPTION |
|---|---|---|
| | | |
| | | |
| | | |
| | | |
| | | |
| | | |
| | | |
| | | |
| | | |
| | | |
| | | |

STATE OF NEW YORK · MATTHEW RONALD MOHLIN · 071569 · LICENSED PROFESSIONAL ENGINEER

09/30/2029
EXP. DATE

MATTHEW R. MOHLIN, P.E.
NY PROFESSIONAL ENGINEER Lic. No. 071569

"IN ACCORDANCE WITH ARTICLE 145, SECTION 7209 OF THE NYS EDUCATION LAW, ALTERATION OF THIS DOCUMENT EXCEPT BY LICENSE PROFESSIONAL IS ILLEGAL"

| DESIGNED BY: | DRAWN BY: | CHECKED BY: | REVIEWED BY: |
|---|---|---|---|
| S. PETERS | A. SODERMAN | B. LEDGER | M. MOHLIN |

| PROJECT No.: | DATE: | SCALE: |
|---|---|---|
| SMSD2508 | OCTOBER 2026 | AS SHOWN |

CLIENT

**SOMERS CENTRAL SCHOOL DISTRICT**

**VARIOUS UPGRADES AT SOMERS HIGH SCHOOL**

**120 PRIMROSE ST, LINCOLNDALE, NY 10540**

**SED #: 66-21-01-06-0-003-023**

CONTRACT

**CONTRACT C**
**CIVIL / SITE CONSTRUCTION**

STATUS

**BID DOCUMENTS**

SHEET TITLE

**SITE DETAILS**

DRAWING No.

**HS-C 502.00**

C:\Users\speters\appdata\local\temp\AcPublish_17660\07_CS02 Site Details.dwg Last Modified: Oct 28, 2026 - 5:09pm Plotted on: Oct 28, 2026 - 5:15pm By speters

## GENERAL DEMOLITION NOTES

1. DEMOLITION WORK SHALL BE IN COMPLIANCE WITH ALL STATE EDUCATION DEPARTMENT STANDARDS, ALL N.Y.S. AND TOWN APPLICABLE BUILDING CODES, AND LIFE AND SAFETY REGULATIONS.
2. ALL CONTRACTORS SHALL OBEY ALL CODES, STATUES, AND LAWS AS APPLICABLE TO DEMOLITION WORK IN AN OCCUPIED BUILDING AND FOR REMOVAL OF MATERIALS SAFELY FROM THE SITE, INCLUDING ALL OSHA REGULATIONS.
3. THE GENERAL CONTRACTOR SHALL PROTECT ALL PORTIONS OF THE EXISTING BUILDING FROM DUST, WEATHER INCLEMENCY AND FREEZING TO PREVENT DAMAGE TO THE EXISTING STRUCTURE AND BUILDING CONTENTS.
4. ALL CONTRACTORS SHALL DISPOSE OF ALL UNWANTED MATERIALS AND OTHER DEMOLITION DEBRIS OFF SITE, IN ACCORDANCE WITH CONTRACT REQUIREMENTS AND ALL LAWS AND REGULATIONS.
5. ALL HOLES IN SLABS AND WALLS, INCLUDING FINAL PATCHING, ARE THE RESPONSIBILITY OF EACH CONTRACTOR FOR WHOM THE PENETRATIONS ARE REQUIRED, UON. HOLES THROUGH SLABS SHALL BE CORE DRILLED. WHERE CORE DRILLING IS NOT POSSIBLE, SLABS SHALL BE SAWCUT. PROVIDE REQUIRED FIRE-STOPPING PRIOR TO CONCEALING WORK.
6. ALL DEMOTION WORK SHALL BE PERFORMED BY CONTRACT 'G', UON. CONTRACT 'G' SHALL DEMOLISH ALL EXISTING CONSTRUCTION, INCLUDING, BUT LIMITED TO, FLOOR, WALL AND CEILING FINISHES, AS INDICATED, TO PROVIDED FINISHED CONSTRUCTION AS DESCRIBED IN THE CONTRACT DOCUMENTS, WHETHER OF NOT THE DEMOLITION IS SPECIFICALLY CALLED OUT.
7. CONTRACT 'E' SHALL MAINTAIN AND REROUTE ALL CIRCUITS SCHEDULED TO REMAIN.
8. BUILDING DIMENSIONS ARE APPROXIMATE. CONTRACTOR SHALL FIELD VERIFY ALL DIMENSIONS FOR QUANTITY TAKE-OFFS AND FABRICATION OF MATERIALS.
9. OVER-DEMOLITION SHALL BE ALLOWED, PROVIDED THAT ALL SURFACES SHALL BE REBUILT TO MATCH MATERIALS, STRUCTURAL INTEGRITY AND APPEARANCE OF THOSE WHICH WERE REMOVED, IN CONFORMANCE WITH CONTRACT DOCUMENTS AND AT NO ADDITIONAL COST TO THE DISTRICT, UPON ROOM PERIMETER WALLS TO REMAIN INTACT, U.O.N.
10. PATCH CONCRETE FLOOR SMOOTH, LEVEL AND FLUSH AT ALL REMOVED ELEMENTS. FIRE-STOP ALL PENETRATIONS.
11. REMOVE ALL EXISTING FINISHES SCHEDULED TO BE REMOVED PRIOR TO THE PROPER APPLICATION OF FINISHES TO A POINT WHERE WORKABLE SUBSTRATES OR UNDAMAGED ADJACENT FINISHES ARE REACHED, IN ACCORDANCE WITH MANUFACTURER'S RECOMMENDED GUIDELINES AND INSTRUCTIONS.
12. STORE ALL MATERIALS TO BE REUSED SAFELY ON-SITE. TURN OVER ALL MATERIALS TO BE SAVED, BUT NOT REUSED, IN LOCATION PREDETERMINED AND/OR AS DIRECTED BY THE DISTRICT.
13. CONTRACTOR SHALL REMOVE AND DISPOSE OF ALL UNWANTED MATERIALS AND OTHER DEMOLITION DEBRIS OFF-SITE, IN ACCORDANCE WITH CONTRACT REQUIREMENTS AND ALL APPLICABLE CODES, STATUTES AND LAWS.
14. PROVIDE TEMPORARY SUPPORT DURING DEMOLITION AT ALL LOCATIONS WHERE EXISTING PARTITIONS AND STRUCTURE ARE TO BE REMOVED.
15. CONTRACTOR'S ACCESS SHALL BE AS INDICATED IN THE CONTRACT DOCUMENTS, SUBJECT TO THE ACCEPTANCE OF THE OWNER AND CONSTRUCTION MANAGER. THE CONTRACTOR SHALL ADEQUATELY PROTECT ALL EXISTING FINISHES SCHEDULED TO REMAIN ALONG THE ACCESS ROUTE AND ADJOINING SURFACES OUTSIDE THE CONTRACTOR OR SCOPE-OF-WORK, FROM DAMAGE DURING THE PROJECT DURATION. THE CONTRACTOR SHALL BE RESPONSIBLE TO RESTORE EXISTING CONDITIONS AND/OR FINISHES AS DAMAGED DURING CONSTRUCTION, INCLUDING, BUT NOT LIMITED TO, PATCHING AND PAINTING AS REQUIRED AND DEEMED NECESSARY BY THE ARCHITECT, AT NO ADDITIONAL COST TO OWNER.
16. REFER TO "E" DRAWINGS FOR DEMOLITION AND REMOVAL WORK UNDER CONTRACT "E".
17. GENERAL CONTRACTOR TO COORDINATE ALL CORE DRILLING AND TRENCHING WITH "E" CONTRACTORS.

## ASBESTOS ABATEMENT NOTES

1. ALL ASBESTOS ABATEMENT WORK SHALL CONFORM TO ALL APPLICABLE CODE REQUIREMENTS ALONG WITH SPECIFICATION SECTION 028200 AND INDUSTRIAL CODE RULE 56.
2. MATERIALS TO BE REMOVED ARE ASSUMED TO CONTAIN THE PRESENCE OF ASBESTOS AND ARE SUBJECT TO VERIFICATION PRIOR TO CONSTRUCTION:
   - VIBRATION CLOTH
   - SINK CAULK
   - VARIOUS SIZE AND COLOR TILES AND ASSOCIATED MASTIC
   - PIPE AND PIPE FITTING INSULATION
   - CONCEALED UNIT VENTILATOR INSULATION AND BACKINGS
   - CERAMIC WALL TILE GROUT & BACKING
   - CERAMIC FLOOR TILE GROUT & MORTAR
   - PEGBOARD/LABORATORY DRYING RACKS
   - MIRROR MASTIC
   - FUME HOODS
   - DOOR CORE INSULATION
   - CONCEALED INSULATION/MASTIC TO FREEZER & REFRIGERATOR WALLS/CEILINGS/ DOORS
   - EXTERIOR WINDOW LINTEL CAULK, FLASHING AND TAR
   - WINDOW CAULK
   - WALL EXPANSION JOINT CAULK
   - CONCEALED WATERPROOFING MATERIALS ON EXTERIOR WALLS
   - CONCEALED WATERPROOFING ROOF FLASHING MATERIALS
   - SEALANT TO ROOF CORNICE
3. SPECIFICATION SECTION 022600 "HAZARDOUS MATERIAL REPORT" FOR ADDITIONAL INFORMATION ON THE MATERIALS AND THEIR LOCATIONS.
4. THE CONTRACTOR SHALL BE RESPONSIBLE TO PERFORM PERSONAL AIR MONITORING ON ITS EMPLOYEES IN ACCORDANCE WITH OSHA REGULATIONS.
5. THIRD-PARTY PROJECT MONITORING AND AIR SAMPLING SHALL BE CONDUCTED BY A CONSULTANT FIRM HIRED DIRECTLY BY THE OWNER.
6. THE CONTRACTOR SHALL BE RESPONSIBLE TO FILE FOR ALL PERMITS AND NOTIFY ALL REGULATORY AGENCIES AS REQUIRED FOR THE WORK AND PAY ALL FEES ASSOCIATED WITH SUCH.
7. UPON COMPLETION OF THE DEMOLITION WORK, THE CONTRACTOR SHALL SUBMIT COPIES OF ALL WASTE MANIFEST AND LANDFILL RECEIPTS TO THE ARCHITECT AS PART OF THE REQUIRED CLOSEOUT DOCUMENTS.
8. ALL OPENINGS AND PENETRATIONS INCLUDING BUT NOT LIMITED TO WINDOWS, DOORS, DUCTS, LOUVERS AND GRILLES SHALL BE COVERED WITH A MINIMUM OF TWO (2) LAYERS OF 6 MIL PLASTIC.
9. REFER TO SPECIFICATION SECTION 028200 FOR SPECIFIC ABATEMENT PROCEDURES.

## LEAD ABATEMENT NOTES

1. ALL LEAD ABATEMENT WORK SHALL CONFORM TO ALL APPLICABLE CODE REQUIREMENTS ALONG WITH SPECIFICATION SECTION 028300 AND INDUSTRIAL CODE RULE 56.
2. THE CONTRACTOR SHALL BE RESPONSIBLE TO FILE FOR ALL PERMITS AND NOTIFY ALL REGULATORY AGENCIES AS REQUIRED FOR THE WORK AND PAY ALL FEES ASSOCIATED WITH SUCH, AND KEEP REQUIRED POSTINGS AT SITE.
3. UPON COMPLETION OF THE DEMOLITION WORK, THE CONTRACTOR SHALL SUBMIT COPIES OF ALL WASTE MANIFEST AND LANDFILL RECEIPTS TO THE ARCHITECT AS PART OF THE REQUIRED CLOSEOUT DOCUMENTS.
4. ALL MATERIALS ASSOCIATED WITH PROJECT HAVE BEEN TESTED FOR THE PRESENCE OF LEAD. NO MATERIAL HAS BEEN FOUND TO CONTAIN LEAD. REFER TO TESTING REPORT IN SPECIFICATIONS.

## PCB NOTES


1. ALL AREAS SCHEDULED TO BE DISTURBED OR DEMOLISHED DURING CONSTRUCTION UNDER THE SCOPE OF WORK OF THIS PROJECT HAVE BEEN TESTED FOR PCB CONTENT.
2. THE FOLLOWING ITEMS HAVE BEEN DETERMINED TO CONTAIN PCB. REFER TO TESTING REPORT IN SPECIFICATIONS.
   - WALL EXPANSION JOINT CAULK
   - WINDOW CAULK

## DEMOLITION LEGEND


| | |
|---|---|
| | EXISTING TILE FLOORING IN THE AREA INDICATED TO BE REMOVED AND DISPOSED OF. WET SCRAPE, FLASH PATCH AND LEVEL EXISTING CONCRETE FLOOR SLAB AS REQUIRED FOR INSTALLATION OF NEW FLOORING AND BASE |
| | EXISTING ITEM TO BE REMOVED AND ALL ASSOCIATED COMPONENTS TO SECURE IT IN PLACE. CONTRACTOR TO PREP OPENINGS TO RECEIVE NEW DOOR AND WINDOWS |
| | EXISTING VINYL COMPOSITE (V.C.T.) TILE FLOORING AND WALL BASE IN THE AREA INDICATED TO BE REMOVED AND DISPOSED OF. WET SCRAPE, FLASH PATCH AND LEVEL EXISTING CONCRETE FLOOR SLAB AS REQUIRED FOR INSTALLATION OF NEW FLOORING AND BASE |

## LEGEND


| | |
|---|---|
| ROOM 000 SF | INDICATES ROOM DESIGNATION TAGS |
| A | WINDOW OR GLAZING REPLACEMENT. REFER TO DOOR AND WINDOW SCHEDULE. |
| | INDICATES SPOT ELEVATIONS AT LEVEL CHANGES |
| # | DOOR AND/OR DOOR REPLACEMENT. |

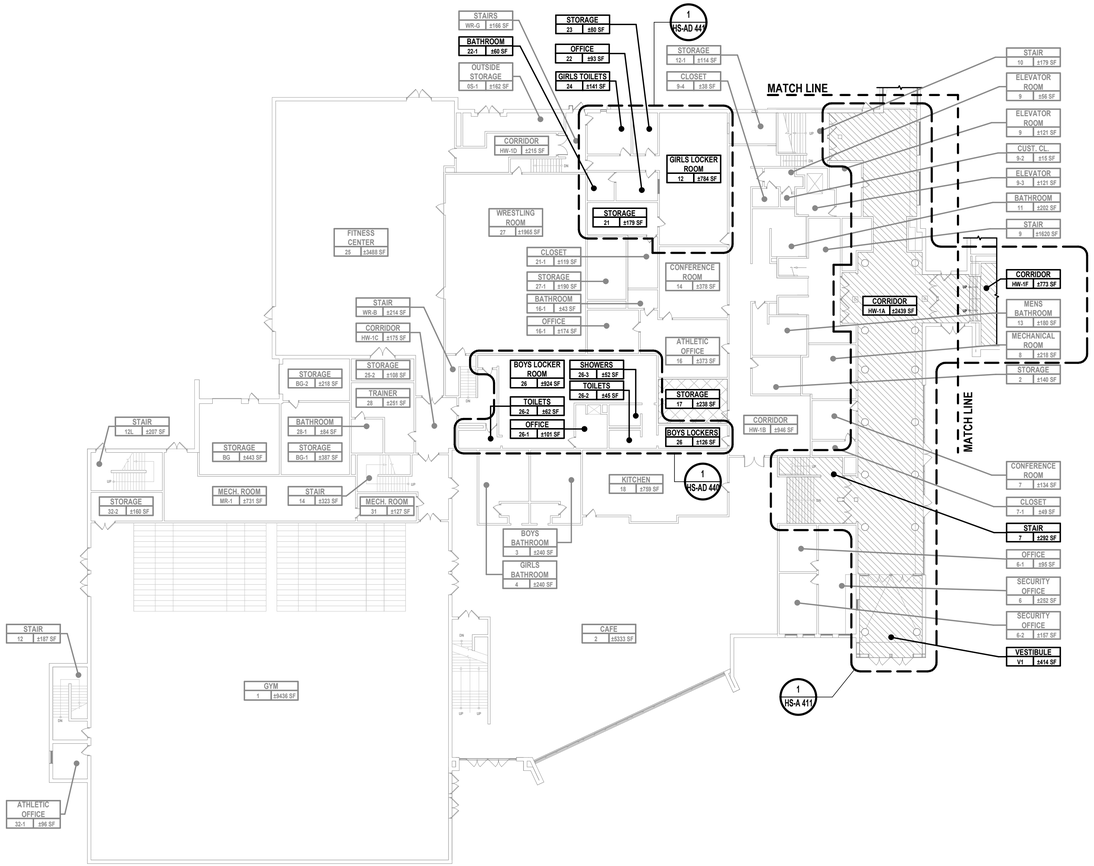


1 **FIRST FLOOR DEMOLITION PLAN - AREA A**
SCALE: 1" = 20'-0"
PROJECT NORTH

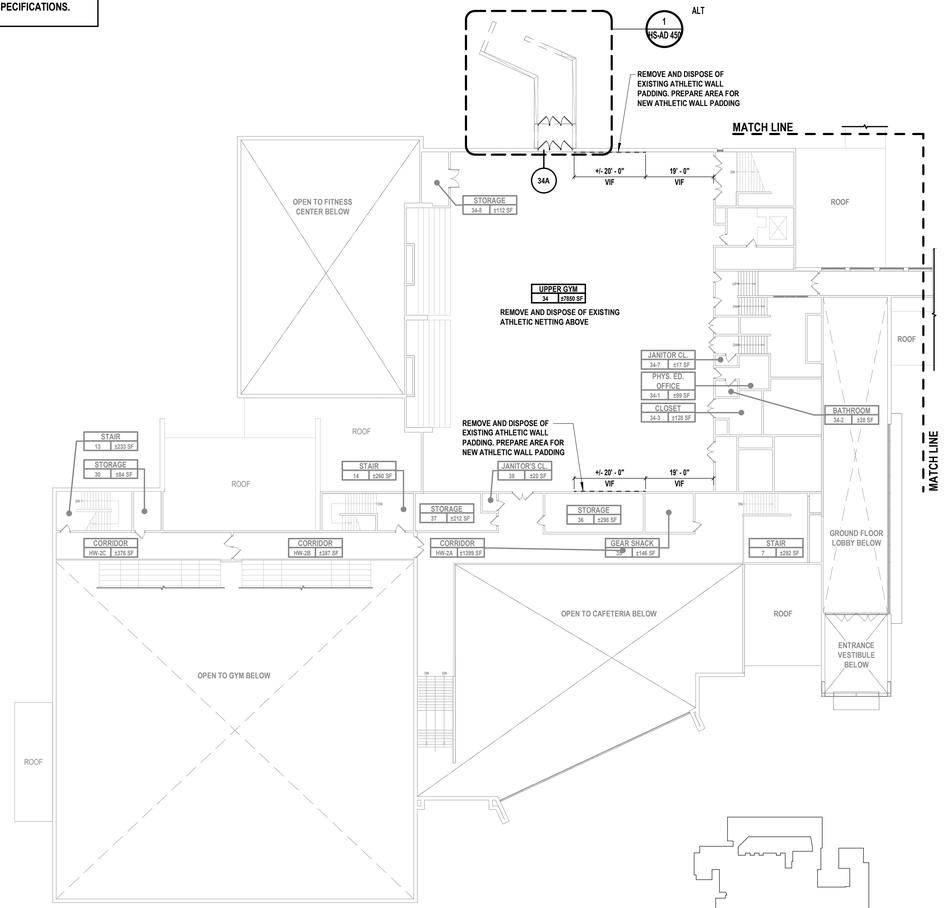


2 **SECOND FLOOR DEMOLITION PLAN - AREA A**
SCALE: 1" = 20'-0"
PROJECT NORTH

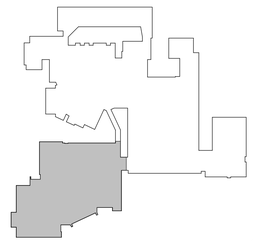

**AREA A - KEY PLAN**
SCALE: 1" = 160'-0"
PROJECT NORTH


H2M architects + engineers
1133 Westchester Avenue, Suite N-210
White Plains, NY 10605
914.358.5623 • www.h2m.com
NY Architecture & Landscape Architecture: No Certificate Required
NY Engineering Certificate of Authorization No.: 0018178


CONSULTANTS:

| MARK | DATE | DESCRIPTION |
|---|---|---|

REGISTERED ARCHITECT KATRINA PACHECO 041183 STATE OF NEW YORK

09/30/2029
KATRINA N. PACHECO, R.A.
NY PROFESSIONAL ARCHITECT Lic. No. 041183
Exp. Date

"IN ACCORDANCE WITH ARTICLE 145, SECTION 7209 OF THE NYS EDUCATION LAW, ALTERATION OF THIS DOCUMENT EXCEPT BY A LICENSED PROFESSIONAL IS ILLEGAL."

| DESIGNED BY: | DRAWN BY: | CHECKED BY: | REVIEWED BY: |
|---|---|---|---|
| L. RAUSCHER | L. RAUSCHER | S. MANDIC | K. PACHECO |

| PROJECT No: | DATE: | SCALE: |
|---|---|---|
| SMSD2508 | OCTOBER 2026 | AS SHOWN |

CLIENT

**SOMERS CENTRAL SCHOOL DISTRICT**

**VARIOUS UPGRADES AT SOMERS HIGH SCHOOL**

**120 PRIMROSE ST**
**LINCOLNDALE, NY 10540**

**SED #: 66-21-01-06-0-003-023**

CONTRACT
**CONTRACT G**
**GENERAL CONSTRUCTION**


STATUS
**FOR BID**

SHEET TITLE
**DEMOLITION FLOOR PLANS - AREA A**

DRAWING No.
**HS-AD 100.00**

C:\Users\erauscher\Documents_Revit Backup\SMSD2509_Central25_A_ErauscherGLC9K.rvt
11/5/2026 3:29:20 PM

REFER TO HS-AD100 FOR ASBESTOS ABATEMENT AND LEAD ABATEMENT NOTES. REFER TO HS-AD100 FOR GENERAL DEMOLITION NOTES.

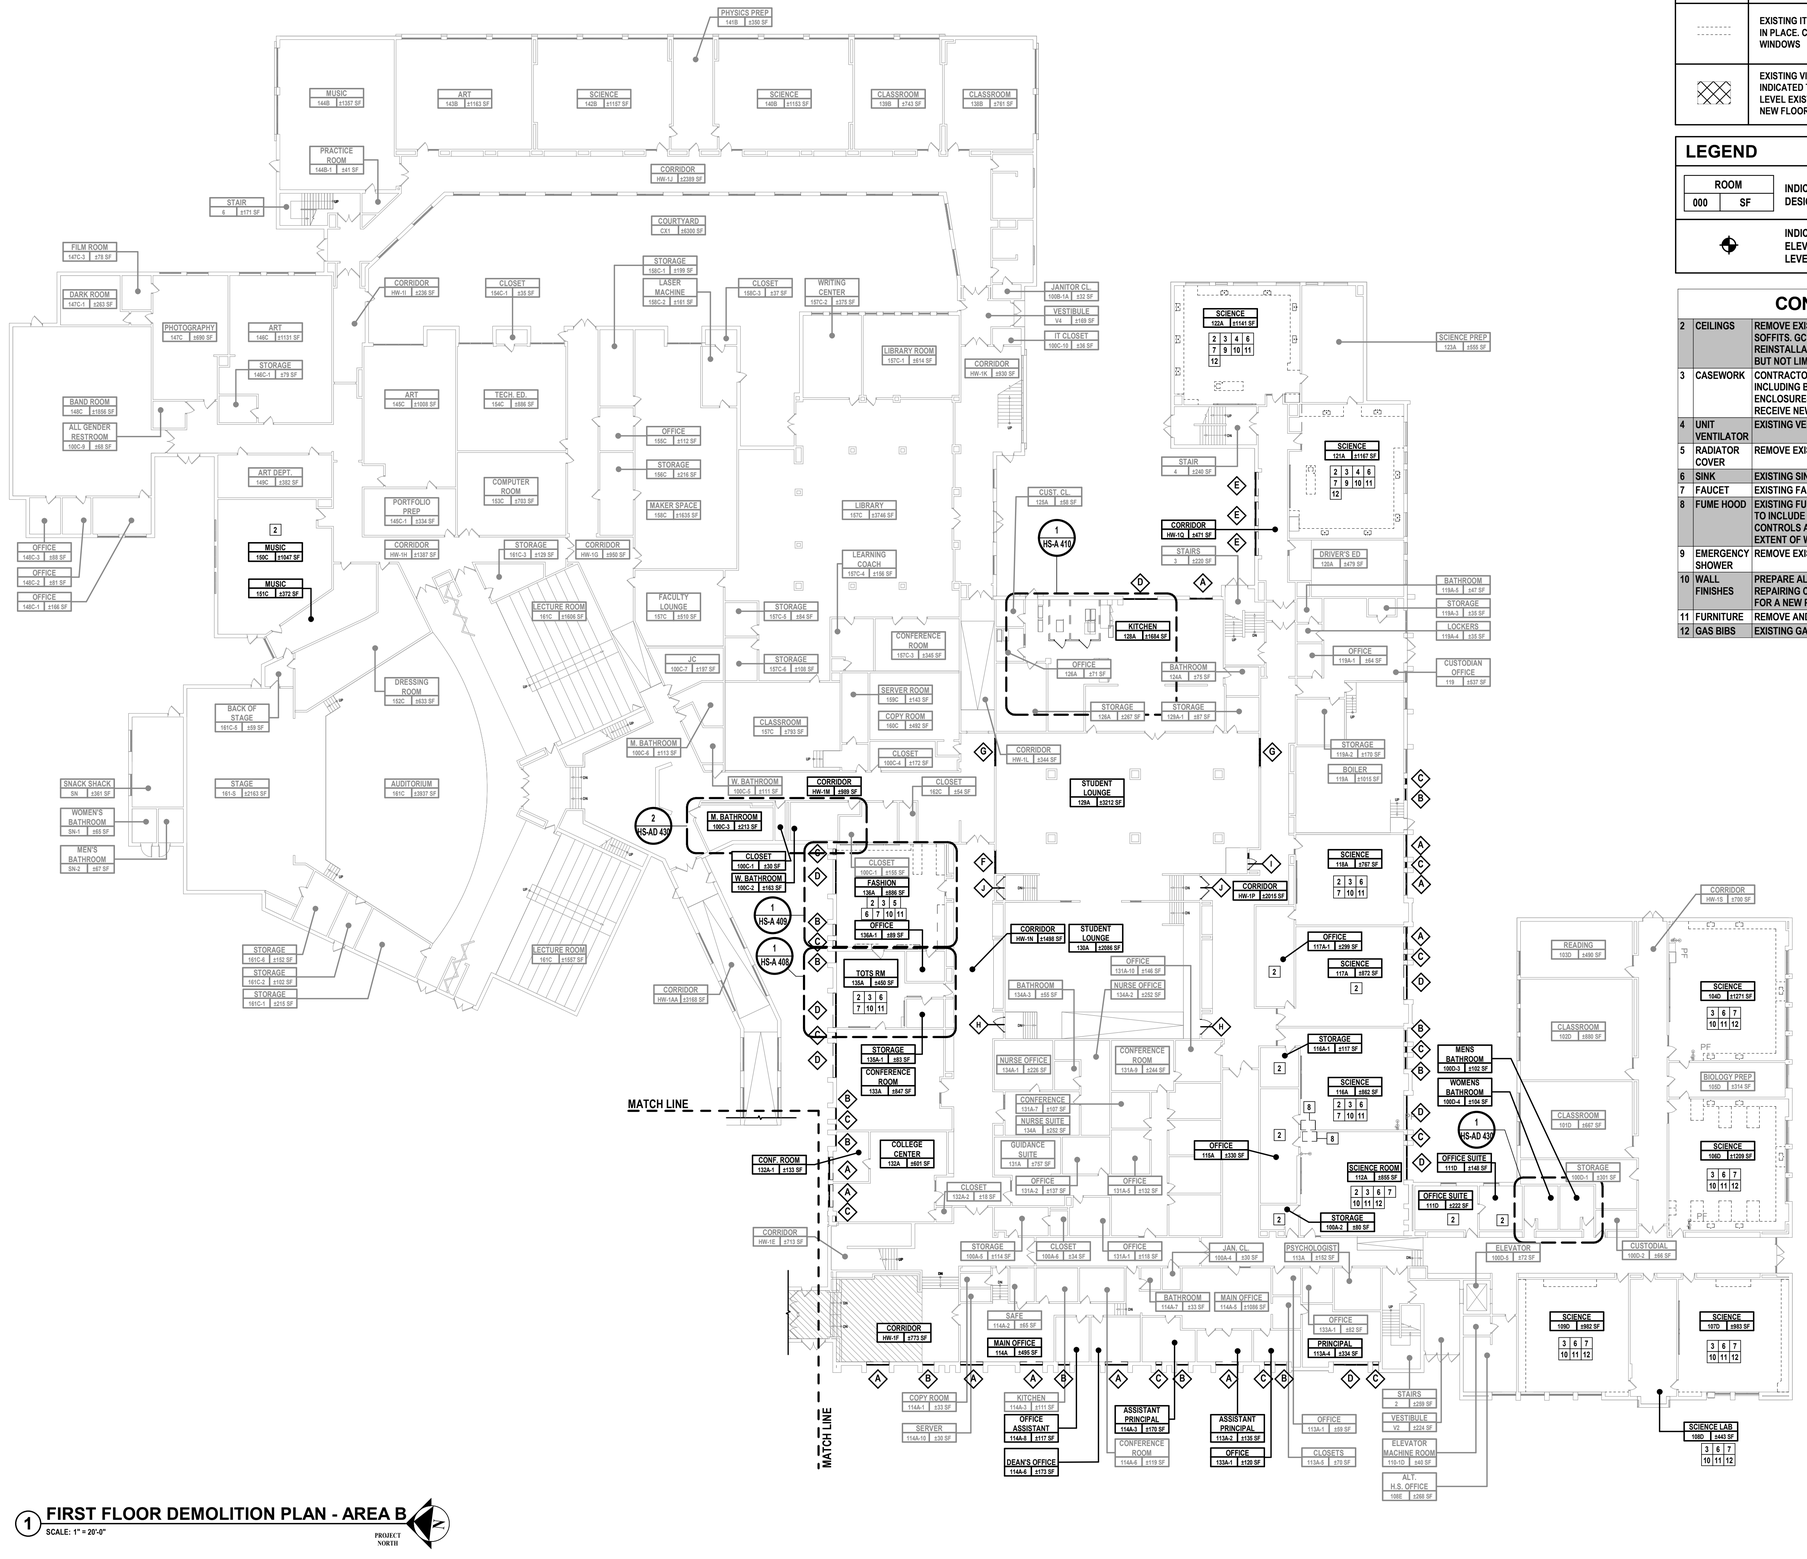


## DEMOLITION LEGEND

| | |
|---|---|
| | EXISTING TILE FLOORING IN THE AREA INDICATED TO BE REMOVED AND DISPOSED OF. WET SCRAPE, FLASH PATCH AND LEVEL EXISTING CONCRETE FLOOR SLAB AS REQUIRED FOR INSTALLATION OF NEW FLOORING AND BASE |
| | EXISTING ITEM TO BE REMOVED AND ALL ASSOCIATED COMPONENTS TO SECURE IT IN PLACE. CONTRACTOR TO PREP OPENINGS TO RECEIVE NEW DOOR AND WINDOWS |
| | EXISTING VINYL COMPOSITE (V.C.T.) TILE FLOORING AND WALL BASE IN THE AREA INDICATED TO BE REMOVED AND DISPOSED OF. WET SCRAPE, FLASH PATCH AND LEVEL EXISTING CONCRETE FLOOR SLAB AS REQUIRED FOR INSTALLATION OF NEW FLOORING AND BASE |


## LEGEND

| | |
|---|---|
| ROOM 000 SF | INDICATES ROOM DESIGNATION TAGS |
| A | WINDOW OR GLAZING REPLACEMENT. REFER TO DOOR AND WINDOW SCHEDULE. |
| | INDICATES SPOT ELEVATIONS AT LEVEL CHANGES |
| # | DOOR AND/OR DOOR REPLACEMENT. |

## CONTRACT G DEMO SCOPE

| | | |
|---|---|---|
| 2 | CEILINGS | REMOVE EXISTING CEILING TILES AND GRID. SAND, PRIME, AND PAINT ALL EXISTING SOFFITS. GC SHALL REMOVE ALL SUPPLY AND RETURN GRILLES FOR REINSTALLATION. THE EC SHALL REMOVE ALL EXISTING EQUIPMENT INCLUDING, BUT NOT LIMITED TO ALL SPEAKERS, SMOKE DETECTORS AND STROBES. |
| 3 | CASEWORK | CONTRACTOR TO REMOVE AND DISPOSE OF EXISTING CASEWORK IN ITS ENTIRETY, INCLUDING BUT NOT LIMITED TO ALL WALLS, SOFFITS, FASCIA PIECES, ENCLOSURES, ETC. USED TO CONCEAL CASEWORK. PREPARE ALL WALLS TO RECEIVE NEW FINISHES INCLUDING FILLING HOLES, REPAIRING |
| 4 | UNIT VENTILATOR | EXISTING VENTILATOR TO BE REMOVED. COORDINATE WITH MC. |
| 5 | RADIATOR COVER | REMOVE EXISTING RADIATOR COVER. |
| 6 | SINK | EXISTING SINK TO BE REMOVED. |
| 7 | FAUCET | EXISTING FAUCETS TO BE REMOVED. |
| 8 | FUME HOOD | EXISTING FUME HOOD TO BE REMOVED ENTERILY. REMOVE AL EXHAUST DUCTWORK TO INCLUDE BUT NOT LIMITED TO, DUCT HANGERS AND SUPPORTS, FUME HOOD CONTROLS AND FUME HOOD EXHAUST FANS. COORDINATE WITH MC FOR FULL EXTENT OF WORK. |
| 9 | EMERGENCY SHOWER | REMOVE EXISTING EMERGENCY EYE WASH AND SHOWER STATION |
| 10 | WALL FINISHES | PREPARE ALL WALLS TO RECEIVE NEW FINISHES INCLUDING FILLING HOLES, REPAIRING CRACKS IN EXISTING WALLS, SANDING, AND PREPARING ALL SURFACES FOR A NEW PAINT FINISH. |
| 11 | FURNITURE | REMOVE AND PROTECT ALL EXISTING FURNITURE, RETURN TO OWNER. |
| 12 | GAS BIBS | EXISTING GAS BIBS TO BE REMOVED. COORDINATE WITH PC. |

1 FIRST FLOOR DEMOLITION PLAN - AREA B
SCALE: 1" = 20'-0"

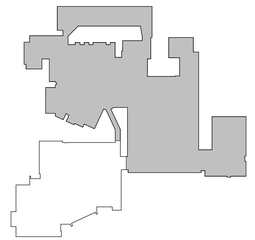

AREA B - KEY PLAN
SCALE: 1" = 160'-0"


H2M architects + engineers
1133 Westchester Avenue, Suite N-210
White Plains, NY 10605
914.358.5623 • www.h2m.com
NY Architecture & Landscape Architecture: No Certificate Required
NY Engineering Certificate of Authorization No.: 0018178


CONSULTANTS:

| MARK | DATE | DESCRIPTION |
|---|---|---|

REGISTERED ARCHITECT KATRINA PACHECO 041183 STATE OF NEW YORK

09/30/2029
Exp. Date

KATRINA N. PACHECO, R.A.
NY PROFESSIONAL ARCHITECT Lic. No. 041183

"IN ACCORDANCE WITH ARTICLE 145, SECTION 7209 OF THE NYS EDUCATION LAW, ALTERATION OF THIS DOCUMENT EXCEPT BY A LICENSED PROFESSIONAL IS ILLEGAL."

| DESIGNED BY: | DRAWN BY: | CHECKED BY: | REVIEWED BY: |
|---|---|---|---|
| S. MANDIC | L. RAUSCHER | S. MANDIC | K. PACHECO |

| PROJECT No: | DATE: | SCALE: |
|---|---|---|
| SMSD2508 | OCTOBER 2026 | AS SHOWN |

CLIENT

**SOMERS CENTRAL SCHOOL DISTRICT**

**VARIOUS UPGRADES AT SOMERS HIGH SCHOOL**

**120 PRIMROSE ST**
**LINCOLNDALE, NY 10540**

**SED #: 66-21-01-06-0-003-023**

CONTRACT
**CONTRACT G**
**GENERAL CONSTRUCTION**

STATUS
**FOR BID**

SHEET TITLE
**FIRST FLOOR DEMOLITION PLAN - AREA B**

DRAWING No.
**HS-AD 101.00**

C:\Users\erauscher\Documents_Revit Backup\SMSD2508_Central25_A_ErauscherLC9K.rvt
11/5/2026 3:29:21 PM


REFER TO HS-AD100 FOR ASBESTOS ABATEMENT AND LEAD ABATEMENT NOTES. REFER TO HS-AD100 FOR GENERAL DEMOLITION NOTES.

## DEMOLITION LEGEND


| | |
|---|---|
| | EXISTING TILE FLOORING IN THE AREA INDICATED TO BE REMOVED AND DISPOSED OF. WET SCRAPE, FLASH PATCH AND LEVEL EXISTING CONCRETE FLOOR SLAB AS REQUIRED FOR INSTALLATION OF NEW FLOORING AND BASE |
| | EXISTING ITEM TO BE REMOVED AND ALL ASSOCIATED COMPONENTS TO SECURE IT IN PLACE. CONTRACTOR TO PREP OPENINGS TO RECEIVE NEW DOOR AND WINDOWS |
| | EXISTING VINYL COMPOSITE (V.C.T.) TILE FLOORING AND WALL BASE IN THE AREA INDICATED TO BE REMOVED AND DISPOSED OF. WET SCRAPE, FLASH PATCH AND LEVEL EXISTING CONCRETE FLOOR SLAB AS REQUIRED FOR INSTALLATION OF NEW FLOORING AND BASE |

## LEGEND

| | |
|---|---|
| ROOM 000 SF | INDICATES ROOM DESIGNATION TAGS |
| A | WINDOW OR GLAZING REPLACEMENT. REFER TO DOOR AND WINDOW SCHEDULE. |
| | INDICATES SPOT ELEVATIONS AT LEVEL CHANGES |
| # | DOOR AND/OR DOOR REPLACEMENT. |

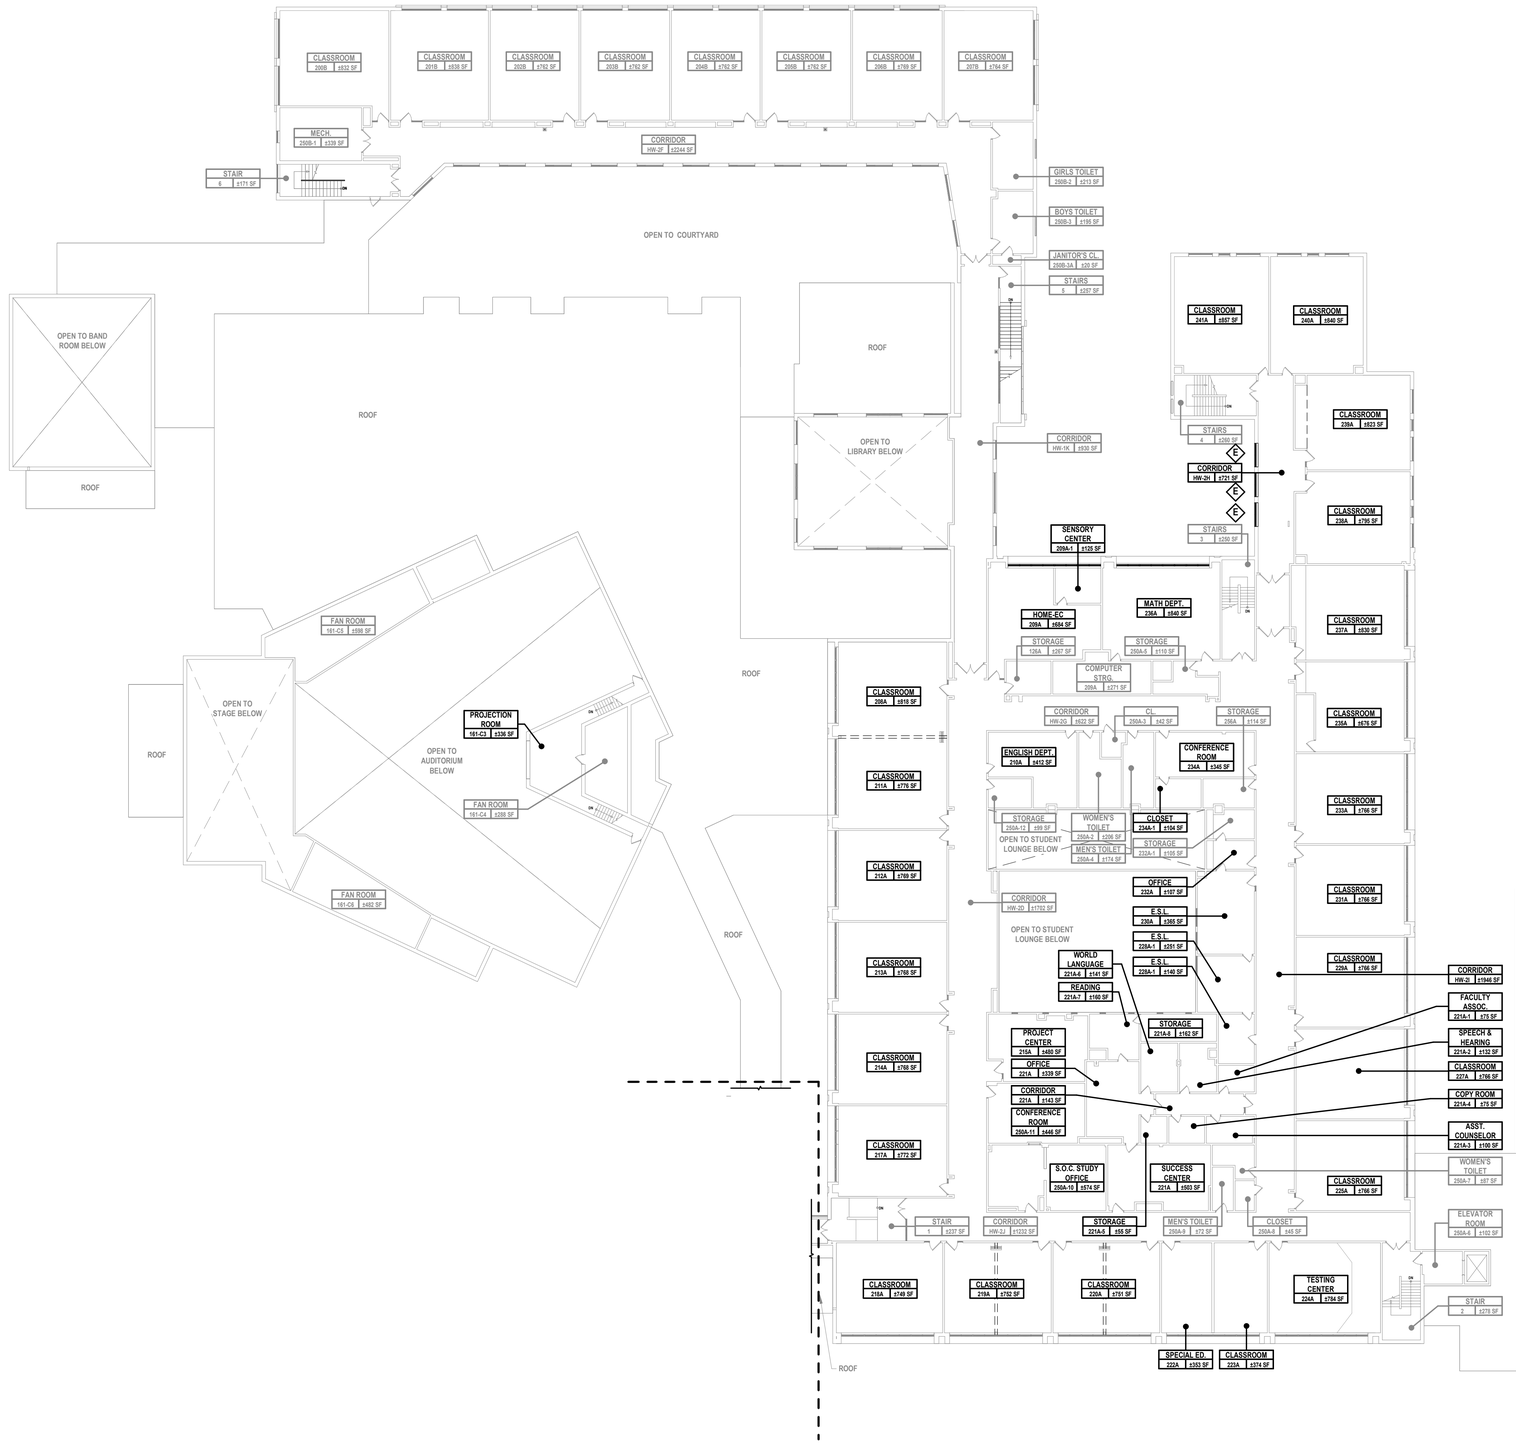


1 SECOND FLOOR DEMOLITION PLAN - AREA B
SCALE: 1" = 20'-0"

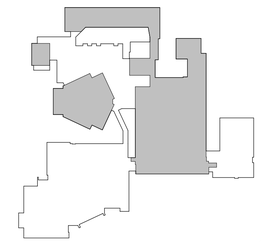

AREA B - KEY PLAN
SCALE: 1" = 160'-0"

PROJECT NORTH


H2M architects + engineers
1133 Westchester Avenue, Suite N-210
White Plains, NY 10605
914.358.5623 • www.h2m.com
NY Architecture & Landscape Architecture: No Certificate Required
NY Engineering Certificate of Authorization No.: 0018178


CONSULTANTS:

| MARK | DATE | DESCRIPTION |
|---|---|---|
| | | |

REGISTERED ARCHITECT KATRINA PACHECO 041183 STATE OF NEW YORK

09/30/2029
Exp. Date

KATRINA N. PACHECO, R.A.
NY PROFESSIONAL ARCHITECT Lic. No. 041183

"IN ACCORDANCE WITH ARTICLE 145, SECTION 7209 OF THE NYS EDUCATION LAW, ALTERATION OF THIS DOCUMENT EXCEPT BY A LICENSED PROFESSIONAL IS ILLEGAL."

| DESIGNED BY: | DRAWN BY: | CHECKED BY: | REVIEWED BY: |
|---|---|---|---|
| S. MANDIC | L. RAUSCHER | S. MANDIC | K. PACHECO |

| PROJECT No: | DATE: | SCALE: |
|---|---|---|
| SMSD2508 | OCTOBER 2026 | AS SHOWN |

CLIENT

# SOMERS CENTRAL SCHOOL DISTRICT

## VARIOUS UPGRADES AT SOMERS HIGH SCHOOL

120 PRIMROSE ST
LINCOLNDALE, NY 10540

SED #: 66-21-01-06-0-003-023

CONTRACT
CONTRACT G
GENERAL CONSTRUCTION

STATUS
FOR BID

SHEET TITLE
SECOND FLOOR DEMOLITION PLAN - AREA B

DRAWING No.
HS-AD 102.00

C:\Users\erauscher\Documents_Revit Backup\SMSD2508_Central25_A_EraueschelLC9X.rvt
11/5/2026 3:30:26 PM

## DEMOLITION PLAN LEGEND

(NOT ALL MAY BE USED)


| | | | |
|---|---|---|---|
| | INDICATES EXISTING TOILET PARITIONS TO BE REMOVED AND DISPOSED OF. SEE DEMOLITION NOTES FOR ADDITIONAL INFORMATION | | INDICATES EXISTING DOOR TO BE REMOVED AND DISPOSED OF SEE DEMOLITION NOTES FOR ADDITIONAL INFORMATION |
| | INDICATES EXISTING WALL TO REMAIN | 11 | KEYED CONSTRUCTION NOTE INDICATOR |
| ROOM | INDICATES ROOM NAME FOR WORK IN CONTRACT | | |

## DEMOLITION NOTES - CONTRACT G

| | | |
|---|---|---|
| 4 | TOILET ACCESSORIES | REMOVE AND COORDINATE WITH OWNER STORAGE OR DISPOSAL OF EXISTING TOILET ACCESSORIES (MIRRORS, PAPER TOWEL DISPENSERS, TOILET PAPER DISPENSERS, SOAP DISPENSERS, HAND DRYERS, GRAB BARS, ETC.) & ALL SUPPORTING HARDWARE. PREPARE ALL WALLS TO RECEIVE NEW FINISHES INCLUDING FILLING HOLES, REPAIRING CRACKS IN EXISTING WALLS, SANDING, AND PREPARING ALL SURFACES FOR A NEW TILE FINISH. |
| 11 | WALL TILE AND BASE | CONTRACTOR SHALL COMPLETELY ABATE, REMOVE AND DISPOSE OF ALL EXISTING CERAMIC WALL TILE COMPLETELY DOWN TO THE EXISTING MASONRY BACK UP WALL UNDERNEATH. REMOVALS SHALL INCLUDE TILE, THINSET, MORTAR SETTING BED, GROUT, REINFORCED MESH, TRIM, AND ALL DEVICES USED TO SECURE THE TILE IN PLACE. THE CONTRACTOR SHALL PREPARE WALL FOR NEW CERAMIC WALL TILE FINISH. |
| 12 | PARTITION SYSTEM | REMOVE AND DISPOSE OF EXISTING TOILET PARTITION SYSTEM |


## GENERAL DEMOLITION NOTES

1. ALL DEMOLITION WORK SHALL BE IN COMPLIANCE WITH ALL FEDERAL AND NEW YORK STATE APPLICABLE BUILDING AND LIFE AND SAFETY REGULATIONS.
2. THE CONTRACTOR SHALL TAKE CARE NOT TO DAMAGE ADJOINING SURFACES AND FINISHES OUTSIDE THE CONTRACT AREA OR SCOPE OF WORK. THE CONTRACTOR SHALL BE RESPONSIBLE TO RESTORE EXISTING CONDITIONS AND/OR FINISHES DAMAGED DURING CONSTRUCTION INCLUDING PATCHING AND PAINTING DEEMED NECESSARY BY THE ARCHITECT AT NO ADDITIONAL COST TO THE OWNER.
3. THE CONTRACTOR SHALL TAKE CARE AS TO ADEQUATELY PROTECT ALL ADJOINING CLASSROOMS, CLOSETS, CORRIDORS, CRITICAL BARRIERS (DUCTS, VENTS, ETC.), AND OTHER SPACES FROM DUST AND DEBRIS DURING THE DEMOLITION AND INSTALLATION OF THE NEW WORK. THE CONTRACTOR SHALL BE RESPONSIBLE TO WIPE DOWN AND CLEAN ALL AFFECTED ROOMS UPON COMPLETION OF THE PROJECT.
4. CONTRACTORS SITE ACCESS AND BUILDING ENTRY POINT SHALL BE AS PER DRAWING HS-G 000.00 AND VERIFIED BY OWNER. THE CONTRACTOR SHALL ADEQUATELY PROTECT THE WALLS, FLOOR, AND FINISHES WITHIN STAIRWELLS AND ALL OTHER AREAS USED FOR ACCESS TO CONTRACT AREAS FROM DAMAGE DURING THE PROJECT DURATION. THE CONTRACTOR SHALL BE RESPONSIBLE TO PATCH & RESTORE ALL SURFACES DAMAGED DURING CONSTRUCTION TO THE SATISFACTION OF THE ARCHITECT AT NO ADDITIONAL COST TO THE OWNER.
5. THE CONTRACTOR SHALL REMOVE AND DISPOSE OF ALL CONSTRUCTION DEBRIS AND UNWANTED MATERIAL OFF SITE IN ACCORDANCE WITH CONTRACT SPECIFICATIONS.
6. THE CONTRACTOR SHALL NOTIFY THE ARCHITECT OF ANY DEFECTIVE OR NON-WORKING EQUIPMENT PRIOR TO WORK STARTING AND FOLLOWING INSTALLATION OF NEW FINISHES VERIFY ALL ITEMS ARE IN PROPER WORKING ORDER UPON COMPLETION.
7. THE CONTRACTOR SHALL REVIEW SCOPE OF DEMOLITION WORK WITH OWNER AND COORDINATE WHICH ITEMS WILL BE REMOVED CAREFULLY AND RETURNED TO DISTRICT.
8. CONTRACTOR SHALL COORDINATE WITH THE DISTRICT TO DISCONNECT, REMOVE, AND STORE ALL REMOVABLE EQUIPMENT (INCLUDING CASEWORK, DESKS, CHAIRS, ETC.) TO PERFORM ALL REQUIRED DEMOLITION. UPON COMPLETION, CONTRACTOR SHALL REINSTALL ALL EQUIPMENT AND ENSURE PROPER WORKING CONDITION. CLEAN ALL SURFACES PRIOR TO SUBSTANTIAL COMPLETION.
9. PROTECTING EXISTING CEILING LIGHTING FIXTURES, INCLUDING, BUT NOT LIMITED TO THE FIXTURE, TRIM, SUPPORTS, AND ALL DEVICES USED TO SECURE THE LIGHTING IN PLACE.

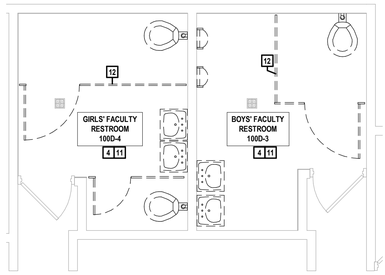


1 **BOYS' AND GIRLS' RESTROOMS - EXSITING CONDITIONS**
SCALE: 1/4" = 1'-0"

PROJECT NORTH

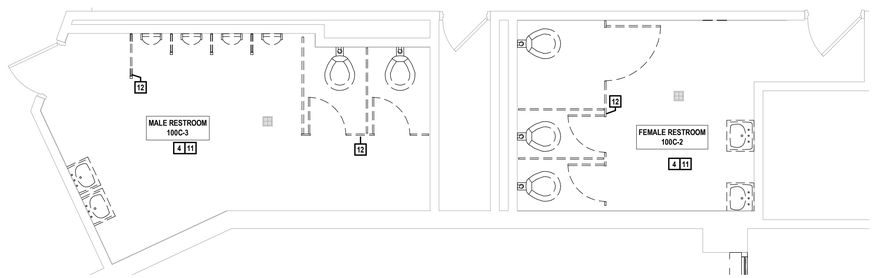



2 **AUDITORIUM RESTROOMS - DEMOLITION PLAN**
SCALE: 1/4" = 1'-0"

PROJECT NORTH

KEY PLAN LEGEND

ALTERATION LEVEL 1 AREAS OF WORK

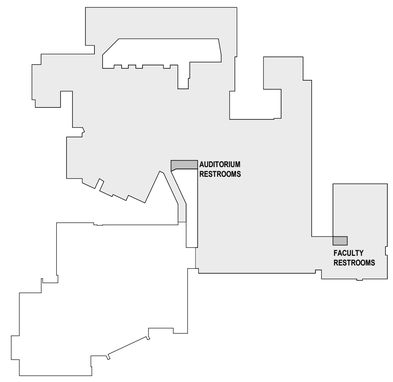


3 **KEY PLAN - LEVEL 1**
SCALE: 1" = 100'-0"

PROJECT NORTH


H2M architects + engineers

1133 Westchester Avenue, Suite N-210
White Plains, NY 10605
914.358.5623 • www.h2m.com
NY Architecture & Landscape Architecture: No Certificate Required
NY Engineering Certificate of Authorization No.: 0018178


CONSULTANTS:

| MARK | DATE | DESCRIPTION |
|---|---|---|
| | | |

REGISTERED ARCHITECT KATRINA PACHECO 041183 STATE OF NEW YORK

09/30/2029
Exp. Date

KATRINA N. PACHECO, R.A.
NY PROFESSIONAL ARCHITECT Lic. No. 041183

"IN ACCORDANCE WITH ARTICLE 145, SECTION 7209 OF THE NYS EDUCATION LAW, ALTERATION OF THIS DOCUMENT EXCEPT BY A LICENSED PROFESSIONAL IS ILLEGAL."

| DESIGNED BY: | DRAWN BY: | CHECKED BY: | REVIEWED BY: |
|---|---|---|---|
| M. LUCK | M. LUCK | S. MANDIC | K. PACHECO |

| PROJECT No: | DATE: | SCALE: |
|---|---|---|
| SMSD2508 | OCTOBER 2026 | AS SHOWN |

CLIENT

**SOMERS CENTRAL SCHOOL DISTRICT**

**VARIOUS UPGRADES AT SOMERS HIGH SCHOOL**

**120 PRIMROSE ST**
**LINCOLNDALE, NY 10540**

**SED #: 66-21-01-06-0-003-023**

CONTRACT

**CONTRACT G**
**GENERAL CONSTRUCTION**

STATUS

**FOR BID**


SHEET TITLE

**RESTROOM UPGRADES DEMOLITION PLANS**

DRAWING No.

# HS-AD 430.00


11/10/2026 9:43:29 AM X:\S\SMSD (Somers School District)\SMSD2508 (SHS Phase 2-Various Upgrades)\02-BIM-CADD\Con-Docs\08 Architectural\SMSD2508_Bathroom Upgrades.rvt

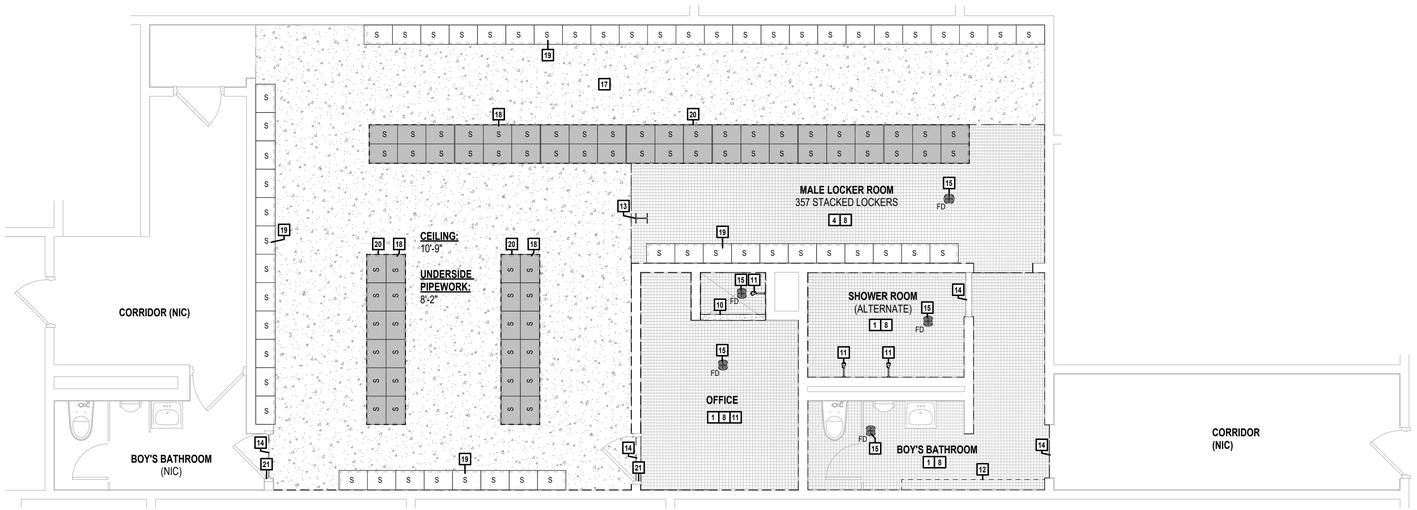


## 1 MALE LOCKER ROOM - DEMOLITION PLAN

SCALE: 1/4" = 1'-0"

PROJECT NORTH

## DEMOLITION NOTES

| | | |
|---|---|---|
| 1 | FLOOR TILE | REMOVE AND DISPOSE OF EXISTING FLOOR FINISH AS IDENTIFIED. CONTRACTOR SHALL BE RESPONSIBLE TO INSPECT THE EXISTING FINISHED FLOOR CONDITION AND PATCH ALL EXPOSED SURFACES AS NEEDED TO ENSURE A TRUE SMOOTH AND LEVEL FLOOR FINISH FREE OF DIPS, WAVES, DEPRESSIONS, AND TELEGRAPHING OF THE LEVELING COMPOUND OR IMPERFECTIONS OF THE SLAB BELOW. ASSUME FLOOR PREP THAT MAY INCLUDE FLASH PATCHING OF EXISTING MATERIALS IN EACH ROOM. |
| 4 | WALL MOUNTED FIXTURES | CAREFULLY REMOVE AND STORE ALL EXISTING WALL MOUNTED ITEMS U.N.O, STORE FOR REINSTALLATION, OR RETURN TO OWNER. THESE INCLUDE, BUT ARE NOT LIMITED TO: SIGNAGE, ARTWORK, HOOKS, CLOCK, CARD READERS, FIRE ALARMS & PA SYSTEM, AND ALL DEVICES USED TO SECURE THESE ITEMS IN PLACE.<br><br>PREPARE ALL WALLS TO RECEIVE NEW FINISHES INCLUDING FILLING HOLES, REPAIRING CRACKS IN EXISTING WALLS, SANDING, AND PREPARING ALL SURFACES FOR A NEW TILE FINISH. PATCH AND PAINT ANY UNUSED HOLES PRIOR TO COMPLETION OF THE PROJECT. |
| 8 | WALL TILE AND BASE | REMOVE AND DISPOSE OF EXISTING WALL TILE AND WALL BASE. SCRAPE PAINT FROM WALLS. |
| 10 | CONCRETE CURB | REMOVE AND DISPOSE OF EXISTING CONCRETE CURB. |
| 11 | SHOWER FIXTURES | REMOVE AND DISPOSE OF EXISTING SHOWER FIXTURES. |
| 12 | RADIATOR COVER | REMOVE AND DISPOSE OF EXISTING RADIATOR COVER. |
| 13 | STEEL COLUMN | EXISTING STEEL COLUMN TO REMAIN. SCRAPE PAINT FROM STEEL COLUMN AND PREPARE FOR NEW PAINT APPLICATION. |
| 14 | DOOR THRESHOLD | REMOVE AND DISPOSE OF EXISTING DOOR THRESHOLD. PREPARE FLOOR SURFACE FOR NEW THRESHOLD TO BE INSTALLED. |
| 15 | FLOOR DRAIN COVER | REMOVE AND DISPOSE OF EXISTING FLOOR DRAIN COVER. VERIFY LOCATION IN FIELD. |
| 17 | CONCRETE FLOOR FINISH | EXSITING PAINTED CONCRETE FLOOR FINISH TO BE SCRAPED AND PREPARED FOR NEW FLOOR FINISH APPLICATION. CONTRACTOR SHALL BE RESPONSIBLE TO INSPECT THE EXISTING FINISHED FLOOR CONDITION AND PATCH ALL EXPOSED SURFACES AS NEEDED TO ENSURE A TRUE SMOOTH AND LEVEL FLOOR FINISH FREE OF DIPS, WAVES, DEPRESSIONS, AND TELEGRAPHING OF THE LEVELING COMPOUND OR IMPERFECTIONS OF THE SLAB BELOW. ASSUME FLOOR PREP THAT MAY INCLUDE FLASH PATCHING OF EXISTING MATERIALS IN EACH ROOM. |
| 18 | 4" CONCRETE PAD | EXISTING 4" CONCRETE PAD TO BE REMOVED. CONCRETE SHALL BE LEVEL WITH EXISTING FLOOR. |
| 19 | LOCKERS | EXISTING LOCKERS TO REMAIN - PROTECT AS REQUIRED. |
| 20 | LOCKERS TO BE REMOVED | REMOVE AND DISPOSE OF EXISTING LOCKERS AS IDENTIFIED. |
| 21 | DOOR FRAME | SCRAPE PAINT FROM EXISTING DOOR FRAME. PREPARE FOR NEW PAINT APPLICATION. |

## ASBESTOS ABATEMENT NOTES

1. ALL ASBESTOS ABATEMENT WORK SHALL CONFORM TO ALL APPLICABLE CODE REQUIREMENTS ALONG WITH SPECIFICATION SECTION 028200 AND INDUSTRIAL CODE RULE 56.
2. MATERIALS TO BE REMOVED ARE ASSUMED TO CONTAIN THE PRESENCE OF ASBESTOS AND ARE SUBJECT TO VERIFICATION PRIOR TO CONSTRUCTION:
   - PIPE FITTINGS
   - PIPE INSULATION
3. THE CONTRACTOR SHALL BE RESPONSIBLE TO PERFORM PERSONAL AIR MONITORING ON ITS EMPLOYEES IN ACCORDANCE WITH OSHA REGULATIONS.
4. THIRD PARTY PROJECT MONITORING AND AIR SAMPLING SHALL BE CONDUCTED BY A CONSULTANT FIRM HIRED DIRECTLY BY THE OWNER.
5. THE CONTRACTOR SHALL BE RESPONSIBLE TO FILE FOR ALL PERMITS AND NOTIFY ALL REGULATORY AGENCIES AS REQUIRED FOR THE WORK AND PAY ALL FEES ASSOCIATED WITH SUCH.
6. UPON COMPLETION OF THE DEMOLITION WORK, THE CONTRACTOR SHALL SUBMIT COPIES OF ALL WASTE MANIFEST AND LANDFILL RECEIPTS TO THE ARCHITECT AS PART OF THE REQUIRED CLOSEOUT DOCUMENTS.
7. ALL OPENINGS AND PENETRATIONS INCLUDING BUT NOT LIMITED TO WINDOWS, DOORS, DUCTS, LOUVERS AND GRILLES SHALL BE COVERED WITH A MINIMUM OF TWO (2) LAYERS OF 6 MIL PLASTIC.
8. REFER TO SPECIFICATION SECTION 028000 FOR SPECIFIC ABATEMENT PROCEDURES.

## LEAD ABATEMENT NOTES


1. ALL LEAD ABATEMENT WORK SHALL CONFORM TO ALL APPLICABLE CODE REQUIREMENTS ALONG WITH SPECIFICATION SECTION 028200 AND INDUSTRIAL CODE RULE 56.
2. THE CONTRACTOR SHALL BE RESPONSIBLE TO FILE FOR ALL PERMITS AND NOTIFY ALL REGULATORY AGENCIES AS REQUIRED FOR THE WORK AND PAY ALL FEES ASSOCIATED WITH SUCH, AND KEEP REQUIRED POSTINGS AT SITE.
3. UPON COMPLETION OF THE DEMOLITION WORK, THE CONTRACTOR SHALL SUBMIT COPIES OF ALL WASTE MANIFEST AND LANDFILL RECEIPTS TO THE ARCHITECT AS PART OF THE REQUIRED CLOSEOUT DOCUMENTS.
4. ALL MATERIALS ASSOCIATED WITH PROJECT HAVE BEEN TESTED FOR THE PRESENCE OF LEAD. THE FOLLOWING HAS BEEN FOUND TO BE ASSUMED CONTAINING LEAD AND SHALL BE ABATED IF AFFECTED BY THE PROPOSED WORK:

## DEMOLITION LEGEND

| | | | |
|---|---|---|---|
| ROOM | INDICATES ROOM NAME FOR WORK IN CONTRACT | | INDICATES CERAMIC FLOOR TILE FOR REMOVAL |
| 11 | KEYED DEMOLITION NOTE INDICATOR | S | STACKED LOCKERS TOTAL #: 357 LOCKERS |
| FD | FLOOR DRAIN | S | REMOVED LOCKERS |
| | INDICATES EXISTING PAINTED CONCRETE FLOOR FINISH FOR REMOVAL | | EXISTING DOOR TO REMAIN |

## GENERAL DEMOLITION NOTES

1. DEMOLITION WORK SHALL BE IN COMPLIANCE WITH ALL STATE EDUCATION DEPARTMENT STANDARDS, ALL N.Y.S. AND TOWN APPLICABLE BUILDING CODES, AND LIFE AND SAFETY REGULATIONS.
2. ALL CONTRACTORS SHALL OBEY ALL CODES, STATUES, AND LAWS AS APPLICABLE TO DEMOLITION WORK IN AN OCCUPIED BUILDING AND FOR REMOVAL OF MATERIALS SAFELY FROM THE SITE, INCLUDING ALL OSHA REGULATIONS.
3. THE GENERAL CONTRACTOR SHALL PROTECT ALL PORTIONS OF THE EXISTING BUILDING FROM DUST, WEATHER INCLEMENCY AND FREEZING TO PREVENT DAMAGE TO THE EXISTING STRUCTURE AND BUILDING CONTENTS.
4. ALL CONTRACTORS SHALL DISPOSE OF ALL UNWANTED MATERIALS AND OTHER DEMOLITION DEBRIS OFF SITE, IN ACCORDANCE WITH CONTRACT REQUIREMENTS AND ALL LAWS AND REGULATIONS.
5. ALL HOLES IN SLABS AND WALLS, INCLUDING FINAL PATCHING, ARE THE RESPONSIBILITY OF EACH CONTRACTOR FOR WHOM THE PENETRATIONS ARE REQUIRED, UON. HOLES THROUGH SLABS SHALL BE CORE DRILLED. WHERE CORE DRILLING IS NOT POSSIBLE, SLABS SHALL BE SAWCUT. PROVIDE REQUIRED FIRE-STOPPING PRIOR TO CONCEALING WORK.
6. ALL DEMOTION WORK SHALL BE PERFORMED BY CONTRACT 'G', UON. CONTRACT 'G' SHALL DEMOLISH ALL EXISTING CONSTRUCTION, INCLUDING, BUT LIMITED TO, FLOOR, WALL AND CEILING FINISHES, AS INDICATED, TO PROVIDED FINISHED CONSTRUCTION AS DESCRIBED IN THE CONTRACT DOCUMENTS, WHETHER OF NOT THE DEMOLITION IS SPECIFICALLY CALLED OUT.
7. CONTRACT 'E' SHALL MAINTAIN AND REROUTE ALL CIRCUITS SCHEDULED TO REMAIN.
8. CONTRACT "M" SHALL MAINTAIN AND REROUTE ALL HYDRONIC LINES AND CONTROL CIRCUITS SCHEDULED TO REMAIN.
9. BUILDING DIMENSIONS ARE APPROXIMATE. CONTRACTOR SHALL FIELD VERIFY ALL DIMENSIONS FOR QUANTITY TAKE-OFFS AND FABRICATION OF MATERIALS.
10. OVER-DEMOLITION SHALL BE ALLOWED, PROVIDED THAT ALL SURFACES SHALL BE REBUILT TO MATCH MATERIALS, STRUCTURAL INTEGRITY AND APPEARANCE OF THOSE WHICH WERE REMOVED, IN CONFORMANCE WITH CONTRACT DOCUMENTS AND AT NO ADDITIONAL COST TO THE DISTRICT, UPON ROOM PERIMETER WALLS TO REMAIN INTACT, U.O.N.
11. PATCH CONCRETE FLOOR SMOOTH, LEVEL AND FLUSH AT ALL REMOVED ELEMENTS. FIRE-STOP ALL PENETRATIONS.
12. CONTRACT "G" SHALL COORDINATE DEMOLITION WORK WITH ALL ARCHITECTURAL, HVAC, ELECTRICAL TRADES, AND ROOM FINISH DRAWINGS.
13. REMOVE ALL EXISTING FINISHES SCHEDULED TO BE REMOVED PRIOR TO THE PROPER APPLICATION OF FINISHES TO A POINT WHERE WORKABLE SUBSTRATES OR UNDAMAGED ADJACENT FINISHES ARE REACHED, IN ACCORDANCE WITH MANUFACTURER'S RECOMMENDED GUIDELINES AND INSTRUCTIONS.
14. STORE ALL MATERIALS TO BE REUSED SAFELY ON-SITE. TURN OVER ALL MATERIALS TO BE SAVED, BUT NOT REUSED, IN LOCATION PREDETERMINED AND/OR AS DIRECTED BY THE DISTRICT.
15. CONTRACTOR SHALL REMOVE AND DISPOSE OF ALL UNWANTED MATERIALS AND OTHER DEMOLITION DEBRIS OFF-SITE, IN ACCORDANCE WITH CONTRACT REQUIREMENTS AND ALL APPLICABLE CODES, STATUTES AND LAWS.
16. PROVIDE TEMPORARY SUPPORT DURING DEMOLITION AT ALL LOCATIONS WHERE EXISTING PARTITIONS AND STRUCTURE ARE TO BE REMOVED.
17. CONTRACTOR'S ACCESS SHALL BE AS INDICATED IN THE CONTRACT DOCUMENTS, SUBJECT TO THE ACCEPTANCE OF THE OWNER AND CONSTRUCTION MANAGER. THE CONTRACTOR SHALL ADEQUATELY PROTECT ALL EXISTING FINISHES SCHEDULED TO REMAIN ALONG THE ACCESS ROUTE AND ADJOINING SURFACES OUTSIDE THE CONTRACTOR OR SCOPE-OF-WORK, FROM DAMAGE DURING THE PROJECT DURATION. THE CONTRACTOR SHALL BE RESPONSIBLE TO RESTORE EXISTING CONDITIONS AND/OR FINISHES AS DAMAGED DURING CONSTRUCTION, INCLUDING, BUT NOT LIMITED TO, PATCHING AND PAINTING AS REQUIRED AND DEEMED NECESSARY BY THE ARCHITECT, AT NO ADDITIONAL COST TO OWNER.
18. REFER TO "M" DRAWINGS FOR DEMOLITION AND REMOVAL WORK UNDER CONTRACT "M".
19. REFER TO "E" DRAWINGS FOR DEMOLITION AND REMOVAL WORK UNDER CONTRACT "E".
20. GENERAL CONTRACTOR TO COORDINATE ALL CORE DRILLING AND TRENCHING WITH "M" AND "E" CONTRACTORS.
21. GENERAL CONTRACTOR SHALL CAREFULLY REMOVE AND TURN OVER TO THE DISTRICT ALL EXISTING LOOSE FURNITURE. THE CONTRACTOR SHALL COORDINATE THE FINAL LOCATION OF REMOVED ITEMS WITH THE DISTRICT PRIOR TO START OF NEW WORK. REMOVAL MAY INCLUDE DISPOSAL, AS DETERMINED BY THE DISTRICT.
22. THE "G" CONTRACTOR SHALL COORDINATE WITH THE "E" CONTRACTOR REGARDING THE REMOVAL AND DISPOSAL OF EXISTING ELECTRICAL RECEPTACLES.

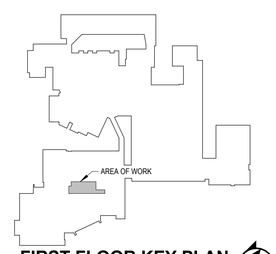


FIRST FLOOR KEY PLAN

SCALE: 1" = 160'-0"

PROJECT NORTH

H2M architects + engineers
1133 Westchester Avenue, Suite N-210
White Plains, NY 10605
914.358.5623 • www.h2m.com
NY Architecture & Landscape Architecture: No Certificate Required
NY Engineering Certificate of Authorization No.: 0018178

CONSULTANTS:

| MARK | DATE | DESCRIPTION |
|---|---|---|

REGISTERED ARCHITECT KATRINA PACHECO 041183 STATE OF NEW YORK

09/30/2029 Exp. Date

KATRINA N. PACHECO, R.A.

NY PROFESSIONAL ARCHITECT Lic. No. 041183

"IN ACCORDANCE WITH ARTICLE 145, SECTION 7209 OF THE NYS EDUCATION LAW, ALTERATION OF THIS DOCUMENT EXCEPT BY A LICENSED PROFESSIONAL IS ILLEGAL."

| DESIGNED BY: | DRAWN BY: | CHECKED BY: | REVIEWED BY: |
|---|---|---|---|
| M. LUCK | C. HENRY | S. MANDIC | K. PACHECO |

| PROJECT No: | DATE: | SCALE: |
|---|---|---|
| SMSD2508 | OCTOBER 2026 | AS SHOWN |

CLIENT

**SOMERS CENTRAL SCHOOL DISTRICT**

**VARIOUS UPGRADES AT SOMERS HIGH SCHOOL**

**120 PRIMROSE ST LINCOLNDALE, NY 10540**

**SED #: 66-21-01-06-0-003-023**

CONTRACT

**CONTRACT G GENERAL CONSTRUCTION**

STATUS

**FOR BID**


SHEET TITLE

**MALE LOCKER ROOM DEMOLITION PLANS, LEGENDS, AND NOTES**

DRAWING No.

**HS-AD 440.00**

X:\SI\SMSD (Somers School District)\SMSD2508 (SHS Phase 2-Various Upgrades)\02-BIM-CADD\Con-Docs\08 Architectural\Locker Rooms\SMSD2508_LockerRooms.rvt
11/9/2026 4:57:17 PM

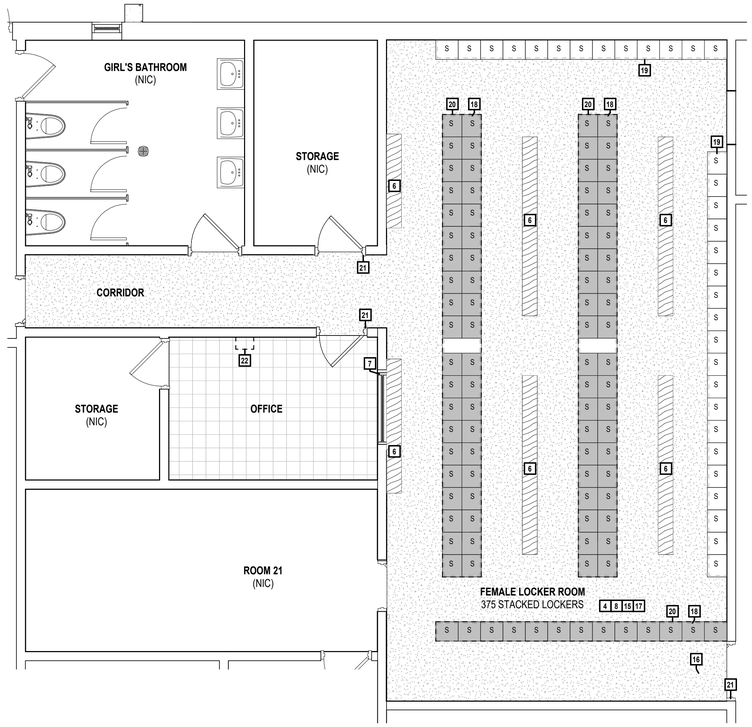


## 1 FEMALE LOCKER ROOM - DEMOLITION PLAN

SCALE: 1/4" = 1'-0"

PROJECT NORTH

## ASBESTOS ABATEMENT NOTES

1. ALL ASBESTOS ABATEMENT WORK SHALL CONFORM TO ALL APPLICABLE CODE REQUIREMENTS ALONG WITH SPECIFICATION SECTION 028200 AND INDUSTRIAL CODE RULE 56.
2. MATERIALS TO BE REMOVED ARE ASSUMED TO CONTAIN THE PRESENCE OF ASBESTOS AND ARE SUBJECT TO VERIFICATION PRIOR TO CONSTRUCTION:
   - PIPE FITTINGS
   - PIPE INSULATION
3. THE CONTRACTOR SHALL BE RESPONSIBLE TO PERFORM PERSONAL AIR MONITORING ON ITS EMPLOYEES IN ACCORDANCE WITH OSHA REGULATIONS.
4. THIRD PARTY PROJECT MONITORING AND AIR SAMPLING SHALL BE CONDUCTED BY A CONSULTANT FIRM HIRED DIRECTLY BY THE OWNER.
5. THE CONTRACTOR SHALL BE RESPONSIBLE TO FILE FOR ALL PERMITS AND NOTIFY ALL REGULATORY AGENCIES AS REQUIRED FOR THE WORK AND PAY ALL FEES ASSOCIATED WITH SUCH.
6. UPON COMPLETION OF THE DEMOLITION WORK, THE CONTRACTOR SHALL SUBMIT COPIES OF ALL WASTE MANIFEST AND LANDFILL RECEIPTS TO THE ARCHITECT AS PART OF THE REQUIRED CLOSEOUT DOCUMENTS.
7. ALL OPENINGS AND PENETRATIONS INCLUDING BUT NOT LIMITED TO WINDOWS, DOORS, DUCTS, LOUVERS AND GRILLES SHALL BE COVERED WITH A MINIMUM OF TWO (2) LAYERS OF 6 MIL PLASTIC.
8. REFER TO SPECIFICATION SECTION 028000 FOR SPECIFIC ABATEMENT PROCEDURES.

## LEAD ABATEMENT NOTES

1. ALL LEAD ABATEMENT WORK SHALL CONFORM TO ALL APPLICABLE CODE REQUIREMENTS ALONG WITH SPECIFICATION SECTION 028200 AND INDUSTRIAL CODE RULE 56.
2. THE CONTRACTOR SHALL BE RESPONSIBLE TO FILE FOR ALL PERMITS AND NOTIFY ALL REGULATORY AGENCIES AS REQUIRED FOR THE WORK AND PAY ALL FEES ASSOCIATED WITH SUCH, AND KEEP REQUIRED POSTINGS AT SITE.
3. UPON COMPLETION OF THE DEMOLITION WORK, THE CONTRACTOR SHALL SUBMIT COPIES OF ALL WASTE MANIFEST AND LANDFILL RECEIPTS TO THE ARCHITECT AS PART OF THE REQUIRED CLOSEOUT DOCUMENTS.
4. ALL MATERIALS ASSOCIATED WITH PROJECT HAVE BEEN TESTED FOR THE PRESENCE OF LEAD. THE FOLLOWING HAS BEEN FOUND TO BE ASSUMED CONTAINING LEAD AND SHALL BE ABATED IF AFFECTED BY THE PROPOSED WORK:

## PCB NOTES

1. ALL AREAS SCHEDULED TO BE DISTURBED OR DEMOLISHED DURING CONSTRUCTION UNDER THE SCOPE OF WORK OF THIS PROJECT HAVE BEEN TESTED FOR PCB CONTENT. THE FOLLOWING HAS BEEN FOUND TO BE ASSUMED ASBESTOS AND SHALL BE ABATED IF AFFECTED BY THE PROPOSED WORK:

## DEMOLITION NOTES

| | | |
|---|---|---|
| 4 | WALL MOUNTED FIXTURES | CAREFULLY REMOVE AND STORE ALL EXISTING WALL MOUNTED ITEMS U.N.O, STORE FOR REINSTALLATION, OR RETURN TO OWNER. THESE INCLUDE, BUT ARE NOT LIMITED TO: SIGNAGE, ARTWORK, HOOKS, CLOCK, CARD READERS, FIRE ALARMS & PA SYSTEM, AND ALL DEVICES USED TO SECURE THESE ITEMS IN PLACE.<br><br>PREPARE ALL WALLS TO RECEIVE NEW FINISHES INCLUDING FILLING HOLES, REPAIRING CRACKS IN EXISTING WALLS, SANDING, AND PREPARING ALL SURFACES FOR A NEW TILE FINISH. PATCH AND PAINT ANY UNUSED HOLES PRIOR TO COMPLETION OF THE PROJECT. |
| 6 | BENCH | EXISTING BENCH TO BE REMOVED AND STORED DURING FLOORING WORK. PREPARE BENCH SURFACE AND PEDESTALS FOR NEW PAINT APPLICATION. |
| 7 | WINDOW FRAME | SCRAPE PAINT FROM EXISTING OFFICE WINDOW FRAME. PREPARE FRAME FOR NEW PAINT APPLICATION. |
| 8 | WALL TILE AND BASE | REMOVE AND DISPOSE OF EXISTING WALL TILE AND WALL BASE. SCRAPE PAINT FROM WALLS. |
| 15 | FLOOR DRAIN COVER | REMOVE AND DISPOSE OF EXISTING FLOOR DRAIN COVER. VERIFY LOCATION IN FIELD. |
| 16 | DOOR LEAF AND HARDWARE | REMOVE AND DISPOSE OF EXISTING DOOR LEAF AND HARDWARE. |
| 17 | CONCRETE FLOOR FINISH | EXSITING PAINTED CONCRETE FLOOR FINISH TO BE SCRAPED AND PREPARED FOR NEW FLOOR FINISH APPLICATION. CONTRACTOR SHALL BE RESPONSIBLE TO INSPECT THE EXISTING FINISHED FLOOR CONDITION AND PATCH ALL EXPOSED SURFACES AS NEEDED TO ENSURE A TRUE SMOOTH AND LEVEL FLOOR FINISH FREE OF DIPS, WAVES, DEPRESSIONS, AND TELEGRAPHING OF THE LEVELING COMPOUND OR IMPERFECTIONS OF THE SLAB BELOW. ASSUME FLOOR PREP THAT MAY INCLUDE FLASH PATCHING OF EXISTING MATERIALS IN EACH ROOM. |
| 18 | 4" CONCRETE PAD | EXISTING 4" CONCRETE PAD TO BE REMOVED. CONCRETE SHALL BE LEVEL WITH EXISTING FLOOR. |
| 19 | LOCKERS | EXISTING LOCKERS TO REMAIN - PROTECT AS REQUIRED. |
| 20 | LOCKERS TO BE REMOVED | REMOVE AND DISPOSE OF EXISTING LOCKERS AS IDENTIFIED. |
| 21 | DOOR FRAME | SCRAPE PAINT FROM EXISTING DOOR FRAME. PREPARE FOR NEW PAINT APPLICATION. |
| 22 | CEILING GRILLE | REMOVE AND DISPOSE OF EXISTING CEILNG GRILLE. PREPARE FOR INSTALLATION OF NEW CEILING GRILLE. |

## DEMOLITION LEGEND

| | | | |
|---|---|---|---|
| ROOM | INDICATES ROOM NAME FOR WORK IN CONTRACT | | INDICATES VCT FLOOR FINISH FOR WORK IN CONTRACT |
| 11 | KEYED DEMOLITION NOTE INDICATOR | S | STACKED LOCKERS TOTAL #: 363 LOCKERS |
| FD | FLOOR DRAIN | S | REMOVED LOCKERS |
| | INDICATES EXISTING PAINTED CONCRETE FLOOR FINISH FOR REMOVAL | | EXISTING DOOR TO REMAIN |

## GENERAL DEMOLITION NOTES

1. DEMOLITION WORK SHALL BE IN COMPLIANCE WITH ALL STATE EDUCATION DEPARTMENT STANDARDS, ALL N.Y.S. AND TOWN APPLICABLE BUILDING CODES, AND LIFE AND SAFETY REGULATIONS.
2. ALL CONTRACTORS SHALL OBEY ALL CODES, STATUES, AND LAWS AS APPLICABLE TO DEMOLITION WORK IN AN OCCUPIED BUILDING AND FOR REMOVAL OF MATERIALS SAFELY FROM THE SITE, INCLUDING ALL OSHA REGULATIONS.
3. THE GENERAL CONTRACTOR SHALL PROTECT ALL PORTIONS OF THE EXISTING BUILDING FROM DUST, WEATHER INCLEMENCY AND FREEZING TO PREVENT DAMAGE TO THE EXISTING STRUCTURE AND BUILDING CONTENTS.
4. ALL CONTRACTORS SHALL DISPOSE OF ALL UNWANTED MATERIALS AND OTHER DEMOLITION DEBRIS OFF SITE, IN ACCORDANCE WITH CONTRACT REQUIREMENTS AND ALL LAWS AND REGULATIONS.
5. ALL HOLES IN SLABS AND WALLS, INCLUDING FINAL PATCHING, ARE THE RESPONSIBILITY OF EACH CONTRACTOR FOR WHOM THE PENETRATIONS ARE REQUIRED, UON. HOLES THROUGH SLABS SHALL BE CORE DRILLED. WHERE CORE DRILLING IS NOT POSSIBLE, SLABS SHALL BE SAWCUT. PROVIDE REQUIRED FIRE-STOPPING PRIOR TO CONCEALING WORK.
6. ALL DEMOTION WORK SHALL BE PERFORMED BY CONTRACT 'G', UON. CONTRACT 'G' SHALL DEMOLISH ALL EXISTING CONSTRUCTION, INCLUDING, BUT LIMITED TO, FLOOR, WALL AND CEILING FINISHES, AS INDICATED, TO PROVIDED FINISHED CONSTRUCTION AS DESCRIBED IN THE CONTRACT DOCUMENTS, WHETHER OF NOT THE DEMOLITION IS SPECIFICALLY CALLED OUT.
7. CONTRACT 'E' SHALL MAINTAIN AND REROUTE ALL CIRCUITS SCHEDULED TO REMAIN.
8. CONTRACT "M" SHALL MAINTAIN AND REROUTE ALL HYDRONIC LINES AND CONTROL CIRCUITS SCHEDULED TO REMAIN.
9. BUILDING DIMENSIONS ARE APPROXIMATE. CONTRACTOR SHALL FIELD VERIFY ALL DIMENSIONS FOR QUANTITY TAKE-OFFS AND FABRICATION OF MATERIALS.
10. OVER-DEMOLITION SHALL BE ALLOWED, PROVIDED THAT ALL SURFACES SHALL BE REBUILT TO MATCH MATERIALS, STRUCTURAL INTEGRITY AND APPEARANCE OF THOSE WHICH WERE REMOVED, IN CONFORMANCE WITH CONTRACT DOCUMENTS AND AT NO ADDITIONAL COST TO THE DISTRICT, UPON ROOM PERIMETER WALLS TO REMAIN INTACT, U.O.N.
11. PATCH CONCRETE FLOOR SMOOTH, LEVEL AND FLUSH AT ALL REMOVED ELEMENTS. FIRE-STOP ALL PENETRATIONS.
12. CONTRACT "G" SHALL COORDINATE DEMOLITION WORK WITH ALL ARCHITECTURAL, HVAC, ELECTRICAL TRADES, AND ROOM FINISH DRAWINGS.
13. REMOVE ALL EXISTING FINISHES SCHEDULED TO BE REMOVED PRIOR TO THE PROPER APPLICATION OF FINISHES TO A POINT WHERE WORKABLE SUBSTRATES OR UNDAMAGED ADJACENT FINISHES ARE REACHED, IN ACCORDANCE WITH MANUFACTURER'S RECOMMENDED GUIDELINES AND INSTRUCTIONS.
14. STORE ALL MATERIALS TO BE REUSED SAFELY ON-SITE. TURN OVER ALL MATERIALS TO BE SAVED, BUT NOT REUSED, IN LOCATION PREDETERMINED AND/OR AS DIRECTED BY THE DISTRICT.
15. CONTRACTOR SHALL REMOVE AND DISPOSE OF ALL UNWANTED MATERIALS AND OTHER DEMOLITION DEBRIS OFF-SITE, IN ACCORDANCE WITH CONTRACT REQUIREMENTS AND ALL APPLICABLE CODES, STATUTES AND LAWS.
16. PROVIDE TEMPORARY SUPPORT DURING DEMOLITION AT ALL LOCATIONS WHERE EXISTING PARTITIONS AND STRUCTURE ARE TO BE REMOVED.
17. CONTRACTOR'S ACCESS SHALL BE AS INDICATED IN THE CONTRACT DOCUMENTS, SUBJECT TO THE ACCEPTANCE OF THE OWNER AND CONSTRUCTION MANAGER. THE CONTRACTOR SHALL ADEQUATELY PROTECT ALL EXISTING FINISHES SCHEDULED TO REMAIN ALONG THE ACCESS ROUTE AND ADJOINING SURFACES OUTSIDE THE CONTRACTOR OR SCOPE-OF-WORK, FROM DAMAGE DURING THE PROJECT DURATION. THE CONTRACTOR SHALL BE RESPONSIBLE TO RESTORE EXISTING CONDITIONS AND/OR FINISHES AS DAMAGED DURING CONSTRUCTION, INCLUDING, BUT NOT LIMITED TO, PATCHING AND PAINTING AS REQUIRED AND DEEMED NECESSARY BY THE ARCHITECT, AT NO ADDITIONAL COST TO OWNER.
18. REFER TO "M" DRAWINGS FOR DEMOLITION AND REMOVAL WORK UNDER CONTRACT "M".
19. REFER TO "E" DRAWINGS FOR DEMOLITION AND REMOVAL WORK UNDER CONTRACT "E".
20. GENERAL CONTRACTOR TO COORDINATE ALL CORE DRILLING AND TRENCHING WITH "M" AND "E" CONTRACTORS.
21. GENERAL CONTRACTOR SHALL CAREFULLY REMOVE AND TURN OVER TO THE DISTRICT ALL EXISTING LOOSE FURNITURE. THE CONTRACTOR SHALL COORDINATE THE FINAL LOCATION OF REMOVED ITEMS WITH THE DISTRICT PRIOR TO START OF NEW WORK. REMOVAL MAY INCLUDE DISPOSAL, AS DETERMINED BY THE DISTRICT.
22. THE "G" CONTRACTOR SHALL COORDINATE WITH THE "E" CONTRACTOR REGARDING THE REMOVAL AND DISPOSAL OF EXISTING ELECTRICAL RECEPTACLES.




## FIRST FLOOR KEY PLAN

SCALE: 1" = 160'-0"

PROJECT NORTH

H2M architects + engineers
1133 Westchester Avenue, Suite N-210
White Plains, NY 10605
914.358.5623 • www.h2m.com
NY Architecture & Landscape Architecture: No Certificate Required
NY Engineering Certificate of Authorization No.: 0018178

CONSULTANTS:

| MARK | DATE | DESCRIPTION |
|---|---|---|

REGISTERED ARCHITECT KATRINA PACHECO 041183 STATE OF NEW YORK

09/30/2029
KATRINA N. PACHECO, R.A.
NY PROFESSIONAL ARCHITECT Lic. No. 041183 — Exp. Date

"IN ACCORDANCE WITH ARTICLE 145, SECTION 7209 OF THE NYS EDUCATION LAW, ALTERATION OF THIS DOCUMENT EXCEPT BY A LICENSED PROFESSIONAL IS ILLEGAL."

| DESIGNED BY: | DRAWN BY: | CHECKED BY: | REVIEWED BY: |
|---|---|---|---|
| M. LUCK | C. HENRY | S. MANDIC | K. PACHECO |

| PROJECT No: | DATE: | SCALE: |
|---|---|---|
| SMSD2508 | OCTOBER 2026 | AS SHOWN |

CLIENT

**SOMERS CENTRAL SCHOOL DISTRICT**

**VARIOUS UPGRADES AT SOMERS HIGH SCHOOL**

**120 PRIMROSE ST**
**LINCOLNDALE, NY 10540**

**SED #: 66-21-01-06-0-003-023**

CONTRACT

**CONTRACT G**
**GENERAL CONSTRUCTION**

STATUS

**FOR BID**

SHEET TITLE


**FEMALE LOCKER ROOM DEMOLITION PLANS, LEGENDS, AND NOTES**

DRAWING No.

**HS-AD 441.00**

X:\SMSD (Somers School District)\SMSD2508 (SHS Phase 2-Various Upgrades)\02-BIM-CADD\Con-Docs\08 Architectural\Locker Rooms\SMSD2508_LockerRooms.rvt


11/9/2026 4:54:41 PM

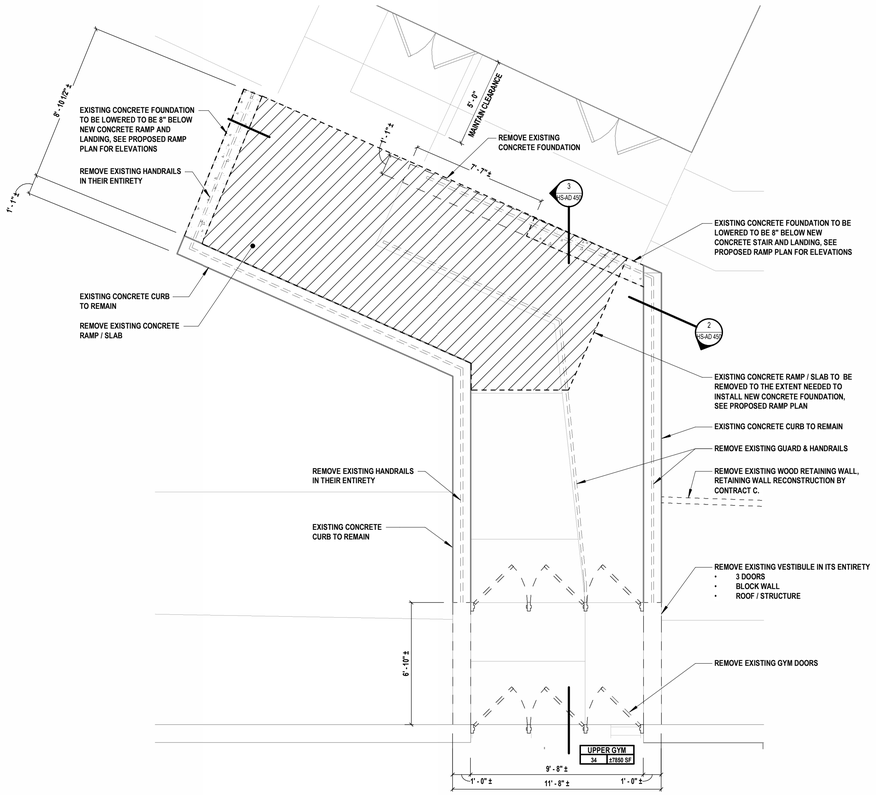


## 1 EXTERIOR GYM RAMP - DEMOLITION PLAN - ALTERNATE


SCALE: 1/4" = 1'-0"

PROJECT NORTH

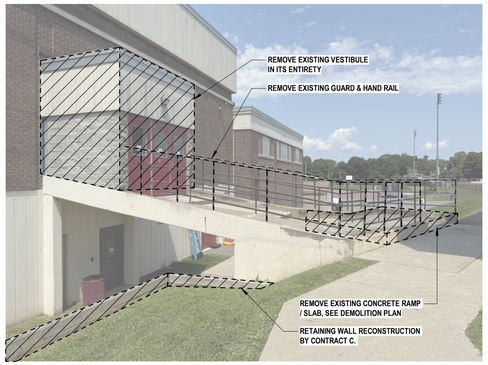



## 4 GYM RAMP - EXISTING CONDITION (EAST) - ALTERNATE

N.T.S.

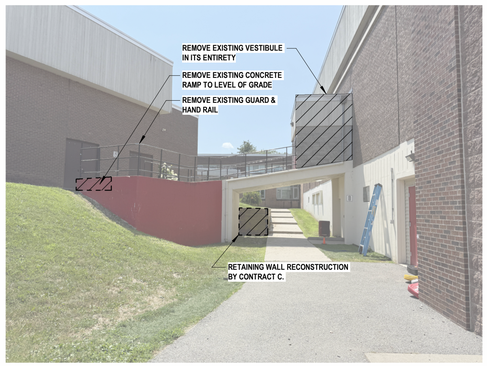



## 5 GYM RAMP - EXISTING CONDITIONS (WEST) - ALTERNATE

N.T.S.

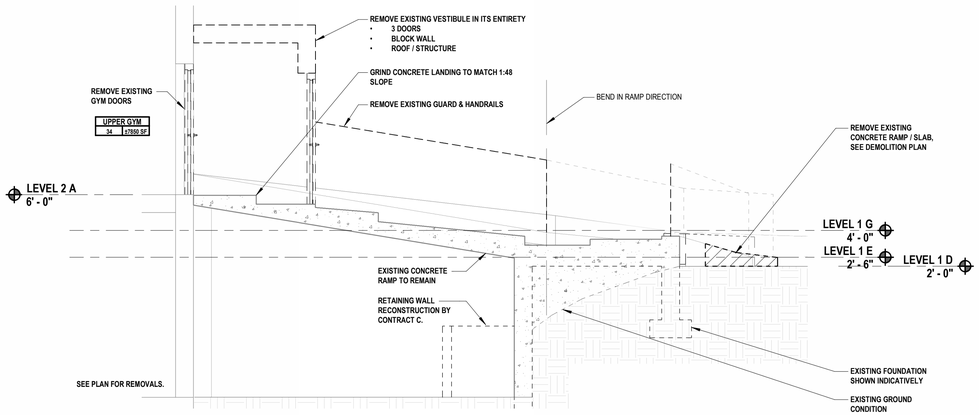



## 3 EXTERIOR GYM RAMP - DEMOLITION SECTION A - ALTERNATE

SCALE: 1/4" = 1'-0"

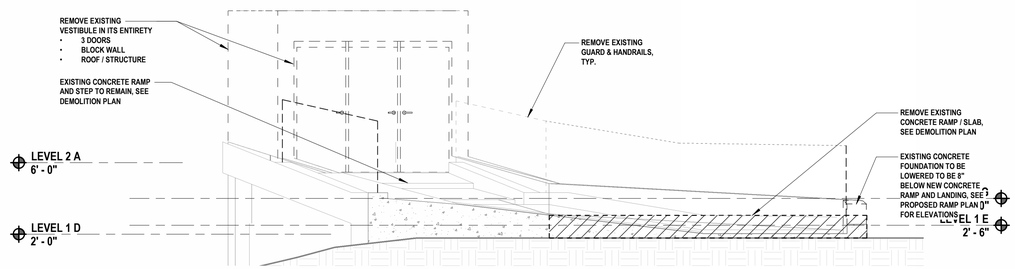


## 2 EXTERIOR GYM RAMP - DEMOLITION SECTION B - ALTERNATE

SCALE: 1/4" = 1'-0"

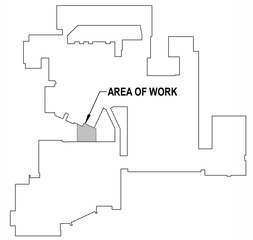


## SECOND FLOOR KEY PLAN

SCALE: 1" = 160'-0"

PROJECT NORTH

## GENERAL DEMOLITION NOTES - ALTERNATE

1. DEMOLITION WORK SHALL BE IN COMPLIANCE WITH ALL STATE EDUCATION DEPARTMENT STANDARDS, ALL N.Y.S. AND TOWN APPLICABLE BUILDING CODES, AND LIFE AND SAFETY REGULATIONS.
2. ALL CONTRACTORS SHALL OBEY ALL CODES, STATUES, AND LAWS AS APPLICABLE TO DEMOLITION WORK IN AN OCCUPIED BUILDING AND FOR REMOVAL OF MATERIALS SAFELY FROM THE SITE, INCLUDING ALL OSHA REGULATIONS.
3. THE GENERAL CONTRACTOR SHALL PROTECT ALL PORTIONS OF THE EXISTING BUILDING FROM DUST, WEATHER INCLEMENCY AND FREEZING TO PREVENT DAMAGE TO THE EXISTING STRUCTURE AND BUILDING CONTENTS.
4. ALL CONTRACTORS SHALL DISPOSE OF ALL UNWANTED MATERIALS AND OTHER DEMOLITION DEBRIS OFF SITE, IN ACCORDANCE WITH CONTRACT REQUIREMENTS AND ALL LAWS AND REGULATIONS.
5. ALL HOLES IN SLABS AND WALLS, INCLUDING FINAL PATCHING, ARE THE RESPONSIBILITY OF EACH CONTRACTOR FOR WHOM THE PENETRATIONS ARE REQUIRED, UON. HOLES THROUGH SLABS SHALL BE CORE DRILLED. WHERE CORE DRILLING IS NOT POSSIBLE, SLABS SHALL BE SAWCUT. PROVIDE REQUIRED FIRE-STOPPING PRIOR TO CONCEALING WORK.
6. ALL DEMOLITION WORK SHALL BE PERFORMED BY CONTRACT 'G', UON. CONTRACT 'G' SHALL DEMOLISH ALL EXISTING CONSTRUCTION, INCLUDING, BUT LIMITED TO, FLOOR, WALL AND CEILING FINISHES, AS INDICATED, TO PROVIDED FINISHED CONSTRUCTION AS DESCRIBED IN THE CONTRACT DOCUMENTS, WHETHER OF NOT THE DEMOLITION IS SPECIFICALLY CALLED OUT.
7. CONTRACT 'E' SHALL MAINTAIN AND REROUTE ALL CIRCUITS SCHEDULED TO REMAIN.
8. BUILDING DIMENSIONS ARE APPROXIMATE. CONTRACTOR SHALL FIELD VERIFY ALL DIMENSIONS FOR QUANTITY TAKE-OFFS AND FABRICATION OF MATERIALS.
9. OVER-DEMOLITION SHALL BE ALLOWED, PROVIDED THAT ALL SURFACES SHALL BE REBUILT TO MATCH MATERIALS, STRUCTURAL INTEGRITY AND APPEARANCE OF THOSE WHICH WERE REMOVED, IN CONFORMANCE WITH CONTRACT DOCUMENTS AND AT NO ADDITIONAL COST TO THE DISTRICT, UPON ROOM PERIMETER WALLS TO REMAIN INTACT, U.O.N.
10. PATCH CONCRETE FLOOR SMOOTH, LEVEL AND FLUSH AT ALL REMOVED ELEMENTS. FIRE-STOP ALL PENETRATIONS.
11. REMOVE ALL EXISTING FINISHES SCHEDULED TO BE REMOVED PRIOR TO THE PROPER APPLICATION OF FINISHES TO A POINT WHERE WORKABLE SUBSTRATES OR UNDAMAGED ADJACENT FINISHES ARE REACHED, IN ACCORDANCE WITH MANUFACTURER'S RECOMMENDED GUIDELINES AND INSTRUCTIONS.
12. STORE ALL MATERIALS TO BE REUSED SAFELY ON-SITE. TURN OVER ALL MATERIALS TO BE SAVED, BUT NOT REUSED, IN LOCATION PREDETERMINED AND/OR AS DIRECTED BY THE DISTRICT.
13. CONTRACTOR SHALL REMOVE AND DISPOSE OF ALL UNWANTED MATERIALS AND OTHER DEMOLITION DEBRIS OFF-SITE, IN ACCORDANCE WITH CONTRACT REQUIREMENTS AND ALL APPLICABLE CODES, STATUTES AND LAWS.
14. PROVIDE TEMPORARY SUPPORT DURING DEMOLITION AT ALL LOCATIONS WHERE EXISTING PARTITIONS AND STRUCTURE ARE TO BE REMOVED.
15. CONTRACTOR'S ACCESS SHALL BE AS INDICATED IN THE CONTRACT DOCUMENTS, SUBJECT TO THE ACCEPTANCE OF THE OWNER AND CONSTRUCTION MANAGER. THE CONTRACTOR SHALL ADEQUATELY PROTECT ALL EXISTING FINISHES SCHEDULED TO REMAIN ALONG THE ACCESS ROUTE AND ADJOINING SURFACES OUTSIDE THE CONTRACTOR OR SCOPE-OF-WORK, FROM DAMAGE DURING THE PROJECT DURATION. THE CONTRACTOR SHALL BE RESPONSIBLE TO RESTORE EXISTING CONDITIONS AND/OR FINISHES AS DAMAGED DURING CONSTRUCTION, INCLUDING, BUT NOT LIMITED TO, PATCHING AND PAINTING AS REQUIRED AND DEEMED NECESSARY BY THE ARCHITECT, AT NO ADDITIONAL COST TO OWNER.
16. REFER TO "E" DRAWINGS FOR DEMOLITION AND REMOVAL WORK UNDER CONTRACT "E".
17. GENERAL CONTRACTOR TO COORDINATE ALL CORE DRILLING AND TRENCHING WITH "E" CONTRACTORS.

H2M architects + engineers
1133 Westchester Avenue, Suite N-210
White Plains, NY 10605
914.358.5623 • www.h2m.com
NY Architecture & Landscape Architecture: No Certificate Required
NY Engineering Certificate of Authorization No.: 0018178

CONSULTANTS:

| MARK | DATE | DESCRIPTION |
|---|---|---|
| | | |

REGISTERED ARCHITECT KATRINA PACHECO 041183 STATE OF NEW YORK

09/30/2029
Exp. Date

KATRINA N. PACHECO, R.A.
NY PROFESSIONAL ARCHITECT Lic. No. 041183

"IN ACCORDANCE WITH ARTICLE 145, SECTION 7209 OF THE NYS EDUCATION LAW, ALTERATION OF THIS DOCUMENT EXCEPT BY A LICENSED PROFESSIONAL IS ILLEGAL."

| DESIGNED BY: | DRAWN BY: | CHECKED BY: | REVIEWED BY: |
|---|---|---|---|
| C. HENRY | C. HENRY | S. MANDIC | K. PACHECO |

| PROJECT No: | DATE: | SCALE: |
|---|---|---|
| SMSD2508 | OCTOBER 2026 | AS SHOWN |

CLIENT

**SOMERS CENTRAL SCHOOL DISTRICT**

**VARIOUS UPGRADES AT SOMERS HIGH SCHOOL**

**120 PRIMROSE ST**
**LINCOLNDALE, NY 10540**

**SED #: 66-21-01-06-0-003-023**

CONTRACT

**CONTRACT G**
**GENERAL CONSTRUCTION**

STATUS

**FOR BID**

SHEET TITLE

**GYM EXTERIOR RAMP DEMOLITION PLAN ALTERNATE**

DRAWING No.

# HS-AD 450.00

C:\Users\APappas\Documents_Revit Backups\SMSD2508_Central25_A_apappas.rvt
10/30/2025 12:16:37 PM

## CONTRACT G SCOPE


| | | |
|---|---|---|
| 21 | DUCT PENETRATION | EXISTING DUCT PENETRATION, PROTECT IN PLACE. |

## LEGEND

| | |
|---|---|
| ROOM 000 SF — INDICATES ROOM DESIGNATION TAGS | A — WINDOW OR GLAZING REPLACEMENT. REFER TO DOOR AND WINDOW SCHEDULE. |
| INDICATES SPOT ELEVATIONS AT LEVEL CHANGES | # — DOOR AND/OR DOOR REPLACEMENT. |

## FLOORING LEGEND


| | |
|---|---|
| | NEW EPOXY FLOORING AND WALL BASE IN THE AREA INDICATED |

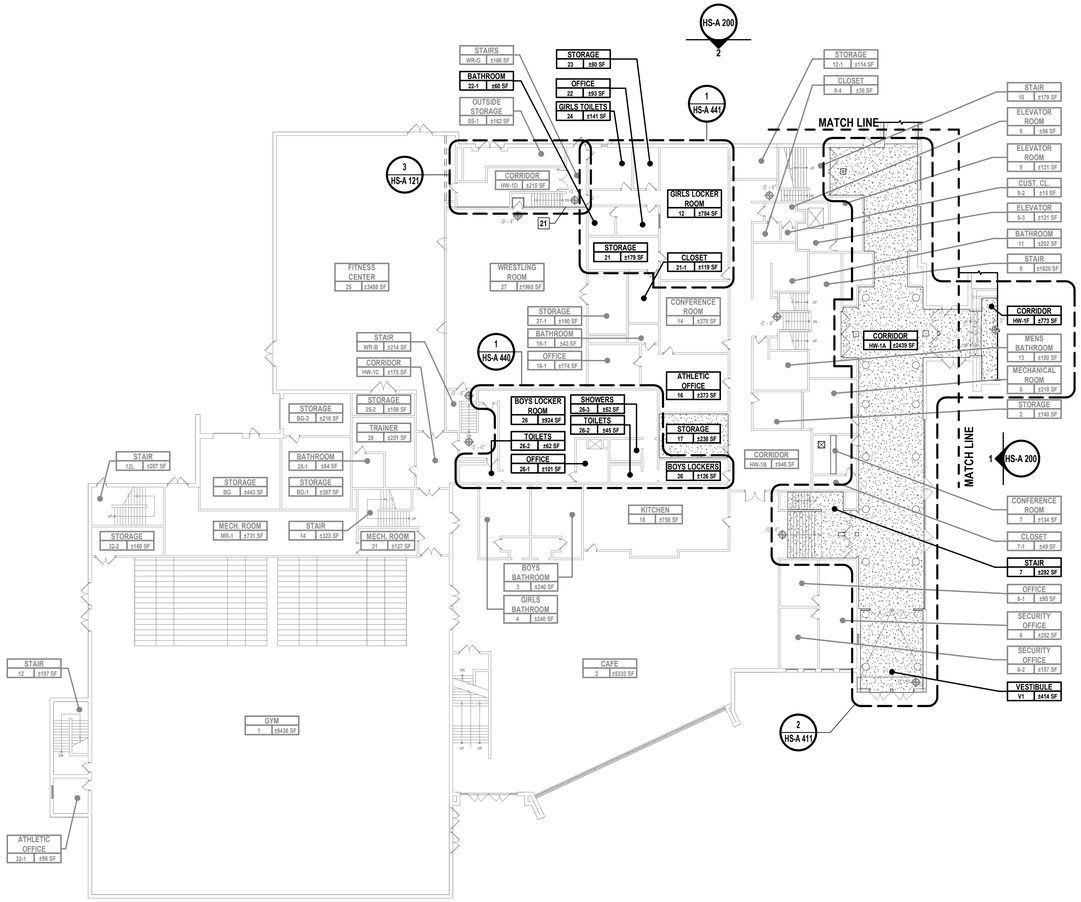


## 1 FIRST FLOOR CONSTRUCTION PLAN - AREA A

SCALE: 1" = 20'-0"


PROJECT NORTH

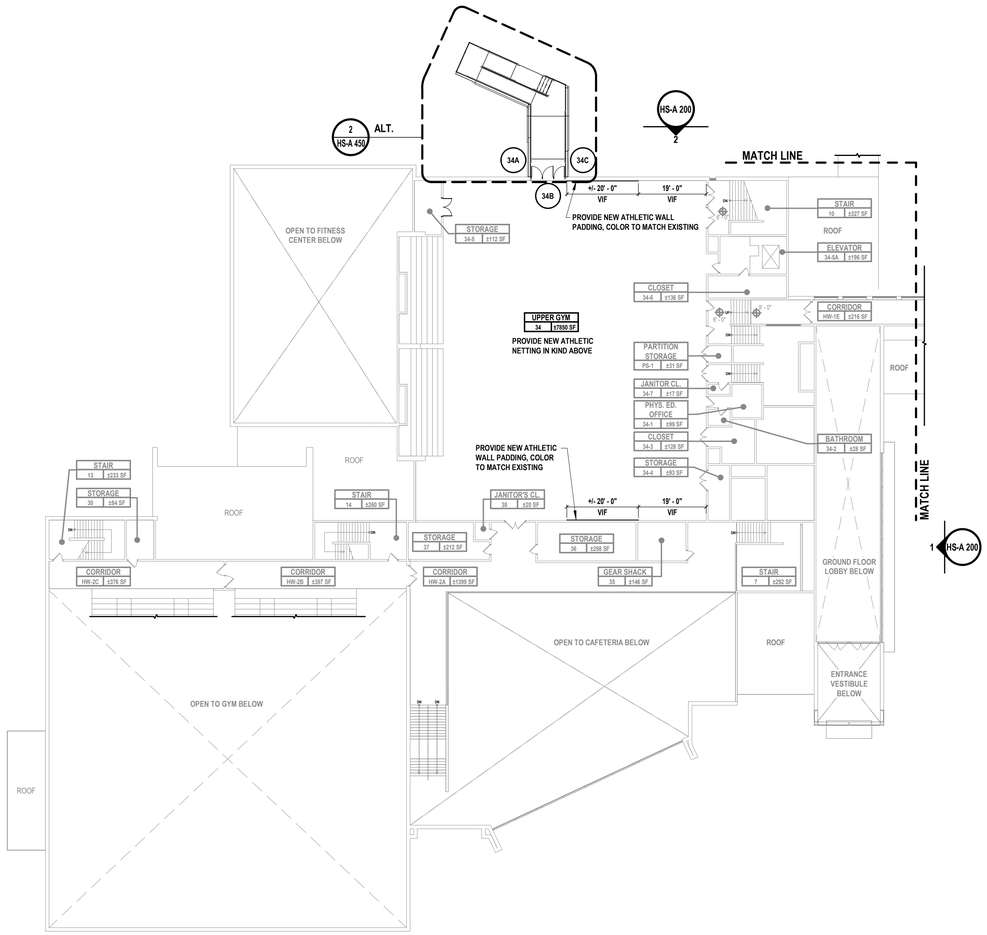


## 2 SECOND FLOOR CONSTRUCTION PLAN - AREA A

SCALE: 1" = 20'-0"

PROJECT NORTH

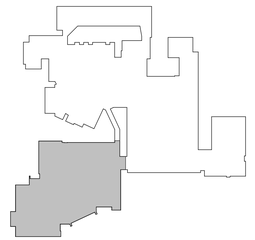

## AREA A - KEY PLAN

SCALE: 1" = 160'-0"

PROJECT NORTH


H2M architects + engineers

1133 Westchester Avenue, Suite N-210
White Plains, NY 10605
914.358.5623 • www.h2m.com
NY Architecture & Landscape Architecture: No Certificate Required
NY Engineering Certificate of Authorization No.: 0018178


CONSULTANTS:

| MARK | DATE | DESCRIPTION |
|---|---|---|
| | | |

REGISTERED ARCHITECT KATRINA PACHECO 041183 STATE OF NEW YORK

09/30/2029
Exp. Date

KATRINA N. PACHECO, R.A.
NY PROFESSIONAL ARCHITECT LIC. No. 041183

"IN ACCORDANCE WITH ARTICLE 145, SECTION 7209 OF THE NYS EDUCATION LAW, ALTERATION OF THIS DOCUMENT EXCEPT BY A LICENSED PROFESSIONAL IS ILLEGAL."

| DESIGNED BY: | DRAWN BY: | CHECKED BY: | REVIEWED BY: |
|---|---|---|---|
| L. RAUSCHER | L. RAUSCHER | S. MANDIC | K. PACHECO |

| PROJECT No: | DATE: | SCALE: |
|---|---|---|
| SMSD2508 | OCTOBER 2026 | AS SHOWN |

CLIENT

**SOMERS CENTRAL SCHOOL DISTRICT**

**VARIOUS UPGRADES AT SOMERS HIGH SCHOOL**

**120 PRIMROSE ST**
**LINCOLNDALE, NY 10540**

**SED #: 66-21-01-06-0-003-023**

CONTRACT

**CONTRACT G**
**GENERAL CONSTRUCTION**

STATUS

**FOR BID**

SHEET TITLE


**FIRST & SECOND FLOOR CONSTRUCTION PLAN - AREA A**

DRAWING No.


**HS-A 100.00**

C:\Users\erausch\Documents_Revit Backup\SMSD2508_Central\25_A_Erausch6LC9X.rvt

11/5/2026 3:09:44 PM

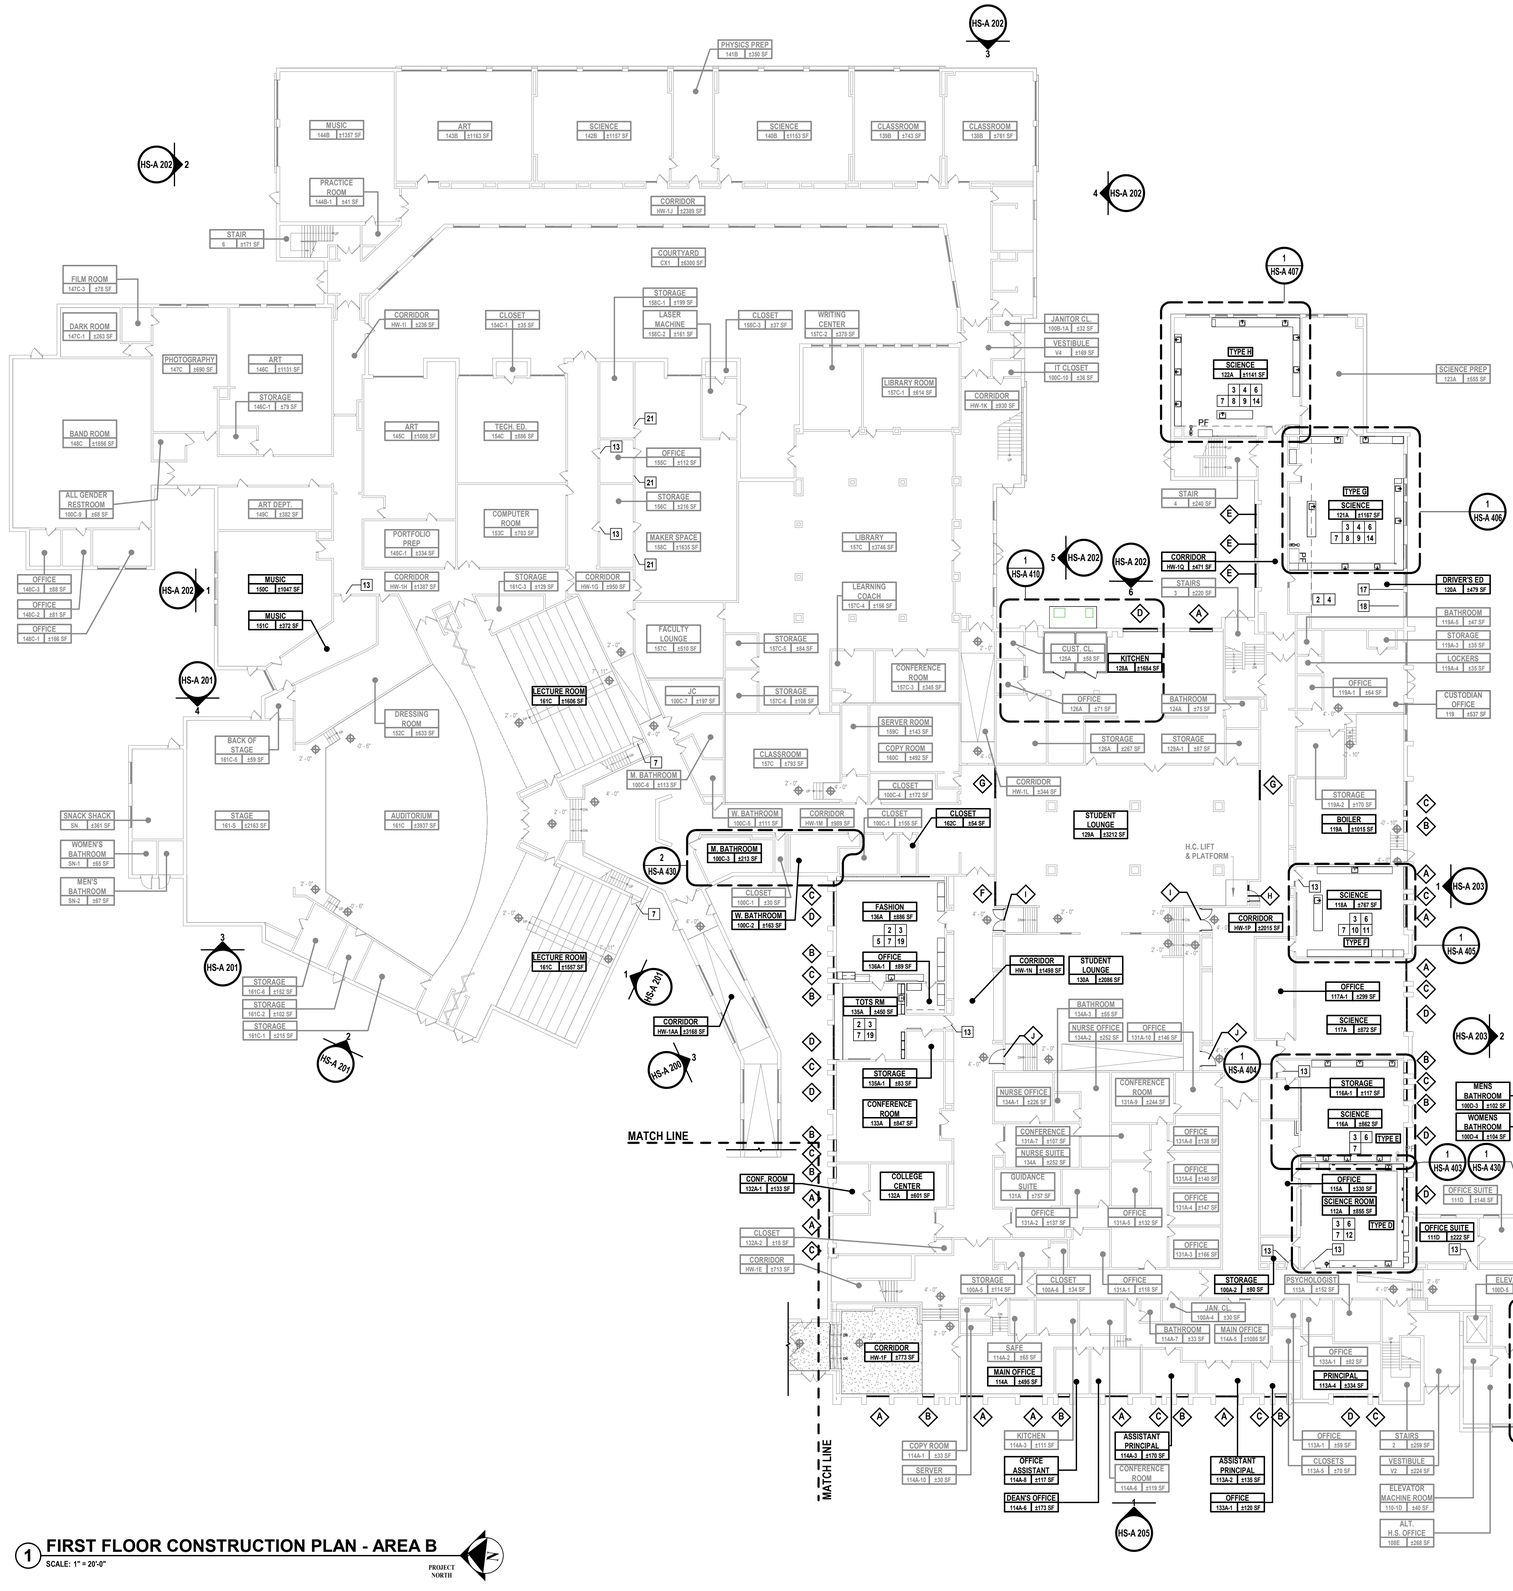


1 **FIRST FLOOR CONSTRUCTION PLAN - AREA B**
SCALE: 1" = 20'-0"

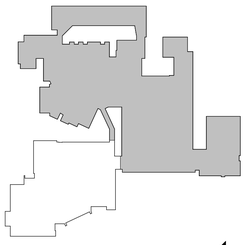

**AREA B - KEY PLAN**
SCALE: 1" = 160'-0"

## LEGEND

| | |
|---|---|
| ROOM 000 SF — INDICATES ROOM DESIGNATION TAGS | A — WINDOW OR GLAZING REPLACEMENT. REFER TO DOOR AND WINDOW SCHEDULE. |
| INDICATES SPOT ELEVATIONS AT LEVEL CHANGES | # — DOOR AND/OR DOOR REPLACEMENT. |

## FLOORING LEGEND

| | |
|---|---|
| | NEW EPOXY FLOORING AND WALL BASE IN THE AREA INDICATED |

## CONTRACT G SCOPE

| | | |
|---|---|---|
| 2 | CEILING | INSTALL NEW SUSPENDED CEILING SYSTEM WITH 2'X2' LAY-IN ACOUSTIC PANELS. SAND, PRIME, AND PAINT ALL EXISTING SOFFITS. STORE AND REINSTALL ALL LIGHTING. STORE AND REINSTALL EXISTING EQUIPMENT INCLUDING,BUT NOT LIMITED TO ALL SPEAKERS, SMOKE DETECTORS, STROBES AND SUPPLY AND RETURN GRILLES BACK TO THEIR ORIGINAL LOCATIONS. |
| 3 | CASEWORK | FURNISH AND INSTALL NEW CASEWORK AND COUNTERS. GC TO PROVIDE REQUIRED HOLES IN COUNTERTOP. |
| 4 | UNIT VENTILATOR | 'M' CONTRACTOR TO FURNISH AND INSTALL NEW UNIT VENTILATOR,COORDINATE WITH MC. |
| 5 | RADIATOR COVER | FURNISH AND INSTALL NEW RADIATOR COVER. |
| 6 | SCIENCE SINK | 'G' CONTRACTOR TO FURNISH AND INSTALL NEW SINK, COORDINATE WITH PC. |
| 7 | C/H FAUCETS | 'P' CONTRACTOR TO FURNISH AND INSTALL NEW C/H FAUCETS, COORDINATE WITH GC. |
| 8 | FUME HOOD | 'G' CONTRACTOR TO INSTALL NEW ADA ACCESSIBLE FUME HOOD 'M','E', & 'P' TO PROVIDE NEW UTILITY CONNECTIONS. |
| 9 | EMERGENCY EYE WASH/ SHOWER STATION | 'P' CONTRACTOR TO FURNISH AND INSTALL NEW EMERGENCY EYE WASH AND SHOWER STATION, COORDINATE WITH PC. |
| 10 | EYE WASH | 'P' CONTRACTOR TO FURNISH AND INSTALL NEW EMERGENCY EYE WASH, COORDINATE WITH PC. |
| 11 | OUTLETS | 'E' CONTRACTOR TO FURNISH AND INSTALL NEW OUTLETS AND CONDUIT, COORDINATE WITH EC. |
| 12 | GAS FAUCETS | 'P' CONTRACTOR TO FURNISH AND INSTALL NEW GAS BIBS, COORDINATE WITH PC. |
| 13 | DOOR CLOSER | PROVIDE NEW DOOR CLOSER IN KIND. |
| 14 | GAS & WATER FAUCET | 'P' CONTRACTOR TO FURNISH AND INSTALL NEW C/H/G FAUCETS, COORDINATE WITH PC. |
| 17 | UV PIPE COVERING | PROVIDE AND INSTALL PIPE COVERING. COORDINATE WITH MC. |
| 18 | UV FINISH REPAIRS | PROVIDE AND INSTALL NEW FLOORING AS SCHEDULED TO COVER EXTENTS OF MECHANICAL REMOVALS. REPAIR AND PAINT ANY WALL FINISHES IMPACTED BY MECHANICAL WORK. COORDINATE WITH MC. |
| 19 | SINK | 'P' CONTRACTOR TO FURNISH AND INSTALL NEW SINK, COORDINATE WITH GC. |
| 21 | DUCT PENETRATION | EXISTING DUCT PENETRATION, PROTECT IN PLACE. |


H2M architects + engineers
1133 Westchester Avenue, Suite N-210
White Plains, NY 10605
914.358.5623 • www.h2m.com
NY Architecture & Landscape Architecture: No Certificate Required
NY Engineering Certificate of Authorization No.: 0018178


CONSULTANTS:

| MARK | DATE | DESCRIPTION |
|---|---|---|
| | | |

REGISTERED ARCHITECT KATRINA PACHECO 041183 STATE OF NEW YORK

09/30/2029
KATRINA N. PACHECO, R.A.
NY PROFESSIONAL ARCHITECT Lic. No. 041183 Exp. Date


"IN ACCORDANCE WITH ARTICLE 145, SECTION 7209 OF THE NYS EDUCATION LAW, ALTERATION OF THIS DOCUMENT EXCEPT BY A LICENSED PROFESSIONAL IS ILLEGAL."


| DESIGNED BY: | DRAWN BY: | CHECKED BY: | REVIEWED BY: |
|---|---|---|---|
| L. RAUSCHER | L. RAUSCHER | S. MANDIC | K. PACHECO |

| PROJECT No: | DATE: | SCALE: |
|---|---|---|
| SMSD2508 | OCTOBER 2026 | AS SHOWN |

CLIENT

**SOMERS CENTRAL SCHOOL DISTRICT**

**VARIOUS UPGRADES AT SOMERS HIGH SCHOOL**

Forward in Excellence

**120 PRIMROSE ST**
**LINCOLNDALE, NY 10540**

**SED #: 66-21-01-06-0-003-023**

CONTRACT
**CONTRACT G**
**GENERAL CONSTRUCTION**

STATUS
**FOR BID**

SHEET TITLE
**FIRST FLOOR CONSTRUCTION PLAN - AREA B**

DRAWING No.
**HS-A 101.00**


C:\Users\rauschel\Documents\L Revit Backup\SMSD2508_Central25_A_Erauschel6LC9K.rvt
11/5/2026 3:09:48 PM




## LEGEND

| | |
|---|---|
| ROOM 000 SF — INDICATES ROOM DESIGNATION TAGS | A — WINDOW OR GLAZING REPLACEMENT. REFER TO DOOR AND WINDOW SCHEDULE. |
| INDICATES SPOT ELEVATIONS AT LEVEL CHANGES | # — DOOR AND/OR DOOR REPLACEMENT. |

## FLOORING LEGEND

| | |
|---|---|
| | NEW EPOXY FLOORING AND WALL BASE IN THE AREA INDICATED |

## CONTRACT G SCOPE

| | | |
|---|---|---|
| 17 | UV PIPE COVERING | PROVIDE AND INSTALL PIPE COVERING. COORDINATE WITH MC. |
| 18 | UV FINISH REPAIRS | PROVIDE AND INSTALL NEW FLOORING AS SCHEDULED TO COVER EXTENTS OF MECHANICAL REMOVALS. REPAIR AND PAINT ANY WALL FINISHES IMPACTED BY MECHANICAL WORK. COORDINATE WITH MC. |

1 **SECOND FLOOR CONSTRUCTION PLAN - AREA B**
SCALE: 1" = 20'-0"

**AREA B - KEY PLAN**
SCALE: 1" = 160'-0"


H2M architects + engineers
1133 Westchester Avenue, Suite N-210
White Plains, NY 10605
914.358.5623 • www.h2m.com
NY Architecture & Landscape Architecture: No Certificate Required
NY Engineering Certificate of Authorization No.: 0018178


CONSULTANTS:

| MARK | DATE | DESCRIPTION |
|---|---|---|
| | | |

REGISTERED ARCHITECT KATRINA PACHECO 041183 STATE OF NEW YORK

09/30/2029
KATRINA N. PACHECO, R.A.
NY PROFESSIONAL ARCHITECT Lic. No. 041183
Exp. Date

"IN ACCORDANCE WITH ARTICLE 145, SECTION 7209 OF THE NYS EDUCATION LAW, ALTERATION OF THIS DOCUMENT EXCEPT BY A LICENSED PROFESSIONAL IS ILLEGAL."

| DESIGNED BY: | DRAWN BY: | CHECKED BY: | REVIEWED BY: |
|---|---|---|---|
| L. RAUSCHER | L. RAUSCHER | S. MANDIC | K. PACHECO |

| PROJECT No: | DATE: | SCALE: |
|---|---|---|
| SMSD2508 | OCTOBER 2026 | AS SHOWN |

CLIENT
**SOMERS CENTRAL SCHOOL DISTRICT**

**VARIOUS UPGRADES AT SOMERS HIGH SCHOOL**

**120 PRIMROSE ST**
**LINCOLNDALE, NY 10540**

**SED #: 66-21-01-06-0-003-023**


CONTRACT
**CONTRACT G**
**GENERAL CONSTRUCTION**

STATUS
**FOR BID**

SHEET TITLE
**SECOND FLOOR CONSTRUCTION PLAN - AREA B**

DRAWING No.
**HS-A 102.00**


C:\Users\elrauscher\Documents_Revit Backup\SMSD2508_Central25_A_ElrauscherELC9X.rvt
11/5/2026 3:09:51 PM

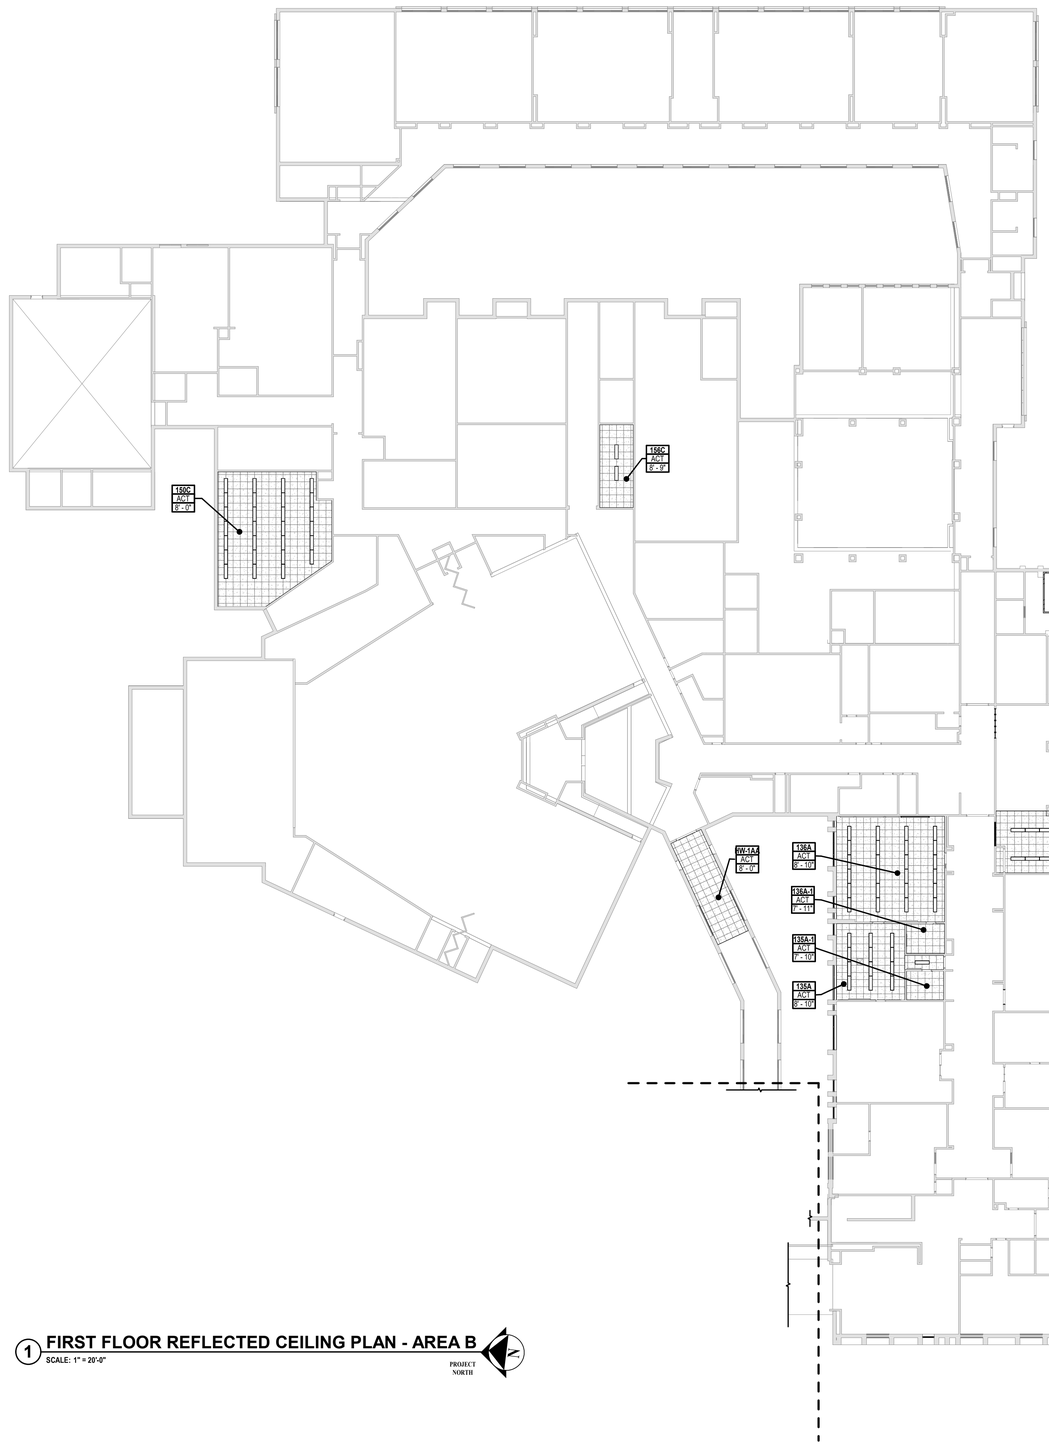


## 1 FIRST FLOOR REFLECTED CEILING PLAN - AREA B

SCALE: 1" = 20'-0"


PROJECT NORTH

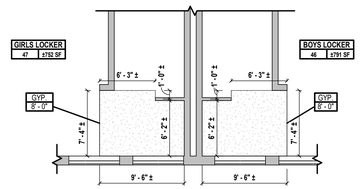


## 2 BASEMENT - AREA A - LOCKER ROOMS RCP

SCALE: 1/8" = 1'-0"


PROJECT NORTH

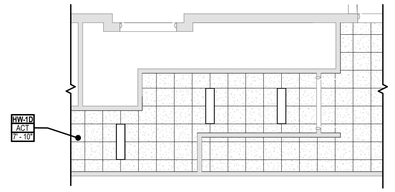


## 3 FIRST FLOOR - AREA A - CONFERENCE ROOM HW-1D - RCP

SCALE: 1/8" = 1'-0"

PROJECT NORTH

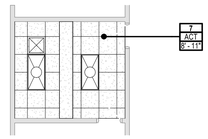


## 4 FIRST FLOOR - AREA A - CONFERENCE ROOM 7 - RCP

SCALE: 1/8" = 1'-0"


PROJECT NORTH

## REFLECTED CEILING PLAN LEGEND

| | |
|---|---|
| SAC-22A INDICATED AREA OF EXISTING CEILING GRID AND TILE SYSTEM TO BE REMOVED AND REPLACED WITH NEW 2'x2' CEILING GRID AND PANEL SYSTEM | NAME / NO. — ROOM TAG |
| INDICATED AREA OF EXISTING GYP. CEILING TO BE REPAIRED | EXISTING 2'X4' LIGHT FIXTURE TO REMAIN |
| EXISTING 1'X4' LIGHT FIXTURE TO REMAIN | EXISTING 2'X2' LIGHT FIXTURE TO REMAIN |

## GENERAL WORK NOTES

1. THE CONTRACTOR SHALL FIELD VERIFY EXACT LAYOUT COMPATIBILITY WITH ALL EXISTING CONDITIONS BEFORE BEGINNING WORK.
2. ALL EXISTING CEILING-MOUNTED DEVICES (EXIT SIGNS, OCCUPANCY SENSORS, SMOKE DETECTORS, SPEAKERS, ETC.) WHICH WERE REMOVED, STORED AND PROTECTED ARE TO BE REINSTALLED IN THEIR PREVIOUS LOCATIONS AFTER THE INSTALLATION OF THE NEW CEILING SYSTEM BY THE CONTRACTOR. COORDINATE WITH ELECTRICAL CONTRACTOR.

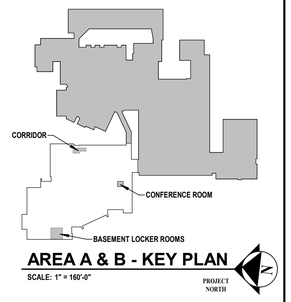


## AREA A & B - KEY PLAN

SCALE: 1" = 160'-0"

PROJECT NORTH

H2M architects + engineers
1133 Westchester Avenue, Suite N-210
White Plains, NY 10605
914.358.5623 • www.h2m.com
NY Architecture & Landscape Architecture: No Certificate Required
NY Engineering Certificate of Authorization No.: 0018178

CONSULTANTS:

| MARK | DATE | DESCRIPTION |
|---|---|---|
| | | |

REGISTERED ARCHITECT KATRINA PACHECO 041183 STATE OF NEW YORK

09/30/2029
KATRINA N. PACHECO, R.A.
NY PROFESSIONAL ARCHITECT Lic. No. 041183 — Exp. Date

"IN ACCORDANCE WITH ARTICLE 145, SECTION 7209 OF THE NYS EDUCATION LAW, ALTERATION OF THIS DOCUMENT EXCEPT BY A LICENSED PROFESSIONAL IS ILLEGAL."

| DESIGNED BY: | DRAWN BY: | CHECKED BY: | REVIEWED BY: |
|---|---|---|---|
| L. RAUSCHER | C. HENRY | S. MANDIC | K. PACHECO |

| PROJECT No: | DATE: | SCALE: |
|---|---|---|
| SMSD2508 | OCTOBER 2026 | AS SHOWN |

CLIENT

**SOMERS CENTRAL SCHOOL DISTRICT**

**VARIOUS UPGRADES AT SOMERS HIGH SCHOOL**

**120 PRIMROSE ST**
**LINCOLNDALE, NY 10540**

**SED #: 66-21-01-06-0-003-023**

CONTRACT

**CONTRACT G**
**GENERAL CONSTRUCTION**

STATUS

**FOR BID**

SHEET TITLE


**BASEMENT AND FIRST FLOOR RELECTED CEILING PLANS AREAS A & B**

DRAWING No.


# HS-A 121.00

C:\Users\erausch\er\Documents_Revit Backup\SMSD2508_Central25_A_ErauscherLC9X.rvt

11/5/2026 3:43:16 PM

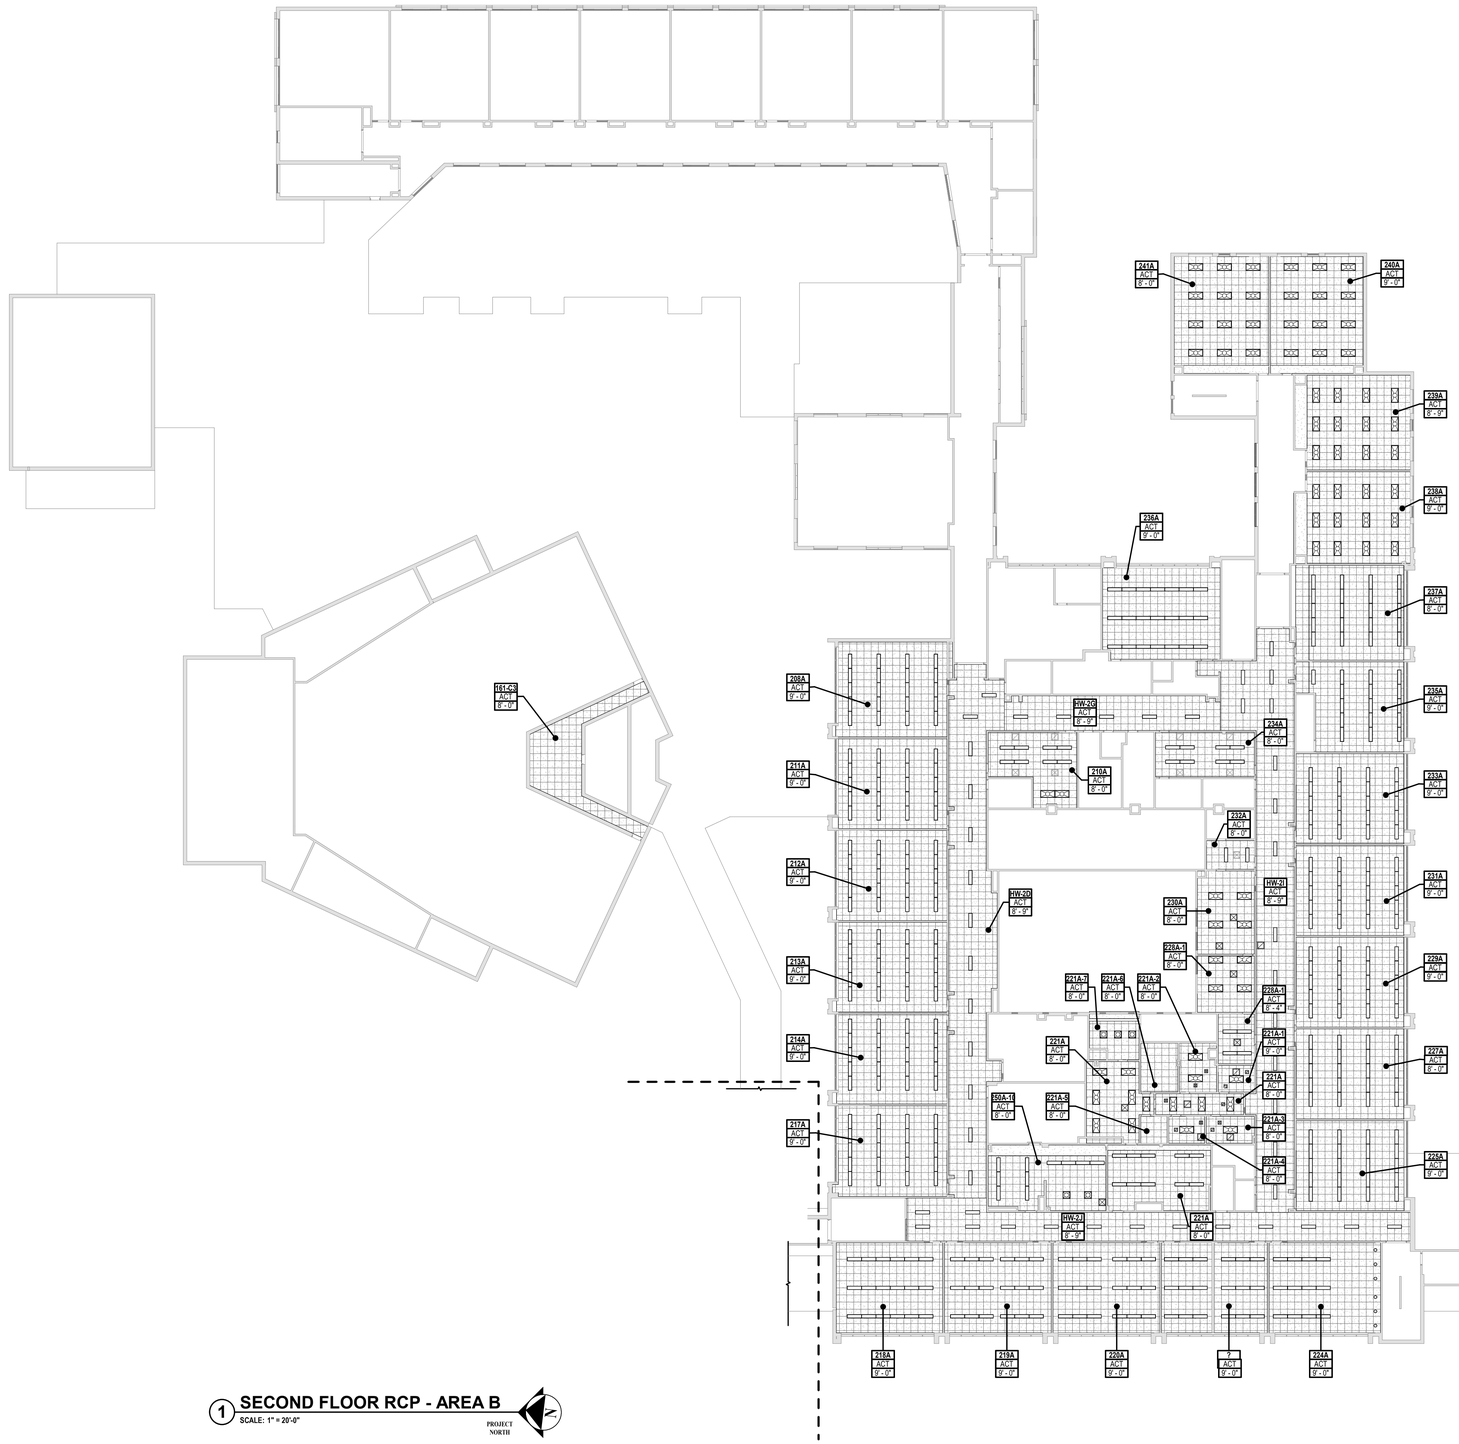


1 SECOND FLOOR RCP - AREA B
SCALE: 1" = 20'-0"
PROJECT NORTH

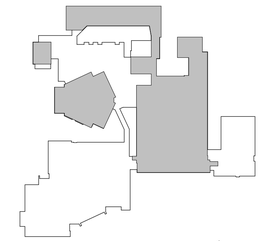

AREA B - KEY PLAN
SCALE: 1" = 160'-0"
PROJECT NORTH

## REFLECTED CEILING PLAN LEGEND

| | |
|---|---|
| SAC-22A INDICATED AREA OF EXISTING CEILING GRID AND TILE SYSTEM TO BE REMOVED AND REPLACED WITH NEW 2'x2' CEILING GRID AND PANEL SYSTEM | NAME / NO. — ROOM TAG |
| INDICATED AREA OF EXISTING GYP. CEILING TO BE REPAIRED | EXISTING 2'X4' LIGHT FIXTURE TO REMAIN |
| EXISTING 1'X4' LIGHT FIXTURE TO REMAIN | EXISTING 2'X2' LIGHT FIXTURE TO REMAIN |

## GENERAL WORK NOTES

1. THE CONTRACTOR SHALL FIELD VERIFY EXACT LAYOUT COMPATIBILITY WITH ALL EXISTING CONDITIONS BEFORE BEGINNING WORK.
2. ALL EXISTING CEILING-MOUNTED DEVICES (EXIT SIGNS, OCCUPANCY SENSORS, SMOKE DETECTORS, SPEAKERS, ETC.) WHICH WERE REMOVED, STORED AND PROTECTED ARE TO BE REINSTALLED IN THEIR PREVIOUS LOCATIONS AFTER THE INSTALLATION OF THE NEW CEILING SYSTEM BY THE CONTRACTOR. COORDINATE WITH ELECTRICAL CONTRACTOR.


H2M architects + engineers
1133 Westchester Avenue, Suite N-210
White Plains, NY 10605
914.358.5623 • www.h2m.com
NY Architecture & Landscape Architecture: No Certificate Required
NY Engineering Certificate of Authorization No.: 0018178


CONSULTANTS:

| MARK | DATE | DESCRIPTION |
|---|---|---|
| | | |

REGISTERED ARCHITECT KATRINA PACHECO STATE OF NEW YORK 041183

KATRINA N. PACHECO, R.A. — 09/30/2029 Exp. Date
NY PROFESSIONAL ARCHITECT Lic. No. 041183

"IN ACCORDANCE WITH ARTICLE 145, SECTION 7209 OF THE NYS EDUCATION LAW, ALTERATION OF THIS DOCUMENT EXCEPT BY A LICENSED PROFESSIONAL IS ILLEGAL."

| DESIGNED BY: | DRAWN BY: | CHECKED BY: | REVIEWED BY: |
|---|---|---|---|
| L. RAUSCHER | C. HENRY | S. MANDIC | K. PACHECO |

| PROJECT No: | DATE: | SCALE: |
|---|---|---|
| SMSD2508 | OCTOBER 2026 | AS SHOWN |

CLIENT

# SOMERS CENTRAL SCHOOL DISTRICT

VARIOUS UPGRADES AT SOMERS HIGH SCHOOL

120 PRIMROSE ST
LINCOLNDALE, NY 10540

SED #: 66-21-01-06-0-003-023


CONTRACT
GENERAL CONSTRUCTION

STATUS
FOR BID

SHEET TITLE
SECOND FLOOR REFLECTED CEILING PLAN- AREA B

DRAWING No.
# HS-A 122.00

C:\Users\erausch\Documents_Revit Backup\SMSD2508_Central25_A_ErauscherLC9V.rvt
11/5/2026 3:29:19 PM

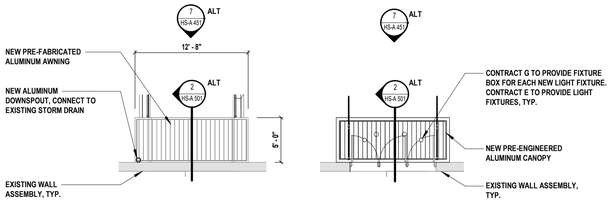


EAST CANOPY ROOF PLAN





EAST CANOPY RCP


## 1 EAST PRE-ENGINEERED CANOPY ROOF & CEILING PLAN - ALTERNATE

SCALE: 1/8" = 1'-0"

PROJECT NORTH

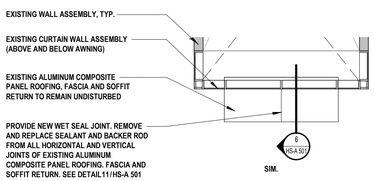


WEST AWNING ROOF PLAN

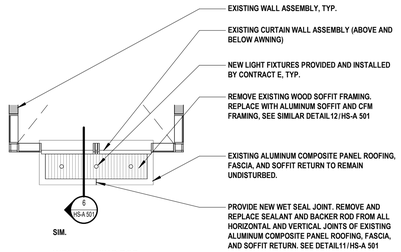



WEST AWNING RCP


## 2 WEST AWNING ROOF & CEILING PLAN

SCALE: 1/8" = 1'-0"

PROJECT NORTH

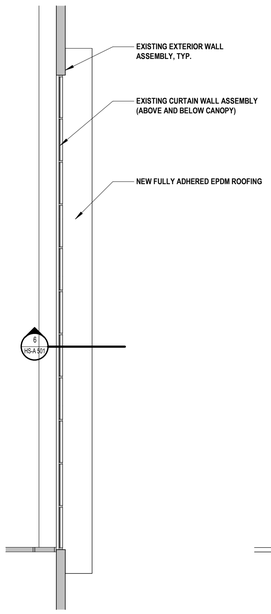


SOUTH AWNING ROOF PLAN

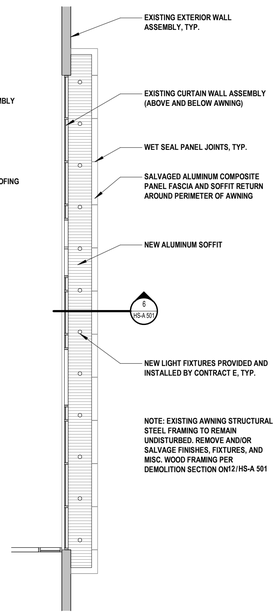


SOUTH AWNING RCP

## 3 SOUTH AWNING ROOF & CEILING PLAN

SCALE: 1/8" = 1'-0"


PROJECT NORTH

## GENERAL ROOF CONSTRUCTION LEGEND

| | | | |
|---|---|---|---|
| VIEW NUMBER 0 / 000 SHEET NUMBER | KEYED ELEVATION VIEW | | SCRAPE, PRIME, AND REPAINT WOOD WALL AND/OR SOFFIT PANELING. SEE WALL ELEVATIONS AND APPROXIMATE LINEAR DISTANCE REFERENCES ON ROOF PLAN |
| | | | REMOVE AND REPLACE SEALANT AND BACKER ROD FROM ALL HORIZONTAL AND VERTICAL JOINTS OF EXISTING ALUMINUM COMPOSITE PANEL CORNICE AND COPING. REFERENCE CORNICE SECTIONS AS INDICATED ON PLAN |

**GENERAL NOTES:**


1. CONTRACT 'G' SHALL PROVIDE ROOF DECK SUPPORTS AT ANY NEW ROOF DECK PENETRATION LARGER THAN 8"x8". UNLESS OTHERWISE NOTED, PROVIDE FOUR (4) 4x4x1/4 FRAMING ANGLES AROUND OPENING, FLUSH WITH BOTTOM OF DECK. TWO (2) ANGLES MUST SPAN BETWEEN EXISTING ROOF BEAMS AND / OR ROOF JOISTS AND BE WELDED TO BEAMS AND/OR JOISTS.

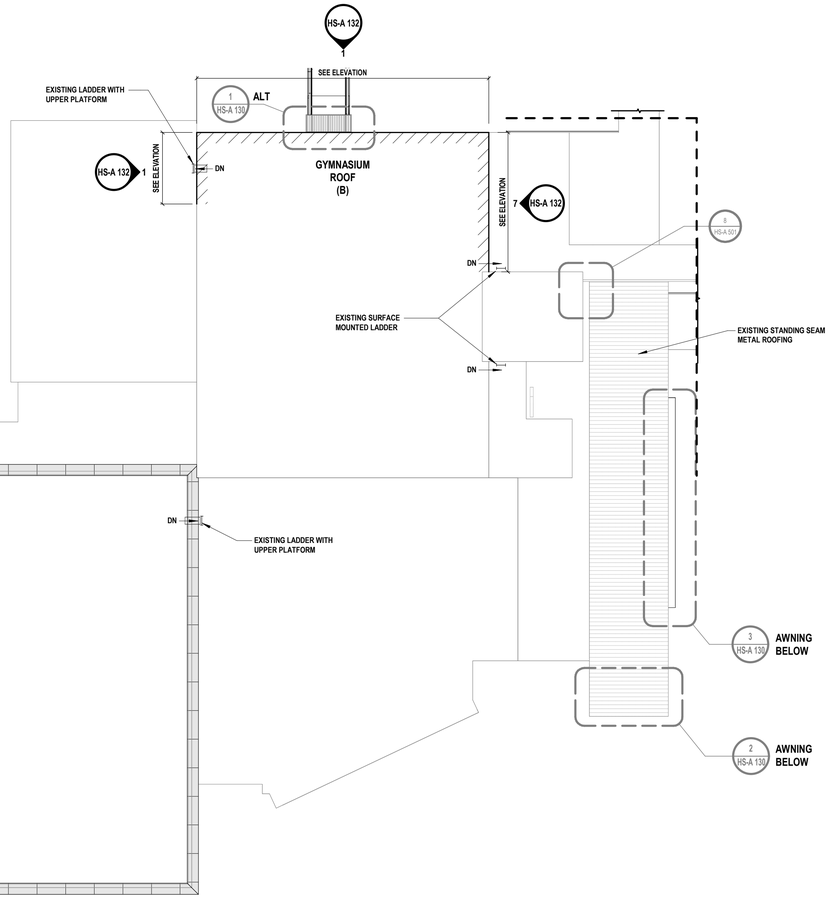


## 4 OVERALL ROOF PLAN - AREA A

SCALE: 1" = 20'-0"

PROJECT NORTH

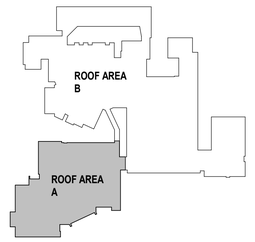


## OVERALL - KEY PLAN

SCALE: 1" = 160'-0"

PROJECT NORTH

H2M architects + engineers
1133 Westchester Avenue, Suite N-210
White Plains, NY 10605
914.358.5623 • www.h2m.com
NY Architecture & Landscape Architecture: No Certificate Required
NY Engineering Certificate of Authorization No.: 0018178

CONSULTANTS:

| MARK | DATE | DESCRIPTION |
|---|---|---|
| | | |

REGISTERED ARCHITECT KATRINA PACHECO 041183 STATE OF NEW YORK

09/30/2029
Exp. Date

KATRINA N. PACHECO, R.A.
NY PROFESSIONAL ARCHITECT Lic. No. 041183

"IN ACCORDANCE WITH ARTICLE 145, SECTION 7209 OF THE NYS EDUCATION LAW, ALTERATION OF THIS DOCUMENT EXCEPT BY A LICENSED PROFESSIONAL IS ILLEGAL."

| DESIGNED BY: | DRAWN BY: | CHECKED BY: | REVIEWED BY: |
|---|---|---|---|
| M. MAGAZU | M. SIMKULET | M. MAGAZU | K. PACHECO |

| PROJECT No: | DATE: | SCALE: |
|---|---|---|
| SMSD2508 | OCTOBER 2026 | AS SHOWN |

CLIENT

**SOMERS CENTRAL SCHOOL DISTRICT**

**VARIOUS UPGRADES AT SOMERS HIGH SCHOOL**

**120 PRIMROSE ST**
**LINCOLNDALE, NY 10540**

**SED #: 66-21-01-06-0-003-023**

CONTRACT

**CONTRACT G**
**GENERAL CONSTRUCTION**

STATUS

**FOR BID**


SHEET TITLE

**ROOF PLAN - AREA A**

DRAWING No.

# HS-A 130.00

C:\Users\APeppas\Documents_Revit Backup\SMSD2508_Central25_A_apappas\V6997.rvt
10/30/2026 12:09:41 PM

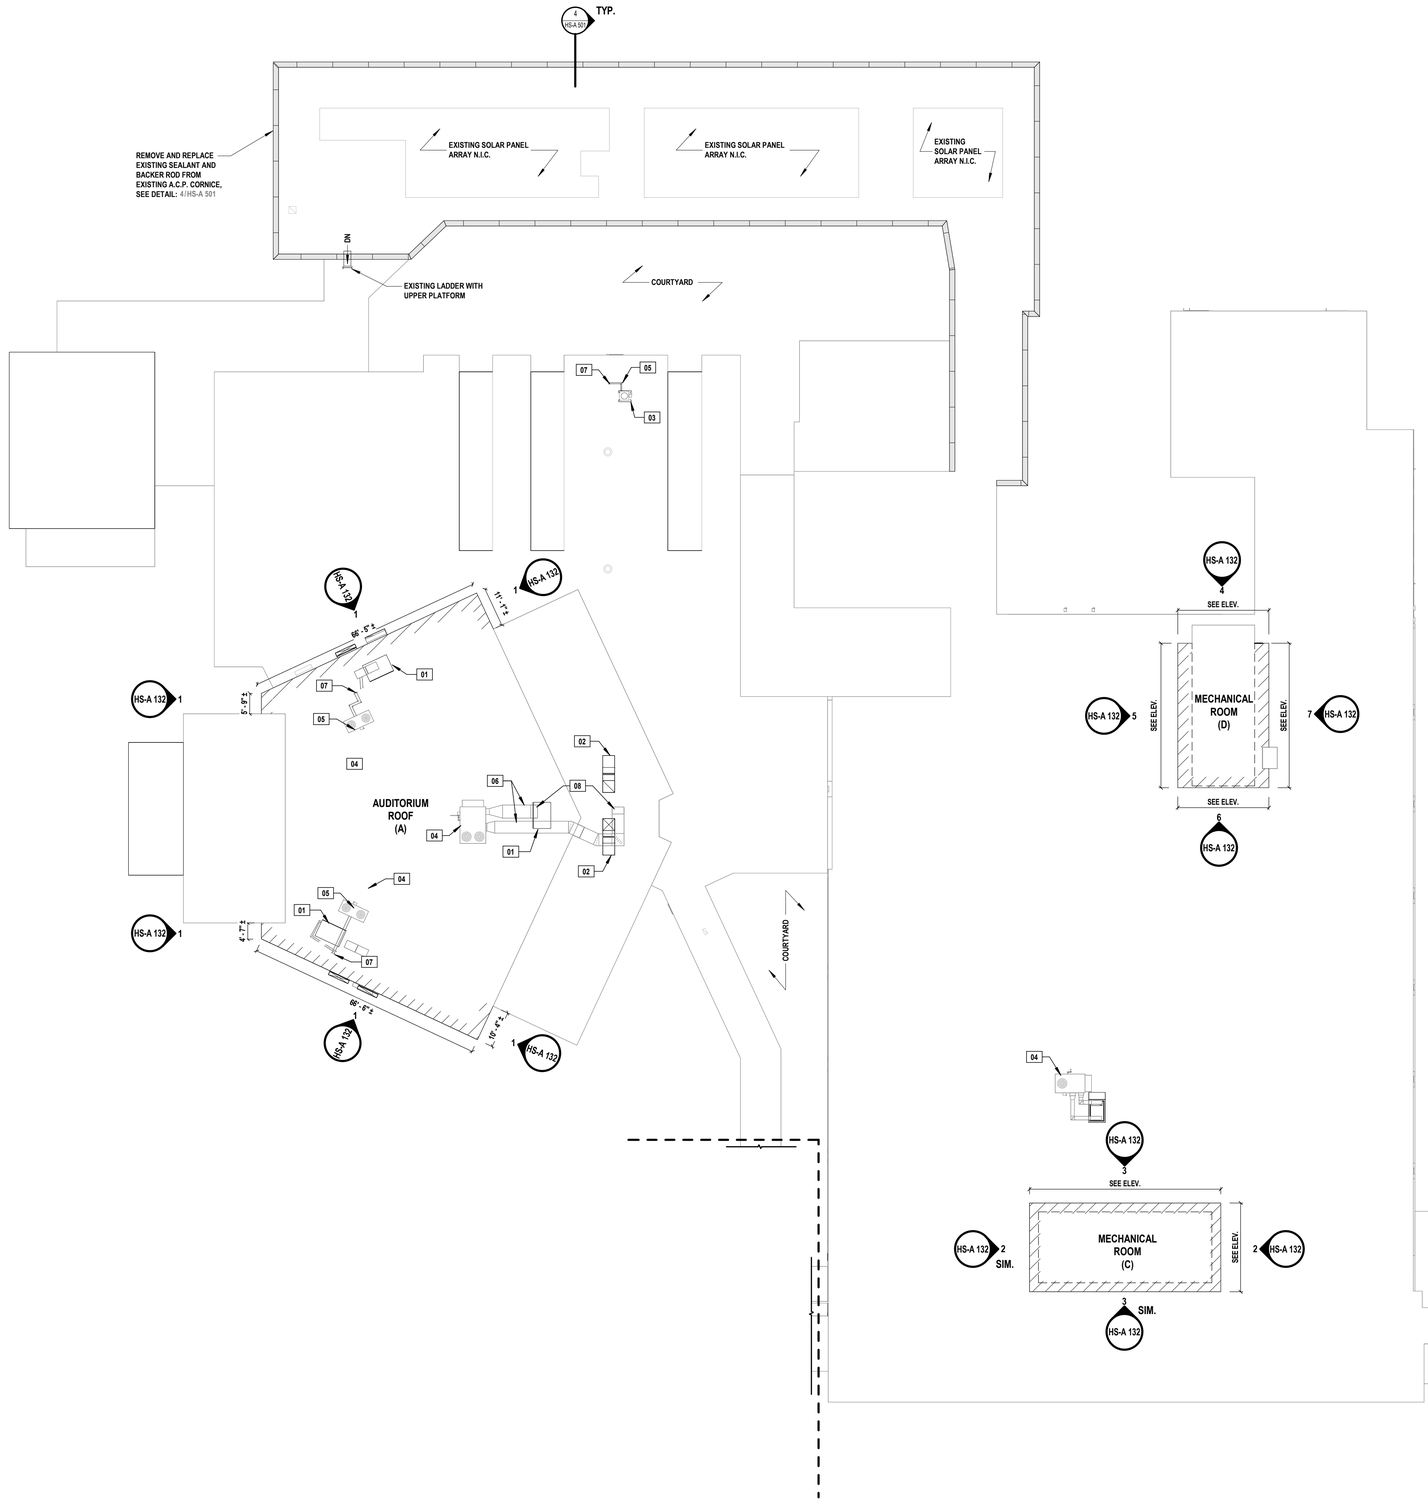


## 1 OVERALL ROOF PLAN - AREA B

SCALE: 1" = 20'-0"

PROJECT NORTH

## ROOFING KEY NOTES


| | |
|---|---|
| 01 | EXISTING RTU AND CURB TO BE REMOVED BY CONTRACT "M", THE DISTURBED ROOF AREA AROUND THE EXISTING RTU SHALL BE RESTORED BY CONTRACT "G". PROVIDE 90 MIL EPDM ROOF MEMBRANE WITH POLYISO RIGID INSULATION AND COVER BOARD TO MATCH ROOF SYSTEM. PATCH ALL ABANDONED ROOF DECK OPENINGS LARGER THAN 8"x8" WITH ROOF DECKING TO MATCH EXISTING, OPENINGS 8"x8" OR LESS TO BE PATCH WITH MINIMUM 14 GAUGE GALV. STEEL SHEET. |
| 02 | EXISTING MECHANICAL DUCT TO BE REMOVED BY CONTRACT "M", THE DISTURBED ROOF AREA SHALL BE RESTORED BY CONTRACT "G". PROVIDE 90 MIL EPDM ROOF MEMBRANE WITH POLYISOCYANURATE RIGID INSULATION AND COVER BOARD TO MATCH EXISTING ROOF SYSTEM. PATCH ALL ABANDONED ROOF DECK OPENINGS LARGER THAN 8"x8" WITH ROOF DECKING TO MATCH EXISTING, OPENINGS 8"x8" OR LESS TO BE PATCH WITH MINIMUM 14 GAUGE GALV. STEEL SHEET. |
| 03 | NEW EQUIPMENT RAILS PROVIDED BY CONTRACT "M" AND INSTALLED BY CONTRACT "G". PROVIDE NEW CRICKET USING TAPERED RIGID INSULATION (3/8" SLOPE MIN.) AS REQUIRED TO DIVERT STORM DRAINAGE AROUND NEW EQUIPMENT RAILS. SEE DETAIL 5/HS-A 501. |
| 04 | NEW RTU AND EQUIPMENT CURB. REFER TO DETAIL 1/HS-A 501. PROVIDE NEW EPDM FLASHING AND CRICKET USING TAPERED RIGID INSULATION (3/8" / FT SLOPE MIN.) AS REQUIRED TO DIVERT STORM DRAINAGE AROUND NEW CURB. |
| 05 | NEW CONDENSATE PIPING, COORDINATE WITH CONTRACT "M" FOR EQUIPMENT RAIL SUPPORT QTY. AND LOCATIONS. EQUIPMENT RAILS TO BE PROVIDED BY CONTRACT "M" AND INSTALLED BY CONTRACT "G". REFER TO DETAIL 5/HS-A 501 |
| 06 | NEW MECHANICAL DUCTWORK, COORDINATE WITH CONTRACT "M" FOR EQUIPMENT RAIL SUPPORT QTY. AND LOCATIONS. EQUIPMENT RAILS TO BE PROVIDED BY CONTRACT "M" AND INSTALLED BY CONTRACT "G". REFER TO DETAIL 5/HS-A 501. |
| 07 | NEW PIPE CURB PROVIDED BY CONTRACT "M" AND INSTALLED BY CONTRACT "G", REFER TO SIMILAR DETAIL 1/HS-A 501. |
| 08 | NEW THROUGH ROOF DUCT CURB PROVIDED BY CONTRACT "M" AND INSTALLED BY CONTRACT "G", REFER TO DETAIL 7/HS-A 501. |

## GENERAL ROOF CONSTRUCTION LEGEND

| | | | |
|---|---|---|---|
| VIEW NUMBER 0 / SHEET NUMBER 000 | KEYED ELEVATION VIEW | | SCRAPE, PRIME, AND REPAINT WOOD WALL AND/OR SOFFIT PANELING. SEE WALL ELEVATIONS AND APPROXIMATE LINEAR DISTANCE REFERENCES ON ROOF PLAN |
| | | | REMOVE AND REPLACE SEALANT AND BACKER ROD FROM ALL HORIZONTAL AND VERTICAL JOINTS OF EXISTING ALUMINUM COMPOSITE PANEL CORNICE AND COPING. REFERENCE CORNICE SECTIONS AS INDICATED ON PLAN |

**GENERAL NOTES:**

1. CONTRACT 'G' SHALL PROVIDE ROOF DECK SUPPORTS AT ANY NEW ROOF DECK PENETRATION LARGER THAN 8"x8". UNLESS OTHERWISE NOTED, PROVIDE FOUR (4) 4x4x1/4 FRAMING ANGLES AROUND OPENING, FLUSH WITH BOTTOM OF DECK. TWO (2) ANGLES MUST SPAN BETWEEN EXISTING ROOF BEAMS AND / OR ROOF JOISTS AND BE WELDED TO BEAMS AND/OR JOISTS.

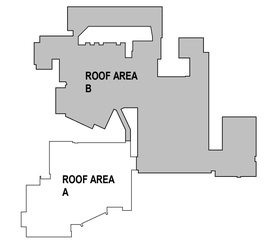


## OVERALL - KEY PLAN

SCALE: 1" = 160'-0"

PROJECT NORTH

H2M architects + engineers
1133 Westchester Avenue, Suite N-210
White Plains, NY 10605
914.358.5623 • www.h2m.com
NY Architecture & Landscape Architecture: No Certificate Required
NY Engineering Certificate of Authorization No.: 0018178

CONSULTANTS:

| MARK | DATE | DESCRIPTION |
|---|---|---|
| | | |

REGISTERED ARCHITECT KATRINA PACHECO 041183 STATE OF NEW YORK

09/30/2029
Exp. Date

KATRINA N. PACHECO, R.A.
NY PROFESSIONAL ARCHITECT Lic. No. 041183

"IN ACCORDANCE WITH ARTICLE 145, SECTION 7209 OF THE NYS EDUCATION LAW, ALTERATION OF THIS DOCUMENT EXCEPT BY A LICENSED PROFESSIONAL IS ILLEGAL."

| DESIGNED BY: | DRAWN BY: | CHECKED BY: | REVIEWED BY: |
|---|---|---|---|
| M. MAGAZU | M. SIMKULET | M. MAGAZU | K. PACHECO |

| PROJECT No: | DATE: | SCALE: |
|---|---|---|
| SMSD2508 | OCTOBER 2026 | AS SHOWN |

CLIENT

**SOMERS CENTRAL SCHOOL DISTRICT**

**VARIOUS UPGRADES AT SOMERS HIGH SCHOOL**

**120 PRIMROSE ST**
**LINCOLNDALE, NY 10540**

**SED #: 66-21-01-06-0-003-023**

CONTRACT

**GENERAL CONSTRUCTION**

STATUS

**FOR BID**

SHEET TITLE


**ROOF PLAN - AREA B**

DRAWING No.


# HS-A 131.00

C:\Users\esauscher\Documents_Revit Backup\SMSD2508_Central25_A_EsauscherELC9X.rvt


11/5/2026 3:05:58 PM

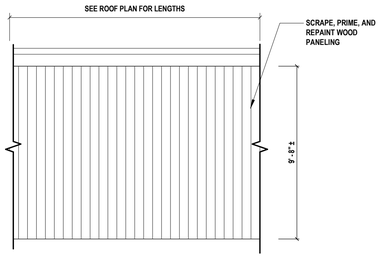



## 1 WOOD PANEL WALL PARTIAL ELEVATION
SCALE: 1/4" = 1'-0"

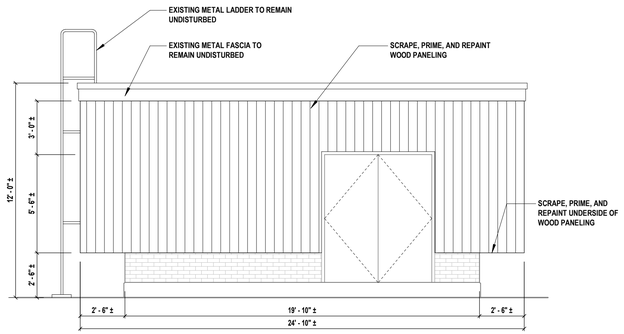



## 2 WOOD PANEL WALL ELEVATION - MECHANICAL ROOM C
SCALE: 1/4" = 1'-0"

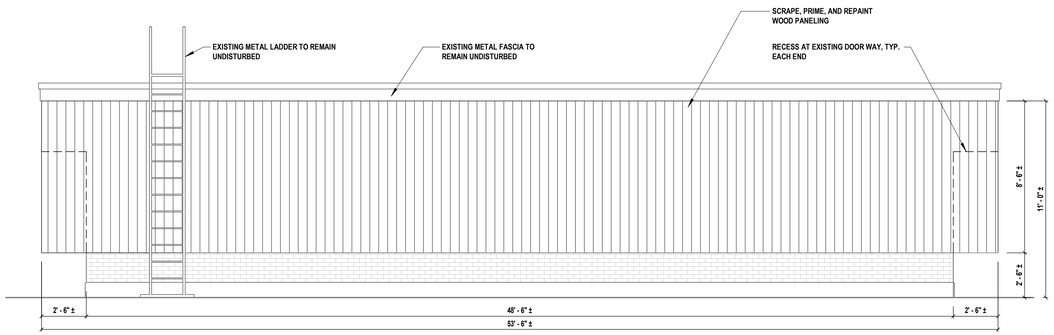



## 3 WOOD PANEL WALL ELEVATION - MECHANICAL ROOM C
SCALE: 1/4" = 1'-0"

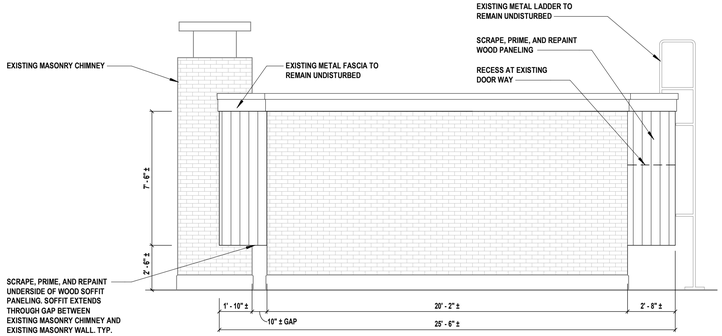



## 4 WOOD PANEL WALL ELEVATION - MECHANICAL ROOM D
SCALE: 1/4" = 1'-0"

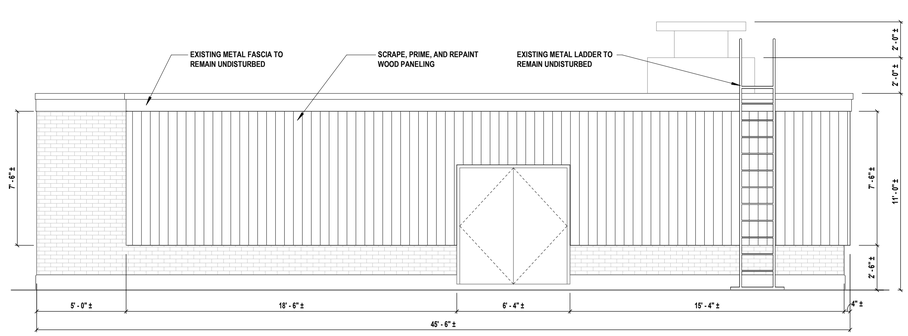


## 5 WOOD PANEL WALL ELEVATION - MECHANICAL ROOM D
SCALE: 1/4" = 1'-0"

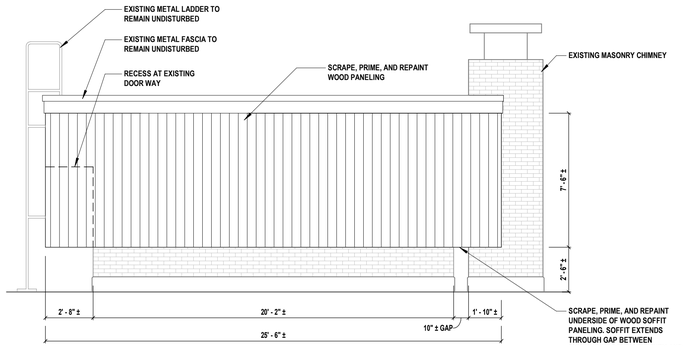


## 6 WOOD PANEL WALL ELEVATION - MECHANICAL ROOM D
SCALE: 1/4" = 1'-0"

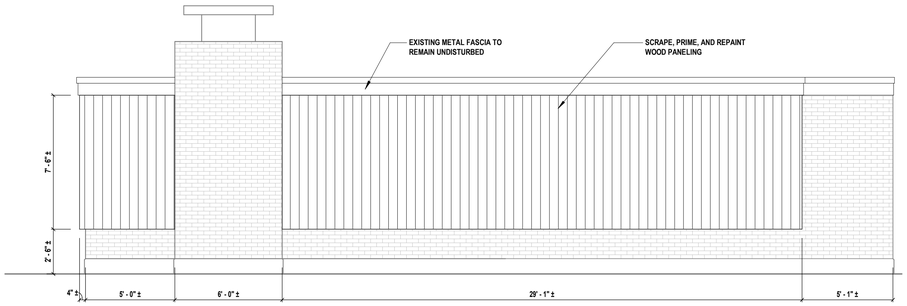


## 7 WOOD PANEL WALL ELEVATION - MECHANICAL ROOM D
SCALE: 1/4" = 1'-0"


H 2 M architects + engineers

1133 Westchester Avenue, Suite N-210
White Plains, NY 10605
914.358.5623 • www.h2m.com
NY Architecture & Landscape Architecture: No Certificate Required
NY Engineering Certificate of Authorization No.: 0018178


CONSULTANTS:

| MARK | DATE | DESCRIPTION |
|---|---|---|
| | | |

REGISTERED ARCHITECT KATRINA PACHECO 041183 STATE OF NEW YORK

Katrina N. Pacheco 09/30/2029
Exp. Date

KATRINA N. PACHECO, R.A.
NY PROFESSIONAL ARCHITECT Lic. No. 041183

"IN ACCORDANCE WITH ARTICLE 145, SECTION 7209 OF THE NYS EDUCATION LAW, ALTERATION OF THIS DOCUMENT EXCEPT BY A LICENSED PROFESSIONAL IS ILLEGAL."

| DESIGNED BY: | DRAWN BY: | CHECKED BY: | REVIEWED BY: |
|---|---|---|---|
| C. HENRY | C. HENRY | S. MANDIC | K. PACHECO |

| PROJECT No: | DATE: | SCALE: |
|---|---|---|
| SMSD2508 | OCTOBER 2026 | AS SHOWN |

CLIENT

**SOMERS CENTRAL SCHOOL DISTRICT**

**VARIOUS UPGRADES AT SOMERS HIGH SCHOOL**

**120 PRIMROSE ST**
**LINCOLNDALE, NY 10540**

**SED #: 66-21-01-06-0-003-023**

CONTRACT

**CONTRACT G**
**GENERAL CONSTRUCTION**

STATUS

**FOR BID**


SHEET TITLE

**ROOF ELEVATIONS**

DRAWING No.

**HS-A 132.00**


C:\Users\APappas\Documents_Revit Backup\SMSD2508_Central2S_A_apappasV6997.rvt
10/30/2026 12:09:46 PM

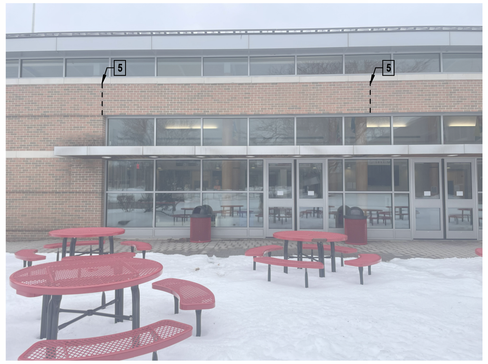








## 1 SOUTH ELEVATION - MAIN ENTRANCE
N.T.S.




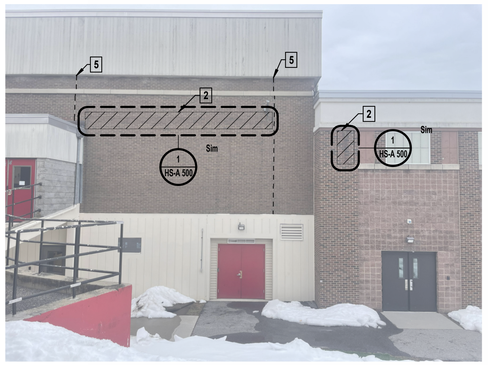


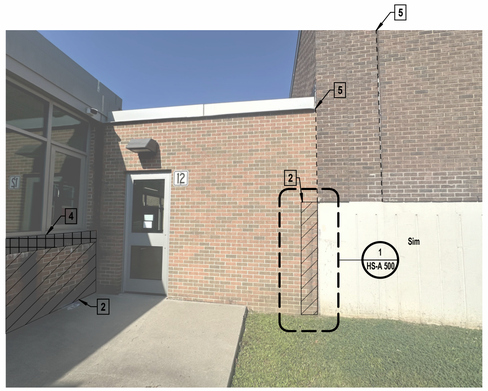

## 2 EAST ELEVATION - UPPER GYM
N.T.S.

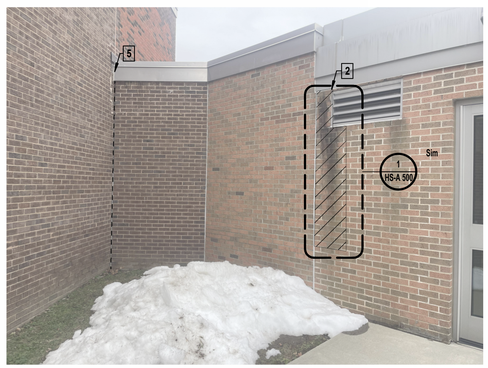

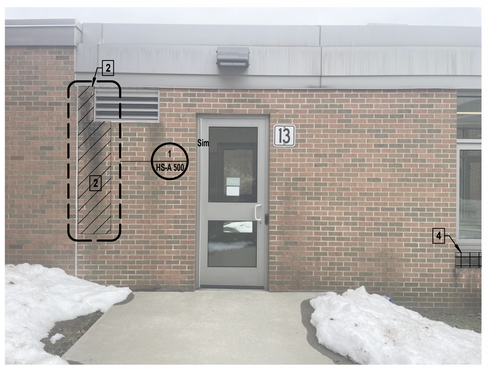
## 3 NORTH ELEVATION - RAMPED CORRIDOR
N.T.S.
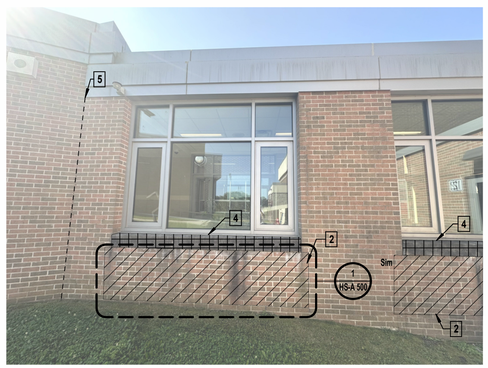
## GENERAL CONSTRUCTION WORK NOTES:

1. THESE DRAWINGS SERVE AS A GRAPHICAL REPRESENTATION OF THE INTENDED SCOPE OF THE WORK, AND CONSTITUTE ONE PORTION OF THE CONSTRUCTION DOCUMENTS. THE CONTRACTOR SHALL BE RESPONSIBLE FOR COORDINATION BETWEEN THESE DRAWINGS AND THE SPECIFICATIONS.
2. ALL EXISTING EXTERIOR FACADE MOUNTED EQUIPMENT INCLUDING BUT NOT LIMITED TO LIGHT FIXTURES, SECURITY DEVICES, SIGNAGE, ETC. SHALL BE PROTECTED DURING SCOPE OF WORK. CONTRACTOR SHALL REPAIR OR REPLACE EQUIPMENT OR DEVICE AS NEEDED IF DAMAGED. CONTRACTOR SHALL HAVE A LICENSED ELECTRICAL CONTRACTOR TEMPORARILY REMOVE, MAINTAIN AND RECONNECT ANY CONDUIT, WIRING OR DEVICES REQUIRED TO PERFORM ANY SCOPE ASSOCIATED WITH THIS WORK. VERIFY IN FIELD ALL CONDITIONS.
3. ALL MASONRY MORTAR ON SCOPE ELEVATIONS SHALL BE INSPECTED FOR CRACKS OR DAMAGE AND SHALL BE BROUGHT TO THE ARCHITECT AND THE DISTRICTS CONSTRUCTION REPRESENTATIVES ATTENTION IMMEDIATELY.
4. CONTRACTOR SHALL BE RESPONSIBLE TO CLEAN OUT ALL EXISTING WEEP HOLES WHERE WORK IS BEING PERFORMED. REMOVE ALL DIRT, DEBRIS OR OTHER MATERIALS TO MAKE SURE THEY ARE CLEAR TO ENSURE WEEP SYSTEM FUNCTIONALITY.
5. THE CONTRACTOR SHALL BE RESPONSIBLE TO PROVIDE ALL TEMPORARY BRACING AND SHORING TO MAINTAIN THE STRUCTURAL INTEGRITY OF THE BUILDING, AS REQUIRED TO COMPLETE THE MASONRY REPAIR SCOPE OF WORK.
6. ALL NEW AND EXISTING MASONRY SURFACES SHALL BE LOW-PRESSURE POWER WASHED ACROSS ALL ELEVATIONS AS PART OF THE SCOPE OF WORK. REMOVE ALL DIRT, DEBRIS, STAINS, MOSS AND EFFLORESCENCE. PROTECT ALL OPENINGS INCLUDING BUT NOT LIMITED TO; DOORS, WINDOWS, LOUVERS AND GRILLES DURING POWER WASHING, AS WELL AS ALL WALL-MOUNTED ITEMS REMAINING IN PLACE.
7. ALL EXISTING CAST STONE WITHIN WORK AREA SHALL BE LOW-PRESSURE POWER WASHED. REMOVE ALL DIRT, DEBRIS, STAINS, MOSS AND EFFLORESCENCE. PROTECT ALL OPENINGS INCLUDING BUT NOT LIMITED TO; DOORS, WINDOWS, LOUVERS AND GRILLES DURING POWER WASHING. RAKE OUT EXISTING JOINTS BETWEEN STONE COPINGS AND BRICK AND INSTALL NEW FLEXIBLE SILICONE SOFT JOINT WITH BACKER OR JOINT TAPE TO ENSURE TWO SIDE ADHESION. SILICONE SEALANT WITH BACKER ROD TO MATCH EXISTING MORTAR COLOR.
8. ALL NEW AND EXISTING EXPOSED CAST STONE AND MASONRY SURFACES SHALL BE LOW-PRESSURE POWER WASHED AND ACROSS ALL ELEVATIONS AS PART OF THE SCOPE OF THE WORK. REMOVE ALL DIRT, DEBRIS, STAINS, MOSS, AND EFFLORESCENCE. PROTECT ALL OPENINGS INCLUDING BUT NOT LIMITED TO DOORS, WINDOWS, LOUVERS AND GRILLES, AS WELL AS ALL WALL-MOUNTED ITEMS REMAINING IN PLACE.

## PATTERNS & SYMBOLS LEGEND

| KEYNOTE | PATTERN | DESCRIPTION |
|---|---|---|
| 1 | | SELECTIVE MASONRY REPLACEMENT: REMOVE AND REPLACE DAMAGED / DETERIORATED BRICK MASONRY THROUGHOUT AREA INDICATED. REBUILD BACK-UP AS REQUIRED AND REPLACE ANY UNSOUND MATERIALS THAT ARE REMOVED. INSTALL NEW BRICK MASONRY TO MATCH EXISTING COLOR, FINISH, COURSING AND PATTERN IN COMPLETELY FILLED BED, ENDS, AND HEAD OF MORTAR JOINTS. |
| 2 | | RE-POINTING: RAKE OUT EXISTING JOINTS TO A MINIMUM DEPTH OF 3/4" THROUGHOUT AREA INDICATED, AND RE-POINT ALL JOINTS IN BRICK MASONRY. REBUILD BACK UP AS REQUIRED AND REPLACE ANY UNSOUND MATERIALS THAT WERE REMOVED. TAKE CARE NOT TO DAMAGE EDGES OF EXISTING MASONRY TO REMAIN. |
| 3 | | ENVELOPE REPAIR/REPLACEMENT: REMOVE AND REPLACE EXTERIOR ENVELOPE PANELS THROUGHOUT AREA INDICATED IN KIND. COORDINATE WITH ELEVATIONS AND APPLICABLE KEY NOTES FOR SPECIFIC SCOPE WORK. |
| 4 | | CAST STONE REPAIR/REPLACEMENT: REPOINT EXISTING CAST STONE MORTAR JOINTS. REMOVE AND REPLACE CRACKED, DAMAGED, OR DETERIORATED 4 1/2" THICK CAST STONE IN KIND. PROVIDE SEALANT AND BACKER ROD AT SKYWARD FACING JOINTS. |
| 5 | | CONTROL / EXPANSION JOINT REPLACEMENT: RAKE OUT EXISTING JOINT BETWEEN MASONRY TO A MINIMUM DEPTH OF 1". FURNISH AND INSTALL NEW FLEXIBLE SILICONE SOFT JOINT WITH BACKER ROD THE FULL WIDTH, AND LENGTH OF JOINT. COLOR TO MATCH EXISTING MORTAR. |

H2M architects + engineers
1133 Westchester Avenue, Suite N-210
White Plains, NY 10605
914.358.5623 • www.h2m.com
NY Architecture & Landscape Architecture: No Certificate Required
NY Engineering Certificate of Authorization No.: 0018178

CONSULTANTS:

| MARK | DATE | DESCRIPTION |
|---|---|---|
| | | |

REGISTERED ARCHITECT KATRINA PACHECO 041183 STATE OF NEW YORK

09/30/2029
Exp. Date

KATRINA N. PACHECO, R.A.
NY PROFESSIONAL ARCHITECT Lic. No. 041183

"IN ACCORDANCE WITH ARTICLE 145, SECTION 7209 OF THE NYS EDUCATION LAW, ALTERATION OF THIS DOCUMENT EXCEPT BY A LICENSED PROFESSIONAL IS ILLEGAL."

| DESIGNED BY: | DRAWN BY: | CHECKED BY: | REVIEWED BY: |
|---|---|---|---|
| L. RAUSCHER | C. HENRY | S. MANDIC | K. PACHECO |

| PROJECT No: | DATE: | SCALE: |
|---|---|---|
| SMSD2508 | OCTOBER 2026 | AS SHOWN |

CLIENT

**SOMERS CENTRAL SCHOOL DISTRICT**

**VARIOUS UPGRADES AT SOMERS HIGH SCHOOL**

**120 PRIMROSE ST**
**LINCOLNDALE, NY 10540**

**SED #: 66-21-01-06-0-003-023**

CONTRACT

**CONTRACT G**
**GENERAL CONSTRUCTION**

STATUS

**FOR BID**


SHEET TITLE

**EXTERIOR ELEVATIONS**


DRAWING No.

# HS-A 200.00


C:\Users\APappas\Documents_Revit Backup\SMSD2508_Central25_A_apappasV6997.rvt
10/30/2026 12:16:29 PM

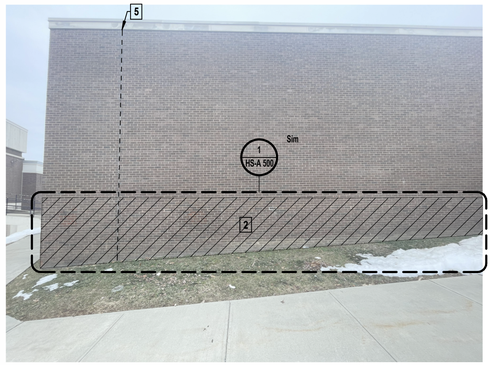



## 1 SOUTH ELEVATION - LECTURE ROOM 161C
N.T.S.

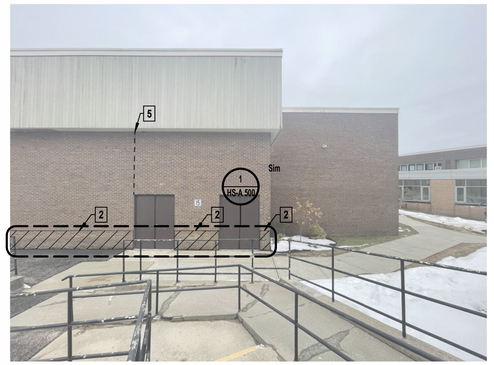


## 2 WEST ELEVATION - AUDITORIUM
N.T.S.

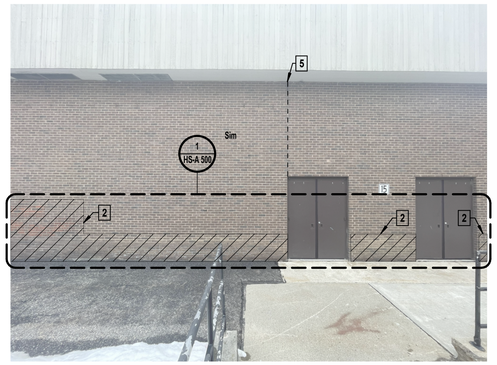


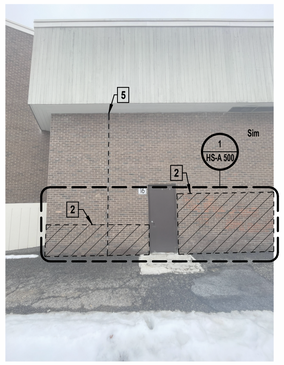




## 3 WEST ELEVATION - STAGE
N.T.S.

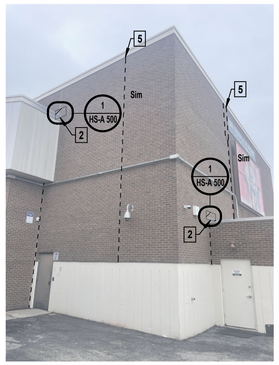


## 4 EAST ELEVATION - AUDITORIUM
N.T.S.

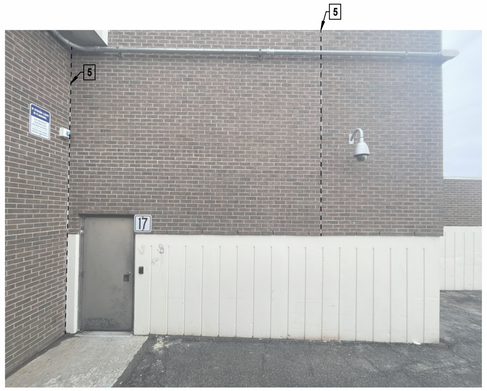


## GENERAL CONSTRUCTION WORK NOTES:

1. THESE DRAWINGS SERVE AS A GRAPHICAL REPRESENTATION OF THE INTENDED SCOPE OF THE WORK, AND CONSTITUTE ONE PORTION OF THE CONSTRUCTION DOCUMENTS. THE CONTRACTOR SHALL BE RESPONSIBLE FOR COORDINATION BETWEEN THESE DRAWINGS AND THE SPECIFICATIONS.
2. ALL EXISTING EXTERIOR FACADE MOUNTED EQUIPMENT INCLUDING BUT NOT LIMITED TO LIGHT FIXTURES, SECURITY DEVICES, SIGNAGE, ETC. SHALL BE PROTECTED DURING SCOPE OF WORK. CONTRACTOR SHALL REPAIR OR REPLACE EQUIPMENT OR DEVICE AS NEEDED IF DAMAGED. CONTRACTOR SHALL HAVE A LICENSED ELECTRICAL CONTRACTOR TEMPORARILY REMOVE, MAINTAIN AND RECONNECT ANY CONDUIT, WIRING OR DEVICES REQUIRED TO PERFORM ANY SCOPE ASSOCIATED WITH THIS WORK. VERIFY IN FIELD ALL CONDITIONS.
3. ALL MASONRY MORTAR ON SCOPE ELEVATIONS SHALL BE INSPECTED FOR CRACKS OR DAMAGE AND SHALL BE BROUGHT TO THE ARCHITECT AND THE DISTRICTS CONSTRUCTION REPRESENTATIVES ATTENTION IMMEDIATELY.
4. CONTRACTOR SHALL BE RESPONSIBLE TO CLEAN OUT ALL EXISTING WEEP HOLES WHERE WORK IS BEING PERFORMED. REMOVE ALL DIRT, DEBRIS OR OTHER MATERIALS TO MAKE SURE THEY ARE CLEAR TO ENSURE WEEP SYSTEM FUNCTIONALITY.
5. THE CONTRACTOR SHALL BE RESPONSIBLE TO PROVIDE ALL TEMPORARY BRACING AND SHORING TO MAINTAIN THE STRUCTURAL INTEGRITY OF THE BUILDING, AS REQUIRED TO COMPLETE THE MASONRY REPAIR SCOPE OF WORK.
6. ALL NEW AND EXISTING MASONRY SURFACES SHALL BE LOW-PRESSURE POWER WASHED ACROSS ALL ELEVATIONS AS PART OF THE SCOPE OF WORK. REMOVE ALL DIRT, DEBRIS, STAINS, MOSS AND EFFLORESCENCE. PROTECT ALL OPENINGS INCLUDING BUT NOT LIMITED TO; DOORS, WINDOWS, LOUVERS AND GRILLES DURING POWER WASHING, AS WELL AS ALL WALL-MOUNTED ITEMS REMAINING IN PLACE.
7. ALL EXISTING CAST STONE WITHIN WORK AREA SHALL BE LOW-PRESSURE POWER WASHED. REMOVE ALL DIRT, DEBRIS, STAINS, MOSS AND EFFLORESCENCE. PROTECT ALL OPENINGS INCLUDING BUT NOT LIMITED TO: DOORS, WINDOWS, LOUVERS AND GRILLES DURING POWER WASHING. RAKE OUT EXISTING JOINTS BETWEEN STONE COPINGS AND BRICK AND INSTALL NEW FLEXIBLE SILICONE SOFT JOINT WITH BACKER OR JOINT TAPE TO ENSURE TWO SIDE ADHESION. SILICONE SEALANT WITH BACKER ROD TO MATCH EXISTING MORTAR COLOR.
8. ALL NEW AND EXISTING EXPOSED CAST STONE AND MASONRY SURFACES SHALL BE LOW-PRESSURE POWER WASHED AND ACROSS ALL ELEVATIONS AS PART OF THE SCOPE OF THE WORK. REMOVE ALL DIRT, DEBRIS, STAINS, MOSS, AND EFFLORESCENCE. PROTECT ALL OPENINGS INCLUDING BUT NOT LIMITED TO DOORS, WINDOWS, LOUVERS AND GRILLES, AS WELL AS ALL WALL-MOUNTED ITEMS REMAINING IN PLACE.

## PATTERNS & SYMBOLS LEGEND

| KEYNOTE | PATTERN | DESCRIPTION |
|---|---|---|
| 1 | | SELECTIVE MASONRY REPLACEMENT: REMOVE AND REPLACE DAMAGED / DETERIORATED BRICK MASONRY THROUGHOUT AREA INDICATED. REBUILD BACK-UP AS REQUIRED AND REPLACE ANY UNSOUND MATERIALS THAT ARE REMOVED. INSTALL NEW BRICK MASONRY TO MATCH EXISTING COLOR, FINISH, COURSING AND PATTERN IN COMPLETELY FILLED BED, ENDS, AND HEAD OF MORTAR JOINTS. |
| 2 | | RE-POINTING: RAKE OUT EXISTING JOINTS TO A MINIMUM DEPTH OF 3/4" THROUGHOUT AREA INDICATED, AND RE-POINT ALL JOINTS IN BRICK MASONRY. REBUILD BACK UP AS REQUIRED AND REPLACE ANY UNSOUND MATERIALS THAT WERE REMOVED. TAKE CARE NOT TO DAMAGE EDGES OF EXISTING MASONRY TO REMAIN. |
| 3 | | ENVELOPE REPAIR/REPLACEMENT: REMOVE AND REPLACE EXTERIOR ENVELOPE PANELS THROUGHOUT AREA INDICATED IN KIND. COORDINATE WITH ELEVATIONS AND APPLICABLE KEY NOTES FOR SPECIFIC SCOPE WORK. |
| 4 | | CAST STONE REPAIR/REPLACEMENT: REPOINT EXISTING CAST STONE MORTAR JOINTS. REMOVE AND REPLACE CRACKED, DAMAGED, OR DETERIORATED 4 1/2" THICK CAST STONE IN KIND. PROVIDE SEALANT AND BACKER ROD AT SKYWARD FACING JOINTS. |
| 5 | | CONTROL / EXPANSION JOINT REPLACEMENT: RAKE OUT EXISTING JOINT BETWEEN MASONRY TO A MINIMUM DEPTH OF 1". FURNISH AND INSTALL NEW FLEXIBLE SILICONE SOFT JOINT WITH BACKER ROD THE FULL WIDTH, AND LENGTH OF JOINT. COLOR TO MATCH EXISTING MORTAR. |

H2M architects + engineers
1133 Westchester Avenue, Suite N-210
White Plains, NY 10605
914.358.5623 • www.h2m.com
NY Architecture & Landscape Architecture: No Certificate Required
NY Engineering Certificate of Authorization No.: 0018178

CONSULTANTS:

| MARK | DATE | DESCRIPTION |
|---|---|---|
| | | |

REGISTERED ARCHITECT KATRINA PACHECO 041183 STATE OF NEW YORK

09/30/2029
KATRINA N. PACHECO, R.A.
NY PROFESSIONAL ARCHITECT Lic. No. 041183
Exp. Date

"IN ACCORDANCE WITH ARTICLE 145, SECTION 7209 OF THE NYS EDUCATION LAW, ALTERATION OF THIS DOCUMENT EXCEPT BY A LICENSED PROFESSIONAL IS ILLEGAL."

| DESIGNED BY: | DRAWN BY: | CHECKED BY: | REVIEWED BY: |
|---|---|---|---|
| L. RAUSCHER | C. HENRY | S. MANDIC | K. PACHECO |

| PROJECT No: | DATE: | SCALE: |
|---|---|---|
| SMSD2508 | OCTOBER 2026 | AS SHOWN |

CLIENT

**SOMERS CENTRAL SCHOOL DISTRICT**

**VARIOUS UPGRADES AT SOMERS HIGH SCHOOL**

120 PRIMROSE ST
LINCOLNDALE, NY 10540

SED #: 66-21-01-06-0-003-023

CONTRACT

CONTRACT G
GENERAL CONSTRUCTION

STATUS

FOR BID


SHEET TITLE

EXTERIOR ELEVATIONS


DRAWING No.


**HS-A 201.00**


C:\Users\APappas\Documents_Revit Backup\SMSD2508_Central25_A_apappasV6997.rvt
10/30/2026 12:16:31 PM

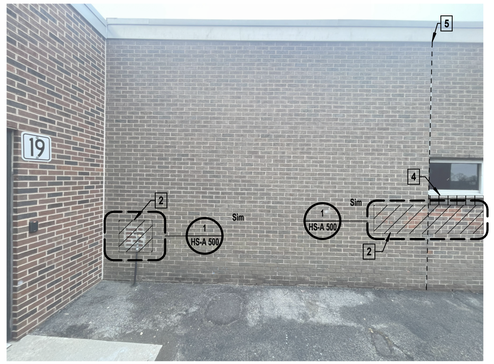


## 1 NORTH ELEVATION - CHORUS ROOM
N.T.S.

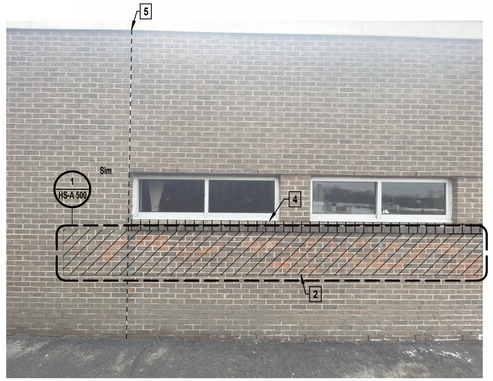

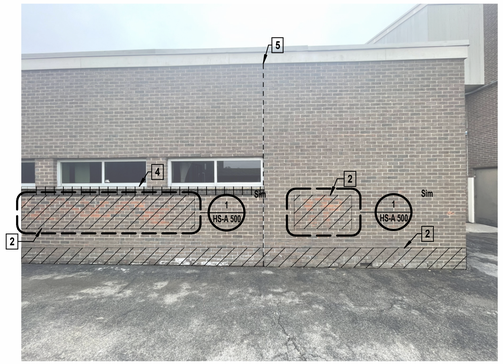


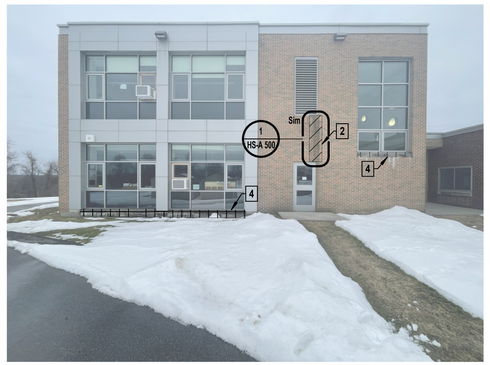

## 2 NORTH ELEVATION - STAIR 6
N.T.S.





## 3 EAST ELEVATION - CLASSROOM 138B
N.T.S.

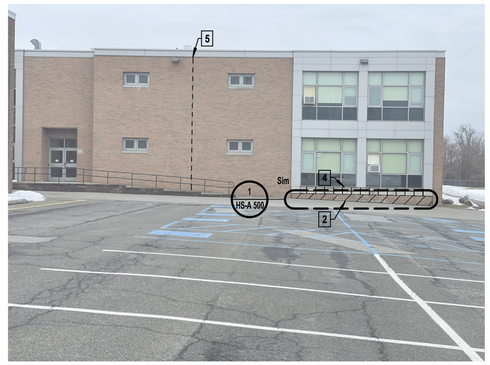



## 4 SOUTH ELEVATION - BATHRROOMS & CLASSROOM 138B
N.T.S.




## 5 SOUTH ELEVATION - LIBRARY CORRIDOR
N.T.S.

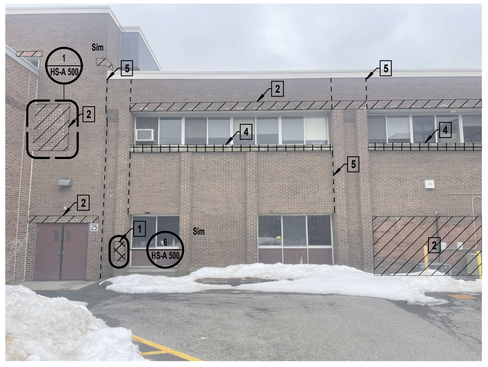


## 6 EAST ELEVATION - KITCHEN
N.T.S.

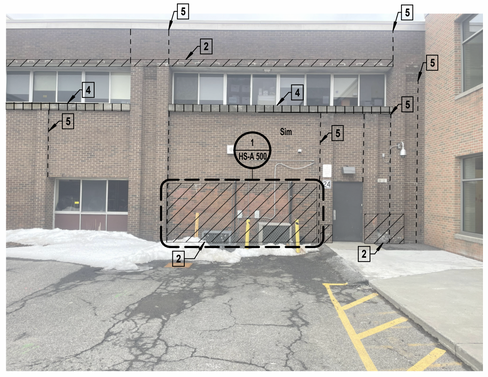


## GENERAL CONSTRUCTION WORK NOTES:

1. THESE DRAWINGS SERVE AS A GRAPHICAL REPRESENTATION OF THE INTENDED SCOPE OF THE WORK, AND CONSTITUTE ONE PORTION OF THE CONSTRUCTION DOCUMENTS. THE CONTRACTOR SHALL BE RESPONSIBLE FOR COORDINATION BETWEEN THESE DRAWINGS AND THE SPECIFICATIONS.
2. ALL EXISTING EXTERIOR FACADE MOUNTED EQUIPMENT INCLUDING BUT NOT LIMITED TO LIGHT FIXTURES, SECURITY DEVICES, SIGNAGE, ETC. SHALL BE PROTECTED DURING SCOPE OF WORK. CONTRACTOR SHALL REPAIR OR REPLACE EQUIPMENT OR DEVICE AS NEEDED IF DAMAGED. CONTRACTOR SHALL HAVE A LICENSED ELECTRICAL CONTRACTOR TEMPORARILY REMOVE, MAINTAIN AND RECONNECT ANY CONDUIT, WIRING OR DEVICES REQUIRED TO PERFORM ANY SCOPE ASSOCIATED WITH THIS WORK. VERIFY IN FIELD ALL CONDITIONS.
3. ALL MASONRY MORTAR ON SCOPE ELEVATIONS SHALL BE INSPECTED FOR CRACKS OR DAMAGE AND SHALL BE BROUGHT TO THE ARCHITECT AND THE DISTRICTS CONSTRUCTION REPRESENTATIVES ATTENTION IMMEDIATELY.
4. CONTRACTOR SHALL BE RESPONSIBLE TO CLEAN OUT ALL EXISTING WEEP HOLES WHERE WORK IS BEING PERFORMED. REMOVE ALL DIRT, DEBRIS OR OTHER MATERIALS TO MAKE SURE THEY ARE CLEAR TO ENSURE WEEP SYSTEM FUNCTIONALITY.
5. THE CONTRACTOR SHALL BE RESPONSIBLE TO PROVIDE ALL TEMPORARY BRACING AND SHORING TO MAINTAIN THE STRUCTURAL INTEGRITY OF THE BUILDING, AS REQUIRED TO COMPLETE THE MASONRY REPAIR SCOPE OF WORK.
6. ALL NEW AND EXISTING MASONRY SURFACES SHALL BE LOW-PRESSURE POWER WASHED ACROSS ALL ELEVATIONS AS PART OF THE SCOPE OF WORK. REMOVE ALL DIRT, DEBRIS, STAINS, MOSS AND EFFLORESCENCE. PROTECT ALL OPENINGS INCLUDING BUT NOT LIMITED TO; DOORS, WINDOWS, LOUVERS AND GRILLES DURING POWER WASHING, AS WELL AS ALL WALL-MOUNTED ITEMS REMAINING IN PLACE.
7. ALL EXISTING CAST STONE WITHIN WORK AREA SHALL BE LOW-PRESSURE POWER WASHED. REMOVE ALL DIRT, DEBRIS, STAINS, MOSS AND EFFLORESCENCE. PROTECT ALL OPENINGS INCLUDING BUT NOT LIMITED TO; DOORS, WINDOWS, LOUVERS AND GRILLES DURING POWER WASHING. RAKE OUT EXISTING JOINTS BETWEEN STONE COPINGS AND BRICK AND INSTALL NEW FLEXIBLE SILICONE SOFT JOINT WITH BACKER OR JOINT TAPE TO ENSURE TWO SIDE ADHESION. SILICONE SEALANT WITH BACKER ROD TO MATCH EXISTING MORTAR COLOR.
8. ALL NEW AND EXISTING EXPOSED CAST STONE AND MASONRY SURFACES SHALL BE LOW-PRESSURE POWER WASHED AND ACROSS ALL ELEVATIONS AS PART OF THE SCOPE OF THE WORK. REMOVE ALL DIRT, DEBRIS, STAINS, MOSS, AND EFFLORESCENCE. PROTECT ALL OPENINGS INCLUDING BUT NOT LIMITED TO DOORS, WINDOWS, LOUVERS AND GRILLES, AS WELL AS ALL WALL-MOUNTED ITEMS REMAINING IN PLACE.

## PATTERNS & SYMBOLS LEGEND

| KEYNOTE | PATTERN | DESCRIPTION |
|---|---|---|
| 1 | | SELECTIVE MASONRY REPLACEMENT: REMOVE AND REPLACE DAMAGED / DETERIORATED BRICK MASONRY THROUGHOUT AREA INDICATED. REBUILD BACK-UP AS REQUIRED AND REPLACE ANY UNSOUND MATERIALS THAT ARE REMOVED. INSTALL NEW BRICK MASONRY TO MATCH EXISTING COLOR, FINISH, COURSING AND PATTERN IN COMPLETELY FILLED BED, ENDS, AND HEAD OF MORTAR JOINTS. |
| 2 | | RE-POINTING: RAKE OUT EXISTING JOINTS TO A MINIMUM DEPTH OF 3/4" THROUGHOUT AREA INDICATED, AND RE-POINT ALL JOINTS IN BRICK MASONRY. REBUILD BACK UP AS REQUIRED AND REPLACE ANY UNSOUND MATERIALS THAT WERE REMOVED. TAKE CARE NOT TO DAMAGE EDGES OF EXISTING MASONRY TO REMAIN. |
| 3 | | ENVELOPE REPAIR/REPLACEMENT: REMOVE AND REPLACE EXTERIOR ENVELOPE PANELS THROUGHOUT AREA INDICATED IN KIND. COORDINATE WITH ELEVATIONS AND APPLICABLE KEY NOTES FOR SPECIFIC SCOPE WORK. |
| 4 | | CAST STONE REPAIR/REPLACEMENT: REPOINT EXISTING CAST STONE MORTAR JOINTS. REMOVE AND REPLACE CRACKED, DAMAGED, OR DETERIORATED 4 1/2" THICK CAST STONE IN KIND. PROVIDE SEALANT AND BACKER ROD AT SKYWARD FACING JOINTS. |
| 5 | | CONTROL / EXPANSION JOINT REPLACEMENT: RAKE OUT EXISTING JOINT BETWEEN MASONRY TO A MINIMUM DEPTH OF 1". FURNISH AND INSTALL NEW FLEXIBLE SILICONE SOFT JOINT WITH BACKER ROD THE FULL WIDTH, AND LENGTH OF JOINT. COLOR TO MATCH EXISTING MORTAR. |

H2M architects + engineers
1133 Westchester Avenue, Suite N-210
White Plains, NY 10605
914.358.5623 • www.h2m.com
NY Architecture & Landscape Architecture: No Certificate Required
NY Engineering Certificate of Authorization No.: 0018178

CONSULTANTS:

| MARK | DATE | DESCRIPTION |
|---|---|---|
| | | |

REGISTERED ARCHITECT KATRINA PACHECO 041183 STATE OF NEW YORK

09/30/2029
KATRINA N. PACHECO, R.A.
NY PROFESSIONAL ARCHITECT Lic. No. 041183 — Exp. Date

"IN ACCORDANCE WITH ARTICLE 145, SECTION 7209 OF THE NYS EDUCATION LAW, ALTERATION OF THIS DOCUMENT EXCEPT BY A LICENSED PROFESSIONAL IS ILLEGAL."

| DESIGNED BY: | DRAWN BY: | CHECKED BY: | REVIEWED BY: |
|---|---|---|---|
| L. RAUSCHER | C. HENRY | S. MANDIC | K. PACHECO |

| PROJECT No: | DATE: | SCALE: |
|---|---|---|
| SMSD2508 | OCTOBER 2026 | AS SHOWN |

CLIENT

**SOMERS CENTRAL SCHOOL DISTRICT**

**VARIOUS UPGRADES AT SOMERS HIGH SCHOOL**

120 PRIMROSE ST
LINCOLNDALE, NY 10540

SED #: 66-21-01-06-0-003-023

CONTRACT

**CONTRACT G**
**GENERAL CONSTRUCTION**

STATUS

**FOR BID**


SHEET TITLE

**EXTERIOR ELEVATIONS**

DRAWING No.


# HS-A 202.00

C:\Users\APappas\Documents_Revit Backup\SMSD2508_Central25_A_apappasV6997.rvt
10/30/2026 12:16:32 PM

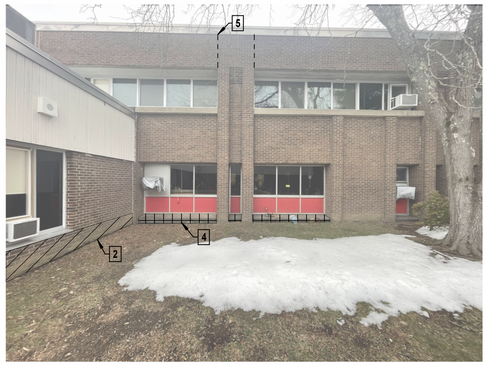






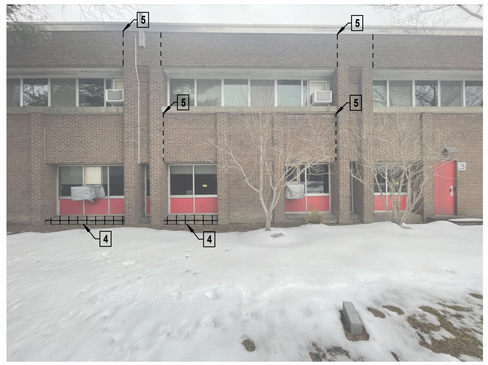





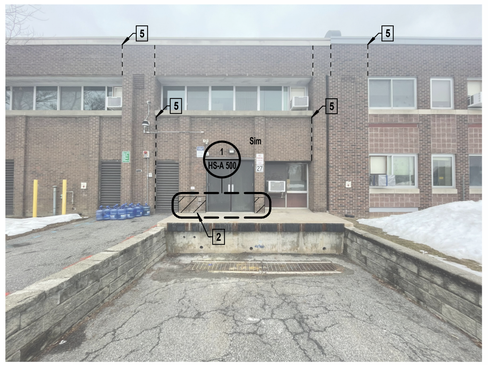


## 1 SOUTH ELEVATION - EARTH SCIENCE CLASSROOMS
N.T.S.










## 2 NORTH ELEVATION - D WING
N.T.S.

## GENERAL CONSTRUCTION WORK NOTES:

1. THESE DRAWINGS SERVE AS A GRAPHICAL REPRESENTATION OF THE INTENDED SCOPE OF THE WORK, AND CONSTITUTE ONE PORTION OF THE CONSTRUCTION DOCUMENTS. THE CONTRACTOR SHALL BE RESPONSIBLE FOR COORDINATION BETWEEN THESE DRAWINGS AND THE SPECIFICATIONS.
2. ALL EXISTING EXTERIOR FACADE MOUNTED EQUIPMENT INCLUDING BUT NOT LIMITED TO LIGHT FIXTURES, SECURITY DEVICES, SIGNAGE, ETC. SHALL BE PROTECTED DURING SCOPE OF WORK. CONTRACTOR SHALL REPAIR OR REPLACE EQUIPMENT OR DEVICE AS NEEDED IF DAMAGED. CONTRACTOR SHALL HAVE A LICENSED ELECTRICAL CONTRACTOR TEMPORARILY REMOVE, MAINTAIN AND RECONNECT ANY CONDUIT, WIRING OR DEVICES REQUIRED TO PERFORM ANY SCOPE ASSOCIATED WITH THIS WORK. VERIFY IN FIELD ALL CONDITIONS.
3. ALL MASONRY MORTAR ON SCOPE ELEVATIONS SHALL BE INSPECTED FOR CRACKS OR DAMAGE AND SHALL BE BROUGHT TO THE ARCHITECT AND THE DISTRICTS CONSTRUCTION REPRESENTATIVES ATTENTION IMMEDIATELY.
4. CONTRACTOR SHALL BE RESPONSIBLE TO CLEAN OUT ALL EXISTING WEEP HOLES WHERE WORK IS BEING PERFORMED. REMOVE ALL DIRT, DEBRIS OR OTHER MATERIALS TO MAKE SURE THEY ARE CLEAR TO ENSURE WEEP SYSTEM FUNCTIONALITY.
5. THE CONTRACTOR SHALL BE RESPONSIBLE TO PROVIDE ALL TEMPORARY BRACING AND SHORING TO MAINTAIN THE STRUCTURAL INTEGRITY OF THE BUILDING, AS REQUIRED TO COMPLETE THE MASONRY REPAIR SCOPE OF WORK.
6. ALL NEW AND EXISTING MASONRY SURFACES SHALL BE LOW-PRESSURE POWER WASHED ACROSS ALL ELEVATIONS AS PART OF THE SCOPE OF WORK. REMOVE ALL DIRT, DEBRIS, STAINS, MOSS AND EFFLORESCENCE. PROTECT ALL OPENINGS INCLUDING BUT NOT LIMITED TO; DOORS, WINDOWS, LOUVERS AND GRILLES DURING POWER WASHING, AS WELL AS ALL WALL-MOUNTED ITEMS REMAINING IN PLACE.
7. ALL EXISTING CAST STONE WITHIN WORK AREA SHALL BE LOW-PRESSURE POWER WASHED. REMOVE ALL DIRT, DEBRIS, STAINS, MOSS AND EFFLORESCENCE. PROTECT ALL OPENINGS INCLUDING BUT NOT LIMITED TO; DOORS, WINDOWS, LOUVERS AND GRILLES DURING POWER WASHING. RAKE OUT EXISTING JOINTS BETWEEN STONE COPINGS AND BRICK AND INSTALL NEW FLEXIBLE SILICONE SOFT JOINT WITH BACKER OR JOINT TAPE TO ENSURE TWO SIDE ADHESION. SILICONE SEALANT WITH BACKER ROD TO MATCH EXISTING MORTAR COLOR.
8. ALL NEW AND EXISTING EXPOSED CAST STONE AND MASONRY SURFACES SHALL BE LOW-PRESSURE POWER WASHED AND ACROSS ALL ELEVATIONS AS PART OF THE SCOPE OF THE WORK. REMOVE ALL DIRT, DEBRIS, STAINS, MOSS, AND EFFLORESCENCE. PROTECT ALL OPENINGS INCLUDING BUT NOT LIMITED TO DOORS, WINDOWS, LOUVERS AND GRILLES, AS WELL AS ALL WALL-MOUNTED ITEMS REMAINING IN PLACE.

## PATTERNS & SYMBOLS LEGEND

| KEYNOTE | PATTERN | DESCRIPTION |
|---|---|---|
| 1 | | SELECTIVE MASONRY REPLACEMENT: REMOVE AND REPLACE DAMAGED / DETERIORATED BRICK MASONRY THROUGHOUT AREA INDICATED. REBUILD BACK-UP AS REQUIRED AND REPLACE ANY UNSOUND MATERIALS THAT ARE REMOVED. INSTALL NEW BRICK MASONRY TO MATCH EXISTING COLOR, FINISH, COURSING AND PATTERN IN COMPLETELY FILLED BED, ENDS, AND HEAD OF MORTAR JOINTS. |
| 2 | | RE-POINTING: RAKE OUT EXISTING JOINTS TO A MINIMUM DEPTH OF 3/4" THROUGHOUT AREA INDICATED, AND RE-POINT ALL JOINTS IN BRICK MASONRY. REBUILD BACK UP AS REQUIRED AND REPLACE ANY UNSOUND MATERIALS THAT WERE REMOVED. TAKE CARE NOT TO DAMAGE EDGES OF EXISTING MASONRY TO REMAIN. |
| 3 | | ENVELOPE REPAIR/REPLACEMENT: REMOVE AND REPLACE EXTERIOR ENVELOPE PANELS THROUGHOUT AREA INDICATED IN KIND. COORDINATE WITH ELEVATIONS AND APPLICABLE KEY NOTES FOR SPECIFIC SCOPE WORK. |
| 4 | | CAST STONE REPAIR/REPLACEMENT: REPOINT EXISTING CAST STONE MORTAR JOINTS. REMOVE AND REPLACE CRACKED, DAMAGED, OR DETERIORATED 4 1/2" THICK CAST STONE IN KIND. PROVIDE SEALANT AND BACKER ROD AT SKYWARD FACING JOINTS. |
| 5 | | CONTROL / EXPANSION JOINT REPLACEMENT: RAKE OUT EXISTING JOINT BETWEEN MASONRY TO A MINIMUM DEPTH OF 1". FURNISH AND INSTALL NEW FLEXIBLE SILICONE SOFT JOINT WITH BACKER ROD THE FULL WIDTH, AND LENGTH OF JOINT. COLOR TO MATCH EXISTING MORTAR. |

H2M architects + engineers
1133 Westchester Avenue, Suite N-210
White Plains, NY 10605
914.358.5623 • www.h2m.com
NY Architecture & Landscape Architecture: No Certificate Required
NY Engineering Certificate of Authorization No.: 0018178

CONSULTANTS:

| MARK | DATE | DESCRIPTION |
|---|---|---|
| | | |

REGISTERED ARCHITECT KATRINA PACHECO 041183 STATE OF NEW YORK

09/30/2029
KATRINA N. PACHECO, R.A.
NY PROFESSIONAL ARCHITECT Lic. No. 041183
Exp. Date

"IN ACCORDANCE WITH ARTICLE 145, SECTION 7209 OF THE NYS EDUCATION LAW, ALTERATION OF THIS DOCUMENT EXCEPT BY A LICENSED PROFESSIONAL IS ILLEGAL."

| DESIGNED BY: | DRAWN BY: | CHECKED BY: | REVIEWED BY: |
|---|---|---|---|
| L. RAUSCHER | C. HENRY | S. MANDIC | K. PACHECO |

| PROJECT No: | DATE: | SCALE: |
|---|---|---|
| SMSD2508 | OCTOBER 2026 | AS SHOWN |

CLIENT

**SOMERS CENTRAL SCHOOL DISTRICT**

**VARIOUS UPGRADES AT SOMERS HIGH SCHOOL**

**120 PRIMROSE ST**
**LINCOLNDALE, NY 10540**

**SED #: 66-21-01-06-0-003-023**


CONTRACT
**CONTRACT G**
**GENERAL CONSTRUCTION**


STATUS
**FOR BID**

SHEET TITLE
**EXTERIOR ELEVATIONS**

DRAWING No.
**HS-A 203.00**


C:\Users\APappas\Documents_Revit Backup\SMSD2508_Central25_A_apappas.V6997.rvt
10/30/2026 12:16:33 PM

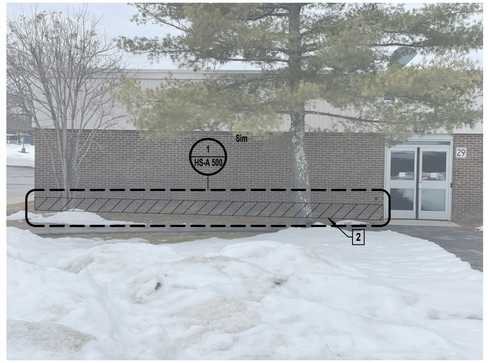

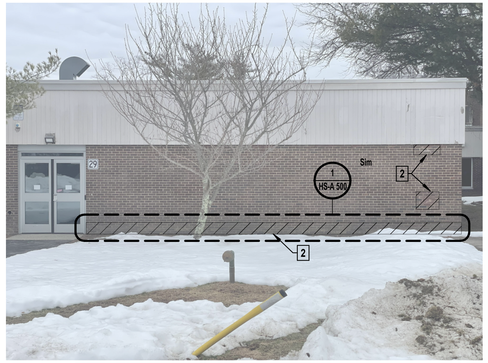
## 1 EAST ELEVATION - D WING
N.T.S.







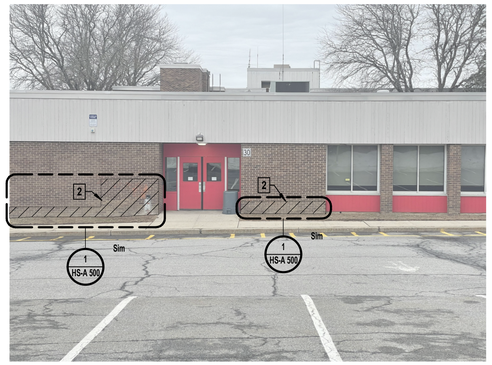




## 2 SOUTH ELEVATION - D WING
N.T.S.

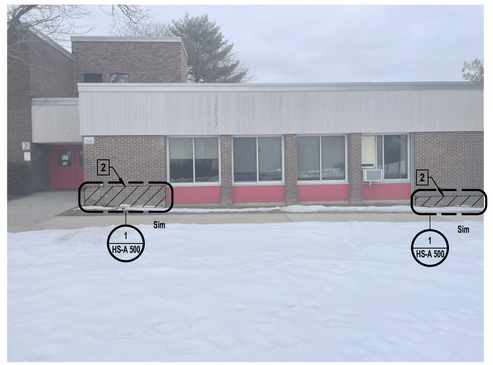

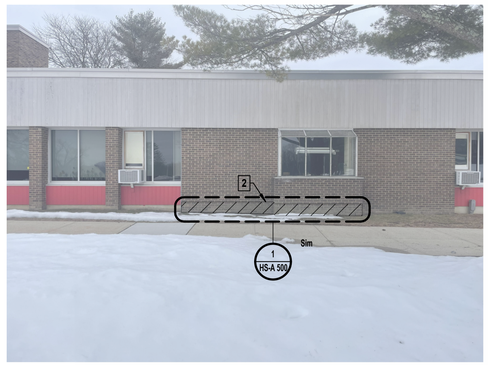



## 3 WEST ELEVATION @ - WING
N.T.S.

## GENERAL CONSTRUCTION WORK NOTES:

1. THESE DRAWINGS SERVE AS A GRAPHICAL REPRESENTATION OF THE INTENDED SCOPE OF THE WORK, AND CONSTITUTE ONE PORTION OF THE CONSTRUCTION DOCUMENTS. THE CONTRACTOR SHALL BE RESPONSIBLE FOR COORDINATION BETWEEN THESE DRAWINGS AND THE SPECIFICATIONS.
2. ALL EXISTING EXTERIOR FACADE MOUNTED EQUIPMENT INCLUDING BUT NOT LIMITED TO LIGHT FIXTURES, SECURITY DEVICES, SIGNAGE, ETC. SHALL BE PROTECTED DURING SCOPE OF WORK. CONTRACTOR SHALL REPAIR OR REPLACE EQUIPMENT OR DEVICE AS NEEDED IF DAMAGED. CONTRACTOR SHALL HAVE A LICENSED ELECTRICAL CONTRACTOR TEMPORARILY REMOVE, MAINTAIN AND RECONNECT ANY CONDUIT, WIRING OR DEVICES REQUIRED TO PERFORM ANY SCOPE ASSOCIATED WITH THIS WORK. VERIFY IN FIELD ALL CONDITIONS.
3. ALL MASONRY MORTAR ON SCOPE ELEVATIONS SHALL BE INSPECTED FOR CRACKS OR DAMAGE AND SHALL BE BROUGHT TO THE ARCHITECT AND THE DISTRICTS CONSTRUCTION REPRESENTATIVES ATTENTION IMMEDIATELY.
4. CONTRACTOR SHALL BE RESPONSIBLE TO CLEAN OUT ALL EXISTING WEEP HOLES WHERE WORK IS BEING PERFORMED. REMOVE ALL DIRT, DEBRIS OR OTHER MATERIALS TO MAKE SURE THEY ARE CLEAR TO ENSURE WEEP SYSTEM FUNCTIONALITY.
5. THE CONTRACTOR SHALL BE RESPONSIBLE TO PROVIDE ALL TEMPORARY BRACING AND SHORING TO MAINTAIN THE STRUCTURAL INTEGRITY OF THE BUILDING, AS REQUIRED TO COMPLETE THE MASONRY REPAIR SCOPE OF WORK.
6. ALL NEW AND EXISTING MASONRY SURFACES SHALL BE LOW-PRESSURE POWER WASHED ACROSS ALL ELEVATIONS AS PART OF THE SCOPE OF WORK. REMOVE ALL DIRT, DEBRIS, STAINS, MOSS AND EFFLORESCENCE. PROTECT ALL OPENINGS INCLUDING BUT NOT LIMITED TO; DOORS, WINDOWS, LOUVERS AND GRILLES DURING POWER WASHING, AS WELL AS ALL WALL-MOUNTED ITEMS REMAINING IN PLACE.
7. ALL EXISTING CAST STONE WITHIN WORK AREA SHALL BE LOW-PRESSURE POWER WASHED. REMOVE ALL DIRT, DEBRIS, STAINS, MOSS AND EFFLORESCENCE. PROTECT ALL OPENINGS INCLUDING BUT NOT LIMITED TO; DOORS, WINDOWS, LOUVERS AND GRILLES DURING POWER WASHING. RAKE OUT EXISTING JOINTS BETWEEN STONE COPINGS AND BRICK AND INSTALL NEW FLEXIBLE SILICONE SOFT JOINT WITH BACKER OR JOINT TAPE TO ENSURE TWO SIDE ADHESION. SILICONE SEALANT WITH BACKER ROD TO MATCH EXISTING MORTAR COLOR.
8. ALL NEW AND EXISTING EXPOSED CAST STONE AND MASONRY SURFACES SHALL BE LOW-PRESSURE POWER WASHED AND ACROSS ALL ELEVATIONS AS PART OF THE SCOPE OF THE WORK. REMOVE ALL DIRT, DEBRIS, STAINS, MOSS, AND EFFLORESCENCE. PROTECT ALL OPENINGS INCLUDING BUT NOT LIMITED TO DOORS, WINDOWS, LOUVERS AND GRILLES, AS WELL AS ALL WALL-MOUNTED ITEMS REMAINING IN PLACE.

## PATTERNS & SYMBOLS LEGEND

| KEYNOTE | PATTERN | DESCRIPTION |
|---|---|---|
| 1 | | SELECTIVE MASONRY REPLACEMENT: REMOVE AND REPLACE DAMAGED / DETERIORATED BRICK MASONRY THROUGHOUT AREA INDICATED. REBUILD BACK-UP AS REQUIRED AND REPLACE ANY UNSOUND MATERIALS THAT ARE REMOVED. INSTALL NEW BRICK MASONRY TO MATCH EXISTING COLOR, FINISH, COURSING AND PATTERN IN COMPLETELY FILLED BED, ENDS, AND HEAD OF MORTAR JOINTS. |
| 2 | | RE-POINTING: RAKE OUT EXISTING JOINTS TO A MINIMUM DEPTH OF 3/4" THROUGHOUT AREA INDICATED, AND RE-POINT ALL JOINTS IN BRICK MASONRY. REBUILD BACK UP AS REQUIRED AND REPLACE ANY UNSOUND MATERIALS THAT WERE REMOVED. TAKE CARE NOT TO DAMAGE EDGES OF EXISTING MASONRY TO REMAIN. |
| 3 | | ENVELOPE REPAIR/REPLACEMENT: REMOVE AND REPLACE EXTERIOR ENVELOPE PANELS THROUGHOUT AREA INDICATED IN KIND. COORDINATE WITH ELEVATIONS AND APPLICABLE KEY NOTES FOR SPECIFIC SCOPE WORK. |
| 4 | | CAST STONE REPAIR/REPLACEMENT: REPOINT EXISTING CAST STONE MORTAR JOINTS. REMOVE AND REPLACE CRACKED, DAMAGED, OR DETERIORATED 4 1/2" THICK CAST STONE IN KIND. PROVIDE SEALANT AND BACKER ROD AT SKYWARD FACING JOINTS. |
| 5 | | CONTROL / EXPANSION JOINT REPLACEMENT: RAKE OUT EXISTING JOINT BETWEEN MASONRY TO A MINIMUM DEPTH OF 1". FURNISH AND INSTALL NEW FLEXIBLE SILICONE SOFT JOINT WITH BACKER ROD THE FULL WIDTH, AND LENGTH OF JOINT. COLOR TO MATCH EXISTING MORTAR. |

H2M architects + engineers
1133 Westchester Avenue, Suite N-210
White Plains, NY 10605
914.358.5623 • www.h2m.com
NY Architecture & Landscape Architecture: No Certificate Required
NY Engineering Certificate of Authorization No.: 0018178

CONSULTANTS:

| MARK | DATE | DESCRIPTION |
|---|---|---|
| | | |

REGISTERED ARCHITECT KATRINA PACHECO 041183 STATE OF NEW YORK

09/30/2029
Exp. Date

KATRINA N. PACHECO, R.A.
NY PROFESSIONAL ARCHITECT Lic. No. 041183

"IN ACCORDANCE WITH ARTICLE 145, SECTION 7209 OF THE NYS EDUCATION LAW, ALTERATION OF THIS DOCUMENT EXCEPT BY A LICENSED PROFESSIONAL IS ILLEGAL."

| DESIGNED BY: | DRAWN BY: | CHECKED BY: | REVIEWED BY: |
|---|---|---|---|
| L. RAUSCHER | C. HENRY | S. MANDIC | K. PACHECO |

| PROJECT No: | DATE: | SCALE: |
|---|---|---|
| SMSD2508 | OCTOBER 2026 | AS SHOWN |

CLIENT

**SOMERS CENTRAL SCHOOL DISTRICT**

**VARIOUS UPGRADES AT SOMERS HIGH SCHOOL**

**120 PRIMROSE ST**
**LINCOLNDALE, NY 10540**

**SED #: 66-21-01-06-0-003-023**

CONTRACT

**CONTRACT G**
**GENERAL CONSTRUCTION**

STATUS

**FOR BID**


SHEET TITLE


**EXTERIOR ELEVATIONS**

DRAWING No.

# HS-A 204.00

C:\Users\APappas\Documents_Revit Backup\SMSD2508_Central25_A_apappasV699F.rvt
10/30/2026 12:16:34 PM

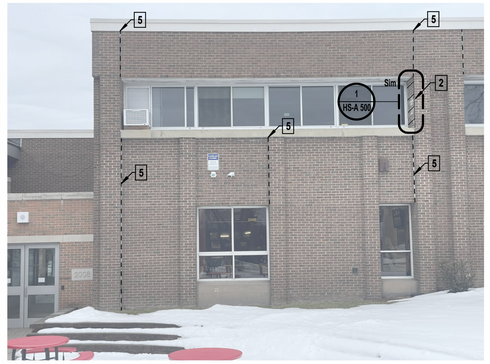


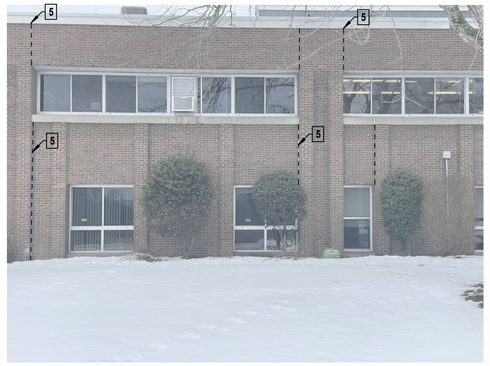






**1 WEST ELEVATION - MAIN OFFICE**
N.T.S.
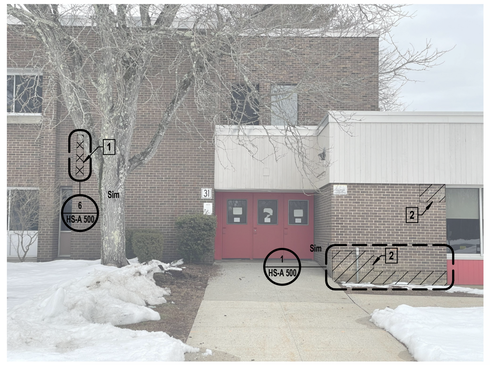
## GENERAL CONSTRUCTION WORK NOTES:

1. THESE DRAWINGS SERVE AS A GRAPHICAL REPRESENTATION OF THE INTENDED SCOPE OF THE WORK, AND CONSTITUTE ONE PORTION OF THE CONSTRUCTION DOCUMENTS. THE CONTRACTOR SHALL BE RESPONSIBLE FOR COORDINATION BETWEEN THESE DRAWINGS AND THE SPECIFICATIONS.
2. ALL EXISTING EXTERIOR FACADE MOUNTED EQUIPMENT INCLUDING BUT NOT LIMITED TO LIGHT FIXTURES, SECURITY DEVICES, SIGNAGE, ETC. SHALL BE PROTECTED DURING SCOPE OF WORK. CONTRACTOR SHALL REPAIR OR REPLACE EQUIPMENT OR DEVICE AS NEEDED IF DAMAGED. CONTRACTOR SHALL HAVE A LICENSED ELECTRICAL CONTRACTOR TEMPORARILY REMOVE, MAINTAIN AND RECONNECT ANY CONDUIT, WIRING OR DEVICES REQUIRED TO PERFORM ANY SCOPE ASSOCIATED WITH THIS WORK. VERIFY IN FIELD ALL CONDITIONS.
3. ALL MASONRY MORTAR ON SCOPE ELEVATIONS SHALL BE INSPECTED FOR CRACKS OR DAMAGE AND SHALL BE BROUGHT TO THE ARCHITECT AND THE DISTRICTS CONSTRUCTION REPRESENTATIVES ATTENTION IMMEDIATELY.
4. CONTRACTOR SHALL BE RESPONSIBLE TO CLEAN OUT ALL EXISTING WEEP HOLES WHERE WORK IS BEING PERFORMED. REMOVE ALL DIRT, DEBRIS OR OTHER MATERIALS TO MAKE SURE THEY ARE CLEAR TO ENSURE WEEP SYSTEM FUNCTIONALITY.
5. THE CONTRACTOR SHALL BE RESPONSIBLE TO PROVIDE ALL TEMPORARY BRACING AND SHORING TO MAINTAIN THE STRUCTURAL INTEGRITY OF THE BUILDING, AS REQUIRED TO COMPLETE THE MASONRY REPAIR SCOPE OF WORK.
6. ALL NEW AND EXISTING MASONRY SURFACES SHALL BE LOW-PRESSURE POWER WASHED ACROSS ALL ELEVATIONS AS PART OF THE SCOPE OF WORK. REMOVE ALL DIRT, DEBRIS, STAINS, MOSS AND EFFLORESCENCE. PROTECT ALL OPENINGS INCLUDING BUT NOT LIMITED TO; DOORS, WINDOWS, LOUVERS AND GRILLES DURING POWER WASHING, AS WELL AS ALL WALL-MOUNTED ITEMS REMAINING IN PLACE.
7. ALL EXISTING CAST STONE WITHIN WORK AREA SHALL BE LOW-PRESSURE POWER WASHED. REMOVE ALL DIRT, DEBRIS, STAINS, MOSS AND EFFLORESCENCE. PROTECT ALL OPENINGS INCLUDING BUT NOT LIMITED TO; DOORS, WINDOWS, LOUVERS AND GRILLES DURING POWER WASHING. RAKE OUT EXISTING JOINTS BETWEEN STONE COPINGS AND BRICK AND INSTALL NEW FLEXIBLE SILICONE SOFT JOINT WITH BACKER OR JOINT TAPE TO ENSURE TWO SIDE ADHESION. SILICONE SEALANT WITH BACKER ROD TO MATCH EXISTING MORTAR COLOR.
8. ALL NEW AND EXISTING EXPOSED CAST STONE AND MASONRY SURFACES SHALL BE LOW-PRESSURE POWER WASHED AND ACROSS ALL ELEVATIONS AS PART OF THE SCOPE OF THE WORK. REMOVE ALL DIRT, DEBRIS, STAINS, MOSS, AND EFFLORESCENCE. PROTECT ALL OPENINGS INCLUDING BUT NOT LIMITED TO DOORS, WINDOWS, LOUVERS AND GRILLES, AS WELL AS ALL WALL-MOUNTED ITEMS REMAINING IN PLACE.

## PATTERNS & SYMBOLS LEGEND

| KEYNOTE | PATTERN | DESCRIPTION |
|---|---|---|
| 1 | | SELECTIVE MASONRY REPLACEMENT: REMOVE AND REPLACE DAMAGED / DETERIORATED BRICK MASONRY THROUGHOUT AREA INDICATED. REBUILD BACK-UP AS REQUIRED AND REPLACE ANY UNSOUND MATERIALS THAT ARE REMOVED. INSTALL NEW BRICK MASONRY TO MATCH EXISTING COLOR, FINISH, COURSING AND PATTERN IN COMPLETELY FILLED BED, ENDS, AND HEAD OF MORTAR JOINTS. |
| 2 | | RE-POINTING: RAKE OUT EXISTING JOINTS TO A MINIMUM DEPTH OF 3/4" THROUGHOUT AREA INDICATED, AND RE-POINT ALL JOINTS IN BRICK MASONRY. REBUILD BACK UP AS REQUIRED AND REPLACE ANY UNSOUND MATERIALS THAT WERE REMOVED. TAKE CARE NOT TO DAMAGE EDGES OF EXISTING MASONRY TO REMAIN. |
| 3 | | ENVELOPE REPAIR/REPLACEMENT: REMOVE AND REPLACE EXTERIOR ENVELOPE PANELS THROUGHOUT AREA INDICATED IN KIND. COORDINATE WITH ELEVATIONS AND APPLICABLE KEY NOTES FOR SPECIFIC SCOPE WORK. |
| 4 | | CAST STONE REPAIR/REPLACEMENT: REPOINT EXISTING CAST STONE MORTAR JOINTS. REMOVE AND REPLACE CRACKED, DAMAGED, OR DETERIORATED 4 1/2" THICK CAST STONE IN KIND. PROVIDE SEALANT AND BACKER ROD AT SKYWARD FACING JOINTS. |
| 5 | | CONTROL / EXPANSION JOINT REPLACEMENT: RAKE OUT EXISTING JOINT BETWEEN MASONRY TO A MINIMUM DEPTH OF 1". FURNISH AND INSTALL NEW FLEXIBLE SILICONE SOFT JOINT WITH BACKER ROD THE FULL WIDTH, AND LENGTH OF JOINT. COLOR TO MATCH EXISTING MORTAR. |


H2M architects + engineers
1133 Westchester Avenue, Suite N-210
White Plains, NY 10605
914.358.5623 • www.h2m.com
NY Architecture & Landscape Architecture: No Certificate Required
NY Engineering Certificate of Authorization No.: 0018178


CONSULTANTS:

| MARK | DATE | DESCRIPTION |
|---|---|---|
| | | |

REGISTERED ARCHITECT · KATRINA PACHECO · 041183 · STATE OF NEW YORK

09/30/2029
Exp. Date

KATRINA N. PACHECO, R.A.
NY PROFESSIONAL ARCHITECT Lic. No. 041183


"IN ACCORDANCE WITH ARTICLE 145, SECTION 7209 OF THE NYS EDUCATION LAW, ALTERATION OF THIS DOCUMENT EXCEPT BY A LICENSED PROFESSIONAL IS ILLEGAL."


| DESIGNED BY: | DRAWN BY: | CHECKED BY: | REVIEWED BY: |
|---|---|---|---|
| L. RAUSCHER | C. HENRY | S. MANDIC | K. PACHECO |

| PROJECT No: | DATE: | SCALE: |
|---|---|---|
| SMSD2508 | OCTOBER 2026 | AS SHOWN |

CLIENT

**SOMERS CENTRAL SCHOOL DISTRICT**

**VARIOUS UPGRADES AT SOMERS HIGH SCHOOL**

**120 PRIMROSE ST**
**LINCOLNDALE, NY 10540**

**SED #: 66-21-01-06-0-003-023**

CONTRACT

**CONTRACT G**
**GENERAL CONSTRUCTION**

STATUS

**FOR BID**


SHEET TITLE

**EXTERIOR ELEVATIONS**

DRAWING No.

# HS-A 205.00


C:\Users\APappas\Documents_Revit Backup\SMSD2508_Central25_A_apappasV6997.rvt
10/30/2026 12:16:35 PM

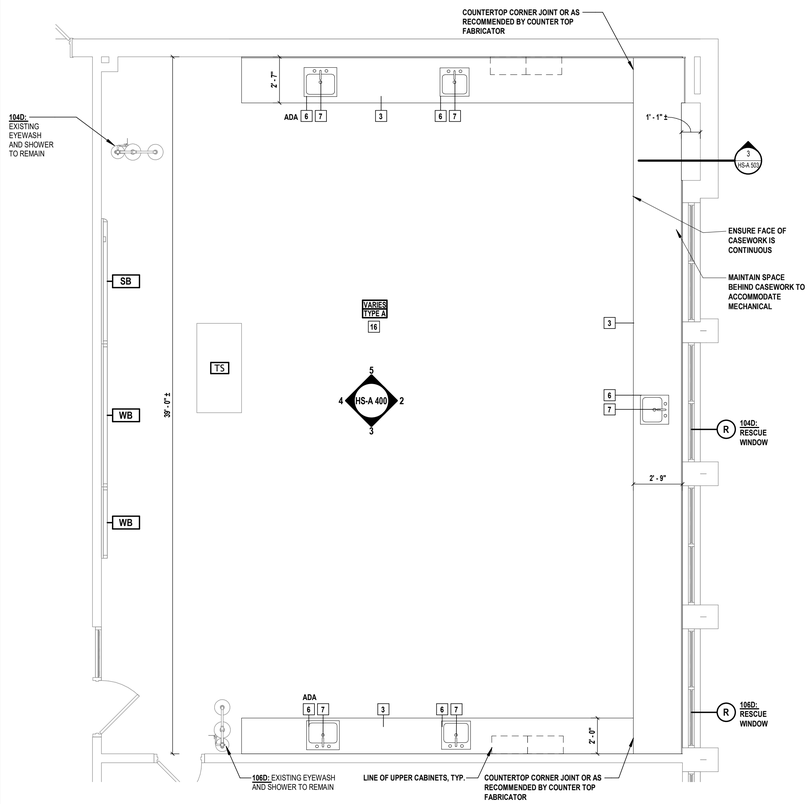


## 1 SCIENCE CLASSROOM TYPE "A"

SCALE: 1/4" = 1'-0"


PROJECT NORTH

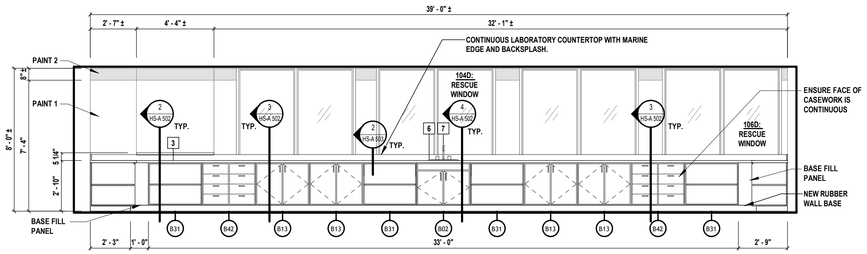


## 2 SCIENCE CLASSROOM TYPE "A" ELEVATION


SCALE: 1/4" = 1'-0"

REFER TO DETAIL 2/HS-A 503 FOR EXISTING FIN TUBE CONDITION BEHIND THE CASEWORK FOR THIS ELEVATION ONLY

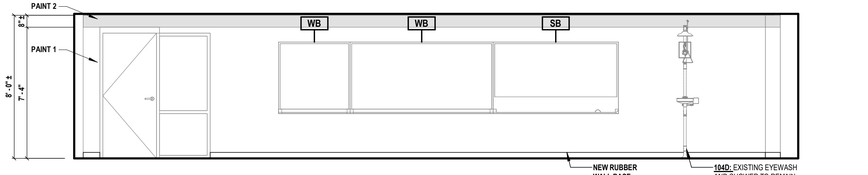



## 4 SCIENCE CLASSROOM TYPE "A" ELEVATION

SCALE: 1/4" = 1'-0"

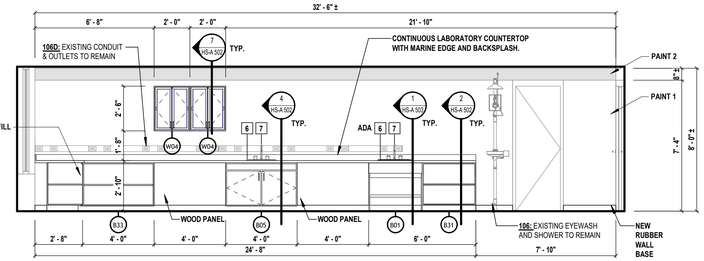



## 3 SCIENCE CLASSROOM TYPE "A" ELEVATION

SCALE: 1/4" = 1'-0"

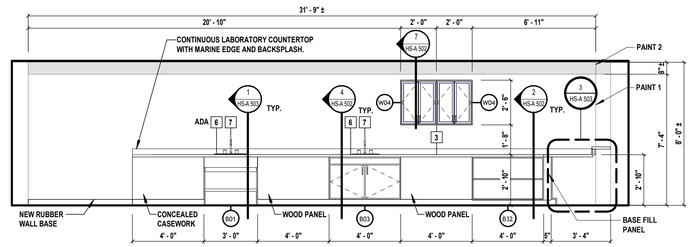


## 5 SCIENCE CLASSROOM TYPE "A" ELEVATION

SCALE: 1/4" = 1'-0"

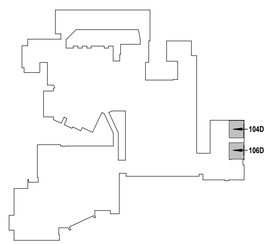


## 6 FIRST FLOOR KEY PLAN - TYPE A

SCALE: 1" = 160'-0"

PROJECT NORTH

## FINISH LEGEND - SCIENCE ROOM



WALL PAINT PATTERN:

PAINT 2: 8" TALL ACCENT STRIPE, BOTTOM @ 7'-4" A.F.F.
COLOR: SHOW STOPPER (SW#7588)

PAINT 1: COLOR: PASSIVE (SW#7064)

CASEWORK COUNTERTOP
MFR.: DURCON
MODEL: MARINE EDGE EPOXY RESIN
COLOR: BLACK

CASEWORK FINISH:
MFR.: FORMICA
STYLE: NATURELLE
COLOR: DARK ASH #F8575

## FLOOR PLAN LEGEND

| | |
|---|---|
| A101 / TYPE A — ROOM NUMBER / ROOM TYPE | EXISTING WINDOW TO REMAIN |
| 11 — KEYED SCOPE NOTE INDICATOR | EXISTING WALL TO REMAIN |
| EXISTING DOOR AND DOOR FRAME TO REMAIN, PAINT DOOR FRAME AS SELECTED BY DISTRICT | X## — NEW CASEWORK SEE CLASSROOM SCHEDULE FOR TYPE AND DETAILS |

## ABBREVIATIONS

| | | | |
|---|---|---|---|
| CB | CORK BOARD- RETAIN AND REINSTALL U.O.N | WB | EXISTING WHITEBOARD- RETAIN AND REINSTALL |
| AC | AIR CONDITIONING UNIT- RETAIN AND REINSTALL | TS | EXISTING TEACHER STATION-TURN OVER TO OWNER |
| SB | SMART BOARD- RETAIN AND REINSTALL | R | RESCUE WINDOW STICKER- FURNISHED BY CONTRACTOR IF NONE EXISTS. APPLY TO GLAZING & WINDOW SHADES, WHERE APPLICABLE |
| EW | EYE WASH STATION (P CONTRACT) | GB | GAS BIBS (P CONTRACT) |
| ES | EMERGENCY SHOWER (P CONTRACT) | FH | FUME HOOD |

## CONTRACT G SCOPE

| | | |
|---|---|---|
| 3 | CASEWORK | FURNISH AND INSTALL NEW CASEWORK AND COUNTERS. GC TO PROVIDE REQUIRED HOLES IN COUNTERTOP. |
| 6 | SCIENCE SINK | 'G' CONTRACTOR TO FURNISH AND INSTALL NEW SINK, COORDINATE WITH PC. |
| 7 | C/H FAUCETS | 'P' CONTRACTOR TO FURNISH AND INSTALL NEW C/H FAUCETS, COORDINATE WITH GC. |
| 16 | WALL FINISHES | PREPARE ALL WALLS TO RECEIVE NEW FINISHES INCLUDING FILLING HOLES, REPAIRING CRACKS IN EXISTING WALLS, SANDING, AND PREPARING ALL SURFACES FOR A NEW PAINT FINISH. |

## CLASSROOM CASEWORK SCHEDULE

| Type Mark | Width | Depth | Height | Description |
|---|---|---|---|---|
| B01 | 3' - 0" | 2' - 0" | 2' - 8 1/2" | BASE CABINET - ADA SINK SECTION |
| B02 | 3' - 0" | 2' - 0" | 2' - 8 1/2" | BASE CABINET - DOUBLE DOOR SINK |
| B03 | 4' - 0" | 2' - 6" | 2' - 8 1/2" | BASE CABINET - DOUBLE DOOR SINK |
| B05 | 4' - 0" | 2' - 0" | 2' - 8 1/2" | BASE CABINET - DOUBLE DOOR SINK |
| B13 | 3' - 0" | 2' - 0" | 2' - 8 1/2" | BASE CABINET - DOUBLE DOOR W/SHELF |
| B31 | 3' - 0" | 2' - 0" | 2' - 8 1/2" | BASE CABINET - TWO OPEN SHELVES |
| B32 | 4' - 0" | 2' - 6" | 2' - 8 1/2" | BASE CABINET - TWO OPEN SHELVES |
| B33 | 4' - 0" | 2' - 0" | 2' - 8 1/2" | BASE CABINET - TWO OPEN SHELVES |
| B42 | 3' - 0" | 2' - 0" | 2' - 8 1/2" | BASE CABINET - DOUBLE 4 DRAWER |
| W04 | 2' - 0" | 1' - 0" | 2' - 6" | WALL CABINET - DOUBLE DOOR W/ GLASS & SHELF |

## CLASSROOM TYPE "A"

| Number | Scopes | Classroom Type | Mirrored | Comments |
|---|---|---|---|---|
| 104D | 3, 6, 7 | A | | |
| 106D | 3, 6, 7 | A | | |

## CLASSROOM UPGRADES GENERAL NOTES

1. REFER TO CLASSROOM CASEWORK DETAILS ON SHEETS HS-A502, HS-A503, AND HS-A504.
2. AT RESCUE WINDOWS - DO NOT OBSTRUCT WINDOW OPERATING HARDWARE.

H2M architects + engineers
1133 Westchester Avenue, Suite N-210
White Plains, NY 10605
914.358.5623 • www.h2m.com
NY Architecture & Landscape Architecture: No Certificate Required
NY Engineering Certificate of Authorization No.: 0018178

CONSULTANTS:

| MARK | DATE | DESCRIPTION |
|---|---|---|
| | | |

REGISTERED ARCHITECT KATRINA PACHECO 041183 STATE OF NEW YORK

09/30/2029
Exp. Date

KATRINA N. PACHECO, R.A.
NY PROFESSIONAL ARCHITECT Lic. No. 041183

"IN ACCORDANCE WITH ARTICLE 145, SECTION 7209 OF THE NYS EDUCATION LAW, ALTERATION OF THIS DOCUMENT EXCEPT BY A LICENSED PROFESSIONAL IS ILLEGAL."

| DESIGNED BY: | DRAWN BY: | CHECKED BY: | REVIEWED BY: |
|---|---|---|---|
| A. PAPPAS | A. PAPPAS<br>A. DUNN | S. MANDIC | K. PACHECO |

| PROJECT No: | DATE: | SCALE: |
|---|---|---|
| SMSD2508 | OCTOBER 2026 | AS SHOWN |

CLIENT

**SOMERS CENTRAL SCHOOL DISTRICT**

**VARIOUS UPGRADES AT SOMERS HIGH SCHOOL**

120 PRIMROSE ST
LINCOLNDALE, NY 10540

SED #: 66-21-01-06-0-003-023

CONTRACT

**CONTRACT G GENERAL CONSTRUCTION**

STATUS

**FOR BID**

SHEET TITLE


**ENLARGED PLANS & ELEVATIONS CLASSROOM UPGRADES TYPE A-SCIENCE**

DRAWING No.

**HS-A 400.00**

C:\Users\APappas\Documents_Revit Backup\SMSD2508_Central25_A_apappasV6997.rvt

10/30/2026 12:10:08 PM

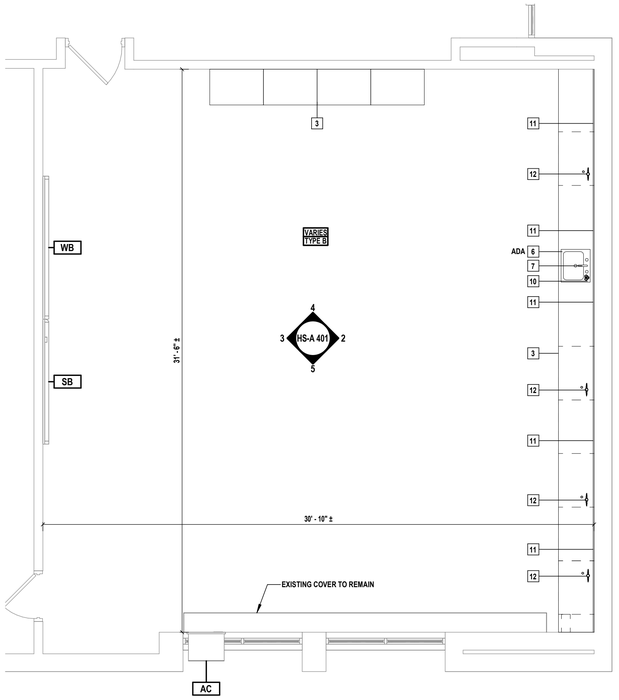


## 1 SCIENCE CLASSROOM- TYPE B

SCALE: 1/4" = 1'-0"

PROJECT NORTH

## FINISH LEGEND - SCIENCE ROOM



**WALL PAINT PATTERN:**

PAINT 2: 8" TALL ACCENT STRIPE, BOTTOM @ 7'-4" A.F.F.
COLOR: SHOW STOPPER (SW#7588)

PAINT 1: COLOR: PASSIVE (SW#7064)

**CASEWORK COUNTERTOP**

MFR.: DURCON
MODEL: MARINE EDGE EPOXY RESIN
COLOR: BLACK

**CASEWORK FINISH:**

MFR.: FORMICA
STYLE: NATURELLE
COLOR: DARK ASH #F8575

## FLOOR PLAN LEGEND

| | |
|---|---|
| A101 / TYPE A — ROOM NUMBER / ROOM TYPE | EXISTING WINDOW TO REMAIN |
| 11 — KEYED SCOPE NOTE INDICATOR | EXISTING WALL TO REMAIN |
| EXISTING DOOR AND DOOR FRAME TO REMAIN, PAINT DOOR FRAME AS SELECTED BY DISTRICT | X## — NEW CASEWORK SEE CLASSROOM SCHEDULE FOR TYPE AND DETAILS |

## ABBREVIATIONS

| | |
|---|---|
| CB | CORK BOARD- RETAIN AND REINSTALL U.O.N |
| AC | AIR CONDITIONING UNIT- RETAIN AND REINSTALL |
| SB | SMART BOARD- RETAIN AND REINSTALL |
| EW | EYE WASH STATION (P CONTRACT) |
| ES | EMERGENCY SHOWER (P CONTRACT) |
| WB | EXISTING WHITEBOARD- RETAIN AND REINSTALL |
| TS | EXISTING TEACHER STATION-TURN OVER TO OWNER |
| R | RESCUE WINDOW STICKER- FURNISHED BY CONTRACTOR IF NONE EXISTS. APPLY TO GLAZING & WINDOW SHADES, WHERE APPLICABLE |
| GB | GAS BIBS (P CONTRACT) |
| FH | FUME HOOD |

## CONTRACT G SCOPE

| | | |
|---|---|---|
| 3 | CASEWORK | FURNISH AND INSTALL NEW CASEWORK AND COUNTERS. GC TO PROVIDE REQUIRED HOLES IN COUNTERTOP. |
| 6 | SCIENCE SINK | 'G' CONTRACTOR TO FURNISH AND INSTALL NEW SINK, COORDINATE WITH PC. |
| 7 | C/H FAUCETS | 'P' CONTRACTOR TO FURNISH AND INSTALL NEW C/H FAUCETS, COORDINATE WITH GC. |
| 10 | EYE WASH | 'P' CONTRACTOR TO FURNISH AND INSTALL NEW EMERGENCY EYE WASH, COORDINATE WITH PC. |
| 11 | OUTLETS | 'E' CONTRACTOR TO FURNISH AND INSTALL NEW OUTLETS AND CONDUIT, COORDINATE WITH EC. |
| 12 | GAS FAUCETS | 'P' CONTRACTOR TO FURNISH AND INSTALL NEW GAS BIBS, COORDINATE WITH PC. |

## CLASSROOM CASEWORK SCHEDULE


| Type Mark | Width | Depth | Height | Description |
|---|---|---|---|---|
| B01 | 3' - 0" | 2' - 0" | 2' - 8 1/2" | BASE CABINET - ADA SINK SECTION |
| B13 | 3' - 0" | 2' - 0" | 2' - 8 1/2" | BASE CABINET - DOUBLE DOOR W/SHELF |
| B31 | 3' - 0" | 2' - 0" | 2' - 8 1/2" | BASE CABINET - TWO OPEN SHELVES |
| B42 | 3' - 0" | 2' - 0" | 2' - 8 1/2" | BASE CABINET - DOUBLE 4 DRAWER |
| T04 | 3' - 0" | 2' - 0" | 7' - 0" | TALL CABINET - DOUBLE DOOR W/ GLASS & SHELVES |

## CLASSROOM TYPE "B"

| Number | Scopes | Classroom Type | Mirrored | Comments |
|---|---|---|---|---|
| 107D | 3, 6, 7, 10, 11, 12 | B | | |
| 109D | 3, 6, 7, 10, 11, 12 | B | | |


## CLASSROOM UPGRADES GENERAL NOTES

1. REFER TO CLASSROOM CASEWORK DETAILS ON SHEETS HS-A502, HS-A503, AND HS-A504.
2. AT RESCUE WINDOWS - DO NOT OBSTRUCT WINDOW OPERATING HARDWARE.

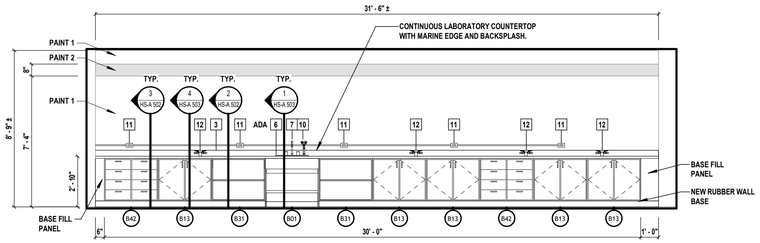



## 2 SCIENCE CLASSROOM TYPE "B" ELEVATION

SCALE: 1/4" = 1'-0"

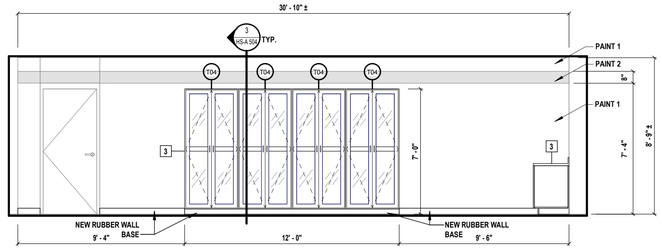



## 4 SCIENCE CLASSROOM TYPE "B" ELEVATION

SCALE: 1/4" = 1'-0"

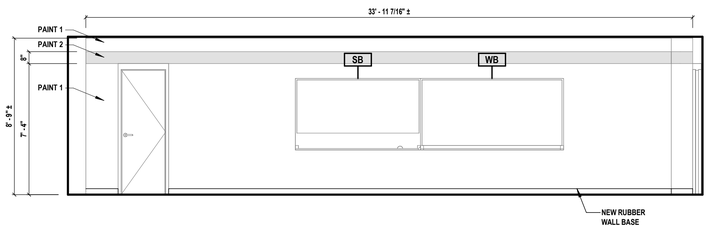



## 3 SCIENCE CLASSROOM TYPE "B" ELEVATION

SCALE: 1/4" = 1'-0"

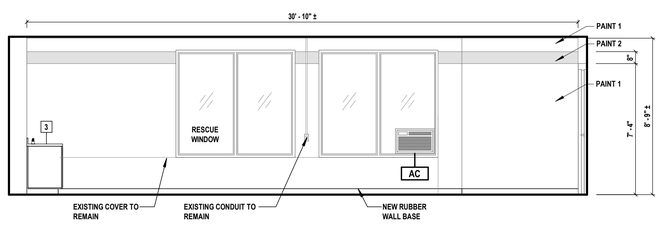


## 5 SCIENCE CLASSROOM TYPE "B" ELEVATION

SCALE: 1/4" = 1'-0"

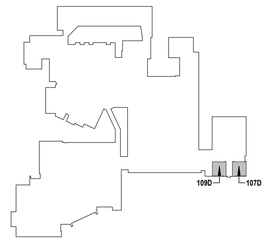


## 6 FIRST FLOOR KEY PLAN - TYPE B

SCALE: 1" = 160'-0"

PROJECT NORTH


H 2 M architects + engineers

1133 Westchester Avenue, Suite N-210
White Plains, NY 10605
914.358.5623 • www.h2m.com
NY Architecture & Landscape Architecture: No Certificate Required
NY Engineering Certificate of Authorization No.: 0018178


CONSULTANTS:

| MARK | DATE | DESCRIPTION |
|---|---|---|
| | | |

REGISTERED ARCHITECT KATRINA PACHECO 041183 STATE OF NEW YORK

09/30/2029
Exp. Date

KATRINA N. PACHECO, R.A.
NY PROFESSIONAL ARCHITECT Lic. No. 041183

"IN ACCORDANCE WITH ARTICLE 145, SECTION 7209 OF THE NYS EDUCATION LAW, ALTERATION OF THIS DOCUMENT EXCEPT BY A LICENSED PROFESSIONAL IS ILLEGAL."

| DESIGNED BY: | DRAWN BY: | CHECKED BY: | REVIEWED BY: |
|---|---|---|---|
| A.PAPPAS | A. PAPPAS, A. DUNN | S. MANDIC | K. PACHECO |

| PROJECT No: | DATE: | SCALE: |
|---|---|---|
| SMSD2508 | OCTOBER 2026 | AS SHOWN |

CLIENT

**SOMERS CENTRAL SCHOOL DISTRICT**

**VARIOUS UPGRADES AT SOMERS HIGH SCHOOL**

120 PRIMROSE ST
LINCOLNDALE, NY 10540

SED #: 66-21-01-06-0-003-023

CONTRACT

CONTRACT G
GENERAL CONSTRUCTION

STATUS

FOR BID

SHEET TITLE


ENLARGED PLANS & ELEVATIONS
CLASSROOM UPGRADES
TYPE B-SCIENCE

DRAWING No.

**HS-A 401.00**

C:\Users\APappas\Documents_Revit Backup\SMSD2508_Central25_A_apappas.V6997.rvt


10/30/2026 12:10:10 PM

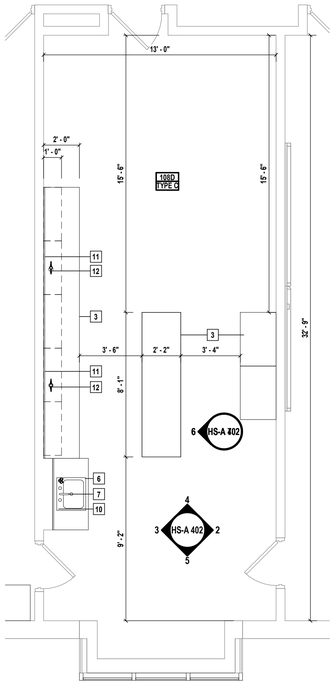


## 1 SCIENCE CLASSROOM- TYPE C


SCALE: 1/4" = 1'-0"

PROJECT NORTH

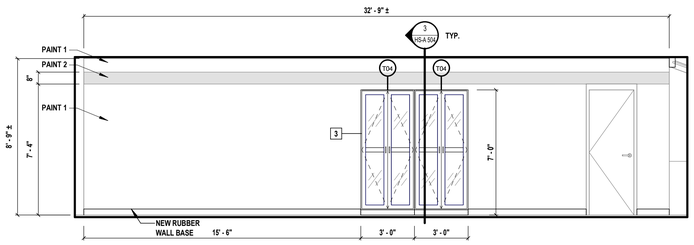



## 2 SCIENCE CLASSROOM TYPE "C" ELEVATION

SCALE: 1/4" = 1'-0"

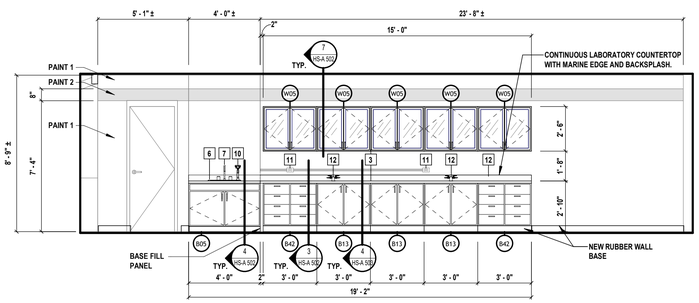



## 3 SCIENCE CLASSROOM TYPE "C" ELEVATION

SCALE: 1/4" = 1'-0"

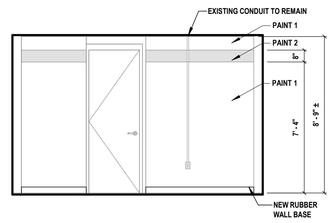



## 4 SCIENCE CLASSROOM & ELECTRICAL OUTLET TYPE "C" ELEVATION

SCALE: 1/4" = 1'-0"

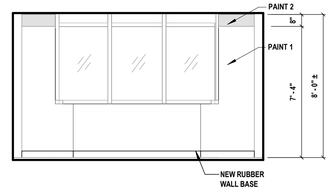



## 5 SCIENCE CLASSROOM TYPE "C" ELEVATION

SCALE: 1/4" = 1'-0"

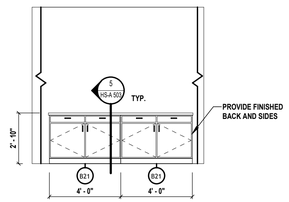


## 6 TYPE "C" TEACHING ISLAND ELEVATION

SCALE: 1/4" = 1'-0"

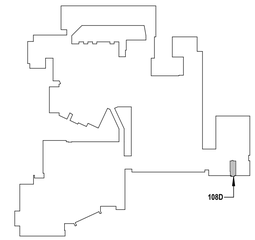


## 7 FIRST FLOOR KEY PLAN - TYPE C

SCALE: 1" = 160'-0"

PROJECT NORTH

## FINISH LEGEND - SCIENCE ROOM



WALL PAINT PATTERN:

PAINT 2: 8" TALL ACCENT STRIPE, BOTTOM @ 7'-4" A.F.F.
COLOR: SHOW STOPPER (SW#7588)

PAINT 1: COLOR: PASSIVE (SW#7064)

CASEWORK COUNTERTOP
MFR.: DURCON
MODEL: MARINE EDGE EPOXY RESIN
COLOR: BLACK

CASEWORK FINISH:
MFR.: FORMICA
STYLE: NATURELLE
COLOR: DARK ASH #F8575

## FLOOR PLAN LEGEND

| | |
|---|---|
| A101 / TYPE A — ROOM NUMBER / ROOM TYPE | EXISTING WINDOW TO REMAIN |
| 11 — KEYED SCOPE NOTE INDICATOR | EXISTING WALL TO REMAIN |
| EXISTING DOOR AND DOOR FRAME TO REMAIN, PAINT DOOR FRAME AS SELECTED BY DISTRICT | X## — NEW CASEWORK SEE CLASSROOM SCHEDULE FOR TYPE AND DETAILS |

## ABBREVIATIONS

| | |
|---|---|
| CB | CORK BOARD- RETAIN AND REINSTALL U.O.N |
| AC | AIR CONDITIONING UNIT- RETAIN AND REINSTALL |
| SB | SMART BOARD- RETAIN AND REINSTALL |
| EW | EYE WASH STATION (P CONTRACT) |
| ES | EMERGENCY SHOWER (P CONTRACT) |
| WB | EXISTING WHITEBOARD- RETAIN AND REINSTALL |
| TS | EXISTING TEACHER STATION-TURN OVER TO OWNER |
| R | RESCUE WINDOW STICKER- FURNISHED BY CONTRACTOR IF NONE EXISTS. APPLY TO GLAZING & WINDOW SHADES, WHERE APPLICABLE |
| GB | GAS BIBS (P CONTRACT) |
| FH | FUME HOOD |

## CONTRACT G SCOPE

| | | |
|---|---|---|
| 3 | CASEWORK | FURNISH AND INSTALL NEW CASEWORK AND COUNTERS. GC TO PROVIDE REQUIRED HOLES IN COUNTERTOP. |
| 6 | SCIENCE SINK | 'G' CONTRACTOR TO FURNISH AND INSTALL NEW SINK, COORDINATE WITH PC. |
| 7 | C/H FAUCETS | 'P' CONTRACTOR TO FURNISH AND INSTALL NEW C/H FAUCETS, COORDINATE WITH GC. |
| 10 | EYE WASH | 'P' CONTRACTOR TO FURNISH AND INSTALL NEW EMERGENCY EYE WASH, COORDINATE WITH PC. |
| 11 | OUTLETS | 'E' CONTRACTOR TO FURNISH AND INSTALL NEW OUTLETS AND CONDUIT, COORDINATE WITH EC. |
| 12 | GAS FAUCETS | 'P' CONTRACTOR TO FURNISH AND INSTALL NEW GAS BIBS, COORDINATE WITH PC. |

## CLASSROOM CASEWORK SCHEDULE

| Type Mark | Width | Depth | Height | Description |
|---|---|---|---|---|
| B05 | 4' - 0" | 2' - 0" | 2' - 8 1/2" | BASE CABINET - DOUBLE DOOR SINK |
| B13 | 3' - 0" | 2' - 0" | 2' - 8 1/2" | BASE CABINET - DOUBLE DOOR W/SHELF |
| B21 | 4' - 0" | 2' - 0" | 2' - 8 1/2" | BASE CABINET - DOUBLE DOOR AND DRAWERS W/ SHELF |
| B42 | 3' - 0" | 2' - 0" | 2' - 8 1/2" | BASE CABINET - DOUBLE 4 DRAWER |
| T04 | 3' - 0" | 2' - 0" | 7' - 0" | TALL CABINET - DOUBLE DOOR W/ GLASS & SHELVES |
| W05 | 3' - 0" | 1' - 0" | 2' - 6" | WALL CABINET - DOUBLE DOOR W/ GLASS & SHELF |

## CLASSROOM UPGRADES GENERAL NOTES

1. REFER TO CLASSROOM CASEWORK DETAILS ON SHEETS HS-A502, HS-A503, AND HS-A504.
2. AT RESCUE WINDOWS - DO NOT OBSTRUCT WINDOW OPERATING HARDWARE.


H2M architects + engineers

1133 Westchester Avenue, Suite N-210
White Plains, NY 10605
914.358.5623 • www.h2m.com
NY Architecture & Landscape Architecture: No Certificate Required
NY Engineering Certificate of Authorization No.: 0018178


CONSULTANTS:

| MARK | DATE | DESCRIPTION |
|---|---|---|
| | | |

REGISTERED ARCHITECT KATRINA PACHECO 041183 STATE OF NEW YORK

09/30/2029
Exp. Date

KATRINA N. PACHECO, R.A.
NY PROFESSIONAL ARCHITECT Lic. No. 041183

"IN ACCORDANCE WITH ARTICLE 145, SECTION 7209 OF THE NYS EDUCATION LAW, ALTERATION OF THIS DOCUMENT EXCEPT BY A LICENSED PROFESSIONAL IS ILLEGAL."

| DESIGNED BY: | DRAWN BY: | CHECKED BY: | REVIEWED BY: |
|---|---|---|---|
| A. PAPPAS | A. PAPPAS<br>A. DUNN | S. MANDIC | K. PACHECO |

| PROJECT No: | DATE: | SCALE: |
|---|---|---|
| SMSD2508 | OCTOBER 2026 | AS SHOWN |

CLIENT

**SOMERS CENTRAL SCHOOL DISTRICT**

**VARIOUS UPGRADES AT SOMERS HIGH SCHOOL**

**120 PRIMROSE ST**
**LINCOLNDALE, NY 10540**

**SED #: 66-21-01-06-0-003-023**

CONTRACT

**CONTRACT G**
**GENERAL CONSTRUCTION**

STATUS

**FOR BID**


SHEET TITLE

**ENLARGED PLANS & ELEVATIONS**
**CLASSROOM UPGRADES**
**TYPE C-SCIENCE-RM 108D**

DRAWING No.

# HS-A 402.00



C:\Users\APappas\Documents_Revit Backup\SMSD2508_Central25_A_apappas\V6997.rvt
10/30/2026 12:10:12 PM

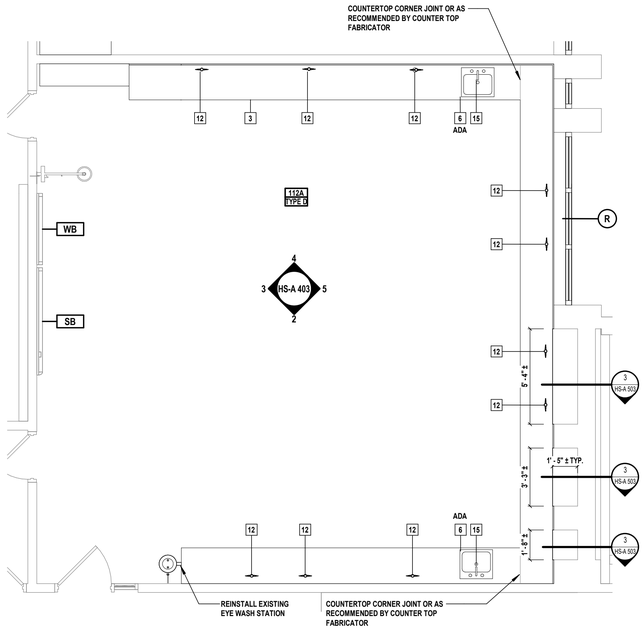


## 1 SCIENCE CLASSROOM TYPE "D"


SCALE: 1/4" = 1'-0"

PROJECT NORTH

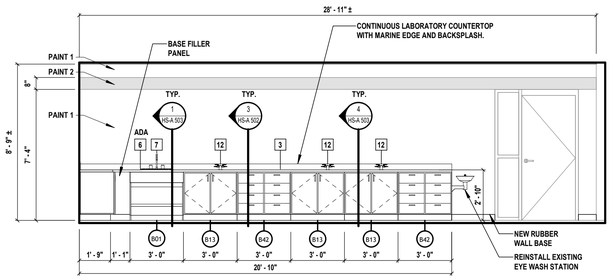



## 2 SCIENCE CLASSROOM TYPE "D" ELEVATION

SCALE: 1/4" = 1'-0"

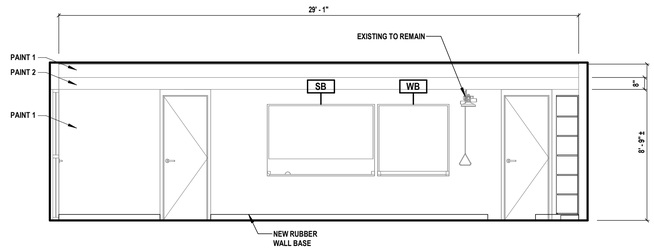



## 3 SCIENCE CLASSROOM TYPE "D" ELEVATION

SCALE: 1/4" = 1'-0"

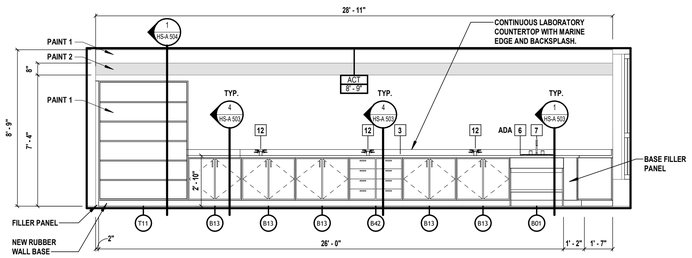


## 4 SCIENCE CLASSROOM TYPE "D" ELEVATION

SCALE: 1/4" = 1'-0"

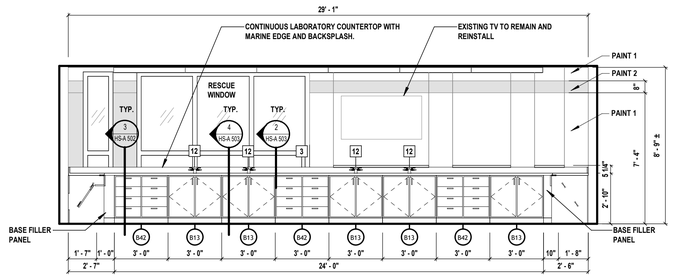


## 5 SCIENCE CLASSROOM TYPE "D" ELEVATION

SCALE: 1/4" = 1'-0"

## FINISH LEGEND - SCIENCE ROOM



WALL PAINT PATTERN:

PAINT 2: 8" TALL ACCENT STRIPE, BOTTOM @ 7'-4" A.F.F.
COLOR: SHOW STOPPER (SW#7588)

PAINT 1: COLOR: PASSIVE (SW#7064)

CASEWORK COUNTERTOP
MFR.: DURCON
MODEL: MARINE EDGE EPOXY RESIN
COLOR: BLACK

CASEWORK FINISH:
MFR.: FORMICA
STYLE: NATURELLE
COLOR: DARK ASH #F8575

## FLOOR PLAN LEGEND

| | |
|---|---|
| A101 / TYPE A — ROOM NUMBER / ROOM TYPE | EXISTING WINDOW TO REMAIN |
| 11 — KEYED SCOPE NOTE INDICATOR | EXISTING WALL TO REMAIN |
| EXISTING DOOR AND DOOR FRAME TO REMAIN, PAINT DOOR FRAME AS SELECTED BY DISTRICT | X# — NEW CASEWORK SEE CLASSROOM SCHEDULE FOR TYPE AND DETAILS |

## ABBREVIATIONS

| | | | |
|---|---|---|---|
| CB | CORK BOARD- RETAIN AND REINSTALL U.O.N | WB | EXISTING WHITEBOARD- RETAIN AND REINSTALL |
| AC | AIR CONDITIONING UNIT- RETAIN AND REINSTALL | TS | EXISTING TEACHER STATION-TURN OVER TO OWNER |
| SB | SMART BOARD- RETAIN AND REINSTALL | R | RESCUE WINDOW STICKER- FURNISHED BY CONTRACTOR IF NONE EXISTS. APPLY TO GLAZING & WINDOW SHADES, WHERE APPLICABLE |
| EW | EYE WASH STATION (P CONTRACT) | GB | GAS BIBS (P CONTRACT) |
| ES | EMERGENCY SHOWER (P CONTRACT) | FH | FUME HOOD |

## CONTRACT G SCOPE


| | | |
|---|---|---|
| 3 | CASEWORK | FURNISH AND INSTALL NEW CASEWORK AND COUNTERS. GC TO PROVIDE REQUIRED HOLES IN COUNTERTOP. |
| 6 | SCIENCE SINK | 'G' CONTRACTOR TO FURNISH AND INSTALL NEW SINK, COORDINATE WITH PC. |
| 7 | C/H FAUCETS | 'P' CONTRACTOR TO FURNISH AND INSTALL NEW C/H FAUCETS, COORDINATE WITH GC. |
| 12 | GAS FAUCETS | 'P' CONTRACTOR TO FURNISH AND INSTALL NEW GAS BIBS, COORDINATE WITH PC. |
| 15 | COLD FAUCETS | 'P' CONTRACTOR TO FURNISH AND INSTALL NEW COLD FAUCETS, COORDINATE WITH PC. |

## CLASSROOM CASEWORK SCHEDULE

| Type Mark | Width | Depth | Height | Description |
|---|---|---|---|---|
| B01 | 3' - 0" | 2' - 0" | 2' - 8 1/2" | BASE CABINET - ADA SINK SECTION |
| B13 | 3' - 0" | 2' - 0" | 2' - 8 1/2" | BASE CABINET - DOUBLE DOOR W/SHELF |
| B42 | 3' - 0" | 2' - 0" | 2' - 8 1/2" | BASE CABINET - DOUBLE 4 DRAWER |
| T10 | 4' - 0" | 1' - 3" | 7' - 0" | TALL CABINET - OPEN SHELF |
| T11 | 5' - 0" | 1' - 3" | 7' - 0" | TALL CABINET - OPEN SHELF |

## CLASSROOM UPGRADES GENERAL NOTES

1. REFER TO CLASSROOM CASEWORK DETAILS ON SHEETS HS-A502, HS-A503, AND HS-A504.
2. AT RESCUE WINDOWS - DO NOT OBSTRUCT WINDOW OPERATING HARDWARE.

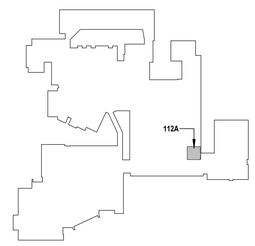


## 6 FIRST FLOOR KEY PLAN - TYPE D

SCALE: 1" = 160'-0"

PROJECT NORTH

H2M architects + engineers
1133 Westchester Avenue, Suite N-210
White Plains, NY 10605
914.358.5623 • www.h2m.com
NY Architecture & Landscape Architecture: No Certificate Required
NY Engineering Certificate of Authorization No.: 0018178

CONSULTANTS:

| MARK | DATE | DESCRIPTION |
|---|---|---|
| | | |

REGISTERED ARCHITECT KATRINA PACHECO 041183 STATE OF NEW YORK

09/30/2029
Exp. Date

KATRINA N. PACHECO, R.A.
NY PROFESSIONAL ARCHITECT Lic. No. 041183

"IN ACCORDANCE WITH ARTICLE 145, SECTION 7209 OF THE NYS EDUCATION LAW, ALTERATION OF THIS DOCUMENT EXCEPT BY A LICENSED PROFESSIONAL IS ILLEGAL."

| DESIGNED BY: | DRAWN BY: | CHECKED BY: | REVIEWED BY: |
|---|---|---|---|
| A.PAPPAS | A. PAPPAS<br>A. DUNN | S. MANDIC | K. PACHECO |

| PROJECT No: | DATE: | SCALE: |
|---|---|---|
| SMSD2508 | OCTOBER 2026 | AS SHOWN |

CLIENT

**SOMERS CENTRAL SCHOOL DISTRICT**

**VARIOUS UPGRADES AT SOMERS HIGH SCHOOL**

**120 PRIMROSE ST**
**LINCOLNDALE, NY 10540**

**SED #: 66-21-01-06-0-003-023**

CONTRACT

**CONTRACT G**
**GENERAL CONSTRUCTION**

STATUS

**FOR BID**

SHEET TITLE


**ENLARGED PLANS & ELEVATIONS**
**CLASSROOM UPGRADES**
**TYPE D-SCIENCE-RM 112A**

DRAWING No.

# HS-A 403.00

C:\Users\APappas\Documents_Revit Backup\SMSD2508_Central25_A_apappasV6997.rvt

10/30/2026 12:10:14 PM

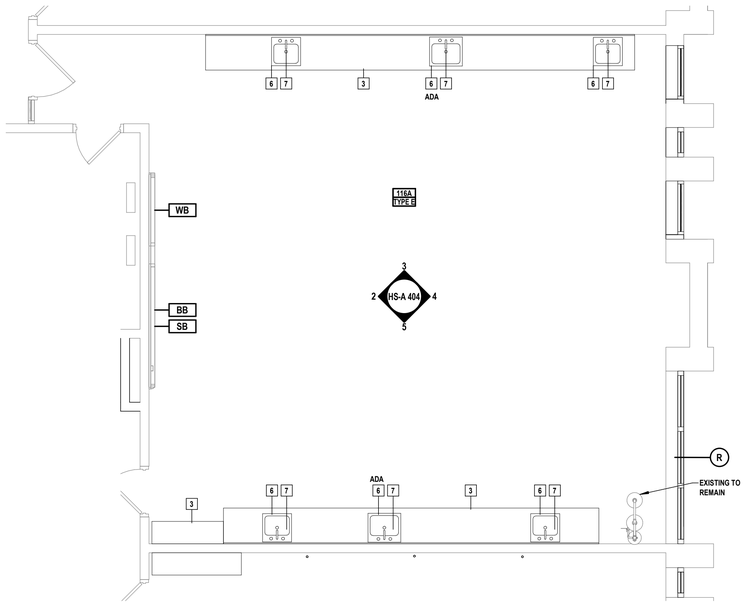


## 1 SCIENCE CLASSROOM- TYPE E

SCALE: 1/4" = 1'-0"

PROJECT NORTH

## FINISH LEGEND - SCIENCE ROOM



**WALL PAINT PATTERN:**

PAINT 2: 8" TALL ACCENT STRIPE, BOTTOM @ 7'-4" A.F.F.
COLOR: SHOW STOPPER (SW#7588)

PAINT 1: COLOR: PASSIVE (SW#7064)

**CASEWORK COUNTERTOP**
MFR.: DURCON
MODEL: MARINE EDGE EPOXY RESIN
COLOR: BLACK

**CASEWORK FINISH:**
MFR.: FORMICA
STYLE: NATURELLE
COLOR: DARK ASH #F8575

## FLOOR PLAN LEGEND

| | |
|---|---|
| A101 / TYPE A — ROOM NUMBER / ROOM TYPE | EXISTING WINDOW TO REMAIN |
| 11 — KEYED SCOPE NOTE INDICATOR | EXISTING WALL TO REMAIN |
| EXISTING DOOR AND DOOR FRAME TO REMAIN, PAINT DOOR FRAME AS SELECTED BY DISTRICT | X## — NEW CASEWORK SEE CLASSROOM SCHEDULE FOR TYPE AND DETAILS |

## ABBREVIATIONS

| | | | |
|---|---|---|---|
| CB | CORK BOARD- RETAIN AND REINSTALL U.O.N | WB | EXISTING WHITEBOARD- RETAIN AND REINSTALL |
| AC | AIR CONDITIONING UNIT- RETAIN AND REINSTALL | TS | EXISTING TEACHER STATION-TURN OVER TO OWNER |
| SB | SMART BOARD- RETAIN AND REINSTALL | R | RESCUE WINDOW STICKER- FURNISHED BY CONTRACTOR IF NONE EXISTS. APPLY TO GLAZING & WINDOW SHADES, WHERE APPLICABLE |
| EW | EYE WASH STATION (P CONTRACT) | GB | GAS BIBS (P CONTRACT) |
| ES | EMERGENCY SHOWER (P CONTRACT) | FH | FUME HOOD |

## CONTRACT G SCOPE


| | | |
|---|---|---|
| 3 | CASEWORK | FURNISH AND INSTALL NEW CASEWORK AND COUNTERS. GC TO PROVIDE REQUIRED HOLES IN COUNTERTOP. |
| 6 | SCIENCE SINK | 'G' CONTRACTOR TO FURNISH AND INSTALL NEW SINK, COORDINATE WITH PC. |
| 7 | C/H FAUCETS | 'P' CONTRACTOR TO FURNISH AND INSTALL NEW C/H FAUCETS, COORDINATE WITH GC. |

## CLASSROOM CASEWORK SCHEDULE

| Type Mark | Width | Depth | Height | Description |
|---|---|---|---|---|
| B01 | 3' - 0" | 2' - 0" | 2' - 8 1/2" | BASE CABINET - ADA SINK SECTION |
| B02 | 3' - 0" | 2' - 0" | 2' - 8 1/2" | BASE CABINET - DOUBLE DOOR SINK |
| B10 | 1' - 6" | 2' - 0" | 2' - 8 1/2" | BASE CABINET- SINGLE DOOR W/ SHELF |
| B13 | 3' - 0" | 2' - 0" | 2' - 8 1/2" | BASE CABINET - DOUBLE DOOR W/SHELF |
| B42 | 3' - 0" | 2' - 0" | 2' - 8 1/2" | BASE CABINET - DOUBLE 4 DRAWER |
| T10 | 4' - 0" | 1' - 3" | 7' - 0" | TALL CABINET - OPEN SHELF |
| T11 | 5' - 0" | 1' - 3" | 7' - 0" | TALL CABINET - OPEN SHELF |


## CLASSROOM UPGRADES GENERAL NOTES

1. REFER TO CLASSROOM CASEWORK DETAILS ON SHEETS HS-A502, HS-A503, AND HS-A504.
2. AT RESCUE WINDOWS - DO NOT OBSTRUCT WINDOW OPERATING HARDWARE.

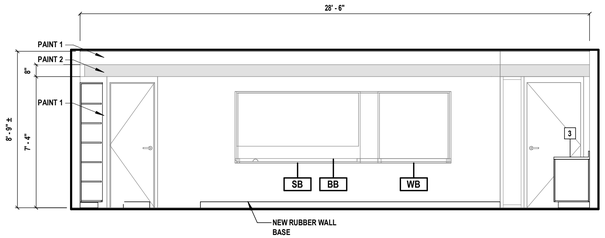



## 2 SCIENCE CLASSROOM TYPE "E" ELEVATION

SCALE: 1/4" = 1'-0"

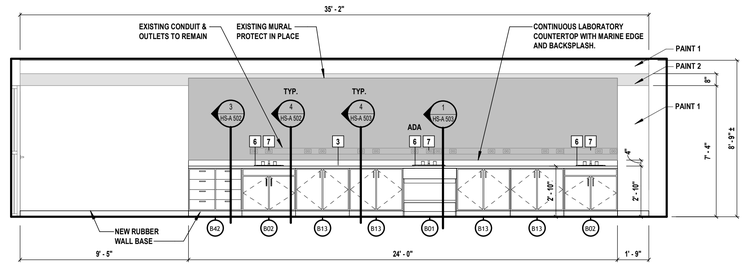



## 3 SCIENCE CLASSROOM TYPE "E" ELEVATION

SCALE: 1/4" = 1'-0"

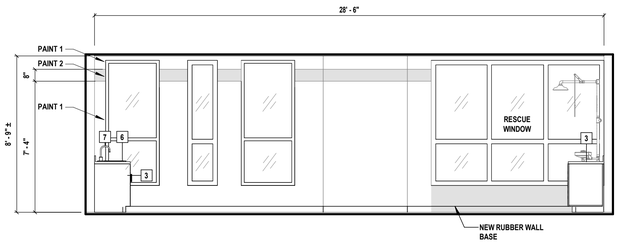



## 4 SCIENCE CLASSROOM TYPE "E" ELEVATION

SCALE: 1/4" = 1'-0"

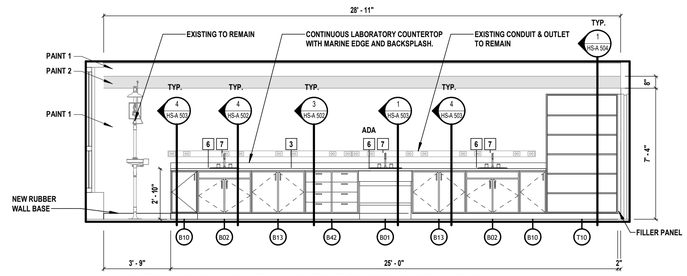


## 5 SCIENCE CLASSROOM TYPE "E" ELEVATION

SCALE: 1/4" = 1'-0"

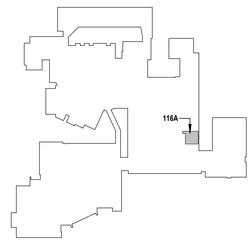


## 6 FIRST FLOOR KEY PLAN - TYPE E

SCALE: 1" = 160'-0"

PROJECT NORTH


H 2 M architects + engineers

1133 Westchester Avenue, Suite N-210
White Plains, NY 10605
914.358.5623 • www.h2m.com
NY Architecture & Landscape Architecture: No Certificate Required
NY Engineering Certificate of Authorization No.: 0018178


CONSULTANTS:

| MARK | DATE | DESCRIPTION |
|---|---|---|
| | | |

REGISTERED ARCHITECT KATRINA PACHECO 041183 STATE OF NEW YORK

09/30/2029
Exp. Date

KATRINA N. PACHECO, R.A.
NY PROFESSIONAL ARCHITECT LIC. No. 041183

"IN ACCORDANCE WITH ARTICLE 145, SECTION 7209 OF THE NYS EDUCATION LAW, ALTERATION OF THIS DOCUMENT EXCEPT BY A LICENSED PROFESSIONAL IS ILLEGAL."

| DESIGNED BY: | DRAWN BY: | CHECKED BY: | REVIEWED BY: |
|---|---|---|---|
| A.PAPPAS | A. PAPPAS<br>A. DUNN | S. MANDIC | K. PACHECO |

| PROJECT No: | DATE: | SCALE: |
|---|---|---|
| SMSD2508 | OCTOBER 2026 | AS SHOWN |

CLIENT

**SOMERS CENTRAL SCHOOL DISTRICT**

**VARIOUS UPGRADES AT SOMERS HIGH SCHOOL**

**120 PRIMROSE ST**
**LINCOLNDALE, NY 10540**

**SED #: 66-21-01-06-0-003-023**

CONTRACT

**CONTRACT G**
**GENERAL CONSTRUCTION**

STATUS

**FOR BID**


SHEET TITLE

**ENLARGED PLANS & ELEVATIONS**
**CLASSROOM UPGRADES**
**TYPE E-SCIENCE-RM 116A**

DRAWING No.

# HS-A 404.00


C:\Users\APappas\Documents_Revit Backup\SMSD2508_Central2S_A_apappasV6997.rvt
10/30/2026 12:10:16 PM

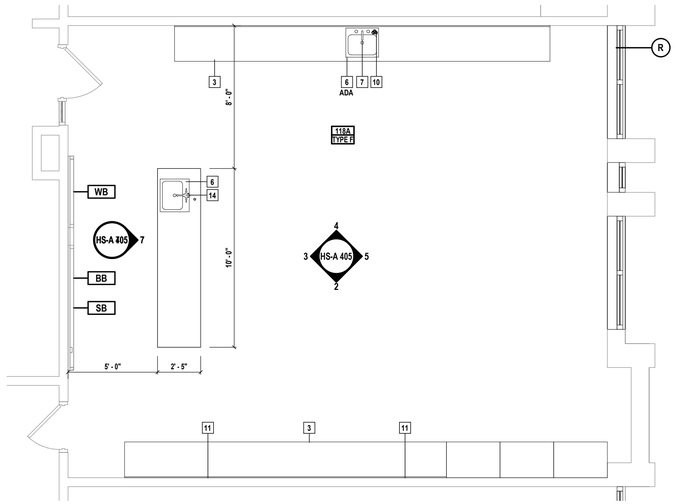


## 1 SCIENCE CLASSROOM- TYPE F

SCALE: 1/4" = 1'-0"

PROJECT NORTH

## FINISH LEGEND - SCIENCE ROOM



WALL PAINT PATTERN:

PAINT 2: 8" TALL ACCENT STRIPE, BOTTOM @ 7'-4" A.F.F.
COLOR: SHOW STOPPER (SW#7588)

PAINT 1: COLOR: PASSIVE (SW#7064)

CASEWORK COUNTERTOP
MFR.: DURCON
MODEL: MARINE EDGE EPOXY RESIN
COLOR: BLACK

CASEWORK FINISH:
MFR.: FORMICA
STYLE: NATURELLE
COLOR: DARK ASH #F8575

## FLOOR PLAN LEGEND

| | |
|---|---|
| A101 / TYPE A — ROOM NUMBER / ROOM TYPE | EXISTING WINDOW TO REMAIN |
| 11 — KEYED SCOPE NOTE INDICATOR | EXISTING WALL TO REMAIN |
| EXISTING DOOR AND DOOR FRAME TO REMAIN, PAINT DOOR FRAME AS SELECTED BY DISTRICT | X## — NEW CASEWORK SEE CLASSROOM SCHEDULE FOR TYPE AND DETAILS |

## ABBREVIATIONS

| | | | |
|---|---|---|---|
| CB | CORK BOARD- RETAIN AND REINSTALL U.O.N | WB | EXISTING WHITEBOARD- RETAIN AND REINSTALL |
| AC | AIR CONDITIONING UNIT- RETAIN AND REINSTALL | TS | EXISTING TEACHER STATION-TURN OVER TO OWNER |
| SB | SMART BOARD- RETAIN AND REINSTALL | R | RESCUE WINDOW STICKER- FURNISHED BY CONTRACTOR IF NONE EXISTS. APPLY TO GLAZING & WINDOW SHADES, WHERE APPLICABLE |
| EW | EYE WASH STATION (P CONTRACT) | GB | GAS BIBS (P CONTRACT) |
| ES | EMERGENCY SHOWER (P CONTRACT) | FH | FUME HOOD |

## CONTRACT G SCOPE


| | | |
|---|---|---|
| 3 | CASEWORK | FURNISH AND INSTALL NEW CASEWORK AND COUNTERS. GC TO PROVIDE REQUIRED HOLES IN COUNTERTOP. |
| 6 | SCIENCE SINK | 'G' CONTRACTOR TO FURNISH AND INSTALL NEW SINK, COORDINATE WITH PC. |
| 7 | C/H FAUCETS | 'P' CONTRACTOR TO FURNISH AND INSTALL NEW C/H FAUCETS, COORDINATE WITH GC. |
| 10 | EYE WASH | 'P' CONTRACTOR TO FURNISH AND INSTALL NEW EMERGENCY EYE WASH, COORDINATE WITH PC. |
| 11 | OUTLETS | 'E' CONTRACTOR TO FURNISH AND INSTALL NEW OUTLETS AND CONDUIT, COORDINATE WITH EC. |
| 12 | GAS FAUCETS | 'P' CONTRACTOR TO FURNISH AND INSTALL NEW GAS BIBS, COORDINATE WITH PC. |
| 14 | GAS & WATER FAUCET | 'P' CONTRACTOR TO FURNISH AND INSTALL NEW C/H/G FAUCETS, COORDINATE WITH PC. |

## CLASSROOM CASEWORK SCHEDULE

| Type Mark | Width | Depth | Height | Description |
|---|---|---|---|---|
| B01 | 3' - 0" | 2' - 0" | 2' - 8 1/2" | BASE CABINET - ADA SINK SECTION |
| B11 | 2' - 6" | 2' - 0" | 2' - 8 1/2" | BASE CABINET - DOUBLE DOOR W/ SHELF |
| B13 | 3' - 0" | 2' - 0" | 2' - 8 1/2" | BASE CABINET - DOUBLE DOOR W/SHELF |
| B42 | 3' - 0" | 2' - 0" | 2' - 8 1/2" | BASE CABINET - DOUBLE 4 DRAWER |
| B43 | 1' - 6" | 2' - 0" | 2' - 8 1/2" | BASE CABINET - FOUR DRAWER |
| T02 | 3' - 0" | 2' - 0" | 7' - 0" | TALL CABINET - DOUBLE DOOR W/ SHELF |


## CLASSROOM UPGRADES GENERAL NOTES

1. REFER TO CLASSROOM CASEWORK DETAILS ON SHEETS HS-A502, HS-A503, AND HS-A504.
2. AT RESCUE WINDOWS - DO NOT OBSTRUCT WINDOW OPERATING HARDWARE.

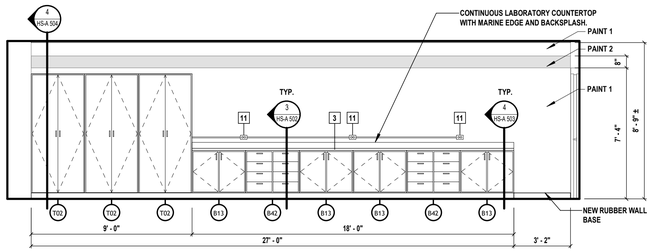



## 2 SCIENCE CLASSROOM TYPE "F" ELEVATION

SCALE: 1/4" = 1'-0"

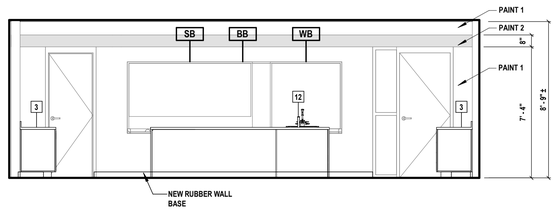



## 3 SCIENCE CLASSROOM TYPE "F" ELEVATION

SCALE: 1/4" = 1'-0"

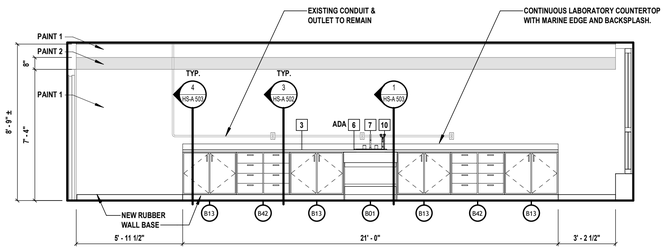



## 4 SCIENCE CLASSROOM TYPE "F" ELEVATION

SCALE: 1/4" = 1'-0"

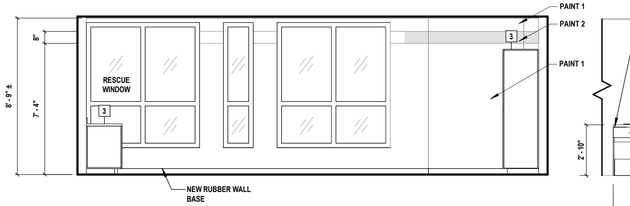



## 5 SCIENCE CLASSROOM TYPE "F" ELEVATION

SCALE: 1/4" = 1'-0"

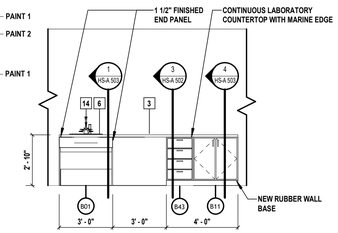


## 7 'TYPE F' TS ELEVATION

SCALE: 1/4" = 1'-0"

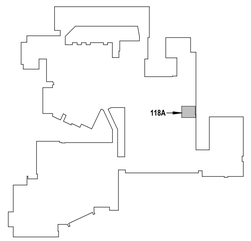


## 6 FIRST FLOOR KEY PLAN - TYPE F

SCALE: 1" = 160'-0"

PROJECT NORTH


H 2 M architects + engineers

1133 Westchester Avenue, Suite N-210
White Plains, NY 10605
914.358.5623 • www.h2m.com
NY Architecture & Landscape Architecture: No Certificate Required
NY Engineering Certificate of Authorization No.: 0018178


CONSULTANTS:

| MARK | DATE | DESCRIPTION |
|---|---|---|
| | | |

REGISTERED ARCHITECT KATRINA PACHECO 041183 STATE OF NEW YORK

09/30/2029
Exp. Date

KATRINA N. PACHECO, R.A.
NY PROFESSIONAL ARCHITECT LIC. No. 041183

"IN ACCORDANCE WITH ARTICLE 145, SECTION 7209 OF THE NYS EDUCATION LAW, ALTERATION OF THIS DOCUMENT EXCEPT BY A LICENSED PROFESSIONAL IS ILLEGAL."

| DESIGNED BY: | DRAWN BY: | CHECKED BY: | REVIEWED BY: |
|---|---|---|---|
| A.PAPPAS | A. PAPPAS<br>A. DUNN | S. MANDIC | K. PACHECO |

| PROJECT No: | DATE: | SCALE: |
|---|---|---|
| SMSD2508 | OCTOBER 2026 | AS SHOWN |

CLIENT

**SOMERS CENTRAL SCHOOL DISTRICT**

**VARIOUS UPGRADES AT SOMERS HIGH SCHOOL**

**120 PRIMROSE ST**
**LINCOLNDALE, NY 10540**

**SED #: 66-21-01-06-0-003-023**

CONTRACT

**CONTRACT G**
**GENERAL CONSTRUCTION**

STATUS

**FOR BID**

SHEET TITLE


**ENLARGED PLANS & ELEVATIONS**
**CLASSROOM UPGRADES**
**TYPE F-SCIENCE-RM 118A**

DRAWING No.

**HS-A 405.00**

C:\Users\APappas\Documents_Revit Backup\SMSD2508_Central25_A_apappasV6997.rvt


10/30/2026 12:10:18 PM

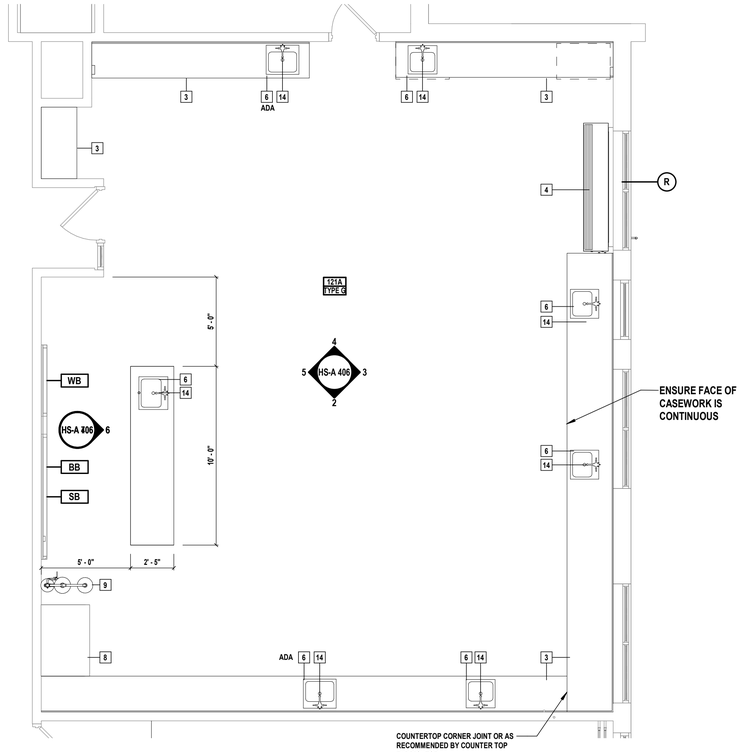


## 1 SCIENCE CLASSROOM- TYPE G


SCALE: 1/4" = 1'-0"

PROJECT NORTH

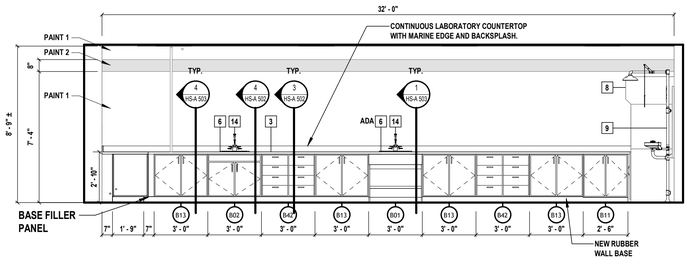



## 2 SCIENCE CLASSROOM TYPE "G" ELEVATION

SCALE: 1/4" = 1'-0"

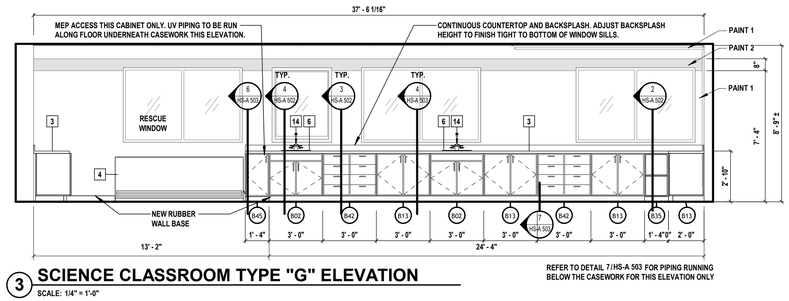



## 3 SCIENCE CLASSROOM TYPE "G" ELEVATION

SCALE: 1/4" = 1'-0"

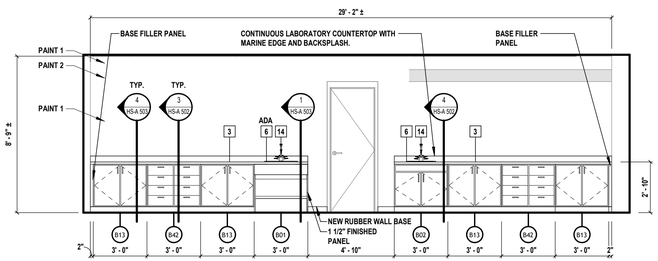



## 4 SCIENCE CLASSROOM TYPE "G" ELEVATION

SCALE: 1/4" = 1'-0"

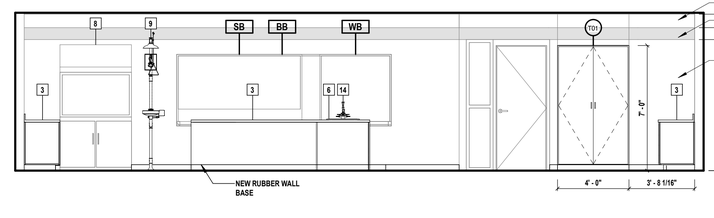



## 5 SCIENCE CLASSROOM TYPE "G" ELEVATION

SCALE: 1/4" = 1'-0"

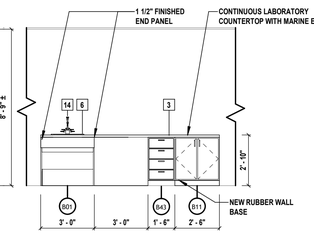


## 6 'TYPE G' TS ELEVATION

SCALE: 1/4" = 1'-0"

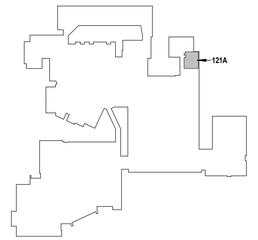


## FIRST FLOOR KEY PLAN - TYPE G

SCALE: 1" = 160'-0"

PROJECT NORTH

## FINISH LEGEND - SCIENCE ROOM



WALL PAINT PATTERN:

PAINT 2: 8" TALL ACCENT STRIPE, BOTTOM @ 7'-4" A.F.F.
COLOR: SHOW STOPPER (SW#7588)

PAINT 1: COLOR: PASSIVE (SW#7064)

CASEWORK COUNTERTOP
MFR.: DURCON
MODEL: MARINE EDGE EPOXY RESIN
COLOR: BLACK

CASEWORK FINISH:
MFR.: FORMICA
STYLE: NATURELLE
COLOR: DARK ASH #F8575

## FLOOR PLAN LEGEND

| | |
|---|---|
| A101 / TYPE A — ROOM NUMBER / ROOM TYPE | EXISTING WINDOW TO REMAIN |
| 11 — KEYED SCOPE NOTE INDICATOR | EXISTING WALL TO REMAIN |
| EXISTING DOOR AND DOOR FRAME TO REMAIN, PAINT DOOR FRAME AS SELECTED BY DISTRICT | X## — NEW CASEWORK SEE CLASSROOM SCHEDULE FOR TYPE AND DETAILS |

## ABBREVIATIONS

| | | | |
|---|---|---|---|
| CB | CORK BOARD- RETAIN AND REINSTALL U.O.N | WB | EXISTING WHITEBOARD- RETAIN AND REINSTALL |
| AC | AIR CONDITIONING UNIT- RETAIN AND REINSTALL | TS | EXISTING TEACHER STATION-TURN OVER TO OWNER |
| SB | SMART BOARD- RETAIN AND REINSTALL | R | RESCUE WINDOW STICKER- FURNISHED BY CONTRACTOR IF NONE EXISTS. APPLY TO GLAZING & WINDOW SHADES, WHERE APPLICABLE |
| EW | EYE WASH STATION (P CONTRACT) | GB | GAS BIBS (P CONTRACT) |
| ES | EMERGENCY SHOWER (P CONTRACT) | FH | FUME HOOD |

## CONTRACT G SCOPE

| | | |
|---|---|---|
| 3 | CASEWORK | FURNISH AND INSTALL NEW CASEWORK AND COUNTERS. GC TO PROVIDE REQUIRED HOLES IN COUNTERTOP. |
| 4 | UNIT VENTILATOR | 'M' CONTRACTOR TO FURNISH AND INSTALL NEW UNIT VENTILATOR,COORDINATE WITH MC. |
| 6 | SCIENCE SINK | 'G' CONTRACTOR TO FURNISH AND INSTALL NEW SINK, COORDINATE WITH PC. |
| 8 | FUME HOOD | 'G' CONTRACTOR TO INSTALL NEW ADA ACCESSIBLE FUME HOOD 'M','E', & 'P' TO PROVIDE NEW UTILITY CONNECTIONS. |
| 9 | EMERGENCY EYE WASH/ SHOWER STATION | 'P' CONTRACTOR TO FURNISH AND INSTALL NEW EMERGENCY EYE WASH AND SHOWER STATION, COORDINATE WITH PC. |
| 14 | GAS & WATER FAUCET | 'P' CONTRACTOR TO FURNISH AND INSTALL NEW C/H/G FAUCETS, COORDINATE WITH PC. |

### CLASSROOM CASEWORK SCHEDULE

| Type Mark | Width | Depth | Height | Description |
|---|---|---|---|---|
| B01 | 3' - 0" | 2' - 0" | 2' - 8 1/2" | BASE CABINET - ADA SINK SECTION |
| B02 | 3' - 0" | 2' - 0" | 2' - 8 1/2" | BASE CABINET - DOUBLE DOOR SINK |
| B11 | 2' - 6" | 2' - 0" | 2' - 8 1/2" | BASE CABINET - DOUBLE DOOR W/ SHELF |
| B13 | 3' - 0" | 2' - 0" | 2' - 8 1/2" | BASE CABINET - DOUBLE DOOR W/SHELF |
| B35 | 1' - 4" | 2' - 0" | 2' - 8 1/2" | BASE CABINET - TWO OPEN SHELVES |
| B42 | 3' - 0" | 2' - 0" | 2' - 8 1/2" | BASE CABINET - DOUBLE 4 DRAWER |
| B43 | 1' - 6" | 2' - 0" | 2' - 8 1/2" | BASE CABINET - FOUR DRAWER |
| B45 | 1' - 4" | 2' - 0" | 2' - 8 1/2" | BASE CABINET - SINGLE DOOR FOR MECH ACCESS |
| T01 | 4' - 0" | 2' - 0" | 7' - 0" | TALL CABINET - DOUBLE DOOR W/ SHELF |

## CLASSROOM UPGRADES GENERAL NOTES

1. REFER TO CLASSROOM CASEWORK DETAILS ON SHEETS HS-A502, HS-A503, AND HS-A504.
2. AT RESCUE WINDOWS - DO NOT OBSTRUCT WINDOW OPERATING HARDWARE.


H 2 M architects + engineers

1133 Westchester Avenue, Suite N-210
White Plains, NY 10605
914.358.5623 • www.h2m.com
NY Architecture & Landscape Architecture: No Certificate Required
NY Engineering Certificate of Authorization No.: 0018178


CONSULTANTS:

| MARK | DATE | DESCRIPTION |
|---|---|---|
| | | |

REGISTERED ARCHITECT KATRINA PACHECO 041183 STATE OF NEW YORK

09/30/2029
Exp. Date

KATRINA N. PACHECO, R.A.
NY PROFESSIONAL ARCHITECT Lic. No. 041183

"IN ACCORDANCE WITH ARTICLE 145, SECTION 7209 OF THE NYS EDUCATION LAW, ALTERATION OF THIS DOCUMENT EXCEPT BY A LICENSED PROFESSIONAL IS ILLEGAL."

| DESIGNED BY: | DRAWN BY: | CHECKED BY: | REVIEWED BY: |
|---|---|---|---|
| A. PAPPAS | A. PAPPAS<br>A. DUNN | S. MANDIC | K. PACHECO |

| PROJECT No: | DATE: | SCALE: |
|---|---|---|
| SMSD2508 | OCTOBER 2026 | AS SHOWN |

CLIENT

**SOMERS CENTRAL SCHOOL DISTRICT**

**VARIOUS UPGRADES AT SOMERS HIGH SCHOOL**

120 PRIMROSE ST
LINCOLNDALE, NY 10540

**SED #: 66-21-01-06-0-003-023**

CONTRACT

**CONTRACT G**
**GENERAL CONSTRUCTION**

STATUS

**FOR BID**

SHEET TITLE


**ENLARGED PLANS & ELEVATIONS CLASSROOM UPGRADES TYPE G-SCIENCE-RM 121A**

DRAWING No.

# HS-A 406.00

C:\Users\APappas\Documents_Revit Backup\SMSD2508_Central25_A_apappas\V6997.rvt

10/30/2026 12:10:20 PM

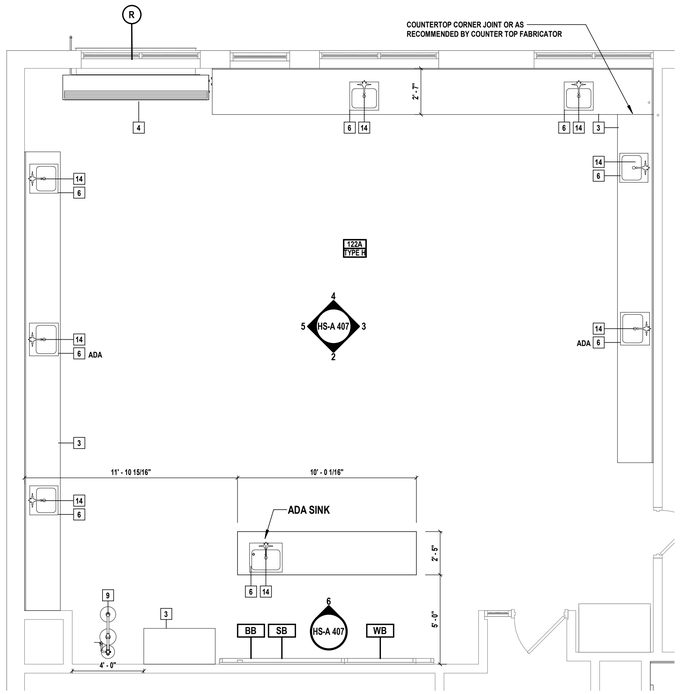


## 1 SCIENCE CLASSROOM- TYPE H

SCALE: 1/4" = 1'-0"

PROJECT NORTH

## FINISH LEGEND - SCIENCE ROOM



**WALL PAINT PATTERN:**

PAINT 2: 8" TALL ACCENT STRIPE, BOTTOM @ 7'-4" A.F.F.
COLOR: SHOW STOPPER (SW#7588)

PAINT 1: COLOR: PASSIVE (SW#7064)

**CASEWORK COUNTERTOP**
MFR.: DURCON
MODEL: MARINE EDGE EPOXY RESIN
COLOR: BLACK

**CASEWORK FINISH:**
MFR.: FORMICA
STYLE: NATURELLE
COLOR: DARK ASH #F8575

## FLOOR PLAN LEGEND

| | |
|---|---|
| A101 / TYPE A — ROOM NUMBER / ROOM TYPE | EXISTING WINDOW TO REMAIN |
| 11 — KEYED SCOPE NOTE INDICATOR | EXISTING WALL TO REMAIN |
| EXISTING DOOR AND DOOR FRAME TO REMAIN, PAINT DOOR FRAME AS SELECTED BY DISTRICT | X## — NEW CASEWORK SEE CLASSROOM SCHEDULE FOR TYPE AND DETAILS |

## ABBREVIATIONS

| | | | |
|---|---|---|---|
| CB | CORK BOARD- RETAIN AND REINSTALL U.O.N | WB | EXISTING WHITEBOARD- RETAIN AND REINSTALL |
| AC | AIR CONDITIONING UNIT- RETAIN AND REINSTALL | TS | EXISTING TEACHER STATION-TURN OVER TO OWNER |
| SB | SMART BOARD- RETAIN AND REINSTALL | R | RESCUE WINDOW STICKER- FURNISHED BY CONTRACTOR IF NONE EXISTS. APPLY TO GLAZING & WINDOW SHADES, WHERE APPLICABLE |
| EW | EYE WASH STATION (P CONTRACT) | GB | GAS BIBS (P CONTRACT) |
| ES | EMERGENCY SHOWER (P CONTRACT) | FH | FUME HOOD |

## CONTRACT G SCOPE


| | | |
|---|---|---|
| 3 | CASEWORK | FURNISH AND INSTALL NEW CASEWORK AND COUNTERS. GC TO PROVIDE REQUIRED HOLES IN COUNTERTOP. |
| 4 | UNIT VENTILATOR | 'M' CONTRACTOR TO FURNISH AND INSTALL NEW UNIT VENTILATOR,COORDINATE WITH MC. |
| 6 | SCIENCE SINK | 'G' CONTRACTOR TO FURNISH AND INSTALL NEW SINK, COORDINATE WITH PC. |
| 9 | EMERGENCY EYE WASH/ SHOWER STATION | 'P' CONTRACTOR TO FURNISH AND INSTALL NEW EMERGENCY EYE WASH AND SHOWER STATION, COORDINATE WITH PC. |
| 14 | GAS & WATER FAUCET | 'P' CONTRACTOR TO FURNISH AND INSTALL NEW C/H/G FAUCETS, COORDINATE WITH PC. |

## CLASSROOM CASEWORK SCHEDULE

| Type Mark | Width | Depth | Height | Description |
|---|---|---|---|---|
| B01 | 3' - 0" | 2' - 0" | 2' - 8 1/2" | BASE CABINET - ADA SINK SECTION |
| B02 | 3' - 0" | 2' - 0" | 2' - 8 1/2" | BASE CABINET - DOUBLE DOOR SINK |
| B11 | 2' - 6" | 2' - 0" | 2' - 8 1/2" | BASE CABINET - DOUBLE DOOR W/ SHELF |
| B13 | 3' - 0" | 2' - 0" | 2' - 8 1/2" | BASE CABINET - DOUBLE DOOR W/SHELF |
| B42 | 3' - 0" | 2' - 0" | 2' - 8 1/2" | BASE CABINET - DOUBLE 4 DRAWER |
| B43 | 1' - 6" | 2' - 0" | 2' - 8 1/2" | BASE CABINET - FOUR DRAWER |
| B46 | 1' - 0" | 2' - 0" | 2' - 8 1/2" | BASE CABINET - SINGLE DOOR FOR MECH ACCESS |
| T01 | 4' - 0" | 2' - 0" | 7' - 0" | TALL CABINET - DOUBLE DOOR W/ SHELF |


## CLASSROOM UPGRADES GENERAL NOTES

1. REFER TO CLASSROOM CASEWORK DETAILS ON SHEETS HS-A502, HS-A503, AND HS-A504.
2. AT RESCUE WINDOWS - DO NOT OBSTRUCT WINDOW OPERATING HARDWARE.

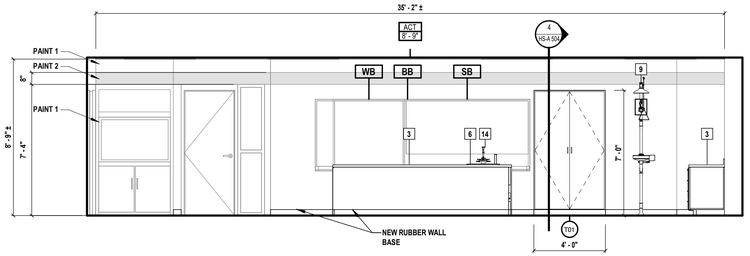



## 2 SCIENCE CLASSROOM 'TYPE H' ELEVATION

SCALE: 1/4" = 1'-0"

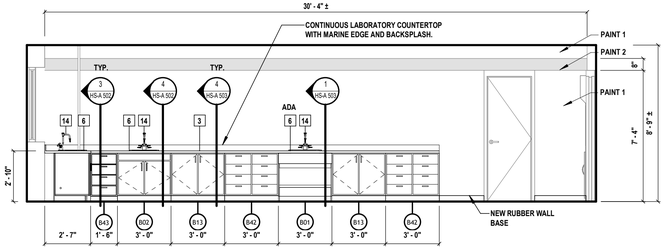


## 3 SCIENCE CLASSROOM 'TYPE H' ELEVATION


SCALE: 1/4" = 1'-0"

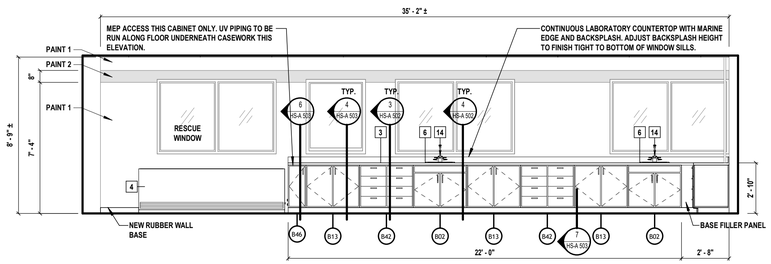


## 4 SCIENCE CLASSROOM 'TYPE H' ELEVATION


SCALE: 1/4" = 1'-0"

REFER TO DETAIL 7/HS-A 503 FOR PIPING RUNNING BELOW THE CASEWORK FOR THIS ELEVATION ONLY

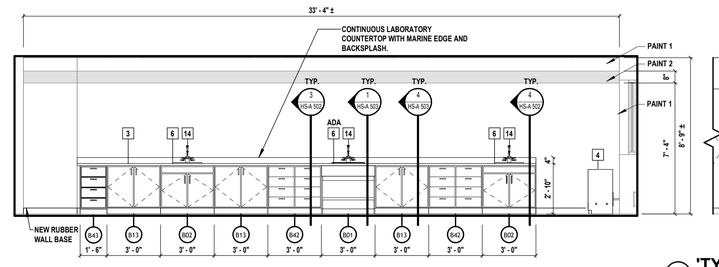



## 5 SCIENCE CLASSROOM 'TYPE H' ELEVATION

SCALE: 1/4" = 1'-0"

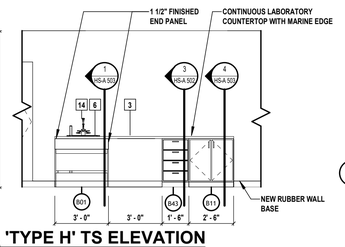


## 6 'TYPE H' TS ELEVATION

SCALE: 1/4" = 1'-0"

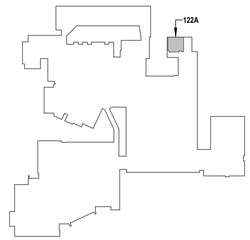


## 7 FIRST FLOOR KEY PLAN TYPE H

SCALE: 1" = 160'-0"

PROJECT NORTH


H2M architects + engineers
1133 Westchester Avenue, Suite N-210
White Plains, NY 10605
914.358.5623 • www.h2m.com
NY Architecture & Landscape Architecture: No Certificate Required
NY Engineering Certificate of Authorization No.: 0018178


CONSULTANTS:

| MARK | DATE | DESCRIPTION |
|---|---|---|
| | | |

REGISTERED ARCHITECT KATRINA PACHECO 041183 STATE OF NEW YORK

09/30/2029
KATRINA N. PACHECO, R.A.
NY PROFESSIONAL ARCHITECT LIC. No. 041183
Exp. Date

"IN ACCORDANCE WITH ARTICLE 145, SECTION 7209 OF THE NYS EDUCATION LAW, ALTERATION OF THIS DOCUMENT EXCEPT BY A LICENSED PROFESSIONAL IS ILLEGAL."

| DESIGNED BY: | DRAWN BY: | CHECKED BY: | REVIEWED BY: |
|---|---|---|---|
| A. PAPPAS | A. PAPPAS, A. DUNN | S. MANDIC | K. PACHECO |

| PROJECT No: | DATE: | SCALE: |
|---|---|---|
| SMSD2508 | OCTOBER 2026 | AS SHOWN |

CLIENT

**SOMERS CENTRAL SCHOOL DISTRICT**

**VARIOUS UPGRADES AT SOMERS HIGH SCHOOL**

**120 PRIMROSE ST**
**LINCOLNDALE, NY 10540**

**SED #: 66-21-01-06-0-003-023**

CONTRACT

**CONTRACT G**
**GENERAL CONSTRUCTION**

STATUS

**FOR BID**


SHEET TITLE

**ENLARGED PLANS & ELEVATIONS CLASSROOM UPGRADES TYPE H-SCIENCE-RM 122A**

DRAWING No.


**HS-A 407.00**


C:\Users\APappas\Documents_Revit Backup\SMSD2508_Central25_A_apappasV6997.rvt
10/30/2026 12:10:22 PM

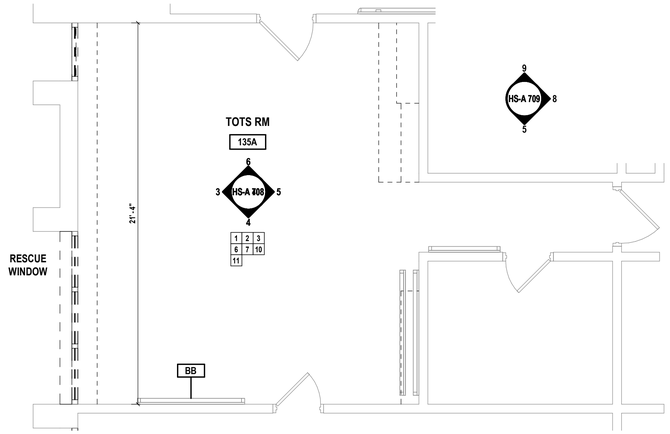



## 1 TOTS ROOM FLOOR DEMO PLAN

SCALE: 1/4" = 1'-0"

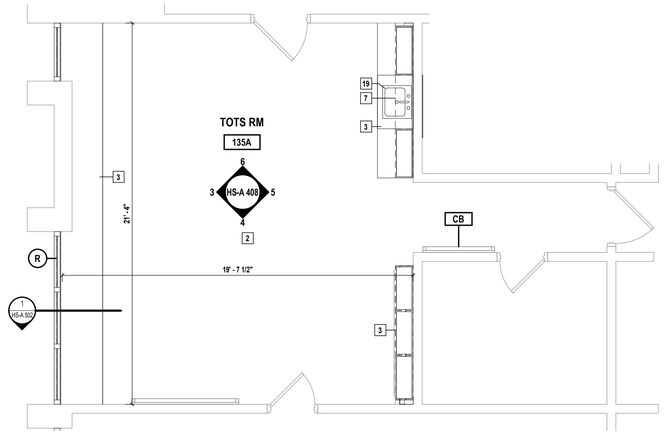



## 2 TOTS ROOM PROPOSED FLOOR PLAN

SCALE: 1/4" = 1'-0"

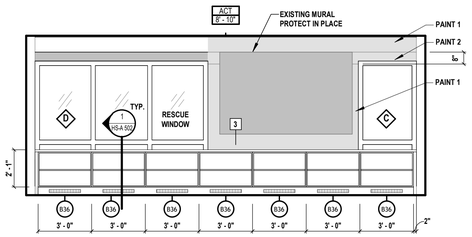



## 3 TOTS ROOM ELEVATION

SCALE: 1/4" = 1'-0"

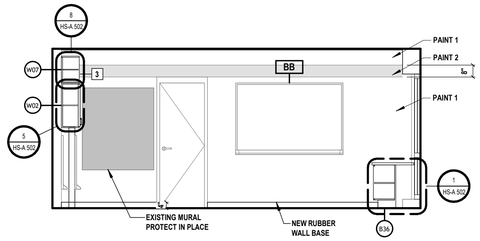



## 4 TOTS ROOM ELEVATION

SCALE: 1/4" = 1'-0"

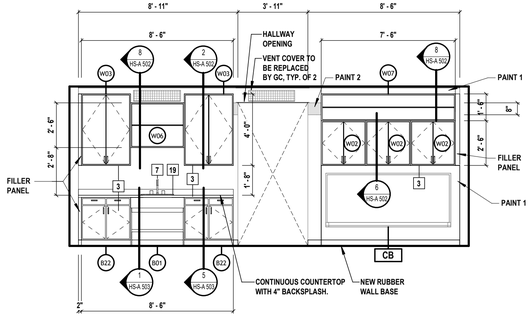


## 5 TOTS ROOM ELEVATION

SCALE: 1/4" = 1'-0"

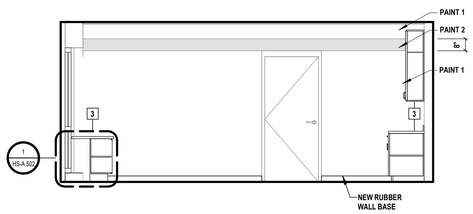


## 6 TOTS ROOM ELEVATION

SCALE: 1/4" = 1'-0"

## FLOOR PLAN LEGEND

| | |
|---|---|
| A101 TYPE A — ROOM NUMBER ROOM TYPE | EXISTING WINDOW TO REMAIN |
| 11 — KEYED SCOPE NOTE INDICATOR | EXISTING WALL TO REMAIN |
| EXISTING DOOR AND DOOR FRAME TO REMAIN, PAINT DOOR FRAME AS SELECTED BY DISTRICT | X## — NEW CASEWORK SEE CLASSROOM SCHEDULE FOR TYPE AND DETAILS |

## ABBREVIATIONS

| | | | |
|---|---|---|---|
| CB | CORK BOARD- RETAIN AND REINSTALL U.O.N | WB | EXISTING WHITEBOARD- RETAIN AND REINSTALL |
| AC | AIR CONDITIONING UNIT- RETAIN AND REINSTALL | TS | EXISTING TEACHER STATION-TURN OVER TO OWNER |
| SB | SMART BOARD- RETAIN AND REINSTALL | R | RESCUE WINDOW STICKER- FURNISHED BY CONTRACTOR IF NONE EXISTS. APPLY TO GLAZING & WINDOW SHADES, WHERE APPLICABLE |
| EW | EYE WASH STATION (P CONTRACT) | GB | GAS BIBS (P CONTRACT) |
| ES | EMERGENCY SHOWER (P CONTRACT) | FH | FUME HOOD |

## CONTRACT G SCOPE

| | | |
|---|---|---|
| 2 | CEILING | INSTALL NEW SUSPENDED CEILING SYSTEM WITH 2'X2' LAY-IN ACOUSTIC PANELS. SAND, PRIME, AND PAINT ALL EXISTING SOFFITS. STORE AND REINSTALL ALL LIGHTING. STORE AND REINSTALL EXISTING EQUIPMENT INCLUDING,BUT NOT LIMITED TO ALL SPEAKERS, SMOKE DETECTORS, STROBES AND SUPPLY AND RETURN GRILLES BACK TO THEIR ORIGINAL LOCATIONS. |
| 3 | CASEWORK | FURNISH AND INSTALL NEW CASEWORK AND COUNTERS. GC TO PROVIDE REQUIRED HOLES IN COUNTERTOP. |
| 7 | C/H FAUCETS | "P' CONTRACTOR TO FURNISH AND INSTALL NEW C/H FAUCETS, COORDINATE WITH GC. |
| 19 | SINK | "P' CONTRACTOR TO FURNISH AND INSTALL NEW SINK, COORDINATE WITH GC. |

## CLASSROOM CASEWORK SCHEDULE

| Type Mark | Width | Depth | Height | Description |
|---|---|---|---|---|
| B01 | 3' - 0" | 2' - 0" | 2' - 8 1/2" | BASE CABINET - ADA SINK SECTION |
| B13 | 3' - 0" | 2' - 0" | 2' - 8 1/2" | BASE CABINET - DOUBLE DOOR W/SHELF |
| B22 | 2' - 9" | 2' - 0" | 2' - 8 1/2" | BASE CABINET - DOUBLE DOOR AND DRAWERS W/ SHELF |
| B36 | 3' - 0" | 1' - 3" | 2' - 5" | BASE CABINET - OPEN SHELVES- 5 1/2" TOE HEIGHT |
| W02 | 2' - 6" | 1' - 0" | 2' - 6" | WALL CABINET - DOUBLE DOOR 4 SHELF |
| W03 | 2' - 9" | 1' - 0" | 4' - 0" | WALL CABINET - DOUBLE DOOR 4 SHELF |
| W06 | 3' - 0" | 1' - 0" | 2' - 6" | WALL CABINET - OPEN SHELF |
| W07 | 7' - 6" | 1' - 0" | 1' - 6" | WALL CABINET - OPEN SHELF |

## CONTRACT G DEMO SCOPE

| | | |
|---|---|---|
| 1 | FLOOR FINISHES | REMOVE AND DISPOSE OF EXISTING WALL BASE, AND FLOOR FINISHES DOWN TO SUB-FLOOR. CONTRACTOR SHALL BE RESPONSIBLE TO INSPECT THE EXISTING CONCRETE SLAB-FLOOR CONDITION AND PATCH ALL EXPOSED SURFACES AS NEEDED TO ENSURE A TRUE SMOOTH AND LEVEL FLOOR FINISH FREE OF DIPS, WAVES, DEPRESSIONS, AND TELEGRAPHING OF THE LEVELING COMPOUND OR IMPERFECTIONS OF THE SLAB BELOW. ASSUME FLOOR PREP THAT MAY INCLUDE FLASH PATCH EXISTING MATERIALS IN EACH ROOM. |
| 2 | CEILINGS | REMOVE EXISTING CEILING TILES AND GRID. SAND, PRIME, AND PAINT ALL EXISTING SOFFITS. GC SHALL REMOVE ALL SUPPLY AND RETURN GRILLES FOR REINSTALLATION. THE EC SHALL REMOVE ALL EXISTING EQUIPMENT INCLUDING, BUT NOT LIMITED TO ALL SPEAKERS, SMOKE DETECTORS AND STROBES. |
| 3 | CASEWORK | CONTRACTOR TO REMOVE AND DISPOSE OF EXISTING CASEWORK IN ITS ENTIRETY, INCLUDING BUT NOT LIMITED TO ALL WALLS, SOFFITS, FASCIA PIECES, ENCLOSURES, ETC. USED TO CONCEAL CASEWORK. PREPARE ALL WALLS TO RECEIVE NEW FINISHES INCLUDING FILLING HOLES, REPAIRING |
| 6 | SINK | EXISTING SINK TO BE REMOVED. |
| 7 | FAUCET | EXISTING FAUCETS TO BE REMOVED. |
| 10 | WALL FINISHES | PREPARE ALL WALLS TO RECEIVE NEW FINISHES INCLUDING FILLING HOLES, REPAIRING CRACKS IN EXISTING WALLS, SANDING, AND PREPARING ALL SURFACES FOR A NEW PAINT FINISH. |
| 11 | FURNITURE | REMOVE AND PROTECT ALL EXISTING FURNITURE, RETURN TO OWNER. |

## CLASSROOM UPGRADES GENERAL NOTES

1. REFER TO CLASSROOM CASEWORK DETAILS ON SHEETS HS-A502, HS-A503, AND HS-A504.
2. AT RESCUE WINDOWS - DO NOT OBSTRUCT WINDOW OPERATING HARDWARE.

## FINISH LEGEND




WALL PAINT PATTERN:

PAINT 2: 8" TALL ACCENT STRIPE, BOTTOM @ 7'-4" A.F.F.
COLOR: SHOW STOPPER (SW#7588)

PAINT 1
COLOR: PASSIVE (SW#7064)

CASEWORK COUNTERTOP
MFR.: WILSONART
STYLE: QUARTZ
COLOR: NOVA SERRANA #Q4068

CASEWORK FINISH:
MFR.: FORMICA
STYLE: PLASTIC LAMINATE
TEXTURE: NATURELLE
COLOR: DARK ASH #F8575

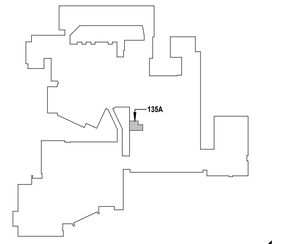


## 7 TOTS ROOM KEY PLAN

SCALE: 1" = 160'-0"

PROJECT NORTH


H2M architects + engineers

1133 Westchester Avenue, Suite N-210
White Plains, NY 10605
914.358.5623 • www.h2m.com
NY Architecture & Landscape Architecture: No Certificate Required
NY Engineering Certificate of Authorization No.: 0018178


CONSULTANTS:

| MARK | DATE | DESCRIPTION |
|---|---|---|
| | | |

REGISTERED ARCHITECT KATRINA PACHECO 041183 STATE OF NEW YORK

09/30/2029
Exp. Date

KATRINA N. PACHECO, R.A.
NY PROFESSIONAL ARCHITECT Lic. No. 041183

"IN ACCORDANCE WITH ARTICLE 145, SECTION 7209 OF THE NYS EDUCATION LAW, ALTERATION OF THIS DOCUMENT EXCEPT BY A LICENSED PROFESSIONAL IS ILLEGAL."

| DESIGNED BY: | DRAWN BY: | CHECKED BY: | REVIEWED BY: |
|---|---|---|---|
| A. PAPPAS | A. PAPPAS<br>A. DUNN | S. MANDIC | K. PACHECO |

| PROJECT No: | DATE: | SCALE: |
|---|---|---|
| SMSD2508 | OCTOBER 2026 | AS SHOWN |

CLIENT

**SOMERS CENTRAL SCHOOL DISTRICT**

**VARIOUS UPGRADES AT SOMERS HIGH SCHOOL**

**120 PRIMROSE ST**
**LINCOLNDALE, NY 10540**

**SED #: 66-21-01-06-0-003-023**

CONTRACT

**CONTRACT G**
**GENERAL CONSTRUCTION**

STATUS

**FOR BID**


SHEET TITLE

**TOTS ROOM ENLARGED PLANS & ELEVATIONS UPGRADES RM 135A**

DRAWING No.


**HS-A 408.00**


C:\Users\APappas\Documents_Revit Backup\SMSD2508_Central2S_A_apappasV69f7.rvt
11/6/2026 3:11:07 PM

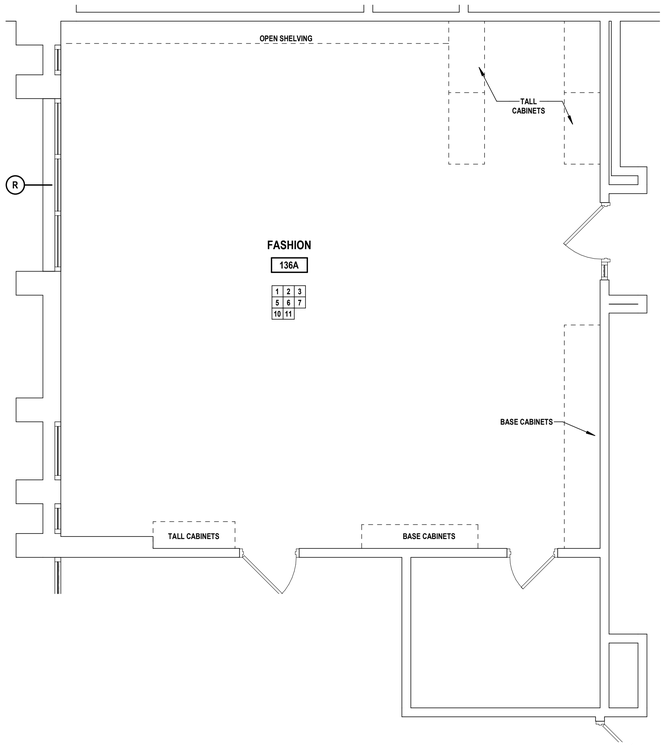


## 1 CLASSROOM FLOOR PLAN- HOME EC/FASHION- EXISTING

SCALE: 1/4" = 1'-0"

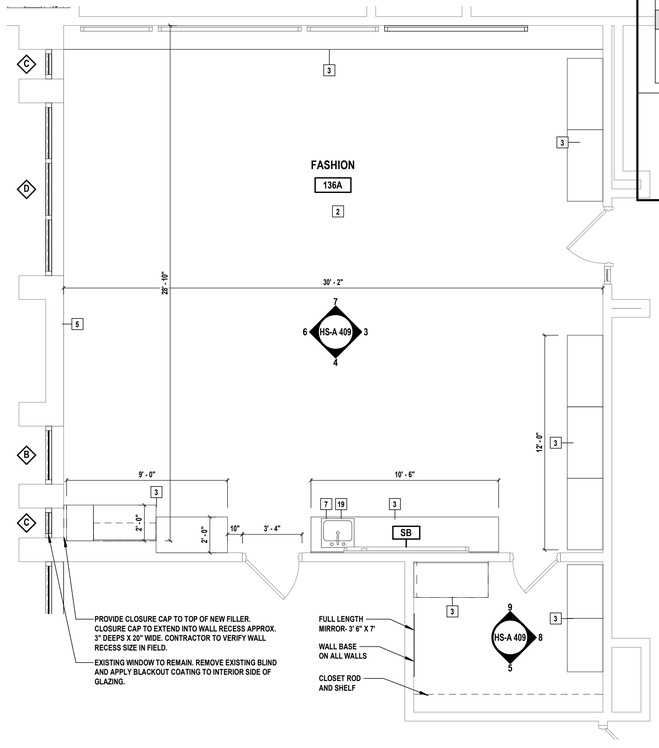


## 2 CLASSROOM FLOOR PLAN - HOME EC/FASHION - PROPOSED

SCALE: 1/4" = 1'-0"

## FINISH LEGEND - NON SCIENCE ROOM



**WALL PAINT PATTERN:**

PAINT 2: 8" TALL ACCENT STRIPE, BOTTOM @ 7'-4" A.F.F.
COLOR: SHOW STOPPER (SW#7588)

PAINT 1 COLOR: PASSIVE (SW#7064)

**CASEWORK COUNTERTOP**
MFR.: SILESTONE BY CONSENTINO
STYLE: DEKTON - DK SOLID
COLOR: DOMOOS

**CASEWORK FINISH:**
MFR.: FORMICA
STYLE: NATURELLE
COLOR: DARK ASH #F8575

## FLOOR PLAN LEGEND

| | |
|---|---|
| A101 / TYPE A — ROOM NUMBER / ROOM TYPE | EXISTING WINDOW TO REMAIN |
| 11 — KEYED SCOPE NOTE INDICATOR | EXISTING WALL TO REMAIN |
| EXISTING DOOR AND DOOR FRAME TO REMAIN. PAINT DOOR FRAME AS SELECTED BY DISTRICT | X## — NEW CASEWORK SEE CLASSROOM SCHEDULE FOR TYPE AND DETAILS |

## ABBREVIATIONS

| | | | |
|---|---|---|---|
| CB | CORK BOARD- RETAIN AND REINSTALL U.O.N | WB | EXISTING WHITEBOARD- RETAIN AND REINSTALL |
| AC | AIR CONDITIONING UNIT- RETAIN AND REINSTALL | TS | EXISTING TEACHER STATION-TURN OVER TO OWNER |
| SB | SMART BOARD- RETAIN AND REINSTALL | R | RESCUE WINDOW STICKER- FURNISHED BY CONTRACTOR IF NONE EXISTS. APPLY TO GLAZING & WINDOW SHADES, WHERE APPLICABLE |
| EW | EYE WASH STATION (P CONTRACT) | GB | GAS BIBS (P CONTRACT) |
| ES | EMERGENCY SHOWER (P CONTRACT) | FH | FUME HOOD |

## CONTRACT G SCOPE

| | | |
|---|---|---|
| 2 | CEILING | INSTALL NEW SUSPENDED CEILING SYSTEM WITH 2'X2' LAY-IN ACOUSTIC PANELS. SAND, PRIME, AND PAINT ALL EXISTING SOFFITS. STORE AND REINSTALL ALL LIGHTING. STORE AND REINSTALL EXISTING EQUIPMENT INCLUDING,BUT NOT LIMITED TO ALL SPEAKERS, SMOKE DETECTORS, STROBES AND SUPPLY AND RETURN GRILLES BACK TO THEIR ORIGINAL LOCATIONS. |
| 3 | CASEWORK | FURNISH AND INSTALL NEW CASEWORK AND COUNTERS. GC TO PROVIDE REQUIRED HOLES IN COUNTERTOP. |
| 5 | RADIATOR COVER | FURNISH AND INSTALL NEW RADIATOR COVER. |
| 7 | C/H FAUCETS | 'P' CONTRACTOR TO FURNISH AND INSTALL NEW C/H FAUCETS, COORDINATE WITH GC. |
| 19 | SINK | 'P' CONTRACTOR TO FURNISH AND INSTALL NEW SINK, COORDINATE WITH GC. |

## CLASSROOM CASEWORK SCHEDULE


| Type Mark | Width | Depth | Height | Description |
|---|---|---|---|---|
| 114 | 3' - 6" | 1' - 10" | 2' - 8 1/2" | BASE CABINET-DOUBLE DOOR |
| B01 | 3' - 0" | 2' - 0" | 2' - 8 1/2" | BASE CABINET - ADA SINK SECTION |
| B13 | 3' - 0" | 2' - 0" | 2' - 8 1/2" | BASE CABINET - DOUBLE DOOR W/SHELF |
| B22 | 2' - 9" | 2' - 0" | 2' - 8 1/2" | BASE CABINET - DOUBLE DOOR AND DRAWERS W/ SHELF |
| B34 | 4' - 0" | 1' - 4" | 2' - 8 1/2" | BASE CABINET - TWO OPEN SHELVES |
| B36 | 3' - 0" | 1' - 3" | 2' - 5" | BASE CABINET - OPEN SHELVES- 5 1/2" TOE HEIGHT |
| B43 | 1' - 6" | 2' - 0" | 2' - 8 1/2" | BASE CABINET - FOUR DRAWER |
| B44 | 4' - 0" | 2' - 0" | 2' - 8 1/2" | BASE CABINET - DOUBLE 4 DRAWER |
| T03 | 4' - 0" | 2' - 0" | 8' - 6" | WARDROBE W/ TOP SHELF |
| T05 | 4' - 0" | 2' - 0" | 8' - 6" | TALL CABINET - DOUBLE DOOR W/ SHELF |
| T06 | 3' - 0" | 2' - 0" | 7' - 0" | WARDROBE W/ TOP SHELF |
| T07 | 1' - 6" | 2' - 0" | 8' - 6" | TALL CABINET - OPEN SHELF |
| T08 | 3' - 0" | 2' - 0" | 7' - 0" | TALL CABINET - OPEN SHELF |
| T09 | 4' - 0" | 2' - 0" | 8' - 6" | TALL CABINET - OPEN SHELF |
| W03 | 2' - 9" | 1' - 0" | 4' - 0" | WALL CABINET - DOUBLE DOOR 4 SHELF |
| W06 | 3' - 0" | 1' - 0" | 2' - 6" | WALL CABINET - OPEN SHELF |
| W08 | 3' - 6" | 1' - 0" | 3' - 0" | WALL CABINET - OPEN SHELF |

## CONTRACT G DEMO SCOPE

| | | |
|---|---|---|
| 1 | FLOOR FINISHES | REMOVE AND DISPOSE OF EXISTING WALL BASE, AND FLOOR FINISHES DOWN TO SUB-FLOOR. CONTRACTOR SHALL BE RESPONSIBLE TO INSPECT THE EXISTING CONCRETE SLAB-FLOOR CONDITION AND PATCH ALL EXPOSED SURFACES AS NEEDED TO ENSURE A TRUE SMOOTH AND LEVEL FLOOR FINISH FREE OF DIPS, WAVES, DEPRESSIONS, AND TELEGRAPHING OF THE LEVELING COMPOUND OR IMPERFECTIONS OF THE SLAB BELOW. ASSUME FLOOR PREP THAT MAY INCLUDE FLASH PATCH EXISTING MATERIALS IN EACH ROOM. |
| 2 | CEILINGS | REMOVE EXISTING CEILING TILES AND GRID. SAND, PRIME, AND PAINT ALL EXISTING SOFFITS. GC SHALL REMOVE ALL SUPPLY AND RETURN GRILLES FOR REINSTALLATION. THE EC SHALL REMOVE ALL EXISTING EQUIPMENT INCLUDING, BUT NOT LIMITED TO ALL SPEAKERS, SMOKE DETECTORS AND STROBES. |
| 3 | CASEWORK | CONTRACTOR TO REMOVE AND DISPOSE OF EXISTING CASEWORK IN ITS ENTIRETY, INCLUDING BUT NOT LIMITED TO ALL WALLS, SOFFITS, FASCIA PIECES, ENCLOSURES, ETC. USED TO CONCEAL CASEWORK. PREPARE ALL WALLS TO RECEIVE NEW FINISHES INCLUDING FILLING HOLES, REPAIRING |
| 5 | RADIATOR COVER | REMOVE EXISTING RADIATOR COVER. |
| 6 | SINK | EXISTING SINK TO BE REMOVED. |
| 7 | FAUCET | EXISTING FAUCETS TO BE REMOVED. |
| 10 | WALL FINISHES | PREPARE ALL WALLS TO RECEIVE NEW FINISHES INCLUDING FILLING HOLES, REPAIRING CRACKS IN EXISTING WALLS, SANDING, AND PREPARING ALL SURFACES FOR A NEW PAINT FINISH. |
| 11 | FURNITURE | REMOVE AND PROTECT ALL EXISTING FURNITURE, RETURN TO OWNER. |


## CLASSROOM UPGRADES GENERAL NOTES

1. REFER TO CLASSROOM CASEWORK DETAILS ON SHEETS HS-A502, HS-A503, AND HS-A504.
2. AT RESCUE WINDOWS - DO NOT OBSTRUCT WINDOW OPERATING HARDWARE.

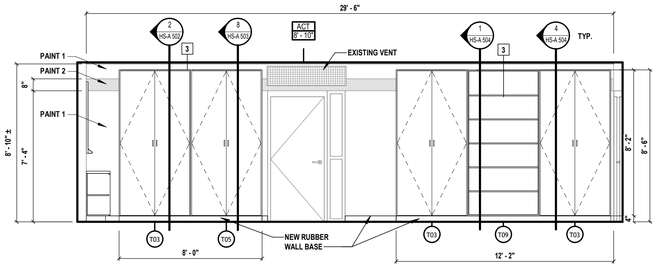



## 3 HOME EC/ FASHION ELEVATION

SCALE: 1/4" = 1'-0"

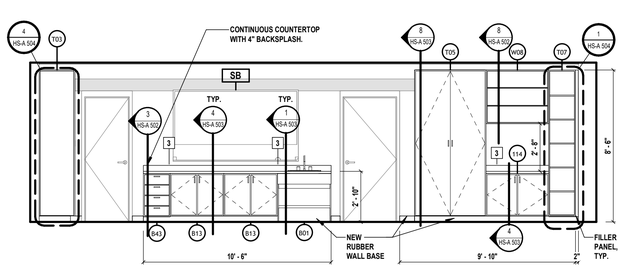



## 4 HOME EC/ FASHION ELEVATION

SCALE: 1/4" = 1'-0"

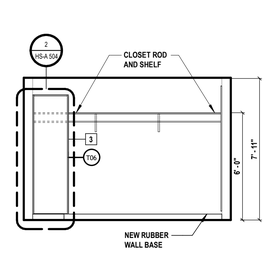



## 5 STORAGE RM ELEVATION

SCALE: 1/4" = 1'-0"

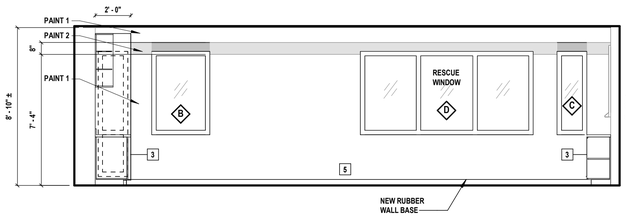



## 6 HOME EC/ FASHION ELEVATION

SCALE: 1/4" = 1'-0"

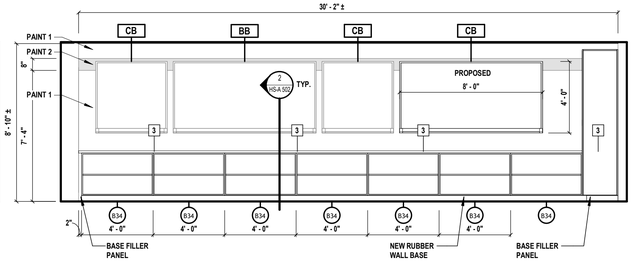



## 7 HOME EC/ FASHION ELEVATION

SCALE: 1/4" = 1'-0"

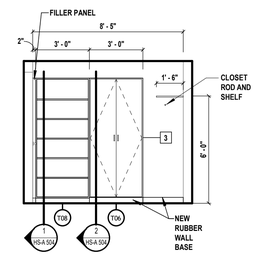



## 8 STORAGE RM ELEVATION

SCALE: 1/4" = 1'-0"

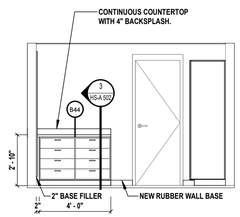


## 9 STORAGE RM ELEVATION

SCALE: 1/4" = 1'-0"

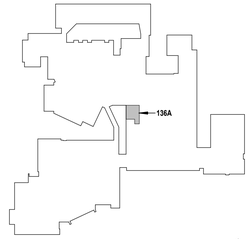


## 10 FASHION ROOM KEY PLAN

SCALE: 1" = 160'-0"

PROJECT NORTH


H 2 M architects + engineers

1133 Westchester Avenue, Suite N-210
White Plains, NY 10605
914.358.5623 • www.h2m.com
NY Architecture & Landscape Architecture: No Certificate Required
NY Engineering Certificate of Authorization No.: 0018178


CONSULTANTS:

| MARK | DATE | DESCRIPTION |
|---|---|---|
| | | |

REGISTERED ARCHITECT KATRINA PACHECO 041183 STATE OF NEW YORK

Katrina N. Pacheco 09/30/2029
KATRINA N. PACHECO, R.A. — Exp. Date
NY PROFESSIONAL ARCHITECT Lic. No. 041183

"IN ACCORDANCE WITH ARTICLE 145, SECTION 7209 OF THE NYS EDUCATION LAW, ALTERATION OF THIS DOCUMENT EXCEPT BY A LICENSED PROFESSIONAL IS ILLEGAL."

| DESIGNED BY: | DRAWN BY: | CHECKED BY: | REVIEWED BY: |
|---|---|---|---|
| A. PAPPAS | A. PAPPAS<br>A. DUNN | S. MANDIC | K. PACHECO |

| PROJECT No: | DATE: | SCALE: |
|---|---|---|
| SMSD2508 | OCTOBER 2026 | AS SHOWN |

CLIENT

**SOMERS CENTRAL SCHOOL DISTRICT**

**VARIOUS UPGRADES AT SOMERS HIGH SCHOOL**

120 PRIMROSE ST
LINCOLNDALE, NY 10540

SED #: 66-21-01-06-0-003-023


CONTRACT
CONTRACT G
GENERAL CONSTRUCTION

STATUS
FOR BID

SHEET TITLE
FASHION ROOM ENLARGED PLANS & ELEVATIONS UPGRADES RM 136A

DRAWING No.
**HS-A 409.00**


C:\Users\APappas\Documents_Revit Backup\SMSD2508_Central\25_A_apappas\V6997.rvt
10/30/2026 12:10:27 PM

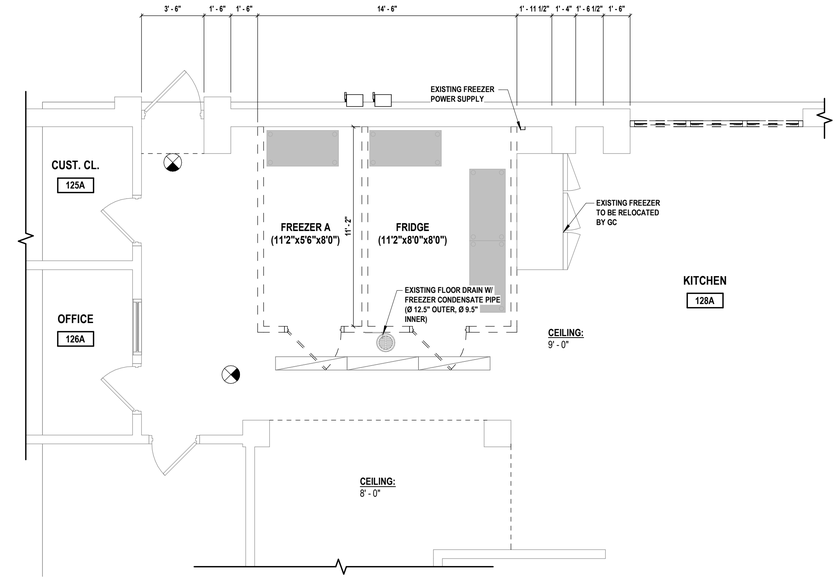


## 1 KITCHEN FREEZER - DEMOLITION PLAN

SCALE: 1/4" = 1'-0"

PROJECT NORTH

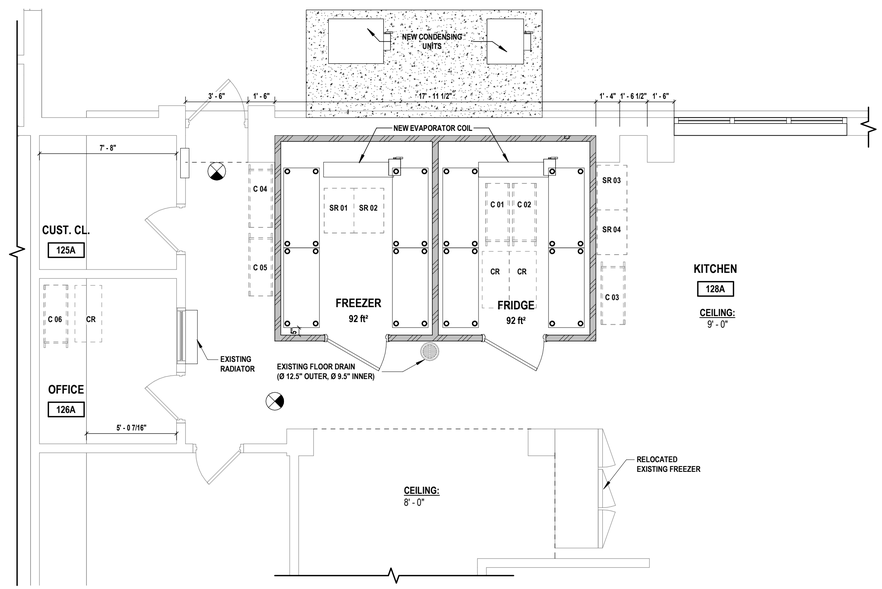


## 2 KITCHEN FREEZER - PROPOSED PLAN

SCALE: 1/4" = 1'-0"


PROJECT NORTH

## LEGEND

| | |
|---|---|
| ROOM 000 SF — INDICATES ROOM DESIGNATION TAGS | EXISTING EXIT SIGN |
| 3' / 2' FB — FLATBED PROVIDED BY OWNER | 2' - 2" / 5' - 8" SR ## — SPEED RACK PROVIDED BY OWNER |
| 3' 8" / 1' - 6" CR — CHIP RACK PROVIDED BY OWNER | 3' - 6" / 1' 8" C — CART PROVIDED BY OWNER |
| | 4' - 0" / 2' - 0" — STORAGE RACKS PROVIDED BY OWNER |

## DEMO FLOOR PLAN LEGEND

| | |
|---|---|
| A101 / TYPE A — ROOM NUMBER ROOM TYPE | EXISTING WALL TO REMAIN |
| 01 — SCOPE NOTE INDICATOR | EXISTING ELEMENT TO BE REMOVED & DISPOSED OF |
| EXISTING WINDOW TO REMAIN | AREA NOT IN SCOPE |
| EXISTING DOOR & FRAME TO REMAIN | AREA OF BASE BID |
| EXISTING DOOR TO BE REMOVED & DISPOSED OF | AREA OF ADD ALT G1 WORK |
| | AREA OF ADD ALT G2 WORK |

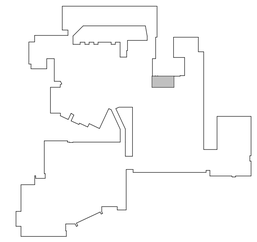

## 3 FIRST FLOOR KEY PLAN

SCALE: 1" = 160'-0"

PROJECT NORTH


H2M architects + engineers

1133 Westchester Avenue, Suite N-210
White Plains, NY 10605
914.358.5623 • www.h2m.com
NY Architecture & Landscape Architecture: No Certificate Required
NY Engineering Certificate of Authorization No.: 0018178


CONSULTANTS:

| MARK | DATE | DESCRIPTION |
|---|---|---|
| | | |

REGISTERED ARCHITECT KATRINA PACHECO 041183 STATE OF NEW YORK

09/30/2029
Exp. Date

KATRINA N. PACHECO, R.A.
NY PROFESSIONAL ARCHITECT Lic. No. 041183

"IN ACCORDANCE WITH ARTICLE 145, SECTION 7209 OF THE NYS EDUCATION LAW, ALTERATION OF THIS DOCUMENT EXCEPT BY A LICENSED PROFESSIONAL IS ILLEGAL."

| DESIGNED BY: | DRAWN BY: | CHECKED BY: | REVIEWED BY: |
|---|---|---|---|
| A. PAPPAS | A. PAPPAS | S. MANDIC | K. PACHECO |

| PROJECT No: | DATE: | SCALE: |
|---|---|---|
| SMSD2508 | OCTOBER 2026 | AS SHOWN |

CLIENT

**SOMERS CENTRAL SCHOOL DISTRICT**

**VARIOUS UPGRADES AT SOMERS HIGH SCHOOL**

**120 PRIMROSE ST**
**LINCOLNDALE, NY 10540**

**SED #: 66-21-01-06-0-003-023**

CONTRACT

**CONTRACT G**
**GENERAL CONSTRUCTION**

STATUS

**FOR BID**

SHEET TITLE

**ENLARGED KITCHEN PLANS LEVEL 1**

DRAWING No.

# HS-A 410.00

C:\Users\APappas\Documents_Revit Backup\SMSD2508_Central2S_A_apappasV6997.rvt

10/30/2026 12:10:29 PM

## FINISH ABBREVIATIONS

| | | | |
|---|---|---|---|
| CG | CORNER GUARD | RB | RUBBER BASE |
| CMU | CONCRETE MASONRY UNIT | RUBBER | RUBBER FLOORING |
| CONC | CONCRETE | PT | PAINT |
| EF | EPOXY FINISH | SAC | SUSPENDED ACOUSTICAL CEILING |
| EPF-1 | EPOXY FLOORING | STRUCT. | STRUCTURE |
| EWP | EPOXY WALL PAINT | EXIST | EXISTING |
| EXP | EXPOSED | EXT | EXTERIOR |
| G.W.B./GWB | GYPSUM WALL BOARD | HM | HOLLOW METAL |
| LVT | LUXURY VINYL TILE | | |

## CONSTRUCTION LEGEND

| | | | |
|---|---|---|---|
| ROOM | INDICATES ROOM NAME FOR WORK IN CONTRACT | | EXISTING DOOR AND DOOR FRAME TO REMAIN. PAINT DOOR FRAME AS SELECTED BY DISTRICT |
| 11 | KEYED CONSTRUCTION NOTE INDICATOR | | NEW DOOR |
| # | INDICATES DOOR TAGS FOR WORK IN CONTRACT - CONTRACTOR SHALL FIELD VERIFY ALL DOOR SIZES | | INDICATES FLOOR FINISH FOR WORK IN CONTRACT |
| #/# | INDICATES THRESHOLD TAGS FOR WORK IN CONTRACT | | EXISTING WALL TO REMAIN |

## ACCESSORY SCHEDULE

| FIXTURE NO. | NAME | BRAND | MODEL # | QUANTITY | ADA |
|---|---|---|---|---|---|
| AC-03 | MIRROR | BRADLEY CORPORATION | 781 | 4 | |
| AC-04 | FIXED TILT MIRROR | BRADLEY CORPORATION | 740 | 4 | |
| AC-05 | SURFACE-MOUNTED SANITARY NAPKIN DISPOSAL | BRADLEY CORPORATION | 4722-150000 | 5 | |
| AC-06 | GRAB BARS | | | 3 | |
| AC-07 | SANITARY NAPKIN VENDOR, @ 42" AFF | BRADLEY CORPORATION | 4017-11 | 2 | |
| AC-10 | PARTITION SYSTEM | SCRANTON PRODUCTS | HINY HIDERS | 8 | |

## GENERAL CONSTRUCTION NOTES

1. TOILET ROOM DIMENSIONS ARE APPROXIMATE. CONTRACTOR SHALL FIELD VERIFY ALL DIMENSIONS FOR QUANTITY TAKEOFFS AND FABRICATION OF MATERIALS.
2. VERIFY EXACT LAYOUT COMPATIBILITY WITH ALL EXISTING CONDITIONS BEFORE BEGINNING WORK.
3. PLUMBING CONTRACTOR SHALL ADJUST LOCATIONS OF WATER SUPPLIES AND WASTE AS REQUIRED FOR NEW FIXTURES.
4. ALL WORK SHALL BE IN COMPLIANCE WITH ALL FEDERAL AND NEW YORK STATE APPLICABLE BUILDING AND LIFE AND SAFETY REGULATIONS.
5. CONTRACTOR SHALL INSTALL WALL TILES SO THAT THEY ARE VERTICALLY PLUMB WITHIN 1/8" FROM THE FACE OF THE BASE TILE TO THE FACE OF THE UPPERMOST TILE.
6. REPAIR, RESTORE, AND REFINISH TO ORIGINAL APPEARANCE ALL WALL AND CEILING FINISHES THAT WERE DISTURBED IN THE COMPLETION OF THE WORK.
7. PROVIDE AND TURN OVER TO THE SCHOOL DISTRICT ALL EXTRA MAINTENANCE MATERIALS IN THE QUANTITIES INDICATED WITHIN THE SPECIFICATIONS.
8. PRIOR TO BEGINNING INSTALLING NEW CEILINGS, THE CONTRACTOR SHALL DETERMINE THE SET-OUT POINT AND REVIEW WITH THE ARCHITECT. THE INTENT IS TO HAVE FULL TILES CENTERED BETWEEN WALLS EACH DIRECTION. CUT TILES WILL ONLY BE USED ALONG THE PERIMETER OF THE NEW SPACE WITH A MINIMUM DIMENSION OF FOUR (4) INCHES IN ANY DIRECTION.
9. VERIFY LOCATION OF ALL ACCESSORIES PRIOR TO INSTALLATION WITH OWNER & ARCHITECT


## CONSTRUCTION NOTES - CONTRACT G

| | | |
|---|---|---|
| 2 | PARTITION SYSTEM | INSTALL NEW BATHROOM PARTITIONS. |
| 3 | WALL PAINT | PROVIDE NEW WALL PAINT. REFER ACCENT PAINT DETAIL FOR LAYOUT. |
| 6 | ACCESSORY FIXTURES | PROVIDE WALL MOUNTED ACCESSORY FIXTURES, WHICH INCLUDE SANITARY NAPKIN DISPENSER, SANITARY NAPKIN DISPOSAL, MIRROR, GRAB BARS, ETC. |
| 20 | WALL MOUNTED DEVICES | EXISTING ELECTRICAL DEVICES ON WALL TO REMAIN. PROTECT DURING APPLICATION OF NEW WALL PAINT, VERIFY LOCATION IN FIELD. |


## FINISH SCHEDULE

| Number | NAME | FLOORING | | NORTH WALL | | EAST WALL | | SOUTH WALL | | WEST WALL | |
|---|---|---|---|---|---|---|---|---|---|---|---|
| | | FINISH | BASE | FIN. | MAT. | FIN. | MAT. | FIN. | MAT. | FIN. | MAT. |
| 100C-2 | W. BATHROOM | EPF-1 | EPF-1 | EWP | EXIST | EWP | EXIST | EWP | EXIST | EWP | EXIST |
| 100C-3 | M. BATHROOM | EPF-1 | EPF-1 | EWP | EXIST | EWP | EXIST | EWP | EXIST | EWP | EXIST |
| 100D-3 | MENS BATHROOM | EPF-1 | EPF-1 | EWP | EXIST | EWP | EXIST | EWP | EXIST | EWP | EXIST |
| 100D-4 | WOMENS BATHROOM | EPF-1 | EPF-1 | EWP | EXIST | EWP | EXIST | EWP | EXIST | EWP | EXIST |


NOTE: FLOORING IS NOT APART OF CONTRACT 'G' AND WILL BE PROVIDED AND INSTALLED BY SEPARATE FLOORING CONTRACT. GC SHALL COORDINATE WORK SEQUENCING AND SCHEDULE WITH FLOORING CONTRACTOR

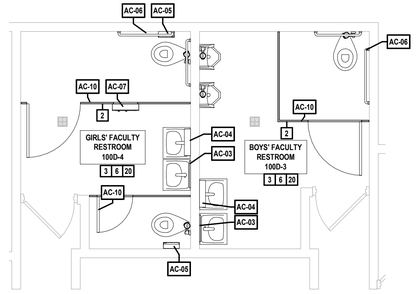



1 FACULTY RESTROOMS - PROPOSED CONDITIONS
SCALE: 1/4" = 1'-0"

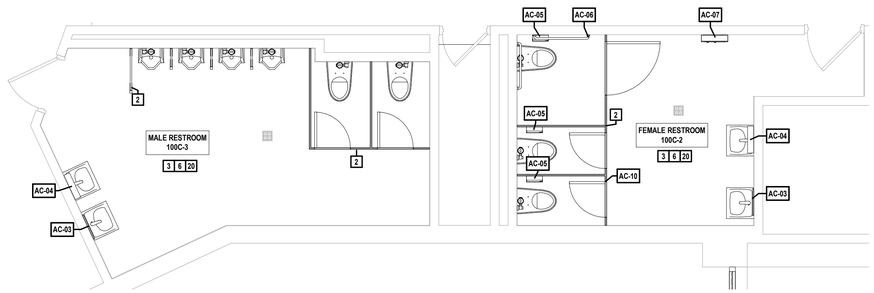



2 AUDITORIUM RESTROOMS - PROPOSED CONDITIONS
SCALE: 1/4" = 1'-0"

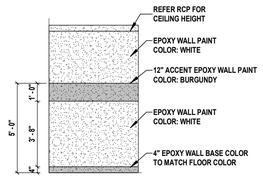



3 PAINT ACCENT WALL
SCALE: 1/4" = 1'-0"

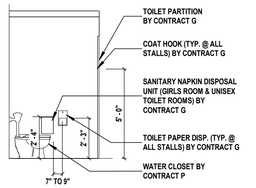


5 TOILET - TYPICAL
SCALE: 1/4" = 1'-0"

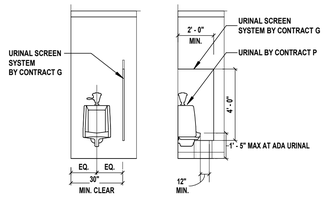


6 URINAL - ACCESSIBLE
SCALE: 1/4" = 1'-0"

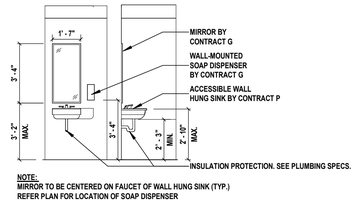


NOTE:
MIRROR TO BE CENTERED ON FAUCET OF WALL HUNG SINK (TYP.)
REFER PLAN FOR LOCATION OF SOAP DISPENSER

7 WALL HUNG SINK
SCALE: 1/4" = 1'-0"

KEY PLAN LEGEND

ALTERATION LEVEL 1 AREAS OF WORK




4 KEY PLAN - LEVEL 1
SCALE: 1" = 100'-0"

PROJECT NORTH


H2M architects + engineers
1133 Westchester Avenue, Suite N-210
White Plains, NY 10605
914.358.5623 • www.h2m.com
NY Architecture & Landscape Architecture: No Certificate Required
NY Engineering Certificate of Authorization No.: 0018178


CONSULTANTS:

| MARK | DATE | DESCRIPTION |
|---|---|---|
| | | |

REGISTERED ARCHITECT KATRINA PACHECO 041183 STATE OF NEW YORK

09/30/2029
Exp. Date

KATRINA N. PACHECO, R.A.
NY PROFESSIONAL ARCHITECT LIC. No. 041183

"IN ACCORDANCE WITH ARTICLE 145, SECTION 7209 OF THE NYS EDUCATION LAW, ALTERATION OF THIS DOCUMENT EXCEPT BY A LICENSED PROFESSIONAL IS ILLEGAL."

| DESIGNED BY: | DRAWN BY: | CHECKED BY: | REVIEWED BY: |
|---|---|---|---|
| M. LUCK | M. LUCK | S. MANDIC | K. PACHECO |

| PROJECT No: | DATE: | SCALE: |
|---|---|---|
| SMSD2508 | OCTOBER 2026 | AS SHOWN |

CLIENT

**SOMERS CENTRAL SCHOOL DISTRICT**

**VARIOUS UPGRADES AT SOMERS HIGH SCHOOL**

**120 PRIMROSE ST**
**LINCOLNDALE, NY 10540**

**SED #: 66-21-01-06-0-003-023**

CONTRACT

**CONTRACT G**
**GENERAL CONSTRUCTION**

STATUS

**FOR BID**

SHEET TITLE


**RESTROOM UPGRADES PROPOSED PLANS**

DRAWING No.

**HS-A 430.00**

X:\SI\SMSD (Somers School District)\SMSD2508 (SHS Phase 2-Various Upgrades)\02-BIM-CADD\Con-Docs\08 Architectural\SMSD2508_Bathroom Upgrades.rvt


11/19/2026 9:43:29 AM

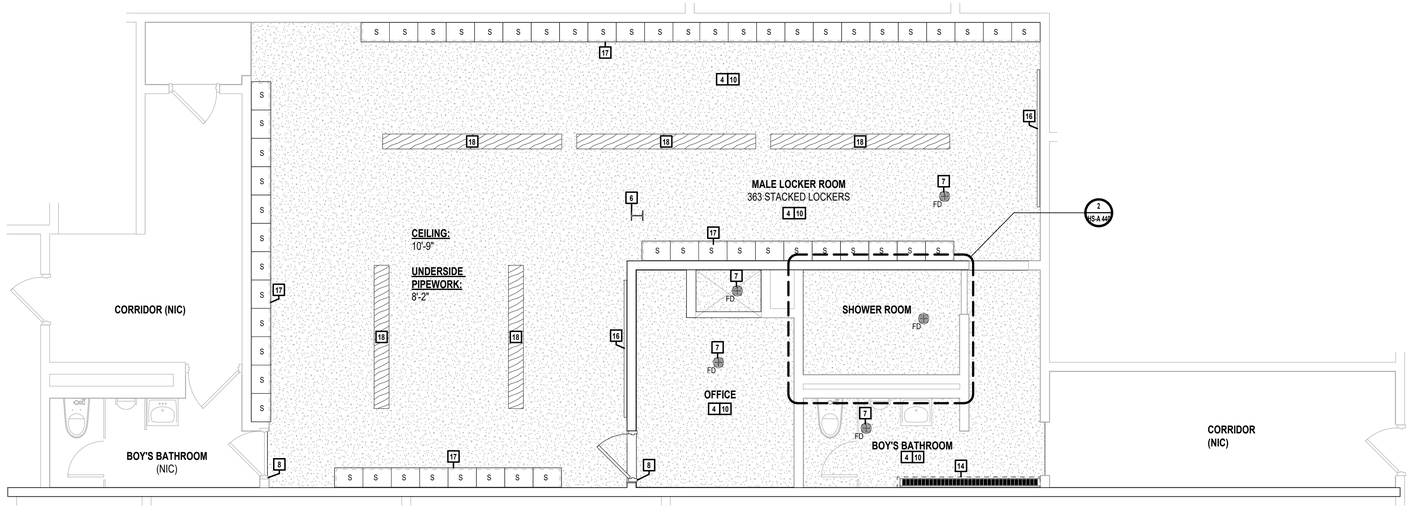


## 1 MALE LOCKER ROOM - CONSTRUCTION PLAN

SCALE: 1/4" = 1'-0"


PROJECT NORTH

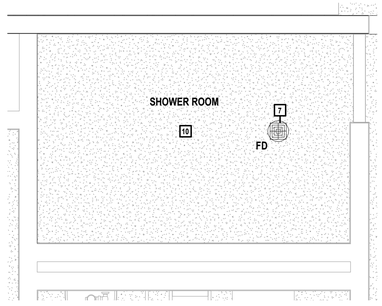


## 2 SHOWER ROOM ENLARGED PLAN

SCALE: 1/2" = 1'-0"

PROJECT NORTH

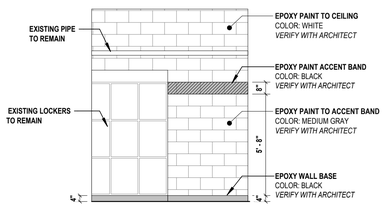


## 3 CMU BLOCK WALL ACCENTS

SCALE: 1/4" = 1'-0"

## GENERAL CONSTRUCTION NOTES


1. ALL WORK SHALL BE IN COMPLIANCE WITH ALL FEDERAL, NEW YORK STATE, AND NYSED, APPLICABLE BUILDING AND LIFE SAFETY REGULATIONS.
2. VERIFY EXACT LAYOUT COMPATIBILITY WITH ALL EXISTING CONDITIONS BEFORE BEGINNING WORK.
3. BUILDING DIMENSIONS AND SQUARE FOOTAGE SHOWN ON THE DRAWINGS ARE APPROXIMATE. THE CONTRACTOR IS RESPONSIBLE TO FIELD VERIFY ALL MATERIALS, DIMENSIONS, QUANTITIES AND CONDITIONS AT THE SITE PRIOR TO SUBMITTING THEIR BID(S) FOR THE PROJECT.
4. PROVIDE AND TURN OVER TO THE SCHOOL DISTRICT ALL EXTRA MAINTENANCE MATERIALS IN THE QUANTITIES INDICATED WITHIN THE SPECIFICATIONS.
5. REPAIR, RESTORE, AND REFINISH TO ORIGINAL APPEARANCE ALL WALL AND CEILING FINISHES THAT WERE DISTURBED IN THE COMPLETION OF THE WORK.
6. PRIOR TO BEGINNING INSTALLING NEW CEILINGS, THE CONTRACTOR SHALL DETERMINE THE STARTING POINT AND REVIEW WITH THE ARCHITECT. THE INTENT IS TO HAVE FULL TILES CENTERED BETWEEN WALLS EACH DIRECTION. CUT TILES WILL ONLY BE USED ALONG THE PERIMETER OF THE NEW SPACE.
7. VERIFY LOCATION OF ALL ACCESSORIES PRIOR TO INSTALLATION WITH OWNER AND ARCHITECT.

## CONSTRUCTION LEGEND

| | | | |
|---|---|---|---|
| ROOM | INDICATES ROOM NAME FOR WORK IN CONTRACT | | INDICATES NEW CERAMIC FLOOR TILE FOR WORK IN CONTRACT |
| 11 | KEYED CONSTRUCTION NOTE INDICATOR | S | STACKED LOCKERS — TOTAL #: 363 LOCKERS |
| FD | FLOOR DRAIN | S/T | RELOCATED LOCKERS |
| 2 HS-A 441 | INDICATES THRESHOLD TAGS FOR WORK IN CONTRACT | | EXISTING DOOR TO REMAIN |

## CONSTRUCTION NOTES

| | | |
|---|---|---|
| 4 | WALL MOUNTED ITEMS | THE CONTRACTOR SHALL REINSTALL EXISTING EQUIPMENT INCLUDING, BUT NOT LIMITED TO ALL SPEAKERS, SMOKE DETECTORS, STROBES AND SUPPLY AND RETURN GRILLES BACK TO THEIR ORIGINAL LOCATIONS. |
| 6 | STEEL COLUMN | SEAL, PRIME AND PAINT EXISTING STEEL COLUMN TO MATCH WALL PAINT SCHEME. SEE CMU BLOCK ACCENT WALL DETAIL FOR PRELIMINARY COLOR SELECTIONS. PAINT COLORS SHALL BE CONFIRMED WITH ARCHITECT BEFORE APPLICATION. |
| 7 | FLOOR DRAIN COVER | PROVIDE AND INSTALL NEW FLOOR DRAIN COVER. VERIFY LOCATIONS IN FIELD. |
| 8 | DOOR FRAME | PRIME AND PAINT EXISTING DOOR FRAMES. |
| 10 | WALL FINISH | SEAL, PRIME AND PAINT EXISTING CMU WALLS. SEE CMU BLOCK WALL ACCENTS DETAIL FOR COLOR SELECTIONS TO BE APPLIED TO ALL WALLS. PAINT COLORS SHALL BE CONFIRMED WITH ARCHITECT BEFORE APPLICATION. |
| 14 | RADIATOR COVER | PROVIDE NEW RADIATOR COVER. VERIFY DIMENSIONS IN FIELD. |
| 16 | WHITE BOARD | INSTALL NEW WHITE BOARDS. |
| 17 | LOCKERS | EXISTING LOCKERS TO REMAIN U.O.N. |
| 18 | BENCH | OWNER TO PURCHASE NEW BENCHES. GC SHALL FASTEN NEW BENCHES TO THE FLOOR. |

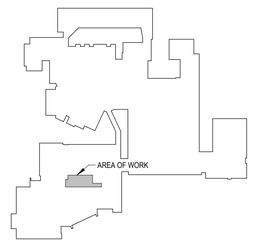


## FIRST FLOOR KEY PLAN

SCALE: 1" = 160'-0"

PROJECT NORTH


H 2 M architects + engineers

1133 Westchester Avenue, Suite N-210
White Plains, NY 10605
914.358.5623 • www.h2m.com
NY Architecture & Landscape Architecture: No Certificate Required
NY Engineering Certificate of Authorization No.: 0018178


CONSULTANTS:

| MARK | DATE | DESCRIPTION |
|---|---|---|
| | | |

REGISTERED ARCHITECT KATRINA PACHECO 041183 STATE OF NEW YORK

09/30/2029
Exp. Date

KATRINA N. PACHECO, R.A.
NY PROFESSIONAL ARCHITECT Lic. No. 041183

"IN ACCORDANCE WITH ARTICLE 145, SECTION 7209 OF THE NYS EDUCATION LAW, ALTERATION OF THIS DOCUMENT EXCEPT BY A LICENSED PROFESSIONAL IS ILLEGAL."

| DESIGNED BY: | DRAWN BY: | CHECKED BY: | REVIEWED BY: |
|---|---|---|---|
| M. LUCK | C. HENRY | S. MANDIC | K. PACHECO |

| PROJECT No: | DATE: | SCALE: |
|---|---|---|
| SMSD2508 | OCTOBER 2026 | AS SHOWN |

CLIENT

**SOMERS CENTRAL SCHOOL DISTRICT**

**VARIOUS UPGRADES AT SOMERS HIGH SCHOOL**

**120 PRIMROSE ST**
**LINCOLNDALE, NY 10540**

**SED #: 66-21-01-06-0-003-023**

CONTRACT

**CONTRACT G**
**GENERAL CONSTRUCTION**

STATUS

**FOR BID**


SHEET TITLE

**MALE LOCKER ROOM CONSTRUCTION PLAN, LEGENDS, AND NOTES**

DRAWING No.

**HS-A 440.00**



X:\S\SMSD (Somers School District)\SMSD2508 (SHS Phase 2-Various Upgrades)\02-BIM-CADD\Con-Docs\08 Architectural\Locker Rooms\SMSD2508_LockerRooms.rvt
11/9/2026 4:56:41 PM

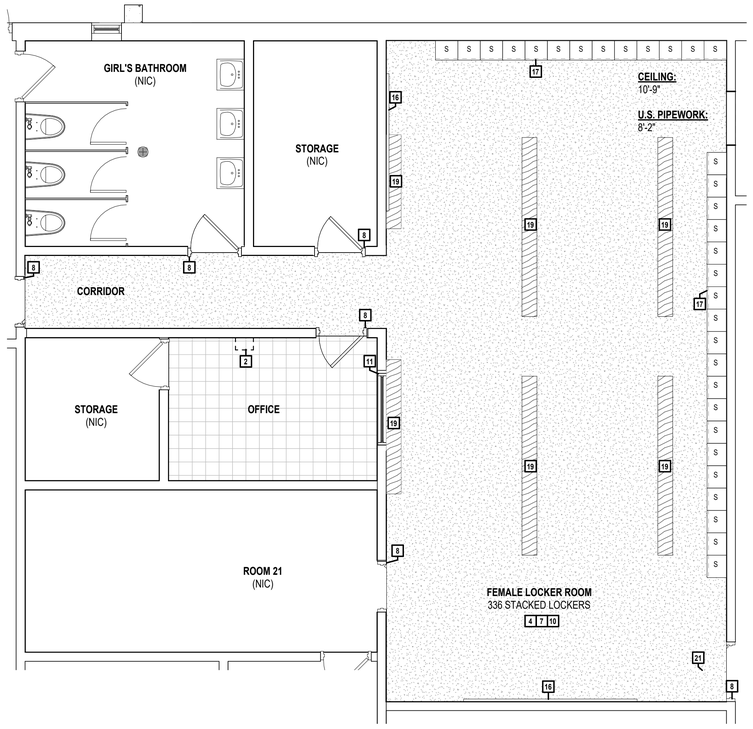


## 1 FEMALE LOCKER ROOM - CONSTRUCTION PLAN

SCALE: 1/4" = 1'-0"

PROJECT NORTH

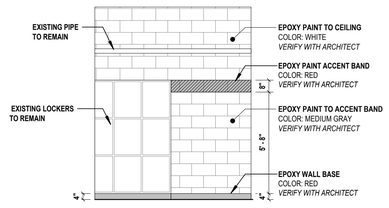


## 2 CMU BLOCK WALL ACCENTS

SCALE: 1/4" = 1'-0"

## GENERAL CONSTRUCTION NOTES


1. ALL WORK SHALL BE IN COMPLIANCE WITH ALL FEDERAL, NEW YORK STATE, AND NYSED, APPLICABLE BUILDING AND LIFE SAFETY REGULATIONS.
2. VERIFY EXACT LAYOUT COMPATIBILITY WITH ALL EXISTING CONDITIONS BEFORE BEGINNING WORK.
3. BUILDING DIMENSIONS AND SQUARE FOOTAGE SHOWN ON THE DRAWINGS ARE APPROXIMATE. THE CONTRACTOR IS RESPONSIBLE TO FIELD VERIFY ALL MATERIALS, DIMENSIONS, QUANTITIES AND CONDITIONS AT THE SITE PRIOR TO SUBMITTING THEIR BID(S) FOR THE PROJECT.
4. PROVIDE AND TURN OVER TO THE SCHOOL DISTRICT ALL EXTRA MAINTENANCE MATERIALS IN THE QUANTITIES INDICATED WITHIN THE SPECIFICATIONS.
5. REPAIR, RESTORE, AND REFINISH TO ORIGINAL APPEARANCE ALL WALL AND CEILING FINISHES THAT WERE DISTURBED IN THE COMPLETION OF THE WORK.
6. PRIOR TO BEGINNING INSTALLING NEW CEILINGS, THE CONTRACTOR SHALL DETERMINE THE STARTING POINT AND REVIEW WITH THE ARCHITECT. THE INTENT IS TO HAVE FULL TILES CENTERED BETWEEN WALLS EACH DIRECTION. CUT TILES WILL ONLY BE USED ALONG THE PERIMETER OF THE NEW SPACE.
7. VERIFY LOCATION OF ALL ACCESSORIES PRIOR TO INSTALLATION WITH OWNER AND ARCHITECT.

## CONSTRUCTION LEGEND

| | | | |
|---|---|---|---|
| ROOM | INDICATES ROOM NAME FOR WORK IN CONTRACT | | INDICATES NEW VCT FLOOR FINISH FOR WORK IN CONTRACT |
| 11 | KEYED CONSTRUCTION NOTE INDICATOR | S | STACKED LOCKERS TOTAL #: 375 LOCKERS |
| # | INDICATES DOOR TAGS FOR WORK IN CONTRACT - CONTRACTOR SHALL FIELD VERIFY ALL DOOR SIZES | S | RELOCATED LOCKERS (N/A) |
| # | INDICATES THRESHOLD TAGS FOR WORK IN CONTRACT | | EXISTING DOOR TO REMAIN |
| | INDICATES NEW CONCRETE FLOOR FINISH FOR WORK IN CONTRACT | | |

## CONSTRUCTION NOTES

| | | |
|---|---|---|
| 2 | CEILING GRILLE | PROVIDE NEW CEILING GRILLE IN KIND. VERIFY SIZE AND LOCATION IN FIELD. |
| 4 | WALL MOUNTED ITEMS | THE CONTRACTOR SHALL REINSTALL EXISTING EQUIPMENT INCLUDING, BUT NOT LIMITED TO ALL SPEAKERS, SMOKE DETECTORS, STROBES AND SUPPLY AND RETURN GRILLES BACK TO THEIR ORIGINAL LOCATIONS. |
| 7 | FLOOR DRAIN COVER | PROVIDE AND INSTALL NEW FLOOR DRAIN COVER. VERIFY LOCATIONS IN FIELD. |
| 8 | DOOR FRAME | PRIME AND PAINT EXISTING DOOR FRAMES. |
| 10 | WALL FINISH | SEAL, PRIME AND PAINT EXISTING CMU WALLS. SEE CMU BLOCK WALL ACCENTS DETAIL FOR COLOR SELECTIONS TO BE APPLIED TO ALL WALLS. PAINT COLORS SHALL BE CONFIRMED WITH ARCHITECT BEFORE APPLICATION. |
| 11 | WINDOW FRAME | PRIME AND PAINT EXISTING WINDOW FRAMES. |
| 16 | WHITE BOARD | INSTALL NEW WHITE BOARDS. |
| 17 | LOCKERS | EXISTING LOCKERS TO REMAIN U.O.N. |
| 19 | BENCH | GC TO REMOVE AND REINSTALL EXISTING BENCHES FOR INSTALLATION OF NEW FLOORING BY OTHERS. GC TO PRIME AND PAINT EXISTING BENCHS PRIOR TO REINSTALLATION. |
| 21 | DOOR | REPLACE EXISTING DOOR LEAF; PROVIDE AND INSTALL NEW DOOR |

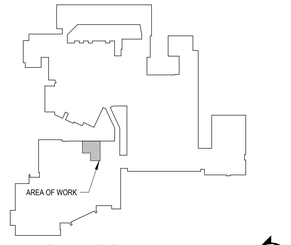


## FIRST FLOOR KEY PLAN

SCALE: 1" = 160'-0"

PROJECT NORTH

H2M architects + engineers
1133 Westchester Avenue, Suite N-210
White Plains, NY 10605
914.358.5623 • www.h2m.com
NY Architecture & Landscape Architecture: No Certificate Required
NY Engineering Certificate of Authorization No.: 0018178

CONSULTANTS:

| MARK | DATE | DESCRIPTION |
|---|---|---|
| | | |

REGISTERED ARCHITECT KATRINA PACHECO 041183 STATE OF NEW YORK

09/30/2029
Exp. Date

KATRINA N. PACHECO, R.A.
NY PROFESSIONAL ARCHITECT Lic. No. 041183

"IN ACCORDANCE WITH ARTICLE 145, SECTION 7209 OF THE NYS EDUCATION LAW, ALTERATION OF THIS DOCUMENT EXCEPT BY A LICENSED PROFESSIONAL IS ILLEGAL."

| DESIGNED BY: | DRAWN BY: | CHECKED BY: | REVIEWED BY: |
|---|---|---|---|
| M. LUCK | C. HENRY | S. MANDIC | K. PACHECO |

| PROJECT No: | DATE: | SCALE: |
|---|---|---|
| SMSD2508 | OCTOBER 2026 | AS SHOWN |

CLIENT

**SOMERS CENTRAL SCHOOL DISTRICT**

**VARIOUS UPGRADES AT SOMERS HIGH SCHOOL**

**120 PRIMROSE ST**
**LINCOLNDALE, NY 10540**

**SED #: 66-21-01-06-0-003-023**

CONTRACT

**CONTRACT G**
**GENERAL CONSTRUCTION**

STATUS

**FOR BID**


SHEET TITLE

**FEMALE LOCKER ROOM CONSTRUCTION PLAN, LEGENDS, AND NOTES**

DRAWING No.


**HS-A 441.00**

X:\S\SMSD (Somers School District)\SMSD2508 (SHS Phase 2-Various Upgrades)\02-BIM-CADD\Con-Docs\08 Architectural\Locker Rooms\SMSD2508_LockerRooms.rvt
11/9/2026 4:55:10 PM

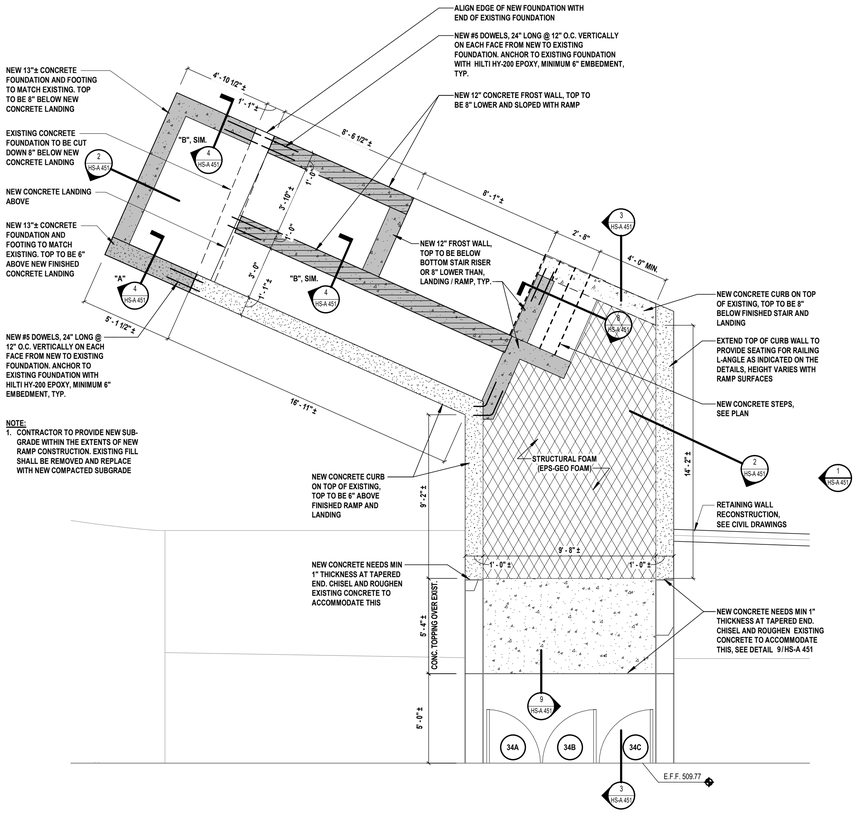


## 1 EXTERIOR GYM RAMP - FOUNDATION PLAN - ALTERNATE

SCALE: 1/4" = 1'-0"

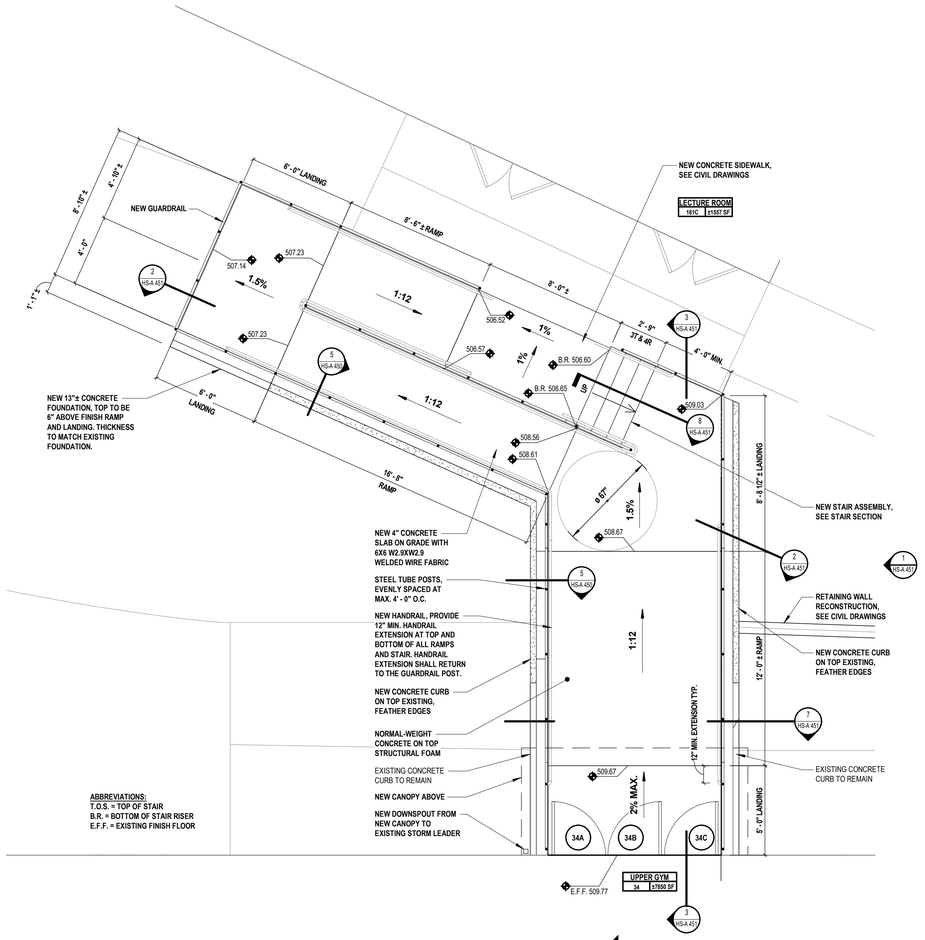


ABBREVIATIONS:
T.O.S. = TOP OF STAIR
B.R. = BOTTOM OF STAIR RISER
E.F.F. = EXISTING FINISH FLOOR

## 2 EXTERIOR GYM RAMP - FLOOR PLAN - ALTERNATE

SCALE: 1/4" = 1'-0"

## DESIGN CRITERIA

**DESIGN NOTES:**

1. BUILDING CODE:
   2025 BUILDING CODE OF NEW YORK STATE IN CONJUNCTION WITH THE 2024 INTERNATIONAL BUILDING CODE.
2. RISK CATEGORY:
   III
3. BUILDING GRAVITY LOADS:
   A. DEAD LOADS:
      RAMP - CONCRETE 50 PSF
      RAMP - METAL 15 PSF
   B. LIVE LOADS:
      RAMP 100 PSF
   C. SNOW LOADS:

| | |
|---|---|
| GROUND SNOW LOAD, pg | 61 PSF |
| EXPOSURE COEFFICIENT, Ce | 1.0 |
| THERMAL COEFFICIENT, Ct | 1.2 |
| SNOW IMPORTANCE FACTOR | 1.0 |
| MINIMUM SNOW LOAD, pm | 35.0 PSF |
| BALANCED SNOW LOAD | 51.2 PSF |
| FLAT ROOF SNOW LOAD, pf | NA |
| RAIN-ON-SNOW SUCHARGE | NA |

4. WIND LOADS:

| | |
|---|---|
| BASIC WIND SPEED | 123 MPH |
| EXPOSURE | B |

5. SEISMIC LOADS:

| | |
|---|---|
| SEISMIC SITE CLASS | D |
| SEISMIC IMPORTANCE FACTOR, Ie | 1.25 |
| Ss = 0.26 g | S1 = 0.05 g |
| Sms = 0.29 g | Sm1 =0.11 g |
| Sds = 0.2 g | Sd1 =0.071 g |
| SEISMIC DESIGN CATEGORY | B |

ANALYSIS PROCEDURE:
EQUIVALENT LATERAL FORCE PROCEDURE
SEISMIC FORCE RESISTING SYSTEM:
STEEL SYSTEM NOT SPECIFICALLY DETAILED FOR SEISMIC RESISTANCE
R = 3.0 Cd = 3.0 $\Omega_0$ = 3.0

| | |
|---|---|
| SEISMIC RESPONSE COEFFICIENT, Cs | 0.081 |
| BASE SHEAR, ULTIMATE | 1.5 KIPS |

6. SOIL DESIGN VALUES:


| | |
|---|---|
| SOIL BEARING CAPACITY | 4,000 PSF |
| SUBGRADE MODULUS | 110 PCI |

SOIL DESIGN VALUES AS REPORTED IN GEOTECHNICAL ENGINEERING REPORT BY CARLIN SIMPSON & ASSOCIATES, DATED 10/01/2026.

7. ANY BUILDING COMPONENT NOTED AS DELEGATED DESIGN ITEMS IN DRAWINGS AND/OR SPECIFICATIONS SHALL BE DESIGNED IN ACCORDANCE WITH MINIMUM LOADS SPECIFIED ABOVE. ANY DEVIATION FROM NOTED LOAD VALUES SHALL BE SUBMITTED BY CONTRACTOR FOR REVIEW AND APPROVAL TO EOR PRIOR TO SUBMITTING SHOP DRAWINGS AND CALCULATIONS.
8. ALL DELEGATED DESIGN SHALL BE DONE TO THE ABOVE REFERENCED BUILDING CODE VERSIONS, AND THEIR REFERENCED SUBCODES.

## PROPOSED GYM RAMP NOTES

1. ALL STEEL EXPOSED TO EXTERIOR CONDITIONS SHALL BE HOT DIP GALVANIZED UNLESS OTHERWISE NOTED.

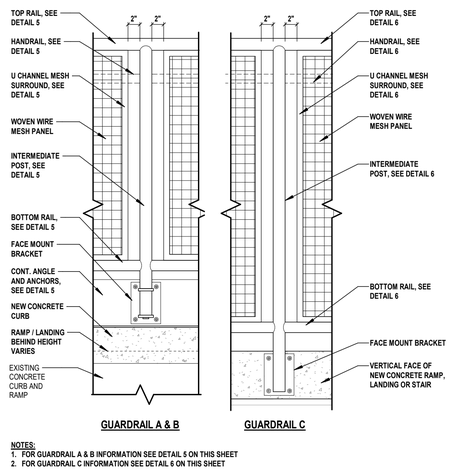



GUARDRAIL A & B GUARDRAIL C

NOTES:
1. FOR GUARDRAIL A & B INFORMATION SEE DETAIL 5 ON THIS SHEET
2. FOR GUARDRAIL C INFORMATION SEE DETAIL 6 ON THIS SHEET


## 3 GUARDRAIL - SIDE MOUNT ELEVATION - ALT

SCALE: 1" = 1'-0"

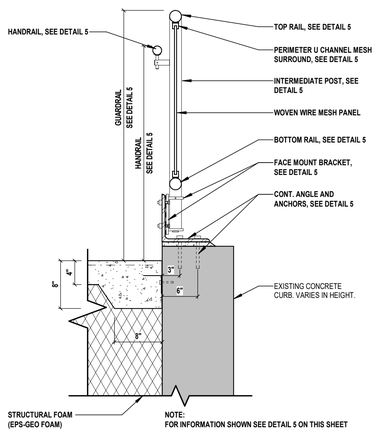



## 4 GUARDRAIL - RAILING DETAIL A - ALT

SCALE: 1" = 1'-0"

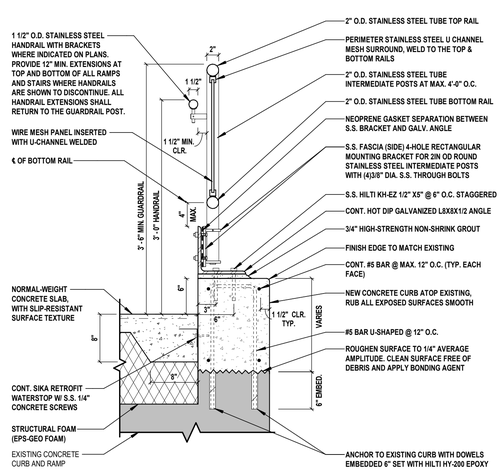



## 5 GUARDRAIL - RAILING DETAIL B - ALT

SCALE: 1" = 1'-0"

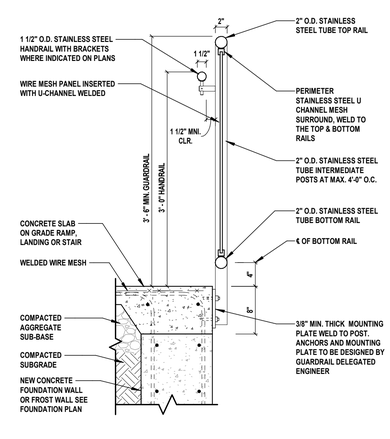


## 6 GUARDRAIL - RAILING DETAIL C - ALT

SCALE: 1" = 1'-0"

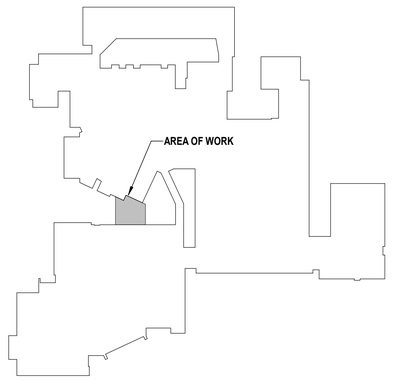


## SECOND FLOOR KEY PLAN

SCALE: 1" = 100'-0"

PROJECT NORTH

H2M architects + engineers
1133 Westchester Avenue, Suite N-210
White Plains, NY 10605
914.358.5623 • www.h2m.com
NY Architecture & Landscape Architecture: No Certificate Required
NY Engineering Certificate of Authorization No.: 0018178

CONSULTANTS:

| MARK | DATE | DESCRIPTION |
|---|---|---|
| | | |

REGISTERED ARCHITECT KATRINA PACHECO 041183 STATE OF NEW YORK

09/30/2029
KATRINA N. PACHECO, R.A.
NY PROFESSIONAL ARCHITECT LIC. No. 041183
Exp. Date

"IN ACCORDANCE WITH ARTICLE 145, SECTION 7209 OF THE NYS EDUCATION LAW, ALTERATION OF THIS DOCUMENT EXCEPT BY A LICENSED PROFESSIONAL IS ILLEGAL."

| DESIGNED BY: | DRAWN BY: | CHECKED BY: | REVIEWED BY: |
|---|---|---|---|
| M. MAGAZU | M. MAGAZU | S. MANDIC | K. PACHECO |

| PROJECT No: | DATE: | SCALE: |
|---|---|---|
| SMSD2508 | OCTOBER 2026 | AS SHOWN |

CLIENT

**SOMERS CENTRAL SCHOOL DISTRICT**

**VARIOUS UPGRADES AT SOMERS HIGH SCHOOL**

120 PRIMROSE ST
LINCOLNDALE, NY 10540

SED #: 66-21-01-06-0-003-023


CONTRACT
CONTRACT G
GENERAL CONSTRUCTION

STATUS
FOR BID

SHEET TITLE
GYM EXTERIOR RAMP PROPOSED PLANS AND DETAILS ALTERNATE


DRAWING No.
**HS-A 450.00**

C:\Users\APappas\Documents_Revit Backup\SMSD2508_Central25_A_apappas\V6997.rvt
10/30/2025 12:10:33 PM

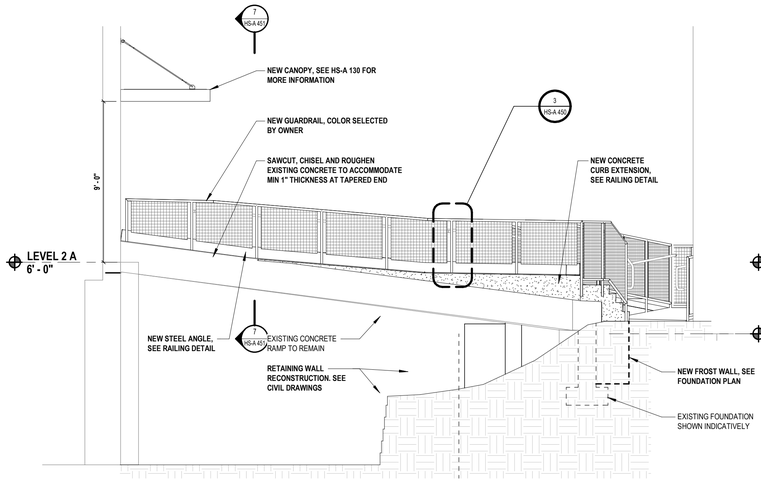



## 1 EXTERIOR GYM RAMP - PROPOSED ELEVATION/SECTION - ALTERNATE

SCALE: 1/4" = 1'-0"

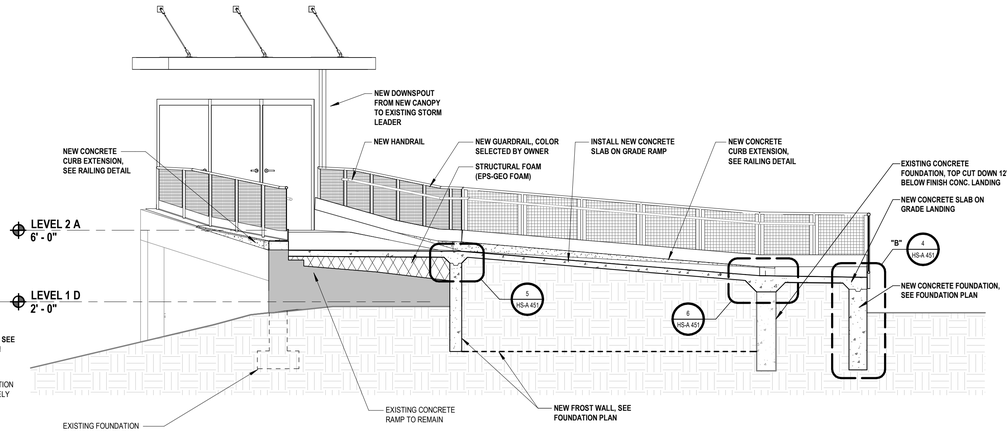



## 2 EXTERIOR GYM RAMP - SECTION B - ALTERNATE

SCALE: 1/4" = 1'-0"

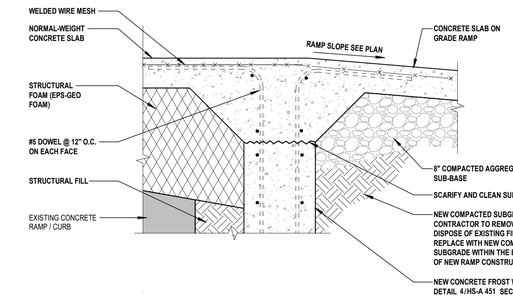



## 5 RAMP TOP LANDING DETAIL - ALTERNATE

SCALE: 1" = 1'-0"

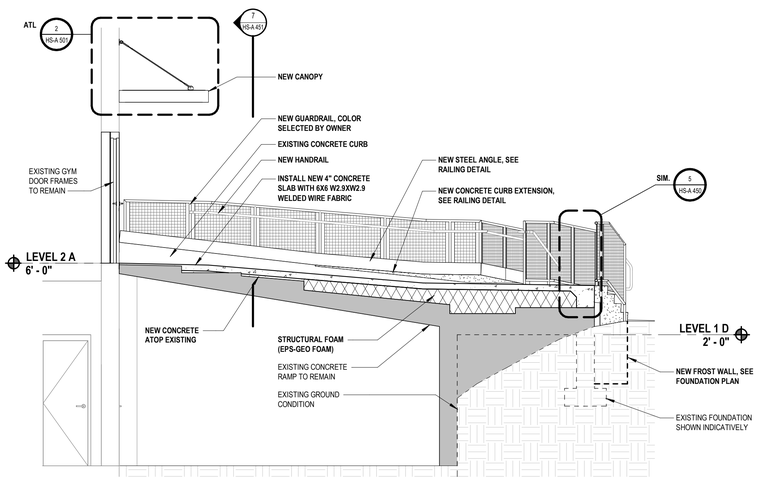


## 3 EXTERIOR GYM RAMP - SECTION A - ALTERNATE

SCALE: 1/4" = 1'-0"

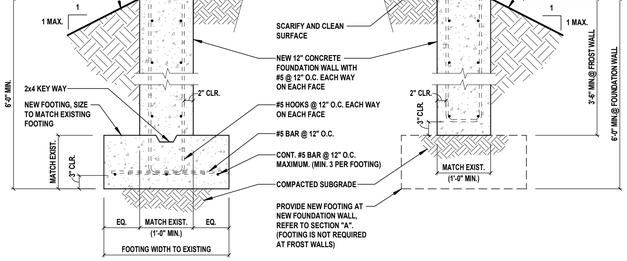



NOTES:

1. CONTRACTOR TO PROVIDE NEW SUB-GRADE WITHIN THE EXTENTS OF NEW RAMP CONSTRUCTION. EXISTING FILL SHALL BE REMOVED AND REPLACE WITH NEW COMPACTED SUBGRADE.
2. WOOD FLOAT AND BRUSH FINISH PERPENDICULAR TO SLOPE ON ALL SURFACES ABOVE GRADE.
3. CONCRETE TO ACHIEVE 4,000 P.S.I. STRENGTH AT 28 DAYS.
4. COMPACT SUBGRADE TO 95% MAXIMUM DENSITY IN ACCORDANCE WITH ASTM D698.
5. PROVIDE THE FOLLOWING DEFORMED BAR REINFORCEMENT EDGE CLEARANCES:
   - 3-INCHES WHERE CAST AGAINST EARTH
   - 2- INCHES WHERE BOARD-FORMED AND EXPOSED TO EARTH
   - 1 1/2-INCHES WHERE EXPOSED TO WEATHER


## 4 NEW FOUNDATION SECTION - ALTERNATE

SCALE: 3/4" = 1'-0"

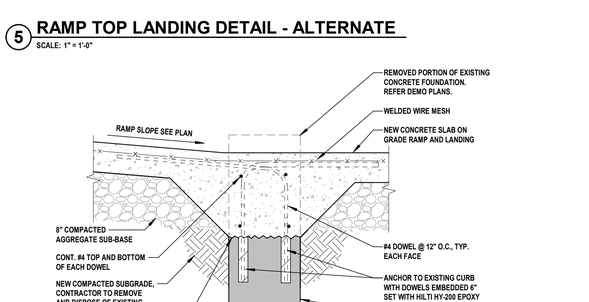



## 6 RAMP INTERMEDIATE LANDING DETAIL - ALTERNATE

SCALE: 1" = 1'-0"

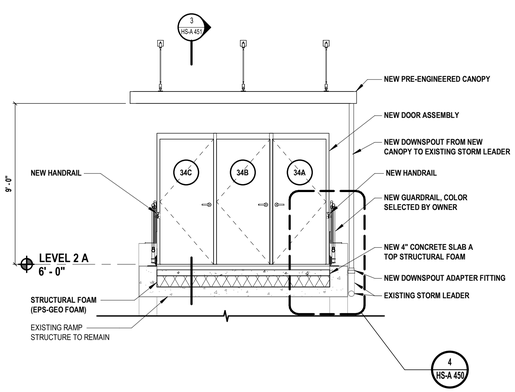



## 7 EXTERIOR GYM RAMP - SECTION C - ALTERNATE

SCALE: 1/4" = 1'-0"

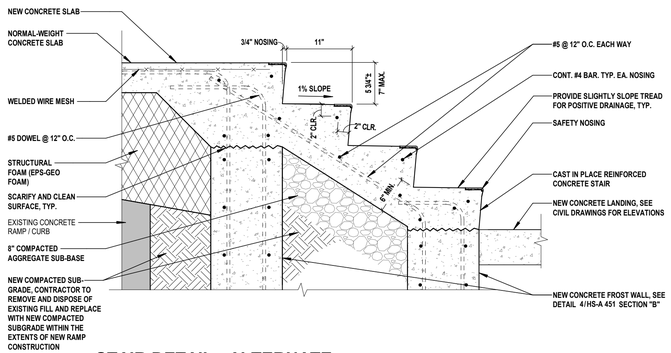



## 8 STAIR DETAIL - ALTERNATE

SCALE: 1" = 1'-0"

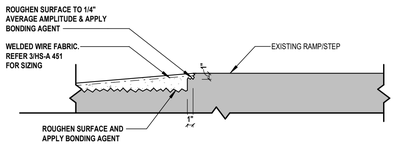


## 9 CONC. RAMP ROUGHING DETAIL - ALTERNATE

SCALE: 1" = 1'-0"

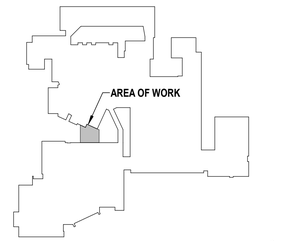


## SECOND FLOOR KEY PLAN

SCALE: 1" = 160'-0"

PROJECT NORTH

H2M architects + engineers
1133 Westchester Avenue, Suite N-210
White Plains, NY 10605
914.358.5623 • www.h2m.com
NY Architecture & Landscape Architecture: No Certificate Required
NY Engineering Certificate of Authorization No.: 0018178

CONSULTANTS:

| MARK | DATE | DESCRIPTION |
|---|---|---|
| | | |

REGISTERED ARCHITECT KATRINA PACHECO 041183 STATE OF NEW YORK

09/30/2029
Exp. Date

KATRINA N. PACHECO, R.A.
NY PROFESSIONAL ARCHITECT Lic. No. 041183

"IN ACCORDANCE WITH ARTICLE 145, SECTION 7209 OF THE NYS EDUCATION LAW, ALTERATION OF THIS DOCUMENT EXCEPT BY A LICENSED PROFESSIONAL IS ILLEGAL."

| DESIGNED BY: | DRAWN BY: | CHECKED BY: | REVIEWED BY: |
|---|---|---|---|
| M. MAGAZU | M. MAGAZU | S. MANDIC | K. PACHECO |

| PROJECT No: | DATE: | SCALE: |
|---|---|---|
| SMSD2508 | OCTOBER 2026 | AS SHOWN |

CLIENT

**SOMERS CENTRAL SCHOOL DISTRICT**

**VARIOUS UPGRADES AT SOMERS HIGH SCHOOL**

**120 PRIMROSE ST**
**LINCOLNDALE, NY 10540**

**SED #: 66-21-01-06-0-003-023**

CONTRACT

**CONTRACT G**
**GENERAL CONSTRUCTION**

STATUS

**FOR BID**

SHEET TITLE

**GYM EXTERIOR RAMP PROPOSED CONDITIONS PLAN ALTERNATE**

DRAWING No.


**HS-A 451.00**

C:\Users\APappas\Documents_Revit Backup\SMSD2508_Central25_A_apappas.V6997.rvt

10/30/2026 12:10:35 PM





## 1 MASONRY POINTING
SCALE: 1 1/2" = 1'-0"

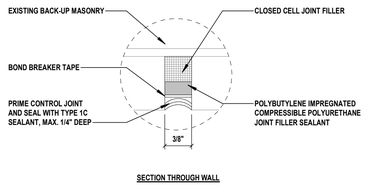



SECTION THROUGH WALL


## 2 EXTERIOR MASONRY WALL - CONTROL JOINT-SECTION
SCALE: 12" = 1'-0"

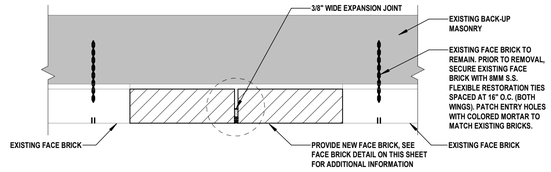


## 3 EXTERIOR MASONRY WALL - EXPANSION JOINT-PLAN
SCALE: 1 1/2" = 1'-0"

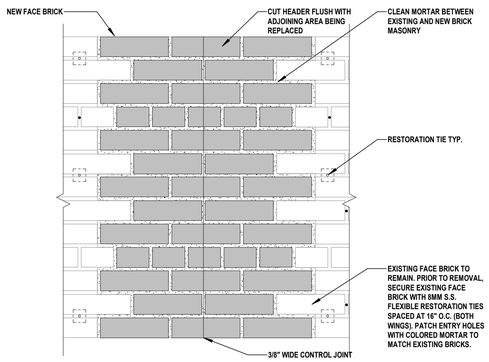



## 4 EXTERIOR MASONRY WALL - EXPANSION JOINT-ELEVATION
SCALE: 1 1/2" = 1'-0"

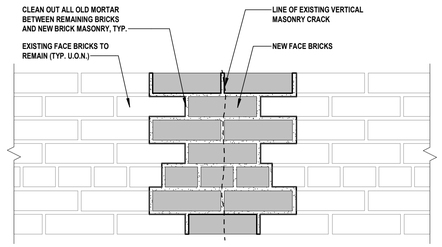



NOTES:
1. REPLACE HATCHED BRICKS/BLOCKS WITH NEW BRICKS/BLOCKS.
2. DO NOT REPLACE HEADER BRICKS IF NOT CRACKED.
3. ALL JOINTS BETWEEN BRICK HEAD AND BED JOINTS ARE TO BE FILLED SOLID.

## 5 MASONRY STITCH REPAIR
SCALE: 1 1/2" = 1'-0"

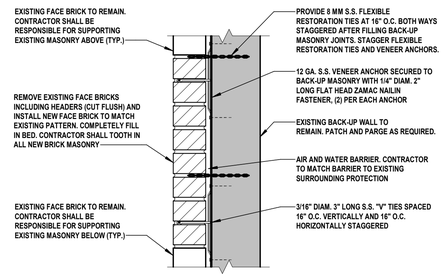


NOTE: REPLACE EXISTING MASONRY THROUGH-WALL AND COUNTER FLASHING WITH NEW WHERE INDICATED ON ELEVATIONS.

## 6 BRICK REPLACEMENT - FACE BRICK/ SPLIT FACE
SCALE: 1 1/2" = 1'-0"

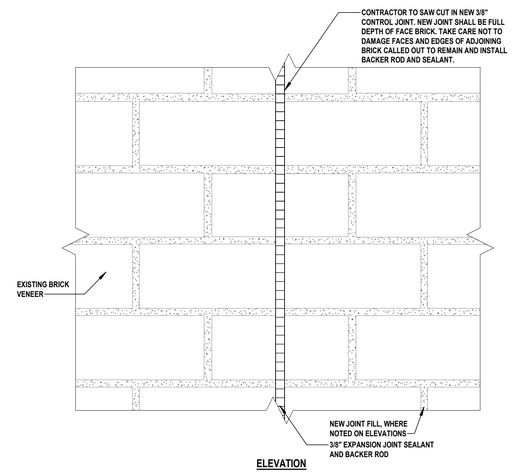


ELEVATION

## 7 NEW EXPANSION JOINT - ELEVATION
SCALE: 3" = 1'-0"

H2M architects + engineers
1133 Westchester Avenue, Suite N-210
White Plains, NY 10605
914.358.5623 • www.h2m.com
NY Architecture & Landscape Architecture: No Certificate Required
NY Engineering Certificate of Authorization No.: 0018178

CONSULTANTS:

| MARK | DATE | DESCRIPTION |
|---|---|---|
| | | |

REGISTERED ARCHITECT KATRINA PACHECO 041183 STATE OF NEW YORK

09/30/2029
KATRINA N. PACHECO, R.A.
NY PROFESSIONAL ARCHITECT Lic. No. 041183 — Exp. Date

"IN ACCORDANCE WITH ARTICLE 145, SECTION 7209 OF THE NYS EDUCATION LAW, ALTERATION OF THIS DOCUMENT EXCEPT BY A LICENSED PROFESSIONAL IS ILLEGAL."

| DESIGNED BY: | DRAWN BY: | CHECKED BY: | REVIEWED BY: |
|---|---|---|---|
| S. MANDIC | C. HENRY | S. MANDIC | K. PACHECO |

| PROJECT No: | DATE: | SCALE: |
|---|---|---|
| SMSD2508 | OCTOBER 2026 | AS SHOWN |

CLIENT

**SOMERS CENTRAL SCHOOL DISTRICT**

**VARIOUS UPGRADES AT SOMERS HIGH SCHOOL**

**120 PRIMROSE ST**
**LINCOLNDALE, NY 10540**

**SED #: 66-21-01-06-0-003-023**

CONTRACT

**CONTRACT G**
**GENERAL CONSTRUCTION**

STATUS

**FOR BID**


SHEET TITLE

**ARCHITECTURAL DETAILS**


DRAWING No.

**HS-A 500.00**


C:\Users\APappas\Documents_Revit Backup\SMSD2508_Central25_A_apappasV6997.rvt
10/30/2026 12:10:35 PM

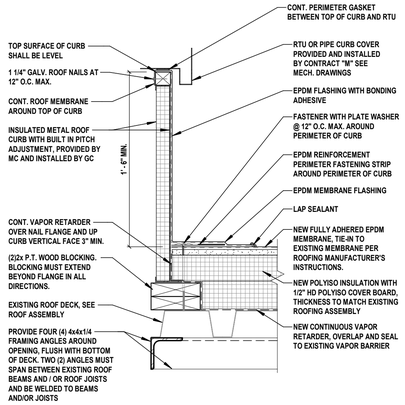



## 1 EQUIPMENT CURB DETAIL (NEW)
SCALE: 1 1/2" = 1'-0"

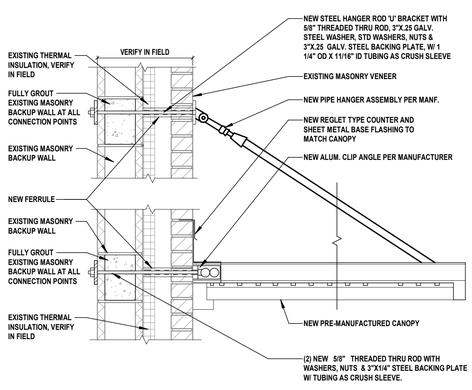



## 2 PRE-ENGINEERED METAL CANOPY - ALTERNATE
SCALE: 1" = 1'-0"

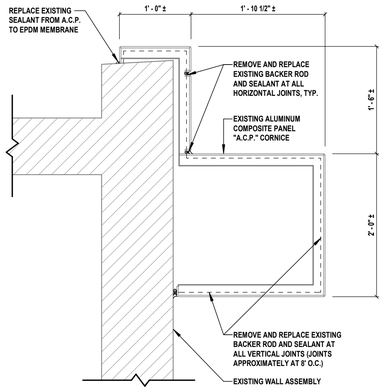


## 3 ALUMINUM COMPOSITE PANEL CORNICE SECTION
SCALE: 1" = 1'-0"

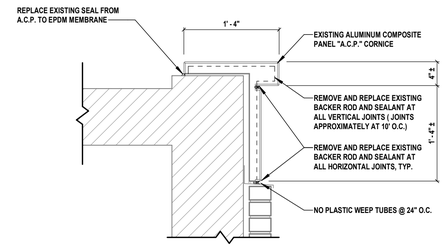



## 4 ALUMINUM COMPOSITE PANEL CORNICE SECTION
SCALE: 1" = 1'-0"

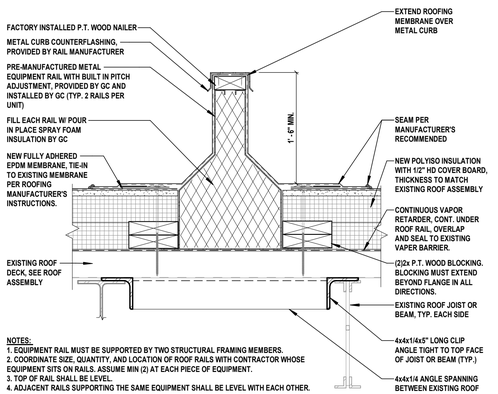



NOTES:
1. EQUIPMENT RAIL MUST BE SUPPORTED BY TWO STRUCTURAL FRAMING MEMBERS.
2. COORDINATE SIZE, QUANTITY, AND LOCATION OF ROOF RAILS WITH CONTRACTOR WHOSE EQUIPMENT SITS ON RAILS. ASSUME MIN (2) AT EACH PIECE OF EQUIPMENT.
3. TOP OF RAIL SHALL BE LEVEL.
4. ADJACENT RAILS SUPPORTING THE SAME EQUIPMENT SHALL BE LEVEL WITH EACH OTHER.

## 5 EQUIPMENT RAIL DETAIL (NEW)
SCALE: 1 1/2" = 1'-0"

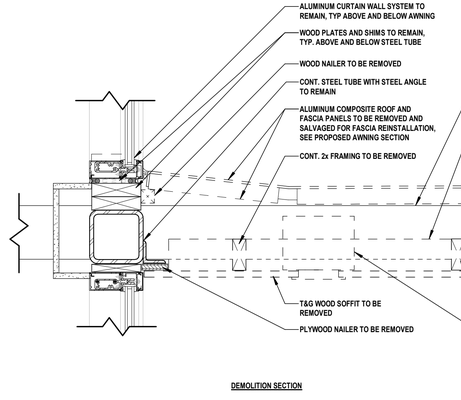



DEMOLITION SECTION

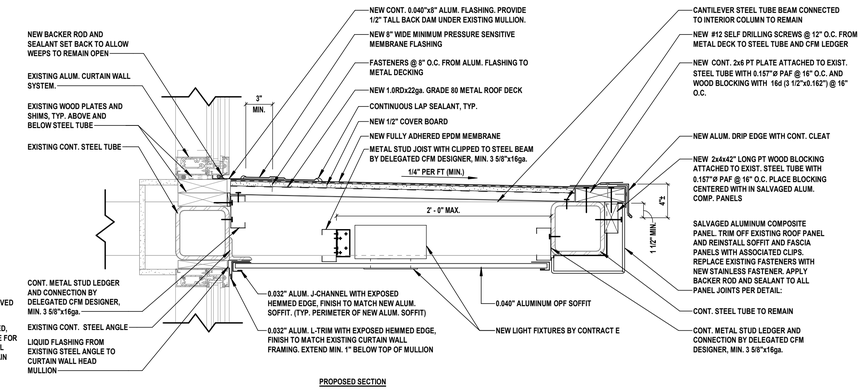



PROPOSED SECTION


## 6 AWNING ROOF AND SOFFIT REPLACEMENT SECTIONS
SCALE: 1 1/2" = 1'-0"

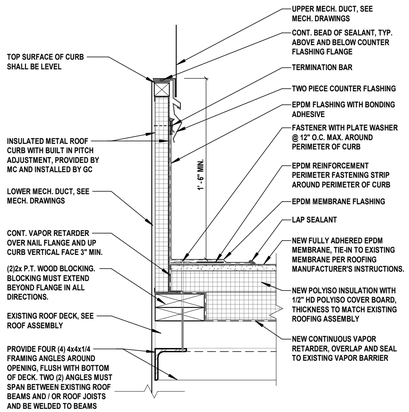



## 7 THROUGH ROOF DUCT DETAIL
SCALE: 1 1/2" = 1'-0"

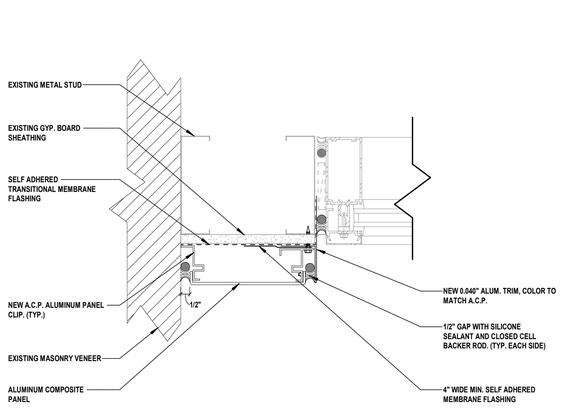



## 8 ROOF DETAIL PLAN
SCALE: 3" = 1'-0"

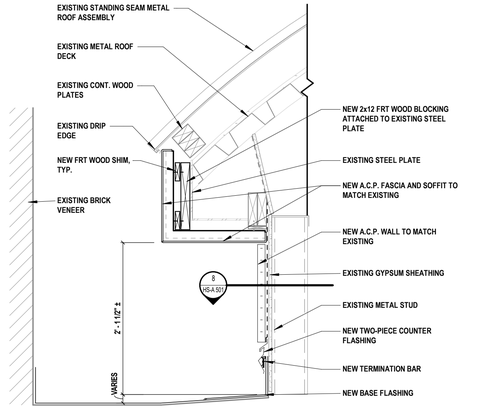



## 9 ROOF DETAIL SECTION
SCALE: 1" = 1'-0"

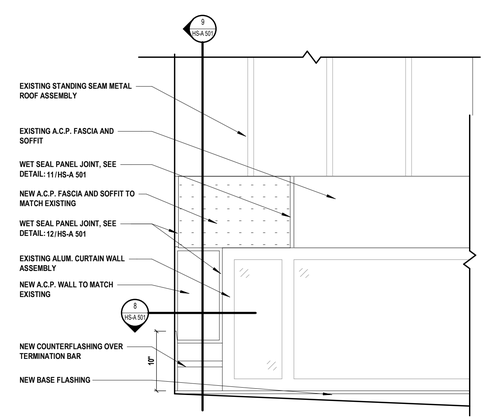


## 10 FASCIA & WALL REPAIR ELEVATION DETAIL
SCALE: 1" = 1'-0"

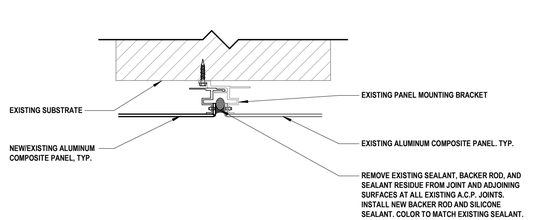


## 11 ALUMINUM COMPOSITE PANEL JOINT DETAIL
SCALE: 3" = 1'-0"

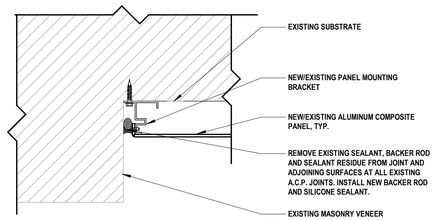


## 12 ALUMINUM COMPOSITE PANEL TO WALL DETAIL
SCALE: 3" = 1'-0"

H2M architects + engineers
1133 Westchester Avenue, Suite N-210
White Plains, NY 10605
914.358.5623 • www.h2m.com
NY Architecture & Landscape Architecture: No Certificate Required
NY Engineering Certificate of Authorization No.: 0018178

CONSULTANTS:

| MARK | DATE | DESCRIPTION |
|---|---|---|
| | | |

REGISTERED ARCHITECT KATRINA PACHECO 041183 STATE OF NEW YORK

09/30/2029
Exp. Date

KATRINA N. PACHECO, R.A.
NY PROFESSIONAL ARCHITECT LIC. No. 041183

"IN ACCORDANCE WITH ARTICLE 145, SECTION 7209 OF THE NYS EDUCATION LAW, ALTERATION OF THIS DOCUMENT EXCEPT BY A LICENSED PROFESSIONAL IS ILLEGAL."

| DESIGNED BY: | DRAWN BY: | CHECKED BY: | REVIEWED BY: |
|---|---|---|---|
| M. MAGAZU | M. SIMKULET | M. MAGAZU | |

| PROJECT No: | DATE: | SCALE: |
|---|---|---|
| SMSD2508 | OCTOBER 2026 | AS SHOWN |

CLIENT

**SOMERS CENTRAL SCHOOL DISTRICT**

**VARIOUS UPGRADES AT SOMERS HIGH SCHOOL**

120 PRIMROSE ST
LINCOLNDALE, NY 10540

SED #: 66-21-01-06-0-003-023


CONTRACT

STATUS
**FOR BID**

SHEET TITLE
**ROOF & AWNING DETAILS**

DRAWING No.
**HS-A 501.00**


C:\Users\APappas\Documents_Revit Backup\SMSD2508_Central25_A_apappasV6997.rvt
10/30/2026 12:10:36 PM

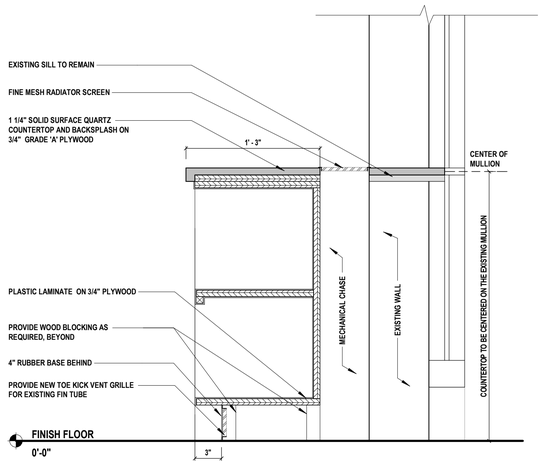


## 1 BASE CABINET - OPEN SHELVES W/ EXIST. FIN TUBE SECTION

SCALE: 1 1/2" = 1'-0"


CASEWORK TYPE: B36

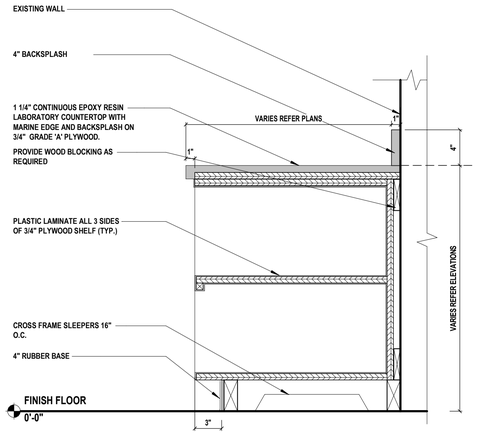


## 2 BASE CABINET - TWO OPEN SHELVES SECTION

SCALE: 1 1/2" = 1'-0"


CASEWORK TYPE: B31, B32, B33, B34, B35

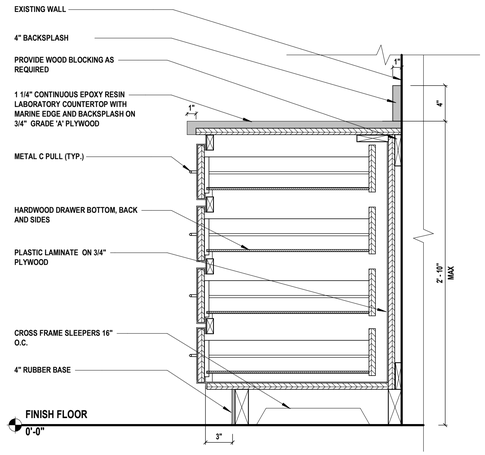


## 3 BASE CABINET - FOUR DRAWER SECTION

SCALE: 1 1/2" = 1'-0"

CASEWORK TYPE: B42, B43, B44

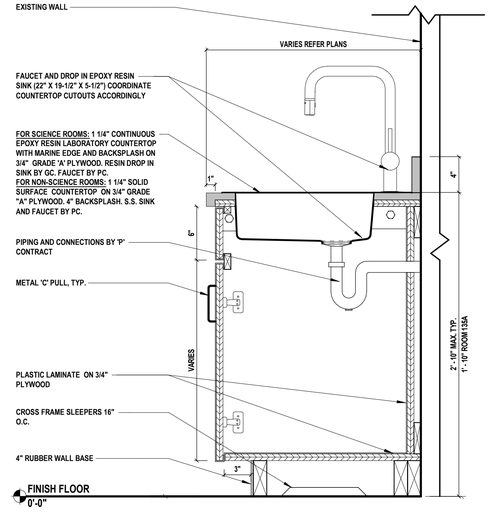


## 4 BASE CABINET - DOUBLE DOOR SINK

SCALE: 1 1/2" = 1'-0"

CASEWORK TYPE: B02, B03, B04, B05




## 5 WALL CABINET - DOUBLE DOOR 4 SHELF SECTION

SCALE: 1 1/2" = 1'-0"

CASEWORK TYPE: W01, W03




## 6 WALL CABINET - DOUBLE DOOR 2 SHELF SECTION

SCALE: 1 1/2" = 1'-0"

CASEWORK TYPE: W02




## 7 WALL CABINET - DOUBLE DOOR 2 SHELF SECTION

SCALE: 1 1/2" = 1'-0"

CASEWORK TYPE: W04, W05




## 8 WALL CABINET - OPEN SHELF SECTION

SCALE: 1 1/2" = 1'-0"

CASEWORK TYPE: W06, W07


H 2 M architects + engineers

1133 Westchester Avenue, Suite N-210
White Plains, NY 10605
914.358.5623 • www.h2m.com
NY Architecture & Landscape Architecture: No Certificate Required
NY Engineering Certificate of Authorization No.: 0018178


CONSULTANTS:

| MARK | DATE | DESCRIPTION |
|---|---|---|
| | | |

REGISTERED ARCHITECT KATRINA PACHECO 041183 STATE OF NEW YORK

09/30/2029
Exp. Date

KATRINA N. PACHECO, R.A.
NY PROFESSIONAL ARCHITECT Lic. No. 041183

"IN ACCORDANCE WITH ARTICLE 145, SECTION 7209 OF THE NYS EDUCATION LAW, ALTERATION OF THIS DOCUMENT EXCEPT BY A LICENSED PROFESSIONAL IS ILLEGAL."

| DESIGNED BY: | DRAWN BY: | CHECKED BY: | REVIEWED BY: |
|---|---|---|---|
| A. PAPPAS | A. DUNN<br>A. PAPPAS | S. MANDIC | K. PACHECO |

| PROJECT No: | DATE: | SCALE: |
|---|---|---|
| SMSD2508 | OCTOBER 2026 | AS SHOWN |

CLIENT

**SOMERS CENTRAL SCHOOL DISTRICT**

**VARIOUS UPGRADES AT SOMERS HIGH SCHOOL**

**120 PRIMROSE ST**
**LINCOLNDALE, NY 10540**

**SED #: 66-21-01-06-0-003-023**

CONTRACT

**CONTRACT G**
**GENERAL CONSTRUCTION**

STATUS

**FOR BID**


SHEET TITLE

**CASEWORK DETAILS**

DRAWING No.

# HS-A 502.00



C:\Users\APappas\Documents_Revit Backup\SMSD2508_Central2S_A_apappasV6997.rvt
11/6/2026 3:09:36 PM

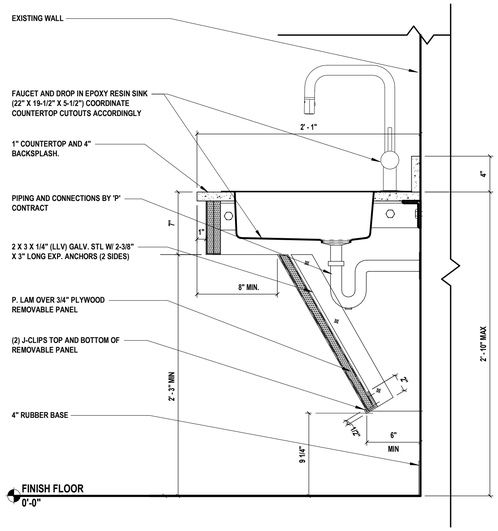


## 1 BASE CABINET - ADA SINK SECTION

SCALE: 1 1/2" = 1'-0"


CASEWORK TYPE: B01

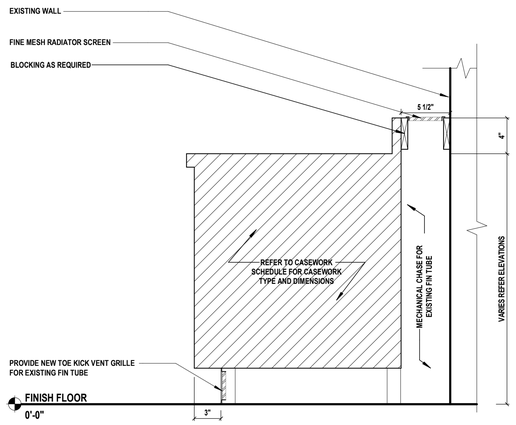


## 2 BASE CABINET - MECHANICAL CHASE FOR EXIST. FIN TUBE

SCALE: 1 1/2" = 1'-0"


CASEWORK TYPE: N/A

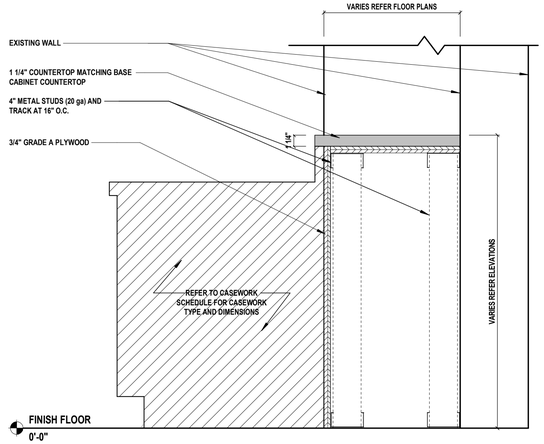


## 3 BASE CABINET - BUILT OUT CHASE WALL

SCALE: 1 1/2" = 1'-0"


CASEWORK TYPE: N/A

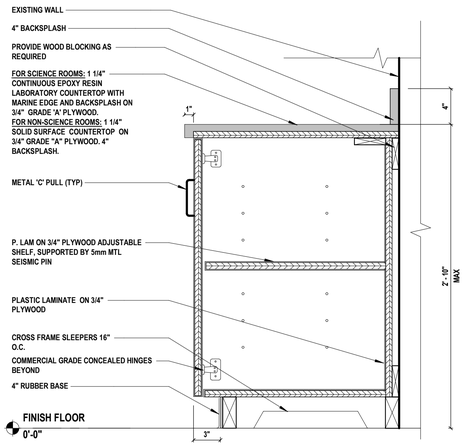


## 4 BASE CABINET - 2 DOOR W/SHELF SECTION

SCALE: 1 1/2" = 1'-0"


CASEWORK TYPE: B10, B11

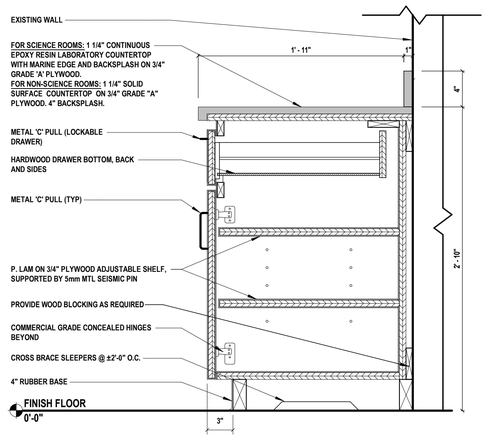


## 5 BASE CABINET - 2 DOOR W/DRAWER

SCALE: 1 1/2" = 1'-0"


CASEWORK TYPE: B21, B22

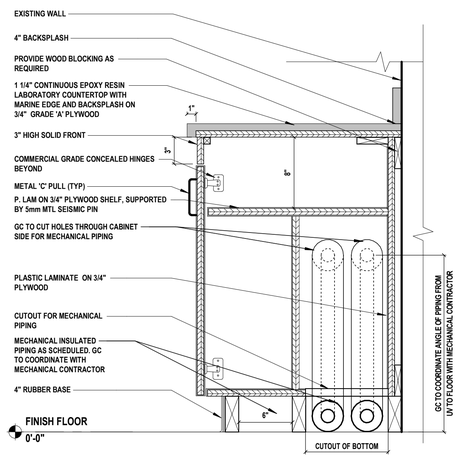


## 6 BASE CABINET - SINGLE DOOR FOR MECH ACCESS

SCALE: 1 1/2" = 1'-0"


CASEWORK TYPE: B45, B46

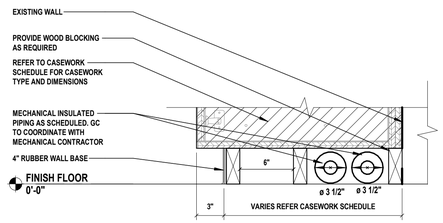


## 7 BASE CABINET - MEP PIPING RUN BELOW CASEWORK

SCALE: 1 1/2" = 1'-0"

APPLIES TO CASEWORK IN ELEVATIONS: 4/HS-A 406 , 4/HS-A 407

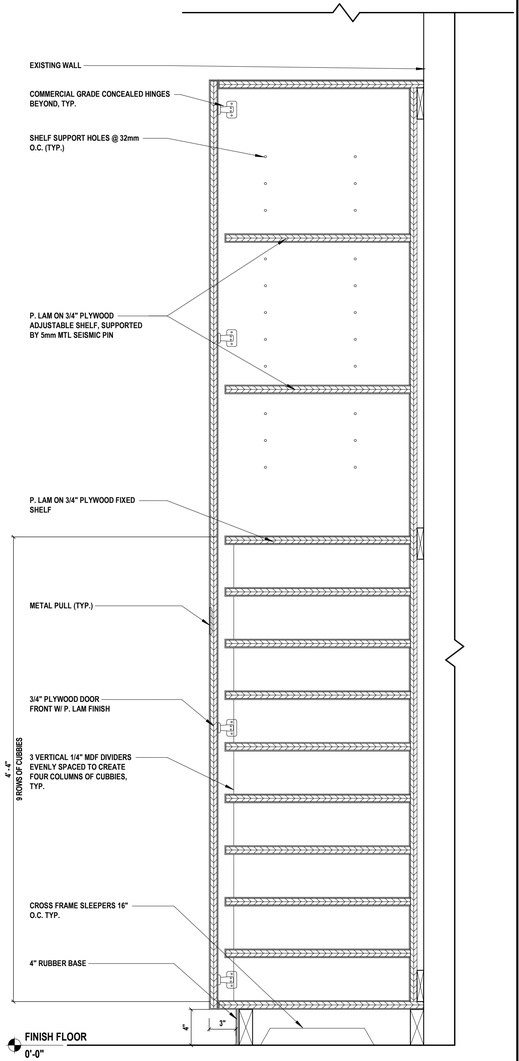


## 8 TALL CABINET - DOUBLE DOOR W/CUBBIES SECTION

SCALE: 1 1/2" = 1'-0"

CASEWORK TYPE: T05

H2M architects + engineers
1133 Westchester Avenue, Suite N-210
White Plains, NY 10605
914.358.5623 • www.h2m.com
NY Architecture & Landscape Architecture: No Certificate Required
NY Engineering Certificate of Authorization No.: 0018178

CONSULTANTS:

| MARK | DATE | DESCRIPTION |
|---|---|---|
| | | |

REGISTERED ARCHITECT KATRINA PACHECO 041183 STATE OF NEW YORK

Katrina N. Pacheco 09/30/2029
Exp. Date

KATRINA N. PACHECO, R.A.
NY PROFESSIONAL ARCHITECT LIC. No. 041183

"IN ACCORDANCE WITH ARTICLE 145, SECTION 7209 OF THE NYS EDUCATION LAW, ALTERATION OF THIS DOCUMENT EXCEPT BY A LICENSED PROFESSIONAL IS ILLEGAL."

| DESIGNED BY: | DRAWN BY: | CHECKED BY: | REVIEWED BY: |
|---|---|---|---|
| A.PAPPAS | A. DUNN<br>A. PAPPAS | S. MANDIC | K. PACHECO |

| PROJECT No: | DATE: | SCALE: |
|---|---|---|
| SMSD2508 | OCTOBER 2026 | AS SHOWN |

CLIENT

**SOMERS CENTRAL SCHOOL DISTRICT**

**VARIOUS UPGRADES AT SOMERS HIGH SCHOOL**

**120 PRIMROSE ST**
**LINCOLNDALE, NY 10540**

**SED #: 66-21-01-06-0-003-023**

CONTRACT

**CONTRACT G**
**GENERAL CONSTRUCTION**

STATUS

**FOR BID**

SHEET TITLE


**CASEWORK DETAILS**

DRAWING No.

# HS-A 503.00

C:\Users\APappas\Documents_Revit Backup\SMSD2508_Central25_A_apappas\V6997.rvt


10/30/2026 12:10:38 PM

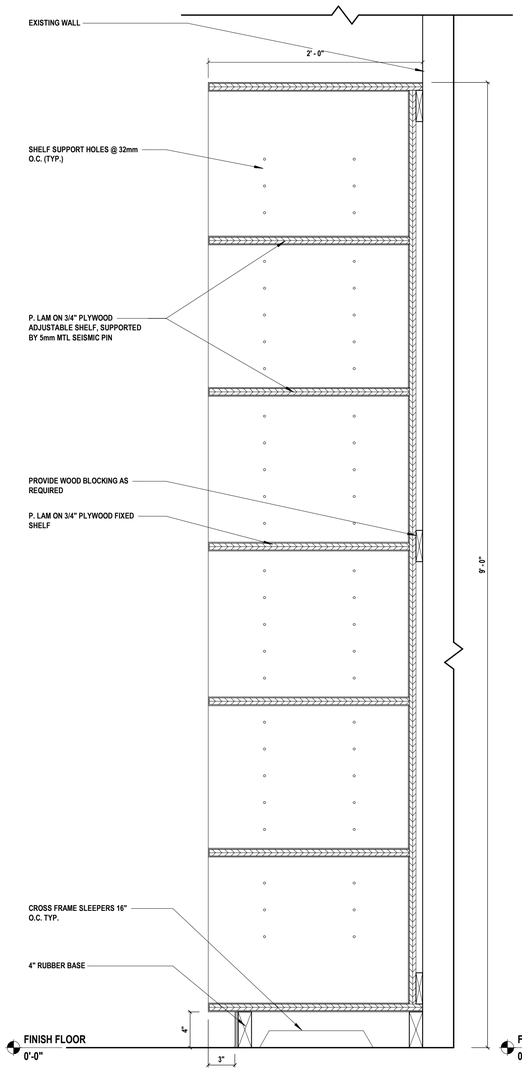


## 1 TALL CABINET - OPEN SHELF SECTION

SCALE: 1 1/2" = 1'-0"


CASEWORK TYPE: T07, T08, T09, T10, T11

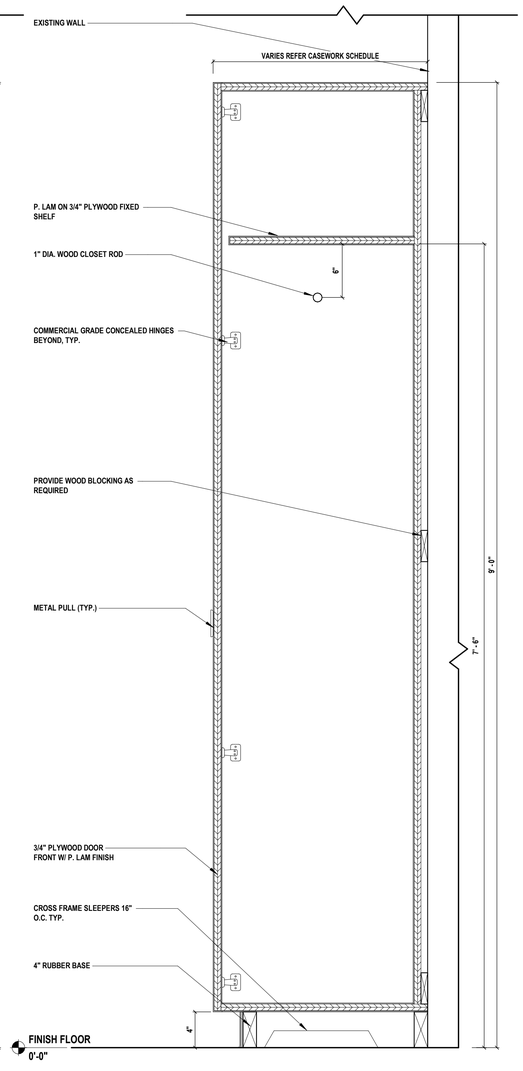


## 2 WARDROBE W/ TOP SHELF SECTION

SCALE: 1 1/2" = 1'-0"


CASEWORK TYPE: T03, T06

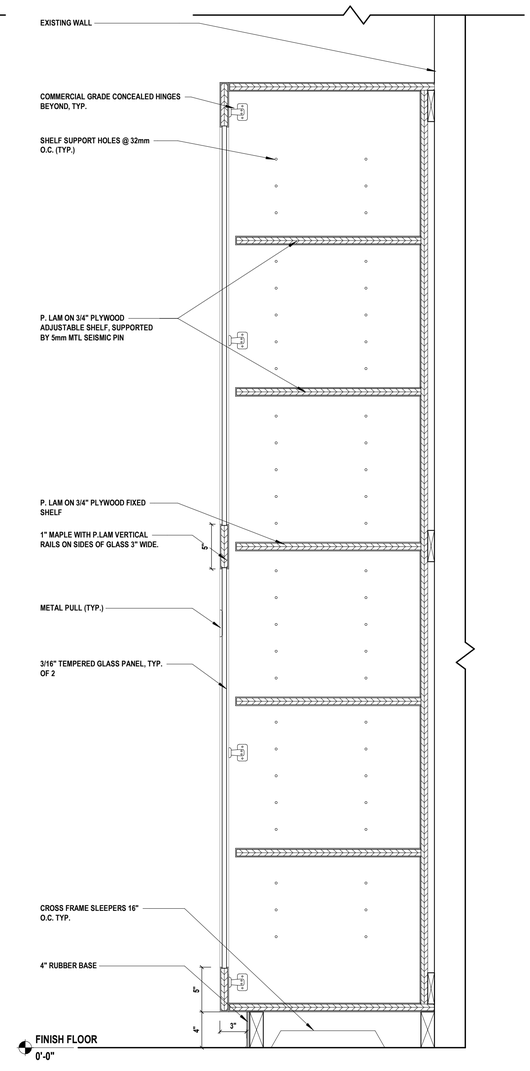


## 3 TALL CABINET - DOUBLE DOOR W/ GLASS & SHELVES SECTION

SCALE: 1 1/2" = 1'-0"

CASEWORK TYPE: T07, T08, T09

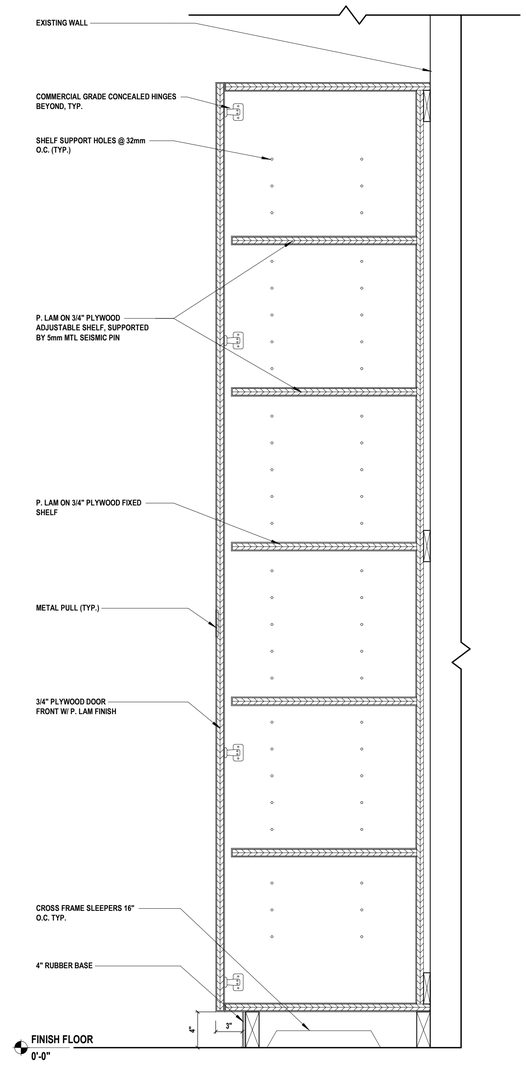


## 4 TALL CABINET - DOUBLE DOOR W/ SHELF SECTION

SCALE: 1 1/2" = 1'-0"

CASEWORK TYPE: T01, T02

H2M architects + engineers
1133 Westchester Avenue, Suite N-210
White Plains, NY 10605
914.358.5623 • www.h2m.com
NY Architecture & Landscape Architecture: No Certificate Required
NY Engineering Certificate of Authorization No.: 0018178

CONSULTANTS:

| MARK | DATE | DESCRIPTION |
|---|---|---|
| | | |
| | | |
| | | |
| | | |
| | | |
| | | |
| | | |
| | | |
| | | |
| | | |

REGISTERED ARCHITECT KATRINA PACHECO 041183 STATE OF NEW YORK

09/30/2029
Exp. Date

KATRINA N. PACHECO, R.A.
NY PROFESSIONAL ARCHITECT Lic. No. 041183

"IN ACCORDANCE WITH ARTICLE 145, SECTION 7209 OF THE NYS EDUCATION LAW, ALTERATION OF THIS DOCUMENT EXCEPT BY A LICENSED PROFESSIONAL IS ILLEGAL."

| DESIGNED BY: | DRAWN BY: | CHECKED BY: | REVIEWED BY: |
|---|---|---|---|
| A.PAPPAS | A. DUNN<br>A. PAPPAS | S. MANDIC | K. PACHECO |

| PROJECT No: | DATE: | SCALE: |
|---|---|---|
| SMSD2508 | OCTOBER 2026 | AS SHOWN |

CLIENT

**SOMERS CENTRAL SCHOOL DISTRICT**

**VARIOUS UPGRADES AT SOMERS HIGH SCHOOL**

**120 PRIMROSE ST**
**LINCOLNDALE, NY 10540**

**SED #: 66-21-01-06-0-003-023**

CONTRACT

**CONTRACT G**
**GENERAL CONSTRUCTION**

STATUS

**FOR BID**

SHEET TITLE


**CASEWORK DETAILS**

DRAWING No.

# HS-A 504.00


C:\Users\APappas\Documents_Revit Backup\SMSD2508_Central2S_A_apappasV0597.rvt

10/30/2026 12:10:38 PM

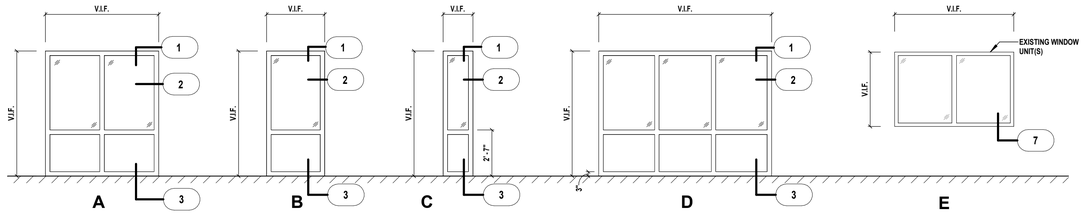


## EXTERIOR WINDOW TYPES

SCALE: 1/4" = 1'-0"

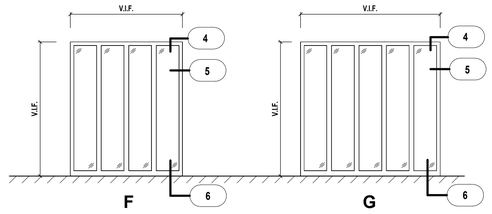


## INTERIOR WINDOW TYPES

SCALE: 1/4" = 1'-0"

## WINDOW SCHEDULE


| WINDOW TYPE | FRAME MATERIAL | FRAME FINISH | DETAILS | | | COMMENTS |
|---|---|---|---|---|---|---|
| | | | HEAD | JAMB | SILL | |
| A | HM | PT | 1/HS-A-510 | 2/HS-A-510 | 3/HS-A-510 | EXISTING WINDOW AND FRAME TO BE REPLACED. |
| B | HM | PT | 1/HS-A-510 | 2/HS-A-510 | 3/HS-A-510 | EXISTING WINDOW AND FRAME TO BE REPLACED. |
| C | HM | PT | 1/HS-A-510 | 2/HS-A-510 | 3/HS-A-510 | EXISTING WINDOW AND FRAME TO BE REPLACED. |
| D | HM | PT | 1/HS-A-510 | 2/HS-A-510 | 3/HS-A-510 | EXISTING WINDOW AND FRAME TO BE REPLACED. |
| E | EXIST. | PT | - | - | 7/HS-A-510 | EXISTING WINDOW TO REMAIN. EXISTING INTERIOR WINDOW SILL TO BE REPLACED. |
| F | EXIST. | PT | 4/HS-A-510 | 5/HS-A-510 | 6/HS-A-510 | WIRE GLASS TO BE REPLACED WITH FIRE RATED GLAZING. |
| G | EXIST. | PT | 4/HS-A-510 | 5/HS-A-510 | 6/HS-A-510 | WIRE GLASS TO BE REPLACED WITH FIRE RATED GLAZING. |

## GENERAL NOTES

1. FRAMES AND WINDOWS SCHEDULED FOR EXISTING OPENING - VERIFY IN FIELD EXISTING OPENING SIZES AND RECORD ON SHOP DRAWINGS.
2. FIRE RATED FRAMES REQUIRE LABELS
3. BACKER ROD AND SEALANT SHALL BE PROVIDED AT ALL LOCATIONS WHERE WINDOW FRAMES MEET OTHER FINISHES
4. ALL GLAZING IN DOORS, FIXED SIDE PANELS ADJOINING DOORS, INTERIOR PARTITIONS WHERE GLAZING EXTENDS TO WITHIN 1'-6" OF FINISHED FLOOR AND GLASS PANELS GREATER THAN 50 SF TO BE FULLY TEMPERED SAFETY GLASS PER CHAPTER 24 OF THE 2025 BCNYS.


**NOTES:**

1. ALL REQUIRED PREP AND MODIFICATIONS TO EXISTING WALL ASSEMBLIES TO ACCOMMODATE NEW DOORS AND WINDOWS SHALL BE INCLUDED IN BID PRICE.
2. CONTRACTOR TO VERIFY ALL EXISTING OPENING SIZES, CONDITIONS AND SWINGS PRIOR TO ORDERING ANY MATERIAL, SHOULD ANY CONFLICTS ARISE, ARCHITECT SHALL BE NOTIFIED IMMEDIATELY.
4. HM WINDOW FRAMES TO RECEIVE PAINTED FINISH, COLOR TO MATCH EXISTING COLOR.
5. ALL PROPOSED GLAZING TO RECEIVE SAFETY FILM 3M. REFER SPECIFICATIONS.

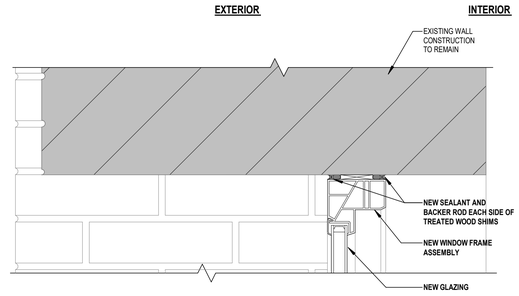



## 1 WINDOW HEAD CMU - MASONRY VENEER

SCALE: 3" = 1'-0"

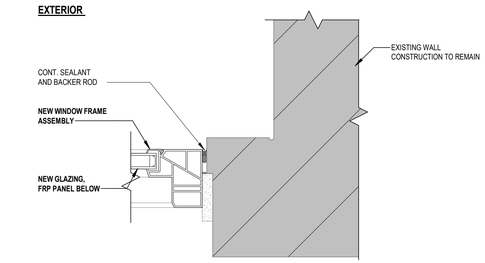



## 2 WINDOW JAMB CMU - MASONRY VENEER

SCALE: 3" = 1'-0"

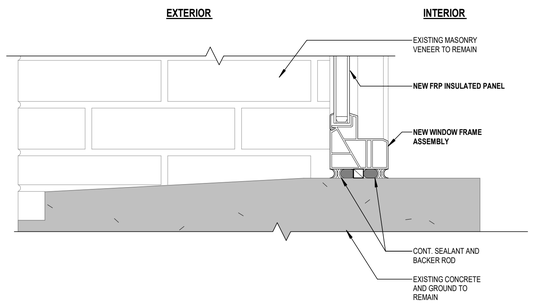


## 3 WINDOW SILL - MASONRY VENEER

SCALE: 3" = 1'-0"

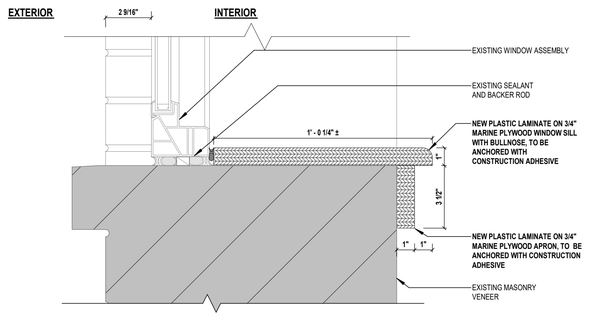


## 7 WINDOW SILL CMU - MASONRY VENEER

SCALE: 3" = 1'-0"


H2M architects + engineers

1133 Westchester Avenue, Suite N-210
White Plains, NY 10605
914.358.5623 • www.h2m.com
NY Architecture & Landscape Architecture: No Certificate Required
NY Engineering Certificate of Authorization No.: 0018178


CONSULTANTS:

| MARK | DATE | DESCRIPTION |
|---|---|---|
| | | |

REGISTERED ARCHITECT KATRINA PACHECO 041183 STATE OF NEW YORK

09/30/2029
Exp. Date

KATRINA N. PACHECO, R.A.
NY PROFESSIONAL ARCHITECT Lic. No. 041183

"IN ACCORDANCE WITH ARTICLE 145, SECTION 7209 OF THE NYS EDUCATION LAW, ALTERATION OF THIS DOCUMENT EXCEPT BY A LICENSED PROFESSIONAL IS ILLEGAL."

| DESIGNED BY: | DRAWN BY: | CHECKED BY: | REVIEWED BY: |
|---|---|---|---|
| C. HENRY | C. HENRY | S. MANDIC | K. PACHECO |

| PROJECT No: | DATE: | SCALE: |
|---|---|---|
| SMSD2508 | OCTOBER 2026 | AS SHOWN |

CLIENT

**SOMERS CENTRAL SCHOOL DISTRICT**

**VARIOUS UPGRADES AT SOMERS HIGH SCHOOL**

**120 PRIMROSE ST**
**LINCOLNDALE, NY 10540**

**SED #: 66-21-01-06-0-003-023**

CONTRACT

**CONTRACT G**
**GENERAL CONSTRUCTION**

STATUS

**FOR BID**

SHEET TITLE

**WINDOW SCHEDULE AND DETAILS**

DRAWING No.

**HS-A 510.00**


C:\Users\APappas\Documents_Revit Backup\SMSD2508_Central25_A_apappasV5997.rvt
10/30/2026 12:10:39 PM

# DOOR SCHEDULE

| DOOR NO. | FROM ROOM NAME | FROM ROOM # | TO ROOM NAME | TO ROOM # | DOOR SIZE THICKNESS | DOOR TYPE | DOOR MATERIAL | DOOR FINISH | FRAME TYPE | FRAME MATERIAL | FRAME FINISH | GLASS DETAILS HEAD | GLASS DETAILS JAMB | GLASS DETAILS SADDLE | FIRE RATING | HARDWARE SET | COMMENTS |
|---|---|---|---|---|---|---|---|---|---|---|---|---|---|---|---|---|---|
| LEVEL 1 D | | | | | | | | | | | | | | | | | |
| H | STUDENT LOUNGE | 129A | CORRIDOR | HW-1P | 1 3/4" | B | EXIST. | EXIST. | EXIST. | EXIST. | EXIST. | - | 1 & 2 / HS-A610 | - | - | - | |
| J | STUDENT LOUNGE | 130A | CORRIDOR | HW-1P | 1 3/4" | C | EXIST. | EXIST. | EXIST. | EXIST. | EXIST. | - | 1 / HS-A610 | - | - | - | |
| J | STUDENT LOUNGE | 130A | CORRIDOR | HW-1N | 1 3/4" | C | EXIST. | EXIST. | EXIST. | EXIST. | EXIST. | - | 1 / HS-A610 | - | - | - | |
| LEVEL 1 G | | | | | | | | | | | | | | | | | |
| I | STUDENT LOUNGE | 129A | | | 1 3/4" | A | EXIST. | EXIST. | EXIST. | EXIST. | EXIST. | - | 1 / HS-A610 | - | - | - | |
| I | STUDENT LOUNGE | 129A | CORRIDOR | HW-1P | 1 3/4" | A | EXIST. | EXIST. | EXIST. | EXIST. | EXIST. | - | 1 / HS-A610 | - | - | - | |
| LEVEL 2 A | | | | | | | | | | | | | | | | | |
| 34A | UPPER GYM | 34 | EXTERIOR | 15 | 1 3/4" | C | INS. HM | PT | EXIST. | EXIST. | PT | - | - | - | 45 MIN. | EXIST. | REMOVE, MAINTAIN, AND RESTALL ALL EXISTING HARDWARE |
| 34B | UPPER GYM | 34 | EXTERIOR | 15 | 1 3/4" | C | INS. HM | PT | EXIST. | EXIST. | PT | - | - | - | 45 MIN. | EXIST. | REMOVE, MAINTAIN, AND RESTALL ALL EXISTING HARDWARE |
| 34C | UPPER GYM | 34 | EXTERIOR | 15 | 1 3/4" | C | INS. HM | PT | EXIST. | EXIST. | PT | - | - | - | 45 MIN. | EXIST. | REMOVE, MAINTAIN, AND RESTALL ALL EXISTING HARDWARE |

## DOOR TYPE NOTES


1. FRAMES AND DOORS SCHEDULED FOR EXISTING OPENING - VERIFY IN FIELD EXISTING OPENING SIZES AND RECORD ON SHOP DRAWINGS.
2. ALL DOORS ARE TO BE ADJUSTED TO ELIMINATE RATTLE AND OR PLAY WHEN DOOR IS LATCHED
3. SLOPED ALUMINUM THRESHOLDS AT ALL EXTERIOR DOORS
4. ALL DOORS ARE TO HAVE STOPS
5. UNDERCUT DOORS WHERE MARBLE THRESHOLDS ARE CALLED OUT INSTALL KICKPLATES ON PUSH SIDE OF DOOR (TYP).
6. FIRE RATED DOORS AND FRAMES REQUIRE LABELS
7. BACKER ROD AND SEALANT SHALL BE PROVIDED AT ALL LOCATIONS WHERE DOOR/WINDOW FRAMES MEET OTHER FINISHES
8. ALL GLAZING IN DOORS, FIXED SIDE PANELS ADJOINING DOORS, INTERIOR PARTITIONS WHERE GLAZING EXTENDS TO WITHIN 1'-6" OF FINISHED FLOOR AND GLASS PANELS GREATER THAN 50 SF TO BE FULLY TEMPERED SAFETY GLASS PER CHAPTER 24 OF THE 2025 BCNYS.

## ABBREVIATIONS

| | |
|---|---|
| CMU | CONCRETE MASONRY UNIT |
| EXIST | EXISTING |
| EXT. | EXTERIOR |
| HM | HOLLOW METAL |
| INT. | INTERIOR |
| PT | PAINTING |
| RE-PT | SCRAPE, SAND, AND RE-PAINT |
| ST | STAIN |
| VIF | VERIFY IN FIELD |


**NOTES:**

1. REFER TO DOOR SCHEDULE, HARDWARE SETS, AND PROJECT MANUAL FOR HARDWARE INFORMATION.
2. ALL REQUIRED PREP AND MODIFICATIONS TO EXISTING WALL ASSEMBLIES TO ACCOMMODATE NEW DOORS AND WINDOWS SHALL BE INCLUDED IN BID PRICE.
3. CONTRACTOR TO VERIFY ALL EXISTING OPENING SIZES, CONDITIONS AND SWINGS PRIOR TO ORDERING ANY MATERIAL. SHOULD ANY CONFLICTS ARISE, ARCHITECT SHALL BE NOTIFIED IMMEDIATELY.
4. DOORS AND DOOR FRAMES TO RECEIVE PAINTED FINISH, COLOR TO BE INDICATED BY THE DISTRICT.
5. ALL PROPOSED GLAZING TO RECEIVE SAFETY FILM 3M. REFER SPECIFICATIONS.

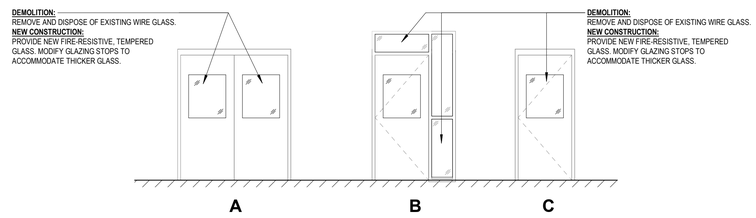



## Door Types

SCALE: 1/4" = 1'-0"

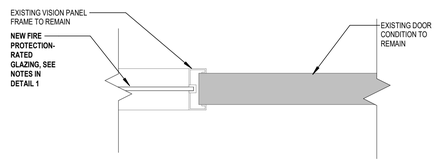



## 1 INTERIOR DOOR VISION PANEL CONDITION

SCALE: 3" = 1'-0"

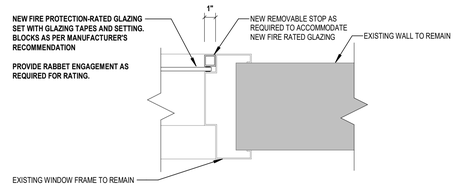



## 2 INTERIOR WINDOW CONDITION

SCALE: 3" = 1'-0"

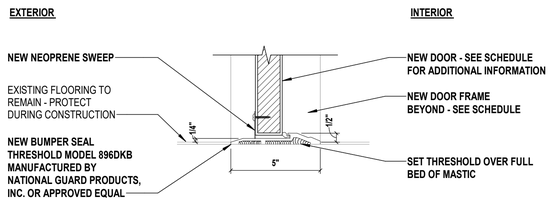



## 3 Door Saddle - Exterior Doors

SCALE: 3" = 1'-0"

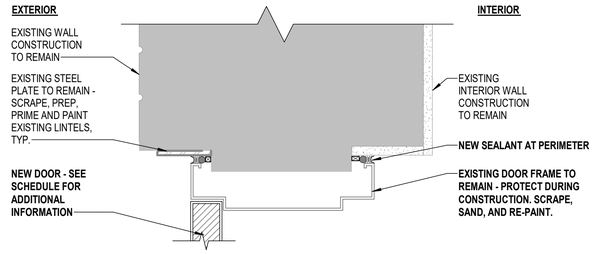


## 4 Door Head - Exterior Doors

SCALE: 3" = 1'-0"

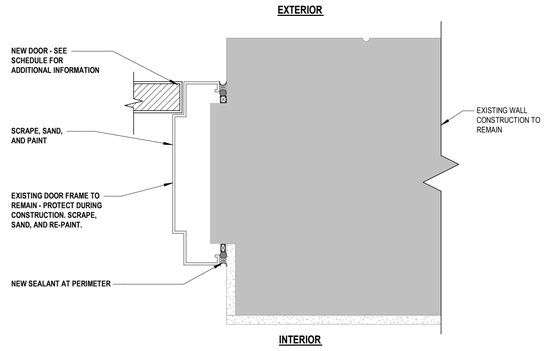


## 5 Door Jamb - Exterior Doors

SCALE: 3" = 1'-0"


H 2 M architects + engineers

1133 Westchester Avenue, Suite N-210
White Plains, NY 10605
914.358.5623 • www.h2m.com
NY Architecture & Landscape Architecture: No Certificate Required
NY Engineering Certificate of Authorization No.: 0018178


CONSULTANTS:

| MARK | DATE | DESCRIPTION |
|---|---|---|
| | | |

REGISTERED ARCHITECT KATRINA PACHECO 041183 STATE OF NEW YORK

09/30/2029
Exp. Date

KATRINA N. PACHECO, R.A.
NY PROFESSIONAL ARCHITECT Lic. No. 041183

"IN ACCORDANCE WITH ARTICLE 145, SECTION 7209 OF THE NYS EDUCATION LAW, ALTERATION OF THIS DOCUMENT EXCEPT BY A LICENSED PROFESSIONAL IS ILLEGAL."

| DESIGNED BY: | DRAWN BY: | CHECKED BY: | REVIEWED BY: |
|---|---|---|---|
| L. RAUSCHER | L. RAUSCHER | S. MANDIC | K. PACHECO |

| PROJECT No: | DATE: | SCALE: |
|---|---|---|
| SMSD2508 | OCTOBER 2026 | AS SHOWN |

CLIENT

**SOMERS CENTRAL SCHOOL DISTRICT**

**VARIOUS UPGRADES AT SOMERS HIGH SCHOOL**

**120 PRIMROSE ST**
**LINCOLNDALE, NY 10540**

**SED #: 66-21-01-06-0-003-023**

CONTRACT

**CONTRACT G**
**GENERAL CONSTRUCTION**

STATUS

**FOR BID**


SHEET TITLE

**DOOR SCHEDULE**

DRAWING No.

**HS-A 610.00**


C:\Users\APappas\Documents_Revit Backup\SMSD2508_Central25_A_apappasV9997.rvt
10/30/2026 12:10:39 PM

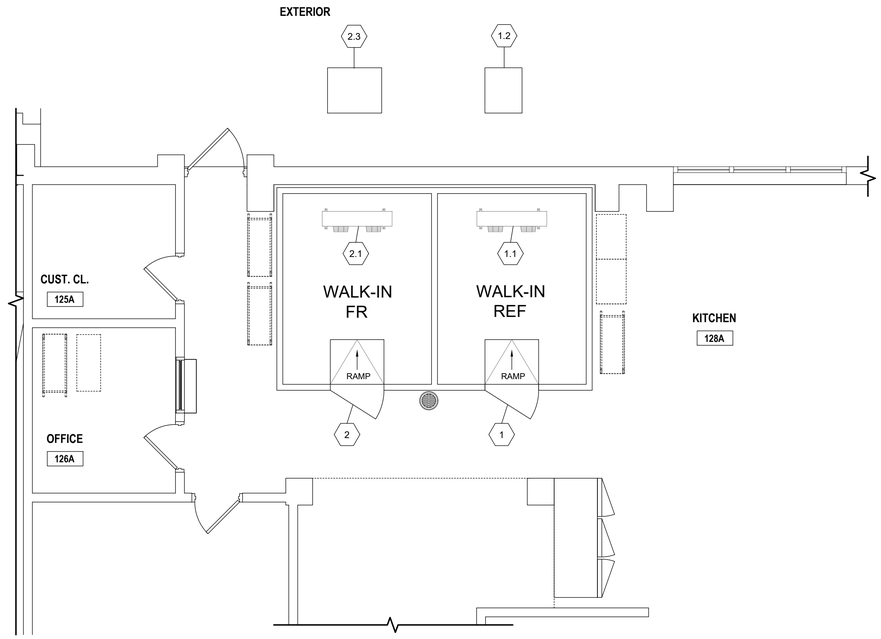


## 1 LEVEL 1 FOOD SERVICE LAYOUT PLAN

SCALE: 1/4" = 1'-0"

PROJECT NORTH


## EQUIPMENT SCHEDULE

| ITEM NO | QTY | EQUIPMENT CATEGORY | INDIR DRAIN SIZE (IN) | SUCTION LINE SIZE (IN) | LIQUID LINE SIZE (IN) | HP | AMPS | DIRECT PLUG | NEMA PLUG | VOLTS | PHASE | EQUIPMENT REMARKS |
|---|---|---|---|---|---|---|---|---|---|---|---|---|
| 1 | 1 | WALK-IN REFRIGERATOR (+35°F) | | | | | 10.0 | X | | 120 | 1 | |
| 1.1 | 1 | EVAPORATOR COIL | 3/4 | 7/8 | 3/8 | | 2.0 | X | | 120 | 1 | |
| 1.2 | 1 | CONDENSING UNIT | | 5/8 | 3/8 | 0.8 | 5.2 | X | | 208 | 3 | |
| 2 | 1 | WALK-IN FREEZER (-10°F) | | | | | 10.0 | X | | 120 | 1 | |
| 2.1 | 1 | EVAPORATOR COIL | 3/4 | 7/8 | 3/8 | | 8.2 | X | | 208 | 1 | |
| 2.2 | 1 | DRAIN LINE HEAT TRACE (NOT SHOWN) | | | | | | | | | | BY E.C.; POWERED BY ITEM# 2.1 |
| 2.3 | 1 | CONDENSING UNIT | | 7/8 | 3/8 | 2.5 | 9.6 | X | | 208 | 3 | |

## REFRIGERATION SCHEDULE

| ITEM NO | QTY | | MAKE/MODEL | HP | REFRIGERANT TYPE | POUNDS OF REFRIGERANT | BTU |
|---|---|---|---|---|---|---|---|
| 1.2 | 1 | CONDENSING UNIT | BALLY MODEL NO. BEZ009H9-HT3E-B | 0.8 | R454A | 5.0 | 8732 |
| 2.3 | 1 | CONDENSING UNIT | BALLY MODEL NO. BEZA025L9-HT3E-B | 2.5 | R454A | 14.0 | 8853 |

| ITEM NO | | SIZE (L X W X H) |
|---|---|---|
| 1 | WALK-IN REFRIGERATOR (+35°F) | 8'-9" X 11'-1" X 9'-6" |
| 2 | WALK-IN FREEZER (-10°F) | 8'-9" X 11'-1" X 9'-6" |

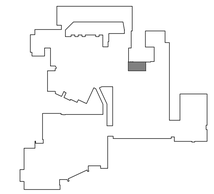

FIRST FLOOR KEY PLAN

NOT TO SCALE

PROJECT NORTH

H2M architects + engineers

1133 Westchester Avenue, Suite N-210
White Plains, NY 10605
914.358.5623 • www.h2m.com
NY Architecture & Landscape Architecture: No Certificate Required
NY Engineering Certificate of Authorization No.: 0018178

CONSULTANTS:

| MARK | DATE | DESCRIPTION |
|---|---|---|
| | | |

REGISTERED ARCHITECT KATRINA PACHECO 041183 STATE OF NEW YORK

09/30/2026
KATRINA N. PACHECO, R.A.
Exp. Date
NY PROFESSIONAL ARCHITECT Lic. No. 041183

"IN ACCORDANCE WITH ARTICLE 145, SECTION 7209 OF THE NYS EDUCATION LAW, ALTERATION OF THIS DOCUMENT EXCEPT BY A LICENSED PROFESSIONAL IS ILLEGAL."

| DESIGNED BY: | DRAWN BY: | CHECKED BY: | REVIEWED BY: |
|---|---|---|---|
| J. LABARBERA | J. LABARBERA | J. LABARBERA | M. ROMANO |

| PROJECT No: | DATE: | SCALE: |
|---|---|---|
| SMSD2508 | OCTOBER 30, 2026 | AS SHOWN |

CLIENT

**SOMERS CENTRAL SCHOOL DISTRICT**

**VARIOUS UPGRADES AT SOMERS HIGH SCHOOL**

**120 PRIMROSE ST**
**LINCOLNDALE, NY 10540**

**SED #: 66-21-01-06-0-003-023**

CONTRACT

STATUS

**ISSUED FOR BID**


SHEET TITLE

**LEVEL 1 FOOD SERVICE LAYOUT PLAN**

DRAWING No.

**HS-A 400.00**


C:\Users\APappas\Documents_Revit Backup\SMSD2508_Central25_A_apappasV6997.rvt
6/8/2026 12:14:00 PM

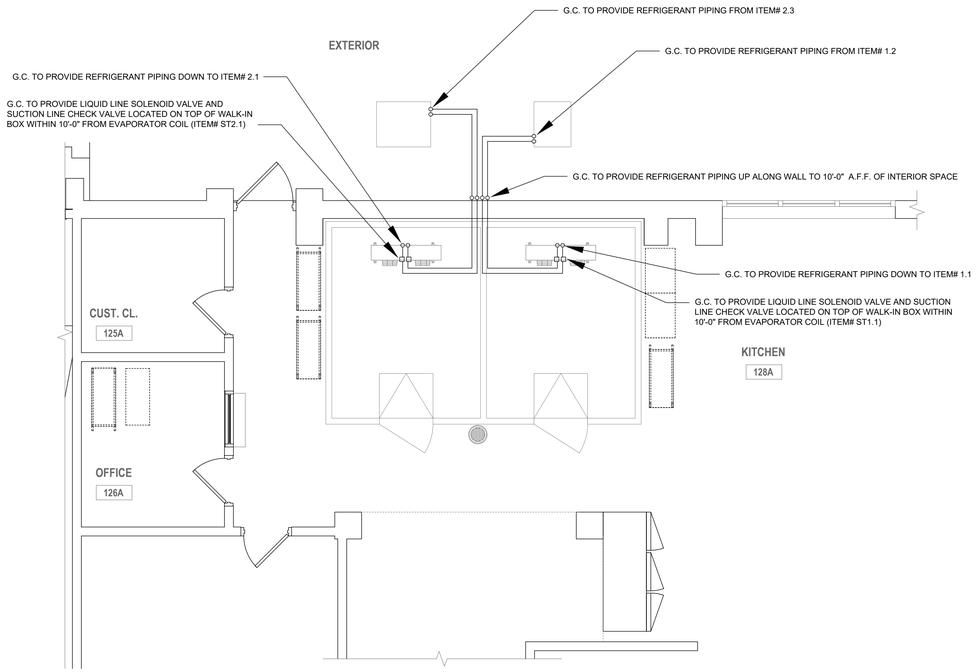



## 1 LEVEL 1 FOOD SERVICE REFRIGERANT PIPING PLAN

SCALE: 1/4" = 1'-0"

PROJECT NORTH

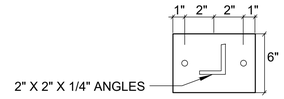


## BEARING PLATE DETAIL

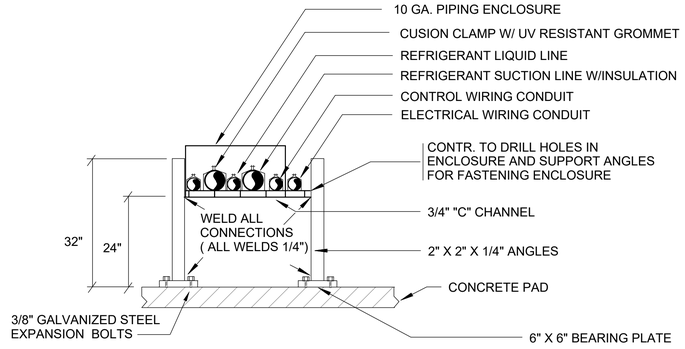


## 2 HS-FS 401 DETAIL - EXTERIOR MOUNTED REFRIGERANT PIPING

Scale: None

### REFRIGERATION LINE NOTES

1. GENERAL CONTRACTOR CONTRACTOR TO FURNISH AND INSTALL ALL NECESSARY REFRIGERATION LINES FROM THE CONDENSING UNITS TO THE EVAPORATOR COILS IN THE WALK-IN BOXES.

2. GENERAL CONTRACTOR TO PROVIDE CORE DRILLED PENETRATIONS IN WALL SUFFICIENT TO ACCESS REFRIGERATION TUBING AND POTENTIAL DRAIN LINES FOR EACH REFRIGERATION ITEM. PROVIDE FIRE STOP SEALANT AS REQ'D BY CODE.

3. SUBMIT REFRIGERATION PIPING SCHEMATIC TO REFRIGERATION MFR FOR REVIEW PRIOR TO ANY WORK COMMENCING ON SITE.

4. ALL SUCTION LINES TO BE FULLY INSULATED.


5. GENERAL CONTRACTOR TO PROVIDE S/S WEATHER PROOF ENCLOSURE WITH ACCESS FOR ANY REFRIGERATION LINES EXPOSED OUTDOORS. SEE DETAIL 2/HS-FS401.

6. GENERAL CONTRACTOR TO INSURE ALL REFRIGERANT LINE RUNS DO NOT INTERFERE WITH ANY PIPING, CONDUIT, DUCTWORK, STRUCTURAL BRACING, ETC.

7. THE REFRIGERATION SYSTEMS SHALL BE TESTED AND PROVED TIGHT AFTER INSTALLATION AND BEFORE OPERATION. TESTING SHALL BE PERFORMED AS PER IMC 1108.1 THROUGH 1108.4.

8. MATERIALS FOR REFRIGERANT PIPING, TUBING, JOINTS SHALL COMPLY WITH IMC 1107.5.1 THOUGH 1107.5.7.

9. EACH EVAPORATOR COIL TO BE PROVIDED WITH A FACTORY-MOUNTED AND FACTORY-WIRED REFRIGERANT LEAK DETECTOR/SENSOR. REFRIGERANT LEAK DETETCTORS/SENSORS TO BE INTER-WIRED WITH FIELD MOUNTED REFRIGERANT LIQUID LINE SOLENOID VALVES.

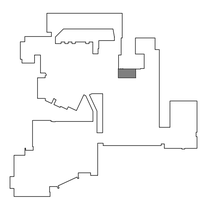

FIRST FLOOR KEY PLAN

NOT TO SCALE

PROJECT NORTH

H2M architects + engineers
1133 Westchester Avenue, Suite N-210
White Plains, NY 10605
914.358.5623 • www.h2m.com
NY Architecture & Landscape Architecture: No Certificate Required
NY Engineering Certificate of Authorization No.: 0018178

CONSULTANTS:

| MARK | DATE | DESCRIPTION |
|---|---|---|
| | | |

REGISTERED ARCHITECT KATRINA PACHECO 041183 STATE OF NEW YORK

09/30/2026
KATRINA N. PACHECO, R.A.
Exp. Date
NY PROFESSIONAL ARCHITECT Lic. No. 041183

"IN ACCORDANCE WITH ARTICLE 145, SECTION 7209 OF THE NYS EDUCATION LAW, ALTERATION OF THIS DOCUMENT EXCEPT BY A LICENSED PROFESSIONAL IS ILLEGAL."

| DESIGNED BY: | DRAWN BY: | CHECKED BY: | REVIEWED BY: |
|---|---|---|---|
| J. LABARBERA | J. LABARBERA | J. LABARBERA | M. ROMANO |

| PROJECT No: | DATE: | SCALE: |
|---|---|---|
| SMSD2508 | OCTOBER 30, 2026 | AS SHOWN |

CLIENT

**SOMERS CENTRAL SCHOOL DISTRICT**

**VARIOUS UPGRADES AT SOMERS HIGH SCHOOL**

**120 PRIMROSE ST**
**LINCOLNDALE, NY 10540**

**SED #: 66-21-01-06-0-003-023**


CONTRACT

STATUS
**ISSUED FOR BID**

SHEET TITLE
**LEVEL 1 FOOD SERVICE REFRIGERANT PIPING PLAN**

DRAWING No.
**HS-FS 401.00**

C:\Users\APappas\Documents_Revit Backup\SMSD2508_Central25_A_apappasV6997.rvt
6/8/2026 12:14:00 PM

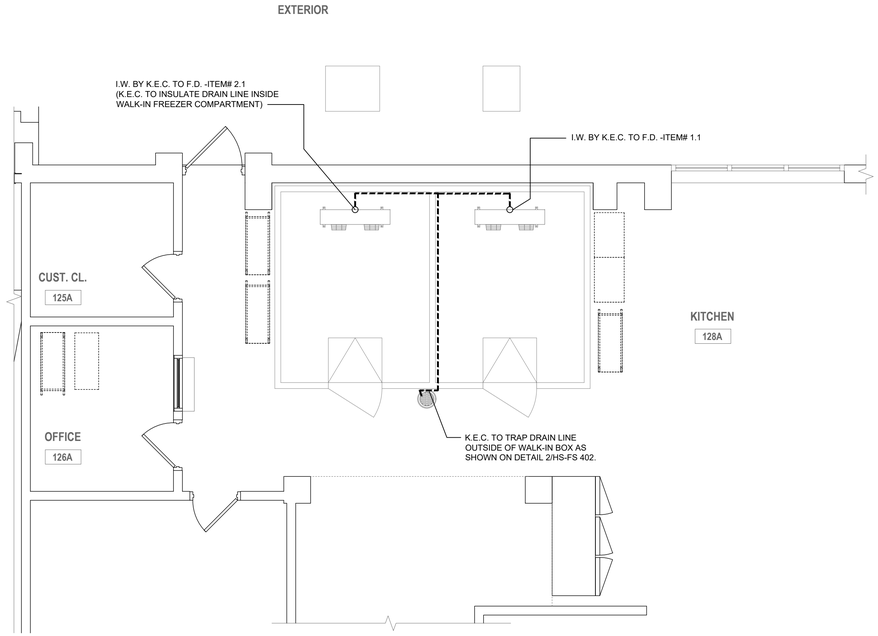



## 1 LEVEL 1 FOOD SERVICE CONDENSATE REMOVAL PLAN

SCALE: 1/4" = 1'-0"

PROJECT NORTH

EVAPORATOR COIL DRAIN LINE & "P" TRAP AS DETAILED SHALL BE FURNISHED & INSTALLED BY THE KITCHEN EQUIPMENT CONTRACTOR.
"P" TRAP TO BE CHROME PLATED & SECURED W/ STAND-OFFS

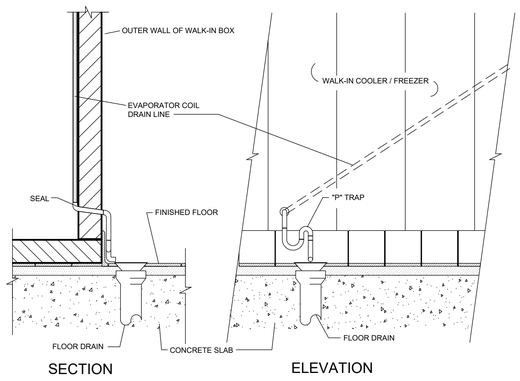


## 2 DETAIL OF EVAPORATOR COIL DRAIN "P" TRAP

HS-FS 402

Scale: 1"=1'-0"

### CONDENSATE REMOVAL SYMBOLS:

- FLUSH FLOOR DRAIN WITH GRATE (F.D.)
- INDIRECT WASTE(I.W.)

### GENERAL ABBREVIATIONS:

| | |
|---|---|
| A.F.F. | ABOVE FINISHED FLOOR |
| P.C. | PLUMBING CONTRACTOR |
| K.E.C. | KITCHEN EQUIPMENT CONTRACTOR |


### CONDENSATE REMOVAL NOTES

THIS PLAN SHOWS DRAINAGE REQUIREMENTS FOR FOOD SERVICE EQUIPMENT ONLY.

KITCHEN EQUIPMENT CONTRACTOR TO DO ALL ROUGHING-IN AND MAKE ALL FINAL CONNECTIONS TO EQUIPMENT. KITCHEN EQUIPMENT CONTRACTOR TO FURNISH ALL TRIM, ACCESSORIES, P-TRAPS, DRAIN LINES, ETC.

ALL PREVAILING LOCAL PLUMBING AND MECHANICAL CODES TO BE ACCOMMODATED.

KITCHEN EQUIPMENT CONTRACTOR TO EXTEND ALL CONDENSATE DRAIN LINES FROM FOOD SERVICE EQUIPMENT TO THE NEAREST FLOOR DRAIN.

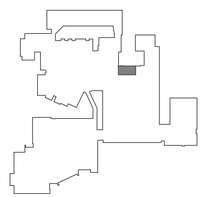

FIRST FLOOR KEY PLAN

NOT TO SCALE

PROJECT NORTH

H2M architects + engineers
1133 Westchester Avenue, Suite N-210
White Plains, NY 10605
914.358.5623 • www.h2m.com
NY Architecture & Landscape Architecture: No Certificate Required
NY Engineering Certificate of Authorization No.: 0018178

CONSULTANTS:

| MARK | DATE | DESCRIPTION |
|---|---|---|
| | | |

REGISTERED ARCHITECT KATRINA PACHECO 041183 STATE OF NEW YORK

09/30/2026
KATRINA N. PACHECO, R.A.
Exp. Date
NY PROFESSIONAL ARCHITECT Lic. No. 041183

"IN ACCORDANCE WITH ARTICLE 145, SECTION 7209 OF THE NYS EDUCATION LAW, ALTERATION OF THIS DOCUMENT EXCEPT BY A LICENSED PROFESSIONAL IS ILLEGAL."

| DESIGNED BY: | DRAWN BY: | CHECKED BY: | REVIEWED BY: |
|---|---|---|---|
| J. LABARBERA | J. LABARBERA | J. LABARBERA | M. ROMANO |

| PROJECT No: | DATE: | SCALE: |
|---|---|---|
| SMSD2508 | OCTOBER 30, 2026 | AS SHOWN |

CLIENT

**SOMERS CENTRAL SCHOOL DISTRICT**

**VARIOUS UPGRADES AT SOMERS HIGH SCHOOL**

**120 PRIMROSE ST**
**LINCOLNDALE, NY 10540**

**SED #: 66-21-01-06-0-003-023**


CONTRACT

STATUS
**ISSUED FOR BID**

SHEET TITLE
**LEVEL 1 FOOD SERVICE CONDENSATE REMOVAL PLAN**

DRAWING No.
**HS-FS 402.00**

C:\Users\APappas\Documents_Revit Backup\SMSD2508_Central25_A_apappasV6997.rvt
6/8/2026 12:14:00 PM

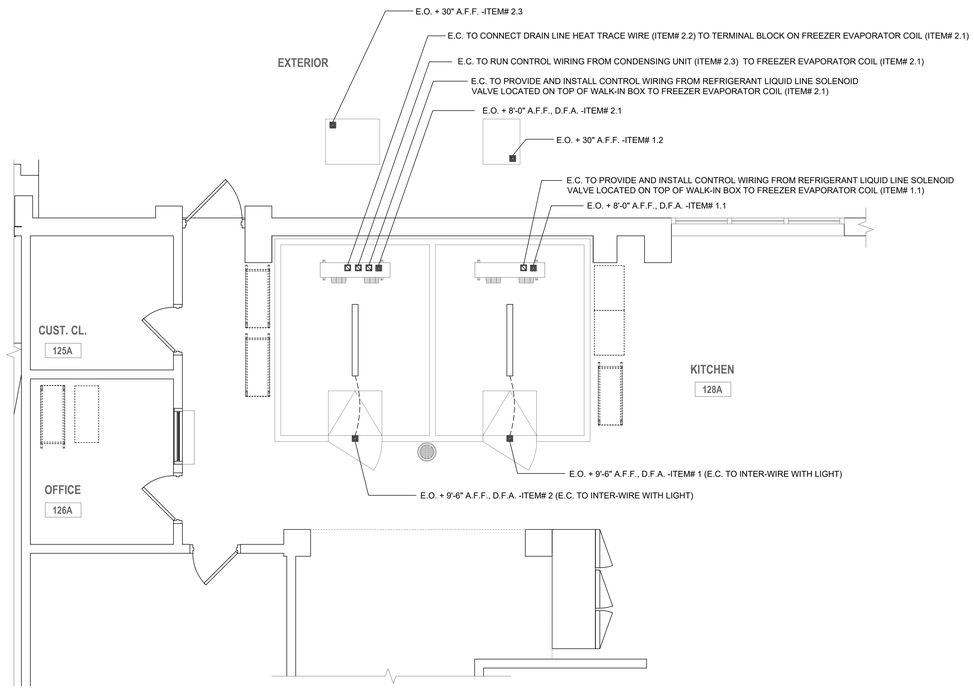


## 1 LEVEL 1 FOOD SERVICE ELECTRICAL PLAN

SCALE: 1/4" = 1'-0"

PROJECT NORTH

## ELECTRICAL SYMBOLS:

- ■ EQUIPMENT CONNECTION/WIRE WHIP(EO)
- ⧈ INTER-WIRE CONNECTION

GENERAL ABBREVIATIONS:

A.F.F. ABOVE FINISHED FLOOR
D.F.A. DOWN FROM ABOVE
E.C. ELECTRICAL CONTRACTOR

ELECTRICAL NOTES

THIS PLAN SHOWS ELECTRICAL REQUIREMENTS FOR FOOD SERVICE EQUIPMENT ONLY.


ELECTRICIAN TO DO ALL ROUGHING AND MAKE ALL FINAL CONNECTIONS TO EQUIPMENT. ELECTRICIAN TO FURNISH ALL TRIM, ACCESSORIES, DISCONNECTS, CONTACTORS, SWITCHES, RELAYS, ETC., AS REQUIRED BY CODE AND AS REQUIRED BY THE MFR'S INSTALLATION INSTRUCTIONS.

ELECTRICIAN TO ACCOMMODATE ALL PREVAILING LOCAL ELECTRICAL CODES.

ALL WIRING AND CONDUIT TO BE CONCEALED.

ELECTRICIAN TO INSTALL AND INTERWIRE COLD STORAGE VAPOR-PROOF LIGHTS AND TEMPERATURE ALARMS.

ELECTRICIAN TO SEAL ALL PENETRATIONS INTO WALK-IN COOLER AND FREEZER ETC.

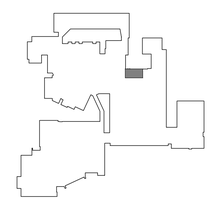

FIRST FLOOR KEY PLAN

NOT TO SCALE

PROJECT NORTH

H2M architects + engineers
1133 Westchester Avenue, Suite N-210
White Plains, NY 10605
914.358.5623 • www.h2m.com
NY Architecture & Landscape Architecture: No Certificate Required
NY Engineering Certificate of Authorization No.: 0018178

CONSULTANTS:

| MARK | DATE | DESCRIPTION |
|---|---|---|
| | | |

REGISTERED ARCHITECT KATRINA PACHECO 041183 STATE OF NEW YORK

09/30/2026
Exp. Date

KATRINA N. PACHECO, R.A.
NY PROFESSIONAL ARCHITECT Lic. No. 041183

"IN ACCORDANCE WITH ARTICLE 145, SECTION 7209 OF THE NYS EDUCATION LAW, ALTERATION OF THIS DOCUMENT EXCEPT BY A LICENSED PROFESSIONAL IS ILLEGAL."

| DESIGNED BY: | DRAWN BY: | CHECKED BY: | REVIEWED BY: |
|---|---|---|---|
| J. LABARBERA | J. LABARBERA | J. LABARBERA | M. ROMANO |

| PROJECT No: | DATE: | SCALE: |
|---|---|---|
| SMSD2508 | OCTOBER 30, 2026 | AS SHOWN |

CLIENT

**SOMERS CENTRAL SCHOOL DISTRICT**

**VARIOUS UPGRADES AT SOMERS HIGH SCHOOL**

**120 PRIMROSE ST**
**LINCOLNDALE, NY 10540**

**SED #: 66-21-01-06-0-003-023**


CONTRACT

STATUS
**ISSUED FOR BID**

SHEET TITLE
**LEVEL 1 FOOD SERVICE ELECTRICAL PLAN**

DRAWING No.
**HS-FS 403.00**

C:\Users\APappas\Documents_Revit Backup\SMSD2508_Central25_A_apappasV6997.rvt
6/8/2026 12:14:00 PM

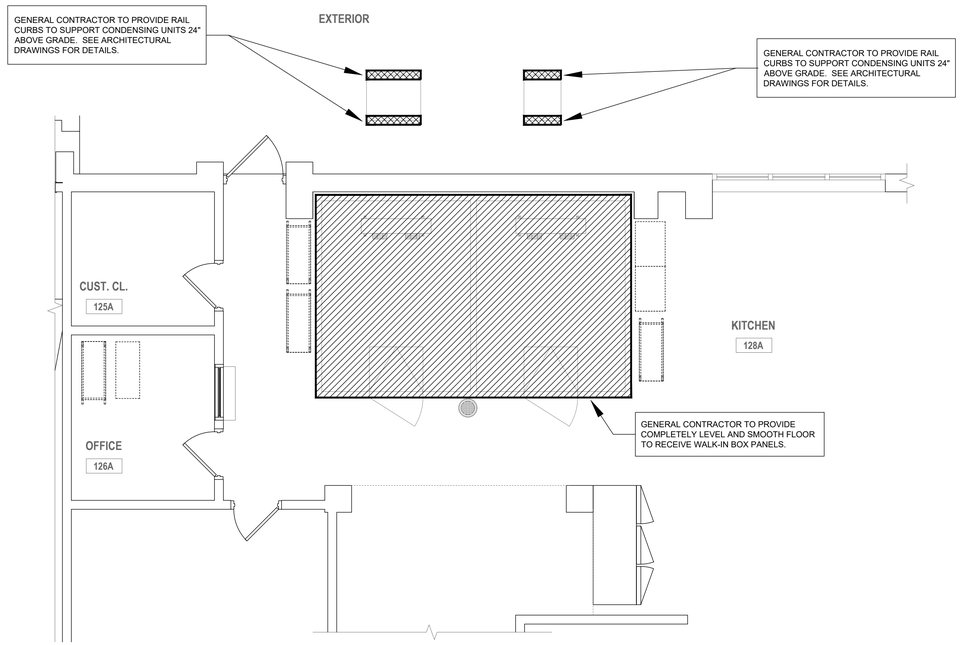



## 1 LEVEL 1 FOOD SERVICE SPECIAL CONDITIONS PLAN

SCALE: 1/4" = 1'-0"

PROJECT NORTH

SPECIAL CONDITIONS SYMBOLS:

- RAISED CURB
- LEVEL FLOOR

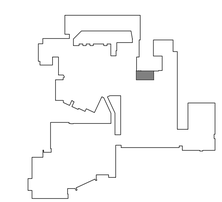

FIRST FLOOR KEY PLAN

NOT TO SCALE

PROJECT NORTH

H2M architects + engineers

1133 Westchester Avenue, Suite N-210
White Plains, NY 10605
914.358.5623 • www.h2m.com
NY Architecture & Landscape Architecture: No Certificate Required
NY Engineering Certificate of Authorization No.: 0018178

CONSULTANTS:

| MARK | DATE | DESCRIPTION |
|---|---|---|
| | | |
| | | |
| | | |
| | | |
| | | |
| | | |
| | | |
| | | |
| | | |
| | | |

REGISTERED ARCHITECT KATRINA PACHECO 041183 STATE OF NEW YORK

09/30/2026
Exp. Date

KATRINA N. PACHECO, R.A.
NY PROFESSIONAL ARCHITECT Lic. No. 041183

"IN ACCORDANCE WITH ARTICLE 145, SECTION 7209 OF THE NYS EDUCATION LAW, ALTERATION OF THIS DOCUMENT EXCEPT BY A LICENSED PROFESSIONAL IS ILLEGAL."

| DESIGNED BY: | DRAWN BY: | CHECKED BY: | REVIEWED BY: |
|---|---|---|---|
| J. LABARBERA | J. LABARBERA | J. LABARBERA | M. ROMANO |

| PROJECT No: | DATE: | SCALE: |
|---|---|---|
| SMSD2508 | OCTOBER 30, 2026 | AS SHOWN |

CLIENT

**SOMERS CENTRAL SCHOOL DISTRICT**

**VARIOUS UPGRADES AT SOMERS HIGH SCHOOL**

**120 PRIMROSE ST**
**LINCOLNDALE, NY 10540**

**SED #: 66-21-01-06-0-003-023**

CONTRACT

STATUS

**ISSUED FOR BID**

SHEET TITLE

**LEVEL 1 FOOD SERVICE SPECIAL CONDITIONS PLAN**

DRAWING No.

**HS-FS 404.00**

C:\Users\APappas\Documents_Revit Backup\SMSD2508_Central25_A_apappasV6997.rvt
6/8/2026 12:14:00 PM

## LEGEND

| SYMBOL | DESCRIPTION |
|---|---|
| | PIPING UP |
| | PIPING DOWN |
| | PIPING RISE OR DROP |
| | BRANCH-TOP CONNECTION |
| | BRANCH-BOTTOM CONNECTION |
| | REDUCER |
| CO CO | CLEANOUT |
| | FLOOR CLEANOUT |
| | CAPPED PIPE |
| M | METER |
| | FLOOR DRAIN |
| | AQUASTAT |
| | PUMP |
| | STRAINER |
| | UNION |
| | THERMOSTATIC MIXING VALVE |
| | BALANCING VALVE (BLV) |
| | GLOBE VALVE (GLV) |
| | CHECK VALVE (CV) |
| | GAS COCK, GAS STOP |
| | BALL VALVE (BV) |
| | BUTTERFLY VALVE (BFV) |
| S | SOLENOID VALVE |
| | PRESSURE-REDUCING VALVE (PRV) |
| | GATE VALVE (GV) |
| | PRESSURE-RELIEF VALVE (RV) |
| | BACKFLOW PREVENTER |
| | FROST FREE HOSE BIBB |
| | HOSE BIBB |
| | RECESSED-BOX HOSE BIBB OR WALL HYDRANT |
| | EXPANSION JOINT |
| | WATER HAMMER ARRESTER |
| | VALVE IN RISER |
| CO | WALL CLEANOUT (WCO) |
| | PITCH DOWN OR UP IN DIRECTION OF ARROW |
| | FLOW IN DIRECTION OF ARROW |
| | COLD WATER (CW) |
| | TEMPERED WATER (TW) |
| | HOT WATER (HW) |
| | TEMPERED WATER RETURN (TWR) |
| | HOT WATER RETURN (HWR) |
| | WASTE PIPING (W,S,OW) |
| | BELOW SLAB WASTE PIPING |
| | VENT PIPING (V) |
| | GAS PIPING (G) |
| | TO BE REMOVED |
| | POINT OF CONNECTION |
| | POINT OF DISCONNECTION |

## ABBREVIATIONS

| | |
|---|---|
| AFF | ABOVE FINISHED FLOOR |
| BTU | BRITISH THERMAL UNIT |
| BTUH | BTU PER HOUR |
| CLG | CEILING |
| CO | CLEAN OUT |
| CODP | CLEAN OUT DECK PLATE |
| COWP | CLEAN OUT WALL PLATE |
| CW | COLD WATER |
| (D) | DEMOLISH |
| DCV | DOUBLE CHECK VALVE DEVICE |
| DEG. F | ° FAHRENHEIT |
| DIA | DIAMETER |
| DN | DOWN |
| (E) | EXISTING |
| EA | EACH |
| FAI | FRESH AIR INTAKE |
| FD | FLOOR DRAIN |
| G | GAS |
| 'GC' | GENERAL CONSTRUCTION CONTRACTOR |
| GPM | GALLONS PER MINUTE |
| GPH | GALLONS PER HOUR |
| 'H' | HVAC CONTRACTOR |
| HP | HORSEPOWER |
| HW | HOT WATER |
| HWR | HOT WATER RETURN |
| IN. | INCHES |
| IN. W.C. (W.G.) | INCHES WATER COLUMN (WATER GAUGE) |
| KW | KILOWATTS |
| LBS | POUNDS |
| M | METER |
| MAX | MAXIMUM |
| MIN | MINIMUM |
| NTS | NOT TO SCALE |
| OD | OUTER DIAMETER |
| (P) | PROPOSED |
| 'P' | PLUMBING CONTRACTOR |
| PD | PRESSURE DROP |
| RD | ROOF DRAIN |
| RPM | REVOLUTIONS PER MINUTE |
| RPZ | REDUCED PRESSURE ZONE |
| SAN / S | SANITARY |
| ST | STORM DRAIN |
| TEMP | TEMPERATURE |
| TYP | TYPICAL |
| TW | TEMPERED WATER (110°F) |
| TWR | TEMPERED WATER RETURN |
| V | VENT |
| VTR | VENT THROUGH ROOF |
| W | WASTE |

## GENERAL PLUMBING NOTES

1. PROVIDE ALL MATERIALS AND EQUIPMENT AND PERFORM ALL LABOR REQUIRED TO INSTALL COMPLETE AND OPERABLE PLUMBING SYSTEMS AS INDICATED ON THE DRAWINGS, AS SPECIFIED AND AS REQUIRED BY CODE.
2. THE CONTRACTOR, BY PRESENTING THEIR BID FOR THE WORK, REPRESENTS THAT HE/SHE HAS INSPECTED THE SITE AND IS COMPLETELY FAMILIAR WITH THE SCOPE OF WORK AND ALL FIELD CONDITIONS RELATED TO, AND AFFECTING THE WORK AND ITS PERFORMANCE. EXCEPTIONS AFFECTING THE WORK AND ITS PERFORMANCE, OR CONFLICTS BETWEEN FIELD CONDITIONS, SHALL BE BROUGHT TO THE ATTENTION OF THE ARCHITECT/ENGINEER PRIOR TO THE SUBMISSION OF BIDS.
3. PERFORM ALL WORK IN ACCORDANCE WITH THE 2025 PLUMBING CODE OF NEW YORK STATE (PCNYS), MECHANICAL (MCNYS), ENERGY CONSERVATION CONSTRUCTION CODE OF NEW YORK STATE (ECCCNYS) CODE AND THE REQUIREMENTS OF THE LOCAL AUTHORITIES HAVING JURISDICTION.
4. APPLY FOR AND SECURE ALL REQUIRED PERMITS AND INSPECTIONS AND PAY ALL COSTS FOR THE SAME.
5. DO NOT SCALE DRAWINGS. DRAWINGS FOR PLUMBING WORK ARE DIAGRAMMATIC AND ARE INTENDED TO CONVEY SCOPE AND GENERAL ARRANGEMENT ONLY. THE LOCATIONS OF ALL ITEMS SHOWN ON THE DRAWINGS OR CALLED FOR IN THE SPECIFICATIONS THAT ARE NOT DEFINITELY FIXED BY DIMENSIONS ARE APPROXIMATE.
6. COORDINATE CONTRACT DOCUMENTS PROJECT REQUIREMENTS, WORK OF OTHERS, AND EQUIPMENT AND MATERIALS PURCHASED WITH FIELD DIMENSIONS, MANUFACTURERS REQUIREMENTS FOR INSTALLATION, OPERATION, AND MAINTENANCE, CONTRACTORS INTENDED MEANS AND METHODS OF INSTALLATION AND CONTRACTORS FABRICATED ITEMS TO ENSURE A PROPER "FIT" AND INSTALLATION. BRING ANY CONFLICTS TO THE ATTENTION OF THE ARCHITECT/ENGINEER DURING THE SUBMITTAL PHASE FOR RESOLUTION PRIOR TO PURCHASING ANY EQUIPMENT.
7. FIELD VERIFY AND COORDINATE ALL PIPING DIMENSIONS BEFORE FABRICATION. MAKE MODIFICATIONS IN THE LAYOUT AS NEEDED TO PREVENT CONFLICT WITH WORK OF OTHER TRADES OR FOR PROPER EXECUTION OF THE WORK. OBTAIN THE APPROVAL OF THE ARCHITECT/ENGINEER FOR MODIFICATIONS.
8. PROVIDE PRODUCTS OF ONE MANUFACTURER WHERE TWO OR MORE ITEMS OF THE SAME TYPE OF MATERIAL OR EQUIPMENT IS REQUIRED.
9. INSTALL ALL EQUIPMENT AND APPURTENANCES IN ACCORDANCE WITH MANUFACTURER'S RECOMMENDATIONS, CONTRACT DOCUMENTS, AND APPLICABLE CODES AND REGULATIONS. REFER TO DETAILS FOR ADDITIONAL PIPING AND EQUIPMENT INSTALLATION REQUIREMENTS.
10. LOCATE ALL TEMPERATURE, PRESSURE, AND FLOW MEASURING DEVICES IN ACCESSIBLE LOCATIONS WITH STRAIGHT SECTION OF PIPE UP- AND DOWNSTREAM AS RECOMMENDED BY THE MANUFACTURER TO ENSURE MANUFACTURER CERTIFIED ACCURACY.
11. COORDINATE ALL EQUIPMENT CONNECTIONS WITH MANUFACTURER'S CERTIFIED DRAWINGS. COORDINATE AND PROVIDE ALL PIPING TRANSITIONS REQUIRED FOR FINAL CONNECTIONS TO EQUIPMENT.
12. COORDINATE LOCATIONS AND SIZES OF ALL FLOOR, WALL, AND ROOF OPENINGS WITH ALL OTHER TRADES. COORDINATE ALL PIPING AND EQUIPMENT SUPPORTED FROM STRUCTURE WITH GENERAL CONSTRUCTION WORK.
13. COMPLETE ALL PRESSURE TESTS BEFORE ANY PLUMBING EQUIPMENT, OR PIPING INSULATION IS APPLIED.
14. MAKE ALL ATTACHMENTS TO JOISTS, TRUSSES, OR JOIST GIRDERS AT PANEL POINTS. PROVIDE BEAM CLAMPS MEETING MSS STANDARDS. THE USE OF C-CLAMPS IS NOT PERMITTED.
15. PROVIDE CONCRETE PADS A MINIMUM OF 4 INCHES HIGH FOR ALL FLOOR MOUNTED EQUIPMENT. EXTEND PAD 4 INCHES BEYOND THE EQUIPMENT ON ALL SIDES.
16. INSTALL PIPING, AND CONDUIT CONCEALED IN AREAS HAVING HUNG CEILINGS AND/OR FURRED SPACES UNLESS OTHERWISE INDICATED ON THE DRAWINGS.
17. REFER TO ARCHITECTURAL DRAWINGS FOR EXACT LOCATION OF ALL ACCESSIBLE FIXTURES. MOUNT ALL SUCH FIXTURES IN ACCORDANCE WITH THE REQUIREMENTS OF THE AUTHORITY HAVING JURISDICTION.
18. PROVIDE ACCESS DOORS IN WALLS, PARTITIONS, AND CEILINGS AS REQUIRED TO MAKE VALVES, WATER HAMMER ARRESTERS, ETC. READILY ACCESSIBLE.
19. ARRANGE FOR, COORDINATE, AND MAKE CONNECTION TO ALL SERVICES PROVIDED BY OTHERS. CONFORM TO ALL REQUIREMENTS APPLICABLE TO CONNECTIONS IMPOSED BY UTILITY COMPANIES AND AUTHORITIES HAVING JURISDICTION.
20. INSTALL FIXTURES AND EQUIPMENT WITH VALVES, UNIONS, ETC. TO ALLOW FOR EASE OF SERVICE AND/OR REMOVAL.
21. PROVIDE A CLEANOUT AT THE BASE OF WASTE AND VENT STACKS WITH FINISHED WALL PLATE IN FINISHED WALLS.
22. FURNISH AND INSTALL WATER PRESSURE REDUCING VALVE AND PRESSURE RELIEF VALVE IN ACCORDANCE WITH THE PLUMBING CODE OF NEW YORK STATE ON ALL INCOMING DOMESTIC WATER SYSTEMS IN EXCESS OF 80 P.S.I.G.
23. SLOPE ALL VENT PIPING TO DRAIN BACK TO THE DRAINAGE SYSTEM.
24. FLUSH AND DISINFECT ALL DOMESTIC POTABLE WATER PIPING AND TEST THE WATER IN ACCORDANCE WITH THE PLUMBING CODE OF NEW YORK STATE. PROVIDE CERTIFICATE OF PERFORMANCE AND LABORATORY TEST REPORT TO LOCAL AUTHORITIES HAVING JURISDICTION AND OBTAIN THEIR APPROVAL.
25. PROVIDE WATER HAMMER ARRESTORS AT ALL QUICK CLOSING FIXTURE VALVE LOCATIONS.
26. ALL PIPING, VALVES AND FITTINGS USED FOR POTABLE WATER SHALL BE NSF 61/372 COMPLIANT AND BE TESTED FOR LOW LEAD.
27. ANY PENETRATIONS THROUGH AIR BARRIER SHALL BE SEALED AS PER 2025 BCNYS AND COMMERCIAL PROVISIONS .
28. ALL PIPING IN PLENUM SPACES SHALL BE CAST IRON FOR SANITARY, STORM, VENT SYSTEMS, AND COPPER PIPING FOR DOMESTIC SYSTEMS, AND STEEL PIPING FOR GAS SYSTEMS. NO PLASTIC PIPING ALLOWED.
29. HOT WATER TEMPERATURE FOR ALL PUBLIC HAND WASHING FIXTURES SHALL BE TEMPERED TO A MAXIMUM TEMPERATURE OF 110 DEGREES F.
30. ALL FIXTURES SHALL MEET THE WATER CONSERVATION REQUIREMENTS LISTED IN THE TABLE 604.4 OF THE 2025 PLUMBING CODE OF NEW YORK STATE.
31. ALL FIXTURES THAT HAS THE ABILITY TO HAVE A HOSE CONNECTED TO IT, OR DIRECT CONNECTED FIXTURES, SHALL HAVE A BACKFLOW PREVENTION DEVICE ON THE FAUCET, VACUUM BREAKER (ASSE 1052 AND ASME A112.21.3).
32. ALL SANITARY FITTINGS SHALL BE 'WYE' TYPE AND SHALL FOLLOW THE DIRECTION OF FLOW.
33. IN THE EVENT THAT THERE IS A DISCREPANCY BETWEEN DESIGN PLANS, RISER DIAGRAMS, AND/OR SPECIFICATIONS CONCERNING PIPE SIZES, FIXTURES, AND/OR EQUIPMENT, THE MOST STRINGENT REQUIREMENTS SHALL BE APPLIED TO THE PROJECT.
34. FIRE STOP ALL OPENINGS IN FIRE RATED CONSTRUCTION FOR PIPING, CONDUIT, ETC.
35. MAINTAIN MAXIMUM HEADROOM AND SPACE CONDITIONS AT ALL POINTS. WHERE HEADROOM AND SPACE CONDITIONS APPEAR INADEQUATE, NOTIFY ARCHITECT PRIOR TO PROCEEDING WITH INSTALLATION. MAINTAIN A MINIMUM OF 6'-8" CLEARANCE FROM FINISHED FLOOR TO UNDERSIDE OF PIPES, CONDUITS, SUSPENDED EQUIPMENT, ETC., THROUGHOUT ACCESS ROUTES IN MECHANICAL ROOMS.
36. CORE DRILL ALL PENETRATIONS THROUGH CONCRETE FLOORS, WALLS, AND FOOTINGS.
37. INSTALL LINK SEAL TYPE PROTECTION FOR WATER RESISTANT SEALS AT ALL SLAB AND BELOW GROUND WALL FOOTING PENETRATIONS.
38. COVER ALL COPPER PIPING BELOW SLAB WITH "ARMAFLEX" TYPE INSULATION.

## APPLICABLE CODES

- 2025 BUILDING CODE NEW YORK STATE (BCNYS) 1ST PRINTING
- 2025 PLUMBING CODE NEW YORK STATE (PCNYS) 1ST PRINTING
- 2025 FUEL GAS CODE NEW YORK STATE (FGCNYS) 1ST PRINTING
- 2025 MECHANICAL CODE NEW YORK STATE (MCNYS) 1ST PRINTING
- 2025 ENERGY CONSERVATION CONSTRUCTION CODE OF NEW YORK STATE (ECCCNYS) 1ST PRINTING
- 2026 MANUAL OF PLANNING STANDARDS (SED)

## ENERGY NOTES

2025 ENERGY CONSERVATION CONSTRUCTION CODE OF NEW YORK STATE NOTES: STATEMENT OF COMPLIANCE:

TO THE BEST OF MY KNOWLEDGE, AND PERSONAL JUDGEMENT, THESE PLANS AND SPECIFICATIONS ARE IN COMPLIANCE WITH THE 2025 NEW YORK STATE ENERGY CONSERVATION CODE (ECCCNYS).

1. SERVICE WATER HEATING EQUIPMENT PERFORMANCE EFFICIENCY:
   - 1.1. WATER HEATING EQUIPMENT AND HOT WATER STORAGE TANKS SHALL MEET THE REQUIREMENTS OF TABLE C404.2 IN THE 2025 ECCCNYS. (ECCCNYS C404.2)
   - 1.2. SERVICE WATER HEATING SHALL BE COMMISSIONED AND COMPLETED IN ACCORDANCE WITH SECTION C408.2 OF THE 2025 ECCCNYS.
2. TEMPERATURE CONTROL:
   - 2.1. SERVICE WATER HEATING EQUIPMENT SHALL BE PROVIDED WITH CONTROLS ALLOWING A SETPOINT OF 110°F AND 90 °F FOR OTHER OCCUPANCIES. PUBLIC REST ROOM LAVATORIES SHALL HAVE A MAXIMUM OUTLET TEMPERATURE OF 110°F.
   - 2.2. WHERE WATER HEATING EQUIPMENT SERVING NONCIRCULATING SYSTEMS IS NOT SUPPLIED WITH INTEGRAL HEAT TRAPS, HEAT TRAPS SHALL BE PROVIDED ON THE SUPPLY AND DISCHARGE PIPING. (ECCCNYS C404.3)
3. PIPE INSULATION:
   - 3.1. AUTOMATIC CIRCULATING HOT WATER SYSTEM PIPING SHALL BE INSULATED WITH 1 INCH OF INSULATION WITH A CONDUCTIVITY NOT EXCEEDING 0.27 BTU PER INCH, OR THE INSULATION REQUIREMENTS, WHICHEVER IS GREATER. THE FIRST 8 FT OF PIPING IN NONCIRCULATING SYSTEMS WITH EQUIPMENT WITHOUT INTEGRAL HEAT TRAPS SHALL BE INSULATED WITH 0.5 INCH OF MATERIAL HAVING A CONDUCTIVITY NOT EXCEEDING 0.27 BTU PER INCH, OR THE INSULATION REQUIREMENTS, WHICHEVER IS GREATER. (ECCCNYS C404.5)
   - 3.2. ALL PIPING TO BE INSULATED WITH 0.21-0.28 CONDUCTIVITY
   - 3.3. COLD WATER PIPING - ALL SIZES - 1-INCH INSULATION, A.S. JACKET.
   - 3.4. STORM DRAINAGE PIPING ALL HORIZONTAL RUNS AND DRAIN BODY - MINIMUM 1-INCH INSULATION, A.S. JACKET.
   - 3.5. HOT WATER PIPING (140°F) AND TEMPERED WATER PIPING (110°F)
     - 3.5.1. PIPE SIZE: < 1" INSULATION: 1"
     - 3.5.2. PIPE SIZE: 1" TO < 1-1/2" INSULATION: 1"
     - 3.5.3. PIPE SIZE: 1-1/2 TO < 4" INSULATION: 1.5"
     - 3.5.4. PIPE SIZE: 4" TO < 8" INSULATION: 1.5"
4. HOT WATER SYSTEM CONTROLS:
   - 4.1. CIRCULATING HOT WATER SYSTEM PUMPS OR HEAT TRACE SHALL BE ARRANGED TO BE TURNED OFF EITHER AUTOMATICALLY OR MANUALLY WHEN THERE IS LIMITED HOT WATER DEMAND. READY ACCESS SHALL BE PROVIDED TO THE OPERATING CONTROLS. (ECCCNYS C404.6)
5. PIPE VOLUME AND MAXIMUM LENGTHS:
   - 5.1. PER SECTION OF C404.5.1 OF THE 2025 ECCCNYS, ALL MAXIMUM PIPE LENGTHS FROM FIXTURES SHALL COMPLY WITH THE MAXIMUM PIPE LENGTHS ON THE CHART BELOW. CONTRACTOR TO ENSURE HOT WATER RETURN PIPING IS INSTALLED AS PER PLANS AND THAT THESE LENGTHS ARE MAINTAINED.

| NOMINAL PIPE SIZE (INCHES) | VOLUME (LIQUID OUNCES PER FOOT LENGTH) | MAXIMUM PIPING LENGTH (FEET) | |
|---|---|---|---|
| | | PUBLIC LAVATORY FAUCETS | OTHER FIXTURES AND APPLIANCES |
| 1/4" | 0.33 | 6 | 50 |
| 5/16" | 0.5 | 4 | 50 |
| 3/8" | 0.75 | 3 | 50 |
| 1/2" | 1.5 | 2 | 43 |
| 5/8" | 2 | 1 | 32 |
| 3/4" | 3 | 0.5 | 21 |
| 7/8" | 4 | 0.5 | 16 |
| 1" | 5 | 0.5 | 13 |
| 1-1/4" | 8 | 0.5 | 8 |
| 1-1/2" | 11 | 0.5 | 6 |
| 2" OR LARGER | 18 | 0.5 | 4 |

## FUEL GAS NOTES

1. PERFORM ALL WORK IN ACCORDANCE WITH NFPA 54 - NATIONAL FUEL GAS CODE, THE 2025 FUEL GAS CODE OF NEW YORK STATE (FGCNYS), NYSEG (NEW YORK STATE ELECTRIC AND GAS) REQUIREMENTS, AND THE REQUIREMENTS OF THE LOCAL AUTHORITIES HAVING JURISDICTION.
2. THE DEPTH OF COVER FOR ALL GAS SERVICE PIPING SHALL BE 24 INCHES.
3. THE WATER SERVICE SHALL BE KEPT A MINIMUM OF 10-FEET FROM THE INCOMING GAS SERVICE MEASURED IN ANY DIRECTION.
4. IF ELECTRIC AND GAS SHARE A COMMON TRENCH, THE TRENCH MUST BE WIDE ENOUGH TO MAINTAIN A 6-INCH MINIMUM SEPARATION DISTANCE.
5. LOCATION OF PROPOSED GAS METER ON CONTRACT DOCUMENTS ARE SUBJECT TO CHANGE BY THE LOCAL UTILITY COMPANY.
6. REFER TO THE LOCAL UTILITY COMPANY HANDBOOKS FOR METER RIG CONSTRUCTION DETAILS, RULES AND REGULATIONS. THIS INCLUDES, BUT NOT LIMITED TO LOCATION OF STEP DOWN REGULATORS, METER SIZE AND SET LENGTHS, VENTING OF REGULATORS, BYPASS PIPING, BOLLARD REQUIREMENTS, CONCRETE PAD, SUPPORTS, AND SHUT OFF VALVES.
7. GAS PIPING:
   - 7.1. INDOOR - STEEL PIPE- SCHEDULE 40 WITH WELDED OR THREADED JOINTS. THREADED JOINTS SHALL BE 150 POUND MALLEABLE IRON, FORGED STEEL, BLACK IRON, OR GALVANIZED STEEL.
   - 7.2. OUTDOOR - ABOVE GROUND - GALVANIZED PIPE OR PROPERLY COATED BLACK STEEL PIPE WITH SCREWED OR THREADED JOINTS.
   - 7.3. BELOW GRADE - STEEL PIPE- MILL WRAPPED SCHEDULE 40 WITH WELDED OR THREADED JOINTS.
   - 7.4. WELDED JOINTS MUST BE USED FOR GAS PIPING LARGER THAN 4-INCH, OR 3-INCH FOR SCHOOLS.
8. GAS PIPING ENTERING A BUILDING SHALL BE ABOVE GRADE. PENETRATIONS THROUGH BURIED WALLS ARE NOT PERMITTED.
9. WHERE GAS PIPING IS INSTALLED BELOW GRADE INSIDE A BUILDING, THE GAS PIPING MUST BE INSTALLED IN A CONDUIT AND BE VENTED TO THE EXTERIOR.
10. GAS PRESSURE TEST:
    - 10.1. GALVANIZED OR BARE STEEL - UP TO 14" W.C. - AIR AT 3 PSIG FOR 30 MINUTES - AIR AT 15 PSIG FOR 1-HOUR (SED)
    - 10.2. GALVANIZED OR BARE STEEL - GREATER THAN 14" W.C. - AIR AT 50 PSIG FOR 30 MINUTES - AIR AT 1.5 TIMES THE WORKING PRESSURE FOR 1-HOUR (SED)
    - 10.3. COATED OR WRAPPED - LESS THAN 2-INCH - AIR AT 90 PSIG FOR 1-HOUR - ALL SIZES - AIR AT 100 PSIG FOR 1-HOUR (SED)
    - 10.4. COATED OR WRAPPED - 2-INCH TO 12-INCH - AIR AT 90 PSIG FOR 4-HOURS
11. SUPPLY ALL GAS-FIRED EQUIPMENT WITH GAS PIPING AS PER THE NEW YORK STATE FUEL GAS CODE. PROVIDE EACHPIECE OF EQUIPMENT WITH A DIRT LEG, UNION AND GAS COCK. PROVIDE A VENTED REGULATOR IF EQUIPMENT REQUIRES LOWER THAN LINE PRESSURE.
12. PROVIDE VEHICLE IMPACT PROTECTION FOR NEW METER HEADER. BOLLARDS SHALL BE SPACED NO MORE THAN 4-FEET BETWEEN POSTS ON CENTER AND LOCATED NOT LESS THAN 3-FEET FROM THE PROTECTED OBJECT.
13. SHUTOFF VALVES INSTALLED IN TUBING SYSTEMS MUST BE RIGIDLY AND SECURELY SUPPORTED INDEPENDENTLY OF THE TUBING.
14. ALL COOKING APPLIANCE CONNECTIONS MUST BE LISTED AND LABELED.

### MANUAL GAS VALVE STANDARDS

| VALVE STANDARDS | APPLIANCE SHUTOFF VALVE APPLICATION UP TO 1/2 PSIG PRESSURE | OTHER VALVE APPLICATIONS | | |
|---|---|---|---|---|
| | | UP TO 1/2 PSIG PRESSURE | UP TO 2 PSIG PRESSURE | UP TO 5 PSIG PRESSURE |
| ANSI Z21.15/CGA9.1 | X | – | – | – |
| ASME B16.44 | X | X* | X** | – |
| ASME B16.33 | X | X | X | X |

NOTES:
1. FOR SI: I POUND PER SQUARE INCH GAUGE = 6.895kPa.
2. X* IF LABELED 2G
3. X** IF LABELED 5G

## DEMOLITION NOTES

GENERAL

1. PRIOR TO PROPOSAL SUBMISSION, THIS CONTRACTOR SHALL VISIT THE SITE TO REVIEW THE EXISTING CONDITIONS ASSOCIATED WITH THE SCOPE OF WORK AND ADJACENT AREAS TO ASCERTAIN THE DIFFICULTIES WHICH WILL AFFECT THE EXECUTION OF THE WORK OF THIS CONTRACT.
2. SUBMISSION OF A PROPOSAL WILL BE CONSTRUED AS EVIDENCE THAT THE ABOVE SITE EXAMINATION HAS BEEN MADE AND LATER CLAIMS WILL NOT BE RECOGNIZED FOR EXTRA LABOR, EQUIPMENT OR MATERIALS REQUIRED BECAUSE OF DIFFICULTIES ENCOUNTERED WHICH COULD HAVE BEEN FORESEEN HAD SUCH AN EXAMINATION BEEN MADE.
3. ALL DEMOLITION WORK SHALL BE IN COMPLIANCE WITH ALL FEDERAL AND NEW YORK STATE APPLICABLE BUILDING AND LIFE AND SAFETY REGULATIONS.

SCOPE OF WORK

1. DEMOLITION WORK SHALL INCLUDE ALL MATERIALS, LABOR, EXTENSIONS, CONNECTIONS, CUTTING, REPAIRING, ADAPTING AND OTHER PLUMBING WORK REQUIRED TO MAINTAIN SERVICE PENDING THE COMPLETION OF THE PERMANENT WORK. COORDINATE THE EXTENT OF DEMOLITION WORK WITH THE ARCHITECT AND BUILDING MANAGEMENT.
2. THE CONTRACTOR SHALL REMOVE AND DISPOSE OF ALL CONSTRUCTION DEBRIS AND UNWANTED MATERIAL OFF SITE IN ACCORDANCE WITH CONTRACT SPECIFICATIONS.
3. THE CONTRACTOR SHALL TAKE CARE NOT TO DAMAGE ADJOINING SURFACES OUTSIDE THE CONTRACT AREA OR SCOPE OF WORK. THE CONTRACTOR SHALL BE RESPONSIBLE TO RESTORE TO EXISTING CONDITIONS SURFACE DAMAGED DURING CONSTRUCTION INCLUDING PATCHING AND PAINTING AS REQUIRED AND DEEMED NECESSARY BY THE ARCHITECT.
4. ALL EXISTING WORK REQUIRED TO REMAIN BUT INTERFERING WITH PROPOSED NEW PLUMBING (AS WELL AS ELECTRICAL, MECHANICAL AND GENERAL CONSTRUCTION WORK) SHALL BE RELOCATED AND RECONNECTED USING MATERIALS CONFORMING TO STANDARDS OF THIS CONTRACT.
5. REMOVE ALL FIXTURES AS NOTED ON THE ARCHITECTURAL PLANS. PROVIDE TEMPORARY CAPS FOR HOT, COLD AND SANITARY CONNECTIONS DURING NEW CONSTRUCTION.
6. REMOVE BASE BUILDING PIPING AS INDICATED BELOW:
   - 6.1. REMOVE ALL ABANDONED BASE BUILDING PIPING BACK TO THE EXISTING WET COLUMNS OR SHAFTS, OR AS NOTED ON DRAWINGS.
   - 6.2. CONTRACTOR TO CONTACT BUILDING MANAGEMENT AND TENANT REGARDING REMOVAL SCOPE OF WORK TO MAINTAIN CONTINUITY OF ALL SERVICES TO ALL TENANTS WHO ARE TO REMAIN OPERATIONAL AND NOT BE AFFECTED BY DEMOLITION WORK.
   - 6.3. ALL EXISTING BUILDING VALVES FOR DOMESTIC WATER MAINS AT SHAFTS ARE TO REMAIN.
7. PROVIDE ADDITIONAL SUPPORT FOR ALL EXISTING PIPING TO REMAIN WHICH ARE AFFECTED BY DEMOLITION OF EXISTING CEILING AND PARTITIONS.
8. COORDINATE WITH OWNER TO DETERMINE WHETHER REMOVED EQUIPMENT IS TO BE TURNED OVER TO THE OWNER.

## LEAD FREE NOTE

1. ALL FAUCETS, FITTINGS, AND VALVES MUST COMPLY WITH NSF 61 AND ANSI / NSF 372 FOR LOW LEAD PERCENTAGE.
2. CONTRACTOR SHALL BE RESPONSIBLE TO DEMONSTRATE COMPLIANCE WITH THE NYS DEPARTMENT OF HEALTH LEAD IN WATER REGULATION (10 NYCRR 67-4).
3. AT THE CONCLUSION OF NEW PLUMBING WORK, THE CONTRACTOR SHALL BE RESPONSIBLE TO PROVIDE THE SERVICES PF A THIRD PARTY NYS LICENSED ENVIRONMENTAL TESTING LABORATORY TO PROVIDE LEAD TESTING AT ALL NEW LAVATORIES, SINKS, DRINKING FOUNTAINS AND ALL OTHER FIXTURES WHERE WATER MAY BE CONSUMED FOR DRINKING. TWO COPIES OF THE REPORT MUST BE SUBMITTED, ONE COPY TO THE ENGINEER AND THE OTHER ONE TO THE OWNER.


H2M architects + engineers
1133 Westchester Avenue, Suite N-210
White Plains, NY 10605
914.358.5623 • www.h2m.com
NY Architecture & Landscape Architecture: No Certificate Required
NY Engineering Certificate of Authorization No.: 0018178


CONSULTANTS:

| MARK | DATE | DESCRIPTION |
|---|---|---|
| | | |

STATE OF NEW YORK — JONATHAN RICHARD MURATORE — 096440-1 — LICENSED PROFESSIONAL ENGINEER

10/31/2027
JONATHAN R. MURATORE, P.E.
NY PROFESSIONAL ENGINEER Lic. No. 096440
Exp. Date

"IN ACCORDANCE WITH ARTICLE 145, SECTION 7209 OF THE NYS EDUCATION LAW, ALTERATION OF THIS DOCUMENT EXCEPT BY A LICENSED PROFESSIONAL IS ILLEGAL."

| DESIGNED BY: | DRAWN BY: | CHECKED BY: | REVIEWED BY: |
|---|---|---|---|
| P. ANGELONE | P. ANGELONE | J. MURATORE | J. MURATORE |

| PROJECT No: | DATE: | SCALE: |
|---|---|---|
| SMSD2508 | OCTOBER 2026 | AS SHOWN |

CLIENT

**SOMERS CENTRAL SCHOOL DISTRICT**

**VARIOUS UPGRADES AT SOMERS HIGH SCHOOL**

**120 PRIMROSE ST.**
**LINCOLNDALE, NY 10540**

**SED #: 66-21-01-06-0-003-023**

CONTRACT

**CONTRACT P**
**PLUMBING CONSTRUCTION**

STATUS

**FOR BID**


SHEET TITLE

**PLUMBING**
**GENERAL NOTES, LEGEND, AND ABBREVIATIONS**

DRAWING No.


**HS-P 001.00**

C:\Users\pangelone\Documents_Revit Backup\SMSD2508_Central25_M_pangelonaQFv6V.rvt
10/29/2026 3:56:36 PM

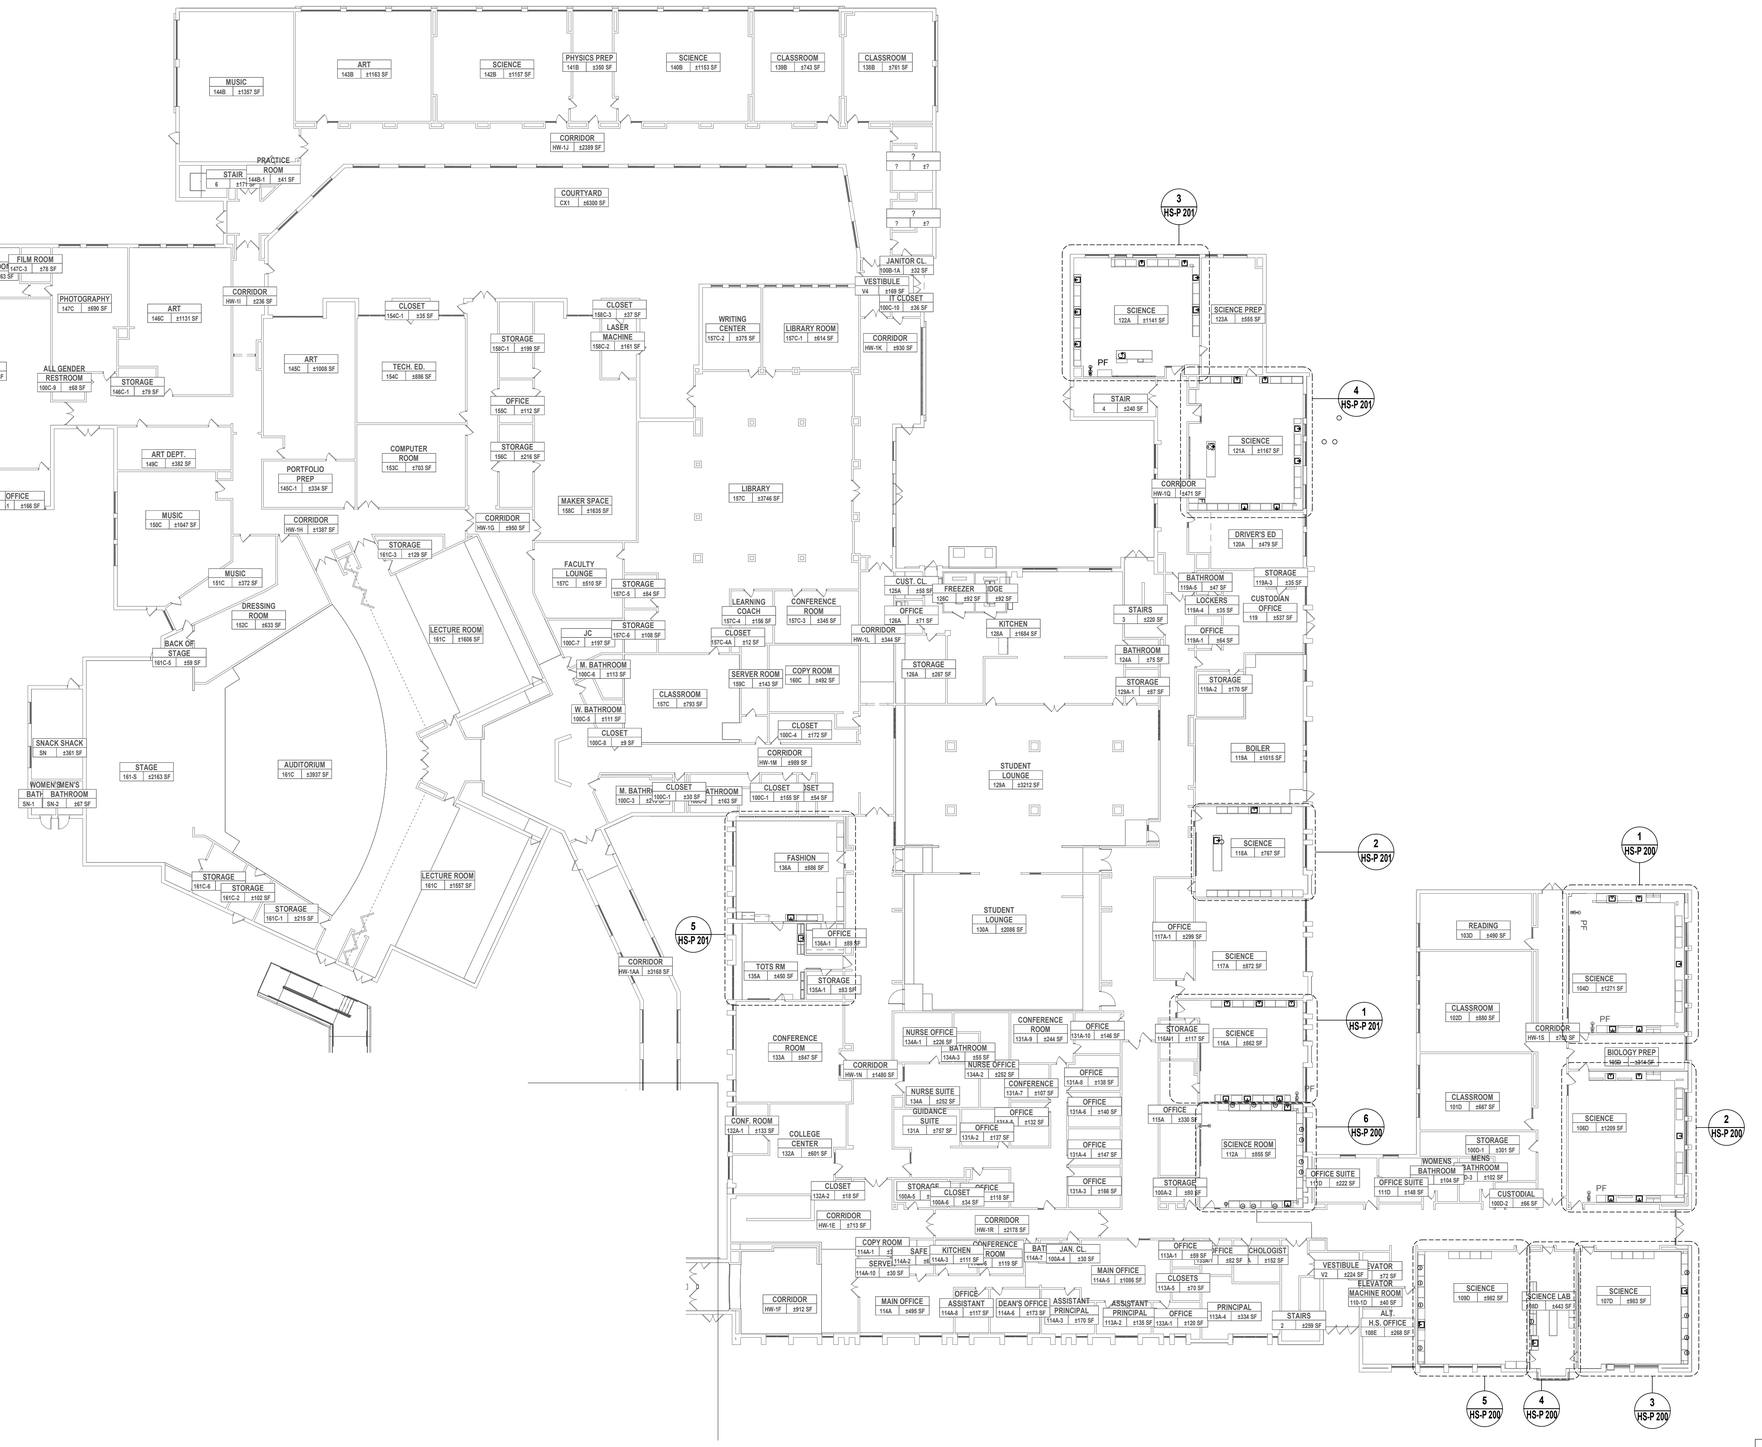


## 1 PLUMBING FIRST FLOOR NEW CONSTRUCTION - AREA B

SCALE: 1" = 20'-0"

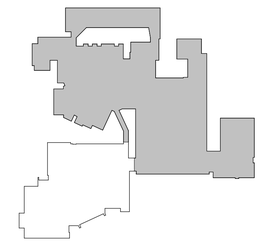

## 2 AREA B 1ST FL - KEY PLAN

SCALE: 1" = 160'-0"

PROJECT NORTH

C:\Users\pangelone\Documents_Revit Backup\SMSD2508_Central25_M_pangeloneQPV6V.rvt

10/29/2026 3:56:39 PM


H 2 M architects + engineers

1133 Westchester Avenue, Suite N-210
White Plains, NY 10605
914.358.5623 • www.h2m.com
NY Architecture & Landscape Architecture: No Certificate Required
NY Engineering Certificate of Authorization No.: 0018178


CONSULTANTS:

| MARK | DATE | DESCRIPTION |
|---|---|---|
| | | |

STATE OF NEW YORK · JONATHAN RICHARD MURATORE · LICENSED PROFESSIONAL ENGINEER · 096440-1

10/31/2027
JONATHAN R. MURATORE, P.E. Exp. Date
NY PROFESSIONAL ENGINEER Lic. No. 096440

"IN ACCORDANCE WITH ARTICLE 145, SECTION 7209 OF THE NYS EDUCATION LAW, ALTERATION OF THIS DOCUMENT EXCEPT BY A LICENSED PROFESSIONAL IS ILLEGAL."

| DESIGNED BY: | DRAWN BY: | CHECKED BY: | REVIEWED BY: |
|---|---|---|---|
| P. ANGELONE | P. ANGELONE | J. MURATORE | J. MURATORE |

| PROJECT No: | DATE: | SCALE: |
|---|---|---|
| SMSD2508 | OCTOBER 2026 | AS SHOWN |

CLIENT

**SOMERS CENTRAL SCHOOL DISTRICT**

**VARIOUS UPGRADES AT SOMERS HIGH SCHOOL**

**120 PRIMROSE ST.**
**LINCOLNDALE, NY 10540**

**SED #: 66-21-01-06-0-003-023**

CONTRACT

**CONTRACT P**
**PLUMBING CONSTRUCTION**

STATUS


**FOR BID**

SHEET TITLE


**PLUMBING**
**FIRST FLOOR CONSTRUCTION**
**PLAN - AREA B**

DRAWING No.


# HS-P 101.00

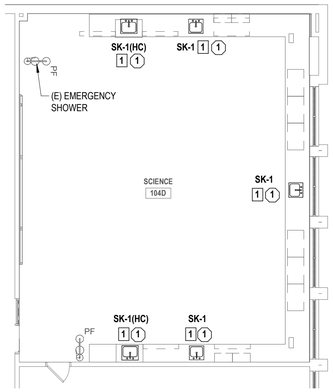



## 1 PLUMBING SCIENCE ROOM 104D ENLARGEMENT PLAN
SCALE: 1/8" = 1'-0"

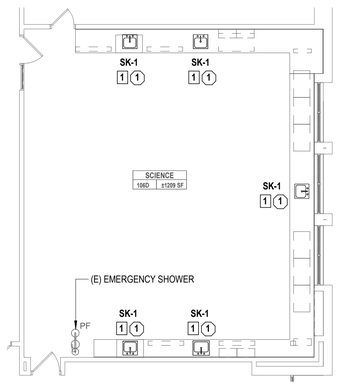



## 2 PLUMBING SCIENCE ROOM 106D ENLARGEMENT PLAN
SCALE: 1/8" = 1'-0"

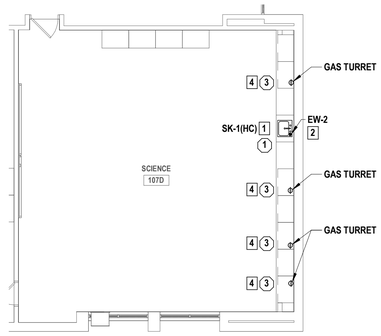



## 3 PLUMBING SCIENCE ROOM 107D ENLARGEMENT PLAN
SCALE: 1/8" = 1'-0"

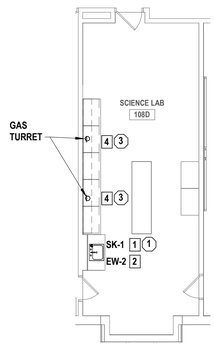


## 4 PLUMBING SCIENCE ROOM 108D ENLARGEMENT PLAN
SCALE: 1/8" = 1'-0"

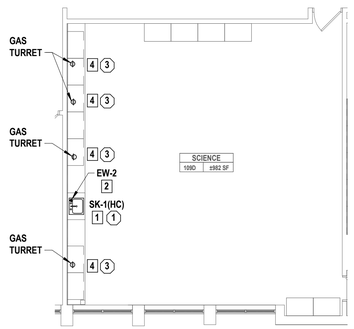


## 5 PLUMBING SCIENCE ROOM 109D ENLARGEMENT PLAN
SCALE: 1/8" = 1'-0"

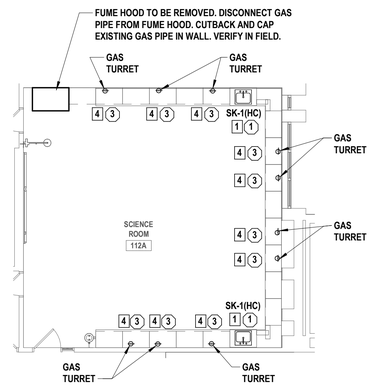


## 6 PLUMBING SCIENCE ROOM 112A ENLARGEMENT PLAN
SCALE: 1/8" = 1'-0"

## DEMOLITION NOTES

GENERAL

1. PRIOR TO PROPOSAL SUBMISSION, THE CONTRACTOR SHALL VISIT THE SITE TO REVIEW THE EXISTING CONDITIONS ASSOCIATED WITH THE SCOPE OF WORK TO ASCERTAIN THE DIFFICULTIES WHICH WILL AFFECT THE EXECUTION OF THE WORK INCLUDING THE PIPING ACCESS.
2. SUBMISSION OF A PROPOSAL WILL BE CONSTRUED AS EVIDENCE THAT THE ABOVE SITE EXAMINATION HAS BEEN MADE AND LATER CLAIMS WILL NOT BE RECOGNIZED FOR EXTRA LABOR, EQUIPMENT OR MATERIALS REQUIRED BECAUSE OF DIFFICULTIES ENCOUNTERED WHICH COULD HAVE BEEN FORESEEN HAD SUCH AN EXAMINATION BEEN MADE.
3. ALL DEMOLITION WORK SHALL BE IN COMPLIANCE WITH ALL FEDERAL AND NEW YORK STATE APPLICABLE BUILDING AND LIFE AND SAFETY REGULATIONS.
4. DEMOLITION WORK SHALL INCLUDE ALL MATERIALS, LABOR, EXTENSIONS, CONNECTIONS, CUTTING, REPAIRING, ADAPTING AND OTHER PLUMBING WORK REQUIRED TO MAINTAIN SERVICE IF REQUIRED. COORDINATE THE EXTENT OF DEMOLITION WORK WITH THE ARCHITECT AD BUILDING OWNER.
5. THE CONTRACTOR SHALL REMOVE AND DISPOSE OF ALL CONSTRUCTION DEBRIS AND UNWANTED MATERIAL OFF SITE IN ACCORDANCE WITH CONTRACT SPECIFICATIONS. COORDINATE WITH OWNER FOR ANY EQUIPMENT OR FIXTURES TO BE KEPT ON SITE.
6. THE CONTRACTOR SHALL TAKE CARE NOT TO DAMAGE ADJOINING SURFACES OUTSIDE THE CONTRACT AREA. THE CONTRACTOR SHALL BE RESPONSIBLE TO RESTORE ALL EXISTING CONDITION SURFACES DAMAGED DURING CONSTRUCTION INCLUDING PATCHING AND PAINTING AS REQUIRED AND DEEMED NECESSARY BY THE ARCHITECT.
7. ALL EXISTING WORK REQUIRED TO REMAIN BUT INTERFERING WITH PROPOSED NEW PLUMBING (AS WELL AS ELECTRICAL, MECHANICAL AND GENERAL CONSTRUCTION WORK) SHALL BE RELOCATED AND RECONNECTED USING MATERIALS CONFORMING TO STANDARDS OF THIS CONTRACT.

PIPING SCOPE OF WORK

1. REMOVE ALL ABANDONED BASE BUILDING PIPING BACK TO THE EXISTING WET COLUMNS OR SHAFTS, OR AS NOTED ON DRAWINGS.
2. IF THE BUILDING IS TO REMAIN OPERATIONAL, CONTRACTOR SHALL COORDINATE WITH THE BUILDING OWNER ON TIMING OF WORK AND TO PROVIDE A MINIMUM OF 48-HOURS IN ADVANCE.
3. PROVIDE ADDITIONAL SUPPORT FOR ALL EXISTING PIPING TO REMAIN WHICH ARE AFFECTED BY DEMOLITION OF EXISTING CEILING AND PARTITIONS.

PLUMBING FIXTURE SCOPE OF WORK

1. ALL FIXTURES INDICATED ON THE PLANS DESIGNATED FOR REMOVAL OR REPLACEMENT SHALL BE COMPLETELY REMOVED AND DISPOSED OF. SCOPE TO INCLUDE ALL PLUMBING TO FIXTURES INCLUDING SINKS, FAUCETS, FLOOR DRAINS, STOP VALVES AND ALL DEVICES USED TO SECURE THESE FIXTURES IN PLACE.
2. PRIOR TO THE REMOVAL OF FIXTURES, THE CONTRACTOR SHALL MAKE ALL NECESSARY DISCONNECTS AND WORK REQUIRES TO ACCESS THE PIPING WITHIN CHASES AND WALLS. THE CONTRACTORS SHALL SHUT WATER OFF TO THE FIXTURES AND REPLACE ANY DAMAGED VALVES WITHIN THE SCOPE OF WORK AREA.
3. FLUSH AND SNAKE ALL SANITARY/WASTE LINES BACK TO THEIR ASSOCIATED RISERS PRIOR TO THE START OF WORK.

## (X) KEYED PLUMBING CONSTRUCTION NOTES

1. INSTALL NEW LAB SINK AND FAUCET. INSTALL NEW COLD WATER STOP VALVE. CONNECT NEW 1/2" COLD WATER PIPING FROM EXISTING CAPPED COLD WATER PIPING. CONNECT NEW 2" ACID WASTE PIPING TO EXISTING CAPPED ACID WASTE PIPING. MODIFY PIPING AS NEEDED..

2. INSTALL NEW DECK MOUNTED EYE WASH. CONNECT NEW 1/2" COLD WATER AND 1/2" HW TO THE EXISTING CAPPED COLD AND HOT WATER PIPING. CONNECT NEW COLD AND HOT WATER PIPING TO THERMOSTATIC MIXING VALVE BEFORE CONNECTION TO EYE WASH. CONNECT NEW 2" ACID WASTE PIPE TO THE EXISTING CAPPED 2" ACID WASTE PIPE AND 1-1/2" ACID WASTE VENT. MODIFY PIPING AS NEEDED..

3. INSTALL NEW SINK AND FAUCET. CONNECT NEW 1/2" COLD AND HOT WATER TO EXISTING CAPPED COLD AND HOT WATER PIPE IN WALL AND INSTALL NEW COLD AND HOT WATER STOP VALVES. CONNECT NEW 1-1/2" SANITARY PIPING TO EXISTING 1-1/2" SANITARY PIPING IN WALL. MODIFY PIPING AS NEEDED.

4. INSTALL NEW DECK MOUNTED GAS TURRET, WATERSAVER L4100-132AWSA. CONNECT NEW 1/2" GAS PIPING TO EXISTING CAPPED GAS PIPE. MODIFY PIPING AS NEEDED.

## (X) KEYED PLUMBING DEMOLITION NOTES

1. DISCONNECT AND REMOVE SANITARY, HOT, AND COLD WATER PIPING FROM EXISTING PIPING IN WALL TO SINK. TEMPORARILY CAP PIPE AND PREPARE FOR RECONNECTION. VERIFY LOCATION, SIZE, AND CONDITION OF ALL EXISTING ROUGH-INS.

2. DISCONNECT AND REMOVE ACID WASTE AND DOMESTIC WATER PIPING FROM WALL TO EYEWASH AND CUT AND CAP PIPES IN WALL. VERIFY LOCATION, SIZE, AND CONDITION OF ALL EXISTING ROUGH-INS

3. DEMO AND REMOVE GAS TURRET. DISCONNECT AND CUTBACK GAS PIPING TO WALL, CAP PIPE AND PREPARE FOR RECONNECTION.


H2M architects + engineers
1133 Westchester Avenue, Suite N-210
White Plains, NY 10605
914.358.5623 • www.h2m.com
NY Architecture & Landscape Architecture: No Certificate Required
NY Engineering Certificate of Authorization No.: 0018178


CONSULTANTS:

| MARK | DATE | DESCRIPTION |
|---|---|---|
| | | |

STATE OF NEW YORK · JONATHAN RICHARD MURATORE · LICENSED PROFESSIONAL ENGINEER · 096440-1

10/31/2027
Exp. Date

JONATHAN R. MURATORE, P.E.
NY PROFESSIONAL ENGINEER Lic. No. 096440

"IN ACCORDANCE WITH ARTICLE 145, SECTION 7209 OF THE NYS EDUCATION LAW, ALTERATION OF THIS DOCUMENT EXCEPT BY A LICENSED PROFESSIONAL IS ILLEGAL."

| DESIGNED BY: | DRAWN BY: | CHECKED BY: | REVIEWED BY: |
|---|---|---|---|
| P. ANGELONE | P. ANGELONE | J. MURATORE | J. MURATORE |

| PROJECT No: | DATE: | SCALE: |
|---|---|---|
| SMSD2508 | OCTOBER 2026 | AS SHOWN |

CLIENT

**SOMERS CENTRAL SCHOOL DISTRICT**

**VARIOUS UPGRADES AT SOMERS HIGH SCHOOL**

**120 PRIMROSE ST.**
**LINCOLNDALE, NY 10540**

**SED #: 66-21-01-06-0-003-023**

CONTRACT

**CONTRACT P**
**PLUMBING CONSTRUCTION**

STATUS

**FOR BID**


SHEET TITLE

**PLUMBING ENLARGEMENT PLANS**


DRAWING No.

**HS-P 200.00**


C:\Users\pangelone\Documents_Revit Backup\SMSD2508_Central25_M_pangeloneQFV6V.rvt
10/29/2026 3:56:39 PM

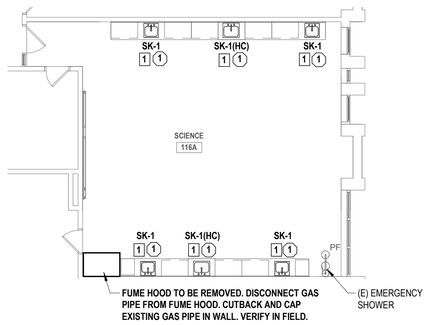



## 1 PLUMBING SCIENCE ROOM 116A ENLARGEMENT PLAN
SCALE: 1/8" = 1'-0"

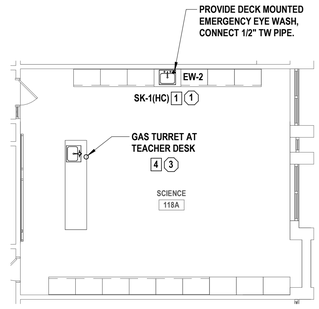



## 2 PLUMBING SCIENCE ROOM 118A ENLARGEMENT PLAN
SCALE: 1/8" = 1'-0"

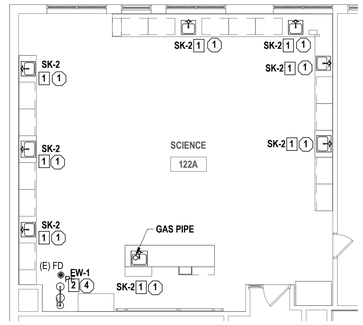


## 3 PLUMBING SCIENCE ROOM 122A ENLARGEMENT PLAN
SCALE: 1/8" = 1'-0"

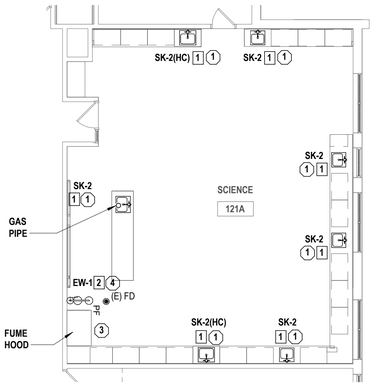


## 4 PLUMBING SCIENCE ROOM 121A ENLARGEMENT PLAN
SCALE: 1/8" = 1'-0"

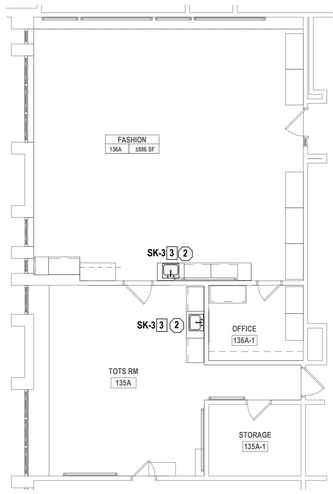


## 5 PLUMBING ROOM 135A AND 136A ENLARGEMENT PLAN
SCALE: 1/8" = 1'-0"

## DEMOLITION NOTES

GENERAL

1. PRIOR TO PROPOSAL SUBMISSION, THE CONTRACTOR SHALL VISIT THE SITE TO REVIEW THE EXISTING CONDITIONS ASSOCIATED WITH THE SCOPE OF WORK TO ASCERTAIN THE DIFFICULTIES WHICH WILL AFFECT THE EXECUTION OF THE WORK INCLUDING THE PIPING ACCESS.
2. SUBMISSION OF A PROPOSAL WILL BE CONSTRUED AS EVIDENCE THAT THE ABOVE SITE EXAMINATION HAS BEEN MADE AND LATER CLAIMS WILL NOT BE RECOGNIZED FOR EXTRA LABOR, EQUIPMENT OR MATERIALS REQUIRED BECAUSE OF DIFFICULTIES ENCOUNTERED WHICH COULD HAVE BEEN FORESEEN HAD SUCH AN EXAMINATION BEEN MADE.
3. ALL DEMOLITION WORK SHALL BE IN COMPLIANCE WITH ALL FEDERAL AND NEW YORK STATE APPLICABLE BUILDING AND LIFE AND SAFETY REGULATIONS.
4. DEMOLITION WORK SHALL INCLUDE ALL MATERIALS, LABOR, EXTENSIONS, CONNECTIONS, CUTTING, REPAIRING, ADAPTING AND OTHER PLUMBING WORK REQUIRED TO MAINTAIN SERVICE IF REQUIRED. COORDINATE THE EXTENT OF DEMOLITION WORK WITH THE ARCHITECT AD BUILDING OWNER.
5. THE CONTRACTOR SHALL REMOVE AND DISPOSE OF ALL CONSTRUCTION DEBRIS AND UNWANTED MATERIAL OFF SITE IN ACCORDANCE WITH CONTRACT SPECIFICATIONS. COORDINATE WITH OWNER FOR ANY EQUIPMENT OR FIXTURES TO BE KEPT ON SITE.
6. THE CONTRACTOR SHALL TAKE CARE NOT TO DAMAGE ADJOINING SURFACES OUTSIDE THE CONTRACT AREA. THE CONTRACTOR SHALL BE RESPONSIBLE TO RESTORE ALL EXISTING CONDITION SURFACES DAMAGED DURING CONSTRUCTION INCLUDING PATCHING AND PAINTING AS REQUIRED AND DEEMED NECESSARY BY THE ARCHITECT.
7. ALL EXISTING WORK REQUIRED TO REMAIN BUT INTERFERING WITH PROPOSED NEW PLUMBING (AS WELL AS ELECTRICAL, MECHANICAL AND GENERAL CONSTRUCTION WORK) SHALL BE RELOCATED AND RECONNECTED USING MATERIALS CONFORMING TO STANDARDS OF THIS CONTRACT.

PIPING SCOPE OF WORK

1. REMOVE ALL ABANDONED BASE BUILDING PIPING BACK TO THE EXISTING WET COLUMNS OR SHAFTS, OR AS NOTED ON DRAWINGS.
2. IF THE BUILDING IS TO REMAIN OPERATIONAL, CONTRACTOR SHALL COORDINATE WITH THE BUILDING OWNER ON TIMING OF WORK AND TO PROVIDE A MINIMUM OF 48-HOURS IN ADVANCE.
3. PROVIDE ADDITIONAL SUPPORT FOR ALL EXISTING PIPING TO REMAIN WHICH ARE AFFECTED BY DEMOLITION OF EXISTING CEILING AND PARTITIONS.

PLUMBING FIXTURE SCOPE OF WORK

1. ALL FIXTURES INDICATED ON THE PLANS DESIGNATED FOR REMOVAL OR REPLACEMENT SHALL BE COMPLETELY REMOVED AND DISPOSED OF. SCOPE TO INCLUDE ALL PLUMBING TO FIXTURES INCLUDING SINKS, FAUCETS, FLOOR DRAINS, STOP VALVES AND ALL DEVICES USED TO SECURE THESE FIXTURES IN PLACE.
2. PRIOR TO THE REMOVAL OF FIXTURES, THE CONTRACTOR SHALL MAKE ALL NECESSARY DISCONNECTS AND WORK REQUIRES TO ACCESS THE PIPING WITHIN CHASES AND WALLS. THE CONTRACTORS SHALL SHUT WATER OFF TO THE FIXTURES AND REPLACE ANY DAMAGED VALVES WITHIN THE SCOPE OF WORK AREA.
3. FLUSH AND SNAKE ALL SANITARY/WASTE LINES BACK TO THEIR ASSOCIATED RISERS PRIOR TO THE START OF WORK.

## [X] KEYED PLUMBING CONSTRUCTION NOTES

1. INSTALL NEW LAB SINK AND FAUCET. INSTALL NEW COLD WATER STOP VALVE. CONNECT NEW 1/2" COLD WATER PIPING FROM EXISTING CAPPED COLD WATER PIPING. CONNECT NEW 2" ACID WASTE PIPING TO EXISTING CAPPED ACID WASTE PIPING. CONNECT NEW 1/2" GAS TO EXISTING CAPPED GAS PIPE IN WALL. MODIFY PIPING AS NEEDED.

2. INSTALL NEW EMERGENCY SHOWER AND EYE WASH COMBO STATION. CONNECT NEW 1" COLD WATER AND 1" HW TO THE EXISTING CAPPED COLD AND HOT WATER PIPE AND CONNECT COLD AND HOT WATER PIPING TO NEW THERMOSTATIC MIXING VALVE. CONNECT NEW 2" ACID WASTE PIPE TO THE EXISTING CAPPED 2" ACID WASTE PIPE. MODIFY PIPING AS NEEDED.

3. INSTALL NEW SINK AND FAUCET. CONNECT NEW 1/2" COLD AND HOT WATER TO EXISTING CAPPED COLD AND HOT WATER PIPE IN WALL AND INSTALL NEW COLD AND HOT WATER STOP VALVES. CONNECT NEW 1-1/2" SANITARY PIPING TO EXISTING 1-1/2" SANITARY PIPING IN WALL. MODIFY PIPING AS NEEDED.

## (X) KEYED PLUMBING DEMOLITION NOTES

1. DISCONNECT AND REMOVE ACID WASTE, GAS, HOT WATER AND COLD WATER PIPING FROM EXISTING PIPING IN CASEWORK BELOW SINK. CUT BACK AND TEMPORARILY CAP PIPING IN WALL AND PREPARE FOR RECONNECTION. VERIFY LOCATION, SIZE, AND CONDITION OF ALL EXISTING ROUGH-INS.

2. DISCONNECT AND REMOVE SANITARY, HOT, AND COLD WATER PIPING FROM EXISTING PIPING IN WALL TO SINK. TEMPORARILY CAP PIPE AND PREPARE FOR RECONNECTION. VERIFY LOCATION, SIZE, AND CONDITION OF ALL EXISTING ROUGH-INS.

3. DISCONNECT ALL PLUMBING PIPING FROM FUME HOOD (DOMESTIC, GAS, SANITARY) AND CUTBACK AND CAP PIPING. PREPARE PIPING FOR RECONNECTION TO NEW FUME HOOD. VERIFY LOCATION, SIZE, AND CONDITION OF ALL EXISTING ROUGH-INS

4. DISCONNECT AND REMOVE ACID WASTE, COLD AND HOT WATER PIPING FROM WALL TO EMERGENCY SHOWER. TEMPORARILY CAP PIPES AND PREPARE FOR RECONNECTION. VERIFY LOCATION, SIZE, AND CONDITION OF ALL EXISTING ROUGH-INS

H2M architects + engineers
1133 Westchester Avenue, Suite N-210
White Plains, NY 10605
914.358.5623 • www.h2m.com
NY Architecture & Landscape Architecture: No Certificate Required
NY Engineering Certificate of Authorization No.: 0018178

CONSULTANTS:

| MARK | DATE | DESCRIPTION |
|---|---|---|
| | | |

STATE OF NEW YORK · JONATHAN RICHARD MURATORE · LICENSED PROFESSIONAL ENGINEER · 096440-1

10/31/2027
JONATHAN R. MURATORE, P.E.
Exp. Date
NY PROFESSIONAL ENGINEER Lic. No. 096440
"IN ACCORDANCE WITH ARTICLE 145, SECTION 7209 OF THE NYS EDUCATION LAW, ALTERATION OF THIS DOCUMENT EXCEPT BY A LICENSED PROFESSIONAL IS ILLEGAL."

| DESIGNED BY: | DRAWN BY: | CHECKED BY: | REVIEWED BY: |
|---|---|---|---|
| P. ANGELONE | P. ANGELONE | J. MURATORE | J. MURATORE |

| PROJECT No: | DATE: | SCALE: |
|---|---|---|
| SMSD2508 | OCTOBER 2026 | AS SHOWN |

CLIENT
**SOMERS CENTRAL SCHOOL DISTRICT**

**VARIOUS UPGRADES AT SOMERS HIGH SCHOOL**

**120 PRIMROSE ST.**
**LINCOLNDALE, NY 10540**

**SED #: 66-21-01-06-0-003-023**


CONTRACT
**CONTRACT P**
**PLUMBING CONSTRUCTION**

STATUS
**FOR BID**

SHEET TITLE
**PLUMBING ENLARGEMENT PLANS**


DRAWING No.
**HS-P 201.00**

C:\Users\jangelone\Documents_Revit Backup\SMSD2508_Central25_M_jangelonePDFV3V.rvt
10/29/2026 3:55:39 PM

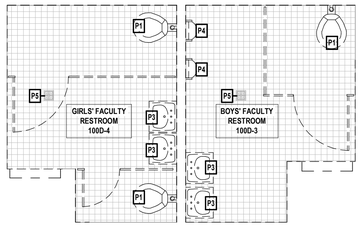


1 **BOYS' AND GIRLS' RESTROOMS - EXSITING CONDITIONS**
SCALE: 1/4" = 1'-0"

PROJECT NORTH

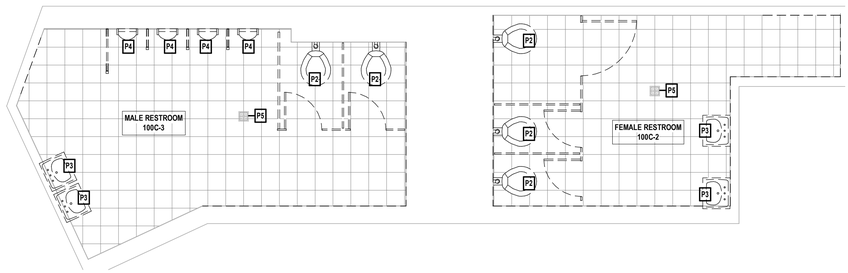


2 **AUDITORIUM RESTROOMS - DEMOLITION PLAN**
SCALE: 1/4" = 1'-0"

PROJECT NORTH

## GENERAL DEMOLITION NOTES


1. ALL DEMOLITION WORK SHALL BE IN COMPLIANCE WITH ALL FEDERAL AND NEW YORK STATE APPLICABLE BUILDING AND LIFE AND SAFETY REGULATIONS.
2. THE CONTRACTOR SHALL TAKE CARE NOT TO DAMAGE ADJOINING SURFACES AND FINISHES OUTSIDE THE CONTRACT AREA OR SCOPE OF WORK. THE CONTRACTOR SHALL BE RESPONSIBLE TO RESTORE EXISTING CONDITIONS AND/OR FINISHES DAMAGED DURING CONSTRUCTION INCLUDING PATCHING AND PAINTING DEEMED NECESSARY BY THE ARCHITECT AT NO ADDITIONAL COST TO THE OWNER.
3. THE CONTRACTOR SHALL TAKE CARE AS TO ADEQUATELY PROTECT ALL ADJOINING CLASSROOMS, CLOSETS, CORRIDORS, CRITICAL BARRIERS (DUCTS, VENTS, ETC.), AND OTHER SPACES FROM DUST AND DEBRIS DURING THE DEMOLITION AND INSTALLATION OF THE NEW WORK. THE CONTRACTOR SHALL BE RESPONSIBLE TO WIPE DOWN AND CLEAN ALL AFFECTED ROOMS UPON COMPLETION OF THE PROJECT.
4. CONTRACTORS SITE ACCESS AND BUILDING ENTRY POINT SHALL BE AS PER DRAWING HS-G 000.00 AND VERIFIED BY OWNER. THE CONTRACTOR SHALL ADEQUATELY PROTECT THE WALLS, FLOOR, AND FINISHES WITHIN STAIRWELLS AND ALL OTHER AREAS USED FOR ACCESS TO CONTRACT AREAS FROM DAMAGE DURING THE PROJECT DURATION. THE CONTRACTOR SHALL BE RESPONSIBLE TO PATCH & RESTORE ALL SURFACES DAMAGED DURING CONSTRUCTION TO THE SATISFACTION OF THE ARCHITECT AT NO ADDITIONAL COST TO THE OWNER.
5. THE CONTRACTOR SHALL REMOVE AND DISPOSE OF ALL CONSTRUCTION DEBRIS AND UNWANTED MATERIAL OFF SITE IN ACCORDANCE WITH CONTRACT SPECIFICATIONS.
6. THE CONTRACTOR SHALL NOTIFY THE ARCHITECT OF ANY DEFECTIVE OR NON-WORKING EQUIPMENT PRIOR TO WORK STARTING AND FOLLOWING INSTALLATION OF NEW FINISHES VERIFY ALL ITEMS ARE IN PROPER WORKING ORDER UPON COMPLETION.
7. THE CONTRACTOR SHALL REVIEW SCOPE OF DEMOLITION WORK WITH OWNER AND COORDINATE WHICH ITEMS WILL BE REMOVED CAREFULLY AND RETURNED TO DISTRICT.
8. CONTRACTOR SHALL COORDINATE WITH THE DISTRICT TO DISCONNECT, REMOVE, AND STORE ALL REMOVABLE EQUIPMENT (INCLUDING CASEWORK, DESKS, CHAIRS, ETC.) TO PERFORM ALL REQUIRED DEMOLITION. UPON COMPLETION, CONTRACTOR SHALL REINSTALL ALL EQUIPMENT AND ENSURE PROPER WORKING CONDITION. CLEAN ALL SURFACES PRIOR TO SUBSTANTIAL COMPLETION.
9. PROTECTING EXISTING CEILING LIGHTING FIXTURES, INCLUDING, BUT NOT LIMITED TO THE FIXTURE, TRIM, SUPPORTS, AND ALL DEVICES USED TO SECURE THE LIGHTING IN PLACE.

## DEMOLITION NOTES - CONTRACT P

| | | |
|---|---|---|
| P1 | FLOOR MOUNTED TOILET | REMOVE AND DISPOSE OF EXISTING TOILET. |
| P2 | WALL HUNG TOILET | REMOVE AND DISPOSE OF EXISTING TOILET AND CARRIER ARMS. |
| P3 | WALL HUNG SINGLE SINK | REMOVE AND DISPOSE OF EXISTING SINK AND CARRIER ARMS. |
| P4 | WALL HUNG URINAL | REMOVE AND DISPOSE OF EXISTING URINAL. |
| P5 | FLOOR DRAIN COVER | REMOVE AND DISPOSE OF EXISTING FLOOR DRAIN COVER. |

KEY PLAN LEGEND

ALTERATION LEVEL 1 AREAS OF WORK

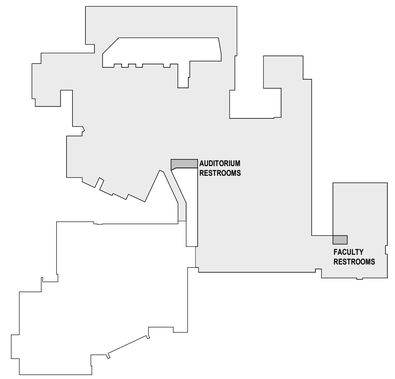


3 **KEY PLAN - LEVEL 1**
SCALE: 1" = 100'-0"

PROJECT NORTH

H2M architects + engineers
1133 Westchester Avenue, Suite N-210
White Plains, NY 10605
914.358.5623 • www.h2m.com
NY Architecture & Landscape Architecture: No Certificate Required
NY Engineering Certificate of Authorization No.: 0018178

CONSULTANTS:

| MARK | DATE | DESCRIPTION |
|---|---|---|
| | | |

STATE OF NEW YORK · JONATHAN RICHARD MURATORE · LICENSED PROFESSIONAL ENGINEER · 096440-1

10/31/2027
JONATHAN R. MURATORE, P.E. Exp. Date
NY PROFESSIONAL ENGINEER Lic. No. 096440

"IN ACCORDANCE WITH ARTICLE 145, SECTION 7209 OF THE NYS EDUCATION LAW, ALTERATION OF THIS DOCUMENT EXCEPT BY A LICENSED PROFESSIONAL IS ILLEGAL."

| DESIGNED BY: | DRAWN BY: | CHECKED BY: | REVIEWED BY: |
|---|---|---|---|
| P. ANGELONE | P. ANGELONE | J. MURATORE | J. MURATORE |

| PROJECT No: | DATE: | SCALE: |
|---|---|---|
| SMSD2508 | OCTOBER 2026 | AS SHOWN |

CLIENT

**SOMERS CENTRAL SCHOOL DISTRICT**

**VARIOUS UPGRADES AT SOMERS HIGH SCHOOL**

**120 PRIMROSE ST**
**LINCOLNDALE, NY 10540**

**SED #: 66-21-01-06-0-003-023**

CONTRACT

**CONTRACT P**
**PLUMBING CONSTRUCTION**

STATUS

**FOR BID**

SHEET TITLE

**RESTROOM UPGRADES DEMOLITION PLANS**


DRAWING No.

**HS-PD 430.00**


10/29/2026 1:28:04 PM
\\h2m.com\shares\Projects\SI\SMSD (Somers School District)\SMSD2508 (SHS Phase 2-Various Upgrades)\02-BIM-CADD\Con-Docs\12 Plumbing\Bathroom Upgrades\SMSD2508_Bathroom Upgrades_P.rvt

## PLUMBING FIXTURE SCHEDULE

| FIXTURE TAG | DESCRIPTION | MAX... | MINIMUM CONNECTION SIZES | | | | | | | SPECIFICATION | REMARKS |
|---|---|---|---|---|---|---|---|---|---|---|---|
| | | | COLD WATER | | HOT WATER | | DRAIN | | | | |
| | | MAX FLOW | SIZE | WFU | SIZE | WFU | SIZE | DFU | VENT | | |
| LV-01 | LAVATORY - WALL MOUNT - ADA COMPLIANT - CENTER HOLE - SENSOR FAUCET | 0.5 GPM | 1/2" | 0.5 | 1/2" | 0.5 | 1-1/2" | 1 | 1-1/2" | SINK: VITREOUS CHINA DROP-IN, SELF-RIMMING, SINGLE HOLE., ASME A112.19.2, FRONT OVERFLOW.<br>FAUCET: DECK MOUNTED, ADA COMPLIANT, INTEGRATED SIDE MIXER, VANDAL RESISTANT, CHROME, GRID STRAINER, WITH 0.5 GPM AERATOR. COMPLIES WITH ASME A112.18.1 AND NSF 372. | PROVIDE BRASS ANGLE STOP VALVES WITH FLEXIBLE STAINLESS STEEL SUPPLIES, AND 1-1/2" BRASS P-TRAP. PROVIDE CARRIER SUPPORT WATTS WCA-411 OR APPROVED EQUAL. HOT WATER SHALL NOT EXCEED 105°F. INSULATE ALL EXPOSED DRAIN AND SUPPLY PIPING WITH TRUBRO LAVGUARD FOR HC... |
| WC-01 | WATER CLOSET - FLOOR MOUNTED - ADA COMPLIANT - TOP SPUD | 1.28 GPF | 1" | 10 | --- | --- | 3" | 4 | 2" | TOILET: VITREOUS CHINA, ELONGATED, ADA HEIGHT, FLOOR MOUNTED, ASME A112.19.2. PROVIDE TOILET SEAT CHURCH 295CT OR APPROVED EQUAL. MINIMUM OF 25 PSI.<br>FLUSH VALVE: EXPOSED SENSOR FLUSHOMETER, POLISHED CHROME, ADA COMPLIANT, VANDAL RESISTANT. COMPLIES WITH ASSE 1037. PROVIDE REQUIRED BATTERIES AND NO PIPE SEALANT ALLOWED. | COORDINATE GRAB BAR HEIGHT WITH FLUSH VALVE. |
| WC-02 | WATER CLOSET - WALL MOUNTED - ADA COMPLIANT - TOP SPUD | 1.28 GPF | 1" | 10 | --- | --- | 3" | 4 | 2" | TOILET: VITREOUS CHINA, ELONGATED, ADA HEIGHT, WALL MOUNTED, ASME A112.19.2. PROVIDE TOILET SEAT CHURCH 295CT OR APPROVED EQUAL. MINIMUM OF 25 PSI.<br>FLUSH VALVE: EXPOSED SENSOR FLUSHOMETER, POLISHED CHROME, ADA COMPLIANT, VANDAL RESISTANT. COMPLIES WITH ASSE 1037. PROVIDE REQUIRED BATTERIES AND NO PIPE SEALANT ALLOWED. | PROVIDE CARRIER SUPPORT WATTS ISCA SERIES OR APPROVED EQUAL. SEE PLANS FOR SPECIFIC CARRIER ORIENTATION. COORDINATE GRAB BAR HEIGHT WITH FLUSH VALVE. |
| UR-01 | URINAL - ADA COMPLIANT - TOP SPUD | 0.125 GPF | 3/4" | 5 | --- | --- | 2" | 4 | 1-1/2" | URINAL: VITREOUS CHINA, ADA HEIGHT, WALL MOUNTED, ASME A112.19.2.<br>FLUSH VALVE: EXPOSED SENSOR FLUSHOMETER, POLISHED CHROME, ADA COMPLIANT, VANDAL RESISTANT. COMPLIES WITH ASSE 1037. PROVIDE REQUIRED BATTERIES AND NO PIPE SEALANT ALLOWED. | PROVIDE CARRIER SUPPORT WATTS CA-311 OR APPROVED EQUAL. |

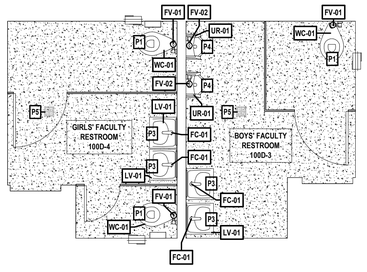


1 **FACULTY RESTROOMS - PROPOSED CONDITIONS**
SCALE: 1/4" = 1'-0"

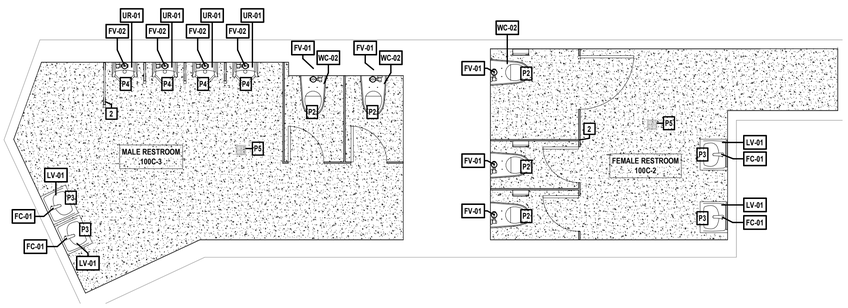


2 **AUDITORIUM RESTROOMS - PROPOSED CONDITIONS**
SCALE: 1/4" = 1'-0"

## FIXTURE SCHEDULE

| FIXTURE NO. | NAME | BRAND | MODEL # | QUANTITY | ADA |
|---|---|---|---|---|---|
| FC-01 | FAUCET | Sloan Valve | EAF-150 | 8 | |
| FV-01 | FLUSHOMETER - TOILET | Sloan Valve | G2-8111 | 8 | |
| FV-02 | FLUSHOMETER - URINAL | Sloan Valve | G2-8186 | 6 | |
| LV-01 | LAVATORY SINGLE WALL HUNG | Sloan Valve | SS-3103 | 8 | Yes |
| UR-01 | URINAL WALL HUNG | SLOAN VALVE | SU-1009 | 6 | Yes |
| WC-01 | TOILET FLOOR MOUNTED | SLOAN VALVE | ST-2009 | 3 | |
| WC-02 | WC WALL HUNG | SLOAN VALVE | ST-2459 | 5 | No |

## GENERAL CONSTRUCTION NOTES


1. TOILET ROOM DIMENSIONS ARE APPROXIMATE. CONTRACTOR SHALL FIELD VERIFY ALL DIMENSIONS FOR QUANTITY TAKEOFFS AND FABRICATION OF MATERIALS.
2. VERIFY EXACT LAYOUT COMPATIBILITY WITH ALL EXISTING CONDITIONS BEFORE BEGINNING WORK.
3. PLUMBING CONTRACTOR SHALL ADJUST LOCATIONS OF WATER SUPPLIES AND WASTE AS REQUIRED FOR NEW FIXTURES.
4. ALL WORK SHALL BE IN COMPLIANCE WITH ALL FEDERAL AND NEW YORK STATE APPLICABLE BUILDING AND LIFE AND SAFETY REGULATIONS.
5. CONTRACTOR SHALL INSTALL WALL TILES SO THAT THEY ARE VERTICALLY PLUMB WITHIN 1/8" FROM THE FACE OF THE BASE TILE TO THE FACE OF THE UPPERMOST TILE.
6. REPAIR, RESTORE, AND REFINISH TO ORIGINAL APPEARANCE ALL WALL AND CEILING FINISHES THAT WERE DISTURBED IN THE COMPLETION OF THE WORK.
7. PROVIDE AND TURN OVER TO THE SCHOOL DISTRICT ALL EXTRA MAINTENANCE MATERIALS IN THE QUANTITIES INDICATED WITHIN THE SPECIFICATIONS.
8. PRIOR TO BEGINNING INSTALLING NEW CEILINGS, THE CONTRACTOR SHALL DETERMINE THE SET-OUT POINT AND REVIEW WITH THE ARCHITECT. THE INTENT IS TO HAVE FULL TILES CENTERED BETWEEN WALLS EACH DIRECTION. CUT TILES WILL ONLY BE USED ALONG THE PERIMETER OF THE NEW SPACE WITH A MINIMUM DIMENSION OF FOUR (4) INCHES IN ANY DIRECTION.
9. VERIFY LOCATION OF ALL ACCESSORIES PRIOR TO INSTALLATION WITH OWNER & ARCHITECT

## CONSTRUCTION NOTES - CONTRACT P

| | | |
|---|---|---|
| P1 | FLOOR MOUNTED TOILET | PROVIDE NEW FLOOR MOUNTED TOILET WITH FLUSH SENSOR. INSTALL 1-INCH COLD WATER, 3-INCH SANITARY, AND 2-INCH VENT TO TOILET WITH WAX SEAL AND SEALANT. |
| P2 | WALL MOUNTED TOILET | PROVIDE NEW WALL MOUNTED TOILET WITH FLUSH SENSOR. INSTALL 1-INCH COLD WATER, 3-INCH SANITARY, AND 2-INCH VENT TO TOILET WITH WAX SEAL AND SEALANT. |
| P3 | WALL HUNG LAVATORY | PROVIDE NEW SINGLE LAVATORY WITH FAUCET AND SOAP DISPENSER. INSTALL 1/2-INCH COLD AND HOT WATER TO FAUCET WITH NEW STOP VALVES AND STAINLESS STEEL FLEXIBLE HOSES. INSTALL 1-1/2-INCH SANITARY AND VENT TO SINK. ADA INSTALLATIONS SHALL INCLUDE INSULATION AROUND THE DRAIN AND SUPPLY PIPING IN EXPOSED PIPING APPLICATIONS BELOW SINK. PROVIDE TEMPERATURE LIMITING DEVICE FOR ON THE HOT WATER LINE TO ALL HAND SINKS AND SET AT 105 DEGREE F. PROVIDE SUPPORT CARRIER AND MOUNT AS PER THE SPECIFICATIONS. |
| P4 | WALL MOUNTED URINAL | PROVIDE NEW WALL MOUNTED URINAL. INSTALL 3/4-INCH COLD WATER, 1-1/2-INCH SANITARY AND 1-1/2-INCH VENT TO URINAL. FOR WALL MOUNTED FIXTURE, PROVIDE SUPPORT CARRIER AND MOUNT AS PER THE SPECIFICATIONS. |
| P5 | FLOOR DRAIN | PROVIDE AND INSTALL NEW FLOOR DRAIN COVER PLATE. |

KEY PLAN LEGEND

ALTERATION LEVEL 1 AREAS OF WORK

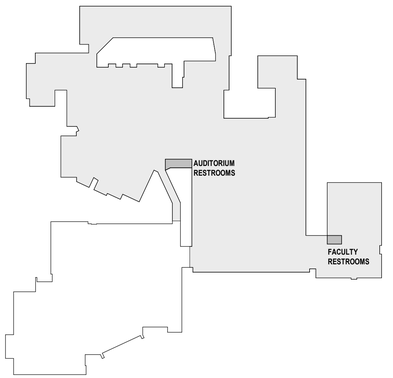


3 **KEY PLAN - LEVEL 1**
SCALE: 1" = 100'-0"


H 2 M architects + engineers

1133 Westchester Avenue, Suite N-210
White Plains, NY 10605
914.358.5623 • www.h2m.com
NY Architecture & Landscape Architecture: No Certificate Required
NY Engineering Certificate of Authorization No.: 0018178


CONSULTANTS:

| MARK | DATE | DESCRIPTION |
|---|---|---|
| | | |

STATE OF NEW YORK — JONATHAN RICHARD MURATORE — LICENSED PROFESSIONAL ENGINEER — 096440-1

10/31/2027
JONATHAN R. MURATORE, P.E. — Exp. Date
NY PROFESSIONAL ENGINEER Lic. No. 096440

"IN ACCORDANCE WITH ARTICLE 145, SECTION 7209 OF THE NYS EDUCATION LAW, ALTERATION OF THIS DOCUMENT EXCEPT BY A LICENSED PROFESSIONAL IS ILLEGAL."

| DESIGNED BY: | DRAWN BY: | CHECKED BY: | REVIEWED BY: |
|---|---|---|---|
| P. ANGELONE | P. ANGELONE | J. MURATORE | J. MURATORE |

| PROJECT No: | DATE: | SCALE: |
|---|---|---|
| SMSD2508 | OCTOBER 2026 | AS SHOWN |

CLIENT

**SOMERS CENTRAL SCHOOL DISTRICT**

**VARIOUS UPGRADES AT SOMERS HIGH SCHOOL**

**120 PRIMROSE ST**
**LINCOLNDALE, NY 10540**

**SED #: 66-21-01-06-0-003-023**

CONTRACT
**CONTRACT P**
**PLUMBING CONSTRUCTION**

STATUS
**FOR BID**

SHEET TITLE
**RESTROOM UPGRADES PROPOSED PLANS**

DRAWING No.
**HS-P 430.00**


\\h2m.com\shares\Projects\SI\SMSD (Somers School District)\SMSD2508 (SHS Phase 2-Various Upgrades)\02-BIM-CADD\Con-Docs\12 Plumbing\Bathroom Upgrades-SMSD2508_Bathroom Upgrades_P.rvt
10/29/2026 1:28:04 PM

## PLUMBING FIXTURE SCHEDULE

| FIXTURE TAG | DESCRIPTION | BASIS OF DESIGN | | | | | | MINIMUM CONNECTION SIZES | | | | | | | SPECIFICATION | REMARKS |
|---|---|---|---|---|---|---|---|---|---|---|---|---|---|---|---|---|
| | | MAKE | MODEL | TRIM / FAUCET | | | | COLD WATER | | HOT WATER | | DRAIN | | VENT | | |
| | | | | MAKE | MODEL | OPERATION | MAX FLOW | SIZE | WFU | SIZE | WFU | SIZE | DFU | | | |
| SK-1 | LAB SINK - CW & HW | PROVIDED BY CONTRACTOR G | | WATERSAVER | L412VB-BH | MANUAL | 1.5 GPM | 1/2" | 1 | 1/2" | 1 | 1-1/2" | 2 | 1-1/2" | SINK: DROP IN, BLACK EPOXY RESIN, CENTER DRAIN.<br>FAUCET: POLISHED CHROME WITH WRIST BLADE HANDLE, 6" GOOSENECK SPOUT, COLD WATER AND HOT WATER CONNECTIONS, IN-LINE VACUUM BREAKER. COMPLIES WITH ASME A112.18.1. | PROVIDE BRASS ANGLE STOP VALVES WITH FLEXIBLE STAINLESS STEEL SUPPLIES, AND 1-1/2" BRASS P-TRAP. |
| SK-1 (HC) | LAB SINK - CW & HW - ADA | PROVIDED BY CONTRACTOR G | | WATERSAVER | L412VB-BH | MANUAL | 1.5 GPM | 1/2" | 1 | 1/2" | 1 | 1-1/2" | 2 | 1-1/2" | SINK: DROP IN, BLACK EPOXY RESIN, CENTER DRAIN, ADA COMPLIANT.<br>FAUCET: POLISHED CHROME WITH WRIST BLADE HANDLE, 6" GOOSENECK SPOUT, COLD WATER AND HOT WATER CONNECTIONS, IN-LINE VACUUM BREAKER. COMPLIES WITH ASME A112.18.1. | PROVIDE BRASS ANGLE STOP VALVES WITH FLEXIBLE STAINLESS STEEL SUPPLIES, AND 1-1/2" BRASS P-TRAP. |
| SK-2 | LAB SINK - CW, HW, GAS | PROVIDED BY CONTRACTOR G | | WATERSAVER | VR5800-110WSA | MANUAL | 1.5 GPM | 1/2" | 1 | 1/2" | 1 | 1-1/2" | 2 | 1-1/2" | SINK: DROP IN, BLACK EPOXY RESIN, CENTER DRAIN, ADA COMPLIANT.<br>FAUCET: POLISHED CHROME WITH FOUR ARM HANDLE, HIGH ARCH SPOUT, COLD WATER - HOT WATER - AND GAS | PROVIDE BRASS ANGLE STOP VALVES WITH FLEXIBLE STAINLESS STEEL SUPPLIES, AND 1-1/2" BRASS P-TRAP. |
| SK-3 | SINK - DROP IN - ADA-<br>22" x 19.5" x 7.625" | ELKAY | LR2219 | ELKAY | LKD2445BH | MANUAL | 2.2 GPM | 1/2" | 1.5 | 1/2" | 1.5 | 1-1/2" | 2 | 1-1/2" | SINK: DROP IN, 18-GAUGE STAINLESS STEEL SINK WITH SATIN FINISH, AND GRID STRAINER. COMPLIES WITH ASME A112.19.3.<br>FAUCET: POLISHED CHROME WITH 4" BLADE HANDLES, HIGH ARCH SPOUT, 2.2 GPM AT 60 PSIG. COMPLIES WITH NSF 61, CONNECTIONS. COMPLIES WITH ASME A112.18.1. | PROVIDE BRASS ANGLE STOP VALVES WITH FLEXIBLE STAINLESS STEEL SUPPLIES, AND 1-1/2" BRASS P-TRAP. |
| EW-1 | EMERGENCY EYE WASH AND SHOWER COMBINATION | WATERSAVER | SS902 | - | - | MANUAL | 20 GPM | 1-1/4" | 3 | 1-1/4" | 3 | 1-1/2" | 2 | 1-1/2" | COMBINATION EYEWASH AND SHOWER SAFETY STATION. STAINLESS STEEL EYEWASH BOWL AND ORANGE ABS PLASTIC SHOWER HEAD. SCHEDULE 40 GALVANIZED STEEL PIPE AND FITTINGS W/ ORANGE PIPE COVERS. FLOW: 20 GPM FLOW CONTROL SHOWER HEAD AND 3 GPM FLOW CONTROL EYEWASH STATION. | PROVIDE THERMOSTATIC MIXING VALVE TO DELIVER TEPID WATER - WATERSAVER MODEL TM6040 AND PROVIDE ANSI-COMPLIANT IDENTIFICATION SIGN. |
| EW-2 | EMERGENCY EYE WASH - DECK MOUNTED | WATERSAVER | EW1022BP | - | - | MANUAL | 13 GPM | 3/4" | - | 3/4" | - | - | - | - | DECK MOUNTED EYEWASH, IN-LINE DUAL CHECK BACKFLOW PREVENTER INSTALLED ON INLET OF HOSE, THERMOSTATIC MIXING VALVE, COMPLIES WITH ANSI Z358.1. | PROVIDE THERMOSTATIC MIXING VALVE TO DELIVER TEPID WATER - WATERSAVER MODEL TM6020 AND PROVIDE ANSI-COMPLIANT IDENTIFICATION SIGN. |
| GA-1 | GAS TURRET - DECK MOUNTED - DOUBLE INLET - ADA | WATERSAVER | L4100-131WSA | - | - | MANUAL | 13 GPM | 3/4" | - | 3/4" | - | - | - | - | DECK MOUNTED LABORATORY TURRET BASE WITH QUARTER TURN BALL VALVE, 2 VALVES AT 90 DEGREES. | PROVIDE THERMOSTATIC MIXING VALVE TO DELIVER TEPID WATER - WATERSAVER MODEL TM6020 AND PROVIDE ANSI-COMPLIANT IDENTIFICATION SIGN. |

NOTES:


*HC REPRESENTS HANDICAPPED PLUMBING FIXTURE, OR ADA. REFER TO ARCHITECTURAL PLANS FOR MOUNTING HEIGHTS FOR ACCESSIBLE FIXTURES

### HANGER SPACING

| PIPING MATERIAL | MAX. HORIZONTAL (FT) | MAX. VERTICAL (FT) |
|---|---|---|
| POLYETHYLENE | 2.67 | 4 |
| PEX | 2.67 | 10 |
| CPVC 1" OR SMALLER | 3 | 10 |
| ABS/PVC/CPVC (>1") | 4 | 10 |
| CAST-IRON | 5 | 15 |
| COPPER (<1-1/2) | 6 | 10 |
| COPPER (≥ 1-1/2")/BRASS) | 10 | 10 |
| STEEL | 12 | 15 |

### HANGER ROD SCHEDULE

| PIPE SIZE | ROD SIZE (DIA.) | PIPE SIZE | ROD SIZE (DIA.) |
|---|---|---|---|
| ≤ 2" | 3/8" | 4" THRU 5" | 5/8" |
| 2 1/2" THRU 3 1/2" | 1/2" | 6" THRU 8" | 3/4" |

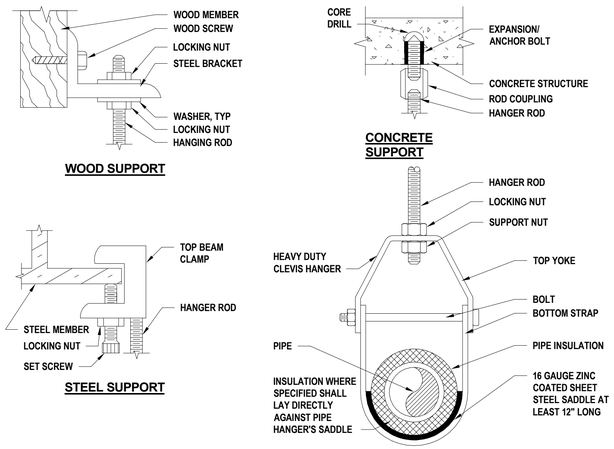



### 1 Pipe Hanger Detail

SCALE: NTS




### 2 Pipe Penetation Through Floors Detail

SCALE: NTS

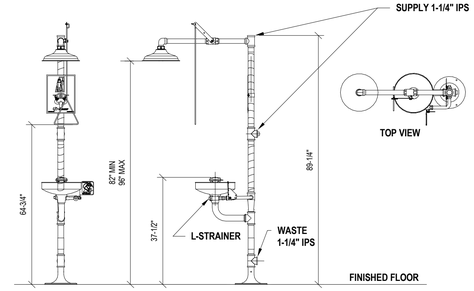


NOTES:

1. DIMENSIONS MAY VARY BY ± 1/2 INCHES
2. TO COMPLY WITH ANSI Z358.1-2009 FOR EMERGENCY SHOWER EQUIPMENT:
   - UNIT SHALL BE INSTALLED IN ACCORDANCE WITH THE MANUFACTURER'S INSTRUCTIONS.
   - SHOWER SPRAY PATTERN SHALL HAVE A MINIMUM DIAMETER OF 20 INCHES AT 60 INCHES ABOVE SURFACE ON WHICH THE USER STANDS, AND CENTER OF SPRAY PATTERN SHALL BE LOCATED AT LEAST 16 INCHES FROM ANY OBSTRUCTION.
3. PROVIDE SHOWER TEST KIT
4. PROVIDE VISUAL ALARM WHEN SHOWER OR FACE WASH IS ACTIVATED

### 3 Emergency Shower Detail

SCALE: NTS


H2M architects + engineers
1133 Westchester Avenue, Suite N-210
White Plains, NY 10605
914.358.5623 • www.h2m.com
NY Architecture & Landscape Architecture: No Certificate Required
NY Engineering Certificate of Authorization No.: 0018178


CONSULTANTS:

| MARK | DATE | DESCRIPTION |
|---|---|---|

STATE OF NEW YORK — JONATHAN RICHARD MURATORE — LICENSED PROFESSIONAL ENGINEER — 096440-1

10/31/2027 Exp. Date

JONATHAN R. MURATORE, P.E.
NY PROFESSIONAL ENGINEER Lic. No. 096440

"IN ACCORDANCE WITH ARTICLE 145, SECTION 7209 OF THE NYS EDUCATION LAW, ALTERATION OF THIS DOCUMENT EXCEPT BY A LICENSED PROFESSIONAL IS ILLEGAL."

| DESIGNED BY: | DRAWN BY: | CHECKED BY: | REVIEWED BY: |
|---|---|---|---|
| P. ANGELONE | P. ANGELONE | J. MURATORE | J. MURATORE |

| PROJECT No: | DATE: | SCALE: |
|---|---|---|
| SMSD2508 | OCTOBER 2026 | AS SHOWN |

CLIENT

**SOMERS CENTRAL SCHOOL DISTRICT**

**VARIOUS UPGRADES AT SOMERS HIGH SCHOOL**

**120 PRIMROSE ST.**
**LINCOLNDALE, NY 10540**

**SED #: 66-21-01-06-0-003-023**

CONTRACT

**CONTRACT P**
**PLUMBING CONSTRUCTION**

STATUS

**FOR BID**

SHEET TITLE

**PLUMBING DETAILS**

DRAWING No.

**HS-P 500.00**

C:\Users\pangelone\Documents_Revit Backup\SMSD2508_Central25_M_pangeloneQFV6V.rvt

10/29/2026 3:56:39 PM

## ABBREVIATIONS

| | |
|---|---|
| AFF | ABOVE FINISHED FLOOR |
| BCU | BUILDING CONTROL UNIT |
| BTU | BRITISH THERMAL UNIT |
| CD | CONDENSATE DRAIN |
| CFH | CUBIC FEET PER HOUR |
| CFM | CUBIC FEET PER MINUTE |
| CLG | CEILING |
| COMM. | COMMUNICATION |
| CV | CONTROL VALVE |
| (D) | DEMOLISH |
| DB | DRY BULB |
| DCV | DEMAND CONTROLLED VENTILATION |
| DEG. F | DEGREES FAHRENHEIT |
| DIA | DIAMETER |
| DX | DIRECT EXPANSION |
| 'E' / EC | ELECTRICAL CONTRACTOR |
| (E) | EXISTING |
| EA | EACH |
| EAT | ENTERING AIR TEMPERATURE |
| EER | ENERGY EFFICIENCY RATING |
| ESP | EXTERNAL STATIC PRESSURE |
| FAI | FRESH AIR INTAKE |
| FD | FLOOR DRAIN |
| FLA | FULL LOAD AMPS |
| FT. H20 | FEET OF WATER |
| FTR | FINNED TUBE RADIATOR |
| 'G' / GC | GENERAL CONSTRUCTION CONTRACTOR |
| GPM | GALLONS PER MINUTE |
| GPH | GALLONS PER HOUR |
| H | HEIGHT |
| HP | HORSEPOWER |
| IN. | INCHES |
| IN. W.C. (W.G.) | INCHES WATER COLUMN (WATER GAUGE) |
| KW | KILOWATTS |
| L | LENGTH |
| LAT | LEAVING AIR TEMPERATURE |
| LBS | POUNDS |
| LCD | LIQUID CRYSTAL DISPLAY |
| LDB | LEAVING DRY BULB TEMPERATURE |
| LWB | LEAVING WET BULB TEMPERATURE |
| LWT | LEAVING WATER TEMPERATURE |
| 'M' / MC | MECHANICAL CONTRACTOR |
| M | METER |
| MAX | MAXIMUM |
| MBH | 1,000 BTU PER HOUR |
| MCA | MINIMUM CIRCUIT AMPACITY |
| MIN | MINIMUM |
| MNF | MANUFACTURER |
| N.C. | NORMALLY CLOSED |
| N.O. | NORMALLY OPEN |
| NFPA | NATIONAL FIRE PROTECTION ASSOCIATION |
| NPT | NATIONAL PIPE THREAD |
| NTS | NOT TO SCALE |
| OAI | OUTDOOR AIR INTAKE |
| OD | OUTER DIAMETER |
| OED | OPEN ENDED DUCT |
| (P) | PROPOSED / NEW |
| 'P' | PLUMBING CONTRACTOR |
| PD | PRESSURE DROP |
| PSIG | LBS / SQUARE INCH (GAUGE PRESSURE) |
| RD | ROOF DRAIN |
| RPM | REVOLUTIONS PER MINUTE |
| RPZ | REDUCED PRESSURE ZONE |
| SAT | SUPPLY AIR TEMPERATURE |
| SEER | SEASONAL ENERGY EFFICIENCY RATING |
| TEMP | TEMPERATURE |
| TG | TRANSFER GRILLE |
| TYP | TYPICAL |
| VFD | VARIABLE FREQUENCY DRIVE |
| W | WIDTH |
| WAC | WINDOW AIR CONDITIONER |
| WB | WET BULB |
| WMS | WIRE MESH SCREEN |

## DUCTWORK LEGEND

| SYMBOL | ABBREV | DESCRIPTION |
|---|---|---|
| | | NEW DUCTWORK WITH 45 DEGREE TAKE OFF |
| | VD | VOLUME DAMPER |
| | CD | ROUND SUPPLY CEILING DIFFUSER |
| | SEE AIR DEVICE SCHEDULE | SIDEWALL SUPPLY, RETURN OR EXHAUST |
| | SEE AIR DEVICE SCHEDULE | SQUARE SUPPLY CEILING DIFFUSER |
| | SEE AIR DEVICE SCHEDULE | CEILING RETURN OR EXHAUST GRILLE |
| | | FLEX DUCT |
| | FC | FLEXIBLE CONNECTION |
| | | TURNING VANES |
| | | RECTANGULAR TO ROUND TRANSITION |
| | AL | ACOUSTICAL LINING |
| | | END CAP |
| | SEE AIR DEVICE SCHEDULE | SUPPLY DIFFUSER WITH DIRECTIONAL FLOW (SOLID HATCH INDICATES BLANK OFF PANEL) |
| | | SUPPLY DUCT DROP |
| | | RETURN/EXHAUST DUCT DROP |
| | | SUPPLY DUCT RISE |
| | | RETURN/EXHAUST DUCT RISE |
| DSD | DSD | DUCT SMOKE DETECTOR |
| M | MD | MOTORIZED DAMPER WITH ACTUATOR |
| OR | AD | ACCESS DOOR |
| | FD/AD | FIRE DAMPER WITH ACCESS DOOR |
| | FD/AD | FIRE DAMPER AT FLOOR PENETRATION WITH ACCESS DOOR |
| | FSD/AD | FIRE SMOKE DAMPER WITH ACCESS DOOR |
| | | WORK TO BE REMOVED |
| | | POINT OF DISCONNECTION FROM EXISTING |
| | | POINT OF RECONNECTION TO EXISTING |

## PIPING LEGEND

| SYMBOL | ABBREV | DESCRIPTION |
|---|---|---|
| | | NEW WORK |
| | | WORK TO BE REMOVED |
| | | PIPING DOWN/ PIPING UP |
| | | BALL VALVE WITH HOSE END CONNECTION |
| | TH | THERMOMETER |
| | U | UNION |
| | FPC | FLEXIBLE PIPE CONNECTION/ FLEX PIPE |
| | | DIRECTION OF FLOW |
| | PSR | PRESSURE SAFETY AND RELIEF VALVE |
| | PRV | PRESSURE REDUCING VALVE |
| | BV | BALL VALVE |
| | BA | BALANCING VALVE |
| | BFV | BUTTERFLY VALVE |
| | | TEMPERATURE SENSOR WITH THERMOWELL |
| | GA | GATE VALVE |
| | GB | GLOBE VALVE |
| | AV | AUTOMATIC AIR VENT |
| | CV | 2-WAY ELECTRONIC CONTROL VALVE |
| | CV | 3-WAY ELECTRONIC CONTROL VALVE |
| | CV | 2-WAY PNEUMATIC CONTROL VALVE |
| | CV | 3-WAY PNEUMATIC CONTROL VALVE |
| | | PLUG VALVE |
| | STR | STRAINER |
| | STR | STRAINER WITH BLOW OFF VALVE WITH HOSE END CONNECTION |
| | FD | FLOOR DRAIN |
| S | | AIR SEPARATOR |
| F&T | | STEAM TRAPS (INDICATE TYPE) |
| | CH | CHECK VALVE |
| | PG | PRESSURE GAUGE WITH GAUGE COCK |
| | RED | REDUCER |
| CO. | CO | CLEANOUT END CAP |
| | | PIPE GUIDE |
| | | PIPE ANCHOR |
| | | CAPPED PIPE |
| | | PUMP |
| | | POINT OF DISCONNECTION FROM EXISTING |
| | | POINT OF RECONNECTION TO EXISTING |
| | TDV | TRIPLE DUTY VALVE |

## CONTROLS LEGEND

| SYMBOL | DESCRIPTION |
|---|---|
| C | CARBON MONOXIDE SENSOR |
| T | THERMOSTAT |
| S | DIGITAL TEMPERATURE SENSOR |
| H | HUMIDITY SENSOR |
| P | PRESSURE SENSOR |
| C2 | CARBON DIOXIDE SENSOR |

### GENERAL NOTES

1. PROVIDE ALL MATERIALS AND EQUIPMENT AND PERFORM ALL LABOR REQUIRED TO INSTALL COMPLETE AND OPERABLE MECHANICAL SYSTEMS AS INDICATED ON THE DRAWINGS, AS SPECIFIED AND AS REQUIRED BY CODE.
2. THE CONTRACTOR, BY PRESENTING THEIR BID FOR THE WORK, REPRESENTS THAT HE/SHE HAS INSPECTED THE SITE AND IS COMPLETELY FAMILIAR WITH THE SCOPE OF WORK AND ALL FIELD CONDITIONS RELATED TO, AND AFFECTING THE WORK AND ITS PERFORMANCE. EXCEPTIONS AFFECTING THE WORK AND ITS PERFORMANCE, OR CONFLICTS BETWEEN FIELD CONDITIONS, SHALL BE BROUGHT TO THE ATTENTION OF THE ARCHITECT PRIOR TO THE SUBMISSION OF BIDS.
3. PERFORM ALL WORK IN ACCORDANCE WITH THE PLUMBING CODE, FIRE CODE, MECHANICAL CODE, ENERGY CONSERVATION CODE, AND FUEL GAS CODE OF NEW YORK STATE AND REQUIREMENTS OF THE LOCAL AUTHORITIES HAVING JURISDICTION.
4. COMPLY WITH THE NATIONAL ELECTRIC CODE AND THE REQUIREMENTS OF DIVISION 26 FOR ALL ELECTRICAL INSTALLATIONS.
5. FIRE STOP ALL OPENINGS IN FIRE RATED CONSTRUCTION FOR PIPING, DUCTWORK, CONDUIT, ETC. PROVIDE FIRE DAMPERS AND ACCESS DOORS IN ALL OPENINGS IN FIRE RATED FLOORS, PARTITIONS, AND WALLS FOR DUCTWORK AS PER THE MECHANICAL CODE OF NEW YORK STATE. (SEE ARCHITECTURAL DRAWINGS FOR LOCATIONS OF FIRE RATED CONSTRUCTION.)
6. DO NOT SCALE DRAWINGS. DRAWINGS FOR HVAC WORK ARE DIAGRAMMATIC AND ARE INTENDED TO CONVEY SCOPE AND GENERAL ARRANGEMENT ONLY. THE LOCATIONS OF ALL ITEMS SHOWN ON THE DRAWINGS OR CALLED FOR IN THE SPECIFICATIONS THAT ARE NOT DEFINITELY FIXED BY DIMENSIONS ARE APPROXIMATE. COORDINATE CONTRACT DOCUMENTS, PROJECT REQUIREMENTS, WORK OF OTHERS, AND EQUIPMENT AND MATERIALS PURCHASED WITH FIELD DIMENSIONS. INSTALL ALL EQUIPMENT AS PER MANUFACTURER'S REQUIREMENTS TO PROVIDE PROPER CLEARANCE FOR INSTALLATION, OPERATION, AND MAINTENANCE. CONTRACTOR'S INTENDED MEANS AND METHODS OF INSTALLATION AND CONTRACTOR'S FABRICATED ITEMS SHALL ENSURE A PROPER "FIT" AND INSTALLATION. BRING ANY CONFLICTS TO THE ATTENTION OF THE ARCHITECT/ENGINEER DURING THE SUBMITTAL PHASE FOR RESOLUTION PRIOR TO PURCHASING ANY EQUIPMENT.
7. MAINTAIN MAXIMUM HEADROOM AND SPACE CONDITIONS AT ALL POINTS. WHERE HEADROOM AND SPACE CONDITIONS APPEAR INADEQUATE, NOTIFY THE ARCHITECT/ENGINEER PRIOR TO PROCEEDING WITH INSTALLATION. MAINTAIN A MINIMUM OF 6'-8" CLEARANCE FROM FINISHED FLOOR TO UNDERSIDE OF PIPES, DUCTS, CONDUITS, SUSPENDED EQUIPMENT ETC., THROUGHOUT ACCESS ROUTES IN MECHANICAL ROOMS OR WALKING AREAS.
8. FIELD VERIFY AND COORDINATE ALL DUCT AND PIPING DIMENSIONS BEFORE FABRICATION. MAKE MODIFICATIONS IN THE LAYOUT AS NEEDED TO PREVENT CONFLICT WITH WORK OF OTHER TRADES OR FOR PROPER EXECUTION OF THE WORK. OBTAIN THE APPROVAL OF THE ARCHITECT/ENGINEER FOR MODIFICATIONS.
9. PROVIDE PRODUCTS OF ONE MANUFACTURER WHERE TWO OR MORE ITEMS OF THE SAME TYPE OF MATERIAL OR EQUIPMENT IS REQUIRED.
10. INSTALL ALL EQUIPMENT AND APPURTENANCES IN ACCORDANCE WITH MANUFACTURER'S RECOMMENDATIONS, CONTRACT DOCUMENTS, AND APPLICABLE CODES AND REGULATIONS. REFER TO DETAILS FOR ADDITIONAL PIPING AND EQUIPMENT INSTALLATION REQUIREMENTS.
11. LOCATE ALL TEMPERATURE, PRESSURE, AND FLOW MEASURING DEVICES IN ACCESSIBLE LOCATIONS WITH STRAIGHT SECTION OF PIPE OR DUCT UP- AND DOWNSTREAM AS RECOMMENDED BY THE MANUFACTURER TO ENSURE MANUFACTURER CERTIFIED ACCURACY.
12. COORDINATE ALL EQUIPMENT CONNECTIONS WITH MANUFACTURER'S CERTIFIED DRAWINGS. COORDINATE AND PROVIDE ALL PIPING AND DUCT TRANSITIONS REQUIRED FOR FINAL CONNECTIONS TO EQUIPMENT.
13. COORDINATE LOCATIONS AND SIZES OF ALL FLOOR, WALL, AND ROOF OPENINGS WITH ALL OTHER TRADES. COORDINATE ALL PIPING AND EQUIPMENT SUPPORTED FROM STRUCTURE WITH GENERAL CONSTRUCTION WORK.
14. COORDINATE INSTALLATION OF SUPPLY AND RETURN GRILLES WITH INSTALLATION OF FINISHED CEILINGS.
15. COMPLETE ALL PRESSURE TESTS BEFORE ANY MECHANICAL EQUIPMENT, DUCTWORK, OR PIPING INSULATION IS APPLIED.
16. TESTING, ADJUSTING, AND BALANCING AGENCY SHALL BE A MEMBER OF THE ASSOCIATED AIR BALANCE COUNCIL (AABC) OR THE NATIONAL ENVIRONMENTAL BALANCING BUREAU (NEBB). PERFORM ALL TESTING, ADJUSTING, AND BALANCING IN ACCORDANCE WITH THE SPECIFICATIONS.
17. MAKE ALL ATTACHMENTS TO JOISTS, TRUSSES, OR JOIST GIRDERS AT PANEL POINTS. PROVIDE FORGED OR CAST BEAM CLAMPS; THE USE OF ROLLED STEEL C-CLAMPS IS NOT PERMITTED. REFER TO SPECIFICATION SECTION 230529 FOR ADDITIONAL INFORMATION.
18. PROVIDE CONCRETE PADS A MINIMUM OF 6 INCHES HIGH FOR ALL FLOOR MOUNTED EQUIPMENT. EXTEND PAD 4 INCHES BEYOND THE EQUIPMENT ON ALL SIDES.
19. INTERNALLY LINE ALL SUPPLY, RETURN AND OUTDOOR AIR DUCTWORK WITHIN 20 FEET UPSTREAM AND DOWNSTREAM OF FANS/AIR HANDLING EQUIPMENT WITH 1" THICK ACOUSTIC DUCT LINER. INTERNALLY LINED DUCTWORK MEETING THIS REQUIREMENT SHALL ALSO BE PROVIDED WITH EXTERNALLY APPLIED INSULATION AS REQUIRED BY THE SPECIFICATIONS. SEE SPECIFICATION SECTION 230719 FOR ADDITIONAL REQUIREMENTS.
20. PROVIDE TRAPPED DRAIN PIPING FROM DRAIN PANS OF ALL COOLING COILS, FANS, AND OTHER ACTIVE DRAINS EXPOSED TO SYSTEM AIR STREAM. PROVIDE TRAP AT CONNECTION, WATER SEAL DEPTH 1 INCH GREATER THAN UNIT OPERATING PRESSURE. DIRECT DRAINS TO NEAREST FLOOR DRAIN, MOP SINK, OR OTHER LOCATION APPROVED BY ARCHITECT/ENGINEER.
21. INSTALL PIPING, DUCTWORK, AND CONDUIT CONCEALED IN AREAS HAVING HUNG CEILINGS AND/OR FURRED SPACES UNLESS OTHERWISE INDICATED ON THE DRAWINGS.

### WORK IN EXISTING AREAS

1. EXISTING CONDITIONS, INCLUDING EQUIPMENT, DUCT AND PIPE SIZES AND LOCATIONS, INDICATED ON THE DRAWINGS ARE DIAGRAMMATIC. CONFIRM ALL EXISTING CONDITIONS PRIOR TO PROCEEDING WITH THE WORK.
2. CUT AND ROUGH PATCH EXISTING CONSTRUCTION AS REQUIRED FOR THE PERFORMANCE OF THE WORK. FINISH PATCHING AND FLASHING REQUIREMENTS ARE SHOWN ON THE ARCHITECTURAL DRAWINGS. PERFORM ALL CUTTING AND PATCHING WORK IN A MANNER SUCH THAT EXISTING WARRANTEES/GUARANTEES ARE NOT VOIDED, USE QUALIFIED PERSONNEL IN PERFORMANCE OF WORK.

### CONTRACT 'M' SCOPE NOTES

1. FURNISH ALL LOUVERS FOR INSTALLATION BY CONTRACT 'G'. SUBMIT LOUVER COLOR AND CONFIGURATION TO THE ARCHITECT/ENGINEER FOR APPROVAL.
2. INSTALL SMOKE DETECTORS IN DUCTWORK FOR AIR HANDLING UNITS RATED AT 2,000 CFM OR GREATER. SMOKE DETECTOR SUPPLY AND WIRING IS PART OF CONTRACT 'E'.
3. INSTALL SMOKE DETECTORS IN DUCTWORK WHERE A SMOKE DAMPER OR FIRE SMOKE DAMPER IS INSTALLED. SMOKE DETECTOR SUPPLY AND WIRING IS PAR OF CONTRACT 'E'.
4. FURNISH AND INSTALL ALL NECESSARY CONTROL WIRING, CONDUIT, AND ACCESSORIES AS REQUIRED TO PROVIDE FULLY FUNCTIONING SYSTEMS AND SEQUENCES OF OPERATION.
5. FURNISH ALL LINTELS FOR DUCT AND PIPE PENETRATIONS IN INTERIOR MASONRY WALLS FOR INSTALLATION BY CONTRACT 'G'.
6. FURNISH ALL SLEEVES FOR PIPE AND CONDUIT FLOOR, WALL, PARTITION, AND ROOF PENETRATIONS FOR INSTALLATION BY CONTRACT 'G'.
7. FURNISH ALL CURBS FOR ALL ROOF MOUNTED EQUIPMENT AND DUCT PENETRATIONS FOR INSTALLATION BY CONTRACT 'G'.
8. REMOVE CHASE ENCLOSURE COVER WHEN PERFORMING WORK IN ANY CHASE, AND REINSTALL THE CHASE ENCLOSURE COVER WHEN WORK IS COMPLETE.
9. PERFORM ALL CUTTING AND PATCHING AS REQUIRED IN THE EXECUTION OF THE WORK. FINISH PATCHING AND FLASHING IS PART OF CONTRACT 'G'

### LEGENDS/ABBREVIATIONS NOTES

1. ABBREVIATIONS AND SYMBOLS ON THIS SHEET DO NOT DEFINE THE SCOPE OF WORK.

### EXISTING SYSTEM PRE-MODIFICATION/DEMOLITION TESTING

1. OBTAIN THE SERVICES OF A TESTING AND BALANCING COMPANY TO PERFORM OPERATIONAL TESTS PRIOR TO THE MODIFICATION / DEMOLITION OF THE EXISTING AIR SYSTEM(S). SUBMIT REPORT TO ENGINEER FOR REVIEW/RECORD PURPOSES WITH FINDINGS INCLUDING, BUT NOT LIMITED TO, EXISTING FAN CURVES, PRESSURE READINGS, AIRFLOW MEASUREMENTS, ENTERING AIR TEMPERATURE, LEAVING AIR TEMPERATURE, EQUIPMENT/MOTOR NAMEPLATE DATA, ETC.
2. OBTAIN THE SERVICES OF A TESTING AND BALANCING COMPANY TO PERFORM OPERATIONAL TESTS PRIOR TO THE MODIFICATION / DEMOLITION OF THE EXISTING HYDRONIC SYSTEM(S). SUBMIT REPORT TO ENGINEER FOR REVIEW/RECORD PURPOSES WITH FINDINGS INCLUDING, BUT NOT LIMITED TO, EXISTING PUMP CURVES, PRESSURE READINGS, HYDRONIC FLOW MEASUREMENTS, ENTERING WATER TEMPERATURE, LEAVING WATER TEMPERATURE, EQUIPMENT/MOTOR NAMEPLATE DATA, ETC.
3. VERIFY EXISTING EQUIPMENT CALLED TO BE REPLACED 'IN-KIND' IS OPERATIONAL (HAS POWER AND RESPONDS TO EXISTING CONTROLS) PRIOR TO PERFORMING ANY DISCONNECTIONS OR REMOVALS. REPORT ANY DEFICIENCIES IN EXISTING SERVICES OR CONTROLS EXPECTED TO BE RE-USED FOR THE 'IN-KIND' REPLACEMENT TO ENGINEER IN WRITING PRIOR TO REMOVALS. CONTRACTOR IS RESPONSIBLE TO CORRECT ANY DEFICIENCIES NOT REPORTED PRIOR TO DEMOLITION TO PROVIDE A FULLY OPERATIONAL EQUIPMENT REPLACEMENT.

### SYSTEM COMMISSIONING NOTES (NYS)

1. COMMISSION ALL NEW BUILDING MECHANICAL SYSTEMS IN ACCORDANCE WITH THE REQUIREMENTS OF THE 2025 NEW YORK STATE (NYS) ENERGY CONSERVATION CONSTRUCTION CODE (ECCC) SECTION C408. COMMISSIONING SHALL BE PERFORMED BY AN APPROVED THIRD-PARTY COMMISSIONING AGENCY HIRED BY THE OWNER / ASSIGNED CONSTRUCTION MANAGER. REFER TO SPECIFICATION SECTIONS 019113 - GENERAL COMMISSIONING REQUIREMENTS AND 230800 - COMMISSIONING OF MECHANICAL SYSTEMS FOR MORE INFORMATION.
2. PROVIDE DRAWINGS, OPERATION & MAINTENANCE (O&M) MANUALS, AND SYSTEM BALANCING REPORTS TO BUILDING OWNER OR OWNER'S AUTHORIZED AGENT WITHIN 90 DAYS OF THE DATE OF RECEIPT OF THE CERTIFICATE OF OCCUPANCY OR LETTER OF COMPLETION IN ACCORDANCE WITH THE 2025 NYS ECCC SECTION C408.2.5.
3. COMMISSIONING AGENT SHALL PROVIDE FINAL COMMISSIONING REPORT TO THE BUILDING OWNER OR OWNER'S AUTHORIZED AGENT WITHIN 90 DAYS OF THE RECEIPT OF THE CERTIFICATE OF OCCUPANCY OR LETTER OF COMPLETION IN ACCORDANCE WITH THE REQUIREMENTS OF THE 2025 NYS ECCC SECTION C408.2.5.4.


H2M architects + engineers
1133 Westchester Avenue, Suite N-210
White Plains, NY 10605
914.358.5623 • www.h2m.com
NY Architecture & Landscape Architecture: No Certificate Required
NY Engineering Certificate of Authorization No.: 0018178


CONSULTANTS:

| MARK | DATE | DESCRIPTION |
|---|---|---|
| | | |

STATE OF NEW YORK · JOHN C. MORRIS III · LICENSED PROFESSIONAL ENGINEER · 057554-1

05/31/2028
Exp. Date

J. CHRIS MORRIS III, P.E.
NY PROFESSIONAL ENGINEER Lic. No. 057554


"IN ACCORDANCE WITH ARTICLE 145, SECTION 7209 OF THE NYS EDUCATION LAW, ALTERATION OF THIS DOCUMENT EXCEPT BY A LICENSED PROFESSIONAL IS ILLEGAL."


| DESIGNED BY: | DRAWN BY: | CHECKED BY: | REVIEWED BY: |
|---|---|---|---|
| W. MAGIERA | W. MAGIERA | K. WEILER | C. MORRIS |

| PROJECT No: | DATE: | SCALE: |
|---|---|---|
| SMSD2508 | OCTOBER 2026 | AS SHOWN |

CLIENT

**SOMERS CENTRAL SCHOOL DISTRICT**

**VARIOUS UPGRADES AT SOMERS HIGH SCHOOL**

**120 PRIMROSE ST.**
**LINCOLNDALE, NY 10540**

**SED #: 66-21-01-06-0-003-023**

CONTRACT

**CONTRACT M**
**MECHANICAL CONSTRUCTION**

STATUS

**FOR BID**


SHEET TITLE

**MECHANICAL**
**GENERAL NOTES, LEGENDS, AND ABBREVIATIONS**

DRAWING No.

**HS-M 001.00**


C:\Users\wmagiera\Documents_Revit Backup\SMSD2508_Central25_M_wmagieraSNDSX.rvt
10/29/2026 2:47:15 PM

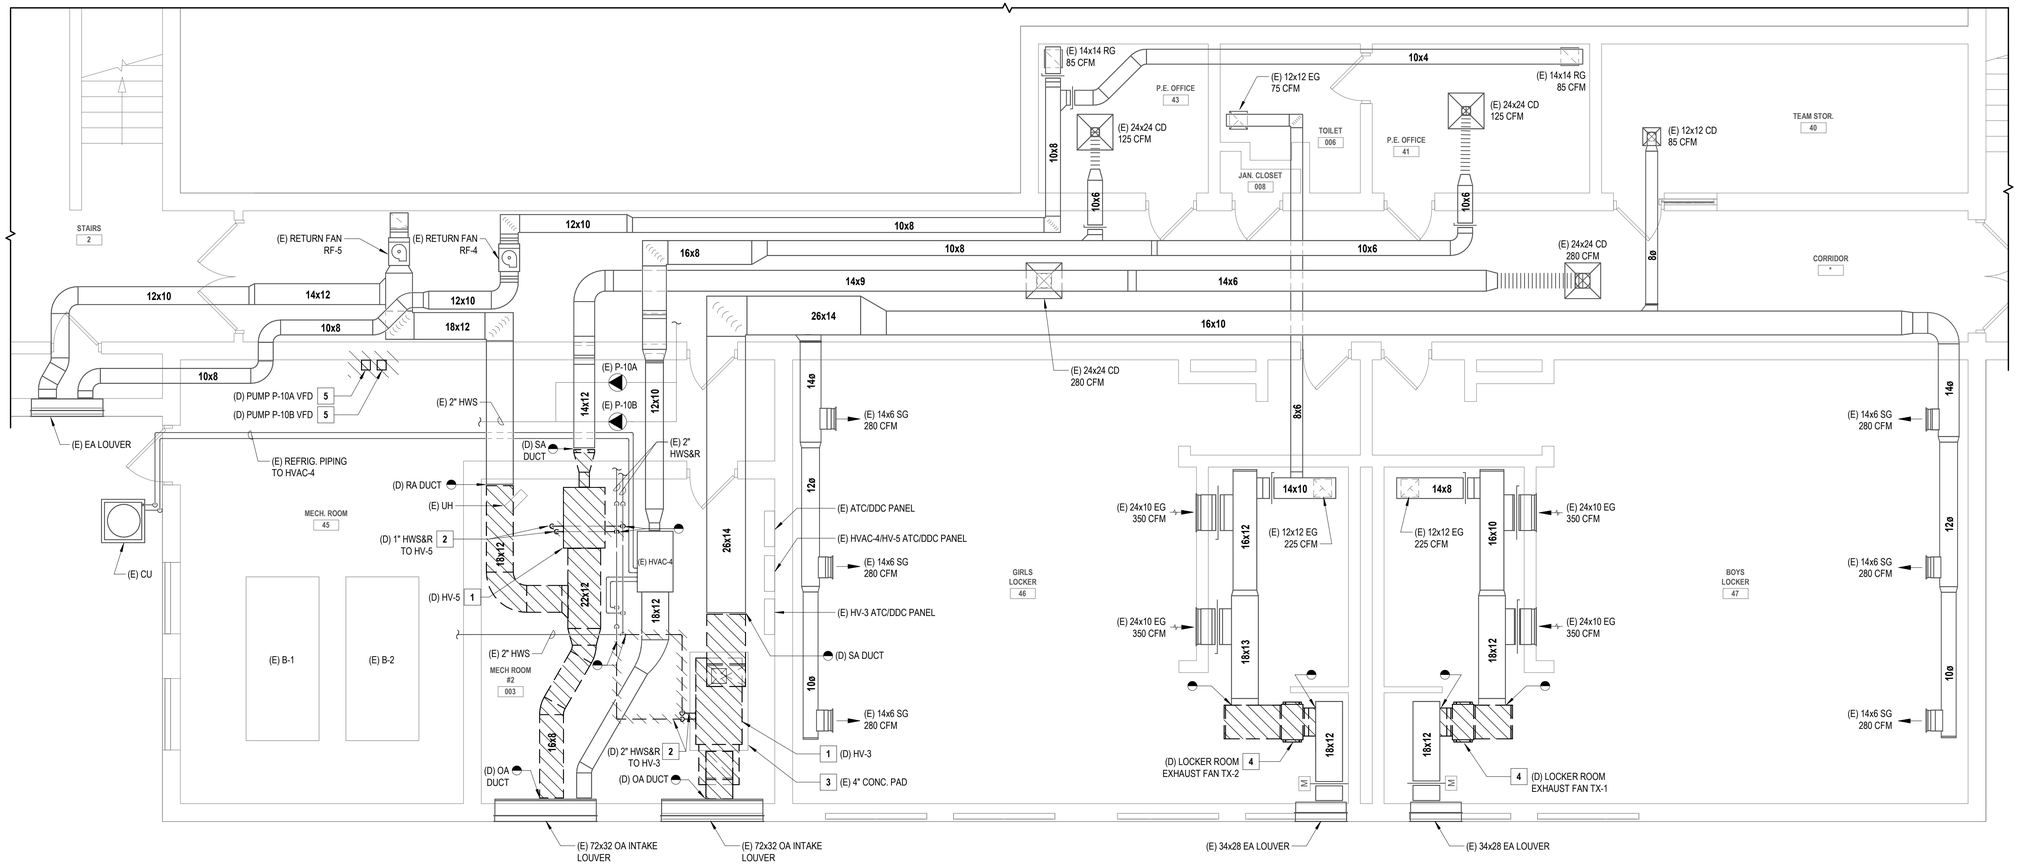


## 1 PARTIAL BASEMENT DEMOLITION PLAN

SCALE: 1/4" = 1'-0"


PROJECT NORTH

## GENERAL NOTES

1. THE EXISTING CONDITIONS SHOWN ON THE CONTRACT DRAWINGS ARE BASED ON LIMITED FIELD SURVEY AND EXISTING DOCUMENTATION. THE CONTRACTOR SHALL BE RESPONSIBLE FOR VERIFICATION OF ALL EXISTING CONDITIONS PRIOR TO THE COMMENCEMENT OF DEMOLITION / NEW WORK AND PURCHASE OF NEW EQUIPMENT. SHOULD THERE BE A CONFLICT, THE CONTRACTOR SHALL ALERT THE ARCHITECT / ENGINEER IN WRITING.
2. THE CONTRACTOR SHALL TAKE CARE NOT TO DAMAGE ADJOINING SURFACES OUTSIDE THE CONTRACT AREA OR SCOPE OF WORK. THE CONTRACTOR SHALL BE RESPONSIBLE FOR RESTORING EXISTING CONDITIONS AND / OR FINISHES DAMAGED DURING CONSTRUCTION, INCLUDING PATCHING AND PAINTING DEEMED NECESSARY BY THE ARCHITECT / ENGINEER AT NO ADDITIONAL COST TO THE OWNER.
3. THE CONTRACTOR SHALL REMOVE AND DISPOSE OF ALL CONSTRUCTION DEBRIS AND UNWANTED MATERIAL LEGALLY OFF-SITE IN ACCORDANCE WITH THE PROJECT SPECIFICATIONS AND AS PER THEIR SCOPE OF WORK.

## X MECHANICAL DEMOLITION KEYNOTES

1. THE CONTRACTOR SHALL DISCONNECT, REMOVE, AND DISPOSE OF THE EXISTING H&V UNIT AND ASSOCIATED EQUIPMENT SUPPORTS IN APPROXIMATELY THIS LOCATION. DISCONNECT, REMOVE, AND DISPOSE OF THE ASSOCIATED SUPPLY/RETURN/OUTSIDE AIR DUCTWORK, DUCT SUPPORTS, INSULATION, AND RELATED APPURTENANCES, AND TEMPORARILY CAP DUCTS AT THE POINTS INDICATED ON THE DRAWINGS.
2. THE CONTRACTOR SHALL DISCONNECT, REMOVE, AND DISPOSE OF THE HOT WATER SUPPLY AND RETURN PIPING, VALVES, INSULATION, PIPE HANGERS AND SUPPORTS, AND RELATED APPURTENANCES, AND TEMPORARILY CAP PIPING AT THE POINTS INDICATED ON THE DRAWINGS.
3. THE EXISTING H&V UNIT CONCRETE HOUSEKEEPING PAD SHALL BE EXISTING TO REMAIN. THE CONTRACTOR SHALL CLEAN, PATCH, AND REPAIR THE CONCRETE PAD AFTER DEMOLITION WORK HAS BEEN COMPLETED, AND PRIOR TO INSTALLATION OF THE NEW REPLACEMENT H&V UNIT.
4. THE CONTRACTOR SHALL DISCONNECT, REMOVE, AND DISPOSE OF THE EXISTING LOCKER ROOM EXHAUST FAN IN APPROXIMATELY THIS LOCATION. DISCONNECT, REMOVE, AND DISPOSE OF THE ASSOCIATED EXHAUST DUCTWORK, DUCT SUPPORTS, INSULATION, AND RELATED APPURTENANCES, AND TEMPORARILY CAP DUCTS AT THE POINTS INDICATED ON THE DRAWINGS.
5. THE CONTRACTOR SHALL DISCONNECT, REMOVE, AND DISPOSE OF THE EXISTING VARIABLE FREQUENCY DRIVE (VFD) AND ALL RELATED APPURTENANCES IN APPROXIMATELY THIS LOCATION.

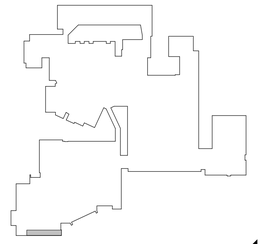

KEY PLAN

SCALE: 1" = 160'-0"

PROJECT NORTH

H2M architects + engineers
1133 Westchester Avenue, Suite N-210
White Plains, NY 10605
914.358.5623 • www.h2m.com
NY Architecture & Landscape Architecture: No Certificate Required
NY Engineering Certificate of Authorization No.: 0018178

CONSULTANTS:

| MARK | DATE | DESCRIPTION |
|---|---|---|
| | | |

STATE OF NEW YORK · JOHN C. MORRIS III · LICENSED PROFESSIONAL ENGINEER · 057554-1

05/31/2028
Exp. Date

J. CHRIS MORRIS III, P.E.
NY PROFESSIONAL ENGINEER Lic. No. 057554

"IN ACCORDANCE WITH ARTICLE 145, SECTION 7209 OF THE NYS EDUCATION LAW, ALTERATION OF THIS DOCUMENT EXCEPT BY A LICENSED PROFESSIONAL IS ILLEGAL."

| DESIGNED BY: | DRAWN BY: | CHECKED BY: | REVIEWED BY: |
|---|---|---|---|
| W. MAGIERA | W. MAGIERA | K. WEILER | C. MORRIS |

| PROJECT No: | DATE: | SCALE: |
|---|---|---|
| SMSD2508 | OCTOBER 2026 | AS SHOWN |

CLIENT

**SOMERS CENTRAL SCHOOL DISTRICT**

**VARIOUS UPGRADES AT SOMERS HIGH SCHOOL**

**120 PRIMROSE ST.**
**LINCOLNDALE, NY 10540**

**SED #: 66-21-01-06-0-003-023**

CONTRACT

**CONTRACT M**
**MECHANICAL CONSTRUCTION**

STATUS

**FOR BID**


SHEET TITLE

**MECHANICAL**
**PARTIAL BASEMENT DEMOLITION PLAN**

DRAWING No.

**HS-MD 110.00**


C:\Users\wmagiera\Documents_Revit Backup\SMSD2508_Central25_M_wmagieraSNDSX.rvt
10/29/2026 2:47:16 PM

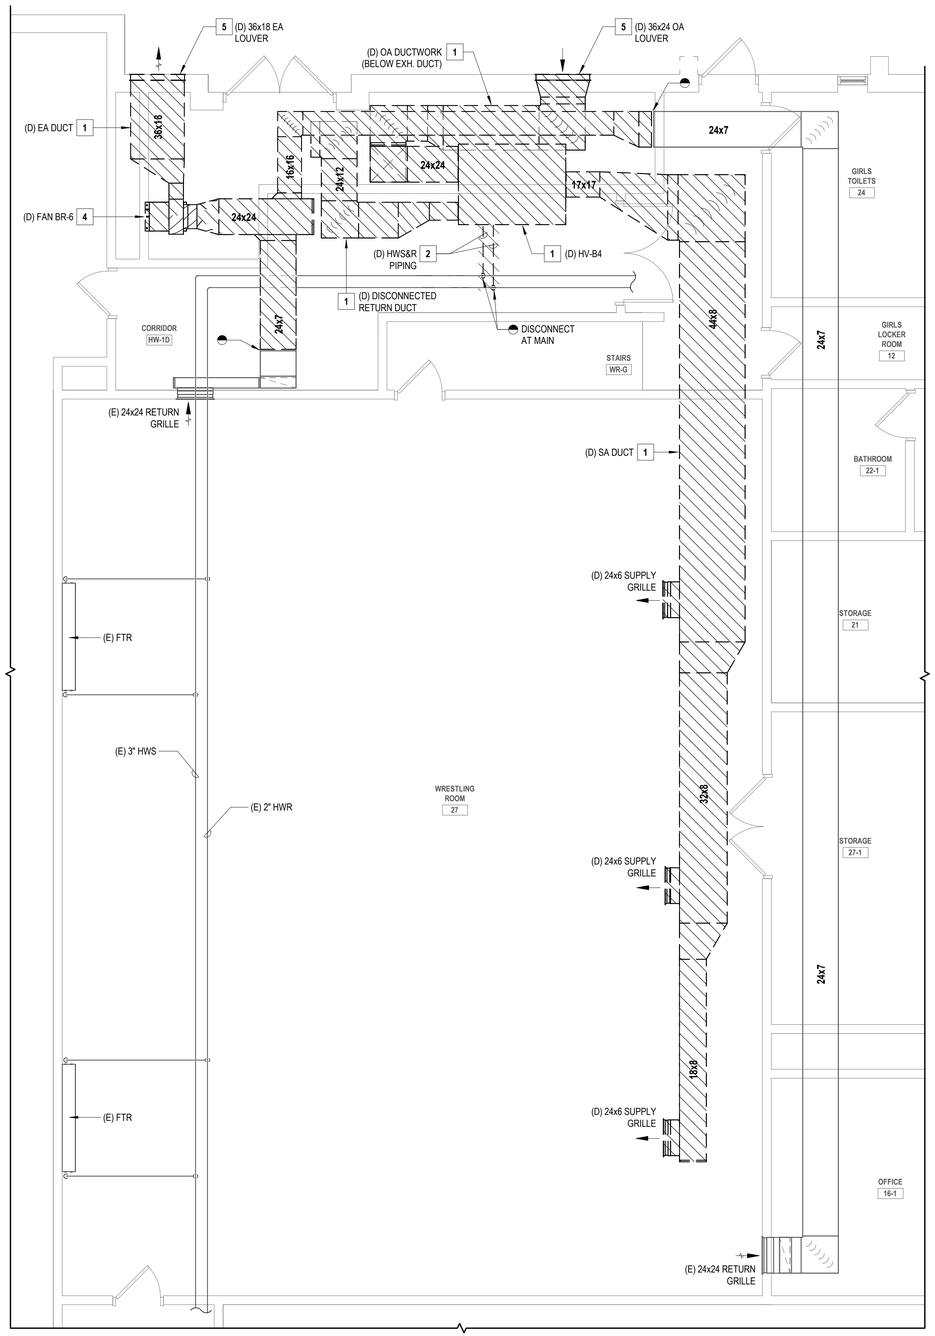


## 1 PARTIAL FIRST FLOOR DEMOLITION PLAN - WRESTLING ROOM

SCALE: 1/4" = 1'-0"

PROJECT NORTH

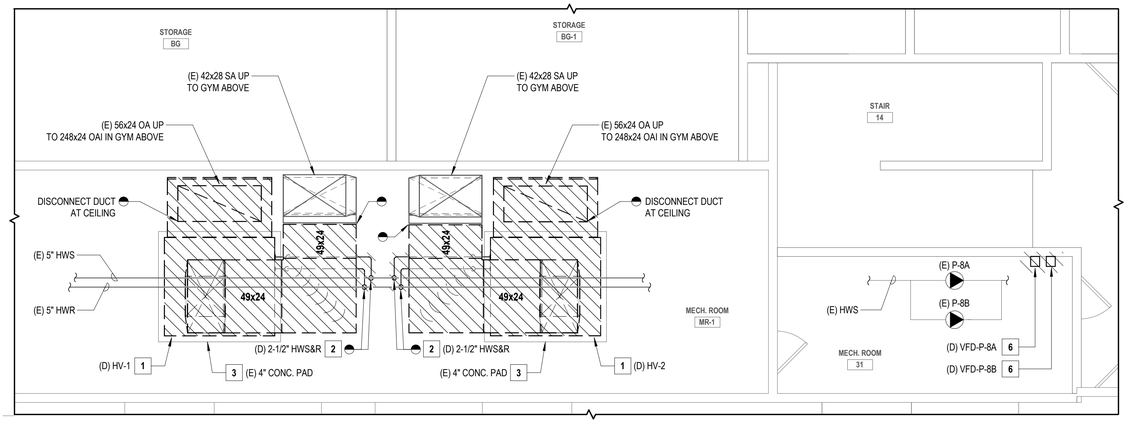


## 2 PARTIAL FIRST FLOOR DEMOLITION PLAN - GYM MER MR-1 & MECH. ROOM 31

SCALE: 1/4" = 1'-0"


PROJECT NORTH

## GENERAL NOTES

1. THE EXISTING CONDITIONS SHOWN ON THE CONTRACT DRAWINGS ARE BASED ON LIMITED FIELD SURVEY AND EXISTING DOCUMENTATION. THE CONTRACTOR SHALL BE RESPONSIBLE FOR VERIFICATION OF ALL EXISTING CONDITIONS PRIOR TO THE COMMENCEMENT OF DEMOLITION / NEW WORK AND PURCHASE OF NEW EQUIPMENT. SHOULD THERE BE A CONFLICT, THE CONTRACTOR SHALL ALERT THE ARCHITECT / ENGINEER IN WRITING.
2. THE CONTRACTOR SHALL TAKE CARE NOT TO DAMAGE ADJOINING SURFACES OUTSIDE THE CONTRACT AREA OR SCOPE OF WORK. THE CONTRACTOR SHALL BE RESPONSIBLE FOR RESTORING EXISTING CONDITIONS AND / OR FINISHES DAMAGED DURING CONSTRUCTION, INCLUDING PATCHING AND PAINTING DEEMED NECESSARY BY THE ARCHITECT / ENGINEER AT NO ADDITIONAL COST TO THE OWNER.
3. THE CONTRACTOR SHALL REMOVE AND DISPOSE OF ALL CONSTRUCTION DEBRIS AND UNWANTED MATERIAL LEGALLY OFF-SITE IN ACCORDANCE WITH THE PROJECT SPECIFICATIONS AND AS PER THEIR SCOPE OF WORK.

## X MECHANICAL DEMOLITION KEYNOTES

1. THE CONTRACTOR SHALL DISCONNECT, REMOVE, AND DISPOSE OF THE EXISTING H&V UNIT AND ASSOCIATED EQUIPMENT SUPPORTS IN APPROXIMATELY THIS LOCATION. DISCONNECT, REMOVE, AND DISPOSE OF THE ASSOCIATED SUPPLY/RETURN/OUTSIDE AIR DUCTWORK, DUCT SUPPORTS, INSULATION, AND RELATED APPURTENANCES, AND TEMPORARILY CAP DUCTS AT THE POINTS INDICATED ON THE DRAWINGS.
2. THE CONTRACTOR SHALL DISCONNECT, REMOVE, AND DISPOSE OF THE HOT WATER SUPPLY AND RETURN PIPING, VALVES, INSULATION, PIPE HANGERS AND SUPPORTS, AND RELATED APPURTENANCES, AND TEMPORARILY CAP PIPING AT THE POINTS INDICATED ON THE DRAWINGS.
3. THE EXISTING H&V UNIT CONCRETE HOUSEKEEPING PAD SHALL BE EXISTING TO REMAIN. THE CONTRACTOR SHALL CLEAN, PATCH, AND REPAIR THE CONCRETE PAD AFTER DEMOLITION WORK HAS BEEN COMPLETED, AND PRIOR TO INSTALLATION OF THE NEW REPLACEMENT H&V UNIT.
4. THE CONTRACTOR SHALL DISCONNECT, REMOVE, AND DISPOSE OF THE EXISTING WRESTLING ROOM EXHAUST FAN IN APPROXIMATELY THIS LOCATION. DISCONNECT, REMOVE, AND DISPOSE OF THE ASSOCIATED EXHAUST DUCTWORK, DUCT SUPPORTS, INSULATION, AND RELATED APPURTENANCES, AND TEMPORARILY CAP DUCTS AT THE POINTS INDICATED ON THE DRAWINGS.
5. THE CONTRACTOR SHALL DISCONNECT, REMOVE, AND DISPOSE OF THE INDICATED LOUVER, WALL SLEEVE, AND RELATED APPURTENANCES.
6. THE CONTRACTOR SHALL DISCONNECT, REMOVE, AND DISPOSE OF THE EXISTING VARIABLE FREQUENCY DRIVE (VFD) AND ALL RELATED APPURTENANCES IN APPROXIMATELY THIS LOCATION.

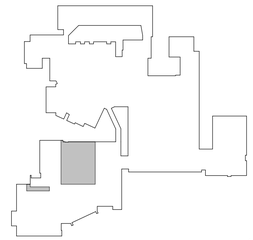

KEY PLAN

SCALE: 1" = 160'-0"

PROJECT NORTH

H2M architects + engineers
1133 Westchester Avenue, Suite N-210
White Plains, NY 10605
914.358.5623 • www.h2m.com
NY Architecture & Landscape Architecture: No Certificate Required
NY Engineering Certificate of Authorization No.: 0018178

CONSULTANTS:

| MARK | DATE | DESCRIPTION |
|---|---|---|
| | | |

STATE OF NEW YORK · JOHN C. MORRIS III · LICENSED PROFESSIONAL ENGINEER · 057554-1

05/31/2028 Exp. Date

J. CHRIS MORRIS III, P.E.
NY PROFESSIONAL ENGINEER Lic. No. 057554

"IN ACCORDANCE WITH ARTICLE 145, SECTION 7209 OF THE NYS EDUCATION LAW, ALTERATION OF THIS DOCUMENT EXCEPT BY A LICENSED PROFESSIONAL IS ILLEGAL."

| DESIGNED BY: | DRAWN BY: | CHECKED BY: | REVIEWED BY: |
|---|---|---|---|
| W. MAGIERA | W. MAGIERA | K. WEILER | C. MORRIS |

| PROJECT No: | DATE: | SCALE: |
|---|---|---|
| SMSD2508 | OCTOBER 2026 | AS SHOWN |

CLIENT

**SOMERS CENTRAL SCHOOL DISTRICT**

**VARIOUS UPGRADES AT SOMERS HIGH SCHOOL**

**120 PRIMROSE ST.**
**LINCOLNDALE, NY 10540**

**SED #: 66-21-01-06-0-003-023**

CONTRACT

**CONTRACT M**
**MECHANICAL CONSTRUCTION**

STATUS

**FOR BID**

SHEET TITLE

**MECHANICAL**
**PARTIAL FIRST FLOOR**
**DEMOLITION PLAN - AREA A**

DRAWING No.

**HS-MD 111.00**


C:\Users\wmagiera\Documents_Revit Backup\SMSD2508_Central25_M_wmagieraSNDSX.rvt
10/29/2026 2:47:17 PM




## 1 PARTIAL FIRST FLOOR DEMOLITION PLAN - AUDITORIUM LOWER LEVEL

SCALE: 1/8" = 1'-0"


PROJECT NORTH

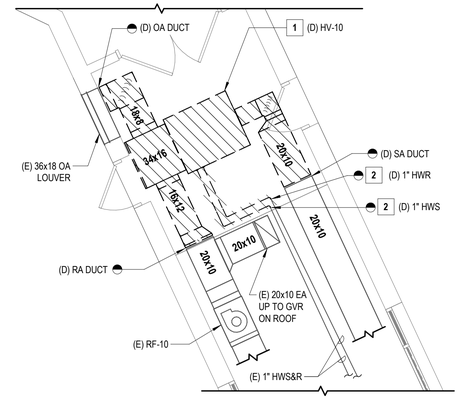


## 2 PARTIAL FIRST FLOOR DEMOLITION PLAN - CORRIDOR

SCALE: 1/4" = 1'-0"

PROJECT NORTH

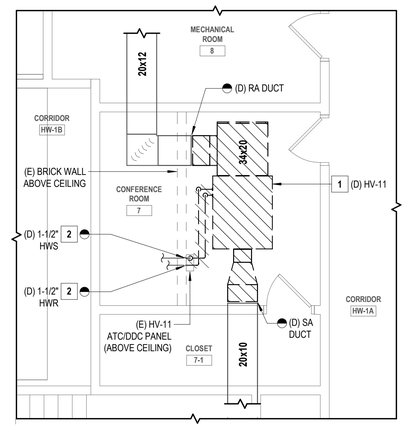


## 3 PARTIAL FIRST FLOOR DEMOLITION PLAN - CONFERENCE ROOM

SCALE: 1/4" = 1'-0"


PROJECT NORTH

### GENERAL NOTES

1. THE EXISTING CONDITIONS SHOWN ON THE CONTRACT DRAWINGS ARE BASED ON LIMITED FIELD SURVEY AND EXISTING DOCUMENTATION. THE CONTRACTOR SHALL BE RESPONSIBLE FOR VERIFICATION OF ALL EXISTING CONDITIONS PRIOR TO THE COMMENCEMENT OF DEMOLITION / NEW WORK AND PURCHASE OF NEW EQUIPMENT. SHOULD THERE BE A CONFLICT, THE CONTRACTOR SHALL ALERT THE ARCHITECT / ENGINEER IN WRITING.
2. THE CONTRACTOR SHALL TAKE CARE NOT TO DAMAGE ADJOINING SURFACES OUTSIDE THE CONTRACT AREA OR SCOPE OF WORK. THE CONTRACTOR SHALL BE RESPONSIBLE FOR RESTORING EXISTING CONDITIONS AND / OR FINISHES DAMAGED DURING CONSTRUCTION, INCLUDING PATCHING AND PAINTING DEEMED NECESSARY BY THE ARCHITECT / ENGINEER AT NO ADDITIONAL COST TO THE OWNER.
3. THE CONTRACTOR SHALL REMOVE AND DISPOSE OF ALL CONSTRUCTION DEBRIS AND UNWANTED MATERIAL LEGALLY OFF-SITE IN ACCORDANCE WITH THE PROJECT SPECIFICATIONS AND AS PER THEIR SCOPE OF WORK.

### [X] MECHANICAL DEMOLITION KEYNOTES

1. THE CONTRACTOR SHALL DISCONNECT, REMOVE, AND DISPOSE OF THE EXISTING H&V UNIT AND ASSOCIATED EQUIPMENT SUPPORTS IN APPROXIMATELY THIS LOCATION. DISCONNECT, REMOVE, AND DISPOSE OF THE ASSOCIATED SUPPLY/RETURN/OUTSIDE AIR DUCTWORK, DUCT SUPPORTS, INSULATION, AND RELATED APPURTENANCES, AND TEMPORARILY CAP DUCTS AT THE POINTS INDICATED ON THE DRAWINGS.
2. THE CONTRACTOR SHALL DISCONNECT, REMOVE, AND DISPOSE OF THE HOT WATER SUPPLY AND RETURN PIPING, VALVES, INSULATION, PIPE HANGERS AND SUPPORTS, AND RELATED APPURTENANCES, AND TEMPORARILY CAP PIPING AT THE POINTS INDICATED ON THE DRAWINGS.
3. THE RETURN AIR DUCTWORK AND RETURN GRILLES FOR AIR HANDLING UNITS SERVING THE AUDITORIUM SHALL BE EXISTING TO REMAIN. AIRFLOWS ARE SHOWN FOR REFERENCE AND BALANCING PURPOSES.

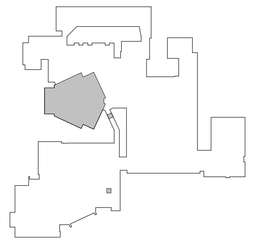

## KEY PLAN

SCALE: 1" = 160'-0"

PROJECT NORTH

H 2 M architects + engineers

1133 Westchester Avenue, Suite N-210
White Plains, NY 10605
914.358.5623 • www.h2m.com
NY Architecture & Landscape Architecture: No Certificate Required
NY Engineering Certificate of Authorization No.: 0018178

CONSULTANTS:

| MARK | DATE | DESCRIPTION |
|---|---|---|
| | | |

STATE OF NEW YORK · JOHN C. MORRIS III · LICENSED PROFESSIONAL ENGINEER · 057554-1

05/31/2028
Exp. Date

J. CHRIS MORRIS III, P.E.
NY PROFESSIONAL ENGINEER Lic. No. 057554

"IN ACCORDANCE WITH ARTICLE 145, SECTION 7209 OF THE NYS EDUCATION LAW, ALTERATION OF THIS DOCUMENT EXCEPT BY A LICENSED PROFESSIONAL IS ILLEGAL."

| DESIGNED BY: | DRAWN BY: | CHECKED BY: | REVIEWED BY: |
|---|---|---|---|
| W. MAGIERA | W. MAGIERA | K. WEILER | C. MORRIS |

| PROJECT No: | DATE: | SCALE: |
|---|---|---|
| SMSD2508 | OCTOBER 2026 | AS SHOWN |

CLIENT

**SOMERS CENTRAL SCHOOL DISTRICT**

**VARIOUS UPGRADES AT SOMERS HIGH SCHOOL**

**120 PRIMROSE ST.
LINCOLNDALE, NY 10540**

**SED #: 66-21-01-06-0-003-023**

CONTRACT

**CONTRACT M
MECHANICAL CONSTRUCTION**

STATUS

**FOR BID**


SHEET TITLE

**MECHANICAL
PARTIAL FIRST FLOOR
DEMOLITION PLAN - AREA B**

DRAWING No.

**HS-MD 112.00**


C:\Users\wmagiera\Documents_Revit Backup\SMSD2508_Central25_M_wmagieraSNDSX.rvt
10/29/2026 2:47:18 PM

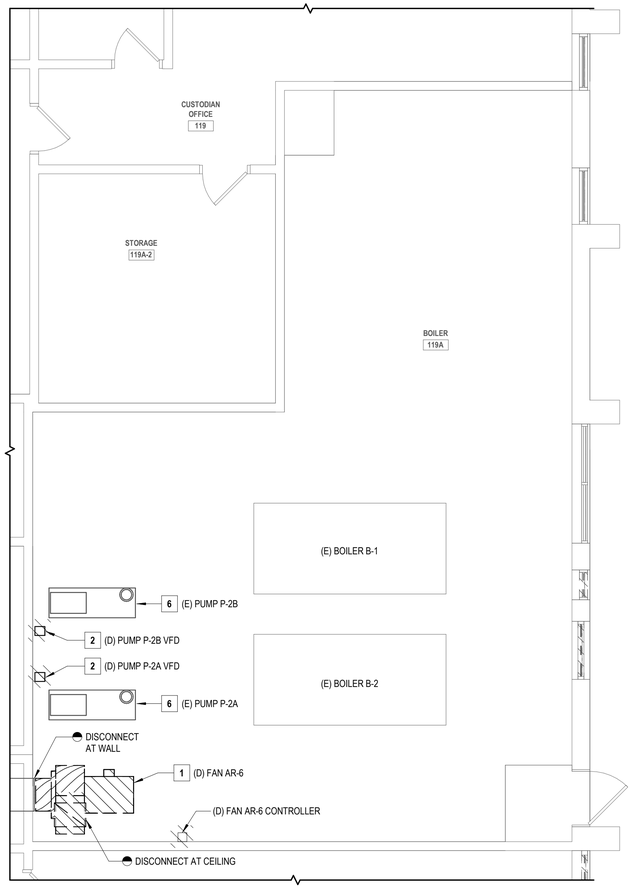


## 1 PARTIAL FIRST FLOOR DEMOLITION PLAN - BOILER ROOM

SCALE: 1/4" = 1'-0"

PROJECT NORTH

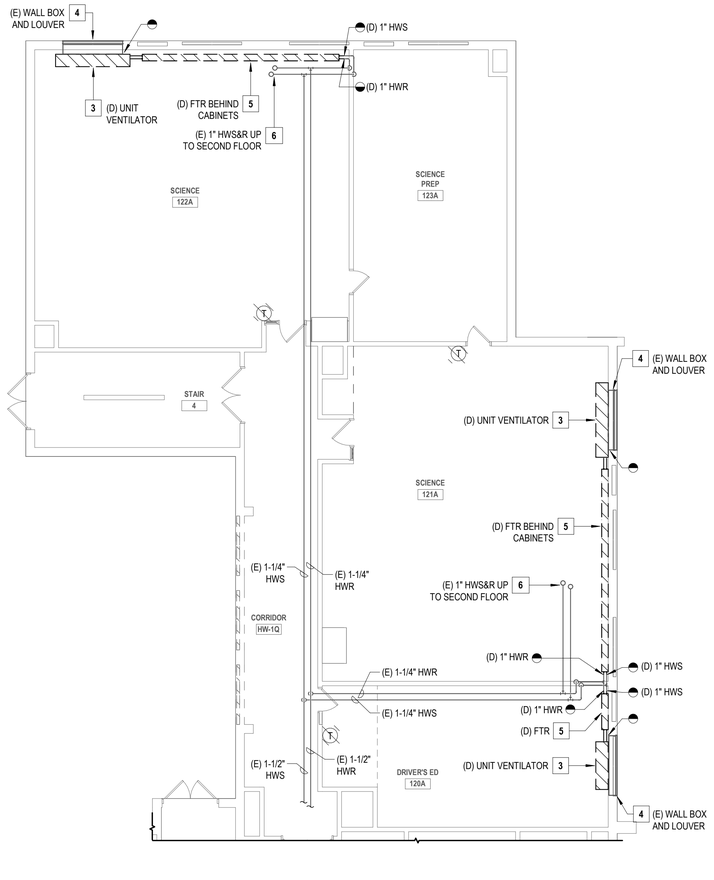


## 2 PARTIAL FIRST FLOOR DEMOLITION PLAN - CLASSROOMS

SCALE: 1/8" = 1'-0"


PROJECT NORTH

## GENERAL NOTES

1. THE EXISTING CONDITIONS SHOWN ON THE CONTRACT DRAWINGS ARE BASED ON LIMITED FIELD SURVEY AND EXISTING DOCUMENTATION. THE CONTRACTOR SHALL BE RESPONSIBLE FOR VERIFICATION OF ALL EXISTING CONDITIONS PRIOR TO THE COMMENCEMENT OF DEMOLITION / NEW WORK AND PURCHASE OF NEW EQUIPMENT. SHOULD THERE BE A CONFLICT, THE CONTRACTOR SHALL ALERT THE ARCHITECT / ENGINEER IN WRITING.
2. THE CONTRACTOR SHALL TAKE CARE NOT TO DAMAGE ADJOINING SURFACES OUTSIDE THE CONTRACT AREA OR SCOPE OF WORK. THE CONTRACTOR SHALL BE RESPONSIBLE FOR RESTORING EXISTING CONDITIONS AND / OR FINISHES DAMAGED DURING CONSTRUCTION, INCLUDING PATCHING AND PAINTING DEEMED NECESSARY BY THE ARCHITECT / ENGINEER AT NO ADDITIONAL COST TO THE OWNER.
3. THE CONTRACTOR SHALL REMOVE AND DISPOSE OF ALL CONSTRUCTION DEBRIS AND UNWANTED MATERIAL LEGALLY OFF-SITE IN ACCORDANCE WITH THE PROJECT SPECIFICATIONS AND AS PER THEIR SCOPE OF WORK.

## X MECHANICAL DEMOLITION KEYNOTES

1. THE CONTRACTOR SHALL DISCONNECT, REMOVE, AND DISPOSE OF THE EXISTING FAN "AR-6" IN APPROXIMATELY THIS LOCATION. DISCONNECT, REMOVE, AND DISPOSE OF THE ASSOCIATED EXHAUST DUCTWORK, DUCT SUPPORTS, INSULATION, AND RELATED APPURTENANCES, AND TEMPORARILY CAP DUCTS AT THE POINTS INDICATED ON THE DRAWINGS.
2. THE CONTRACTOR SHALL DISCONNECT, REMOVE, AND DISPOSE OF THE EXISTING VARIABLE FREQUENCY DRIVE (VFD) AND ALL RELATED APPURTENANCES IN APPROXIMATELY THIS LOCATION.
3. THE CONTRACTOR SHALL DISCONNECT, REMOVE, AND DISPOSE OF THE EXISTING HOT WATER UNIT VENTILATOR IN APPROXIMATELY THIS LOCATION. DISCONNECT, REMOVE, AND DISPOSE OF THE ASSOCIATED HOT WATER SUPPLY AND RETURN PIPING, VALVES, INSULATION, PIPE SUPPORTS, AND RELATED APPURTENANCES, AND TEMPORARILY CAP PIPING AT THE POINTS INDICATED ON THE DRAWINGS. DISCONNECT, REMOVE, AND DISPOSE OF THE ASSOCIATED WALL-MOUNTED THERMOSTAT.
4. THE WALL BOX AND OUTSIDE AIR INTAKE LOUVER ASSOCIATED WITH THE INDICATED UNIT VENTILATOR ARE EXISTING TO REMAIN. THE CONTRACTOR SHALL PROVIDE A TEMPORARY WEATHERPROOF COVER OVER WALL BOX OPENING TO PREVENT INFILTRATION UNTIL THE REPLACEMENT UNIT VENTILATOR IS INSTALLED UNDER THE NEW WORK PHASE OF THIS PROJECT.
5. THE CONTRACTOR SHALL DISCONNECT, REMOVE, AND DISPOSE OF THE EXISTING HOT WATER FINNED-TUBE RADIATOR IN APPROXIMATELY THIS LOCATION. DISCONNECT, REMOVE, AND DISPOSE OF ASSOCIATED HOT WATER SUPPLY AND RETURN PIPING BACK TO POINT INDICATED ON THE DRAWING OR THE ASSOCIATED PIPING MAINS. TEMPORARILY CAP PIPING AT THE POINT INDICATED OR AT THE PIPING MAINS.
6. EXISTING TO REMAIN.

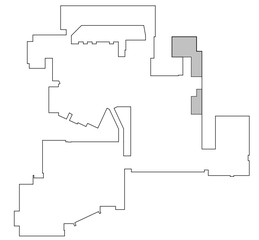

KEY PLAN

SCALE: 1" = 160'-0"

PROJECT NORTH

H2M architects + engineers
1133 Westchester Avenue, Suite N-210
White Plains, NY 10605
914.358.5623 • www.h2m.com
NY Architecture & Landscape Architecture: No Certificate Required
NY Engineering Certificate of Authorization No.: 0018178

CONSULTANTS:

| MARK | DATE | DESCRIPTION |
|---|---|---|
| | | |

STATE OF NEW YORK · JOHN C. MORRIS III · LICENSED PROFESSIONAL ENGINEER · 057554-1

05/31/2028
Exp. Date

J. CHRIS MORRIS III, P.E.
NY PROFESSIONAL ENGINEER Lic. No. 057554

"IN ACCORDANCE WITH ARTICLE 145, SECTION 7209 OF THE NYS EDUCATION LAW, ALTERATION OF THIS DOCUMENT EXCEPT BY A LICENSED PROFESSIONAL IS ILLEGAL."

| DESIGNED BY: | DRAWN BY: | CHECKED BY: | REVIEWED BY: |
|---|---|---|---|
| W. MAGIERA | W. MAGIERA | K. WEILER | C. MORRIS |

| PROJECT No: | DATE: | SCALE: |
|---|---|---|
| SMSD2508 | OCTOBER 2026 | AS SHOWN |

CLIENT

**SOMERS CENTRAL SCHOOL DISTRICT**

**VARIOUS UPGRADES AT SOMERS HIGH SCHOOL**

**120 PRIMROSE ST.**
**LINCOLNDALE, NY 10540**

**SED #: 66-21-01-06-0-003-023**

CONTRACT

**CONTRACT M**
**MECHANICAL CONSTRUCTION**

STATUS

**FOR BID**


SHEET TITLE

**MECHANICAL**
**PARTIAL FIRST FLOOR**
**DEMOLITION PLAN - AREA B**

DRAWING No.

**HS-MD 113.00**

C:\Users\wmagiera\Documents_Revit Backup\SMSD2508_Central25_M_wmagieraSNDSX.rvt
10/29/2026 2:47:19 PM

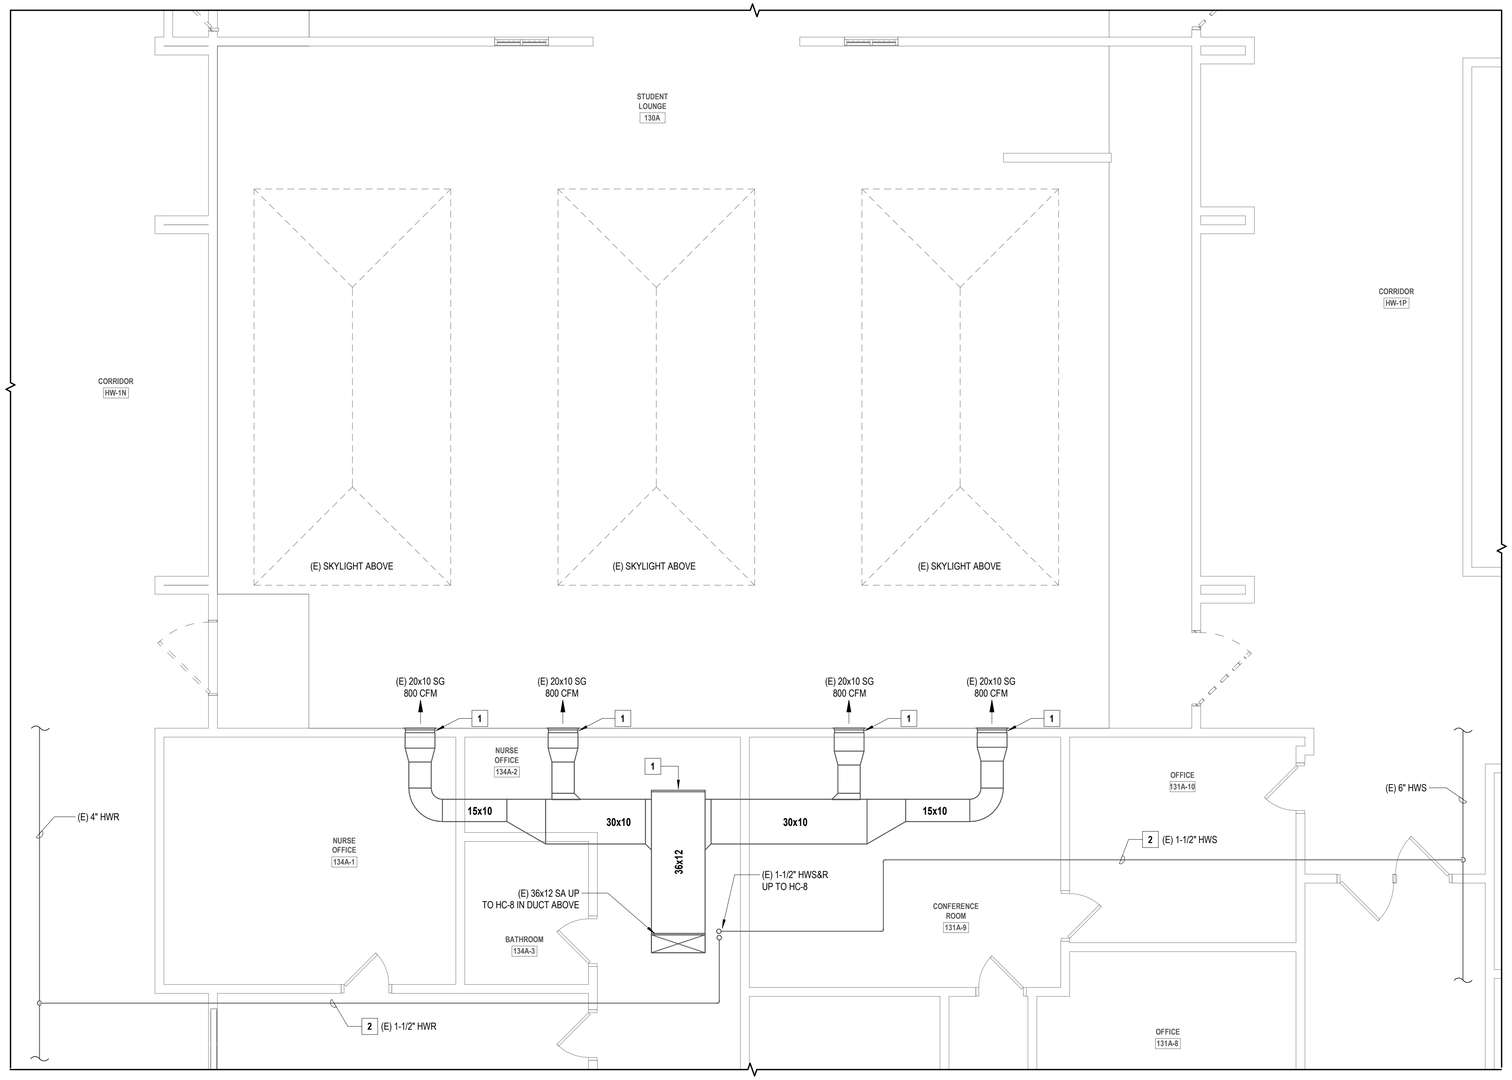


1 **PARTIAL FIRST FLOOR EXISTING PLAN - STUDENT LOUNGE LOWER LEVEL (FOR REFERENCE ONLY)**
SCALE: 1/4" = 1'-0"


PROJECT NORTH

## GENERAL NOTES

1. THE EXISTING CONDITIONS SHOWN ON THE CONTRACT DRAWINGS ARE BASED ON LIMITED FIELD SURVEY AND EXISTING DOCUMENTATION. THE CONTRACTOR SHALL BE RESPONSIBLE FOR VERIFICATION OF ALL EXISTING CONDITIONS PRIOR TO THE COMMENCEMENT OF DEMOLITION / NEW WORK AND PURCHASE OF NEW EQUIPMENT. SHOULD THERE BE A CONFLICT, THE CONTRACTOR SHALL ALERT THE ARCHITECT / ENGINEER IN WRITING.
2. THE CONTRACTOR SHALL TAKE CARE NOT TO DAMAGE ADJOINING SURFACES OUTSIDE THE CONTRACT AREA OR SCOPE OF WORK. THE CONTRACTOR SHALL BE RESPONSIBLE FOR RESTORING EXISTING CONDITIONS AND / OR FINISHES DAMAGED DURING CONSTRUCTION, INCLUDING PATCHING AND PAINTING DEEMED NECESSARY BY THE ARCHITECT / ENGINEER AT NO ADDITIONAL COST TO THE OWNER.
3. THE CONTRACTOR SHALL REMOVE AND DISPOSE OF ALL CONSTRUCTION DEBRIS AND UNWANTED MATERIAL LEGALLY OFF-SITE IN ACCORDANCE WITH THE PROJECT SPECIFICATIONS AND AS PER THEIR SCOPE OF WORK.

## X MECHANICAL DEMOLITION KEYNOTES

1. THE SUPPLY AIR DUCTWORK AND SUPPLY GRILLES SERVING THE STUDENT LOUNGE SHALL BE EXISTING TO REMAIN. AIRFLOWS ARE SHOWN FOR REFERENCE AND BALANCING PURPOSES.
2. THE HOT WATER SUPPLY AND RETURN PIPING SERVING HOT WATER COIL "HC-8" SHALL BE EXISTING TO REMAIN.

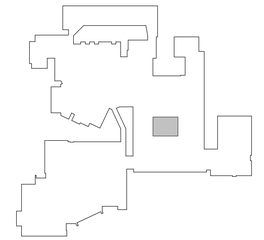

KEY PLAN
SCALE: 1" = 160'-0"

PROJECT NORTH

H2M architects + engineers
1133 Westchester Avenue, Suite N-210
White Plains, NY 10605
914.358.5623 • www.h2m.com
NY Architecture & Landscape Architecture: No Certificate Required
NY Engineering Certificate of Authorization No.: 0018178

CONSULTANTS:

| MARK | DATE | DESCRIPTION |
|---|---|---|
| | | |

STATE OF NEW YORK · JOHN C. MORRIS III · LICENSED PROFESSIONAL ENGINEER · 057554-1

05/31/2028
Exp. Date

J. CHRIS MORRIS III, P.E.
NY PROFESSIONAL ENGINEER Lic. No. 057554

"IN ACCORDANCE WITH ARTICLE 145, SECTION 7209 OF THE NYS EDUCATION LAW, ALTERATION OF THIS DOCUMENT EXCEPT BY A LICENSED PROFESSIONAL IS ILLEGAL."

| DESIGNED BY: | DRAWN BY: | CHECKED BY: | REVIEWED BY: |
|---|---|---|---|
| W. MAGIERA | W. MAGIERA | K. WEILER | C. MORRIS |

| PROJECT No: | DATE: | SCALE: |
|---|---|---|
| SMSD2508 | OCTOBER 2026 | AS SHOWN |

CLIENT

**SOMERS CENTRAL SCHOOL DISTRICT**

**VARIOUS UPGRADES AT SOMERS HIGH SCHOOL**

**120 PRIMROSE ST.**
**LINCOLNDALE, NY 10540**

**SED #: 66-21-01-06-0-003-023**


CONTRACT
**CONTRACT M**
**MECHANICAL CONSTRUCTION**

STATUS
**FOR BID**

SHEET TITLE
**MECHANICAL**
**PARTIAL FIRST FLOOR EXISTING PLAN - AREA B**

DRAWING No.
**HS-MD 114.00**

C:\Users\wmagiera\Documents_Revit Backup\SMSD2508_Central25_M_wmagieraSNDSX.rvt
10/29/2026 2:47:20 PM

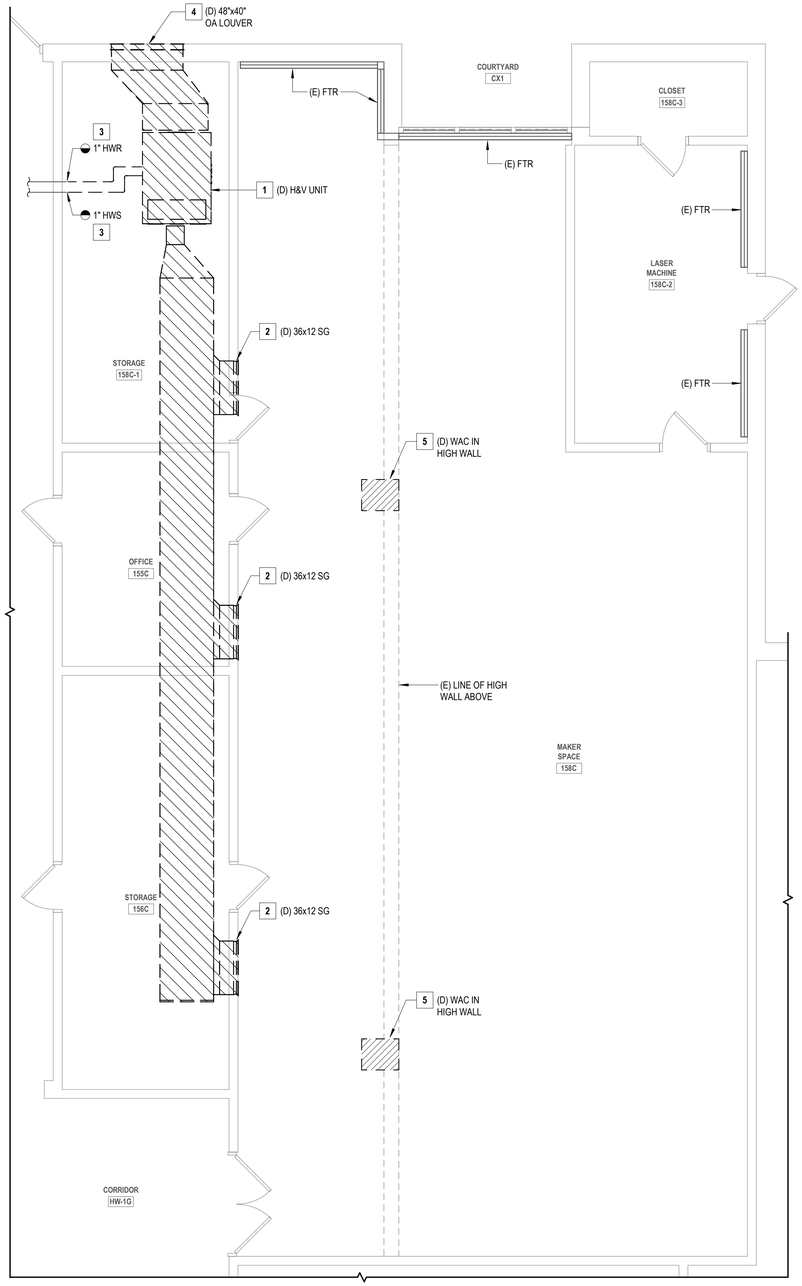


## 1 PARTIAL FIRST FLOOR DEMOLITION PLAN - ENGINEERING LAB

SCALE: 1/4" = 1'-0"


PROJECT NORTH

## GENERAL NOTES

1. THE EXISTING CONDITIONS SHOWN ON THE CONTRACT DRAWINGS ARE BASED ON LIMITED FIELD SURVEY AND EXISTING DOCUMENTATION. THE CONTRACTOR SHALL BE RESPONSIBLE FOR VERIFICATION OF ALL EXISTING CONDITIONS PRIOR TO THE COMMENCEMENT OF DEMOLITION / NEW WORK AND PURCHASE OF NEW EQUIPMENT. SHOULD THERE BE A CONFLICT, THE CONTRACTOR SHALL ALERT THE ARCHITECT / ENGINEER IN WRITING.
2. THE CONTRACTOR SHALL TAKE CARE NOT TO DAMAGE ADJOINING SURFACES OUTSIDE THE CONTRACT AREA OR SCOPE OF WORK. THE CONTRACTOR SHALL BE RESPONSIBLE FOR RESTORING EXISTING CONDITIONS AND / OR FINISHES DAMAGED DURING CONSTRUCTION, INCLUDING PATCHING AND PAINTING DEEMED NECESSARY BY THE ARCHITECT / ENGINEER AT NO ADDITIONAL COST TO THE OWNER.
3. THE CONTRACTOR SHALL REMOVE AND DISPOSE OF ALL CONSTRUCTION DEBRIS AND UNWANTED MATERIAL LEGALLY OFF-SITE IN ACCORDANCE WITH THE PROJECT SPECIFICATIONS AND AS PER THEIR SCOPE OF WORK.

## X MECHANICAL DEMOLITION KEYNOTES

1. THE CONTRACTOR SHALL DISCONNECT, REMOVE, AND DISPOSE OF THE EXISTING H&V UNIT AND ASSOCIATED EQUIPMENT SUPPORTS IN APPROXIMATELY THIS LOCATION. DISCONNECT, REMOVE, AND DISPOSE OF THE ASSOCIATED SUPPLY/RETURN/OUTSIDE AIR DUCTWORK, DUCT SUPPORTS, INSULATION, AND RELATED APPURTENANCES, AND TEMPORARILY CAP DUCTS AT THE POINTS INDICATED ON THE DRAWINGS.
2. THE CONTRACTOR SHALL DISCONNECT, REMOVE, AND DISPOSE OF THE WALL SUPPLY GRILLES IN APPROXIMATELY THIS LOCATION.
3. THE CONTRACTOR SHALL DISCONNECT, REMOVE, AND DISPOSE OF THE HOT WATER SUPPLY AND RETURN PIPING, VALVES, INSULATION, PIPE HANGERS AND SUPPORTS, AND RELATED APPURTENANCES, AND TEMPORARILY CAP PIPING AT THE POINTS INDICATED ON THE DRAWINGS.
4. THE CONTRACTOR SHALL DISCONNECT, REMOVE, AND DISPOSE OF THE INDICATED OUTSIDE AIR INTAKE LOUVER, WALL SLEEVE, AND RELATED APPURTENANCES.
5. THE CONTRACTOR SHALL DISCONNECT, REMOVE, AND DISPOSE OF THE WINDOW AIR CONDITIONING (WAC) UNITS IN APPROXIMATELY THIS LOCATION.

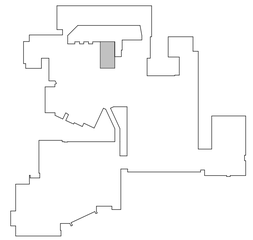

KEY PLAN

SCALE: 1" = 160'-0"

PROJECT NORTH

H2M architects + engineers
1133 Westchester Avenue, Suite N-210
White Plains, NY 10605
914.358.5623 • www.h2m.com
NY Architecture & Landscape Architecture: No Certificate Required
NY Engineering Certificate of Authorization No.: 0018178

CONSULTANTS:

| MARK | DATE | DESCRIPTION |
|---|---|---|
| | | |
| | | |
| | | |
| | | |
| | | |
| | | |
| | | |
| | | |
| | | |
| | | |

STATE OF NEW YORK · JOHN C. MORRIS III · LICENSED PROFESSIONAL ENGINEER · 057554-1

05/31/2028
Exp. Date

J. CHRIS MORRIS III, P.E.
NY PROFESSIONAL ENGINEER Lic. No. 057554

"IN ACCORDANCE WITH ARTICLE 145, SECTION 7209 OF THE NYS EDUCATION LAW, ALTERATION OF THIS DOCUMENT EXCEPT BY A LICENSED PROFESSIONAL IS ILLEGAL."

| DESIGNED BY: | DRAWN BY: | CHECKED BY: | REVIEWED BY: |
|---|---|---|---|
| W. MAGIERA | W. MAGIERA | K. WEILER | C. MORRIS |

| PROJECT No: | DATE: | SCALE: |
|---|---|---|
| SMSD2508 | OCTOBER 2026 | AS SHOWN |

CLIENT

**SOMERS CENTRAL SCHOOL DISTRICT**

**VARIOUS UPGRADES AT SOMERS HIGH SCHOOL**

120 PRIMROSE ST.
LINCOLNDALE, NY 10540

SED #: 66-21-01-06-0-003-023

CONTRACT

**CONTRACT M**
**MECHANICAL CONSTRUCTION**

STATUS

**FOR BID**

SHEET TITLE


**MECHANICAL**
**PARTIAL FIRST FLOOR**
**DEMOLITION PLAN - AREA B**

DRAWING No.

**HS-MD 115.00**

C:\Users\wmagiera\Documents_Revit Backup\SMSD2508_Central25_M_wmagieraSNDSX.rvt


10/29/2026 2:47:20 PM

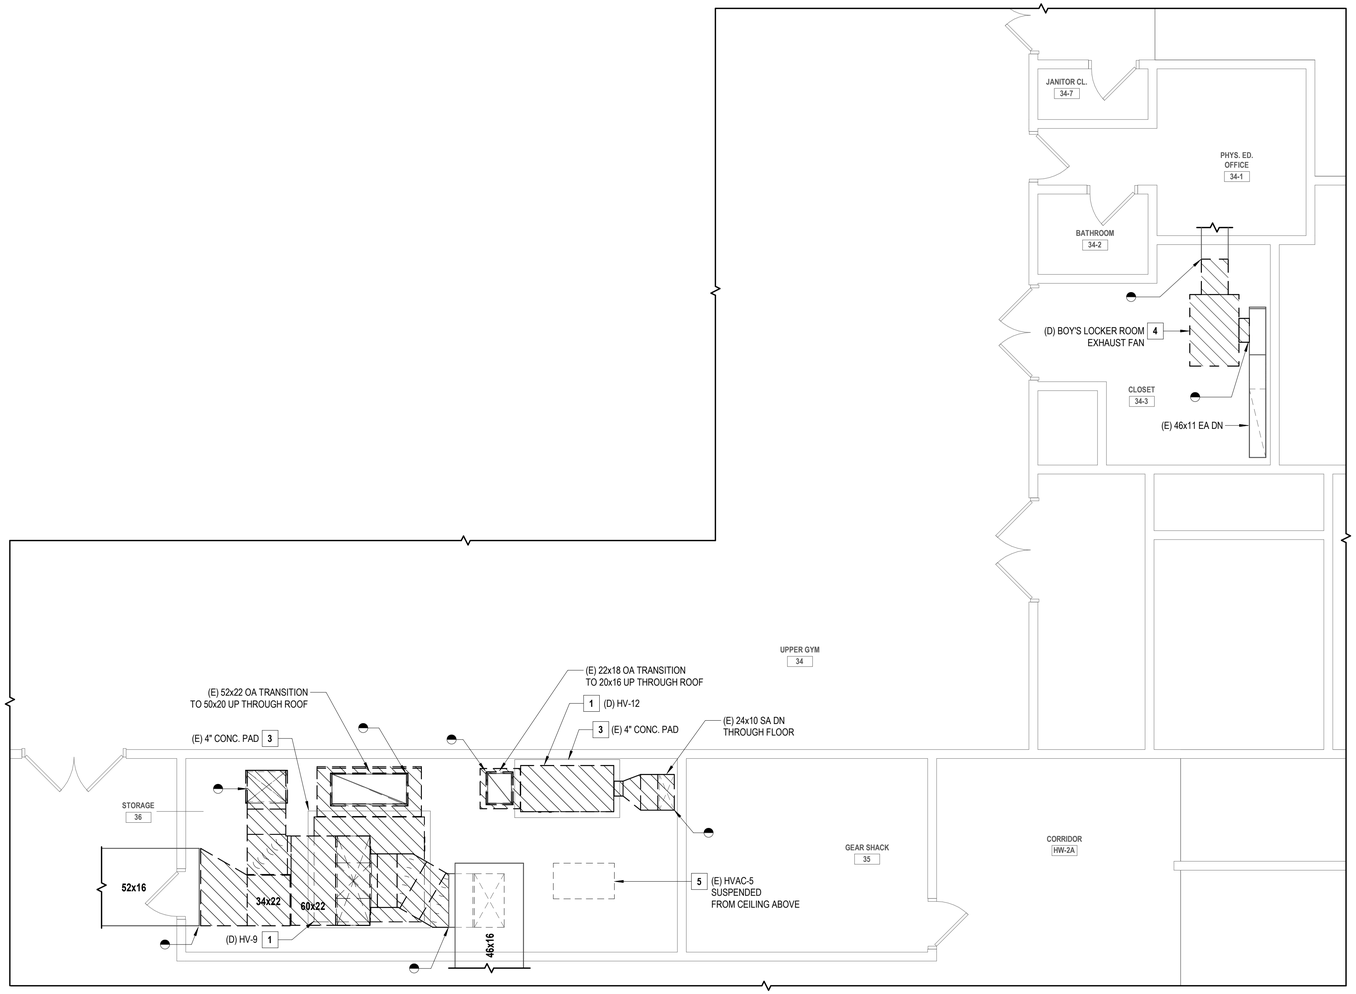


## 1 PARTIAL SECOND FLOOR DUCTWORK DEMOLITION PLAN - GYM STORAGE ROOMS

SCALE: 1/4" = 1'-0"

PROJECT NORTH

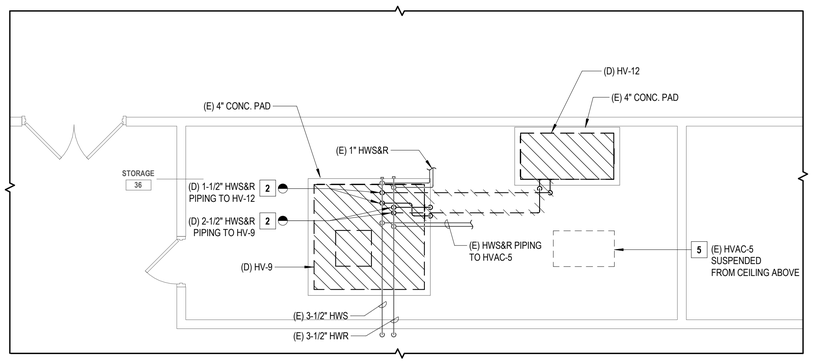


## 2 PARTIAL SECOND FLOOR PIPING DEMOLITION PLAN - GYM STORAGE ROOMS

SCALE: 1/4" = 1'-0"


PROJECT NORTH

## GENERAL NOTES

1. THE EXISTING CONDITIONS SHOWN ON THE CONTRACT DRAWINGS ARE BASED ON LIMITED FIELD SURVEY AND EXISTING DOCUMENTATION. THE CONTRACTOR SHALL BE RESPONSIBLE FOR VERIFICATION OF ALL EXISTING CONDITIONS PRIOR TO THE COMMENCEMENT OF DEMOLITION / NEW WORK AND PURCHASE OF NEW EQUIPMENT. SHOULD THERE BE A CONFLICT, THE CONTRACTOR SHALL ALERT THE ARCHITECT / ENGINEER IN WRITING.
2. THE CONTRACTOR SHALL TAKE CARE NOT TO DAMAGE ADJOINING SURFACES OUTSIDE THE CONTRACT AREA OR SCOPE OF WORK. THE CONTRACTOR SHALL BE RESPONSIBLE FOR RESTORING EXISTING CONDITIONS AND / OR FINISHES DAMAGED DURING CONSTRUCTION, INCLUDING PATCHING AND PAINTING DEEMED NECESSARY BY THE ARCHITECT / ENGINEER AT NO ADDITIONAL COST TO THE OWNER.
3. THE CONTRACTOR SHALL REMOVE AND DISPOSE OF ALL CONSTRUCTION DEBRIS AND UNWANTED MATERIAL LEGALLY OFF-SITE IN ACCORDANCE WITH THE PROJECT SPECIFICATIONS AND AS PER THEIR SCOPE OF WORK.

## X MECHANICAL DEMOLITION KEYNOTES

1. THE CONTRACTOR SHALL DISCONNECT, REMOVE, AND DISPOSE OF THE EXISTING H&V UNIT AND ASSOCIATED EQUIPMENT SUPPORTS IN APPROXIMATELY THIS LOCATION. DISCONNECT, REMOVE, AND DISPOSE OF THE ASSOCIATED SUPPLY/RETURN/OUTSIDE AIR DUCTWORK, DUCT SUPPORTS, INSULATION, AND RELATED APPURTENANCES, AND TEMPORARILY CAP DUCTS AT THE POINTS INDICATED ON THE DRAWINGS.
2. THE CONTRACTOR SHALL DISCONNECT, REMOVE, AND DISPOSE OF THE HOT WATER SUPPLY AND RETURN PIPING, VALVES, INSULATION, PIPE HANGERS AND SUPPORTS, AND RELATED APPURTENANCES, AND TEMPORARILY CAP PIPING AT THE POINTS INDICATED ON THE DRAWINGS.
3. THE EXISTING H&V UNIT CONCRETE HOUSEKEEPING PAD SHALL BE EXISTING TO REMAIN. THE CONTRACTOR SHALL CLEAN, PATCH, AND REPAIR THE CONCRETE PAD AFTER DEMOLITION WORK HAS BEEN COMPLETED, AND PRIOR TO INSTALLATION OF THE NEW REPLACEMENT H&V UNIT.
4. THE CONTRACTOR SHALL DISCONNECT, REMOVE, AND DISPOSE OF THE EXISTING LOCKER ROOM EXHAUST FAN IN APPROXIMATELY THIS LOCATION. DISCONNECT, REMOVE, AND DISPOSE OF THE ASSOCIATED EXHAUST DUCTWORK, DUCT SUPPORTS, INSULATION, AND RELATED APPURTENANCES, AND TEMPORARILY CAP DUCTS AT THE POINTS INDICATED ON THE DRAWINGS.
5. EXISTING TO REMAIN.

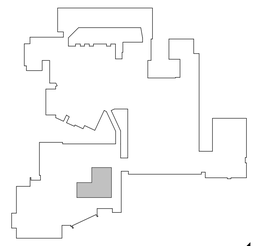

KEY PLAN

SCALE: 1" = 160'-0"

PROJECT NORTH

H2M architects + engineers
1133 Westchester Avenue, Suite N-210
White Plains, NY 10605
914.358.5623 • www.h2m.com
NY Architecture & Landscape Architecture: No Certificate Required
NY Engineering Certificate of Authorization No.: 0018178

CONSULTANTS:

| MARK | DATE | DESCRIPTION |
|---|---|---|
| | | |
| | | |
| | | |
| | | |
| | | |
| | | |
| | | |
| | | |
| | | |
| | | |

STATE OF NEW YORK
JOHN C. MORRIS III
057554-1
LICENSED PROFESSIONAL ENGINEER

05/31/2028
Exp. Date

J. CHRIS MORRIS III, P.E.
NY PROFESSIONAL ENGINEER Lic. No. 057554

"IN ACCORDANCE WITH ARTICLE 145, SECTION 7209 OF THE NYS EDUCATION LAW, ALTERATION OF THIS DOCUMENT EXCEPT BY A LICENSED PROFESSIONAL IS ILLEGAL."

| DESIGNED BY: | DRAWN BY: | CHECKED BY: | REVIEWED BY: |
|---|---|---|---|
| W. MAGIERA | W. MAGIERA | K. WEILER | C. MORRIS |

| PROJECT No: | DATE: | SCALE: |
|---|---|---|
| SMSD2508 | OCTOBER 2026 | AS SHOWN |

CLIENT

**SOMERS CENTRAL SCHOOL DISTRICT**

**VARIOUS UPGRADES AT SOMERS HIGH SCHOOL**

**120 PRIMROSE ST.**
**LINCOLNDALE, NY 10540**

**SED #: 66-21-01-06-0-003-023**

CONTRACT

**CONTRACT M**
**MECHANICAL CONSTRUCTION**

STATUS

**FOR BID**

SHEET TITLE


**MECHANICAL**
**PARTIAL SECOND FLOOR**
**DEMOLITION PLAN - AREA A**

DRAWING No.

**HS-MD 116.00**

C:\Users\wmagiera\Documents_Revit Backup\SMSD2508_Central25_M_wmagieraSNDSX.rvt


10/29/2026 2:47:21 PM

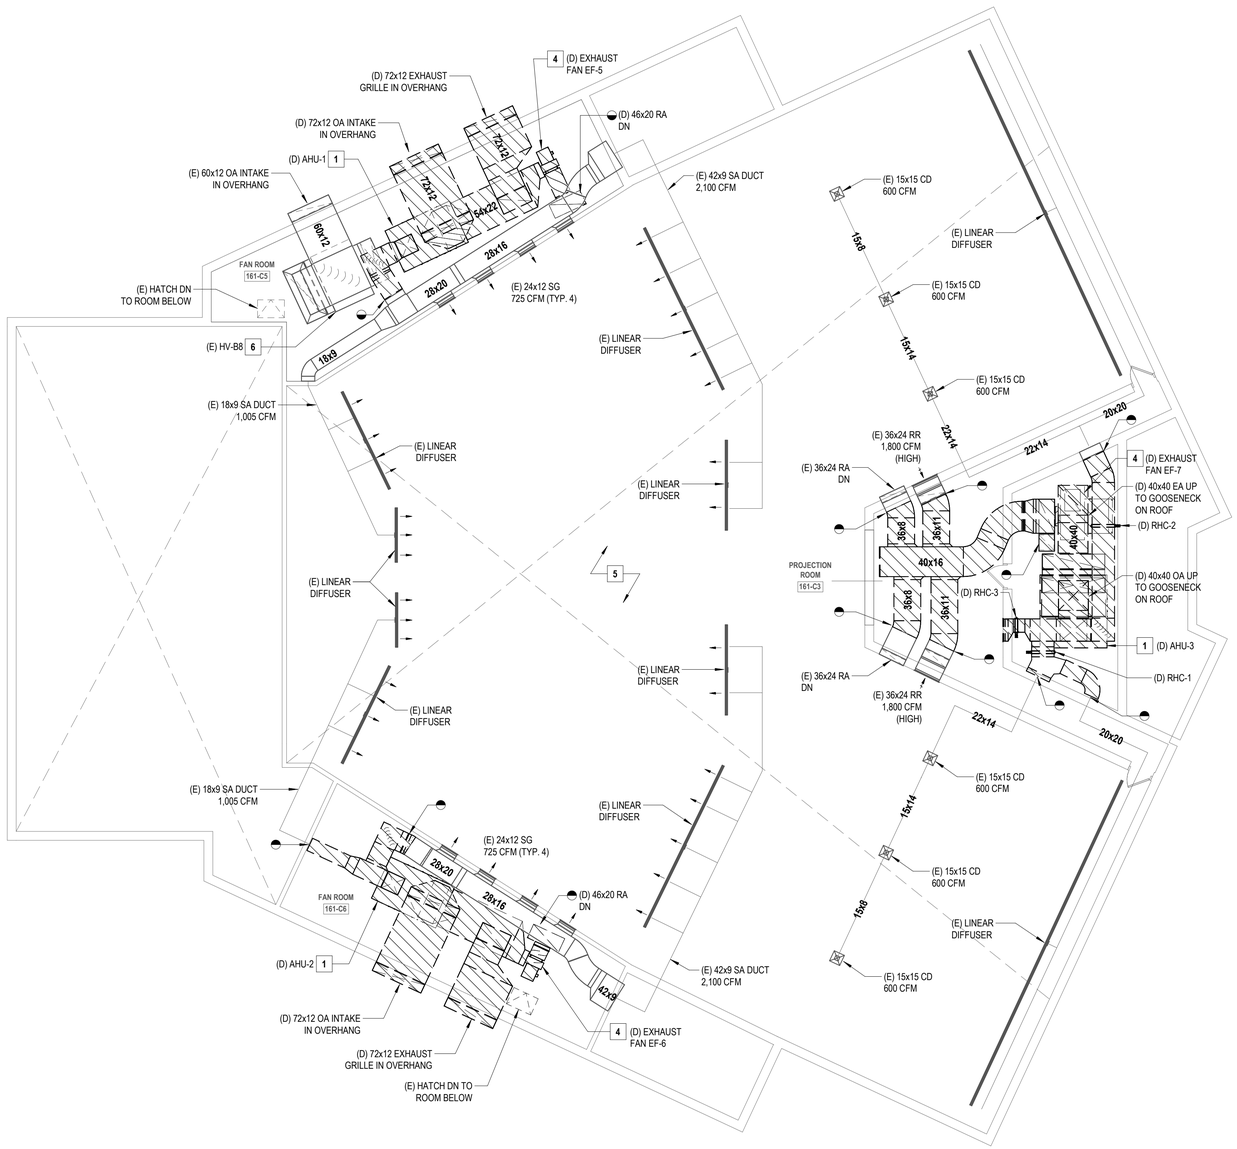


## 1 PARTIAL SECOND FLOOR DEMOLITION PLAN - AUDITORIUM UPPER LEVEL - DUCTWORK PLAN

SCALE: 1/8" = 1'-0"


PROJECT NORTH

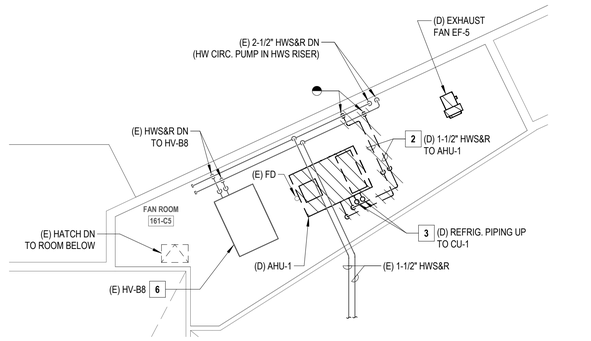


## 2 PARTIAL SECOND FLOOR PIPING DEMOLITION PLAN - AHU-1

SCALE: 1/8" = 1'-0"


PROJECT NORTH

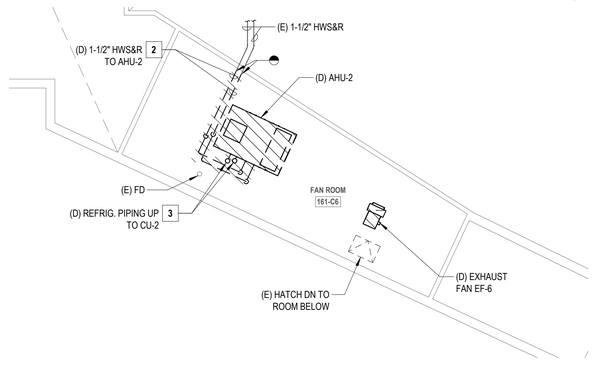


## 3 PARTIAL SECOND FLOOR PIPING DEMOLITION PLAN - AHU-2

SCALE: 1/8" = 1'-0"

PROJECT NORTH

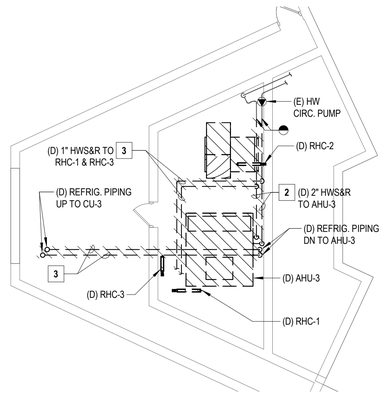


## 4 PARTIAL SECOND FLOOR PIPING DEMOLITION PLAN - AHU-3

SCALE: 1/8" = 1'-0"


PROJECT NORTH

### GENERAL NOTES

1. THE EXISTING CONDITIONS SHOWN ON THE CONTRACT DRAWINGS ARE BASED ON LIMITED FIELD SURVEY AND EXISTING DOCUMENTATION. THE CONTRACTOR SHALL BE RESPONSIBLE FOR VERIFICATION OF ALL EXISTING CONDITIONS PRIOR TO THE COMMENCEMENT OF DEMOLITION / NEW WORK AND PURCHASE OF NEW EQUIPMENT. SHOULD THERE BE A CONFLICT, THE CONTRACTOR SHALL ALERT THE ARCHITECT / ENGINEER IN WRITING.
2. THE CONTRACTOR SHALL TAKE CARE NOT TO DAMAGE ADJOINING SURFACES OUTSIDE THE CONTRACT AREA OR SCOPE OF WORK. THE CONTRACTOR SHALL BE RESPONSIBLE FOR RESTORING EXISTING CONDITIONS AND / OR FINISHES DAMAGED DURING CONSTRUCTION, INCLUDING PATCHING AND PAINTING DEEMED NECESSARY BY THE ARCHITECT / ENGINEER AT NO ADDITIONAL COST TO THE OWNER.
3. THE CONTRACTOR SHALL REMOVE AND DISPOSE OF ALL CONSTRUCTION DEBRIS AND UNWANTED MATERIAL LEGALLY OFF-SITE IN ACCORDANCE WITH THE PROJECT SPECIFICATIONS AND AS PER THEIR SCOPE OF WORK.

### X MECHANICAL DEMOLITION KEYNOTES

1. THE CONTRACTOR SHALL DISCONNECT, REMOVE, AND DISPOSE OF THE EXISTING AIR HANDLING UNIT AND ASSOCIATED EQUIPMENT SUPPORTS IN APPROXIMATELY THIS LOCATION. DISCONNECT, REMOVE, AND DISPOSE OF THE ASSOCIATED SUPPLY/RETURN/OUTSIDE AIR DUCTWORK, DUCT SUPPORTS, INSULATION, AND RELATED APPURTENANCES, AND TEMPORARILY CAP DUCTS AT THE POINTS INDICATED ON THE DRAWINGS.
2. THE CONTRACTOR SHALL DISCONNECT, REMOVE, AND DISPOSE OF THE HOT WATER SUPPLY AND RETURN PIPING, VALVES, INSULATION, PIPE HANGERS AND SUPPORTS, AND RELATED APPURTENANCES, AND TEMPORARILY CAP PIPING AT THE POINTS INDICATED ON THE DRAWINGS.
3. THE CONTRACTOR SHALL DISCONNECT, REMOVE, AND DISPOSE OF THE REFRIGERANT PIPING, VALVES, INSULATION, PIPE HANGERS AND SUPPORTS, AND RELATED APPURTENANCES.
4. THE CONTRACTOR SHALL DISCONNECT, REMOVE, AND DISPOSE OF THE EXISTING RETURN FAN AND ASSOCIATED EQUIPMENT SUPPORTS IN APPROXIMATELY THIS LOCATION. DISCONNECT, REMOVE, AND DISPOSE OF THE ASSOCIATED DUCTWORK, DUCT SUPPORTS, INSULATION, AND RELATED APPURTENANCES, AND TEMPORARILY CAP DUCTS AT THE POINTS INDICATED ON THE DRAWINGS.
5. THE SUPPLY AIR DUCTWORK, LINEAR DIFFUSERS, CEILING DIFFUSERS, RETURN DUCTWORK, AND RETURN GRILLES SERVING THE AUDITORIUM SHALL BE EXISTING TO REMAIN. AIRFLOWS ARE SHOWN FOR REFERENCE AND BALANCING PURPOSES ONLY.
6. EXISTING TO REMAIN.

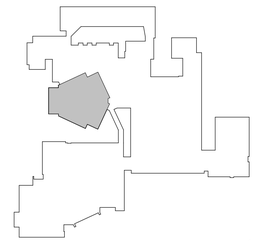

KEY PLAN

SCALE: 1" = 160'-0"

PROJECT NORTH

H2M architects + engineers
1133 Westchester Avenue, Suite N-210
White Plains, NY 10605
914.358.5623 • www.h2m.com
NY Architecture & Landscape Architecture: No Certificate Required
NY Engineering Certificate of Authorization No.: 0018178

CONSULTANTS:

| MARK | DATE | DESCRIPTION |
|---|---|---|
| | | |

STATE OF NEW YORK · JOHN C. MORRIS III · LICENSED PROFESSIONAL ENGINEER · 057554-1

05/31/2028 Exp. Date

J. CHRIS MORRIS III, P.E.
NY PROFESSIONAL ENGINEER Lic. No. 057554

"IN ACCORDANCE WITH ARTICLE 145, SECTION 7209 OF THE NYS EDUCATION LAW, ALTERATION OF THIS DOCUMENT EXCEPT BY A LICENSED PROFESSIONAL IS ILLEGAL."

| DESIGNED BY: | DRAWN BY: | CHECKED BY: | REVIEWED BY: |
|---|---|---|---|
| W. MAGIERA | W. MAGIERA | K. WEILER | C. MORRIS |

| PROJECT No: | DATE: | SCALE: |
|---|---|---|
| SMSD2508 | OCTOBER 2026 | AS SHOWN |

CLIENT

**SOMERS CENTRAL SCHOOL DISTRICT**

**VARIOUS UPGRADES AT SOMERS HIGH SCHOOL**

**120 PRIMROSE ST.**
**LINCOLNDALE, NY 10540**

**SED #: 66-21-01-06-0-003-023**

CONTRACT

**CONTRACT M**
**MECHANICAL CONSTRUCTION**

STATUS

**FOR BID**

SHEET TITLE


**MECHANICAL**
**PARTIAL SECOND FLOOR**
**DEMOLITION PLAN - AREA B**

DRAWING No.

**HS-MD 117.00**

C:\Users\wmagiera\Documents_Revit Backup\SMSD2508_Central25_M_wmagieraSNDSX.rvt

10/29/2026 2:47:23 PM

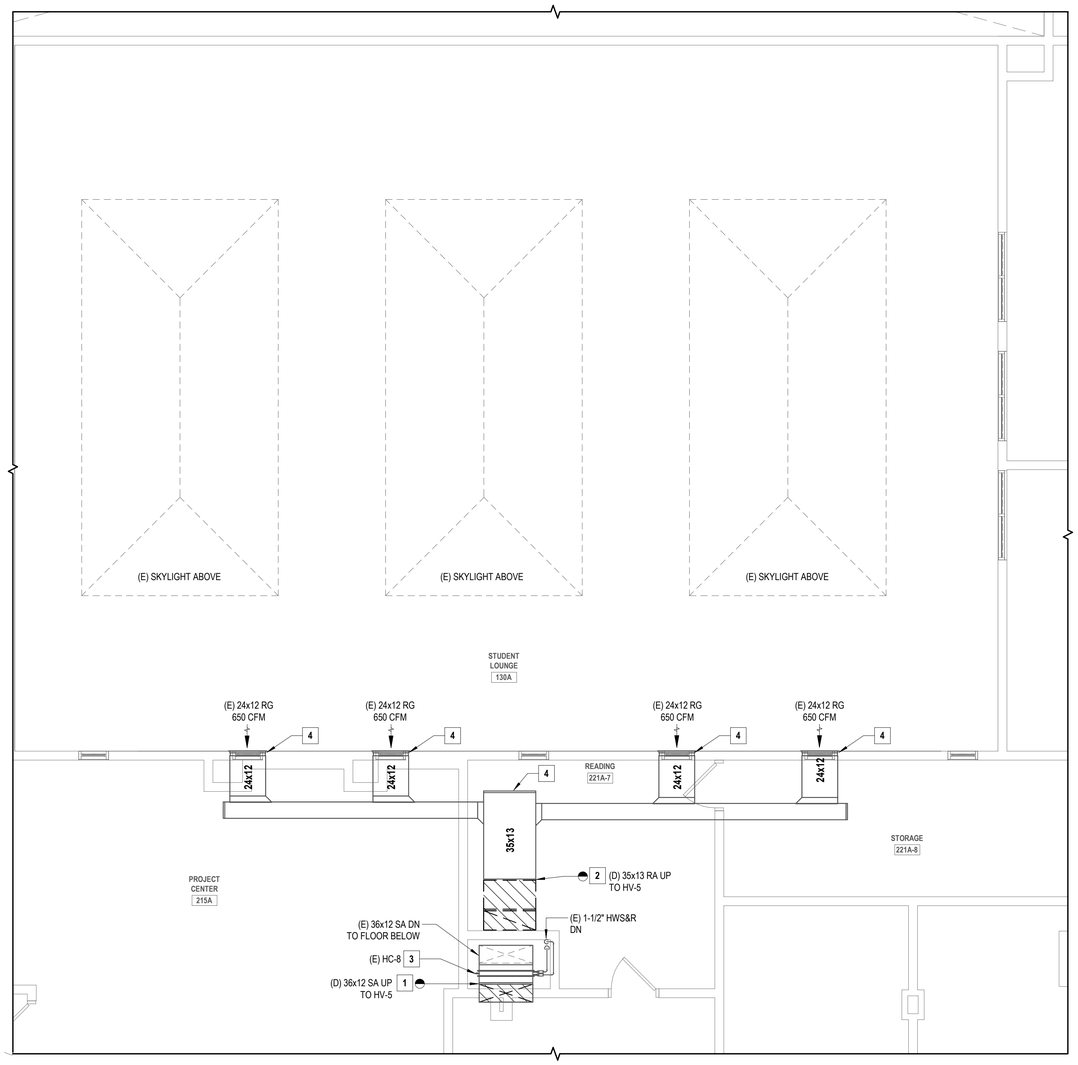


## 1 PARTIAL SECOND FLOOR DEMOLITION PLAN - STUDENT LOUNGE UPPER LEVEL

SCALE: 1/4" = 1'-0"


PROJECT NORTH

## GENERAL NOTES

1. THE EXISTING CONDITIONS SHOWN ON THE CONTRACT DRAWINGS ARE BASED ON LIMITED FIELD SURVEY AND EXISTING DOCUMENTATION. THE CONTRACTOR SHALL BE RESPONSIBLE FOR VERIFICATION OF ALL EXISTING CONDITIONS PRIOR TO THE COMMENCEMENT OF DEMOLITION / NEW WORK AND PURCHASE OF NEW EQUIPMENT. SHOULD THERE BE A CONFLICT, THE CONTRACTOR SHALL ALERT THE ARCHITECT / ENGINEER IN WRITING.
2. THE CONTRACTOR SHALL TAKE CARE NOT TO DAMAGE ADJOINING SURFACES OUTSIDE THE CONTRACT AREA OR SCOPE OF WORK. THE CONTRACTOR SHALL BE RESPONSIBLE FOR RESTORING EXISTING CONDITIONS AND / OR FINISHES DAMAGED DURING CONSTRUCTION, INCLUDING PATCHING AND PAINTING DEEMED NECESSARY BY THE ARCHITECT / ENGINEER AT NO ADDITIONAL COST TO THE OWNER.
3. THE CONTRACTOR SHALL REMOVE AND DISPOSE OF ALL CONSTRUCTION DEBRIS AND UNWANTED MATERIAL LEGALLY OFF-SITE IN ACCORDANCE WITH THE PROJECT SPECIFICATIONS AND AS PER THEIR SCOPE OF WORK.

## [X] MECHANICAL DEMOLITION KEYNOTES

1. THE CONTRACTOR SHALL DISCONNECT, REMOVE, AND DISPOSE OF THE EXISTING SUPPLY DUCTWORK, HANGERS, SUPPORTS, INSULATION, AND RELATED APPURTENANCES ASSOCIATED WITH EXISTING H&V UNIT "HV-5". TEMPORARILY CAP DUCTWORK AT THE POINTS INDICATED ON THE DRAWINGS.
2. THE CONTRACTOR SHALL DISCONNECT, REMOVE, AND DISPOSE OF THE EXISTING RETURN DUCTWORK, HANGERS, SUPPORTS, INSULATION, AND RELATED APPURTENANCES ASSOCIATED WITH EXISTING H&V UNIT "HV-5". TEMPORARILY CAP DUCTWORK AT THE POINTS INDICATED ON THE DRAWINGS.
3. HOT WATER COIL "HC-8" SHALL BE EXISTING TO REMAIN.
4. THE RETURN AIR DUCTWORK AND RETURN GRILLES SERVING THE STUDENT LOUNGE SHALL BE EXISTING TO REMAIN. AIRFLOWS ARE SHOWN FOR REFERENCE AND BALANCING PURPOSES.

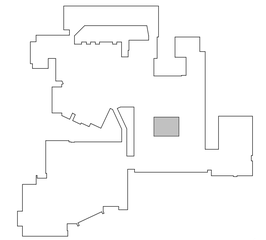

KEY PLAN

SCALE: 1" = 160'-0"

PROJECT NORTH

H2M architects + engineers
1133 Westchester Avenue, Suite N-210
White Plains, NY 10605
914.358.5623 • www.h2m.com
NY Architecture & Landscape Architecture: No Certificate Required
NY Engineering Certificate of Authorization No.: 0018178

CONSULTANTS:

| MARK | DATE | DESCRIPTION |
|---|---|---|
| | | |

STATE OF NEW YORK · JOHN C. MORRIS III · LICENSED PROFESSIONAL ENGINEER · 057554-1

05/31/2028
Exp. Date

J. CHRIS MORRIS III, P.E.
NY PROFESSIONAL ENGINEER Lic. No. 057554

"IN ACCORDANCE WITH ARTICLE 145, SECTION 7209 OF THE NYS EDUCATION LAW, ALTERATION OF THIS DOCUMENT EXCEPT BY A LICENSED PROFESSIONAL IS ILLEGAL."

| DESIGNED BY: | DRAWN BY: | CHECKED BY: | REVIEWED BY: |
|---|---|---|---|
| W. MAGIERA | W. MAGIERA | K. WEILER | C. MORRIS |

| PROJECT No: | DATE: | SCALE: |
|---|---|---|
| SMSD2508 | OCTOBER 2026 | AS SHOWN |

CLIENT

**SOMERS CENTRAL SCHOOL DISTRICT**

**VARIOUS UPGRADES AT SOMERS HIGH SCHOOL**

**120 PRIMROSE ST.**
**LINCOLNDALE, NY 10540**

**SED #: 66-21-01-06-0-003-023**

CONTRACT

**CONTRACT M**
**MECHANICAL CONSTRUCTION**

STATUS

**FOR BID**

SHEET TITLE


**MECHANICAL**
**PARTIAL SECOND FLOOR**
**DEMOLITION PLAN - AREA B**

DRAWING No.

# HS-MD 118.00

C:\Users\wmagiera\Documents_Revit Backup\SMSD2508_Central25_M_wmagieraSNDSX.rvt


10/29/2026 2:47:23 PM

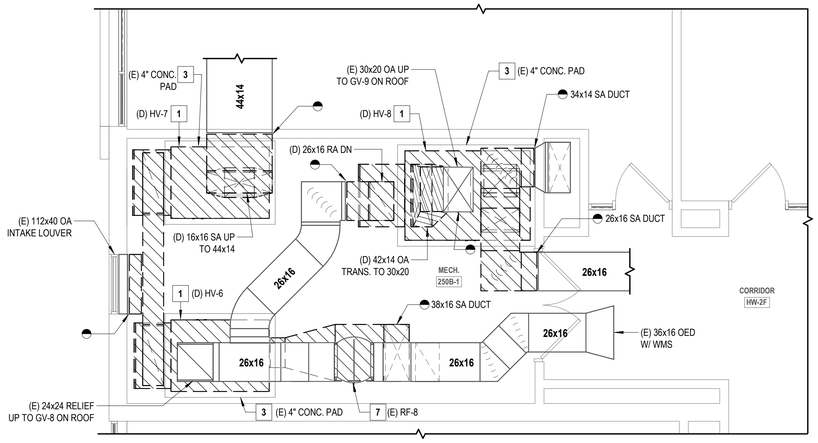


## 1 PARTIAL SECOND FLOOR DUCTWORK DEMOLITION PLAN - MER 250B-1

SCALE: 1/4" = 1'-0"


PROJECT NORTH

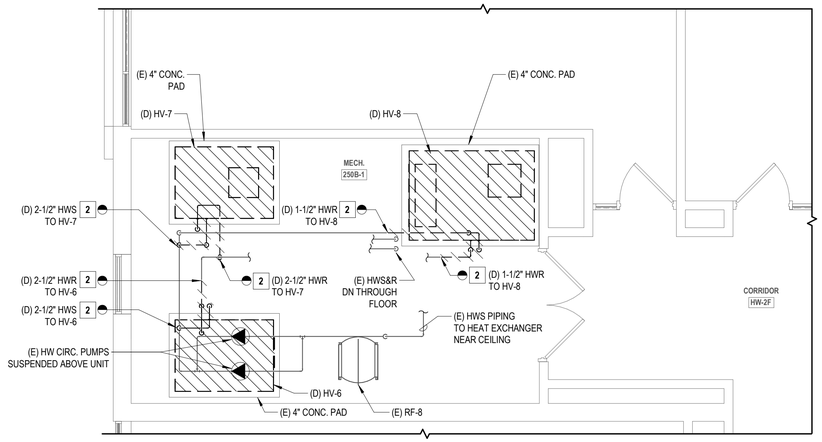


## 2 PARTIAL SECOND FLOOR PIPING DEMOLITION PLAN - MER 250B-1

SCALE: 1/4" = 1'-0"

PROJECT NORTH

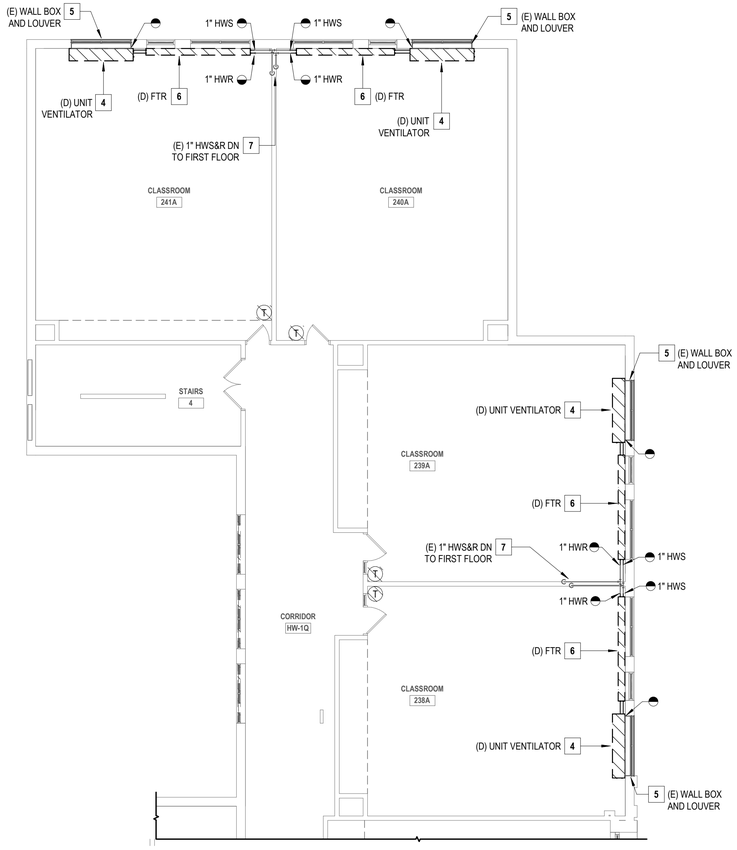


## 3 PARTIAL SECOND FLOOR DEMOLITION PLAN - CLASSROOMS

SCALE: 1/8" = 1'-0"

PROJECT NORTH


## GENERAL NOTES

1. THE EXISTING CONDITIONS SHOWN ON THE CONTRACT DRAWINGS ARE BASED ON LIMITED FIELD SURVEY AND EXISTING DOCUMENTATION. THE CONTRACTOR SHALL BE RESPONSIBLE FOR VERIFICATION OF ALL EXISTING CONDITIONS PRIOR TO THE COMMENCEMENT OF DEMOLITION / NEW WORK AND PURCHASE OF NEW EQUIPMENT. SHOULD THERE BE A CONFLICT, THE CONTRACTOR SHALL ALERT THE ARCHITECT / ENGINEER IN WRITING.
2. THE CONTRACTOR SHALL TAKE CARE NOT TO DAMAGE ADJOINING SURFACES OUTSIDE THE CONTRACT AREA OR SCOPE OF WORK. THE CONTRACTOR SHALL BE RESPONSIBLE FOR RESTORING EXISTING CONDITIONS AND / OR FINISHES DAMAGED DURING CONSTRUCTION, INCLUDING PATCHING AND PAINTING DEEMED NECESSARY BY THE ARCHITECT / ENGINEER AT NO ADDITIONAL COST TO THE OWNER.
3. THE CONTRACTOR SHALL REMOVE AND DISPOSE OF ALL CONSTRUCTION DEBRIS AND UNWANTED MATERIAL LEGALLY OFF-SITE IN ACCORDANCE WITH THE PROJECT SPECIFICATIONS AND AS PER THEIR SCOPE OF WORK.

## MECHANICAL DEMOLITION KEYNOTES

X

1. THE CONTRACTOR SHALL DISCONNECT, REMOVE, AND DISPOSE OF THE EXISTING H&V UNIT AND ASSOCIATED EQUIPMENT SUPPORTS IN APPROXIMATELY THIS LOCATION. DISCONNECT, REMOVE, AND DISPOSE OF THE ASSOCIATED SUPPLY/RETURN/OUTSIDE AIR DUCTWORK, DUCT SUPPORTS, INSULATION, AND RELATED APPURTENANCES, AND TEMPORARILY CAP DUCTS AT THE POINTS INDICATED ON THE DRAWINGS.
2. THE CONTRACTOR SHALL DISCONNECT, REMOVE, AND DISPOSE OF THE HOT WATER SUPPLY AND RETURN PIPING, VALVES, INSULATION, PIPE HANGERS AND SUPPORTS, AND RELATED APPURTENANCES, AND TEMPORARILY CAP PIPING AT THE POINTS INDICATED ON THE DRAWINGS.
3. THE EXISTING H&V UNIT CONCRETE HOUSEKEEPING PAD SHALL BE EXISTING TO REMAIN. THE CONTRACTOR SHALL CLEAN, PATCH, AND REPAIR THE CONCRETE PAD AFTER DEMOLITION WORK HAS BEEN COMPLETED, AND PRIOR TO INSTALLATION OF THE NEW REPLACEMENT H&V UNIT.
4. THE CONTRACTOR SHALL DISCONNECT, REMOVE, AND DISPOSE OF THE EXISTING HOT WATER UNIT VENTILATOR IN APPROXIMATELY THIS LOCATION. DISCONNECT, REMOVE, AND DISPOSE OF THE ASSOCIATED HOT WATER SUPPLY AND RETURN PIPING, VALVES, INSULATION, PIPE SUPPORTS, AND RELATED APPURTENANCES, AND TEMPORARILY CAP PIPING AT THE POINTS INDICATED ON THE DRAWINGS. DISCONNECT, REMOVE, AND DISPOSE OF THE ASSOCIATED WALL-MOUNTED THERMOSTAT.
5. THE WALL BOX AND OUTSIDE AIR INTAKE LOUVER ASSOCIATED WITH THE INDICATED UNIT VENTILATOR ARE EXISTING TO REMAIN. THE CONTRACTOR SHALL PROVIDE A TEMPORARY WEATHERPROOF COVER OVER WALL BOX OPENING TO PREVENT INFILTRATION UNTIL THE REPLACEMENT UNIT VENTILATOR IS INSTALLED UNDER THE NEW WORK PHASE OF THIS PROJECT.
6. THE CONTRACTOR SHALL DISCONNECT, REMOVE, AND DISPOSE OF THE EXISTING HOT WATER FINNED-TUBE RADIATOR IN APPROXIMATELY THIS LOCATION. DISCONNECT, REMOVE, AND DISPOSE OF ASSOCIATED HOT WATER SUPPLY AND RETURN PIPING BACK TO POINT INDICATED ON THE DRAWING OR THE ASSOCIATED PIPING MAINS. TEMPORARILY CAP PIPING AT THE POINT INDICATED OR AT THE PIPING MAINS.
7. EXISTING TO REMAIN.

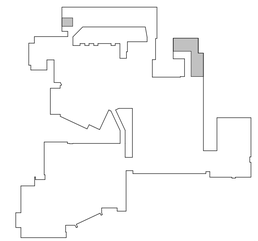

## KEY PLAN

SCALE: 1" = 160'-0"

PROJECT NORTH

H2M architects + engineers
1133 Westchester Avenue, Suite N-210
White Plains, NY 10605
914.358.5623 • www.h2m.com
NY Architecture & Landscape Architecture: No Certificate Required
NY Engineering Certificate of Authorization No.: 0018178

CONSULTANTS:

| MARK | DATE | DESCRIPTION |
|---|---|---|
| | | |

STATE OF NEW YORK · JOHN C. MORRIS III · LICENSED PROFESSIONAL ENGINEER · 057554-1

05/31/2028
Exp. Date

J. CHRIS MORRIS III, P.E.
NY PROFESSIONAL ENGINEER Lic. No. 057554

"IN ACCORDANCE WITH ARTICLE 145, SECTION 7209 OF THE NYS EDUCATION LAW, ALTERATION OF THIS DOCUMENT EXCEPT BY A LICENSED PROFESSIONAL IS ILLEGAL."

| DESIGNED BY: | DRAWN BY: | CHECKED BY: | REVIEWED BY: |
|---|---|---|---|
| W. MAGIERA | W. MAGIERA | K. WEILER | C. MORRIS |

| PROJECT No: | DATE: | SCALE: |
|---|---|---|
| SMSD2508 | OCTOBER 2026 | AS SHOWN |

CLIENT

**SOMERS CENTRAL SCHOOL DISTRICT**

**VARIOUS UPGRADES AT SOMERS HIGH SCHOOL**

**120 PRIMROSE ST.**
**LINCOLNDALE, NY 10540**

**SED #: 66-21-01-06-0-003-023**

CONTRACT

**CONTRACT M**
**MECHANICAL CONSTRUCTION**

STATUS

**FOR BID**

SHEET TITLE


**MECHANICAL**
**PARTIAL SECOND FLOOR DEMOLITION PLAN - AREA B**

DRAWING No.

# HS-MD 119.00

C:\Users\wmagiera\Documents_Revit Backup\SMSD2508_Central2S_M_wmagieraSNDSX.rvt

10/29/2026 2:47:24 PM

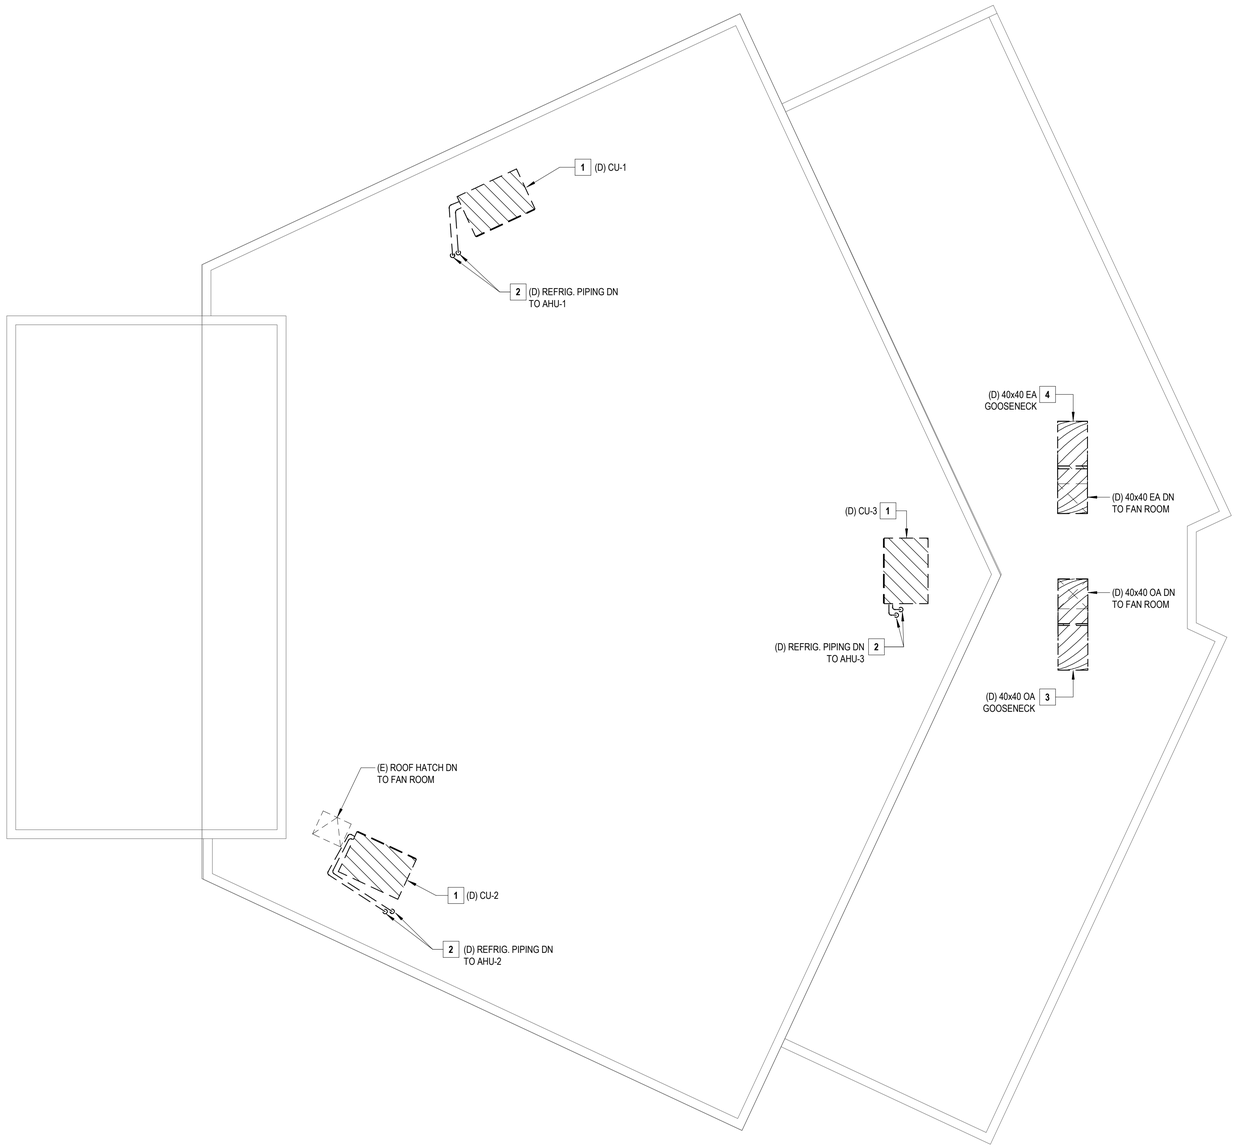


## 1 PARTIAL ROOF DEMOLITION PLAN - AUDITORIUM ROOF

SCALE: 1/8" = 1'-0"


PROJECT NORTH

## GENERAL NOTES

1. THE EXISTING CONDITIONS SHOWN ON THE CONTRACT DRAWINGS ARE BASED ON LIMITED FIELD SURVEY AND EXISTING DOCUMENTATION. THE CONTRACTOR SHALL BE RESPONSIBLE FOR VERIFICATION OF ALL EXISTING CONDITIONS PRIOR TO THE COMMENCEMENT OF DEMOLITION / NEW WORK AND PURCHASE OF NEW EQUIPMENT. SHOULD THERE BE A CONFLICT, THE CONTRACTOR SHALL ALERT THE ARCHITECT / ENGINEER IN WRITING.
2. THE CONTRACTOR SHALL TAKE CARE NOT TO DAMAGE ADJOINING SURFACES OUTSIDE THE CONTRACT AREA OR SCOPE OF WORK. THE CONTRACTOR SHALL BE RESPONSIBLE FOR RESTORING EXISTING CONDITIONS AND / OR FINISHES DAMAGED DURING CONSTRUCTION, INCLUDING PATCHING AND PAINTING DEEMED NECESSARY BY THE ARCHITECT / ENGINEER AT NO ADDITIONAL COST TO THE OWNER.
3. THE CONTRACTOR SHALL REMOVE AND DISPOSE OF ALL CONSTRUCTION DEBRIS AND UNWANTED MATERIAL LEGALLY OFF-SITE IN ACCORDANCE WITH THE PROJECT SPECIFICATIONS AND AS PER THEIR SCOPE OF WORK.

## X MECHANICAL DEMOLITION KEYNOTES

1. THE CONTRACTOR SHALL DISCONNECT, REMOVE, AND DISPOSE OF EXISTING CONDENSING UNIT IN APPROXIMATELY THIS LOCATION. DISCONNECT, REMOVE, AND DISPOSE OF ASSOCIATED ROOFTOP EQUIPMENT RAILS.
2. THE CONTRACTOR SHALL DISCONNECT, REMOVE, AND DISPOSE OF THE REFRIGERANT PIPING, VALVES, INSULATION, PIPE HANGERS AND SUPPORTS, AND RELATED APPURTENANCES.
3. THE CONTRACTOR SHALL DISCONNECT, REMOVE, AND DISPOSE OF THE GOOSENECK OUTSIDE AIR INTAKE VENT ASSOCIATED WITH AHU-3.
4. THE CONTRACTOR SHALL DISCONNECT, REMOVE, AND DISPOSE OF THE EXHAUST GOOSENECK EXHAUST VENT ASSOCIATED WITH AHU-3.

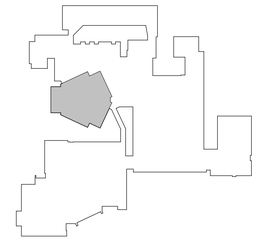

KEY PLAN

SCALE: 1" = 160'-0"

PROJECT NORTH

H2M architects + engineers
1133 Westchester Avenue, Suite N-210
White Plains, NY 10605
914.358.5623 • www.h2m.com
NY Architecture & Landscape Architecture: No Certificate Required
NY Engineering Certificate of Authorization No.: 0018178

CONSULTANTS:

| MARK | DATE | DESCRIPTION |
|---|---|---|
| | | |

STATE OF NEW YORK · JOHN C. MORRIS III · LICENSED PROFESSIONAL ENGINEER · 057554-1

05/31/2028
Exp. Date

J. CHRIS MORRIS III, P.E.
NY PROFESSIONAL ENGINEER Lic. No. 057554

"IN ACCORDANCE WITH ARTICLE 145, SECTION 7209 OF THE NYS EDUCATION LAW, ALTERATION OF THIS DOCUMENT EXCEPT BY A LICENSED PROFESSIONAL IS ILLEGAL."

| DESIGNED BY: | DRAWN BY: | CHECKED BY: | REVIEWED BY: |
|---|---|---|---|
| W. MAGIERA | W. MAGIERA | K. WEILER | C. MORRIS |

| PROJECT No: | DATE: | SCALE: |
|---|---|---|
| SMSD2508 | OCTOBER 2026 | AS SHOWN |

CLIENT

**SOMERS CENTRAL SCHOOL DISTRICT**

**VARIOUS UPGRADES AT SOMERS HIGH SCHOOL**

120 PRIMROSE ST.
LINCOLNDALE, NY 10540

SED #: 66-21-01-06-0-003-023

CONTRACT

**CONTRACT M**
**MECHANICAL CONSTRUCTION**

STATUS

**FOR BID**


SHEET TITLE

**MECHANICAL**
**PARTIAL ROOF DEMOLITION PLAN**

DRAWING No.

**HS-MD 120.00**

C:\Users\wmagiera\Documents_Revit Backup\SMSD2508_Central25_M_wmagieraSNDSX.rvt
10/29/2026 2:47:25 PM

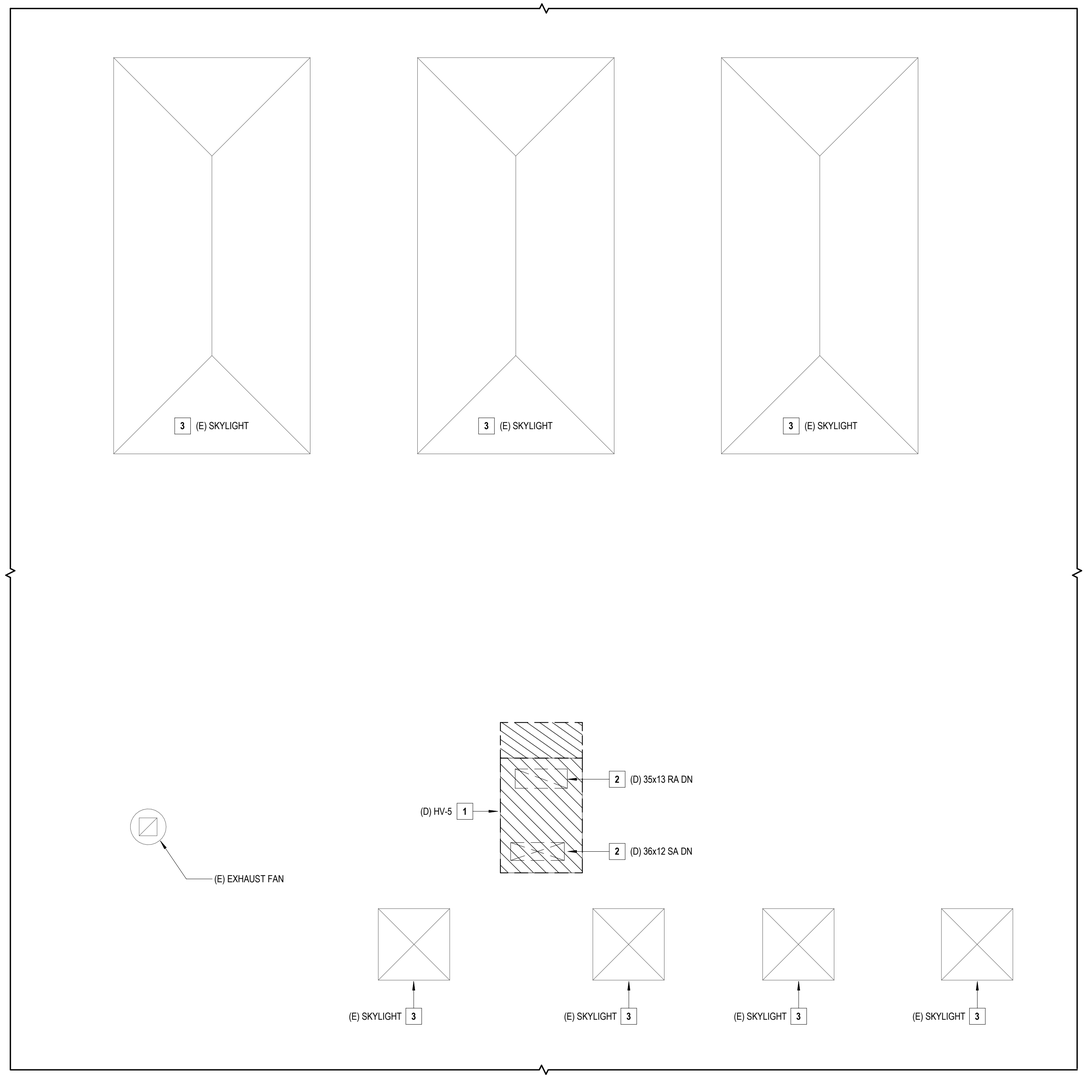


## 1 PARTIAL ROOF DEMOLITION PLAN - STUDENT LOUNGE ROOF

SCALE: 1/4" = 1'-0"


PROJECT NORTH

## GENERAL NOTES

1. THE EXISTING CONDITIONS SHOWN ON THE CONTRACT DRAWINGS ARE BASED ON LIMITED FIELD SURVEY AND EXISTING DOCUMENTATION. THE CONTRACTOR SHALL BE RESPONSIBLE FOR VERIFICATION OF ALL EXISTING CONDITIONS PRIOR TO THE COMMENCEMENT OF DEMOLITION / NEW WORK AND PURCHASE OF NEW EQUIPMENT. SHOULD THERE BE A CONFLICT, THE CONTRACTOR SHALL ALERT THE ARCHITECT / ENGINEER IN WRITING.
2. THE CONTRACTOR SHALL TAKE CARE NOT TO DAMAGE ADJOINING SURFACES OUTSIDE THE CONTRACT AREA OR SCOPE OF WORK. THE CONTRACTOR SHALL BE RESPONSIBLE FOR RESTORING EXISTING CONDITIONS AND / OR FINISHES DAMAGED DURING CONSTRUCTION, INCLUDING PATCHING AND PAINTING DEEMED NECESSARY BY THE ARCHITECT / ENGINEER AT NO ADDITIONAL COST TO THE OWNER.
3. THE CONTRACTOR SHALL REMOVE AND DISPOSE OF ALL CONSTRUCTION DEBRIS AND UNWANTED MATERIAL LEGALLY OFF-SITE IN ACCORDANCE WITH THE PROJECT SPECIFICATIONS AND AS PER THEIR SCOPE OF WORK.

## X MECHANICAL DEMOLITION KEYNOTES

1. THE CONTRACTOR SHALL DISCONNECT, REMOVE, AND DISPOSE OF EXISTING ROOFTOP UNIT "HV-5" AND ASSOCIATED ROOF CURB SERVING THE STUDENT LOUNGE. DISCONNECT, REMOVE, AND DISPOSE OF ALL ASSOCIATED UNIT CONTROLS, CONTROL PANELS, THERMOSTATS, ETC.
2. THE CONTRACTOR SHALL DISCONNECT, REMOVE, AND DISPOSE OF THE EXISTING SUPPLY AND RETURN AIR DUCTWORK SERVING EXISTING ROOFTOP UNIT "HV-5".
3. EXISTING TO REMAIN.

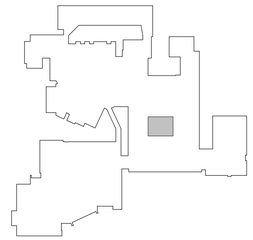

KEY PLAN

SCALE: 1" = 160'-0"

PROJECT NORTH

H2M architects + engineers
1133 Westchester Avenue, Suite N-210
White Plains, NY 10605
914.358.5623 • www.h2m.com
NY Architecture & Landscape Architecture: No Certificate Required
NY Engineering Certificate of Authorization No.: 0018178

CONSULTANTS:

| MARK | DATE | DESCRIPTION |
|---|---|---|
| | | |
| | | |
| | | |
| | | |
| | | |
| | | |
| | | |
| | | |
| | | |
| | | |

STATE OF NEW YORK · JOHN C. MORRIS III · LICENSED PROFESSIONAL ENGINEER · 057554-1

05/31/2028
Exp. Date

J. CHRIS MORRIS III, P.E.
NY PROFESSIONAL ENGINEER Lic. No. 057554

"IN ACCORDANCE WITH ARTICLE 145, SECTION 7209 OF THE NYS EDUCATION LAW, ALTERATION OF THIS DOCUMENT EXCEPT BY A LICENSED PROFESSIONAL IS ILLEGAL."

| DESIGNED BY: | DRAWN BY: | CHECKED BY: | REVIEWED BY: |
|---|---|---|---|
| W. MAGIERA | W. MAGIERA | K. WEILER | C. MORRIS |

| PROJECT No: | DATE: | SCALE: |
|---|---|---|
| SMSD2508 | OCTOBER 2026 | AS SHOWN |

CLIENT

**SOMERS CENTRAL SCHOOL DISTRICT**

**VARIOUS UPGRADES AT SOMERS HIGH SCHOOL**

**120 PRIMROSE ST.**
**LINCOLNDALE, NY 10540**

**SED #: 66-21-01-06-0-003-023**

CONTRACT

**CONTRACT M**
**MECHANICAL CONSTRUCTION**

STATUS

**FOR BID**

SHEET TITLE


**MECHANICAL**
**PARTIAL ROOF DEMOLITION PLAN**

DRAWING No.

**HS-MD 121.00**

C:\Users\wmagiera\Documents_Revit Backup\SMSD2508_Central25_M_wmagieraSNDSX.rvt

10/29/2026 2:47:25 PM

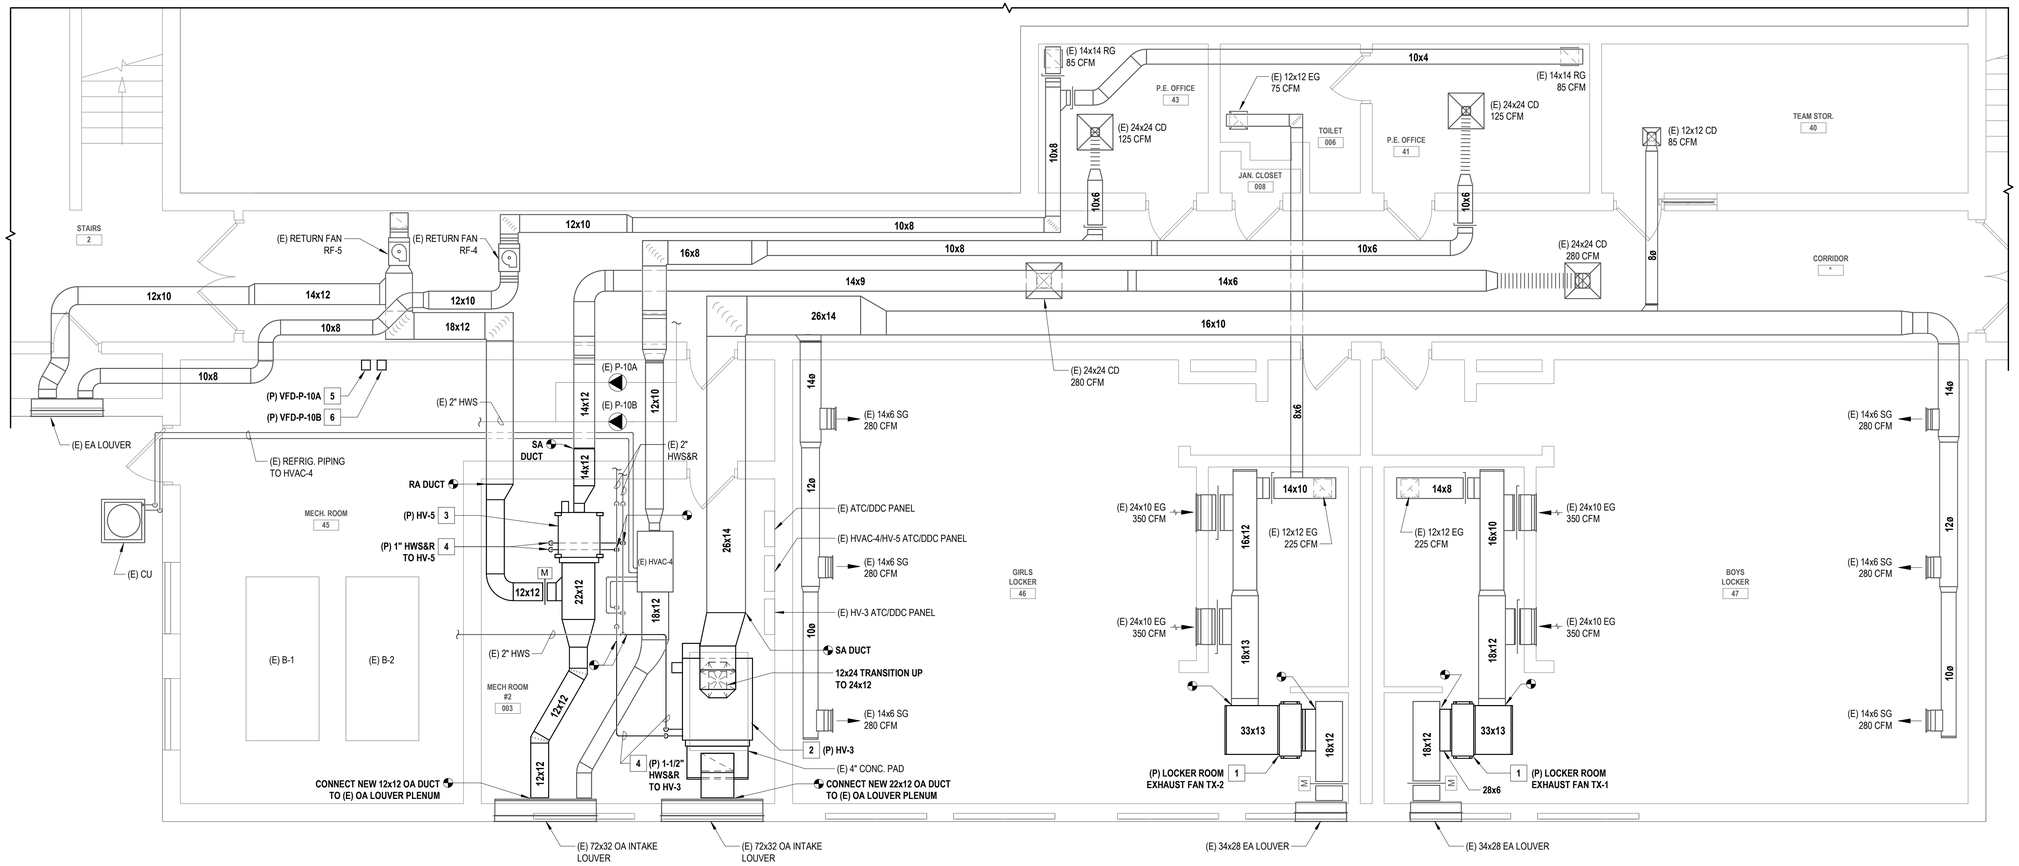


## 1 PARTIAL BASEMENT NEW WORK PLAN

SCALE: 1/4" = 1'-0"


PROJECT NORTH

## GENERAL NOTES

1. THE EXISTING CONDITIONS SHOWN ON THE CONTRACT DRAWINGS ARE BASED ON LIMITED FIELD SURVEY AND EXISTING DOCUMENTATION. THE CONTRACTOR SHALL BE RESPONSIBLE FOR VERIFICATION OF ALL EXISTING CONDITIONS PRIOR TO THE COMMENCEMENT OF DEMOLITION / NEW WORK AND THE PURCHASE OF NEW EQUIPMENT. SHOULD THERE BE A CONFLICT. THE CONTRACTOR SHALL ALERT THE ARCHITECT / ENGINEER IN WRITING.
2. THE CONTRACTOR SHALL TAKE CARE NOT TO DAMAGE ADJOINING SURFACES OUTSIDE OF THE CONTRACT AREA OR SCOPE OF WORK. THE CONTRACTOR SHALL BE RESPONSIBLE TO RESTORE EXISTING CONDITIONS AND/OR FINISHES DAMAGED DURING CONSTRUCTION, INCLUDING PATCHING AND PAINTING DEEMED NECESSARY BY THE ARCHITECT AT NO ADDITIONAL COST TO THE OWNER.
3. THE CONTRACTOR SHALL REMOVE AND DISPOSE OF ALL CONSTRUCTION DEBRIS AND UNWANTED MATERIAL LEGALLY OFF-SITE IN ACCORDANCE WITH THE PROJECT SPECIFICATIONS.
4. THE CONTRACTOR SHALL TAKE ALL NECESSARY MEASURES TO MAINTAIN THE ROOF WARRANTY.
5. THE CONTRACTOR SHALL TAKE CARE TO INSTALL ALL NEW ROOFTOP EQUIPMENT A MINIMUM OF 10'-0" AWAY FROM ALL ROOF EDGES.
6. THE CONTRACTOR SHALL FURNISH AND INSTALL NEW EQUIPMENT IN ACCORDANCE WITH THE MANUFACTURER'S SERVICE AND OPERATING CLEARANCES, RECOMMENDATIONS, INSTALLATION INSTRUCTIONS, AND PREVAILING CODE.
7. THE CONTRACTOR SHALL COORDINATE ALL CEILING-MOUNTED EQUIPMENT (DIFFUSERS, GRILLES, ETC.) WITH ALL EXISTING AND NEW EQUIPMENT, INCLUDING LIGHT FIXTURES, FIRE ALARM DEVICES, AND THE CEILING GRID.
8. THE CONTRACTOR SHALL FURNISH AND INSTALL DUCT / PIPING SUPPORTS AS REQUIRED. MINIMUM EVERY 10'-0" AND CHANGE IN DIRECTION.

## X MECHANICAL NEW WORK KEYNOTES

1. THE CONTRACTOR SHALL FURNISH AND INSTALL A NEW IN-LINE ABOVE-CEILING EXHAUST FAN IN APPROXIMATELY THIS LOCATION TO SERVE THE LOCKER ROOM. SEE EQUIPMENT SCHEDULE FOR MORE INFORMATION. INTERFACE THE FAN WITH THE BUILDING'S EXISTING ATC/DDC SYSTEM.
2. THE CONTRACTOR SHALL FURNISH AND INSTALL NEW REPLACEMENT H&V UNIT IN APPROXIMATELY THIS LOCATION. INSTALL UNIT ON EXISTING CONCRETE HOUSEKEEPING PAD ON APPROVED VIBRATION / SPRING ISOLATORS. THE CONTRACTOR SHALL MODIFY / EXTEND THE EXISTING CONCRETE PAD AS REQUIRED, SUCH THAT THE CONCRETE PAD EXTENDS A MINIMUM OF 4" BEYOND THE FACE OF THE UNIT. RE-CONNECT THE UNIT TO THE EXISTING DUCTWORK SYSTEMS AS SHOWN, PROVIDING ALL REQUIRED NEW DUCTWORK, DUCT HANGERS AND SUPPORTS, INSULATION, AND RELATED APPURTENANCES. THE NEW REPLACEMENT H&V UNIT SHALL BE RE-INTEGRATED INTO THE EXISTING CONTROLS SYSTEM, AND INTERFACED WITH THE BUILDING'S EXISTING ATC/DDC SYSTEM.
3. THE CONTRACTOR SHALL FURNISH AND INSTALL NEW REPLACEMENT H&V UNIT IN APPROXIMATELY THIS LOCATION. UNIT SHALL BE SUSPENDED FROM THE CEILING ABOVE FROM APPROVED VIBRATION / SPRING ISOLATORS. RE-CONNECT THE UNIT TO THE EXISTING DUCTWORK SYSTEMS AS SHOWN, PROVIDING ALL REQUIRED NEW DUCTWORK, DUCT HANGERS AND SUPPORTS, INSULATION, AND RELATED APPURTENANCES. THE NEW REPLACEMENT H&V UNIT SHALL BE RE-INTEGRATED INTO THE EXISTING CONTROLS SYSTEM, AND INTERFACED WITH THE BUILDING'S EXISTING ATC/DDC SYSTEM.
4. THE CONTRACTOR SHALL FURNISH AND INSTALL NEW HOT WATER SUPPLY AND RETURN PIPING, VALVES, INSULATION, PIPE HANGERS AND SUPPORTS, AND RELATED APPURTENANCES AS REQUIRED TO RECONNECT THE NEW REPLACEMENT H&V UNIT INTO THE EXISTING HYDRONIC HEATING SYSTEM. SIZE NEW PIPING AS INDICATED ON THE DRAWINGS. FIELD-VERIFY FINAL ROUTING OF PIPING.
5. THE CONTRACTOR SHALL FURNISH AND INSTALL A NEW 3 HP VARIABLE FREQUENCY DRIVE (VFD) TO SERVE THE EXISTING PUMP "P-10A". EXACT INSTALLATION LOCATION OF THE NEW VFD SHALL BE FIELD COORDINATED BY THE CONTRACTOR TO MAINTAIN ALL MANUFACTURER AND CODE REQUIRED CLEARANCES. INTERFACE THE VFD WITH THE BUILDING'S EXISTING ATC/DDC SYSTEM. PROVIDE ALL REQUIRED LOW-VOLTAGE CONTROL WIRING IN ORDER TO RECONNECT THE VFD.
6. THE CONTRACTOR SHALL FURNISH AND INSTALL A NEW 3 HP VARIABLE FREQUENCY DRIVE (VFD) TO SERVE THE EXISTING PUMP "P-10B". EXACT INSTALLATION LOCATION OF THE NEW VFD SHALL BE FIELD COORDINATED BY THE CONTRACTOR TO MAINTAIN ALL MANUFACTURER AND CODE REQUIRED CLEARANCES. INTERFACE THE VFD WITH THE BUILDING'S EXISTING ATC/DDC SYSTEM. PROVIDE ALL REQUIRED LOW-VOLTAGE CONTROL WIRING IN ORDER TO RECONNECT THE VFD.

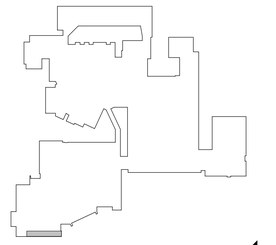

KEY PLAN

SCALE: 1" = 160'-0"

PROJECT NORTH

H2M architects + engineers
1133 Westchester Avenue, Suite N-210
White Plains, NY 10605
914.358.5623 • www.h2m.com
NY Architecture & Landscape Architecture: No Certificate Required
NY Engineering Certificate of Authorization No.: 0018178

CONSULTANTS:

| MARK | DATE | DESCRIPTION |
|---|---|---|
| | | |

STATE OF NEW YORK · JOHN C. MORRIS III · LICENSED PROFESSIONAL ENGINEER · 057554-1

05/31/2028
Exp. Date

J. CHRIS MORRIS III, P.E.
NY PROFESSIONAL ENGINEER Lic. No. 057554

"IN ACCORDANCE WITH ARTICLE 145, SECTION 7209 OF THE NYS EDUCATION LAW, ALTERATION OF THIS DOCUMENT EXCEPT BY A LICENSED PROFESSIONAL IS ILLEGAL."

| DESIGNED BY: | DRAWN BY: | CHECKED BY: | REVIEWED BY: |
|---|---|---|---|
| W. MAGIERA | W. MAGIERA | K. WEILER | C. MORRIS |

| PROJECT No: | DATE: | SCALE: |
|---|---|---|
| SMSD2508 | OCTOBER 2026 | AS SHOWN |

CLIENT

**SOMERS CENTRAL SCHOOL DISTRICT**

**VARIOUS UPGRADES AT SOMERS HIGH SCHOOL**

**120 PRIMROSE ST.**
**LINCOLNDALE, NY 10540**

**SED #: 66-21-01-06-0-003-023**

CONTRACT

**CONTRACT M**
**MECHANICAL CONSTRUCTION**

STATUS

**FOR BID**


SHEET TITLE

**MECHANICAL**
**PARTIAL BASEMENT NEW WORK PLAN**

DRAWING No.

**HS-M 110.00**


C:\Users\wmagiera\Documents_Revit Backup\SMSD2508_Central25_M_wmagieraSNDSX.rvt
10/29/2026 2:47:26 PM

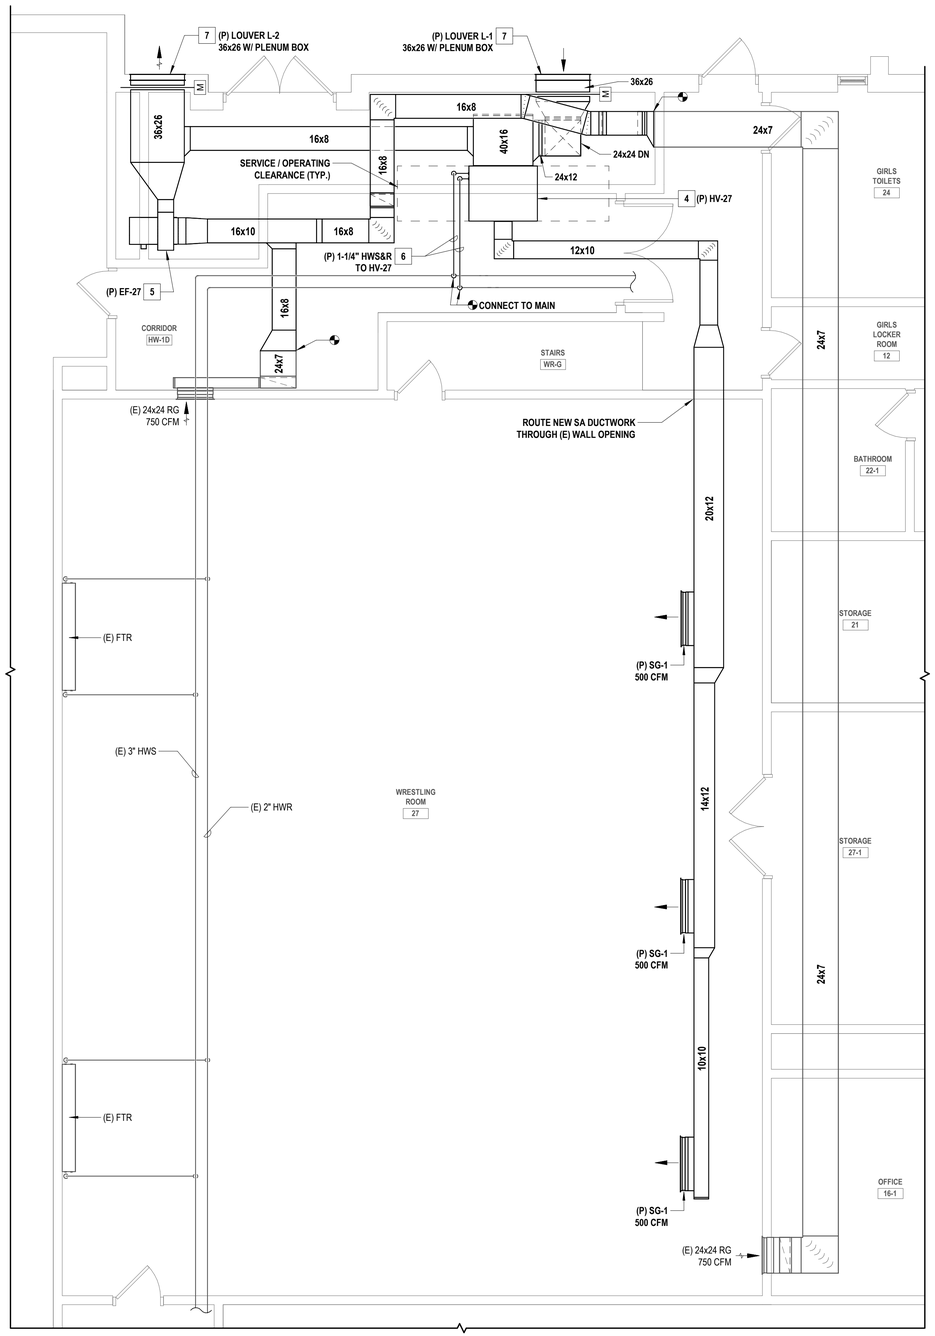


## 1 PARTIAL FIRST FLOOR NEW WORK PLAN - WRESTLING ROOM

SCALE: 1/4" = 1'-0"

PROJECT NORTH

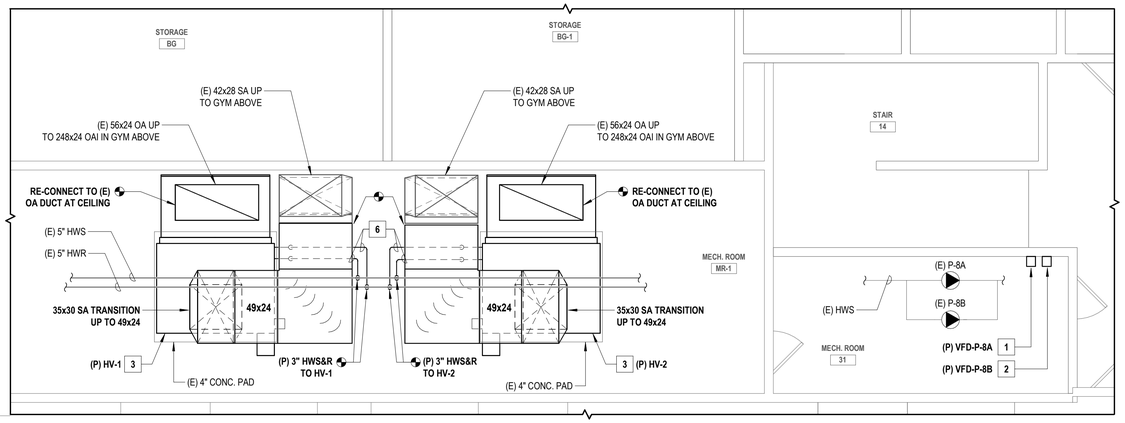


## 2 PARTIAL FIRST FLOOR NEW WORK PLAN - GYM MER MR-1 & MECH. ROOM 31

SCALE: 1/4" = 1'-0"


PROJECT NORTH

### GENERAL NOTES

1. THE EXISTING CONDITIONS SHOWN ON THE CONTRACT DRAWINGS ARE BASED ON LIMITED FIELD SURVEY AND EXISTING DOCUMENTATION. THE CONTRACTOR SHALL BE RESPONSIBLE FOR VERIFICATION OF ALL EXISTING CONDITIONS PRIOR TO THE COMMENCEMENT OF DEMOLITION / NEW WORK AND THE PURCHASE OF NEW EQUIPMENT. SHOULD THERE BE A CONFLICT. THE CONTRACTOR SHALL ALERT THE ARCHITECT / ENGINEER IN WRITING.
2. THE CONTRACTOR SHALL TAKE CARE NOT TO DAMAGE ADJOINING SURFACES OUTSIDE OF THE CONTRACT AREA OR SCOPE OF WORK. THE CONTRACTOR SHALL BE RESPONSIBLE TO RESTORE EXISTING CONDITIONS AND/OR FINISHES DAMAGED DURING CONSTRUCTION, INCLUDING PATCHING AND PAINTING DEEMED NECESSARY BY THE ARCHITECT AT NO ADDITIONAL COST TO THE OWNER.
3. THE CONTRACTOR SHALL REMOVE AND DISPOSE OF ALL CONSTRUCTION DEBRIS AND UNWANTED MATERIAL LEGALLY OFF-SITE IN ACCORDANCE WITH THE PROJECT SPECIFICATIONS.
4. THE CONTRACTOR SHALL TAKE ALL NECESSARY MEASURES TO MAINTAIN THE ROOF WARRANTY.
5. THE CONTRACTOR SHALL TAKE CARE TO INSTALL ALL NEW ROOFTOP EQUIPMENT A MINIMUM OF 10'-0" AWAY FROM ALL ROOF EDGES.
6. THE CONTRACTOR SHALL FURNISH AND INSTALL NEW EQUIPMENT IN ACCORDANCE WITH THE MANUFACTURER'S SERVICE AND OPERATING CLEARANCES, RECOMMENDATIONS, INSTALLATION INSTRUCTIONS, AND PREVAILING CODE.
7. THE CONTRACTOR SHALL COORDINATE ALL CEILING-MOUNTED EQUIPMENT (DIFFUSERS, GRILLES, ETC.) WITH ALL EXISTING AND NEW EQUIPMENT, INCLUDING LIGHT FIXTURES, FIRE ALARM DEVICES, AND THE CEILING GRID.
8. THE CONTRACTOR SHALL FURNISH AND INSTALL DUCT / PIPING SUPPORTS AS REQUIRED. MINIMUM EVERY 10'-0" AND CHANGE IN DIRECTION.

### X MECHANICAL NEW WORK KEYNOTES

1. THE CONTRACTOR SHALL FURNISH AND INSTALL A NEW 3 HP VARIABLE FREQUENCY DRIVE (VFD) TO SERVE THE EXISTING PUMP "P-8A". EXACT INSTALLATION LOCATION OF THE NEW VFD SHALL BE FIELD COORDINATED BY THE CONTRACTOR TO MAINTAIN ALL MANUFACTURER AND CODE REQUIRED CLEARANCES. INTERFACE THE VFD WITH THE BUILDING'S EXISTING ATC/DDC SYSTEM.
2. THE CONTRACTOR SHALL FURNISH AND INSTALL A NEW 3 HP VARIABLE FREQUENCY DRIVE (VFD) TO SERVE THE EXISTING PUMP "P-8B". EXACT INSTALLATION LOCATION OF THE NEW VFD SHALL BE FIELD COORDINATED BY THE CONTRACTOR TO MAINTAIN ALL MANUFACTURER AND CODE REQUIRED CLEARANCES. INTERFACE THE VFD WITH THE BUILDING'S EXISTING ATC/DDC SYSTEM.
3. THE CONTRACTOR SHALL FURNISH AND INSTALL NEW REPLACEMENT H&V UNIT IN APPROXIMATELY THIS LOCATION. INSTALL UNIT ON EXISTING CONCRETE HOUSEKEEPING PAD ON APPROVED VIBRATION / SPRING ISOLATORS. THE CONTRACTOR SHALL MODIFY / EXTEND THE EXISTING CONCRETE PAD AS REQUIRED, SUCH THAT THE CONCRETE PAD EXTENDS A MINIMUM OF 4" BEYOND THE FACE OF THE UNIT. RE-CONNECT THE UNIT TO THE EXISTING DUCTWORK SYSTEMS AS SHOWN, PROVIDING ALL REQUIRED NEW DUCTWORK, DUCT HANGERS AND SUPPORTS, INSULATION, AND RELATED APPURTENANCES. THE NEW REPLACEMENT H&V UNIT SHALL BE RE-INTEGRATED INTO THE EXISTING CONTROLS SYSTEM, AND INTERFACED WITH THE BUILDING'S EXISTING ATC/DDC SYSTEM.
4. THE CONTRACTOR SHALL FURNISH AND INSTALL NEW REPLACEMENT H&V UNIT IN APPROXIMATELY THIS LOCATION. UNIT SHALL BE SUSPENDED FROM THE CEILING ABOVE FROM APPROVED VIBRATION / SPRING ISOLATORS. RE-CONNECT THE UNIT TO THE EXISTING DUCTWORK SYSTEMS AS SHOWN, PROVIDING ALL REQUIRED NEW DUCTWORK, DUCT HANGERS AND SUPPORTS, INSULATION, AND RELATED APPURTENANCES. THE NEW REPLACEMENT H&V UNIT SHALL BE RE-INTEGRATED INTO THE EXISTING CONTROLS SYSTEM, AND INTERFACED WITH THE BUILDING'S EXISTING ATC/DDC SYSTEM.
5. THE CONTRACTOR SHALL FURNISH AND INSTALL NEW REPLACEMENT EXHAUST FAN IN APPROXIMATELY THIS LOCATION. FAN SHALL BE SUSPENDED FROM THE CEILING ABOVE FROM APPROVED VIBRATION / SPRING ISOLATORS. RE-CONNECT THE FAN TO THE EXISTING AND NEW DUCTWORK SYSTEMS AS SHOWN, PROVIDING ALL REQUIRED NEW DUCTWORK, DUCT HANGERS AND SUPPORTS, INSULATION, AND RELATED APPURTENANCES. THE NEW REPLACEMENT FAN SHALL BE RE-INTEGRATED INTO THE EXISTING CONTROLS SYSTEM, AND INTERFACED WITH THE BUILDING'S EXISTING ATC/DDC SYSTEM.
6. THE CONTRACTOR SHALL FURNISH AND INSTALL NEW HOT WATER SUPPLY AND RETURN PIPING, VALVES, INSULATION, PIPE HANGERS AND SUPPORTS, AND RELATED APPURTENANCES AS REQUIRED TO RECONNECT THE NEW REPLACEMENT H&V UNIT INTO THE EXISTING HYDRONIC HEATING SYSTEM. SIZE NEW PIPING AS INDICATED ON THE DRAWINGS. FIELD-VERIFY FINAL ROUTING OF PIPING.
7. THE CONTRACTOR SHALL FURNISH AND INSTALL NEW LOUVER AND WALL SLEEVE IN APPROXIMATELY THIS LOCATION. PROVIDE PLENUM BOX BEHIND LOUVER AS REQUIRED FOR DUCT CONNECTION / TRANSITION.

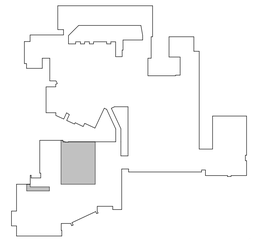

KEY PLAN

SCALE: 1" = 160'-0"

PROJECT NORTH

H2M architects + engineers
1133 Westchester Avenue, Suite N-210
White Plains, NY 10605
914.358.5623 • www.h2m.com
NY Architecture & Landscape Architecture: No Certificate Required
NY Engineering Certificate of Authorization No.: 0018178

CONSULTANTS:

| MARK | DATE | DESCRIPTION |
|---|---|---|
| | | |

STATE OF NEW YORK · JOHN C. MORRIS III · LICENSED PROFESSIONAL ENGINEER · 057554-1

05/31/2028
Exp. Date

J. CHRIS MORRIS III, P.E.
NY PROFESSIONAL ENGINEER Lic. No. 057554

"IN ACCORDANCE WITH ARTICLE 145, SECTION 7209 OF THE NYS EDUCATION LAW, ALTERATION OF THIS DOCUMENT EXCEPT BY A LICENSED PROFESSIONAL IS ILLEGAL."

| DESIGNED BY: | DRAWN BY: | CHECKED BY: | REVIEWED BY: |
|---|---|---|---|
| W. MAGIERA | W. MAGIERA | K. WEILER | C. MORRIS |

| PROJECT No: | DATE: | SCALE: |
|---|---|---|
| SMSD2508 | OCTOBER 2026 | AS SHOWN |

CLIENT

**SOMERS CENTRAL SCHOOL DISTRICT**

**VARIOUS UPGRADES AT SOMERS HIGH SCHOOL**

**120 PRIMROSE ST.**
**LINCOLNDALE, NY 10540**

**SED #: 66-21-01-06-0-003-023**

CONTRACT

**CONTRACT M**
**MECHANICAL CONSTRUCTION**

STATUS

**FOR BID**

SHEET TITLE

**MECHANICAL**
**PARTIAL FIRST FLOOR NEW WORK PLAN - AREA A**

DRAWING No.

**HS-M 111.00**

C:\Users\wmagiera\Documents_Revit Backup\SMSD2508_Central25_M_wmagieraSNDSX.rvt


10/29/2026 2:47:27 PM




## 1 PARTIAL FIRST FLOOR NEW WORK PLAN - AUDITORIUM LOWER LEVEL

SCALE: 1/8" = 1'-0"


PROJECT NORTH

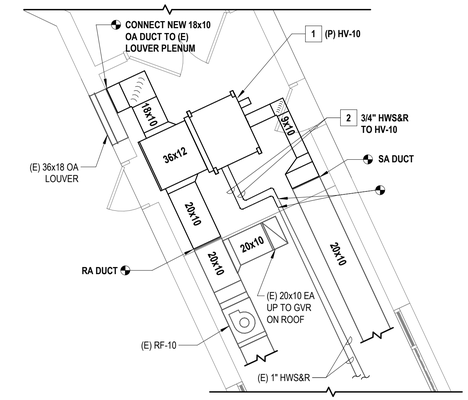


## 2 PARTIAL FIRST FLOOR NEW WORK PLAN - CORRIDOR

SCALE: 1/4" = 1'-0"

PROJECT NORTH

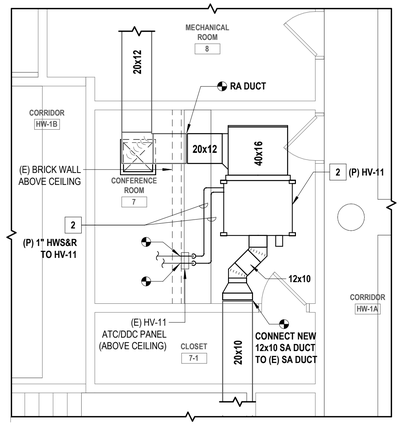


## 3 PARTIAL FIRST FLOOR NEW WORK PLAN - CONFERENCE ROOM

SCALE: 1/4" = 1'-0"


PROJECT NORTH

## X MECHANICAL NEW WORK KEYNOTES

1. THE CONTRACTOR SHALL FURNISH AND INSTALL NEW REPLACEMENT H&V UNIT IN APPROXIMATELY THIS LOCATION. UNIT SHALL BE SUSPENDED FROM THE CEILING ABOVE FROM APPROVED VIBRATION / SPRING ISOLATORS. RE-CONNECT THE UNIT TO THE EXISTING DUCTWORK SYSTEMS AS SHOWN, PROVIDING ALL REQUIRED NEW DUCTWORK, DUCT HANGERS AND SUPPORTS, INSULATION, AND RELATED APPURTENANCES. THE NEW REPLACEMENT H&V UNIT SHALL BE RE-INTEGRATED INTO THE EXISTING CONTROLS SYSTEM, AND INTERFACED WITH THE BUILDING'S EXISTING ATC/DDC SYSTEM.
2. THE CONTRACTOR SHALL FURNISH AND INSTALL NEW HOT WATER SUPPLY AND RETURN PIPING, VALVES, INSULATION, PIPE HANGERS AND SUPPORTS, AND RELATED APPURTENANCES AS REQUIRED TO RECONNECT THE NEW REPLACEMENT H&V UNIT INTO THE EXISTING HYDRONIC HEATING SYSTEM. SIZE NEW PIPING AS INDICATED ON THE DRAWINGS. FIELD-VERIFY FINAL ROUTING OF PIPING.
3. THE RETURN AIR DUCTWORK FOR AIR HANDLING UNITS SERVING THE AUDITORIUM SHALL BE EXISTING TO REMAIN.

## GENERAL NOTES

1. THE EXISTING CONDITIONS SHOWN ON THE CONTRACT DRAWINGS ARE BASED ON LIMITED FIELD SURVEY AND EXISTING DOCUMENTATION. THE CONTRACTOR SHALL BE RESPONSIBLE FOR VERIFICATION OF ALL EXISTING CONDITIONS PRIOR TO THE COMMENCEMENT OF DEMOLITION / NEW WORK AND THE PURCHASE OF NEW EQUIPMENT. SHOULD THERE BE A CONFLICT. THE CONTRACTOR SHALL ALERT THE ARCHITECT / ENGINEER IN WRITING.
2. THE CONTRACTOR SHALL TAKE CARE NOT TO DAMAGE ADJOINING SURFACES OUTSIDE OF THE CONTRACT AREA OR SCOPE OF WORK. THE CONTRACTOR SHALL BE RESPONSIBLE TO RESTORE EXISTING CONDITIONS AND/OR FINISHES DAMAGED DURING CONSTRUCTION, INCLUDING PATCHING AND PAINTING DEEMED NECESSARY BY THE ARCHITECT AT NO ADDITIONAL COST TO THE OWNER.
3. THE CONTRACTOR SHALL REMOVE AND DISPOSE OF ALL CONSTRUCTION DEBRIS AND UNWANTED MATERIAL LEGALLY OFF-SITE IN ACCORDANCE WITH THE PROJECT SPECIFICATIONS.
4. THE CONTRACTOR SHALL TAKE ALL NECESSARY MEASURES TO MAINTAIN THE ROOF WARRANTY.
5. THE CONTRACTOR SHALL TAKE CARE TO INSTALL ALL NEW ROOFTOP EQUIPMENT A MINIMUM OF 10'-0" AWAY FROM ALL ROOF EDGES.
6. THE CONTRACTOR SHALL FURNISH AND INSTALL NEW EQUIPMENT IN ACCORDANCE WITH THE MANUFACTURER'S SERVICE AND OPERATING CLEARANCES, RECOMMENDATIONS, INSTALLATION INSTRUCTIONS, AND PREVAILING CODE.
7. THE CONTRACTOR SHALL COORDINATE ALL CEILING-MOUNTED EQUIPMENT (DIFFUSERS, GRILLES, ETC.) WITH ALL EXISTING AND NEW EQUIPMENT, INCLUDING LIGHT FIXTURES, FIRE ALARM DEVICES, AND THE CEILING GRID.
8. THE CONTRACTOR SHALL FURNISH AND INSTALL DUCT / PIPING SUPPORTS AS REQUIRED. MINIMUM EVERY 10'-0" AND CHANGE IN DIRECTION.

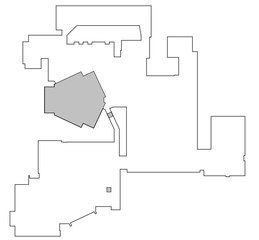

## KEY PLAN

SCALE: 1" = 160'-0"

PROJECT NORTH

H2M architects + engineers
1133 Westchester Avenue, Suite N-210
White Plains, NY 10605
914.358.5623 • www.h2m.com
NY Architecture & Landscape Architecture: No Certificate Required
NY Engineering Certificate of Authorization No.: 0018178

CONSULTANTS:

| MARK | DATE | DESCRIPTION |
|---|---|---|
| | | |

STATE OF NEW YORK
JOHN C. MORRIS III
057554-1
LICENSED PROFESSIONAL ENGINEER

05/31/2028
Exp. Date

J. CHRIS MORRIS III, P.E.
NY PROFESSIONAL ENGINEER Lic. No. 057554

"IN ACCORDANCE WITH ARTICLE 145, SECTION 7209 OF THE NYS EDUCATION LAW, ALTERATION OF THIS DOCUMENT EXCEPT BY A LICENSED PROFESSIONAL IS ILLEGAL."

| DESIGNED BY: | DRAWN BY: | CHECKED BY: | REVIEWED BY: |
|---|---|---|---|
| W. MAGIERA | W. MAGIERA | K. WEILER | C. MORRIS |

| PROJECT No: | DATE: | SCALE: |
|---|---|---|
| SMSD2508 | OCTOBER 2026 | AS SHOWN |

CLIENT

**SOMERS CENTRAL SCHOOL DISTRICT**

**VARIOUS UPGRADES AT SOMERS HIGH SCHOOL**

**120 PRIMROSE ST.**
**LINCOLNDALE, NY 10540**

**SED #: 66-21-01-06-0-003-023**

CONTRACT

**CONTRACT M**
**MECHANICAL CONSTRUCTION**

STATUS

**FOR BID**


SHEET TITLE

**MECHANICAL**
**PARTIAL FIRST FLOOR NEW WORK PLAN - AREA B**

DRAWING No.

**HS-M 112.00**


C:\Users\wmagiera\Documents_Revit Backup\SMSD2508_Central2S_M_wmagieraSNDSX.rvt
10/29/2026 2:47:28 PM

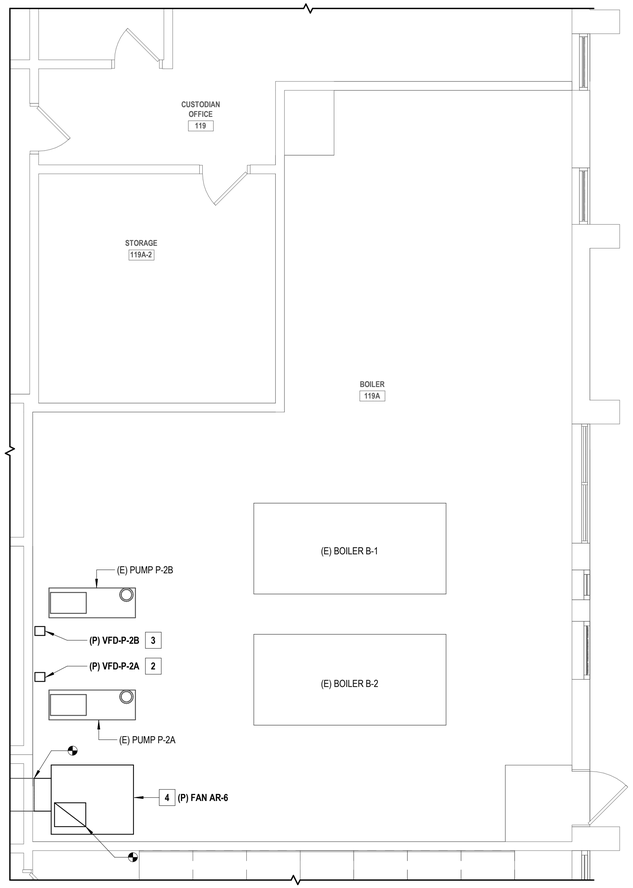


## 1 PARTIAL FIRST FLOOR NEW WORK PLAN - BOILER ROOM

SCALE: 1/4" = 1'-0"

PROJECT NORTH

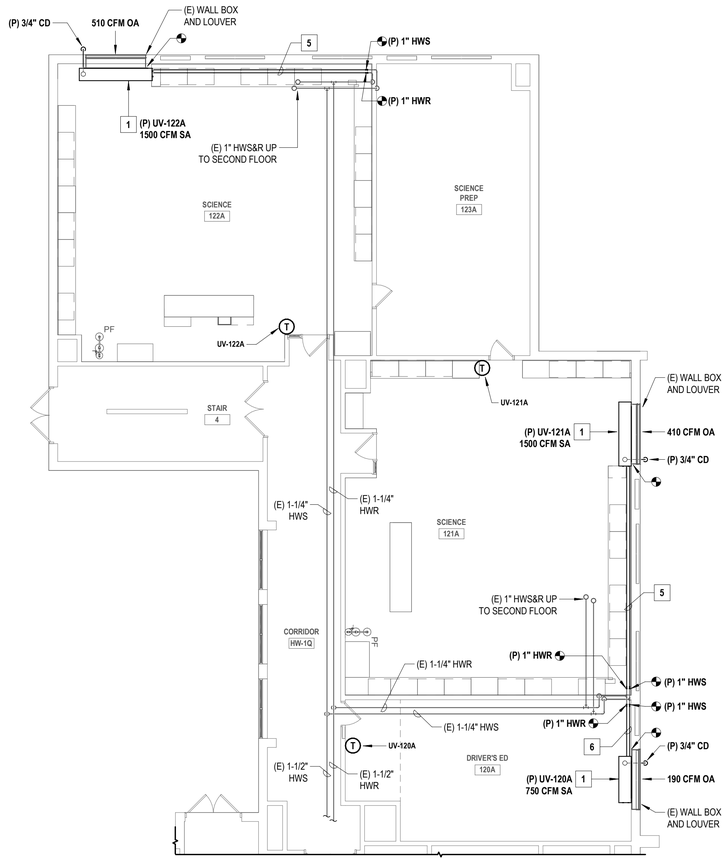


## 2 PARTIAL FIRST FLOOR NEW WORK PLAN - CLASSROOMS

SCALE: 1/8" = 1'-0"


PROJECT NORTH

## GENERAL NOTES

1. THE EXISTING CONDITIONS SHOWN ON THE CONTRACT DRAWINGS ARE BASED ON LIMITED FIELD SURVEY AND EXISTING DOCUMENTATION. THE CONTRACTOR SHALL BE RESPONSIBLE FOR VERIFICATION OF ALL EXISTING CONDITIONS PRIOR TO THE COMMENCEMENT OF DEMOLITION / NEW WORK AND THE PURCHASE OF NEW EQUIPMENT. SHOULD THERE BE A CONFLICT. THE CONTRACTOR SHALL ALERT THE ARCHITECT / ENGINEER IN WRITING.
2. THE CONTRACTOR SHALL TAKE CARE NOT TO DAMAGE ADJOINING SURFACES OUTSIDE OF THE CONTRACT AREA OR SCOPE OF WORK. THE CONTRACTOR SHALL BE RESPONSIBLE TO RESTORE EXISTING CONDITIONS AND/OR FINISHES DAMAGED DURING CONSTRUCTION, INCLUDING PATCHING AND PAINTING DEEMED NECESSARY BY THE ARCHITECT AT NO ADDITIONAL COST TO THE OWNER.
3. THE CONTRACTOR SHALL REMOVE AND DISPOSE OF ALL CONSTRUCTION DEBRIS AND UNWANTED MATERIAL LEGALLY OFF-SITE IN ACCORDANCE WITH THE PROJECT SPECIFICATIONS.
4. THE CONTRACTOR SHALL TAKE ALL NECESSARY MEASURES TO MAINTAIN THE ROOF WARRANTY.
5. THE CONTRACTOR SHALL TAKE CARE TO INSTALL ALL NEW ROOFTOP EQUIPMENT A MINIMUM OF 10'-0" AWAY FROM ALL ROOF EDGES.
6. THE CONTRACTOR SHALL FURNISH AND INSTALL NEW EQUIPMENT IN ACCORDANCE WITH THE MANUFACTURER'S SERVICE AND OPERATING CLEARANCES, RECOMMENDATIONS, INSTALLATION INSTRUCTIONS, AND PREVAILING CODE.
7. THE CONTRACTOR SHALL COORDINATE ALL CEILING-MOUNTED EQUIPMENT (DIFFUSERS, GRILLES, ETC.) WITH ALL EXISTING AND NEW EQUIPMENT, INCLUDING LIGHT FIXTURES, FIRE ALARM DEVICES, AND THE CEILING GRID.
8. THE CONTRACTOR SHALL FURNISH AND INSTALL DUCT / PIPING SUPPORTS AS REQUIRED. MINIMUM EVERY 10'-0" AND CHANGE IN DIRECTION.

## X MECHANICAL NEW WORK KEYNOTES

1. THE CONTRACTOR SHALL FURNISH AND INSTALL NEW FLOOR-MOUNTED HOT WATER UNIT VENTILATOR WITH DX COOLING COILS FOR FUTURE CONNECTION TO CONDENSING UNIT. UNIT VENTILATORS TO BE PROVIDED WITH FULL ADAPTER BACK FOR WALL BOX / LOUVER ALIGNMENT. UNIT VENTILATOR SHALL BE CONNECTED TO THE EXISTING WALL BOX / LOUVER. PROVIDE EACH UNIT VENTILATOR WITH A REMOTE, WALL-MOUNTED THERMOSTAT. FURNISH AND INSTALL ALL REQUIRED HOT WATER SUPPLY AND RETURN PIPING, VALVES, FITTINGS, AND ALL REQUIRED APPURTENANCES. SIZE PIPING AS INDICATED ON THE DRAWINGS. FURNISH AND INSTALL NEW CAPPED 3/4" CONDENSATE DRAIN PIPING FOR EACH UV. COORDINATE FINAL INSTALLATION LOCATION WITH ARCHITECTURAL DRAWINGS AND EXISTING / NEW CASEWORK. INTERFACE UV WITH THE BUILDING'S EXISTING ATC/DDC SYSTEM.
2. THE CONTRACTOR SHALL FURNISH AND INSTALL A NEW 15 HP VARIABLE FREQUENCY DRIVE (VFD) TO SERVE THE EXISTING PUMP "P-2A". EXACT INSTALLATION LOCATION OF THE NEW VFD SHALL BE FIELD COORDINATED BY THE CONTRACTOR TO MAINTAIN ALL MANUFACTURER AND CODE REQUIRED CLEARANCES. INTERFACE THE VFD WITH THE BUILDING'S EXISTING ATC/DDC SYSTEM.
3. THE CONTRACTOR SHALL FURNISH AND INSTALL A NEW 5 HP VARIABLE FREQUENCY DRIVE (VFD) TO SERVE THE EXISTING PUMP "P-2B". EXACT INSTALLATION LOCATION OF THE NEW VFD SHALL BE FIELD COORDINATED BY THE CONTRACTOR TO MAINTAIN ALL MANUFACTURER AND CODE REQUIRED CLEARANCES. INTERFACE THE VFD WITH THE BUILDING'S EXISTING ATC/DDC SYSTEM.
4. THE CONTRACTOR SHALL FURNISH AND INSTALL NEW REPLACEMENT FAN "AR-6" IN APPROXIMATELY THIS LOCATION. FAN SHALL BE SUSPENDED FROM THE CEILING ABOVE FROM APPROVED VIBRATION / SPRING ISOLATORS. RE-CONNECT THE FAN TO THE EXISTING AND NEW DUCTWORK SYSTEMS AS SHOWN, PROVIDING ALL REQUIRED NEW DUCTWORK, DUCT HANGERS AND SUPPORTS, INSULATION, AND RELATED APPURTENANCES. THE NEW REPLACEMENT FAN SHALL BE RE-INTEGRATED INTO THE EXISTING CONTROLS SYSTEM, AND INTERFACED WITH THE BUILDING'S EXISTING ATC/DDC SYSTEM.
5. NEW HOT WATER SUPPLY AND RETURN PIPING SERVING THE NEW REPLACEMENT UNIT VENTILATORS SHALL BE ROUTED UNDERNEATH THE NEW CASEWORK. ALL PIPING CONNECTIONS TO THE NEW UNIT VENTILATOR SHALL BE CONCEALED WITHIN A NEW CASEWORK ENDCAP ENCLOSURE. COORDINATE FINAL CASEWORK LOCATION WITH THE GC.
6. NEW HOT WATER SUPPLY AND RETURN PIPING SERVING THE NEW REPLACEMENT UNIT VENTILATOR SHALL BE INSTALLED WITHIN AN APPROVED ARCHITECTURAL ENCLOSURE FOR THE PURPOSES OF CONCEALING THE PIPING. COORDINATE WITH THE GC.

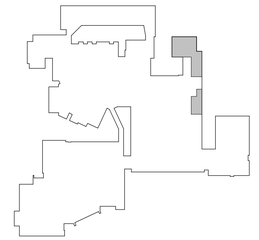

KEY PLAN

SCALE: 1" = 160'-0"

PROJECT NORTH

H2M architects + engineers
1133 Westchester Avenue, Suite N-210
White Plains, NY 10605
914.358.5623 • www.h2m.com
NY Architecture & Landscape Architecture: No Certificate Required
NY Engineering Certificate of Authorization No.: 0018178

CONSULTANTS:

| MARK | DATE | DESCRIPTION |
|---|---|---|
| | | |

STATE OF NEW YORK · JOHN C. MORRIS III · LICENSED PROFESSIONAL ENGINEER · 057554-1

05/31/2028
Exp. Date

J. CHRIS MORRIS III, P.E.
NY PROFESSIONAL ENGINEER Lic. No. 057554

"IN ACCORDANCE WITH ARTICLE 145, SECTION 7209 OF THE NYS EDUCATION LAW, ALTERATION OF THIS DOCUMENT EXCEPT BY A LICENSED PROFESSIONAL IS ILLEGAL."

| DESIGNED BY: | DRAWN BY: | CHECKED BY: | REVIEWED BY: |
|---|---|---|---|
| W. MAGIERA | W. MAGIERA | K. WEILER | C. MORRIS |

| PROJECT No: | DATE: | SCALE: |
|---|---|---|
| SMSD2508 | OCTOBER 2026 | AS SHOWN |

CLIENT

# SOMERS CENTRAL SCHOOL DISTRICT

VARIOUS UPGRADES AT SOMERS HIGH SCHOOL

120 PRIMROSE ST.
LINCOLNDALE, NY 10540

SED #: 66-21-01-06-0-003-023

CONTRACT
CONTRACT M
MECHANICAL CONSTRUCTION


STATUS
FOR BID

SHEET TITLE
MECHANICAL
PARTIAL FIRST FLOOR NEW WORK PLAN - AREA B

DRAWING No.
HS-M 113.00

C:\Users\wmagiera\Documents_Revit Backup\SMSD2508_Central25_M_wmagieraSNDSX.rvt


10/29/2026 2:47:29 PM

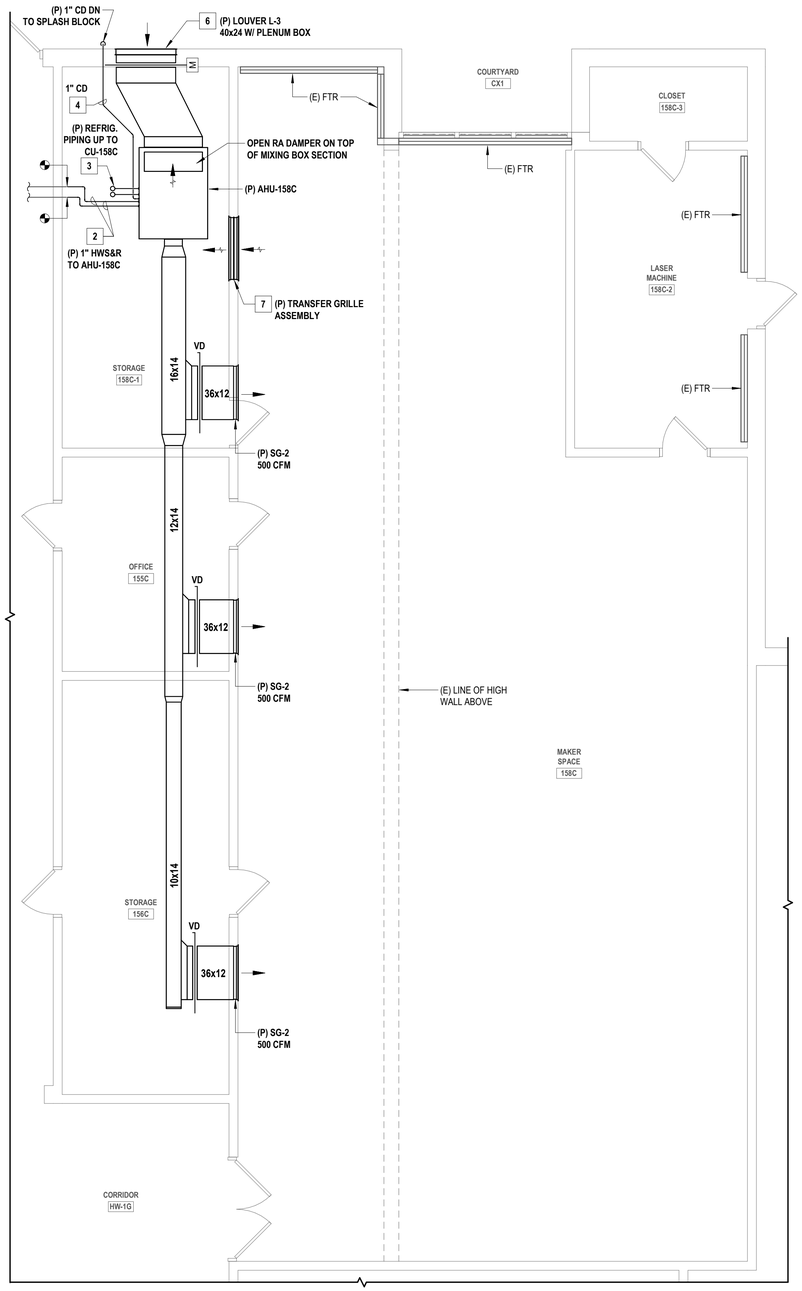


## 1 PARTIAL FIRST FLOOR NEW WORK PLAN - ENGINEERING LAB

SCALE: 1/4" = 1'-0"

PROJECT NORTH

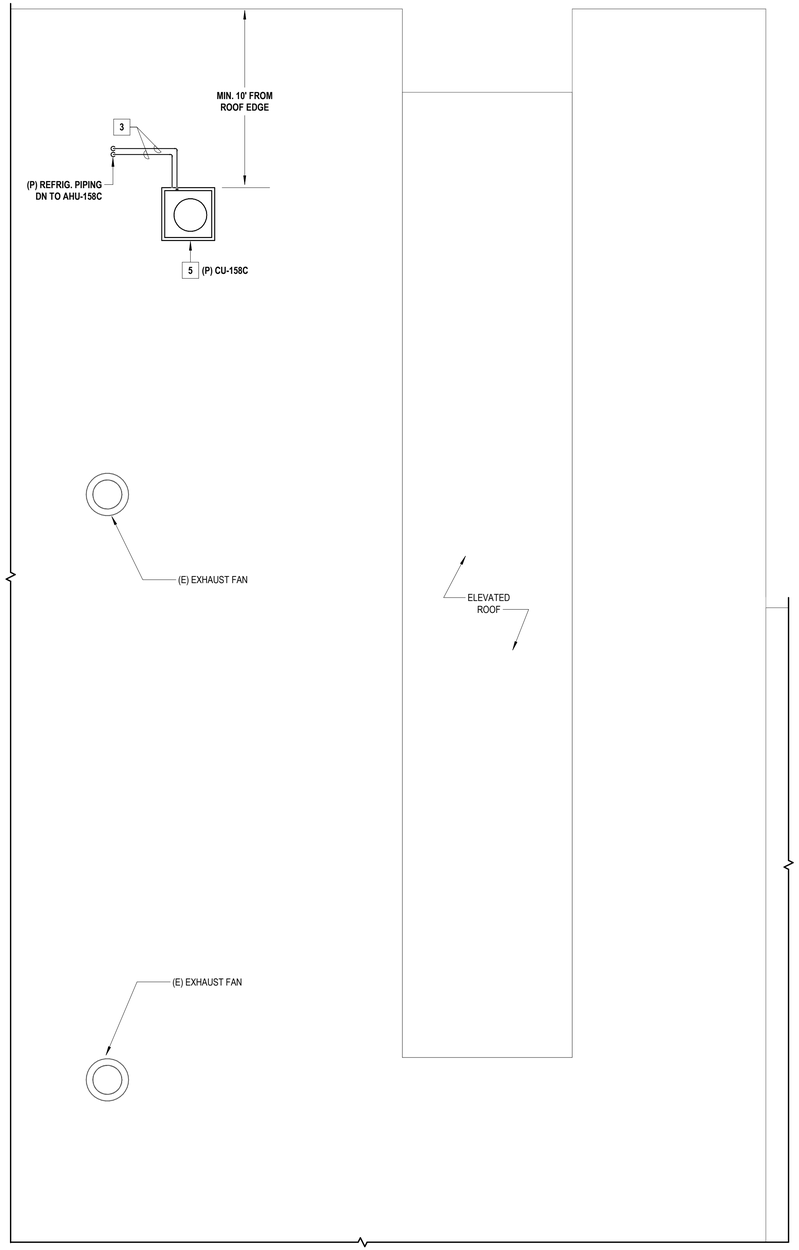


## 2 PARTIAL ROOF NEW WORK PLAN - ENGINEERING LAB

SCALE: 1/4" = 1'-0"


PROJECT NORTH

## GENERAL NOTES

1. THE EXISTING CONDITIONS SHOWN ON THE CONTRACT DRAWINGS ARE BASED ON LIMITED FIELD SURVEY AND EXISTING DOCUMENTATION. THE CONTRACTOR SHALL BE RESPONSIBLE FOR VERIFICATION OF ALL EXISTING CONDITIONS PRIOR TO THE COMMENCEMENT OF DEMOLITION / NEW WORK AND THE PURCHASE OF NEW EQUIPMENT. SHOULD THERE BE A CONFLICT. THE CONTRACTOR SHALL ALERT THE ARCHITECT / ENGINEER IN WRITING.
2. THE CONTRACTOR SHALL TAKE CARE NOT TO DAMAGE ADJOINING SURFACES OUTSIDE OF THE CONTRACT AREA OR SCOPE OF WORK. THE CONTRACTOR SHALL BE RESPONSIBLE TO RESTORE EXISTING CONDITIONS AND/OR FINISHES DAMAGED DURING CONSTRUCTION, INCLUDING PATCHING AND PAINTING DEEMED NECESSARY BY THE ARCHITECT AT NO ADDITIONAL COST TO THE OWNER.
3. THE CONTRACTOR SHALL REMOVE AND DISPOSE OF ALL CONSTRUCTION DEBRIS AND UNWANTED MATERIAL LEGALLY OFF-SITE IN ACCORDANCE WITH THE PROJECT SPECIFICATIONS.
4. THE CONTRACTOR SHALL TAKE ALL NECESSARY MEASURES TO MAINTAIN THE ROOF WARRANTY.
5. THE CONTRACTOR SHALL TAKE CARE TO INSTALL ALL NEW ROOFTOP EQUIPMENT A MINIMUM OF 10'-0" AWAY FROM ALL ROOF EDGES.
6. THE CONTRACTOR SHALL FURNISH AND INSTALL NEW EQUIPMENT IN ACCORDANCE WITH THE MANUFACTURER'S SERVICE AND OPERATING CLEARANCES, RECOMMENDATIONS, INSTALLATION INSTRUCTIONS, AND PREVAILING CODE.
7. THE CONTRACTOR SHALL COORDINATE ALL CEILING-MOUNTED EQUIPMENT (DIFFUSERS, GRILLES, ETC.) WITH ALL EXISTING AND NEW EQUIPMENT, INCLUDING LIGHT FIXTURES, FIRE ALARM DEVICES, AND THE CEILING GRID.
8. THE CONTRACTOR SHALL FURNISH AND INSTALL DUCT / PIPING SUPPORTS AS REQUIRED. MINIMUM EVERY 10'-0" AND CHANGE IN DIRECTION.

## X MECHANICAL NEW WORK KEYNOTES

1. THE CONTRACTOR SHALL FURNISH AND INSTALL NEW AIR HANDLING UNIT IN APPROXIMATELY THIS LOCATION. UNIT SHALL BE SUSPENDED FROM THE CEILING ABOVE FROM APPROVED VIBRATION / SPRING ISOLATORS. INTERFACE THE NEW UNIT WITH THE BUILDING'S EXISTING ATC/DDC SYSTEM.
2. THE CONTRACTOR SHALL FURNISH AND INSTALL NEW HOT WATER SUPPLY AND RETURN PIPING, VALVES, INSULATION, PIPE HANGERS AND SUPPORTS, AND RELATED APPURTENANCES AS REQUIRED TO RECONNECT THE NEW AIR HANDLING UNIT INTO THE EXISTING HYDRONIC HEATING SYSTEM. SIZE NEW PIPING AS INDICATED ON THE DRAWINGS. FIELD-VERIFY FINAL ROUTING OF PIPING.
3. THE CONTRACTOR SHALL FURNISH AND INSTALL NEW REFRIGERANT PIPING, VALVES, INSULATION, PIPE HANGERS AND SUPPORTS, AND RELATED APPURTENANCES AS REQUIRED TO CONNECT THE NEW AIR HANDLING UNIT TO THE ASSOCIATED CONDENSING UNIT AS INDICATED ON THE DRAWINGS. PROVIDE ROOFTOP PIPING SUPPORTS MINIMUM EVERY 10 FEET AND CHANGE IN DIRECTION. PROVIDE PIPE PORTAL / PIPE CURB ASSEMBLY (MANUFACTURED BY PATE, SIGRIST, OR APPROVED EQUAL) AND INSTALL AS PER THE MANUFACTURER'S INSTALLATION INSTRUCTIONS.
4. THE CONTRACTOR SHALL FURNISH AND INSTALL NEW 1" CONDENSATE DRAIN PIPING FOR THE NEW AIR HANDLING UNIT. CONDENSATE DRAIN TRAP SHALL BE INSTALLED AS PER THE MANUFACTURER'S INSTALLATION INSTRUCTIONS AND RECOMMENDATIONS. CONDENSATE SHALL DISCHARGE TO THE BUILDING EXTERIOR TO A NEW PRE-CAST SPLASH BLOCK. PROVIDE PIPING HANGERS AND SUPPORTS AS REQUIRED.
5. THE CONTRACTOR SHALL FURNISH AND INSTALL NEW CONDENSING UNIT IN APPROXIMATELY THIS LOCATION. INSTALL UNIT ON APPROVED WIND-RATED ROOFTOP EQUIPMENT SUPPORT RAILS. INTERFACE THE CONDENSING UNIT WITH THE BUILDING'S EXISTING ATC/DDC SYSTEM.
6. THE CONTRACTOR SHALL FURNISH AND INSTALL NEW OUTSIDE AIR INTAKE LOUVER AND WALL SLEEVE IN APPROXIMATELY THIS LOCATION. PROVIDE PLENUM BOX BEHIND LOUVER AS REQUIRED FOR DUCT CONNECTION / TRANSITION.
7. THE CONTRACTOR SHALL FURNISH AND INSTALL NEW TRANSFER GRILLE ASSEMBLY FOR MOVEMENT OF RETURN AIR BACK TO AHU-158C. ASSEMBLY SHALL CONSIST OF TWO (2) TRANSFER GRILLES CONNECTED VIA A SHEET METAL WALL SLEEVE.

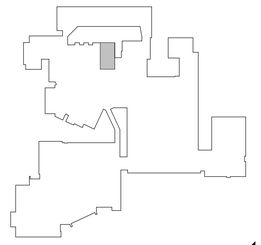

KEY PLAN

SCALE: 1" = 160'-0"

PROJECT NORTH

H2M architects + engineers
1133 Westchester Avenue, Suite N-210
White Plains, NY 10605
914.358.5623 • www.h2m.com
NY Architecture & Landscape Architecture: No Certificate Required
NY Engineering Certificate of Authorization No.: 0018178

CONSULTANTS:

| MARK | DATE | DESCRIPTION |
|---|---|---|
| | | |
| | | |
| | | |
| | | |
| | | |
| | | |
| | | |
| | | |
| | | |
| | | |

STATE OF NEW YORK · JOHN C. MORRIS III · LICENSED PROFESSIONAL ENGINEER · 057554-1

05/31/2028 Exp. Date

J. CHRIS MORRIS III, P.E.

NY PROFESSIONAL ENGINEER Lic. No. 057554

"IN ACCORDANCE WITH ARTICLE 145, SECTION 7209 OF THE NYS EDUCATION LAW, ALTERATION OF THIS DOCUMENT EXCEPT BY A LICENSED PROFESSIONAL IS ILLEGAL."

| DESIGNED BY: | DRAWN BY: | CHECKED BY: | REVIEWED BY: |
|---|---|---|---|
| W. MAGIERA | W. MAGIERA | K. WEILER | C. MORRIS |

| PROJECT No: | DATE: | SCALE: |
|---|---|---|
| SMSD2508 | OCTOBER 2026 | AS SHOWN |

CLIENT

**SOMERS CENTRAL SCHOOL DISTRICT**

**VARIOUS UPGRADES AT SOMERS HIGH SCHOOL**

**120 PRIMROSE ST.**
**LINCOLNDALE, NY 10540**

**SED #: 66-21-01-06-0-003-023**

CONTRACT

**CONTRACT M**
**MECHANICAL CONSTRUCTION**

STATUS

**FOR BID**

SHEET TITLE


**MECHANICAL PARTIAL FIRST FLOOR NEW WORK PLAN - AREA B**

DRAWING No.

**HS-M 114.00**

C:\Users\wmagiera\Documents_Revit Backup\SMSD2508_Central25_M_wmagieraSNDSX.rvt


10/29/2026 2:47:30 PM

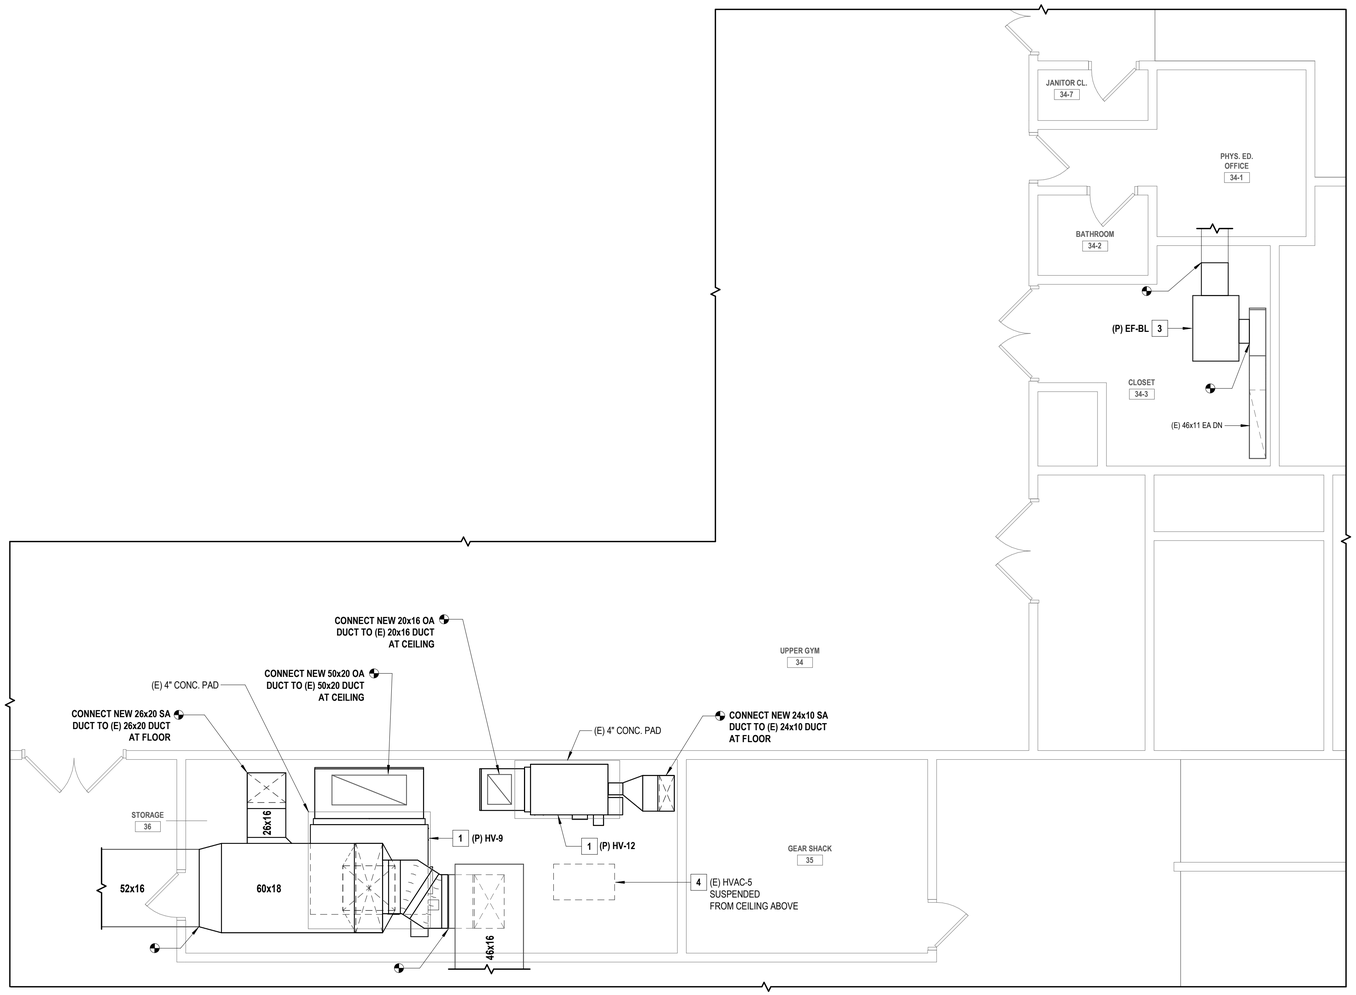


## 1 PARTIAL SECOND FLOOR DUCTWORK PLAN - GYM STORAGE ROOMS

SCALE: 1/4" = 1'-0"

PROJECT NORTH

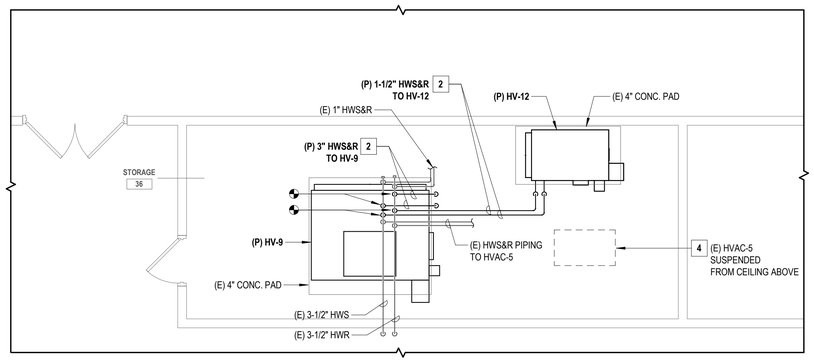


## 2 PARTIAL SECOND FLOOR PIPING PLAN - GYM STORAGE ROOMS

SCALE: 1/4" = 1'-0"


PROJECT NORTH

## GENERAL NOTES

1. THE EXISTING CONDITIONS SHOWN ON THE CONTRACT DRAWINGS ARE BASED ON LIMITED FIELD SURVEY AND EXISTING DOCUMENTATION. THE CONTRACTOR SHALL BE RESPONSIBLE FOR VERIFICATION OF ALL EXISTING CONDITIONS PRIOR TO THE COMMENCEMENT OF DEMOLITION / NEW WORK AND THE PURCHASE OF NEW EQUIPMENT. SHOULD THERE BE A CONFLICT. THE CONTRACTOR SHALL ALERT THE ARCHITECT / ENGINEER IN WRITING.
2. THE CONTRACTOR SHALL TAKE CARE NOT TO DAMAGE ADJOINING SURFACES OUTSIDE OF THE CONTRACT AREA OR SCOPE OF WORK. THE CONTRACTOR SHALL BE RESPONSIBLE TO RESTORE EXISTING CONDITIONS AND/OR FINISHES DAMAGED DURING CONSTRUCTION, INCLUDING PATCHING AND PAINTING DEEMED NECESSARY BY THE ARCHITECT AT NO ADDITIONAL COST TO THE OWNER.
3. THE CONTRACTOR SHALL REMOVE AND DISPOSE OF ALL CONSTRUCTION DEBRIS AND UNWANTED MATERIAL LEGALLY OFF-SITE IN ACCORDANCE WITH THE PROJECT SPECIFICATIONS.
4. THE CONTRACTOR SHALL TAKE ALL NECESSARY MEASURES TO MAINTAIN THE ROOF WARRANTY.
5. THE CONTRACTOR SHALL TAKE CARE TO INSTALL ALL NEW ROOFTOP EQUIPMENT A MINIMUM OF 10'-0" AWAY FROM ALL ROOF EDGES.
6. THE CONTRACTOR SHALL FURNISH AND INSTALL NEW EQUIPMENT IN ACCORDANCE WITH THE MANUFACTURER'S SERVICE AND OPERATING CLEARANCES, RECOMMENDATIONS, INSTALLATION INSTRUCTIONS, AND PREVAILING CODE.
7. THE CONTRACTOR SHALL COORDINATE ALL CEILING-MOUNTED EQUIPMENT (DIFFUSERS, GRILLES, ETC.) WITH ALL EXISTING AND NEW EQUIPMENT, INCLUDING LIGHT FIXTURES, FIRE ALARM DEVICES, AND THE CEILING GRID.
8. THE CONTRACTOR SHALL FURNISH AND INSTALL DUCT / PIPING SUPPORTS AS REQUIRED. MINIMUM EVERY 10'-0" AND CHANGE IN DIRECTION.

## X MECHANICAL NEW WORK KEYNOTES

1. THE CONTRACTOR SHALL FURNISH AND INSTALL NEW REPLACEMENT H&V UNIT IN APPROXIMATELY THIS LOCATION. INSTALL UNIT ON EXISTING CONCRETE HOUSEKEEPING PAD ON APPROVED VIBRATION / SPRING ISOLATORS. THE CONTRACTOR SHALL MODIFY / EXTEND THE EXISTING CONCRETE PAD AS REQUIRED, SUCH THAT THE CONCRETE PAD EXTENDS A MINIMUM OF 4" BEYOND THE FACE OF THE UNIT. RE-CONNECT THE UNIT TO THE EXISTING DUCTWORK SYSTEMS AS SHOWN, PROVIDING ALL REQUIRED NEW DUCTWORK, DUCT HANGERS AND SUPPORTS, INSULATION, AND RELATED APPURTENANCES. THE NEW REPLACEMENT H&V UNIT SHALL BE RE-INTEGRATED INTO THE EXISTING CONTROLS SYSTEM, AND INTERFACED WITH THE BUILDING'S EXISTING ATC/DDC SYSTEM.
2. THE CONTRACTOR SHALL FURNISH AND INSTALL NEW HOT WATER SUPPLY AND RETURN PIPING, VALVES, INSULATION, PIPE HANGERS AND SUPPORTS, AND RELATED APPURTENANCES AS REQUIRED TO RECONNECT THE NEW REPLACEMENT H&V UNIT INTO THE EXISTING HYDRONIC HEATING SYSTEM. SIZE NEW PIPING AS INDICATED ON THE DRAWINGS. FIELD-VERIFY FINAL ROUTING OF PIPING.
3. THE CONTRACTOR SHALL FURNISH AND INSTALL NEW REPLACEMENT LOCKER ROOM EXHAUST FAN IN APPROXIMATELY THIS LOCATION. FAN SHALL BE SUSPENDED FROM THE CEILING ABOVE FROM APPROVED VIBRATION / SPRING ISOLATORS. RE-CONNECT THE FAN TO THE EXISTING AND NEW DUCTWORK SYSTEMS AS SHOWN, PROVIDING ALL REQUIRED NEW DUCTWORK, DUCT HANGERS AND SUPPORTS, INSULATION, AND RELATED APPURTENANCES. THE NEW REPLACEMENT FAN SHALL BE RE-INTEGRATED INTO THE EXISTING CONTROLS SYSTEM, AND INTERFACED WITH THE BUILDING'S EXISTING ATC/DDC SYSTEM.
4. EXISTING TO REMAIN.

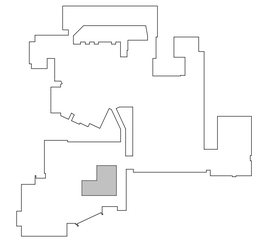

KEY PLAN

SCALE: 1" = 160'-0"

PROJECT NORTH

H2M architects + engineers
1133 Westchester Avenue, Suite N-210
White Plains, NY 10605
914.358.5623 • www.h2m.com
NY Architecture & Landscape Architecture: No Certificate Required
NY Engineering Certificate of Authorization No.: 0018178

CONSULTANTS:

| MARK | DATE | DESCRIPTION |
|---|---|---|
| | | |

STATE OF NEW YORK · JOHN C. MORRIS III · LICENSED PROFESSIONAL ENGINEER · 057554-1

05/31/2028
Exp. Date

J. CHRIS MORRIS III, P.E.
NY PROFESSIONAL ENGINEER Lic. No. 057554

"IN ACCORDANCE WITH ARTICLE 145, SECTION 7209 OF THE NYS EDUCATION LAW, ALTERATION OF THIS DOCUMENT EXCEPT BY A LICENSED PROFESSIONAL IS ILLEGAL."

| DESIGNED BY: | DRAWN BY: | CHECKED BY: | REVIEWED BY: |
|---|---|---|---|
| W. MAGIERA | W. MAGIERA | K. WEILER | C. MORRIS |

| PROJECT No: | DATE: | SCALE: |
|---|---|---|
| SMSD2508 | OCTOBER 2026 | AS SHOWN |

CLIENT

**SOMERS CENTRAL SCHOOL DISTRICT**

**VARIOUS UPGRADES AT SOMERS HIGH SCHOOL**

**120 PRIMROSE ST.**
**LINCOLNDALE, NY 10540**

**SED #: 66-21-01-06-0-003-023**

CONTRACT

**CONTRACT M**
**MECHANICAL CONSTRUCTION**

STATUS

**FOR BID**

SHEET TITLE


**MECHANICAL**
**PARTIAL SECOND FLOOR NEW WORK PLAN - AREA A**

DRAWING No.

**HS-M 115.00**

C:\Users\wmagiera\Documents_Revit Backup\SMSD2508_Central25_M_wmagieraSNDSX.rvt


10/29/2026 2:47:31 PM

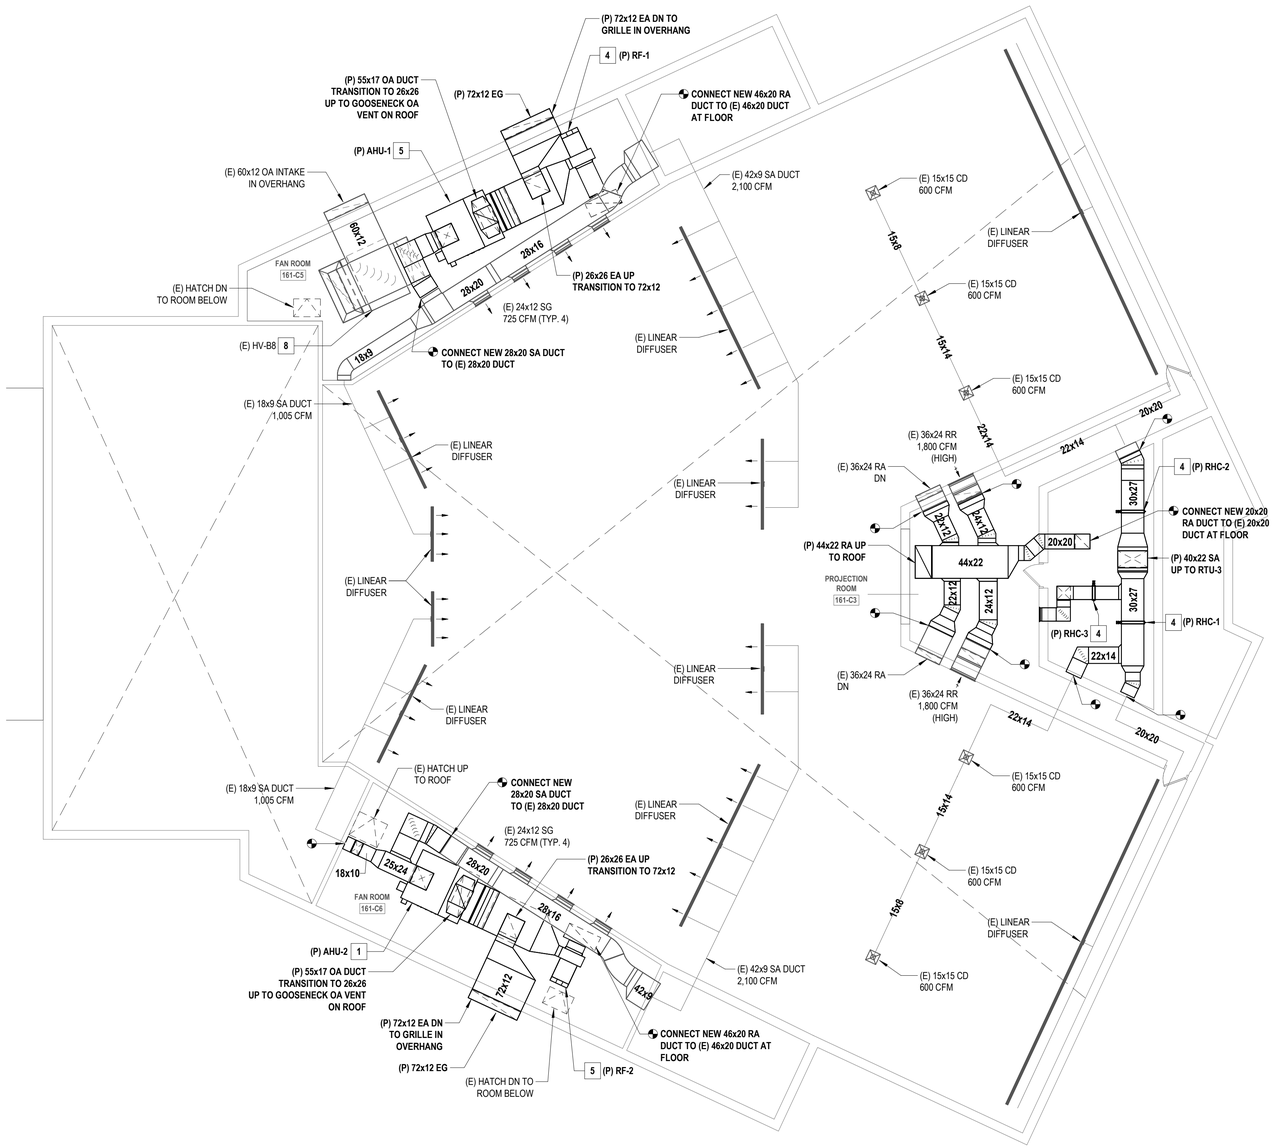


## 1 PARTIAL SECOND FLOOR NEW WORK PLAN - AUDITORIUM UPPER LEVEL - DUCTWORK PLAN

SCALE: 1/8" = 1'-0"


PROJECT NORTH

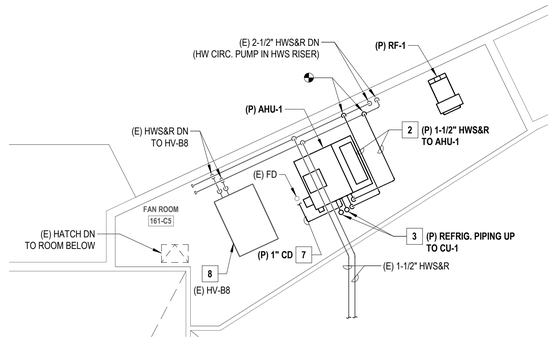


## 2 PARTIAL SECOND FLOOR PIPING NEW WORK PLAN - AHU-1

SCALE: 1/8" = 1'-0"


PROJECT NORTH

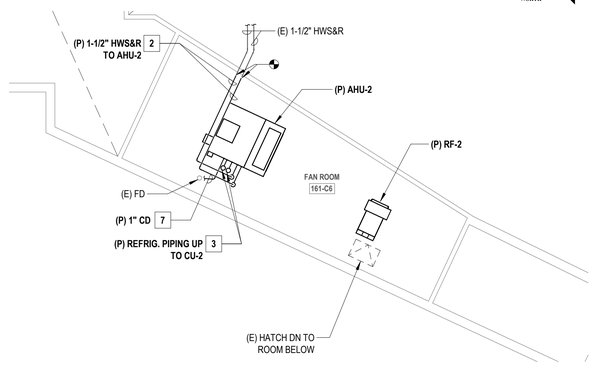


## 3 PARTIAL SECOND FLOOR PIPING NEW WORK PLAN - AHU-2

SCALE: 1/8" = 1'-0"

PROJECT NORTH

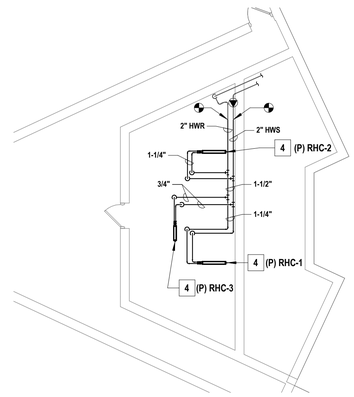


## 4 PARTIAL SECOND FLOOR PIPING NEW WORK PLAN - AHU-3

SCALE: 1/8" = 1'-0"


PROJECT NORTH

### GENERAL NOTES

1. THE EXISTING CONDITIONS SHOWN ON THE CONTRACT DRAWINGS ARE BASED ON LIMITED FIELD SURVEY AND EXISTING DOCUMENTATION. THE CONTRACTOR SHALL BE RESPONSIBLE FOR VERIFICATION OF ALL EXISTING CONDITIONS PRIOR TO THE COMMENCEMENT OF DEMOLITION / NEW WORK AND THE PURCHASE OF NEW EQUIPMENT. SHOULD THERE BE A CONFLICT. THE CONTRACTOR SHALL ALERT THE ARCHITECT / ENGINEER IN WRITING.
2. THE CONTRACTOR SHALL TAKE CARE NOT TO DAMAGE ADJOINING SURFACES OUTSIDE OF THE CONTRACT AREA OR SCOPE OF WORK. THE CONTRACTOR SHALL BE RESPONSIBLE TO RESTORE EXISTING CONDITIONS AND/OR FINISHES DAMAGED DURING CONSTRUCTION, INCLUDING PATCHING AND PAINTING DEEMED NECESSARY BY THE ARCHITECT AT NO ADDITIONAL COST TO THE OWNER.
3. THE CONTRACTOR SHALL REMOVE AND DISPOSE OF ALL CONSTRUCTION DEBRIS AND UNWANTED MATERIAL LEGALLY OFF-SITE IN ACCORDANCE WITH THE PROJECT SPECIFICATIONS.
4. THE CONTRACTOR SHALL TAKE ALL NECESSARY MEASURES TO MAINTAIN THE ROOF WARRANTY.
5. THE CONTRACTOR SHALL TAKE CARE TO INSTALL ALL NEW ROOFTOP EQUIPMENT A MINIMUM OF 10'-0" AWAY FROM ALL ROOF EDGES.
6. THE CONTRACTOR SHALL FURNISH AND INSTALL NEW EQUIPMENT IN ACCORDANCE WITH THE MANUFACTURER'S SERVICE AND OPERATING CLEARANCES, RECOMMENDATIONS, INSTALLATION INSTRUCTIONS, AND PREVAILING CODE.
7. THE CONTRACTOR SHALL COORDINATE ALL CEILING-MOUNTED EQUIPMENT (DIFFUSERS, GRILLES, ETC.) WITH ALL EXISTING AND NEW EQUIPMENT, INCLUDING LIGHT FIXTURES, FIRE ALARM DEVICES, AND THE CEILING GRID.
8. THE CONTRACTOR SHALL FURNISH AND INSTALL DUCT / PIPING SUPPORTS AS REQUIRED. MINIMUM EVERY 10'-0" AND CHANGE IN DIRECTION.

### X MECHANICAL NEW WORK KEYNOTES

1. THE CONTRACTOR SHALL FURNISH AND INSTALL NEW REPLACEMENT INDOOR AIR HANDLING UNIT IN APPROXIMATELY THIS LOCATION. UNIT SHALL BE MOUNTED TO THE FLOOR ON APPROVED VIBRATION / SPRING ISOLATORS. RE-CONNECT THE UNIT TO THE EXISTING DUCTWORK SYSTEMS AS SHOWN, PROVIDING ALL REQUIRED NEW DUCTWORK, DUCT HANGERS AND SUPPORTS, INSULATION, AND RELATED APPURTENANCES. THE NEW REPLACEMENT INDOOR AIR HANDLING UNIT SHALL BE RE-INTEGRATED INTO THE EXISTING CONTROLS SYSTEM, AND INTERFACED WITH THE BUILDING'S EXISTING ATC/DDC SYSTEM.
2. THE CONTRACTOR SHALL FURNISH AND INSTALL NEW HOT WATER SUPPLY AND RETURN PIPING, VALVES, INSULATION, PIPE HANGERS AND SUPPORTS, AND RELATED APPURTENANCES AS REQUIRED TO RECONNECT THE NEW REPLACEMENT AIR HANDLING UNIT INTO THE EXISTING HYDRONIC HEATING SYSTEM. SIZE NEW PIPING AS INDICATED ON THE DRAWINGS. FIELD-VERIFY FINAL ROUTING OF PIPING.
3. THE CONTRACTOR SHALL FURNISH AND INSTALL NEW REFRIGERANT PIPING, VALVES, INSULATION, PIPE HANGERS AND SUPPORTS, AND RELATED APPURTENANCES AS REQUIRED TO CONNECT THE NEW REPLACEMENT AIR HANDLING UNIT TO THE ASSOCIATED CONDENSING UNIT AS INDICATED ON THE DRAWINGS.
4. THE CONTRACTOR SHALL FURNISH AND INSTALL A NEW HOT WATER REHEAT COIL IN THE SUPPLY DUCTWORK IN APPROXIMATELY THIS LOCATION. REFER TO EQUIPMENT SCHEDULES FOR ADDITIONAL INFORMATION. FURNISH AND INSTALL ALL REQUIRED HOT WATER SUPPLY AND RETURN PIPING, VALVES, INSULATION, PIPE HANGERS AND SUPPORTS, AND RELATED APPURTENANCES AS INDICATED ON THE DRAWINGS.
5. THE CONTRACTOR SHALL FURNISH AND INSTALL NEW REPLACEMENT UTILITY SET RETURN-EXHAUST FAN IN APPROXIMATELY THIS LOCATION. FAN SHALL BE MOUNTED TO THE FLOOR ON APPROVED VIBRATION / SPRING ISOLATORS. RE-CONNECT THE FAN TO THE EXISTING AND NEW DUCTWORK SYSTEMS AS SHOWN, PROVIDING ALL REQUIRED NEW DUCTWORK, DUCT HANGERS AND SUPPORTS, INSULATION, AND RELATED APPURTENANCES. THE NEW REPLACEMENT FAN SHALL BE RE-INTEGRATED INTO THE EXISTING CONTROLS SYSTEM, AND INTERFACED WITH THE BUILDING'S EXISTING ATC/DDC SYSTEM.
6. THE CONTRACTOR SHALL FURNISH AND INSTALL NEW SUPPLY AND RETURN DUCTWORK, DUCT HANGERS AND SUPPORTS, INSULATION AND RELATED APPURTENANCES AS INDICATED IN ORDER TO RE-CONNECT THE EXISTING DUCTWORK TO NEW ROOFTOP UNIT "RTU-3". REFER TO DRAWING HS-M120 FOR ROOFTOP UNIT LOCATION.
7. THE CONTRACTOR SHALL FURNISH AND INSTALL NEW 1" CONDENSATE DRAIN PIPING TO SERVE THE REPLACEMENT INDOOR AIR HANDLING UNIT. CONDENSATE DRAIN TRAP SHALL BE INSTALLED AS PER THE MANUFACTURER'S INSTALLATION INSTRUCTIONS AND RECOMMENDATIONS. CONDENSATE SHALL DISCHARGE TO THE INDICATED FLOOR DRAIN.
8. EXISTING TO REMAIN.

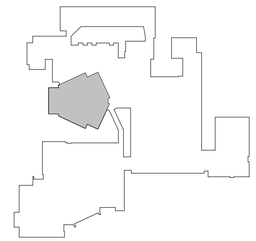

KEY PLAN

SCALE: 1" = 160'-0"

PROJECT NORTH

H2M architects + engineers
1133 Westchester Avenue, Suite N-210
White Plains, NY 10605
914.358.5623 • www.h2m.com
NY Architecture & Landscape Architecture: No Certificate Required
NY Engineering Certificate of Authorization No.: 0018178

CONSULTANTS:

| MARK | DATE | DESCRIPTION |
|---|---|---|
| | | |

STATE OF NEW YORK · JOHN C. MORRIS III · LICENSED PROFESSIONAL ENGINEER · 057554-1

05/31/2028 Exp. Date

J. CHRIS MORRIS III, P.E.
NY PROFESSIONAL ENGINEER Lic. No. 057554

"IN ACCORDANCE WITH ARTICLE 145, SECTION 7209 OF THE NYS EDUCATION LAW, ALTERATION OF THIS DOCUMENT EXCEPT BY A LICENSED PROFESSIONAL IS ILLEGAL."

| DESIGNED BY: | DRAWN BY: | CHECKED BY: | REVIEWED BY: |
|---|---|---|---|
| W. MAGIERA | W. MAGIERA | K. WEILER | C. MORRIS |

| PROJECT No: | DATE: | SCALE: |
|---|---|---|
| SMSD2508 | OCTOBER 2026 | AS SHOWN |

CLIENT

**SOMERS CENTRAL SCHOOL DISTRICT**

**VARIOUS UPGRADES AT SOMERS HIGH SCHOOL**

**120 PRIMROSE ST.**
**LINCOLNDALE, NY 10540**

**SED #: 66-21-01-06-0-003-023**

CONTRACT

**CONTRACT M**
**MECHANICAL CONSTRUCTION**

STATUS

**FOR BID**


SHEET TITLE

**MECHANICAL**
**PARTIAL SECOND FLOOR NEW WORK PLAN - AREA B**

DRAWING No.

**HS-M 116.00**

C:\Users\wmagiera\Documents_Revit Backup\SMSD2508_Central25_M_wmagieraSNDSX.rvt
10/29/2026 2:47:32 PM

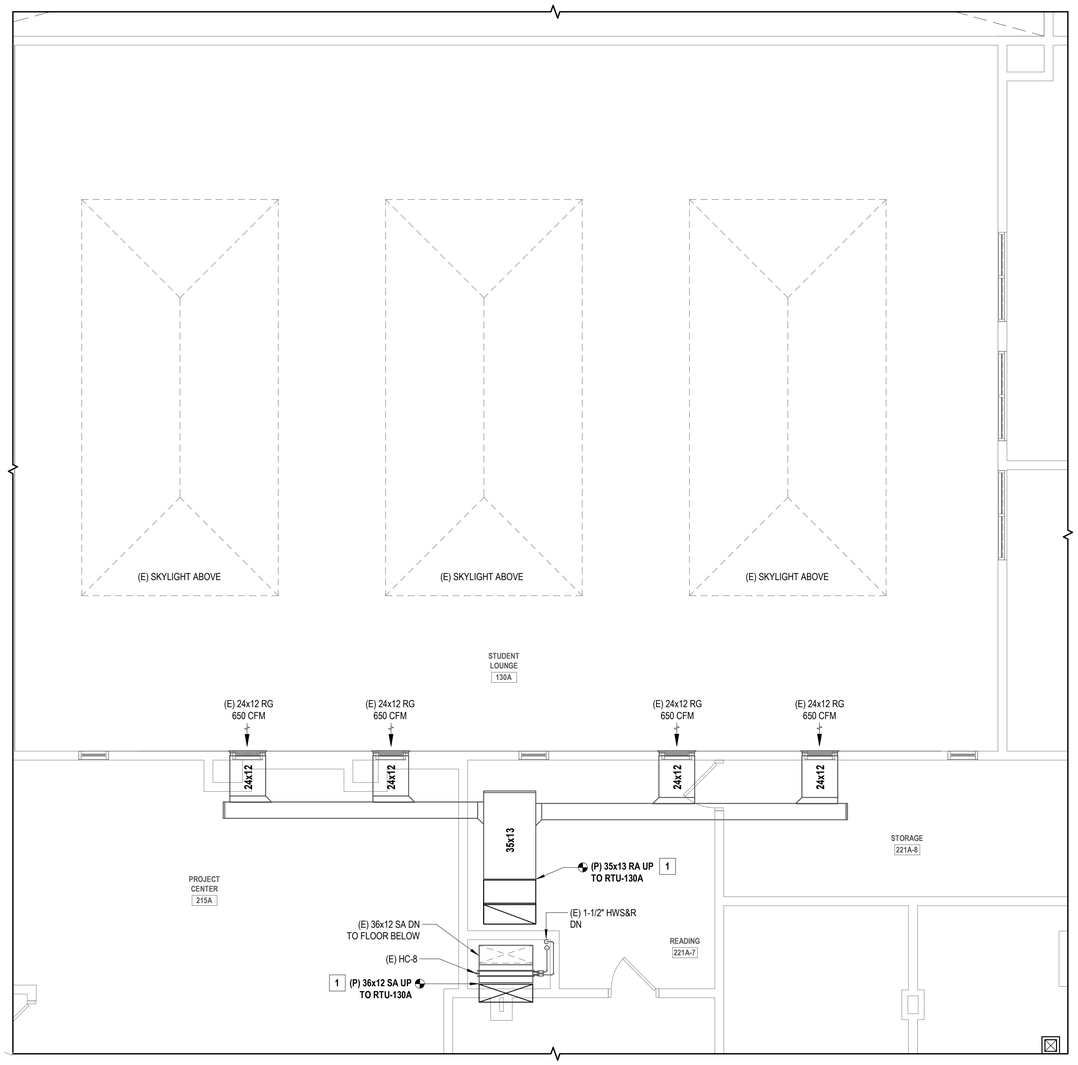


## 1 PARTIAL SECOND FLOOR NEW WORK PLAN - STUDENT LOUNGE UPPER LEVEL

SCALE: 1/4" = 1'-0"


PROJECT NORTH

## GENERAL NOTES

1. THE EXISTING CONDITIONS SHOWN ON THE CONTRACT DRAWINGS ARE BASED ON LIMITED FIELD SURVEY AND EXISTING DOCUMENTATION. THE CONTRACTOR SHALL BE RESPONSIBLE FOR VERIFICATION OF ALL EXISTING CONDITIONS PRIOR TO THE COMMENCEMENT OF DEMOLITION / NEW WORK AND THE PURCHASE OF NEW EQUIPMENT. SHOULD THERE BE A CONFLICT. THE CONTRACTOR SHALL ALERT THE ARCHITECT / ENGINEER IN WRITING.
2. THE CONTRACTOR SHALL TAKE CARE NOT TO DAMAGE ADJOINING SURFACES OUTSIDE OF THE CONTRACT AREA OR SCOPE OF WORK. THE CONTRACTOR SHALL BE RESPONSIBLE TO RESTORE EXISTING CONDITIONS AND/OR FINISHES DAMAGED DURING CONSTRUCTION, INCLUDING PATCHING AND PAINTING DEEMED NECESSARY BY THE ARCHITECT AT NO ADDITIONAL COST TO THE OWNER.
3. THE CONTRACTOR SHALL REMOVE AND DISPOSE OF ALL CONSTRUCTION DEBRIS AND UNWANTED MATERIAL LEGALLY OFF-SITE IN ACCORDANCE WITH THE PROJECT SPECIFICATIONS.
4. THE CONTRACTOR SHALL TAKE ALL NECESSARY MEASURES TO MAINTAIN THE ROOF WARRANTY.
5. THE CONTRACTOR SHALL TAKE CARE TO INSTALL ALL NEW ROOFTOP EQUIPMENT A MINIMUM OF 10'-0" AWAY FROM ALL ROOF EDGES.
6. THE CONTRACTOR SHALL FURNISH AND INSTALL NEW EQUIPMENT IN ACCORDANCE WITH THE MANUFACTURER'S SERVICE AND OPERATING CLEARANCES, RECOMMENDATIONS, INSTALLATION INSTRUCTIONS, AND PREVAILING CODE.
7. THE CONTRACTOR SHALL COORDINATE ALL CEILING-MOUNTED EQUIPMENT (DIFFUSERS, GRILLES, ETC.) WITH ALL EXISTING AND NEW EQUIPMENT, INCLUDING LIGHT FIXTURES, FIRE ALARM DEVICES, AND THE CEILING GRID.
8. THE CONTRACTOR SHALL FURNISH AND INSTALL DUCT / PIPING SUPPORTS AS REQUIRED. MINIMUM EVERY 10'-0" AND CHANGE IN DIRECTION.

## X MECHANICAL NEW WORK KEYNOTES

1. THE CONTRACTOR SHALL FURNISH AND INSTALL NEW SUPPLY AND RETURN DUCTWORK, INSULATION, DUCT HANGERS AND SUPPORTS, AND RELATED APPURTENANCES TO CONNECT NEW ROOFTOP UNIT "RTU-130A" AND THE EXISTING SUPPLY AND RETURN DUCTWORK SYSTEMS.

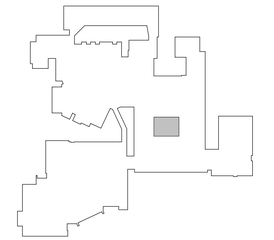

KEY PLAN

SCALE: 1" = 160'-0"

PROJECT NORTH

H2M architects + engineers
1133 Westchester Avenue, Suite N-210
White Plains, NY 10605
914.358.5623 • www.h2m.com
NY Architecture & Landscape Architecture: No Certificate Required
NY Engineering Certificate of Authorization No.: 0018178

CONSULTANTS:

| MARK | DATE | DESCRIPTION |
|---|---|---|
| | | |

STATE OF NEW YORK · JOHN C. MORRIS III · LICENSED PROFESSIONAL ENGINEER · 057554-1

05/31/2028
Exp. Date

J. CHRIS MORRIS III, P.E.
NY PROFESSIONAL ENGINEER Lic. No. 057554

"IN ACCORDANCE WITH ARTICLE 145, SECTION 7209 OF THE NYS EDUCATION LAW, ALTERATION OF THIS DOCUMENT EXCEPT BY A LICENSED PROFESSIONAL IS ILLEGAL."

| DESIGNED BY: | DRAWN BY: | CHECKED BY: | REVIEWED BY: |
|---|---|---|---|
| W. MAGIERA | W. MAGIERA | K. WEILER | C. MORRIS |

| PROJECT No: | DATE: | SCALE: |
|---|---|---|
| SMSD2508 | OCTOBER 2026 | AS SHOWN |

CLIENT

**SOMERS CENTRAL SCHOOL DISTRICT**

**VARIOUS UPGRADES AT SOMERS HIGH SCHOOL**

**120 PRIMROSE ST.**
**LINCOLNDALE, NY 10540**

**SED #: 66-21-01-06-0-003-023**

CONTRACT

**CONTRACT M**
**MECHANICAL CONSTRUCTION**

STATUS

**FOR BID**


SHEET TITLE

**MECHANICAL**
**PARTIAL SECOND FLOOR NEW WORK PLAN - AREA B**

DRAWING No.

**HS-M 117.00**


C:\Users\wmagiera\Documents_Revit Backup\SMSD2508_Central25_M_wmagieraSNDSX.rvt
10/29/2026 2:47:33 PM

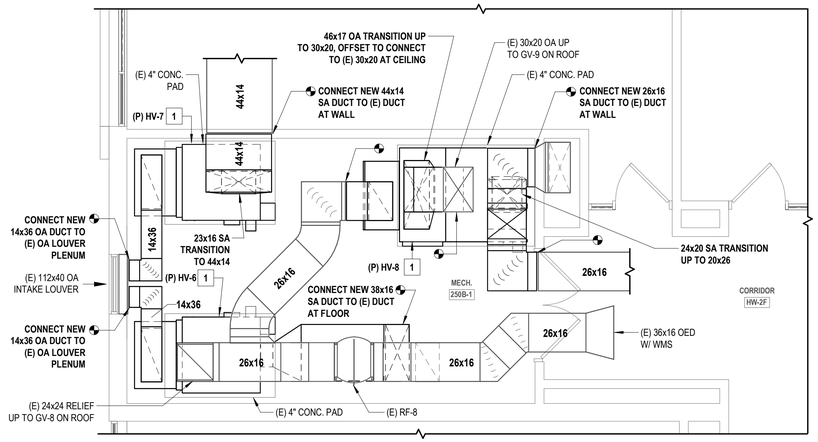


## 1 PARTIAL SECOND FLOOR NEW WORK NEW WORK PLAN - MER 250B-1

SCALE: 1/4" = 1'-0"


PROJECT NORTH

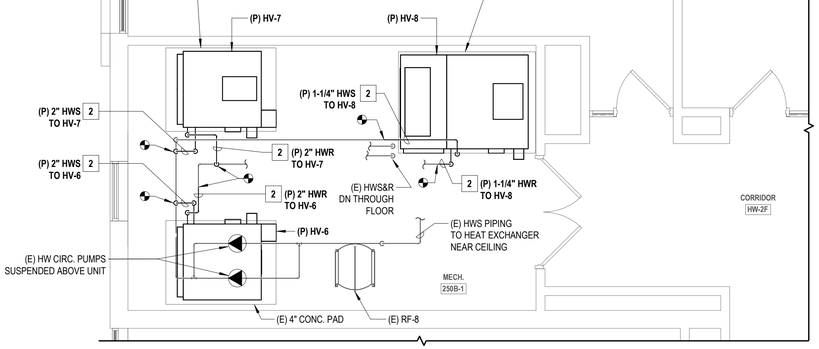


## 2 PARTIAL SECOND FLOOR PIPING NEW WORK PLAN - MER 250B-1

SCALE: 1/4" = 1'-0"

PROJECT NORTH

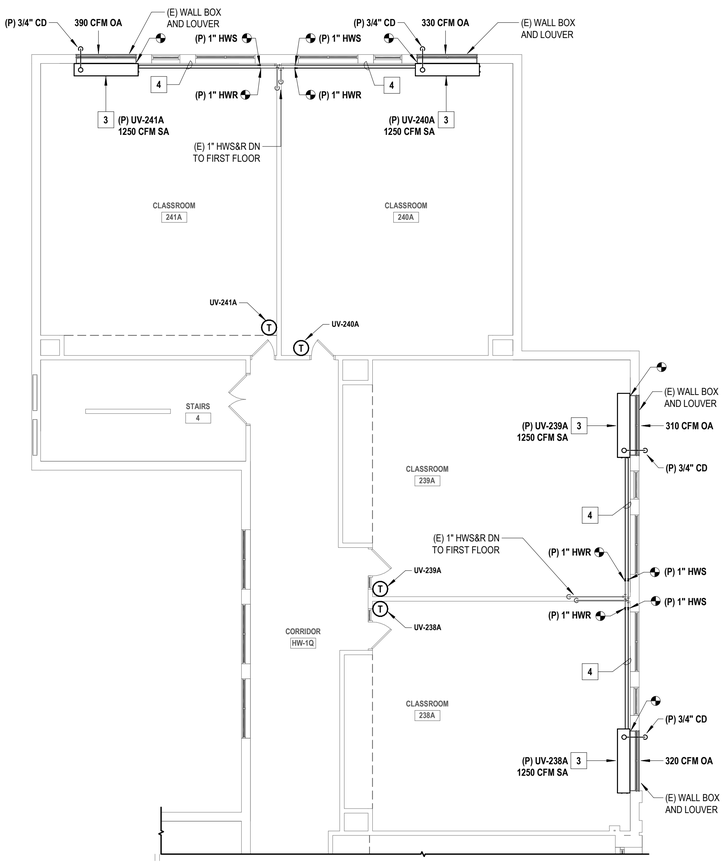


## 3 PARTIAL SECOND FLOOR NEW WORK PLAN - CLASSROOMS

SCALE: 1/8" = 1'-0"


PROJECT NORTH

## GENERAL NOTES

1. THE EXISTING CONDITIONS SHOWN ON THE CONTRACT DRAWINGS ARE BASED ON LIMITED FIELD SURVEY AND EXISTING DOCUMENTATION. THE CONTRACTOR SHALL BE RESPONSIBLE FOR VERIFICATION OF ALL EXISTING CONDITIONS PRIOR TO THE COMMENCEMENT OF DEMOLITION / NEW WORK AND THE PURCHASE OF NEW EQUIPMENT. SHOULD THERE BE A CONFLICT. THE CONTRACTOR SHALL ALERT THE ARCHITECT / ENGINEER IN WRITING.
2. THE CONTRACTOR SHALL TAKE CARE NOT TO DAMAGE ADJOINING SURFACES OUTSIDE OF THE CONTRACT AREA OR SCOPE OF WORK. THE CONTRACTOR SHALL BE RESPONSIBLE TO RESTORE EXISTING CONDITIONS AND/OR FINISHES DAMAGED DURING CONSTRUCTION, INCLUDING PATCHING AND PAINTING DEEMED NECESSARY BY THE ARCHITECT AT NO ADDITIONAL COST TO THE OWNER.
3. THE CONTRACTOR SHALL REMOVE AND DISPOSE OF ALL CONSTRUCTION DEBRIS AND UNWANTED MATERIAL LEGALLY OFF-SITE IN ACCORDANCE WITH THE PROJECT SPECIFICATIONS.
4. THE CONTRACTOR SHALL TAKE ALL NECESSARY MEASURES TO MAINTAIN THE ROOF WARRANTY.
5. THE CONTRACTOR SHALL TAKE CARE TO INSTALL ALL NEW ROOFTOP EQUIPMENT A MINIMUM OF 10'-0" AWAY FROM ALL ROOF EDGES.
6. THE CONTRACTOR SHALL FURNISH AND INSTALL NEW EQUIPMENT IN ACCORDANCE WITH THE MANUFACTURER'S SERVICE AND OPERATING CLEARANCES, RECOMMENDATIONS, INSTALLATION INSTRUCTIONS, AND PREVAILING CODE.
7. THE CONTRACTOR SHALL COORDINATE ALL CEILING-MOUNTED EQUIPMENT (DIFFUSERS, GRILLES, ETC.) WITH ALL EXISTING AND NEW EQUIPMENT, INCLUDING LIGHT FIXTURES, FIRE ALARM DEVICES, AND THE CEILING GRID.
8. THE CONTRACTOR SHALL FURNISH AND INSTALL DUCT / PIPING SUPPORTS AS REQUIRED. MINIMUM EVERY 10'-0" AND CHANGE IN DIRECTION.
9. FOR ALL NEW CONDENSATE DRAIN PIPING CONNECTIONS TO NEW UNIT VENTILATORS, THE INTENTION IS TO INSTALL PIPING TO EXTEND APPROXIMATELY 6" FROM THE EXTERIOR WALL, AND TERMINATE WITH A 90-DEGREE ELBOW FACING DOWNWARD. PIPING TO BE CAPPED AS COOLING COILS ARE TO BE CONNECTED AS PART OF A FUTURE PROJECT.

## X MECHANICAL NEW WORK KEYNOTES

1. THE CONTRACTOR SHALL FURNISH AND INSTALL NEW REPLACEMENT H&V UNIT IN APPROXIMATELY THIS LOCATION. INSTALL UNIT ON EXISTING CONCRETE HOUSEKEEPING PAD ON APPROVED VIBRATION / SPRING ISOLATORS. THE CONTRACTOR SHALL MODIFY / EXTEND THE EXISTING CONCRETE PAD AS REQUIRED, SUCH THAT THE CONCRETE PAD EXTENDS A MINIMUM OF 4" BEYOND THE FACE OF THE UNIT. RE-CONNECT THE UNIT TO THE EXISTING DUCTWORK SYSTEMS AS SHOWN, PROVIDING ALL REQUIRED NEW DUCTWORK, DUCT HANGERS AND SUPPORTS, INSULATION, AND RELATED APPURTENANCES. THE NEW REPLACEMENT H&V UNIT SHALL BE RE-INTEGRATED INTO THE EXISTING CONTROLS SYSTEM, AND INTERFACED WITH THE BUILDING'S EXISTING ATC/DDC SYSTEM.
2. THE CONTRACTOR SHALL FURNISH AND INSTALL NEW HOT WATER SUPPLY AND RETURN PIPING, VALVES, INSULATION, PIPE HANGERS AND SUPPORTS, AND RELATED APPURTENANCES AS REQUIRED TO RECONNECT THE NEW REPLACEMENT H&V UNIT INTO THE EXISTING HYDRONIC HEATING SYSTEM. SIZE NEW PIPING AS INDICATED ON THE DRAWINGS. FIELD-VERIFY FINAL ROUTING OF PIPING.
3. THE CONTRACTOR SHALL FURNISH AND INSTALL NEW FLOOR-MOUNTED HOT WATER UNIT VENTILATOR WITH DX COOLING COILS FOR FUTURE CONNECTION TO CONDENSING UNIT. UNIT VENTILATORS TO BE PROVIDED WITH FULL ADAPTER BACK FOR WALL BOX / LOUVER ALIGNMENT. UNIT VENTILATOR SHALL BE CONNECTED TO THE EXISTING WALL BOX / LOUVER. PROVIDE EACH UNIT VENTILATOR WITH A REMOTE, WALL-MOUNTED THERMOSTAT. FURNISH AND INSTALL ALL REQUIRED HOT WATER SUPPLY AND RETURN PIPING, VALVES, FITTINGS, AND ALL REQUIRED APPURTENANCES. SIZE PIPING AS INDICATED ON THE DRAWINGS. FURNISH AND INSTALL NEW CAPPED 3/4" CONDENSATE DRAIN PIPING FOR EACH UV. COORDINATE FINAL INSTALLATION LOCATION WITH THE ARCHITECTURAL DRAWINGS AND EXISTING / NEW CASEWORK. INTERFACE UV WITH THE BUILDING'S EXISTING ATC/DDC SYSTEM.
4. NEW HOT WATER SUPPLY AND RETURN PIPING SERVING THE NEW REPLACEMENT UNIT VENTILATOR SHALL BE INSTALLED WITHIN AN APPROVED ARCHITECTURAL ENCLOSURE FOR THE PURPOSES OF CONCEALING THE PIPING. COORDINATE WITH THE GC.

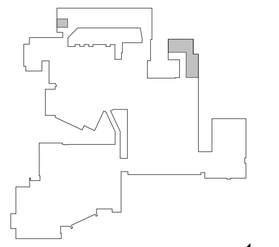

KEY PLAN

SCALE: 1" = 160'-0"

PROJECT NORTH

H2M architects + engineers
1133 Westchester Avenue, Suite N-210
White Plains, NY 10605
914.358.5623 • www.h2m.com
NY Architecture & Landscape Architecture: No Certificate Required
NY Engineering Certificate of Authorization No.: 0018178

CONSULTANTS:

| MARK | DATE | DESCRIPTION |
|---|---|---|
| | | |

STATE OF NEW YORK · JOHN C. MORRIS III · LICENSED PROFESSIONAL ENGINEER · 057554-1

05/31/2028
Exp. Date

J. CHRIS MORRIS III, P.E.
NY PROFESSIONAL ENGINEER Lic. No. 057554

"IN ACCORDANCE WITH ARTICLE 145, SECTION 7209 OF THE NYS EDUCATION LAW, ALTERATION OF THIS DOCUMENT EXCEPT BY A LICENSED PROFESSIONAL IS ILLEGAL."

| DESIGNED BY: | DRAWN BY: | CHECKED BY: | REVIEWED BY: |
|---|---|---|---|
| W. MAGIERA | W. MAGIERA | K. WEILER | C. MORRIS |

| PROJECT No: | DATE: | SCALE: |
|---|---|---|
| SMSD2508 | OCTOBER 2026 | AS SHOWN |

CLIENT

**SOMERS CENTRAL SCHOOL DISTRICT**

**VARIOUS UPGRADES AT SOMERS HIGH SCHOOL**

Pursuit of Excellence

**120 PRIMROSE ST.**
**LINCOLNDALE, NY 10540**

**SED #: 66-21-01-06-0-003-023**

CONTRACT

**CONTRACT M**
**MECHANICAL CONSTRUCTION**

STATUS

**FOR BID**

SHEET TITLE


**MECHANICAL**
**PARTIAL SECOND FLOOR NEW WORK PLAN - AREA B**

DRAWING No.

**HS-M 118.00**

C:\Users\wmagiera\Documents_Revit Backup\SMSD2508_Central25_M_wmagieraSNDSX.rvt

10/29/2026 2:47:34 PM

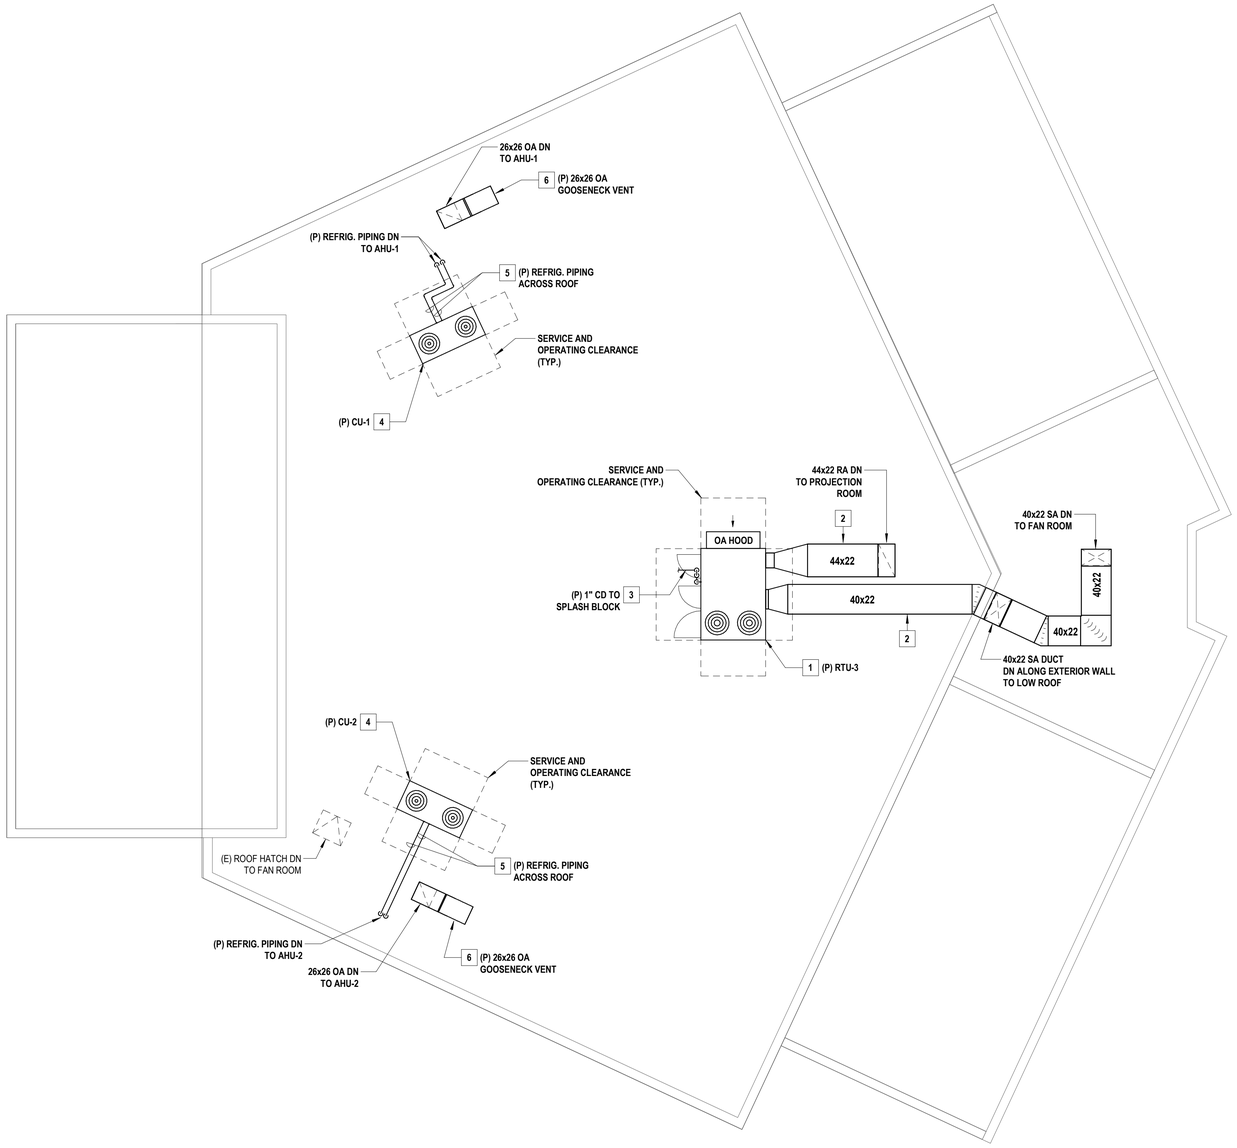


## 1 PARTIAL ROOF NEW WORK PLAN - AUDITORIUM ROOF

SCALE: 1/8" = 1'-0"


PROJECT NORTH

## GENERAL NOTES

1. THE EXISTING CONDITIONS SHOWN ON THE CONTRACT DRAWINGS ARE BASED ON LIMITED FIELD SURVEY AND EXISTING DOCUMENTATION. THE CONTRACTOR SHALL BE RESPONSIBLE FOR VERIFICATION OF ALL EXISTING CONDITIONS PRIOR TO THE COMMENCEMENT OF DEMOLITION / NEW WORK AND THE PURCHASE OF NEW EQUIPMENT. SHOULD THERE BE A CONFLICT. THE CONTRACTOR SHALL ALERT THE ARCHITECT / ENGINEER IN WRITING.
2. THE CONTRACTOR SHALL TAKE CARE NOT TO DAMAGE ADJOINING SURFACES OUTSIDE OF THE CONTRACT AREA OR SCOPE OF WORK. THE CONTRACTOR SHALL BE RESPONSIBLE TO RESTORE EXISTING CONDITIONS AND/OR FINISHES DAMAGED DURING CONSTRUCTION, INCLUDING PATCHING AND PAINTING DEEMED NECESSARY BY THE ARCHITECT AT NO ADDITIONAL COST TO THE OWNER.
3. THE CONTRACTOR SHALL REMOVE AND DISPOSE OF ALL CONSTRUCTION DEBRIS AND UNWANTED MATERIAL LEGALLY OFF-SITE IN ACCORDANCE WITH THE PROJECT SPECIFICATIONS.
4. THE CONTRACTOR SHALL TAKE ALL NECESSARY MEASURES TO MAINTAIN THE ROOF WARRANTY.
5. THE CONTRACTOR SHALL TAKE CARE TO INSTALL ALL NEW ROOFTOP EQUIPMENT A MINIMUM OF 10'-0" AWAY FROM ALL ROOF EDGES.
6. THE CONTRACTOR SHALL FURNISH AND INSTALL NEW EQUIPMENT IN ACCORDANCE WITH THE MANUFACTURER'S SERVICE AND OPERATING CLEARANCES, RECOMMENDATIONS, INSTALLATION INSTRUCTIONS, AND PREVAILING CODE.
7. THE CONTRACTOR SHALL COORDINATE ALL CEILING-MOUNTED EQUIPMENT (DIFFUSERS, GRILLES, ETC.) WITH ALL EXISTING AND NEW EQUIPMENT, INCLUDING LIGHT FIXTURES, FIRE ALARM DEVICES, AND THE CEILING GRID.
8. THE CONTRACTOR SHALL FURNISH AND INSTALL DUCT / PIPING SUPPORTS AS REQUIRED. MINIMUM EVERY 10'-0" AND CHANGE IN DIRECTION.

## X MECHANICAL NEW WORK KEYNOTES

1. THE CONTRACTOR SHALL FURNISH AND INSTALL NEW ROOFTOP UNIT "RTU-3" IN APPROXIMATELY THIS LOCATION TO SERVE THE AUDITORIUM. UNIT SHALL BE INSTALLED ON THE MANUFACTURER'S STANDARD ROOF CURB. INTERFACE THE ROOFTOP UNIT WITH THE BUILDING'S EXISTING ATC/DDC SYSTEM.
2. THE CONTRACTOR SHALL FURNISH AND INSTALL NEW SUPPLY AND RETURN DUCTWORK TO SERVE THE NEW ROOFTOP UNIT. DUCTWORK SHALL BE RAN ALONG THE ROOF AS INDICATED. PROVIDE ROOF DUCT SUPPORTS MINIMUM EVERY 10 FEET AND CHANGE IN DIRECTION.
3. THE CONTRACTOR SHALL FURNISH AND INSTALL NEW 1" CONDENSATE DRAIN PIPING TO SERVE THE NEW RTU. CONDENSATE DRAIN TRAP SHALL BE INSTALLED AS PER THE MANUFACTURER'S INSTALLATION INSTRUCTIONS AND RECOMMENDATIONS. CONDENSATE SHALL DISCHARGE TO A NEW PRE-CAST SPLASH BLOCK ON THE ROOF.
4. THE CONTRACTOR SHALL FURNISH AND INSTALL NEW CONDENSING UNIT IN APPROXIMATELY THIS LOCATION. INSTALL UNIT ON APPROVED WIND-RATED ROOFTOP EQUIPMENT SUPPORT RAILS. INTERFACE THE CONDENSING UNIT WITH THE BUILDING'S EXISTING ATC/DDC SYSTEM.
5. THE CONTRACTOR SHALL FURNISH AND INSTALL NEW REFRIGERANT PIPING, VALVES, INSULATION, PIPE HANGERS AND SUPPORTS, AND RELATED APPURTENANCES AS REQUIRED TO CONNECT THE NEW CONDENSING UNIT TO THE ASSOCIATED AIR HANDLING UNIT AS INDICATED ON THE DRAWINGS. PROVIDE ROOFTOP PIPING SUPPORTS MINIMUM EVERY 10 FEET AND CHANGE IN DIRECTION. PROVIDE PIPE PORTAL / PIPE CURB ASSEMBLY (MANUFACTURED BY PATE, SIGRIST, OR APPROVED EQUAL) AND INSTALL AS PER THE MANUFACTURER'S INSTALLATION INSTRUCTIONS.
6. THE CONTRACTOR SHALL FURNISH AND INSTALL NEW GOOSENECK OUTSIDE AIR INTAKE VENT TO SERVE THE INDICATED AIR HANDLING UNIT.

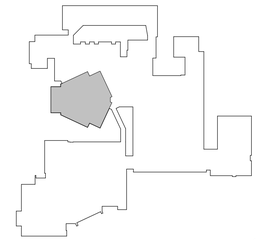

KEY PLAN

SCALE: 1" = 160'-0"

PROJECT NORTH

H2M architects + engineers
1133 Westchester Avenue, Suite N-210
White Plains, NY 10605
914.358.5623 • www.h2m.com
NY Architecture & Landscape Architecture: No Certificate Required
NY Engineering Certificate of Authorization No.: 0018178

CONSULTANTS:

| MARK | DATE | DESCRIPTION |
|---|---|---|
| | | |

STATE OF NEW YORK · JOHN C. MORRIS III · LICENSED PROFESSIONAL ENGINEER · 057554-1

05/31/2028
Exp. Date

J. CHRIS MORRIS III, P.E.
NY PROFESSIONAL ENGINEER Lic. No. 057554

"IN ACCORDANCE WITH ARTICLE 145, SECTION 7209 OF THE NYS EDUCATION LAW, ALTERATION OF THIS DOCUMENT EXCEPT BY A LICENSED PROFESSIONAL IS ILLEGAL."

| DESIGNED BY: | DRAWN BY: | CHECKED BY: | REVIEWED BY: |
|---|---|---|---|
| W. MAGIERA | W. MAGIERA | K. WEILER | C. MORRIS |

| PROJECT No: | DATE: | SCALE: |
|---|---|---|
| SMSD2508 | OCTOBER 2026 | AS SHOWN |

CLIENT

**SOMERS CENTRAL SCHOOL DISTRICT**

**VARIOUS UPGRADES AT SOMERS HIGH SCHOOL**

**120 PRIMROSE ST.**
**LINCOLNDALE, NY 10540**

**SED #: 66-21-01-06-0-003-023**

CONTRACT

**CONTRACT M**
**MECHANICAL CONSTRUCTION**

STATUS

**FOR BID**


SHEET TITLE

**MECHANICAL**
**PARTIAL ROOF NEW WORK PLAN**

DRAWING No.

**HS-M 119.00**

C:\Users\wmagiera\Documents_Revit Backup\SMSD2508_Central25_M_wmagieraSNDSX.rvt
10/29/2025 2:47:34 PM

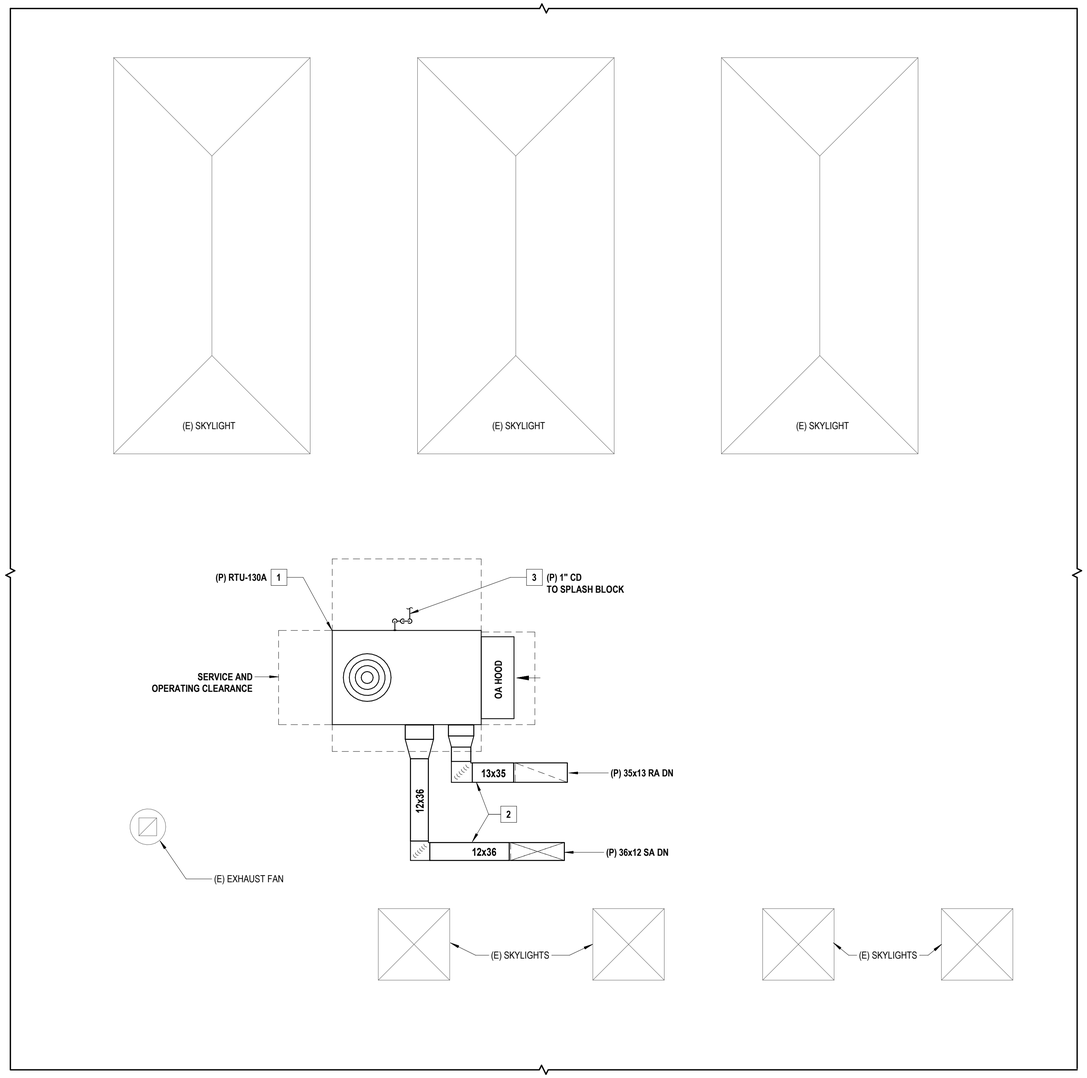


## 1 PARTIAL ROOF NEW WORK PLAN - STUDENT LOUNGE ROOF

SCALE: 1/4" = 1'-0"


PROJECT NORTH

## GENERAL NOTES

1. THE EXISTING CONDITIONS SHOWN ON THE CONTRACT DRAWINGS ARE BASED ON LIMITED FIELD SURVEY AND EXISTING DOCUMENTATION. THE CONTRACTOR SHALL BE RESPONSIBLE FOR VERIFICATION OF ALL EXISTING CONDITIONS PRIOR TO THE COMMENCEMENT OF DEMOLITION / NEW WORK AND THE PURCHASE OF NEW EQUIPMENT. SHOULD THERE BE A CONFLICT. THE CONTRACTOR SHALL ALERT THE ARCHITECT / ENGINEER IN WRITING.
2. THE CONTRACTOR SHALL TAKE CARE NOT TO DAMAGE ADJOINING SURFACES OUTSIDE OF THE CONTRACT AREA OR SCOPE OF WORK. THE CONTRACTOR SHALL BE RESPONSIBLE TO RESTORE EXISTING CONDITIONS AND/OR FINISHES DAMAGED DURING CONSTRUCTION, INCLUDING PATCHING AND PAINTING DEEMED NECESSARY BY THE ARCHITECT AT NO ADDITIONAL COST TO THE OWNER.
3. THE CONTRACTOR SHALL REMOVE AND DISPOSE OF ALL CONSTRUCTION DEBRIS AND UNWANTED MATERIAL LEGALLY OFF-SITE IN ACCORDANCE WITH THE PROJECT SPECIFICATIONS.
4. THE CONTRACTOR SHALL TAKE ALL NECESSARY MEASURES TO MAINTAIN THE ROOF WARRANTY.
5. THE CONTRACTOR SHALL TAKE CARE TO INSTALL ALL NEW ROOFTOP EQUIPMENT A MINIMUM OF 10'-0" AWAY FROM ALL ROOF EDGES.
6. THE CONTRACTOR SHALL FURNISH AND INSTALL NEW EQUIPMENT IN ACCORDANCE WITH THE MANUFACTURER'S SERVICE AND OPERATING CLEARANCES, RECOMMENDATIONS, INSTALLATION INSTRUCTIONS, AND PREVAILING CODE.
7. THE CONTRACTOR SHALL COORDINATE ALL CEILING-MOUNTED EQUIPMENT (DIFFUSERS, GRILLES, ETC.) WITH ALL EXISTING AND NEW EQUIPMENT, INCLUDING LIGHT FIXTURES, FIRE ALARM DEVICES, AND THE CEILING GRID.
8. THE CONTRACTOR SHALL FURNISH AND INSTALL DUCT / PIPING SUPPORTS AS REQUIRED. MINIMUM EVERY 10'-0" AND CHANGE IN DIRECTION.

## X MECHANICAL NEW WORK KEYNOTES

1. THE CONTRACTOR SHALL FURNISH AND INSTALL NEW ROOFTOP UNIT "RTU-130A" IN APPROXIMATELY THIS LOCATION TO SERVE THE STUDENT LOUNGE. UNIT SHALL BE INSTALLED ON THE MANUFACTURER'S STANDARD ROOF CURB. INTERFACE THE ROOFTOP UNIT WITH THE BUILDING'S EXISTING ATC/DDC SYSTEM.
2. THE CONTRACTOR SHALL FURNISH AND INSTALL NEW SUPPLY AND RETURN DUCTWORK TO SERVE THE NEW ROOFTOP UNIT. DUCTWORK SHALL BE RAN ALONG THE ROOF AS INDICATED. PROVIDE ROOF DUCT SUPPORTS MINIMUM EVERY 10 FEET AND CHANGE IN DIRECTION.
3. THE CONTRACTOR SHALL FURNISH AND INSTALL NEW 1" CONDENSATE DRAIN PIPING TO SERVE THE NEW RTU. CONDENSATE DRAIN TRAP SHALL BE INSTALLED AS PER THE MANUFACTURER'S INSTALLATION INSTRUCTIONS AND RECOMMENDATIONS. CONDENSATE SHALL DISCHARGE TO A NEW PRE-CAST SPLASH BLOCK ON THE ROOF.

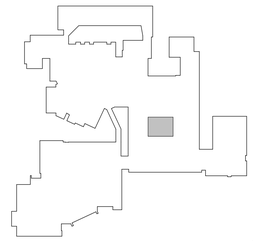

KEY PLAN

SCALE: 1" = 160'-0"

PROJECT NORTH

H2M architects + engineers
1133 Westchester Avenue, Suite N-210
White Plains, NY 10605
914.358.5623 • www.h2m.com
NY Architecture & Landscape Architecture: No Certificate Required
NY Engineering Certificate of Authorization No.: 0018178

CONSULTANTS:

| MARK | DATE | DESCRIPTION |
|---|---|---|
| | | |
| | | |
| | | |
| | | |
| | | |
| | | |
| | | |
| | | |
| | | |
| | | |

STATE OF NEW YORK · JOHN C. MORRIS III · LICENSED PROFESSIONAL ENGINEER · 057554-1

05/31/2028
Exp. Date

J. CHRIS MORRIS III, P.E.
NY PROFESSIONAL ENGINEER Lic. No. 057554

"IN ACCORDANCE WITH ARTICLE 145, SECTION 7209 OF THE NYS EDUCATION LAW, ALTERATION OF THIS DOCUMENT EXCEPT BY A LICENSED PROFESSIONAL IS ILLEGAL."

| DESIGNED BY: | DRAWN BY: | CHECKED BY: | REVIEWED BY: |
|---|---|---|---|
| W. MAGIERA | W. MAGIERA | K. WEILER | C. MORRIS |

| PROJECT No: | DATE: | SCALE: |
|---|---|---|
| SMSD2508 | OCTOBER 2026 | AS SHOWN |

CLIENT

**SOMERS CENTRAL SCHOOL DISTRICT**

**VARIOUS UPGRADES AT SOMERS HIGH SCHOOL**

**120 PRIMROSE ST.**
**LINCOLNDALE, NY 10540**

**SED #: 66-21-01-06-0-003-023**

CONTRACT

**CONTRACT M**
**MECHANICAL CONSTRUCTION**

STATUS

**FOR BID**


SHEET TITLE

**MECHANICAL**
**PARTIAL ROOF NEW WORK PLAN**


DRAWING No.

**HS-M 120.00**


C:\Users\wmagiera\Documents_Revit Backup\SMSD2508_Central25_M_wmagieraSNDSX.rvt
10/29/2026 2:47:35 PM

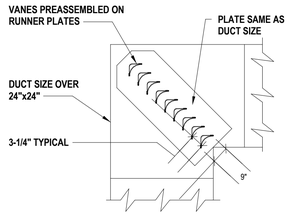



SQUARE ELBOW WITH TYPE "A" DOUBLE THICKNESS VANES

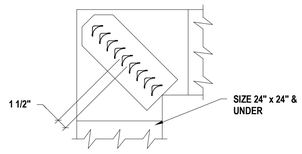



SQUARE ELBOW WITH TYPE "B" DOUBLE THICKNESS VANES.

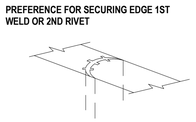

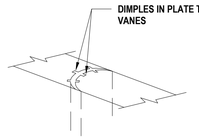

**NOTE:**

1. USE GALVANIZED STEEL FOR VANES IN EITHER STEEL OR ALUMINUM DUCTWORK.

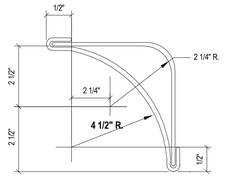


TYPE "A"

TYPE "A" DOUBLE THICKNESS VANES FOR USE IN DUCTS GREATER THAN 24" x 24" IN SIZE. USE SAME GAUGE GALVANIZED IRON AS DUCT NOT TO EXCEED 20 GAUGE.

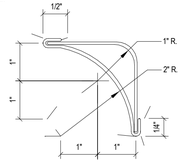



TYPE "B"

DOUBLE THICKNESS VANES FOR USE IN DUCTS 24" x 24" AND UNDER

## 1 TURNING VANES DETAIL

SCALE:NTS

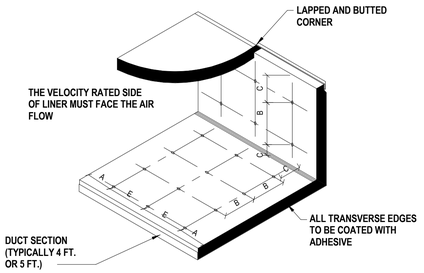


MAXIMUM SPACING FOR FASTENERS. ACTUAL INTERVALS ARE APPROXIMATE.

LINER ADHERED TO THE DUCT WITH 90% MIN. AREA COVERAGE OF ADHESIVE

| VELOCITY* | DIMENSIONS | | | |
|---|---|---|---|---|
| | A | B | C | E |
| 0-1500 FPM | 3" | 12" | 4" | 18" |
| 1501-3500 FPM | 3" | 6" | 4" | 16" |

* UNLESS A LOWER LEVEL IS SET BY MANUFACTURER OR LISTING AGENCY

## 4 ACOUSTICAL LINER FASTENING DETAIL

SCALE:NTS

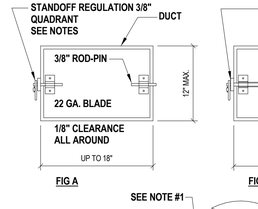



FIG A

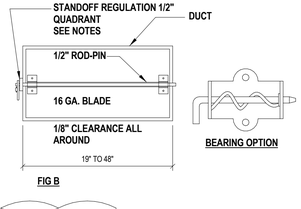



FIG B



BEARING OPTION

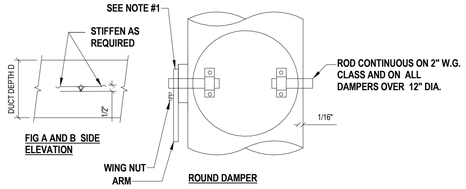



FIG A AND B SIDE ELEVATION


ROUND DAMPER

**NOTES:**

1. PROVIDE 2" HIGH STANDOFF REGULATORS FOR EXTERNALLY INSULATED DUCTWORK. PROVIDE REGULATORS WITH SEALS.
2. STANDOFF BASE HEIGHT TO MATCH INSULATION THICKNESS. BASE CONSTRUCTION 16 GAUGE.
3. RAPIT DAMPER REGULATORS AND JIFFY DAMPERS ARE NOT ACCEPTABLE ON RECTANGULAR OR ROUND DUCTWORK.

## 5 VOLUME DAMPER DETAIL

SCALE:NTS

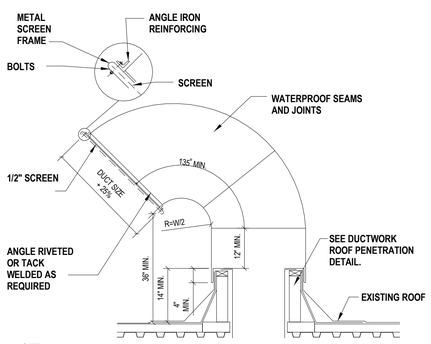



NOTE:

CURBS ARE REQUIRED FOR ALL DUCT PENETRATIONS OF ROOFS.

## 8 RECTANGULAR GOOSENECK VENT DETAIL

SCALE:NTS

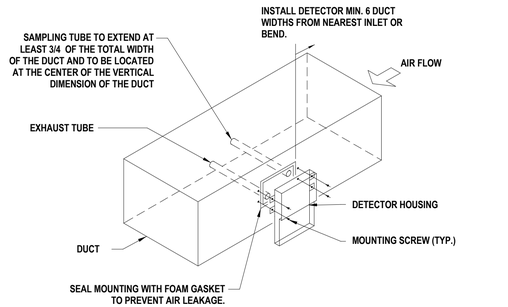



**NOTES:**


1. NEW DUCT SMOKE DETECTORS SHALL BE FURNISHED AND WIRED BY ELECTRICAL CONTRACTOR . INTERFACE OF NEW DUCT SMOKE DETECTORS WITH BUILDING FIRE ALARM SYSTEM BY ELECTRICAL CONTRACTOR.
2. NEW DUCT SMOKE DETECTOR SHALL BE INSTALLED IN DUCTWORK BY MECHANICAL CONTRACTOR.

## 9 DUCT SMOKE DETECTOR MOUNTING DETAIL


SCALE:NTS

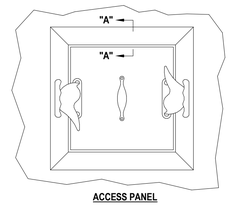



ACCESS PANEL

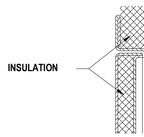


SECTION "A-A"

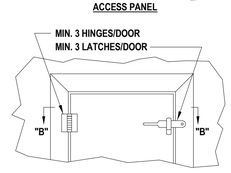


ACCESS DOOR

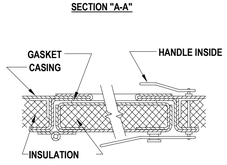



SECTION "B-B"

**NOTES:**

1. LATCHES SHALL BE OF THE WEDGE TYPE TO CLOSE DOORS TIGHTLY.
2. HINGES ON THE ACCESS DOORS SHALL HAVE NON-CORROSIVE PINS.
3. PROVIDE ACCESS DOORS ON AIR HANDLING UNITS AND DUCTWORK INSTALLED IN EQUIPMENT ROOMS. PROVIDE ACCESS PANELS ON ALL EQUIPMENT AND DUCTWORK INSTALLED ABOVE FINISHED CEILINGS WHERE SPACE LIMITATIONS DO NOT ALLOW HINGED DOORS TO OPEN.


## 6 ACCESS DOOR & PANEL DETAIL

SCALE:NTS

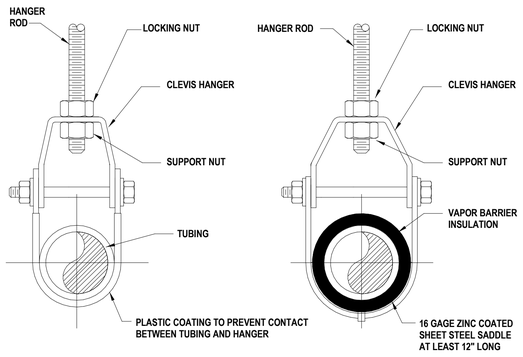


## 10 COPPER PIPE HANGER DETAIL


SCALE:NTS

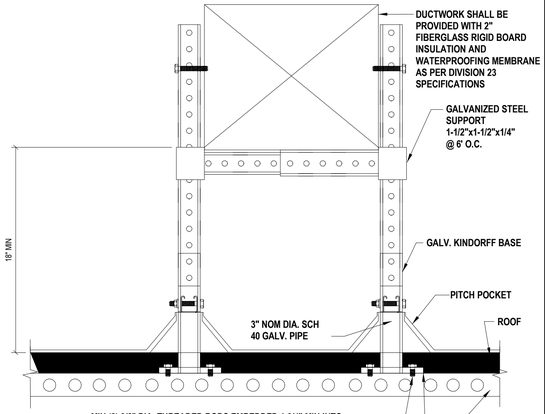


MIN (2) 3/8" DIA. THREADED RODS EMBEDDED 1-3/4" MIN INTO PRECAST PLANK W/ HIT HY 200 EPOXY. WHERE UNGROUTED CELLS ARE ENCOUNTERED - USE HIT HY 200 ADHESIVE WITH SCREEN. AVOID DRILLING THRU REINFORCING STRANDS. COORDINATE WITH PRECAST MANUFACTURER FOR STRAND LOCATIONS.

## 7 ROOF DUCT SUPPORT DETAIL

SCALE:NTS

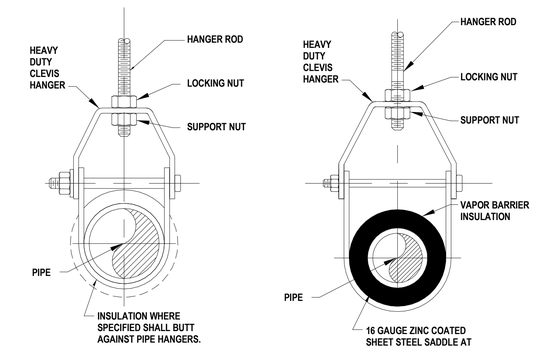


## HANGER ROD SCHEDULE

| PIPE SIZE | ROD SIZE | PIPE SIZE | ROD SIZE |
|---|---|---|---|
| UP TO 2" | 3/8" DIA. | 4" THRU 5" | 5/8" DIA. |
| 2 1/2" THRU 3" | 1/2" DIA | | |

## 11 STEEL PIPE HANGER DETAIL

SCALE:NTS


H 2 M architects + engineers

1133 Westchester Avenue, Suite N-210
White Plains, NY 10605
914.358.5623 • www.h2m.com
NY Architecture & Landscape Architecture: No Certificate Required
NY Engineering Certificate of Authorization No.: 0018178


CONSULTANTS:

| MARK | DATE | DESCRIPTION |
|---|---|---|
| | | |

STATE OF NEW YORK · JOHN C. MORRIS III · LICENSED PROFESSIONAL ENGINEER · 057554-1

05/31/2028
Exp. Date

J. CHRIS MORRIS III, P.E.
NY PROFESSIONAL ENGINEER Lic. No. 057554


"IN ACCORDANCE WITH ARTICLE 145, SECTION 7209 OF THE NYS EDUCATION LAW, ALTERATION OF THIS DOCUMENT EXCEPT BY A LICENSED PROFESSIONAL IS ILLEGAL."


| DESIGNED BY: | DRAWN BY: | CHECKED BY: | REVIEWED BY: |
|---|---|---|---|
| W. MAGIERA | W. MAGIERA | K. WEILER | C. MORRIS |

| PROJECT No: | DATE: | SCALE: |
|---|---|---|
| SMSD2508 | OCTOBER 2026 | AS SHOWN |

CLIENT

**SOMERS CENTRAL SCHOOL DISTRICT**

**VARIOUS UPGRADES AT SOMERS HIGH SCHOOL**

**120 PRIMROSE ST.**
**LINCOLNDALE, NY 10540**

**SED #: 66-21-01-06-0-003-023**

CONTRACT

**CONTRACT M**
**MECHANICAL CONSTRUCTION**

STATUS

**FOR BID**


SHEET TITLE

**MECHANICAL DETAILS**


DRAWING No.

**HS-M 500.00**



C:\Users\wmagiera\Documents_Revit Backup\SMSD2508_Central25_M_wmagieraSNDSX.rvt
10/29/2026 2:47:35 PM

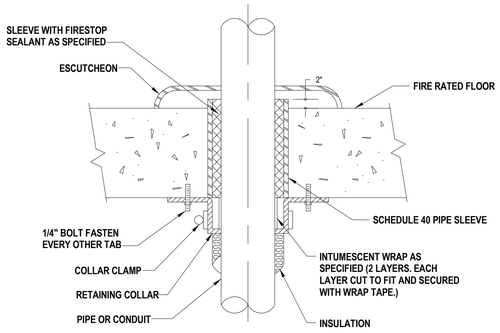



## 1 PIPE / CONDUIT FLOOR PENETRATION DETAIL
SCALE:NTS

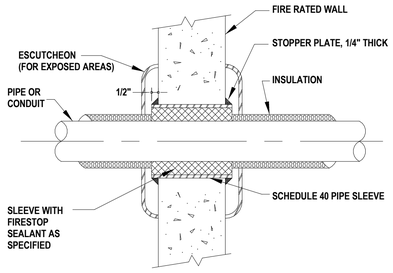



## 2 PIPE / CONDUIT WALL PENETRATION DETAIL
SCALE:NTS

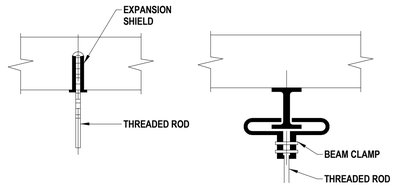


## 3 PIPE HANGER SUPPORT DETAIL
SCALE:NTS

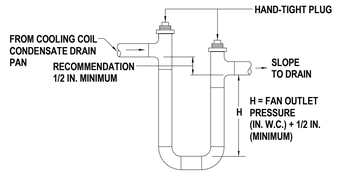


NOTE:
TRAP FOR BLOW-THRU UNIT.

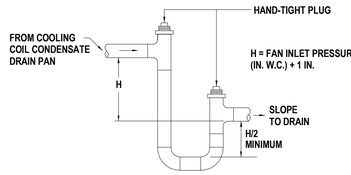


NOTE:
TRAP FOR DRAW-THRU UNIT.

THE CONTRACTOR SHALL FURNISH AND INSTALL CONDENSATE DRAIN PIPING AS PER HVAC EQUIPMENT MANUFACTURER'S INSTALLATIONS INSTRUCTIONS / RECOMMENDATIONS AND ALL APPLICABLE CODES.

## 4 CONDENSATE DRAIN PIPING DETAIL
SCALE:NTS

### AIR CONDITIONING CONDENSATE

AIR CONDITIONING CONDENSATE PIPING SHALL COMPLY WITH THE 2025 PLUMBING CODE OF NEW YORK STATE, CHAPTER 3, SECTION 314 - CONDENSATE DISPOSAL, AND THE 2025 MECHANICAL CODE OF NEW YORK STATE, CHAPTER 3, SECTION 307 - CONDENSATE DISPOSAL, WHICHEVER IS MORE STRINGENT.


AIR CONDITIONING CONDENSATE PIPING FROM AIR CONDITIONING UNITS SHALL BE SIZED ACCORDING TO THE CONDENSATE-GENERATING CAPACITY OF THE UNITS SERVED. BRANCHES FROM INDIVIDUAL UNITS SHALL BE NO SMALLER THAN THE DRAIN OPENING OR DRAIN CONNECTION ON THE UNIT. TRAPS SHALL BE PROVIDED AT EACH AIR CONDITIONING UNIT OR COOLING COIL TO MAINTAIN ATMOSPHERIC PRESSURE IN THE WASTE PIPING. CONDENSATE WASTE PIPING SHALL BE SLOPED NOT LESS THAN 1/8" PER FOOT. DRAINAGE FITTINGS SHALL BE USED IN SIZES 1-1/4" AND LARGER. MINIMUM PIPE SIZING SHALL BE AS FOLLOWS:

3/4" PIPE SIZE UP TO 20 TONS COOLING CAPACITY.
1" PIPE SIZE OVER 20 TONS TO 40 TONS COOLING CAPACITY.
1-1/4" PIPE SIZE OVER 40 TONS TO 90 TONS COOLING CAPACITY.
1-1/2" PIPE SIZE OVER 90 TONS TO 125 TONS COOLING CAPACITY.
2" PIPE SIZE OVER 125 TONS TO 250 TONS COOLING CAPACITY.

DISCHARGE OF AIR CONDITIONING CONDENSATE SHALL NOT BE PERMITTED TO CREATE A NUISANCE SUCH AS BY FLOWING ACROSS THE GROUND OR PAVED SURFACES. UNLESS EXPRESSLY PROHIBITED BY THE AUTHORITY HAVING JURISDICTION, THE POINT OF INDIRECT DISCHARGE FOR AIR CONDITIONING CONDENSATE SHALL BE ONE OF THE FOLLOWING:


a. THE BUILDING SANITARY DRAINAGE SYSTEM (FLOOR DRAIN PROVIDED UNDER PLUMBING DRAWINGS).
b. THE BUILDING STORM DRAINAGE SYSTEM.
c. AN APPROVED OUTDOOR LOCATION.
d. WITHIN DWELLINGS, A TUB WASTE AND OVERFLOW, LAVATORY TAILPIECE, OR LAUNDRY SINK WITHIN SAME DWELLING.

## 6 A/C CONDENSATE DRAINAGE CODES DETAIL
SCALE:NTS

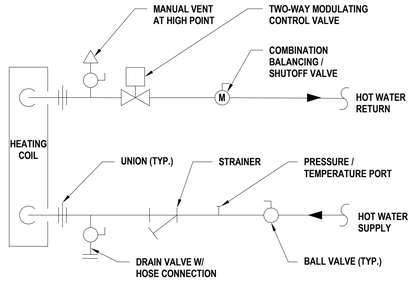



NOTES:
1. ALL COMPONENTS SHALL BE ENCLOSED WITHIN UNIT VENTILATOR CABINET.
2. COMPLY WITH MANUFACTURER'S RECOMMENDATIONS & INSTALLATION INSTRUCTIONS.

## 6 UNIT VENTILATOR HOT WATER COIL PIPING DETAIL
SCALE:NTS

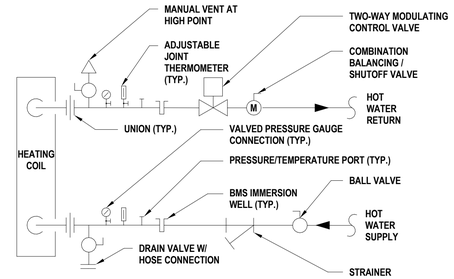



NOTES:
1. ARRANGE FOR PIPING TO ALLOW FOR COIL REMOVAL.
2. COORDINATE SENSOR LOCATION WITH ATC CONTRACTOR.


## 7 HOT WATER COIL PIPING DETAIL
SCALE:NTS

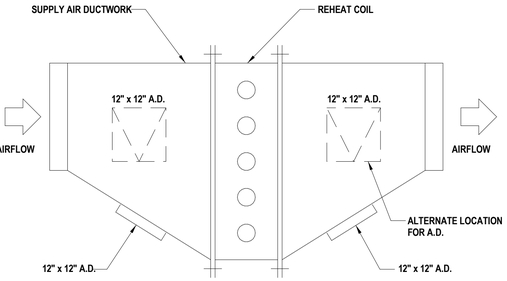



## 8 REHEAT COIL SECTION DETAIL
SCALE:NTS

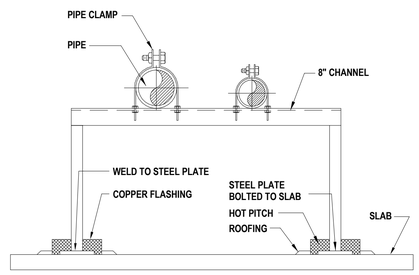


## 9 ROOFTOP PIPE SUPPORT DETAIL
SCALE:NTS

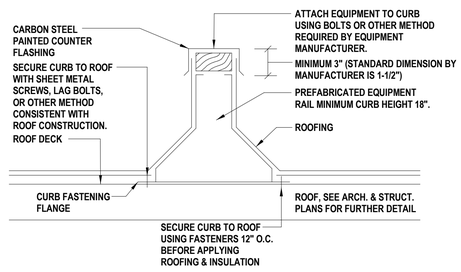



## 10 ROOFTOP EQUIPMENT RAIL DETAIL
SCALE:NTS

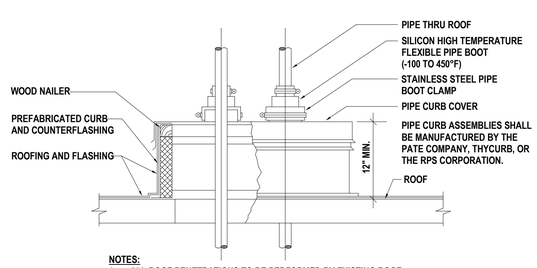


NOTES:
1. ALL ROOF PENETRATIONS TO BE PERFORMED BY EXISTING ROOF MANUFACTURER'S CERTIFIED INSTALLER TO MAINTAIN ROOF WARRANTY.
2. FURNISH & INSTALL GUY WIRE KIT (INCLUDING STRAPS, ANCHORS, & CABLES) FOR EXTENDED PIPING ABOVE THE ROOF.

## 11 ROOFTOP PIPE CURB ASSEMBLY DETAIL
SCALE:NTS

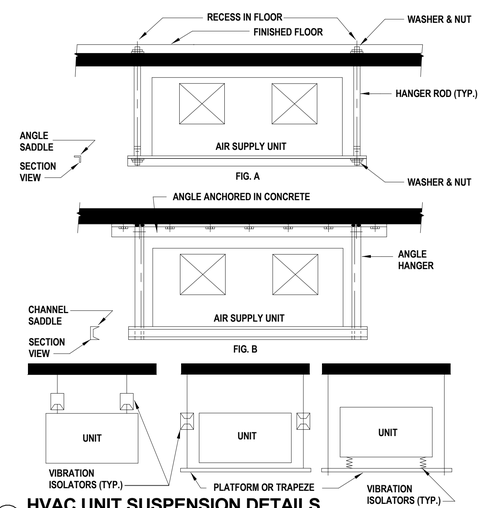


## 12 HVAC UNIT SUSPENSION DETAILS
SCALE:NTS

H 2 M architects + engineers
1133 Westchester Avenue, Suite N-210
White Plains, NY 10605
914.358.5623 • www.h2m.com
NY Architecture & Landscape Architecture: No Certificate Required
NY Engineering Certificate of Authorization No.: 0018178

CONSULTANTS:

| MARK | DATE | DESCRIPTION |
|---|---|---|
| | | |

STATE OF NEW YORK · JOHN C. MORRIS III · LICENSED PROFESSIONAL ENGINEER · 057554-1

05/31/2028
Exp. Date

J. CHRIS MORRIS III, P.E.
NY PROFESSIONAL ENGINEER Lic. No. 057554

"IN ACCORDANCE WITH ARTICLE 145, SECTION 7209 OF THE NYS EDUCATION LAW, ALTERATION OF THIS DOCUMENT EXCEPT BY A LICENSED PROFESSIONAL IS ILLEGAL."

| DESIGNED BY: | DRAWN BY: | CHECKED BY: | REVIEWED BY: |
|---|---|---|---|
| W. MAGIERA | W. MAGIERA | K. WEILER | C. MORRIS |

| PROJECT No: | DATE: | SCALE: |
|---|---|---|
| SMSD2508 | OCTOBER 2026 | AS SHOWN |

CLIENT

**SOMERS CENTRAL SCHOOL DISTRICT**

**VARIOUS UPGRADES AT SOMERS HIGH SCHOOL**

120 PRIMROSE ST.
LINCOLNDALE, NY 10540

SED #: 66-21-01-06-0-003-023


CONTRACT
**CONTRACT M MECHANICAL CONSTRUCTION**

STATUS
**FOR BID**

SHEET TITLE
**MECHANICAL DETAILS**


DRAWING No.
**HS-M 501.00**

C:\Users\wmagiera\Documents_Revit Backup\SMSD2508_Central25_M_wmagieraSNDSX.rvt
10/29/2026 2:47:35 PM

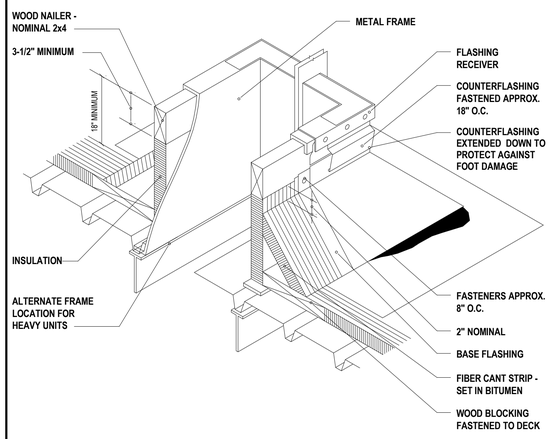



## 1 ROOFTOP EQUIPMENT MOUNTING DETAIL

SCALE:NTS

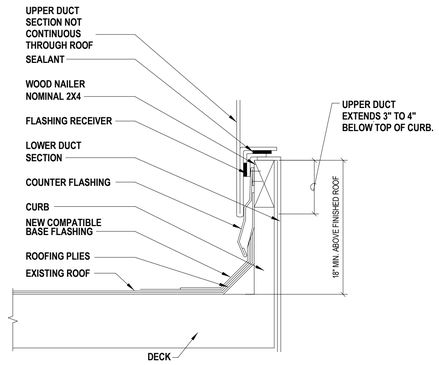


## 2 DUCTWORK ROOF PENETRATION DETAIL

SCALE:NTS

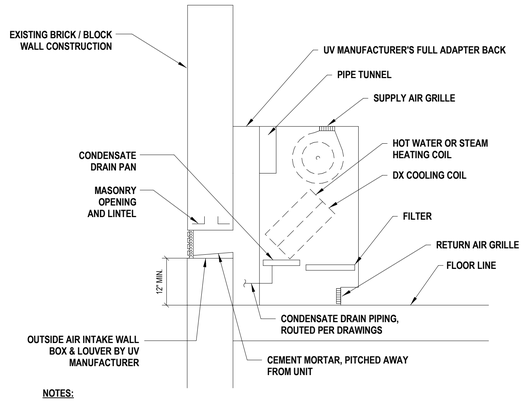



**NOTES:**

1. PROVIDE ALL BLOCKING AS NECESSARY TO PROVIDE AN AIR TIGHT SEAL FOR THE OUTDOOR AIR INTAKE PLENUM.
2. UNIT VENTILATORS TO BE PROVIDED WITH FULL ADAPTER BACK TO ALLOW FOR WALL BOX & LOUVER TO BE ELEVATED WHERE REQUIRED.


## 1 UNIT VENTILATOR DETAIL

SCALE:NTS

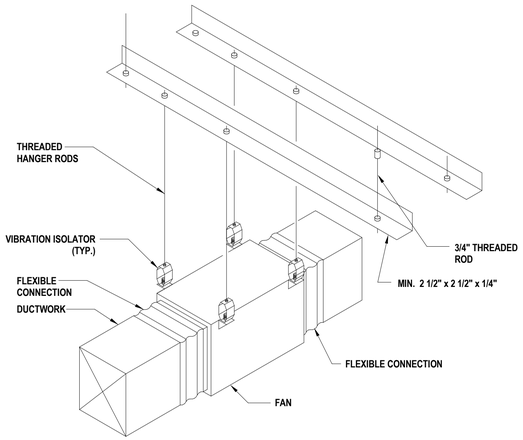



## 4 IN-LINE EXHAUST FAN DETAIL

SCALE:NTS

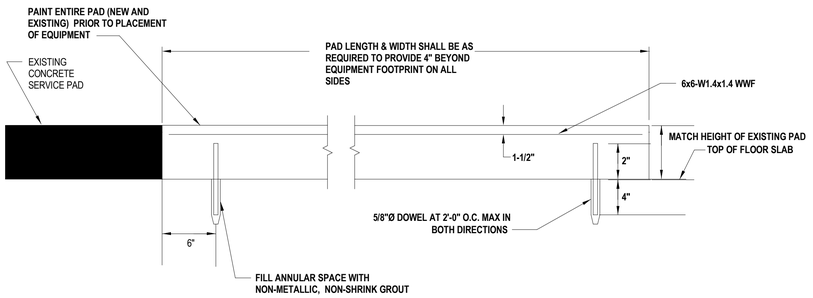


## 5 EXISTING CONCRETE EQUIPMENT SERVICE PAD EXTENSION DETAIL

SCALE:NTS

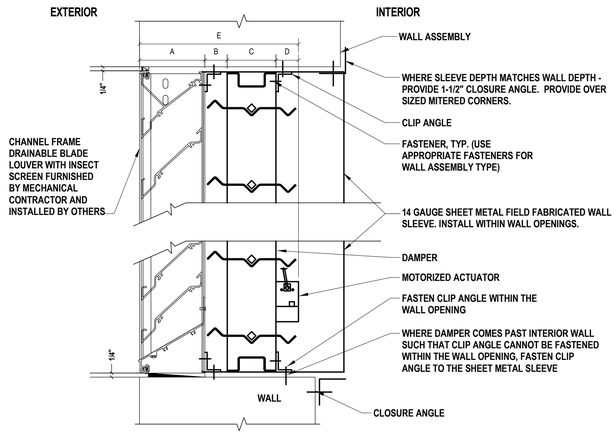



**NOTES:**

1. OVERALL SIZE OF OPENING SHALL BE 1/4-INCH GREATER IN BOTH DIRECTIONS THAN SIZE OF LOUVER.
2. FASTEN SHEET METAL SLEEVE TO REAR OF LOUVER AND WALL ASSEMBLY. FASTEN MOTORIZED DAMPER TO SHEET METAL SLEEVE IN ACCORDANCE WITH MANUFACTURER'S INSTRUCTIONS.
3. CLIP ANGLES AND FASTENERS SHALL BE SIZED AND INSTALLED IN ACCORDANCE WITH THE MANUFACTURER'S INSTRUCTIONS ON ALL SIDES.
4. INSTALL DAMPER ACTUATOR INSIDE OF SHEET METAL SLEEVE.
5. PROVIDE CLOSURE ANGLES TO CLOSE OFF INTERIOR WALL OPENING FOR A FINISHED APPEARANCE.

## 6 CHANNEL FRAME DRAINABLE BLADE LOUVER DETAIL

SCALE:NTS

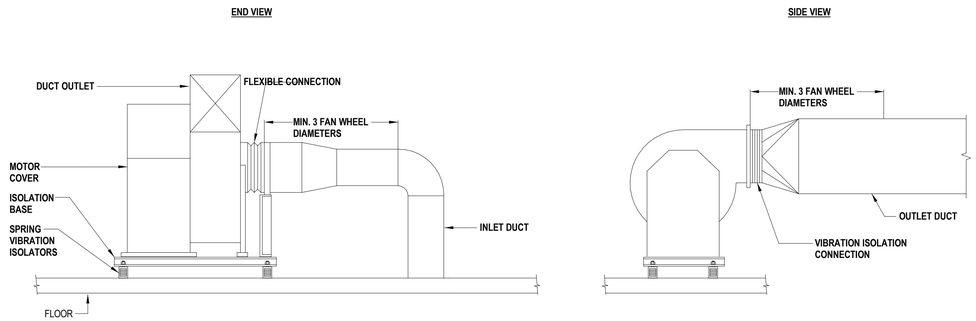


**NOTES:**

1. CONTRACTOR SHALL COORDINATE FAN DISCHARGE POSITION AND WHEEL ROTATION WITH THE CONTRACT DRAWINGS PRIOR TO ORDERING OF EQUIPMENT.
2. MAINTAIN A MINIMUM OF THREE FAN WHEEL DIAMETERS BETWEEN THE FAN AND ANY DUCT TURNS OR ELBOWS.
3. INSTALL FAN ON APPROVED ISOLATION BASED WITH SPRING VIBRATION ISOLATORS.

## 7 FLOOR-MOUNTED UTILITY SET RETURN / EXHAUST FAN DETAIL

SCALE:NTS

H2M architects + engineers
1133 Westchester Avenue, Suite N-210
White Plains, NY 10605
914.358.5623 • www.h2m.com
NY Architecture & Landscape Architecture: No Certificate Required
NY Engineering Certificate of Authorization No.: 0018178

CONSULTANTS:

| MARK | DATE | DESCRIPTION |
|---|---|---|
| | | |

STATE OF NEW YORK · JOHN C. MORRIS III · LICENSED PROFESSIONAL ENGINEER · 057554-1

05/31/2028
Exp. Date

J. CHRIS MORRIS III, P.E.
NY PROFESSIONAL ENGINEER Lic. No. 057554

"IN ACCORDANCE WITH ARTICLE 145, SECTION 7209 OF THE NYS EDUCATION LAW, ALTERATION OF THIS DOCUMENT EXCEPT BY A LICENSED PROFESSIONAL IS ILLEGAL."

| DESIGNED BY: | DRAWN BY: | CHECKED BY: | REVIEWED BY: |
|---|---|---|---|
| W. MAGIERA | W. MAGIERA | K. WEILER | C. MORRIS |

| PROJECT No: | DATE: | SCALE: |
|---|---|---|
| SMSD2508 | OCTOBER 2026 | AS SHOWN |

CLIENT

**SOMERS CENTRAL SCHOOL DISTRICT**

**VARIOUS UPGRADES AT SOMERS HIGH SCHOOL**

**120 PRIMROSE ST.**
**LINCOLNDALE, NY 10540**

**SED #: 66-21-01-06-0-003-023**

CONTRACT

**CONTRACT M**
**MECHANICAL CONSTRUCTION**

STATUS

**FOR BID**

SHEET TITLE

**MECHANICAL DETAILS**

DRAWING No.

**HS-M 502.00**

C:\Users\wmagiera\Documents_Revit Backup\SMSD2508_Central25_M_wmagieraSNDSX.rvt

10/29/2026 2:47:35 PM

## VENTILATION SCHEDULE

| ROOM NUMBER | ROOM NAME | OCCUPANCY CATEGORY | FLOOR AREA (SQ. FT.) | PROGRAM OCCUP. LOAD | OUTSIDE AIR PER OCCUP. REQUIRED | OUTSIDE AIR PER SF REQUIRED | UNCORRECTED OUTSIDE AIR CFM | SPACE VENT EFFECT. | REQUIRED OUTSIDE AIR CFM | ACTUAL CFM | | EQUIPMENT SERVING SPACE | NOTES |
|---|---|---|---|---|---|---|---|---|---|---|---|---|---|
| | | | | | | | | | | OUTSIDE AIR | SUPPLY AIR | | |
| 27 | WRESTLING ROOM | GYM/SPORT ARENA, AEROBICS | 1,965 | 26 | 20 | 0.06 | 638 | 0.9 | 709 | 750 | 1,500 | HV-27 | 1-2,9 |
| 120A | DRIVER'S ED CLASSROOM | EDUC., CLASSROOM (AGE 9 PLUS) | 457 | 11 | 10 | 0.12 | 167 | 0.9 | 185 | 190 | 750 | UV-120A | 1-5 |
| 121A | SCI. CLASSROOM | EDUC., CLASSROOM (AGE 9 PLUS) | 1,023 | 18 | 10 | 0.18 | 363 | 0.9 | 404 | 410 | 1,500 | UV-121A | 1-5 |
| 122A | SCI. CLASSROOM | EDUC., CLASSROOM (AGE 9 PLUS) | 1,275 | 22 | 10 | 0.18 | 453 | 0.9 | 503 | 510 | 1,500 | UV-122A | 1-5 |
| 130A | STUDENT LOUNGE | OFFICES, BREAK ROOM | 2,086 | 50 | 5 | 0.12 | 500 | 0.8 | 625 | 630 | 4,000 | RTU-130A | 1-2 |
| 158C | ENGINEERING LAB | EDUC., CLASSROOM (AGE 9 PLUS) | 1,635 | 23 | 10 | 0.12 | 425 | 0.8 | 531 | 540 | 1,500 | AHU-158C | 1-2 |
| 238A | CLASSROOM | EDUC., CLASSROOM (AGE 9 PLUS) | 780 | 19 | 10 | 0.12 | 285 | 0.9 | 316 | 320 | 1,250 | UV-238A | 1-5 |
| 239A | CLASSROOM | EDUC., CLASSROOM (AGE 9 PLUS) | 746 | 18 | 10 | 0.12 | 272 | 0.9 | 303 | 310 | 1,250 | UV-239A | 1-5 |
| 240A | CLASSROOM | EDUC., CLASSROOM (AGE 9 PLUS) | 799 | 20 | 10 | 0.12 | 292 | 0.9 | 324 | 330 | 1,250 | UV-240A | 1-5 |
| 241A | CLASSROOM | EDUC., CLASSROOM (AGE 9 PLUS) | 958 | 23 | 10 | 0.12 | 350 | 0.9 | 389 | 390 | 1,250 | UV-241A | 1-5 |
| 161-S | STAGE | THEATERS, STAGE | 2,163 | 70 | 10 | 0.06 | 830 | 1.0 | 830 | - | - | - | 6 |
| 161C | MAIN AUDITORIUM | EDUC., AUDITORIUM | 3,937 | 414 | 5 | 0.06 | 2,306 | 1.0 | 2,306 | 2,310 | 12,000 | AHU-1, AHU-2 | 1-2,7-8 |
| 161C | AUDITORIUM / LECTURE RM | EDUC., AUDITORIUM | 1,606 | 163 | 5 | 0.06 | 911 | 1.0 | 911 | 920 | 4,300 | AHU-3 | 1-2,7-8 |
| 161C | AUDITORIUM / LECTURE RM | EDUC., AUDITORIUM | 1,557 | 163 | 5 | 0.06 | 908 | 1.0 | 908 | 920 | 4,300 | AHU-3 | 1-2,7-8 |
| 161-C3 | PROJECTION ROOM | - | 336 | 2 | 10 | 0.18 | 80 | 0.8 | 101 | 110 | 1,000 | AHU-3 | 1-2 |

NOTES:

1. VENTILATION SCHEDULE IS BASED ON THE 2025 NEW YORK STATE MECHANICAL CODE, INCLUDING ASHRAE STANDARD 62.1 AND GOOD ENGINEERING PRACTICE.
2. ASHRAE VENTILATION STANDARD 62.1 SHALL BE USED AS A SECONDARY REFERENCE SOURCE IF A PARTICULAR ROOM IS NOT INCLUDED IN THE IMC.
3. FOR TYPICAL CLASSROOM UNIT VENTILATOR ON A WINDOW WALL WITH RELIEF AIR ON OPPOSING CORRIDOR WALL (MOUNTED HIGH OR LOW) SHOULD USE A ZONE AIR DISTRIBUTION EFFECTIVENESS OF Ez = 0.9.
4. OCCUPANCIES BASED ON EITHER ACTUAL SEATING AND/OR CODE DENSITIES OF THE "NET" (NOT GROSS) OCCUPIABLE FLOOR AREA. CLASSROOMS: 35P/1000SF FOR AGE 9 PLUS. SCIENCE CR AT 25P/1000SF.
5. HIGH SCHOOL SERVES STUDENTS IN GRADES 9 THROUGH 12 (15 TO 18 YEARS OLD).
6. STAGE IS NOT PART OF SCOPE. HIGH SCHOOL STAGE OCCUPANCY MODELED AS A CHORUS PERFORMANCE OF 70 STUDENTS.
7. AUDITORIUM OCCUPANCY BASED ON SEATING.
8. AUDITORIUM/LECTURE HVAC SYSTEMS HAVE LOW RETURNS (Ez = 1.0).
9. WRESTLING ROOM BASED ON 24 WRESTLERS AND 2 COACHES. Ez = 0.9, HIGH SUPPLY WALL GRILLES, SEMI-LOW RETURN WALL GRILLE.

## INDOOR AIR HANDLING UNIT SCHEDULE

| TAG | SERVICE | MFR | MODEL NO. | MOUNTING | ASSOCIATED CONDENSING UNIT | SUPPLY FAN | | | | | | HOT WATER HEATING COIL DATA | | | | | | | | DX COOLING COIL DATA | | | | | | | | FILTER TYPE | ELECTRICAL DATA | | | | PHYSICAL DATA | | | | NOTES |
|---|---|---|---|---|---|---|---|---|---|---|---|---|---|---|---|---|---|---|---|---|---|---|---|---|---|---|---|---|---|---|---|---|---|---|---|
| | | | | | | AIRFLOW | | STATIC PRESS. | | MOTOR SIZE (HP) | FAN SPEED (RPM) | MBH | FLOW (GPM) | AIR TEMP | | WATER TEMP | | ROWS | FINS PER INCH | CAPACITY | | | AIR TEMP | | FACE VEL. (FPM) | ROWS | FINS PER INCH | REFRIG. TYPE | | | | | | | | |
| | | | | | | SUPPLY CFM | OA CFM | TOTAL (IN WG) | EXT. (IN WG) | | | | | ENT (F) | LVG (F) | EWT (F) | LWT (F) | | | NOM. TONS | TOTAL MBH | SENS. MBH | EAT DB/WB (F) | LAT DB/WB (F) | | | | | V/PH/HZ | FLA (AMPS) | MCA (AMPS) | MFS (AMPS) | LENGTH (IN) | WIDTH (IN) | HEIGHT (IN) | WEIGHT INSTALLED (LBS) | |
| AHU-1 | LOWER AUD. | TRANE | UCCAH12 | FLOOR | CU-1 | 6,000 | 1,155 | 3.9 | 2 | 7.5 | 2,548 | 293.7 | 19.5 | 58.6 | 103.7 | 200 | 170 | 1 | 12 | 20 | 224.7 | 154.8 | 78.8/65.5 | 55.3/53.0 | 488 | 4 | 12 | R-454B | MERV 13 | 208/3/60 | 28.5 | 35.5 | 60 | 93.66 | 71 | 41.75 | 1,305.7 | 1-7,9-10 |
| AHU-2 | LOWER AUD. | TRANE | UCCAH12 | FLOOR | CU-2 | 6,000 | 1,155 | 3.9 | 2 | 7.5 | 2,548 | 293.7 | 19.5 | 58.6 | 103.7 | 200 | 170 | 1 | 12 | 20 | 224.7 | 154.8 | 78.8/65.5 | 55.5/53.0 | 488 | 4 | 12 | R-454B | MERV 13 | 208/3/60 | 28.5 | 35.5 | 60 | 93.66 | 71 | 41.75 | 1,305.7 | 1-7,9-10 |
| AHU-158C | MAKER SPACE 158C | TRANE | BCHE054 | CEILING | CU-158C | 1,500 | 540 | 1.9 | 1 | 3.0 | 1,716 | 70.48 | 3.5 | 48.4 | 91.7 | 190 | 150 | 1 | 12 | 5 | 60.4 | 44.9 | 82.2/67.69 | 54.94/54.79 | 406 | 6 | 12 | R-454B | MERV 13 | 208/3/60 | 9.8 | 12.25 | 20 | 59.90 | 46 | 18.00 | 413.3 | 1-3,5,7-11 |

NOTES:

1. AIR HANDLING UNIT (AHU) IS A SINGLE ZONE VAV APPLICATION.
2. AHU'S HAVE THE FOLLOWING SECTIONS: FILTER/MIXING BOX WITH DAMPERS, HOT WATER HEATING COIL, DX COOLING COIL, AND SUPPLY FAN.
3. FURNISH AND INSTALL DDC CONTROLS, BACNET INTERFACES, AND INTERLOCK WITH EXISTING ATC/DDC SYSTEM.
4. MOUNT UNITS ON THE FLOOR WITH APPROVED VIBRATION ISOLATOION AND/OR BASERAIL.
5. FACTORY-INSTALLED A2L LEAK DETECTION SENSORS, WIRED BACK TO ASSOCIATED CU.
6. PROVIDE WITH FACTORY-MOUNTED AND WIRED VARIABLE FREQUENCY DRIVE AND DISCONNECT SWITCH.
7. PROVIDE MANUFACTURER'S WARRANTY.
8. UNIT SHALL BE CEILING-HUNG WITH APPROVED SPRING VIBRATION ISOLATORS.
9. UNITS SHALL HAVE CONDENSATE OVERFLOW SENSORS.
10. UNITS SHALL BE AHRI CERTIFIED.
11. PROVIDE WITH DISCONNECT SWITCH, FIELD-MOUNTED AND WIRED.

## AIR-COOLED CONDENSING UNIT SCHEDULE

| TAG | MANUFACTURER | MODEL NO. | ASSOCIATED AHU | NOMINAL COOLING CAPACITY (TONS) | NOMINAL COOLING CAPACITY (MBH) | REFRIGERANT | | | ELECTRICAL DATA | | | | | | | PHYSICAL DATA | | | | NOTES |
|---|---|---|---|---|---|---|---|---|---|---|---|---|---|---|---|---|---|---|---|---|
| | | | | | | TYPE | SUCTION LINE (IN) | LIQUID LINE (IN) | V/PH/HZ | COND. FAN QUANTITY | COND. FAN FLA EACH (AMPS) | COMPR. QUANTITY | COMPR. RLA EACH (AMPS) | MCA (AMPS) | MOP (AMPS) | DEPTH OR LENGTH (IN) | WIDTH (IN) | HEIGHT (IN) | WEIGHT (LBS) | |
| CU-1 | TRANE | TTA240K3DDAA | AHU-1 | 20 | 240 | R-454B | 1.375 | 0.5 | 208/3/60 | 2 | 4.3, 4.3 | 2 | 36.7, 31.1 | 87 | 110 | 95-7/16 | 46 | 45-1/8 | 754.8 | 1-5,7-13 |
| CU-2 | TRANE | TTA240K3DDAA | AHU-2 | 20 | 240 | R-454B | 1.375 | 0.5 | 208/3/60 | 2 | 4.3, 4.3 | 2 | 36.7, 31.1 | 87 | 110 | 95-7/16 | 46 | 45-1/8 | 754.8 | 1-5,7-13 |
| CU-158C | TRANE | 5TTA4060A3000A | AHU-158C | 5 | 60 | R-454B | 7/8 | 5/16 | 208-3-60 | 1 | 0.93 | 1 | 16 | 20.9 | 35 | 37-1/4 | 34-1/4 | 45-1/8 | 252.0 | 1-4,6-13 |

NOTES:

1. FURNISH AND INSTALL CONDENSING UNITS ON WIND/SEISMIC RATED SPRING ISOLATORS WITH ROOFTOP SUPPORTS/EQUIPMENT RAILS (WITH REQUIRED SERVICE/OPERATING CLEARANCES).
2. FURNISH AND INSTALL REFRIGERANT PIPING AS PER EQUIPMENT MANUFACTURER'S PUBLISHED INSTALLATION INSTRUCTIONS.
3. THE INDOOR HVAC UNITS AND ASSOCIATED CONDENSING UNITS SHALL BE INTEGRATED INTO THE EXISTING AUTOMATIC TEMPERATURE CONTROL SYSTEM (BACNET OR APPROVED METHODS).
4. COOLING PERFORMANCE BASED ON 95 DEGREES F AMBIENT AND 80/67 DEGREES F ENTERING DRY/WET BULB TEMPERATURES.
5. TWO DIRECT-DRIVE HERMETIC SCROLL / DUAL COMPRESSORS, TWO SEPARATE & INDEPENDENT REFRIGERANT CIRCUITS.
6. CLIMATUFF SCROLL COMPRESSORS, 1 STAGE.
7. FACTORY-INSTALLED HAIL GUARDS.
8. SERVICE VALVES (LIQUID LINE WITH GAUGE PORT AND SUCTION LINE WITH GAUGE PORT).
9. PHASE/MONITOR/REVERSAL PROTECTION.
10. FACTORY LEAK REFRIGERANT DETECTION SYSTEM, PROVIDED IN AHU AND WIRED BACK TO THE CU.
11. COMPLY WITH NEW YORK STATE ENERGY CODES: 2025 ECCCNYS - IECC 2024 - ASHRAE 90.1-2022.
12. PROVIDE MANUFACTURER'S WARRANTY.
13. PROVIDE CONDENSING UNITS WITH DISCONNECT SWITCH, FIELD-MOUNTED AND WIRED.

## ROOFTOP UNIT SCHEDULE

| TAG | SERVICE | MANUFACTURER | MODEL NO. | SUPPLY FAN DATA | | | | | | DX COOLING COIL DATA | | | | | | | | HOT GAS REHEAT CAP. (MBH) | PRIMARY HEAT (HOT WATER) | SECONDARY HEAT - HEAT PUMP DATA | | | | | FILTER | ELECTRICAL DATA | | | PHYSICAL DATA | | | | | NOTES |
|---|---|---|---|---|---|---|---|---|---|---|---|---|---|---|---|---|---|---|---|---|---|---|---|---|---|---|---|---|---|---|---|---|---|
| | | | | AIRFLOW | | TSP | ESP | MOTOR SIZE (HP) | FAN SPEED (RPM) | NOM SIZE (TONS) | TOTAL CAP. (MBH) | SENS. CAP. (MBH) | AIR TEMP | | REFRIG. TYPE | EFFICIENCY | | REFRIG. TYPE | | | HTG CAP. (MBH) | AIR TEMP | | AMB TEMP (F) | EFF. COP 47/17 | | V-PH-HZ | MCA | MOP | H | W | L | WGT OPER. (LBS) | |
| | | | | SA CFM | OA CFM | (IN WC) | (IN WC) | | | | | | ENT DB/WB (F) | LVG DB/WB (F) | | EER | IEER | | | | ENT (F) | LVG (F) | | | | | AMPS | AMPS | (FT) | (FT) | (FT) | | |
| RTU-3 | UPPER AUD | TRANE | PRECEDENT WHK300A3 | 9,600 | 1,950 | 1.61 | 1.10 | (2)-2.9 | 1,600 | 25 | 263.5 | 216.9 | 79.0 / 65.7 | 57.8 / 56.5 | R-454B | 10.1 | 16.0 | R-454B | 135.3 | SEE DUCT COIL SCHED | 121.0 | 58.0 | 69.7 | 10 | 3.40/2.05 | MERV 13 | 208-3-60 | 118 | 150 | 5.5 | 7.25 | 10.25 | 2,610 | 1-21 |
| RTU-130A | STUDENT LOUNGE | TRANE | PRECEDENT WHK120A3 | 3,750 | 630 | 1.52 | 1.25 | 4.2 | 1,412 | 10 | 117.1 | 95.1 | 79.0 / 65.7 | 55.2 / 55.1 | R-454B | 11.4 | 16.6 | R-454B | 54.0 | SEE DUCT COIL SCHED | 57.7 | 70.0 | 84.2 | 10 | 3.57/2.25 | MERV 13 | 208-3-60 | 62 | 80 | 4.24 | 5.26 | 8.3 | 1,368 | 1-21 |

NOTES:

1. HINGED SERVICE ACCESS PANELS.
2. PROVIDE WITH NON-FUSED DISCONNECT, FACTORY-MOUNTED AND WIRED.
3. POWERED 15A CONVENIENCE OUTLET.
4. ECONOMIZER, COMPARATIVE ENTHALPY WITH BAROMETRIC RELIEF.
5. MODULATING HOT GAS REHEAT.
6. UNIT CONTROLS - SYMBIO 700.
7. COMMUNICATIONS: ADVANCED CONTROLS & BACNET BAS.
8. SYSTEM MONITORING CONTROLS - CLOGGED FILTER & CONDENSATE OVERFLOW.
9. SUPPLY FAN/DRIVE/MOTOR TYPE - SINGLE ZONE VAV.
10. PROVIDE WITH STANDARD WIND-RATED ROOF CURB.
11. PROGRAMMABLE ZONE SENSOR - TITLE 24.
12. FIELD-INSTALLED CO2 SENSOR FOR DCV.
13. PROVIDE MANUFACTURER'S WARRANTY.
14. PROVIDE FACTORY REFRIGERANT LEAK DETECTION SYSTEM FOR A2L REFRIGERANTS.
15. PHASE MONITOR.
16. IAQ DRAIN PAN.
17. COIL GUARDS.
18. FROSTAT FOR DX COIL.
19. THRU-THE-BASE ELECTRICAL (WITH DISCONNECT).
20. UNITS SHALL BE PROVIDED WITH HORIZONTAL SUPPLY AND RETURN DUCT CONNECTIONS.
21. FACTORY-INSTALLED A2L REFRIGERANT LEAK DETECTION SYSTEM WITH REQUIRED DEVICES.

## HOT WATER DUCT HEATING COIL SCHEDULE

| TAG | ASSOCIATED UNIT | LOCATION | AREA SERVED | MANUFACTURER | MODEL NO. | HEATING CAPACITY (MBH) | AIR DATA | | | | | WATER DATA | | | | | PHYSICAL DATA | | | NOTES |
|---|---|---|---|---|---|---|---|---|---|---|---|---|---|---|---|---|---|---|---|---|
| | | | | | | | AIRFLOW (CFM) | ACTUAL FACE VEL. (FPM) | MAX. PD (IN WG) | AIR TEMP. EAT (DB F) | AIR TEMP. LAT (DB F) | EWT (F) | LWT (F) | FLOW RATE (GPM) | MAX. WPD (FEET) | ROWS | COIL HEIGHT (IN) | COIL LENGTH (IN) | MIN. REQ'D PIPE SIZE (IN) | |
| RHC-1 | RTU-3 | FAN ROOM | LECTURE ROOM | TRANE | DWPB18030G0BA164DAAA00B | 256.5 | 4,300 | 764 | 0.40 | 50.0 | 105.2 | 200 | 160 | 12.8 | 5 | 2 | 27 | 30 | 1.25 | 1-4 |
| RHC-2 | RTU-3 | FAN ROOM | LECTURE ROOM | TRANE | DWPB18030G0BA164DAAA00B | 256.5 | 4,300 | 764 | 0.40 | 50.0 | 105.2 | 200 | 160 | 12.8 | 5 | 2 | 27 | 30 | 1.25 | 1-4 |
| RHC-3 | RTU-3 | FAN ROOM | PROJECTOR ROOM | TRANE | DWPB12018G0BA135CAAA0AB | 59.7 | 1,000 | 667 | 0.35 | 50.0 | 105.2 | 200 | 160 | 3.0 | 5 | 2 | 12 | 18 | 0.75 | 1-4 |

NOTES:

1. CONTRACTOR SHALL CONFIRM ALL THE REQUIREMENTS OF THE DUCT HEATING COILS BEFORE INSTALLATION FOR FITTING INTO THE SPACES & RECONNECTING THE HOT WATER PIPING.
2. COORDINATE CONTROLS WITH THE ASSOCIATED HVAC SYSTEM INCLUDING THERMOSTATS, CONTROL VALVES, WIRING, BMS INTERFACES.
3. PROVIDE SMOOTH DUCT TRANSITION TO COIL AS PER SMACNA STANDARDS.
4. CONTRACTOR TO CONFIRM/VERIFY PREFERRED LOCATIONS FOR THERMOSTATS LOCATIONS FOR EACH RH COIL.


H2M architects + engineers

1133 Westchester Avenue, Suite N-210
White Plains, NY 10605
914.358.5623 • www.h2m.com
NY Architecture & Landscape Architecture: No Certificate Required
NY Engineering Certificate of Authorization No.: 0018178


CONSULTANTS:

| MARK | DATE | DESCRIPTION |
|---|---|---|
| | | |

STATE OF NEW YORK · JOHN C. MORRIS III · LICENSED PROFESSIONAL ENGINEER · 057554-1

05/31/2028 Exp. Date

J. CHRIS MORRIS III, P.E.
NY PROFESSIONAL ENGINEER Lic. No. 057554

"IN ACCORDANCE WITH ARTICLE 145, SECTION 7209 OF THE NYS EDUCATION LAW, ALTERATION OF THIS DOCUMENT EXCEPT BY A LICENSED PROFESSIONAL IS ILLEGAL."

| DESIGNED BY: | DRAWN BY: | CHECKED BY: | REVIEWED BY: |
|---|---|---|---|
| W. MAGIERA | W. MAGIERA | K. WEILER | C. MORRIS |

| PROJECT No: | DATE: | SCALE: |
|---|---|---|
| SMSD2508 | OCTOBER 2026 | AS SHOWN |

CLIENT

**SOMERS CENTRAL SCHOOL DISTRICT**

**VARIOUS UPGRADES AT SOMERS HIGH SCHOOL**

**120 PRIMROSE ST.**
**LINCOLNDALE, NY 10540**

**SED #: 66-21-01-06-0-003-023**

CONTRACT

**CONTRACT M**
**MECHANICAL CONSTRUCTION**

STATUS

**FOR BID**

SHEET TITLE

**MECHANICAL SCHEDULES**

DRAWING No.

**HS-M 600.00**

C:\Users\wmagiera\Documents_Revit Backup\SMSD2508_Central25_M_wmagieraSNDSX.rvt

10/29/2026 2:47:39 PM

## HEATING & VENTILATING UNIT SCHEDULE

| TAG | AREA SERVED | MANUFACTURER | MODEL NO. | SUPPLY FAN DATA | | | | | | HOT WATER HEATING COIL DATA | | | | | | | | | | ELECTRICAL DATA | | | | | PHYSICAL DATA | | | | NOTES |
|---|---|---|---|---|---|---|---|---|---|---|---|---|---|---|---|---|---|---|---|---|---|---|---|---|---|---|---|---|
| | | | | AIRFLOW | | TSP | ESP | DRIVE | SPEED | HEATING CAPACITY | FLOW | AIR TEMP | | WATER TEMP | | COIL APD | COIL WPD | COIL VEL. | ROWS /FINS | V/PH/HZ | MOTOR SIZE | FLA | MCA | MOCP | L | W | H | OPER WGT | |
| | | | | SA CFM | OA CFM | (IN WC) | (IN WC) | | (RPM) | (MBH) | (GPM) | ENT (F) | LVG (F) | ENT (F) | LVG (F) | (IN WC) | (FT) | (FPM) | | | (HP) | (AMPS) | (AMPS) | (AMPS) | (IN) | (IN) | (IN) | (LBS) | |
| HV-1 | 2008 GYM | TRANE | UCCAH21 | 10,200 | 10,200 | 2.16 | 1.0 | DIRECT | 2,064 | 995.6 | 75.6 | 0 | 90.0 | 180 | 152.0 | 0.2 | 6.6 | 501 | 2/12 | 208/3/60 | (2)-5 | 37.3 | 46.5 | 80 | 79.2 | 79 | 60.3 | 1,306 | A,C-L |
| HV-2 | 2008 GYM | TRANE | UCCAH21 | 10,200 | 10,200 | 2.16 | 1.0 | DIRECT | 2,064 | 995.6 | 75.6 | 0 | 90.0 | 180 | 152.0 | 0.2 | 6.6 | 501 | 2/12 | 208/3/60 | (2)-5 | 37.3 | 46.5 | 80 | 79.2 | 79 | 60.3 | 1,306 | A,C-L |
| HV-3 | BASEMENT LOCKER ROOMS | TRANE | UCCAH06 | 1,770 | 1,770 | 1.27 | 0.5 | DIRECT | 1,762 | 170.6 | 18.1 | 0 | 88.9 | 180 | 160.0 | 0.1 | 1.3 | 315 | 2/9 | 208/3/60 | 1.5 | 7.3 | 9.0 | 15 | 68.9 | 47 | 38.5 | 578 | A,C-L |
| HV-5 | BASEMENT CORRIDOR | TRANE | BCHE018 | 545 | 545 | 0.85 | 0.5 | DIRECT | 1,330 | 59.7 | 3.5 | 0 | 101.0 | 180 | 145.9 | 0.2 | 8.5 | 491 | 2/12 | 115/1/60 | 0.56 | 7.5 | 9.3 | 15 | 30.1 | 28 | 17.0 | 132 | 1-11 |
| HV-6 | AREA C FIRST | TRANE | UCCAH08 | 4,245 | 4,245 | 2.20 | 0.75 | DIRECT | 2,645 | 353.2 | 37.7 | 0 | 76.7 | 160 | 140 | 0.3 | 4.8 | 556 | 2/14 | 208/3/60 | 5 | 22.5 | 28.0 | 50 | 66.3 | 51 | 44.0 | 708 | A,C-L |
| HV-7 | AREA C SECOND | TRANE | UCCAH08 | 4,170 | 4,170 | 2.08 | 0.75 | DIRECT | 2,571 | 349.5 | 37.3 | 0 | 77.3 | 160 | 140 | 0.3 | 4.7 | 546 | 2/14 | 208/3/60 | 5 | 22.5 | 28.0 | 50 | 66.3 | 51 | 44.0 | 708 | A,C-L |
| HV-8 | NEW WING CORR | TRANE | UCCAH10 | 5,060 | 1,075 | 2.44 | 1.0 | DIRECT | 2,107 | 137.2 | 11.0 | 55 | 80.0 | 160 | 133 | 0.2 | 0.5 | 510 | 2/9 | 208/3/60 | 7.5 | 28.5 | 35.5 | 60 | 95.7 | 63 | 44.0 | 1,281 | B-L |
| HV-9 | COMMONS SEVERY | TRANE | UCCAH21 | 10,779 | 10,779 | 2.26 | 1.0 | DIRECT | 2,161 | 1,169.0 | 111.0 | 0 | 100.0 | 180 | 158 | 0.3 | 13.9 | 530 | 2/14 | 208/3/60 | (2)-5 | 37.3 | 46.5 | 80 | 79.2 | 79 | 60.3 | 1,359 | A,C-L |
| HV-10 | EAST CONNECTOR | TRANE | BCHE036 | 1,130 | 370 | 0.85 | 0.5 | DIRECT | 1,425 | 46.6 | 1.8 | 47 | 85.0 | 180 | 128.9 | 0.1 | 1.1 | 424 | 1/12 | 115/1/60 | 1.02 | 13.3 | 16.6 | 25 | 33.1 | 42 | 17.0 | 177 | 1-11 |
| HV-11 | WEST CONNECTOR | TRANE | BCHE054 | 1,680 | 1,680 | 0.84 | 0.5 | DIRECT | 1,176 | 69.2 | 3.7 | 47 | 85.0 | 180 | 142.3 | 0.1 | 0.6 | 455 | 2/12 | 115/1/60 | 0.98 | 13.3 | 16.6 | 25 | 35.8 | 46 | 18.0 | 202 | 1-11 |
| HV-12 | 1967 LOCKER ROOM | TRANE | UCCAH03 | 1,500 | 1,500 | 1.71 | 0.5 | DIRECT | 2,960 | 130.1 | 16.1 | 0 | 80.0 | 180 | 163 | 0.2 | 3.6 | 537 | 2/9 | 208/3/60 | 2 | 7.3 | 9.0 | 15 | 65.9 | 34 | 33.5 | 430 | A,C-L |
| HV-27 | WRESTLING ROOM | TRANE | BCHE054 | 1,500 | 750 | 1.35 | 1.00 | DIRECT | 1,410 | 137.9 | 6.89 | 40 | 124.8 | 190 | 150 | 0.141 | 4.2 | 406 | 2/12 | 208/3/60 | 1.48 | 5.2 | 6.5 | 15.0 | 35.8 | 46 | 18 | 230.2 | 1-12 |

NOTES:

1. INDOOR HORIZ HV UNIT COMPONENTS: SUPPLY FAN, HW HEATING COIL, FLAT FILTERS, EXTERNAL CONTROL BOX.
2. LIFTING LUGS. UNIT SHALL BE CEILING-MOUNTED WITH SPRING VIBRATION ISOLATORS.
3. INTERLOCK CONTROLLER WITH WALL/OA/DISCH AIR TEMP SENSOR, ASSOC EFs, & EXIST ATC SYSTEM/DAMPERS.
4. BACNET INTERFACES.
5. PIPING/VALVE KIT, 2-WAY MODULATING CONTROL VALVE.
6. PROVIDE MANUFACTURER'S WARRANTY.
7. 2" PLEATED MERV 13 FILTERS.
8. DOUBLE-WALL PANELS WITH 1" THICK R-4.2 INSULATION.
9. AHRI CERTIFIED.
10. ECM MOTOR
11. PROVIDE WITH DISCONNECT SWITCH. FIELD-MOUNTED AND WIRED.
12. SINGLE-ZONE VAV WITH CO2 SENSOR & DCV.
A. INDOOR HORIZ HV UNIT COMPONENTS: SUPPLY FAN, HW HEATING COIL, FLAT FILTERS, EXTERNAL CONTROL BOX.
B. INDOOR HORIZ HV UNIT COMPONENTS: SUPPLY FAN, HW HEATING COIL, FMB, EXTERNAL CONTROL BOX.
C. LIFTING LUGS. HV-1 TO 3, 6 TO 9, & 12 ARE FLOOR MOUNT. PROVIDE SPRING VIBRATION ISOLATORS.
D. CONTROLLER TYPE: SYMBIO INTERLOCKED W/ WITH CONTROL OPTIONS, ASSOC EFs, & EXIST ATC SYSTEM/DAMPERS.
E. BACNET INTERFACES.
F. SEE PIPING DETAIL FOR VALVES, ETC.
G. PROVIDE MANUFACTURER'S WARRANTY.
H. 2" PLEATED MERV 13 FILTERS.
I. DOUBLE-WALL PANELS WITH 2" THICK R-13 INSULATION.
J. AHRI CERTIFIED.
K. PROVIDE WITH FACTORY-MOUNTED AND WIRED VARIABLE FREQUENCY DRIVE AND DISCONNECT SWITCH.
L. CONTROL OPTIONS: LOW LIMIT SW, DIRTY FILTER SW, FAN STATUS SW, DISCH/OA TEMP/DUCT SP SENSORS

## RETURN-EXHAUST FAN SCHEDULE

| TAG | ASSOCIATED UNIT | LOCATION | MANUFACTURER | MODEL NO. | TYPE | WHEEL BLADE TYPE | DRIVE | AIRFLOW | TOTAL EXT SP | SPEED | EFF. FEI | SOUND POWER IN/OUT | MOTOR DATA | | | PHYSICAL DATA | | | | | NOTES |
|---|---|---|---|---|---|---|---|---|---|---|---|---|---|---|---|---|---|---|---|---|---|
| | | | | | | | | | | | | | V/PH/HZ | HP | RPM | DUCT CONN. | | FAN DIMENSIONS | | | WEIGHT | |
| | | | | | | | | | | | | | | | | INLET DIA | OUTLET WxH | H | L | W | | |
| | | | | | | | | (CFM) | (IN WG) | (RPM) | | dBA | | | | (IN) | (IN) | (IN) | (IN) | (IN) | (LBS) | |
| RF-1 | AHU-1 | FAN ROOM | GREENHECK | USF-18 | CENTRIF. UTILITY | AIRFOIL | BELT | 6,000 | 0.50 | 1,833 | 0.95 | 77/77 | 208/3/60 | 5.0 | 1,725 | 23.86 | 14.34x19.24 | 43.05 | 32.94 | 39.07 | 347 | 1-2,4-8,10-22,24-25 |
| RF-2 | AHU-2 | FAN ROOM | GREENHECK | USF-18 | CENTRIF. UTILITY | AIRFOIL | BELT | 6,000 | 0.50 | 1,833 | 0.95 | 77/77 | 208/3/60 | 5.0 | 1,725 | 23.86 | 14.34x19.24 | 43.05 | 32.94 | 39.07 | 347 | 1-2,4-8,10-22,24-25 |
| RF-27 | HV-27 | STORAGE ROOM | GREENHECK | USF-13 | CENTRIF. UTILITY | BI | DIRECT | 750-1,500 | 0.55 | 999 | 1.93 | 53/53 | 208/3/60 | 1.0 | 1,770 | 17.72 | 10.61x14.23 | 31.29 | 29.35 | 26.61 | 135 | 1,3-7,9-21,23-25 |

NOTES:

1. NEMA PREMIUM EFFICIENT MOTOR (MEETS NEMA TABLE 12-12).
2. VFD RATED MOTOR WITH SHAFT GROUNDING PROTECTION.
3. VFD RATED MOTOR WITHOUT SHAFT GROUNDING PROTECTION.
4. MOTOR WITH MINIMUM 40 DEGREE C AMBIENT TEMPERATURE.
5. MOTOR WITH CLASS B OR GREATER INSULATION.
6. FINISH: COATING - PERMATECTOR, CONCRETE GRAY-RAL 7023, FAN AND ATTACHED ACCESSORIES.
7. PROVIDE EACH FAN WITH A DISCONNECT SWITCH, NEMA 1, SHIPPED LOOSE FOR FIELD-INSTALLATION AND WIRING.
8. SPRING ISOLATION BASE, FACTORY-MOUNTED, RESTRAINED, 1-INCH, INDOOR/OUTDOOR USE.
9. DIRECT MOUNT ISOLATORS, SPRING, RESTRAINED, 1-INCH. UNIT TO BE SUSPENDED FROM CEILING.
10. COATING - PERMATECTOR.
11. BEARINGS - L10 STANDARD LIFE, 361k HOURS AT OPERATING POINT.
12. HOUSING - PERMALOCK.
13. UL LISTED FOR 705 "POWER VENTILATORS" AND ACMA RATED.
13. POLISHED STEEL SHAFT.
14. ACCESS DOOR - BOLTED.
15. EXTENDED LUBE LINES - NYLON.
16. SURE-AIRE FLOW STATION (NO ELECTRONICS).
17. INLET CONNECTION, SLIP FIT.
18. OUTLET FLANGE, SLIP FIT.
19. MOTOR COVER, STEEL CONTRUCTION.
20. STANDARD FASTENERS.
21. UNIT WARRANTY: 1 YEAR (STANDARD).
22. ALL DAMPERS (EA, SA, & RA) ARE REMOTE & PART OF AHU SYSTEM.
23. DAMPER, GRAVITY, GALVANIZED BLADE, PARALLEL, MOUNTED, WITH MILL FINISH.
24. INTERLOCK EXHAUST FAN WITH ASSOCIATED UNIT & AUTOMATIC TEMPERATURE CONTROL SYSTEM.
25. SPARE BELTS (2 SETS).

## UNIT VENTILATOR SCHEDULE

| TAG | CLASSROOM | MANUFACTURER | MODEL NO. | UNIT TYPE | UNIT CONFIGURATIONS | | | SUPPLY FAN DATA | | | | HOT WATER HEATING COIL DATA | | | | | DX COOLING COIL DATA | | | | | | | ELECTRICAL DATA | | | | PHYSICAL DATA | | | | NOTES |
|---|---|---|---|---|---|---|---|---|---|---|---|---|---|---|---|---|---|---|---|---|---|---|---|---|---|---|---|---|---|---|---|
| | | | | | SUPPLY AIR | RETURN AIR | OUTSIDE AIR | AIRFLOW | | MOTOR | | HTG. CAP | FLOW | WPD | AIR TEMP | | WATER TEMP | | CAPACITY | | AIR TEMP. | | | REFRIG. TYPE | V/HP/HZ | FLA | MCA | MOP | DEPTH OR LENGTH | WIDTH | HEIGHT | WEIGHT | |
| | | | | | | | | TOTAL CFM | O.A. CFM | TYPE | SIZE (HP) | (MBH) | (GPM) | MAX (FT) | ENT (F) | LVG (F) | ENT (F) | LVG (F) | NOM. TONS | EVAP. SAT. TEMP (F) | TOTAL MBH | SENS. MBH | EAT DB/WB (F) | LAT DB/WB (F) | | | (AMPS) | (AMPS) | (AMPS) | (IN) | (IN) | (IN) | (LBS) | |
| UV-120A | DR ED CR-121A | CARRIER | 40UV10750 | VERT., FLR. | TOP GR. | BOTT. GR. | EXIST WB/GR | 750 | 190 | HS-ECM | 1/2 | 25 | 2.5 | 10.0 | 52.3 | 83.1 | 190 | 170 | 2.0 | 45 | 23.7 | 14.7 | 80/67 | 62.3/57.0 | R-454B | 115/1/60 | 6.8 | 8.5 | 15 | 21.83 | 62 | 30.26 | 445 | 1-10 |
| UV-121A | SCI CR-121A | CARRIER | 40UV11500 | VERT., FLR. | TOP GR. | BOTT. GR. | EXIST WB/GR | 1,500 | 410 | HS-ECM | 1/2 | 52 | 5.2 | 10.0 | 50.9 | 83.0 | 190 | 170 | 4.0 | 45 | 48.4 | 30.1 | 80/67 | 61.9/56.8 | R-454B | 115/1/60 | 6.8 | 8.5 | 15 | 21.83 | 98 | 30.26 | 630 | 1-10 |
| UV-122A | SCI CR-122A | CARRIER | 40UV11500 | VERT., FLR. | TOP GR. | BOTT. GR. | EXIST WB/GR | 1,500 | 510 | HS-ECM | 1/2 | 64 | 6.4 | 10.0 | 46.2 | 85.7 | 190 | 170 | 4.0 | 45 | 48.4 | 30.1 | 80/67 | 61.9/56.8 | R-454B | 115/1/60 | 6.8 | 8.5 | 15 | 21.83 | 98 | 30.26 | 630 | 1-10 |
| UV-238A | CR-238A | CARRIER | 40UV11250 | VERT., FLR. | TOP GR. | BOTT. GR. | EXIST WB/GR | 1,250 | 320 | HS-ECM | 1/2 | 42 | 4.2 | 10.0 | 52.1 | 83.2 | 190 | 170 | 3.5 | 45 | 42.1 | 26.2 | 80/67 | 61.1/56.3 | R-454B | 115/1/60 | 6.8 | 8.5 | 15 | 21.83 | 86 | 30.26 | 570 | 1-10 |
| UV-239A | CR-239A | CARRIER | 40UV11250 | VERT., FLR. | TOP GR. | BOTT. GR. | EXIST WB/GR | 1,250 | 310 | HS-ECM | 1/2 | 42 | 4.2 | 10.0 | 52.6 | 83.8 | 190 | 170 | 3.5 | 45 | 42.1 | 26.2 | 80/67 | 61.1/56.3 | R-454B | 115/1/60 | 6.8 | 8.5 | 15 | 21.83 | 86 | 30.26 | 570 | 1-10 |
| UV-240A | CR-240A | CARRIER | 40UV11250 | VERT., FLR. | TOP GR. | BOTT. GR. | EXIST WB/GR | 1,250 | 330 | HS-ECM | 1/2 | 45 | 4.5 | 10.0 | 51.5 | 84.9 | 190 | 170 | 3.5 | 45 | 42.1 | 26.2 | 80/67 | 61.1/56.3 | R-454B | 115/1/60 | 6.8 | 8.5 | 15 | 21.83 | 86 | 30.26 | 570 | 1-10 |
| UV-241A | CR-241A | CARRIER | 40UV11250 | VERT., FLR. | TOP GR. | BOTT. GR. | EXIST WB/GR | 1,250 | 390 | HS-ECM | 1/2 | 52 | 5.2 | 10.0 | 48.2 | 86.7 | 190 | 170 | 3.5 | 45 | 42.1 | 26.2 | 80/67 | 61.1/56.3 | R-454B | 115/1/60 | 6.8 | 8.5 | 15 | 21.83 | 86 | 30.26 | 570 | 1-10 |

NOTES:

1. UNIT VENTILATOR PROVIDED WITH FACTORY-INSTALLED AND WIRED DISCONNECT SWITCH. PROVIDE EACH UV WITH A REMOTE, WALL-MOUNTED LOW-VOLTAGE (24V) THERMOSTAT.
2. PROVIDE FLOOR UNITS WITH 6" FALSE BACK (REAR OA & OPEN PIPE TUNNEL) FOR WALL BOX/LOUVER ALIGNMENTS.
3. UNIT COLOR TO BE SELECTED BY THE ARCHITECT. PROVIDE COLOR CHART. COORDINATE FIN TUBE OR PIPING ENCLOSURE COLOR WITH UV COLOR.
4. PROVIDE UV MANUFACTURER'S "DDC READY CONTROLS." INCLUDES FAN RELAY, 24V CONTROL CIRCUIT TRANSFORMER, SENSORS (OA, RA, SA), TERMINAL STRIP. BAS VENDOR FIELD SUPPLIES THE BACNET-COMPATIBLE CONTROLLER. SEE UV CONTROL SCHEMATIC FOR POINTS LIST.
5. PROVIDE MERV 13 FILTERS AND HIGH STATIC ECM MOTORS (WITH 3-SPEED SWITCH).
6. APPROVED DDC CONTROLLER TO BE FURNISHED, FIELD INSTALLED, AND WIRED BY ATC/DDC CONTRACTOR.
7. PROVIDE DX COOLING COIL (R-454B REFRIGERANT) FOR FUTURE CONNECTION TO CONDENSING UNIT.
8. PROVIDE MANUFACTURER'S WARRANTY.
9. UNIT VENTILATORS SHALL RECONNECT TO THE EXISTING WALL BOX AND OUTSIDE AIR INTAKE LOUVERS.
10. FACTORY-INSTALLED A2L REFRIGERANT LEAK DETECTION SYSTEM WITH REQUIRED DEVICES (FOR FUTURE COOLING/CONDENSING UNIT).

## IN-LINE EXHAUST FAN SCHEDULE

| TAG | SERVICE | LOCATION | MANUFACTURER | MODEL NO. | TYPE | DRIVE | AIRFLOW | ESP | FAN SPEED | SOUND POWER | MOTOR DATA | | | | PHYSICAL DATA | | | | | | NOTES |
|---|---|---|---|---|---|---|---|---|---|---|---|---|---|---|---|---|---|---|---|---|---|
| | | | | | | | | | | | V/PH/HZ | HP | TYPE | FLA | DUCT CONN. | | DIMENSIONS | | | WEIGHT | |
| | | | | | | | | | | | | | | | IN | OUT | H | W | L | | |
| | | | | | | | (CFM) | (IN WG) | (RPM) | (SONES) | | | | (AMPS) | (IN) | (IN) | (IN) | (IN) | (IN) | (LBS) | |
| TX-1 | B. LOCKERS, TOILETS | ABV. CLG. | GREENHECK | CSP-A1750 | INLINE, DUCTED | DIRECT | 1,105 | 0.5 | 986 | 4.5 | 115/1/60 | 0.07 | ODP | 10.3 | 32.5x13 | 28x6 | 14.75 | 36.75 | 14.75 | 70 | 1-13 |
| TX-2 | G. LOCKERS, TOILETS | ABV. CLG. | GREENHECK | CSP-A1750 | INLINE, DUCTED | DIRECT | 1,105 | 0.5 | 986 | 4.5 | 115/1/60 | 0.07 | ODP | 10.3 | 32.5x13 | 28x6 | 14.75 | 36.75 | 14.75 | 70 | 1-13 |

NOTES:

1. MOTOR WITH THERMAL OVERLOAD.
2. MOTOR WITH CSA APPROVAL.
3. MOTOR WITH 40 DEGREE C AMBIENT TEMPERATURE (104 DEG F).
4. UL 507 LISTED - ELECTRIC FAN, AMCA CERTIFIED.
5. SOLID STATE SPEED CONTROL, 10 AMP, SHIPPED LOOSE.
6. NEOPRENE VIBRATION ISOLATOR KITS, SHIPPED LOOSE.
7. ADJUSTABLE "EASY-INSTALLATION" MOUNTING BRACKETS.
8. ALUMINUM WHEEL MATERIAL.
9. ACOUSTICAL INSULATED HOUSING FOR NOISE & CONDENSATION CONTROL.
10. OUTLET COLLAR WITH SPRING LOADED BACKDRAFT DAMPER.
11. PROVIDE WITH DISCONNECT SWITCH, NEMA 1, FACTORY-MOUNTED AND WIRED.
12. INTERLOCK EXHAUST FAN WITH ASSOCIATED HV UNIT & BMS/AUTOMATIC TEMP CONTROL SYSTEM.
13. MANUFACTURER'S STANDARD WARRANTY.


H2M architects + engineers
1133 Westchester Avenue, Suite N-210
White Plains, NY 10605
914.358.5623 • www.h2m.com
NY Architecture & Landscape Architecture: No Certificate Required
NY Engineering Certificate of Authorization No.: 0018178


CONSULTANTS:

| MARK | DATE | DESCRIPTION |
|---|---|---|
| | | |

STATE OF NEW YORK · JOHN C. MORRIS III · LICENSED PROFESSIONAL ENGINEER · 057554-1

05/31/2028 Exp. Date

J. CHRIS MORRIS III, P.E.
NY PROFESSIONAL ENGINEER Lic. No. 057554

"IN ACCORDANCE WITH ARTICLE 145, SECTION 7209 OF THE NYS EDUCATION LAW, ALTERATION OF THIS DOCUMENT EXCEPT BY A LICENSED PROFESSIONAL IS ILLEGAL."

| DESIGNED BY: | DRAWN BY: | CHECKED BY: | REVIEWED BY: |
|---|---|---|---|
| W. MAGIERA | W. MAGIERA | K. WEILER | C. MORRIS |

| PROJECT No: | DATE: | SCALE: |
|---|---|---|
| SMSD2508 | OCTOBER 2026 | AS SHOWN |

CLIENT

**SOMERS CENTRAL SCHOOL DISTRICT**

**VARIOUS UPGRADES AT SOMERS HIGH SCHOOL**

**120 PRIMROSE ST.**
**LINCOLNDALE, NY 10540**

**SED #: 66-21-01-06-0-003-023**

CONTRACT

**CONTRACT M**
**MECHANICAL CONSTRUCTION**

STATUS

**FOR BID**

SHEET TITLE

**MECHANICAL SCHEDULES**

DRAWING No.

**HS-M 601.00**

C:\Users\wmagiera\Documents_Revit Backup\SMSD2508_Central25_M_wmagieraSNDSX.rvt

10/29/2026 2:47:42 PM

## LOUVER SCHEDULE

| TAG | SERVICE | MANUFACTURER | MODEL NO. | TYPE | STYLE | AIRFLOW (CFM) | PRESS. DROP (IN WG) | FREE AREA (SQ FT) | AIR VELOCITY (FPM) | DIMENSIONS WIDTH (IN) | DIMENSIONS HEIGHT (IN) | DIMENSIONS DEPTH (IN) | NOTES |
|---|---|---|---|---|---|---|---|---|---|---|---|---|---|
| L-1 | WRESTLING ROOM | GREENHECK | ESD-435 | CONVENTIONAL STATIONARY | INTAKE | 1,500 | 0.03 | 3.10 | 484 | 36 | 26 | 4 | 1-5 |
| L-2 | WRESTLING ROOM | GREENHECK | ESD-435 | CONVENTIONAL STATIONARY | EXHAUST | 1,500 | 0.03 | 3.10 | 484 | 36 | 26 | 4 | 1-5 |
| L-3 | MAKER SPACE | GREENHECK | ESD-435 | CONVENTIONAL STATIONARY | INTAKE | 1,500 | 0.03 | 3.20 | 474 | 40 | 24 | 4 | 1-5 |

NOTES:
1. PROVIDE 2-COAT 70% KYNAR / 100% FLUOROPOLYMER COATING (COORDINATE COLOR WITH OWNER).
2. PROVIDE ALUMINUM BIRD SCREEN.
3. PROVIDE 1 YEAR PRODUCT WARRANTY & 10 YEAR FINISH WARRANTY.
4. PROVIDE ACMA CERTIFICATION.
5. PROVIDE DUCT PLENUM BOX BEHIND LOUVER AS REQUIRED FOR OUTSIDE AIR OR EXHAUST AIR DUCT CONNECTION / TRANSITION.

## DIFFUSER, REGISTER, & GRILLE SCHEDULE

| TAG | TYPE | MANUFACTURER | MODEL | MOUNT TYPE | MODULE SIZE (INCH) | NECK SIZE (INCH) | AIRFLOW RANGE (CFM) | MAX NC RATING | MAX PRESS LOSS (IN WG) | NOTES |
|---|---|---|---|---|---|---|---|---|---|---|
| SG-1 | SUPPLY GRILLE | TITUS | 300RL | SURFACE | NECK + 2" | 36x6 | 0-700 | 20 | 0.05 | 1,3-4 |
| SG-2 | SUPPLY GRILLE | TITUS | 300RL | SURFACE | NECK + 2" | 36x12 | 0-1100 | 20 | 0.05 | 1,3-4 |
| TG | TRANSFER GRILLE | TITUS | 355RL | SURFACE | NECK + 2" | 42x12 | 0-1600 | 20 | 0.05 | 2-4 |
| EG | EXHAUST GRILLE | PRICE INDUSTRIES | 80 | SURFACE | NECK + 1.25" | 72x12 | 0-6000 | 40 | 0.062 | 3,5 |

NOTES:
1. SUPPLY GRILLE SHALL BE STEEL CONSTRUCTION WITH DOUBLE DEFLECTION BLADES SPACED AT 3/4".
2. TRANSFER GRILLES SHALL BE STEEL CONSTRUCTION WITH 35-DEGREE FIXED DEFLECTION BLADES SPACED AT 1/2".
3. EXHAUST GRILLE SHALL BE ALUMINUM CONSTRUCTION, WITH 1/2" x 1/2" x 1/2" EGG CRATE CORE AND BAKED-ON POWDER COAT FINISH.
4. PROVIDE DEVICES WITH OPPOSED BLADE VOLUME DAMPERS.
5. COLOR SELECTION BY ARCHITECT.

## VARIABLE FREQUENCY DRIVE SCHEDULE

| TAG | ASSOCIATED PUMP | MOTOR DATA QTY | MOTOR DATA VOLTAGE | MOTOR DATA HP | ENCLOSURE RATING | HARMONIC MITIGATION | DISCONNECT | BYPASS | VFD ISOLATION SWITCH (YES/NO) | VFD MIN. SCCR | BASIS OF DESIGN | NOTES |
|---|---|---|---|---|---|---|---|---|---|---|---|---|
| VFD-P-2A | PUMP P-2A | 1 | 208V | 15 | UL TYPE 1 | 5% IMPEDANCE | CIRCUIT BREAKER | FVNR (VERTICAL) | YES | 100 KA | ABB ACH580-VCR-046A-2+F267 | 1-13 |
| VFD-P-2B | PUMP P-2B | 1 | 208V | 5 | UL TYPE 1 | 5% IMPEDANCE | CIRCUIT BREAKER | FVNR (VERTICAL) | YES | 100 KA | ABB ACH580-VCR-017A-2+F267 | 1-13 |
| VFD-P-8A | PUMP P-8A | 1 | 208V | 3 | UL TYPE 1 | 5% IMPEDANCE | CIRCUIT BREAKER | FVNR (VERTICAL) | YES | 100 KA | ABB ACH580-VCR-10A6-2+F267 | 1-13 |
| VFD-P-8B | PUMP P-8B | 1 | 208V | 3 | UL TYPE 1 | 5% IMPEDANCE | CIRCUIT BREAKER | FVNR (VERTICAL) | YES | 100 KA | ABB ACH580-VCR-10A6-2+F267 | 1-13 |
| VFD-P-10A | PUMP P-10A | 1 | 208V | 3 | UL TYPE 1 | 5% IMPEDANCE | CIRCUIT BREAKER | FVNR (VERTICAL) | YES | 100 KA | ABB ACH580-VCR-10A6-2+F267 | 1-13 |
| VFD-P-10B | PUMP P-10B | 1 | 208V | 3 | UL TYPE 1 | 5% IMPEDANCE | CIRCUIT BREAKER | FVNR (VERTICAL) | YES | 100 KA | ABB ACH580-VCR-10A6-2+F267 | 1-13 |

NOTES:
1. AT MINIMUM, VFD SHALL INCLUDE 5% IMPEDANCE VIA 5% AC LINE REACTOR OR DUAL DC BUS CHOKES SIZED TO 5% EQUIVALENT IMPEDANCE. VFD INPUT AMPS SHALL NOT EXCEED VFD OUTPUT AMPS.
2. PROVIDE UL1449 SURGE SUPPRESSION DEVICE.
3. VFD SHALL INCLUDE ALPHA-NUMERIC KEYPAD INTERFACE, WITH DISPLAY IN PLAIN ENGLISH. (DISPLAYS RELYING SOLELY ON CODES ARE NOT ACCEPTABLE).
4. PROVIDE INTERNAL EMI/RFI FILTER PER IEC 61800-3.
5. VFD SHALL BE BTL LISTED FOR BACNET MS/TP, AND ALSO INCLUDE MODBUS AND N2.
6. VFD SHALL INCLUDE REAL TIME CLOCK WITH BATTERY BACKUP (INCLUDE 10 YEAR BATTERY).
7. PHASE LOSS PROTECTION & BROKEN BELT (LOSS OF LOAD) INDICATION WHILE IN BYPASS.
8. BYPASS CONTACTORS SHALL BE POWERED BY SWITCH MODE POWER SUPPLY, ALLOWING +30% TO -30% INPUT VOLTAGE TOLERANCE. (120 V CPT NOT ALLOWED).
9. VFD AND BYPASS SHALL BOTH INCLUDE BACNET MS/TP, DAMPER CONTROL AND FIREMAN'S OVERRIDE FUNCTIONALITY.
10. BYPASS OPERATION TO AUTO-RESET AFTER A BROWN OUT CONDITION.
11. INCLUDE FAST ACTING DRIVE ISOLATION FUSES.
12. BYPASS SHALL BE FULLY FUNCTIONAL IN THE EVENT OF A VFD FAILURE. BYPASS SHALL NOT RELAY ON THE VFD OR THE VFD'S CONTROL BOARD/RELAYS.
13. SYSTEM TO MEET IEEE 519-2014 BASED ON THE HARMONIC MITIGATION METHOD(S) IDENTIFIED IN THE ABOVE SCHEDULE.

## UTILITY SET EXHAUST FAN SCHEDULE

| TAG | SERVICE | LOCATION | MANUFACTURER | MODEL NO. | TYPE | WHEEL ROTATION | DISCHARGE POSITION | DRIVE | AIRFLOW (CFM) | TOTAL EXT SP (IN WG) | SPEED (RPM) | EFF. FEI | SOUND POWER IN/OUT SONES | MOTOR DATA V/PH/HZ | MOTOR DATA HP | MOTOR DATA FLA | MOTOR DATA MCA | MOTOR DATA MOCP | PHYSICAL DATA DUCT CONN. INLET DIA. (IN) | PHYSICAL DATA DUCT CONN. OUTLET WxH (IN) | PHYSICAL DATA FAN DIMENSIONS H (IN) | PHYSICAL DATA FAN DIMENSIONS L (IN) | PHYSICAL DATA FAN DIMENSIONS W (IN) | PHYSICAL DATA WEIGHT (LBS) | NOTES |
|---|---|---|---|---|---|---|---|---|---|---|---|---|---|---|---|---|---|---|---|---|---|---|---|---|---|
| AR-6 | 1ST FLOOR CLASSROOMS | 1ST FLOOR BOILER ROOM | GREENHECK | USF-18-B6 | CENTRIFUGAL BLOWER | CW | UB | DIRECT | 3,400 | 0.83 | 1,166 | 1.41 | 16.9 / 16.2 | 208/3/60 | 3.0 | 9.7 | 12.1 | 20 | 24 | 13.8 x 19.2 | 39 | 43 | 35 | 256 | 1-12 |
| EF-BL | BOY'S LOCKER ROOM | STORAGE ROOM 34-3 | GREENHECK | USF-18-B6 | CENTRIFUGAL BLOWER | CCW | TH | DIRECT | 3,300 | 1.31 | 1,257 | 1.48 | 16.3 / 16.3 | 208/3/60 | 3.0 | 9.7 | 12.1 | 20 | 24 | 13.8 x 19.2 | 39 | 43 | 35 | 256 | 1-12 |

NOTES:
1. EXHAUST FANS SHALL BE INTERFACED WITH THE FACILITY'S EXISTING ATC/DDC SYSTEM.
2. FAN IS INTENDED TO BE A REPLACEMENT-IN-KIND. AIRFLOW AND STATIC PRESSURE READINGS BASED ON OBTAINED TESTING AND BALANCING MEASUREMENTS. PROVIDE ALL REQUIRED INTERLOCKS.
3. RE-INTEGRATE FAN INTO EXISTING CONTROLS SEQUENCES (FIELD-VERIFY).
4. FAN WHEEL: CENTRIFUGAL, BACKWARD INCLINED, COATED STEEL.
5. FANS SHALL HAVE ELECTRONICALLY COMMUTATED (EC) MOTORS WITH DIAL-ON-MOTOR FOR BALANCING.
6. HOUSING: STEEL CONSTRUCTION WITH BOLTED FRAME & PERMALOCK SEAM, PERMATECTOR COATING.
7. VIBRATION ISOLATION: DIRECT MOUNT, RESTRAINED SPRING. FAN TO BE SUSPENDED FROM CEILING ABOVE.
8. PROVIDE EACH FAN WITH A DISCONNECT SWITCH, NEMA 1, SHIPPED LOOSE FOR FIELD-INSTALLATION.
9. PROVIDE WITH THE MANUFACTURER'S STANDARD WARRANTY. INSTALL AS PER THE MANUFACTURER'S INSTALLATION INSTRUCTIONS.
10. INTERFACE FAN WITH THE BUILDING'S EXISTING ATC/DDC SYSTEM.
11. FANS SHALL BE UL LISTED FOR 705 "POWER VENTILATORS" AND AMCA RATED.
12. DAMPER, GRAVITY, GALVANIZED BLADE, PARALLEL, MOUNTED, WITH MILL FINISH.


H 2 M architects + engineers

1133 Westchester Avenue, Suite N-210
White Plains, NY 10605
914.358.5623 • www.h2m.com
NY Architecture & Landscape Architecture: No Certificate Required
NY Engineering Certificate of Authorization No.: 0018178


CONSULTANTS:

| MARK | DATE | DESCRIPTION |
|---|---|---|

STATE OF NEW YORK · JOHN C. MORRIS III · LICENSED PROFESSIONAL ENGINEER · 057554-1

05/31/2028
Exp. Date

J. CHRIS MORRIS III, P.E.
NY PROFESSIONAL ENGINEER Lic. No. 057554

"IN ACCORDANCE WITH ARTICLE 145, SECTION 7209 OF THE NYS EDUCATION LAW, ALTERATION OF THIS DOCUMENT EXCEPT BY A LICENSED PROFESSIONAL IS ILLEGAL."

| DESIGNED BY: | DRAWN BY: | CHECKED BY: | REVIEWED BY: |
|---|---|---|---|
| W. MAGIERA | W. MAGIERA | K. WEILER | C. MORRIS |

| PROJECT No: | DATE: | SCALE: |
|---|---|---|
| SMSD2508 | OCTOBER 2026 | AS SHOWN |

CLIENT

**SOMERS CENTRAL SCHOOL DISTRICT**

**VARIOUS UPGRADES AT SOMERS HIGH SCHOOL**

**120 PRIMROSE ST.**
**LINCOLNDALE, NY 10540**

**SED #: 66-21-01-06-0-003-023**

CONTRACT

**CONTRACT M**
**MECHANICAL CONSTRUCTION**

STATUS

**FOR BID**

SHEET TITLE


**MECHANICAL SCHEDULES**

DRAWING No.

**HS-M 602.00**

C:\Users\wmagiera\Documents_Revit Backup\SMSD2508_Central25_M_wmagieraSNDSX.rvt

10/29/2026 2:47:45 PM

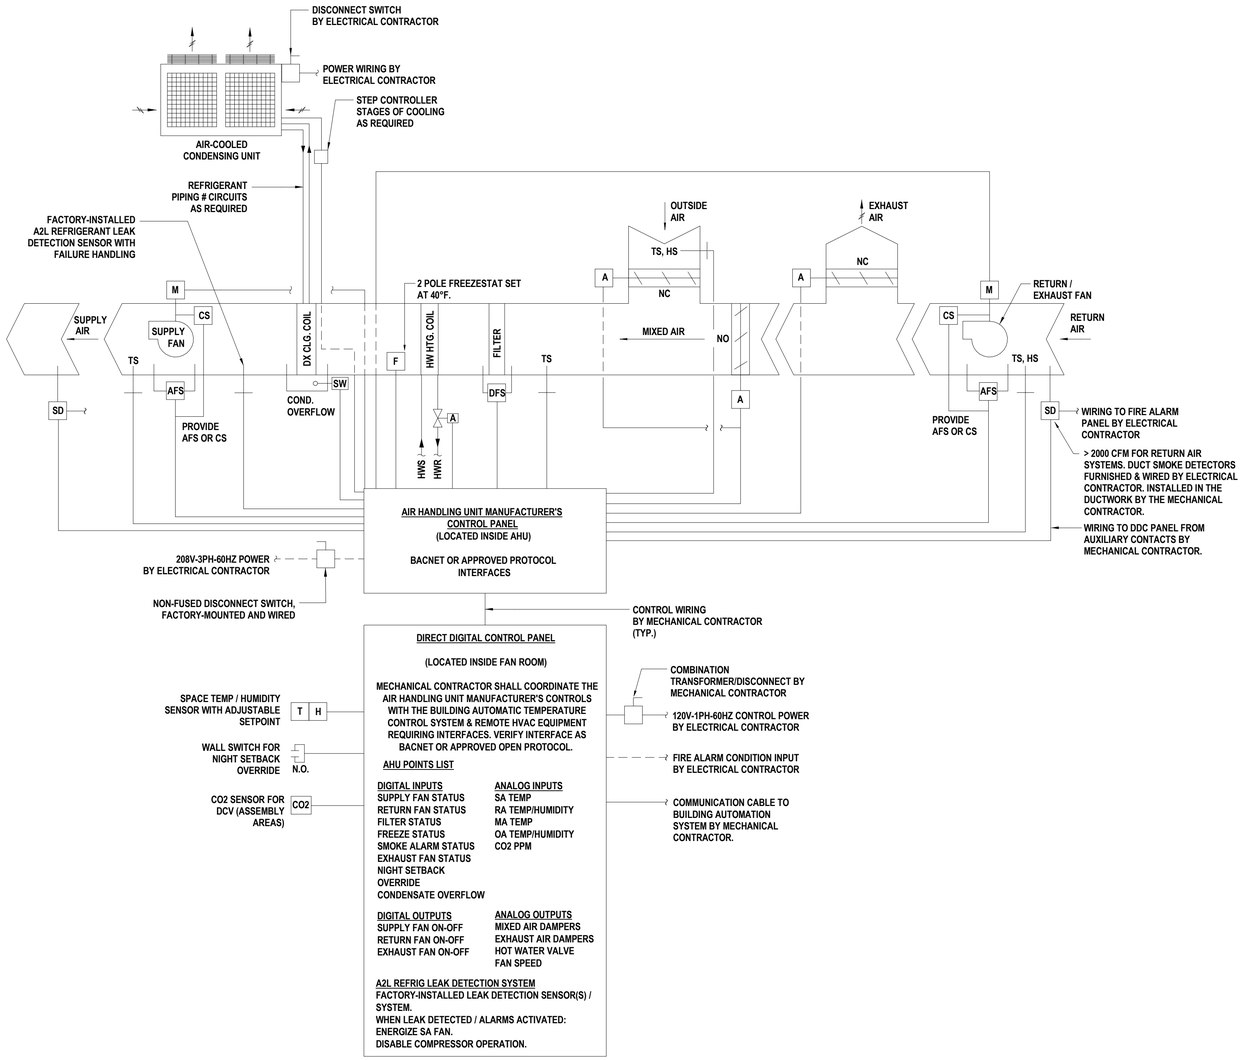


## 1 AUDITORIUM AIR HANDLING UNIT (AHU-1, AHU-2) & SPLIT CONDENSING UNIT (CU-1, CU-2) CONTROL DIAGRAM

SCALE: NTS

## CONTROLS LEGEND, SYMBOLS AND ABBREVIATIONS

| | |
|---|---|
| A | ACTUATOR |
| AFS | AIRFLOW SWITCH |
| AFMS | AIRFLOW MONITORING STATION |
| AHU | AIR HANDLING UNIT |
| ATC | AUTOMATIC TEMPERATURE CONTROLS |
| BAS | BUILDING AUTOMATION SYSTEM |
| BDD | BACKDRAFT DAMPER |
| BSB | BRANCH SELECTOR BOX |
| CO2 | CARBON DIOXIDE |
| CS | CURRENT SENSOR |
| CU | CONDENSING UNIT |
| DDC | DIRECT DIGITAL CONTROLS |
| DFS | DIRTY FILTER SWITCH |
| DSD | DUCT SMOKE DETECTOR |
| DX | DIRECT EXPANSION |
| EA | EXHAUST AIR |
| ECM | ELECTRONICALLY COMMUTATED MOTOR |
| EF | EXHAUST FAN |
| ES | END SWITCH |
| F | FREEZESTAT |
| HOA | HAND-OFF-AUTOMATIC |
| HP | HEAT PUMP |
| HS | HUMIDITY SENSOR |
| KEF | KITCHEN EXHAUST FAN |
| M | MOTOR |
| MA | MIXED AIR |
| NC | NORMALLY CLOSED |
| NO | NORMALLY OPEN |
| OA | OUTSIDE AIR |
| OCC | OCCUPANCY SENSOR |
| PTHP | PACKAGED TERMINAL HEAT PUMP |
| R | RELAY |
| RA | RETURN AIR |
| RH | RELATIVE HUMIDITY |
| RTU | ROOFTOP UNIT |
| SA | SUPPLY AIR |
| SC | SPEED CONTROLLER |
| SF | SUPPLY FAN |
| SP | STATIC PRESSURE SENSOR |
| SW | SWITCH |
| T | THERMOSTAT |
| TEMP | TEMPERATURE |
| TS | TEMPERATURE SENSOR |
| UV | UNIT VENTILATOR |
| VFD | VARIABLE FREQUENCY DRIVE |
| VRF | VARIABLE REFRIGERANT FLOW |

GENERAL NOTES:

1. ALL POWER WIRING ABOVE 120V TO BE PROVIDED AND INSTALLED BY THE ELECTRICAL CONTRACTOR, INCLUDING POWER WIRING FOR ALL CONTROL PANELS.
2. ALL WIRING SHALL BE INSTALLED IN APPROPRIATELY SIZED E.M.T. INSTALLATION FOR ALL ELECTRICAL DEVICES. WIRING SHALL FOLLOW WIRING METHODS SPECIFIED ON THE CONTRACT "E" DRAWINGS AND SPECIFICATIONS.
3. LOW VOLTAGE "CONTROL" WIRING SHALL BE PROVIDED AND INSTALLED BY THE MECHANICAL CONTRACTOR, EXCEPT AS NOTED.
4. REFER TO SPECIFICATIONS FOR SEQUENCE OF OPERATIONS. SEE SPECIFICATIONS FOR ADDITIONAL DETAILS.
5. UNITARY CONTROLLERS SHALL HAVE INTERNAL CONTROL LOGIC CAPABLE OF FULL OPERATION OF THE EQUIPMENT IN THE EVENT THE EQUIPMENT IS NOT CONNECTED TO THE BMS.

THERMOSTAT NOTES:

1. ALL THERMOSTATS SHALL HAVE LOCKING COVERS TO PREVENT TAMPERING AND VANDALISM.

MOTOR STARTER NOTES:

1. ALL SAFETY DEVICES SHALL BE WIRED SO THEY STOP THE MOTOR WITH THE HAND-OFF-AUTO SWITCH IN THE HAND AS WELL AS THE AUTO POSITION. THIS WILL NORMALLY MEAN BREAKING THE COMMON WIRE FROM THE HAND-OFF-AUTO TO THE STARTER'S HOLDING COIL THRU THE SAFETY DEVICES.

H2M architects + engineers
1133 Westchester Avenue, Suite N-210
White Plains, NY 10605
914.358.5623 • www.h2m.com
NY Architecture & Landscape Architecture: No Certificate Required
NY Engineering Certificate of Authorization No.: 0018178

CONSULTANTS:

| MARK | DATE | DESCRIPTION |
|---|---|---|
| | | |

STATE OF NEW YORK · JOHN C. MORRIS III · LICENSED PROFESSIONAL ENGINEER · 057554-1

05/31/2028
Exp. Date

J. CHRIS MORRIS III, P.E.
NY PROFESSIONAL ENGINEER Lic. No. 057554

"IN ACCORDANCE WITH ARTICLE 145, SECTION 7209 OF THE NYS EDUCATION LAW, ALTERATION OF THIS DOCUMENT EXCEPT BY A LICENSED PROFESSIONAL IS ILLEGAL."

| DESIGNED BY: | DRAWN BY: | CHECKED BY: | REVIEWED BY: |
|---|---|---|---|
| W. MAGIERA | W. MAGIERA | K. WEILER | C. MORRIS |

| PROJECT No: | DATE: | SCALE: |
|---|---|---|
| SMSD2508 | OCTOBER 2026 | AS SHOWN |

CLIENT

**SOMERS CENTRAL SCHOOL DISTRICT**

**VARIOUS UPGRADES AT SOMERS HIGH SCHOOL**

120 PRIMROSE ST.
LINCOLNDALE, NY 10540

SED #: 66-21-01-06-0-003-023

CONTRACT

**CONTRACT M**
**MECHANICAL CONSTRUCTION**

STATUS

**FOR BID**


SHEET TITLE

**MECHANICAL CONTROL DIAGRAMS**

DRAWING No.


**HS-M 650.00**

C:\Users\wmagiera\Documents_Revit Backup\SMSD2508_Central25_M_wmagieraSNDSX.rvt
10/29/2026 2:47:45 PM

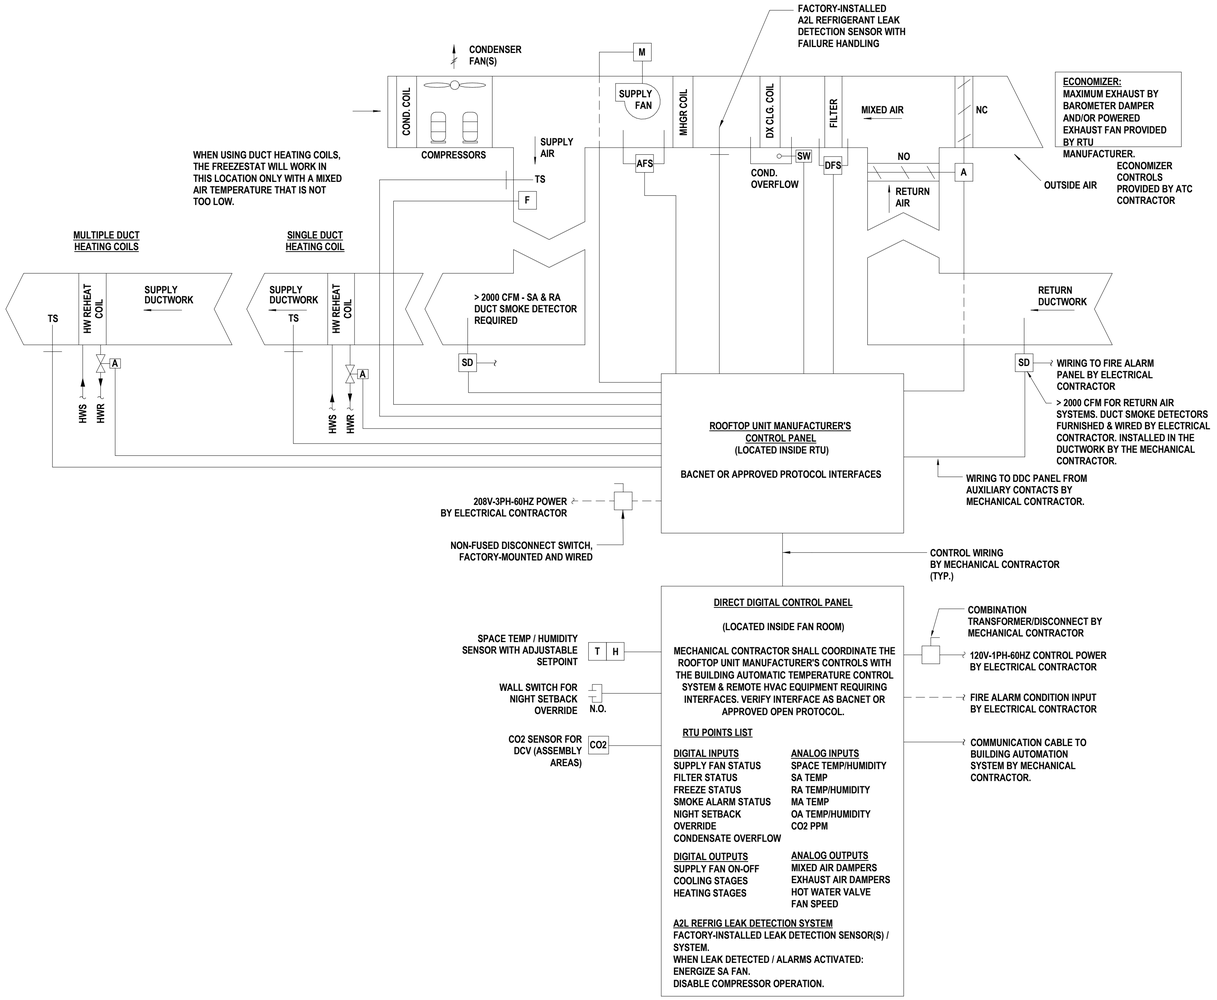



## 1 AUDITORIUM ROOFTOP UNIT (RTU-3) CONTROL DIAGRAM

SCALE:NTS

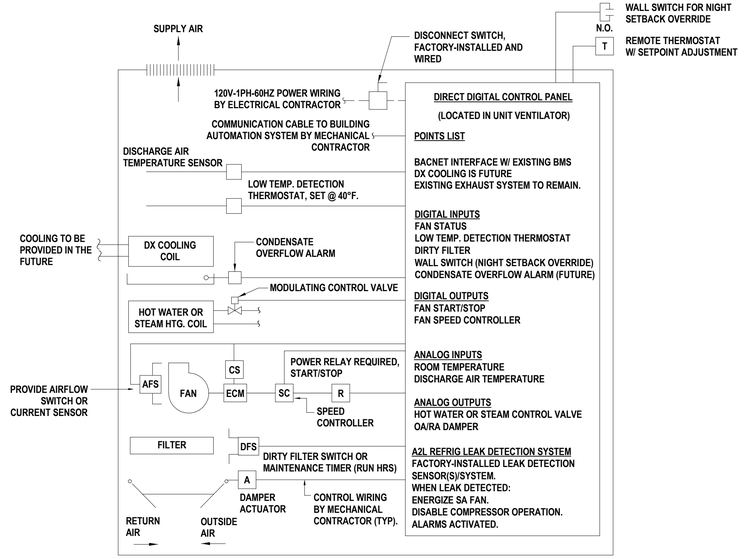


## 2 UNIT VENTILATOR (UV) CONTROL DIAGRAM

SCALE:NTS

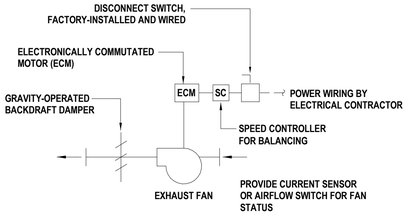


## 3 EXHAUST FAN (EF) CONTROL DIAGRAM

SCALE:NTS

H2M architects + engineers
1133 Westchester Avenue, Suite N-210
White Plains, NY 10605
914.358.5623 • www.h2m.com
NY Architecture & Landscape Architecture: No Certificate Required
NY Engineering Certificate of Authorization No.: 0018178

CONSULTANTS:

| MARK | DATE | DESCRIPTION |
|---|---|---|
| | | |

STATE OF NEW YORK · JOHN C. MORRIS III · LICENSED PROFESSIONAL ENGINEER · 057554-1

05/31/2028
Exp. Date

J. CHRIS MORRIS III, P.E.
NY PROFESSIONAL ENGINEER Lic. No. 057554

"IN ACCORDANCE WITH ARTICLE 145, SECTION 7209 OF THE NYS EDUCATION LAW, ALTERATION OF THIS DOCUMENT EXCEPT BY A LICENSED PROFESSIONAL IS ILLEGAL."

| DESIGNED BY: | DRAWN BY: | CHECKED BY: | REVIEWED BY: |
|---|---|---|---|
| W. MAGIERA | W. MAGIERA | K. WEILER | C. MORRIS |

| PROJECT No: | DATE: | SCALE: |
|---|---|---|
| SMSD2508 | OCTOBER 2026 | AS SHOWN |

CLIENT

**SOMERS CENTRAL SCHOOL DISTRICT**

**VARIOUS UPGRADES AT SOMERS HIGH SCHOOL**

**120 PRIMROSE ST.**
**LINCOLNDALE, NY 10540**

**SED #: 66-21-01-06-0-003-023**

CONTRACT

**CONTRACT M**
**MECHANICAL CONSTRUCTION**

STATUS

**FOR BID**


SHEET TITLE

**MECHANICAL CONTROL DIAGRAMS**

DRAWING No.


**HS-M 651.00**

C:\Users\wmagiera\Documents_Revit Backup\SMSD2508_Central25_M_wmagieraSNDSX.rvt
10/29/2026 2:47:45 PM

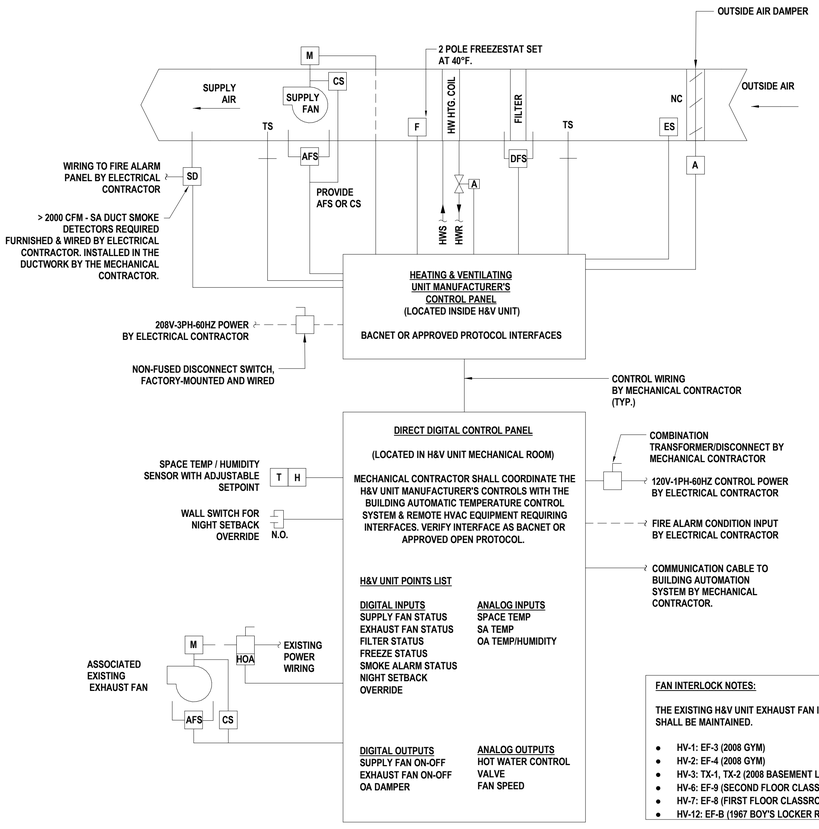


## 1 HEATING & VENTILATING UNIT (HV-1,2,3,6,7,12) CONTROL DIAGRAM

SCALE:NTS

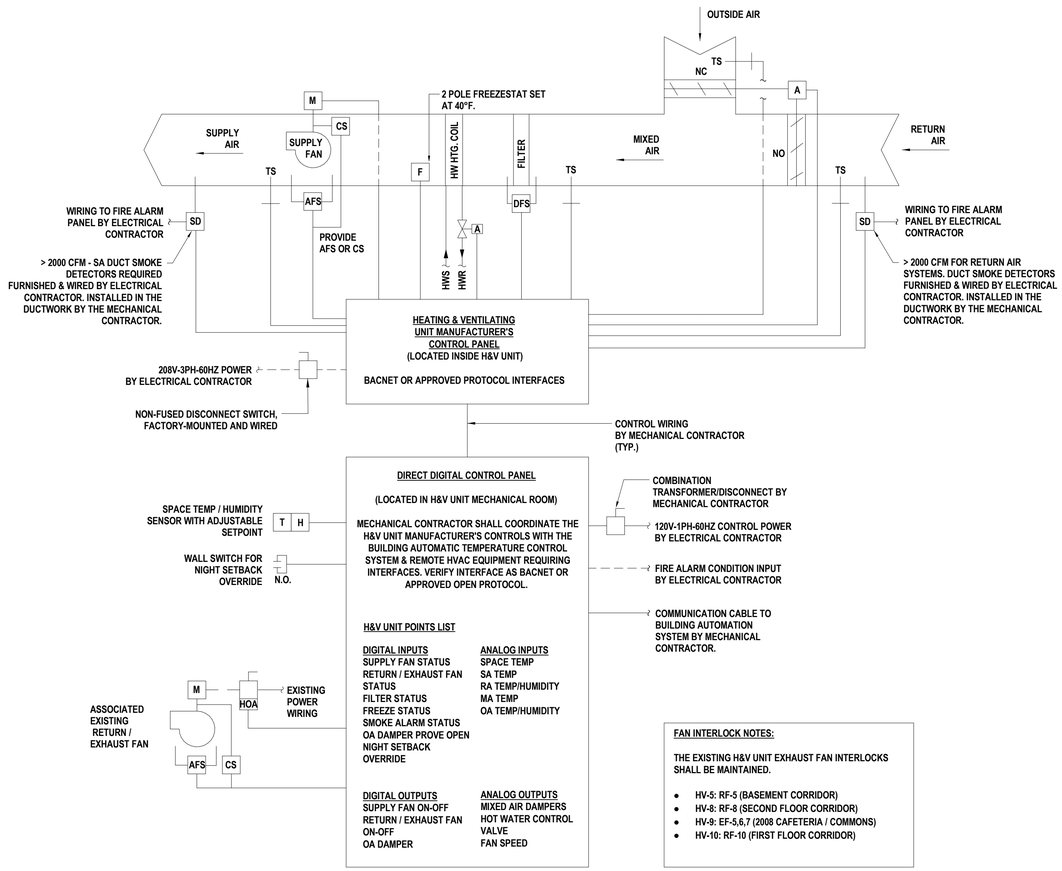


## 2 HEATING & VENTILATING UNIT (HV-5,8,9,10,11) CONTROL DIAGRAM

SCALE:NTS


H2M architects + engineers

1133 Westchester Avenue, Suite N-210
White Plains, NY 10605
914.358.5623 • www.h2m.com
NY Architecture & Landscape Architecture: No Certificate Required
NY Engineering Certificate of Authorization No.: 0018178


CONSULTANTS:

| MARK | DATE | DESCRIPTION |
|---|---|---|
| | | |

STATE OF NEW YORK · JOHN C. MORRIS III · LICENSED PROFESSIONAL ENGINEER · 057554-1

05/31/2028
Exp. Date

J. CHRIS MORRIS III, P.E.
NY PROFESSIONAL ENGINEER Lic. No. 057554

"IN ACCORDANCE WITH ARTICLE 145, SECTION 7209 OF THE NYS EDUCATION LAW, ALTERATION OF THIS DOCUMENT EXCEPT BY A LICENSED PROFESSIONAL IS ILLEGAL."

| DESIGNED BY: | DRAWN BY: | CHECKED BY: | REVIEWED BY: |
|---|---|---|---|
| W. MAGIERA | W. MAGIERA | K. WEILER | C. MORRIS |

| PROJECT No: | DATE: | SCALE: |
|---|---|---|
| SMSD2508 | OCTOBER 2026 | AS SHOWN |

CLIENT

**SOMERS CENTRAL SCHOOL DISTRICT**

**VARIOUS UPGRADES AT SOMERS HIGH SCHOOL**

**120 PRIMROSE ST.**
**LINCOLNDALE, NY 10540**

**SED #: 66-21-01-06-0-003-023**

CONTRACT

**CONTRACT M**
**MECHANICAL CONSTRUCTION**

STATUS

**FOR BID**


SHEET TITLE

**MECHANICAL CONTROL DIAGRAMS**

DRAWING No.


**HS-M 652.00**


C:\Users\wmagiera\Documents_Revit Backup\SMSD2508_Central25_M_wmagieraSMDSX.rvt
10/29/2025 2:47:45 PM

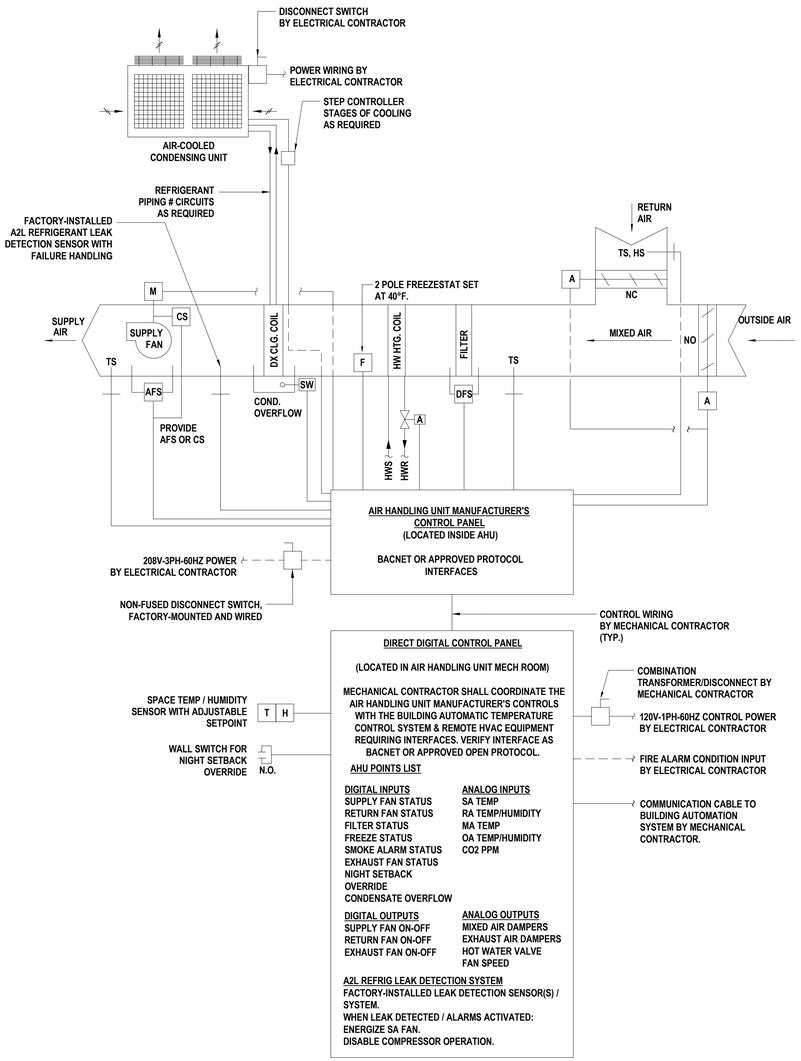


## 1 MAKER SPACE AIR HANDLING UNIT (AHU-158C) & SPLIT CONDENSING UNIT (CU-158C) CONTROL DIAGRAM

SCALE:NTS

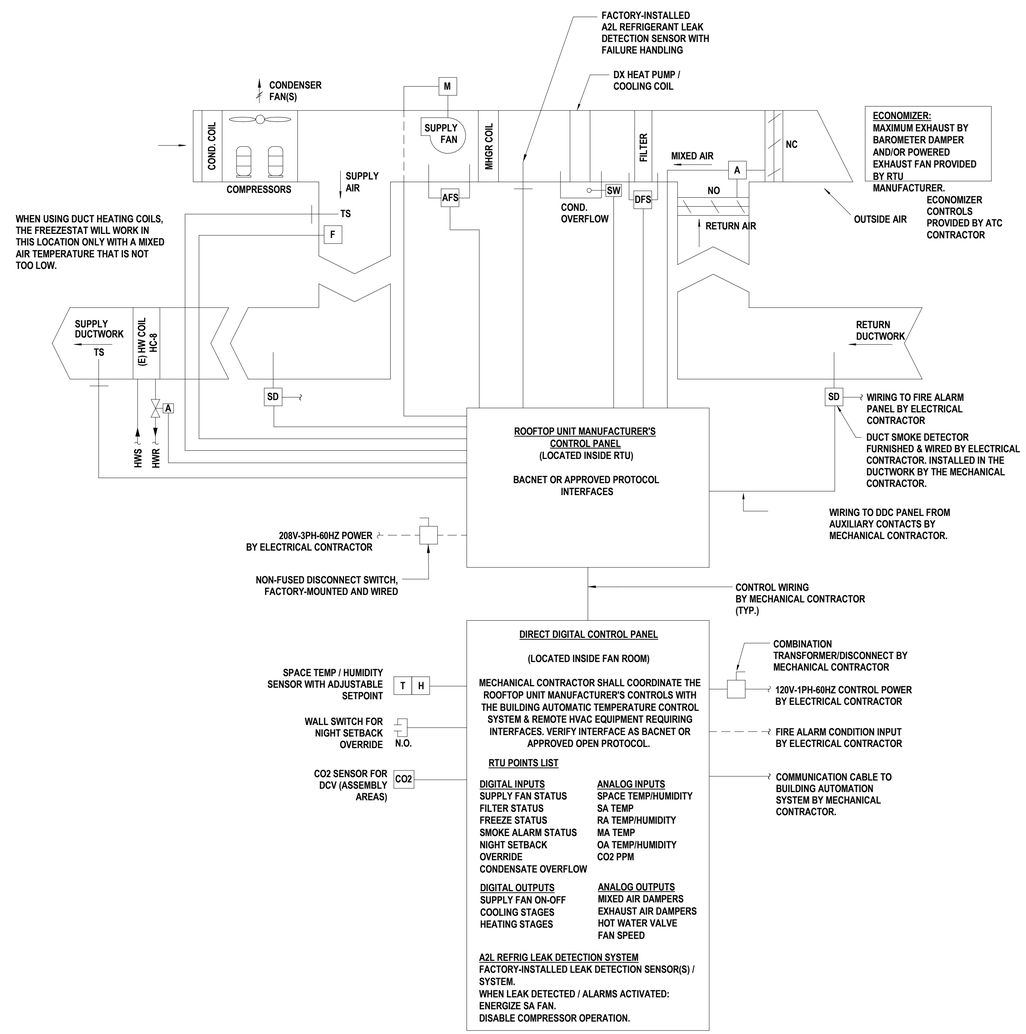


## 2 STUDENT LOUNGE ROOFTOP UNIT (RTU-130A) CONTROL DIAGRAM

SCALE:NTS

H2M architects + engineers
1133 Westchester Avenue, Suite N-210
White Plains, NY 10605
914.358.5623 • www.h2m.com
NY Architecture & Landscape Architecture: No Certificate Required
NY Engineering Certificate of Authorization No.: 0018178

CONSULTANTS:

| MARK | DATE | DESCRIPTION |
|---|---|---|
| | | |

STATE OF NEW YORK · JOHN C. MORRIS III · LICENSED PROFESSIONAL ENGINEER · 057554-1

05/31/2028
Exp. Date

J. CHRIS MORRIS III, P.E.
NY PROFESSIONAL ENGINEER Lic. No. 057554

"IN ACCORDANCE WITH ARTICLE 145, SECTION 7209 OF THE NYS EDUCATION LAW, ALTERATION OF THIS DOCUMENT EXCEPT BY A LICENSED PROFESSIONAL IS ILLEGAL."

| DESIGNED BY: | DRAWN BY: | CHECKED BY: | REVIEWED BY: |
|---|---|---|---|
| W. MAGIERA | W. MAGIERA | K. WEILER | C. MORRIS |

| PROJECT No: | DATE: | SCALE: |
|---|---|---|
| SMSD2508 | OCTOBER 2026 | AS SHOWN |

CLIENT

**SOMERS CENTRAL SCHOOL DISTRICT**

**VARIOUS UPGRADES AT SOMERS HIGH SCHOOL**

**120 PRIMROSE ST.**
**LINCOLNDALE, NY 10540**

**SED #: 66-21-01-06-0-003-023**

CONTRACT

**CONTRACT M**
**MECHANICAL CONSTRUCTION**

STATUS

**FOR BID**

SHEET TITLE


**MECHANICAL CONTROL DIAGRAMS**

DRAWING No.

**HS-M 653.00**

C:\Users\wmagiera\Documents_Revit Backup\SMSD2508_Central25_M_wmagieraSNDSX.rvt

10/29/2026 2:47:45 PM

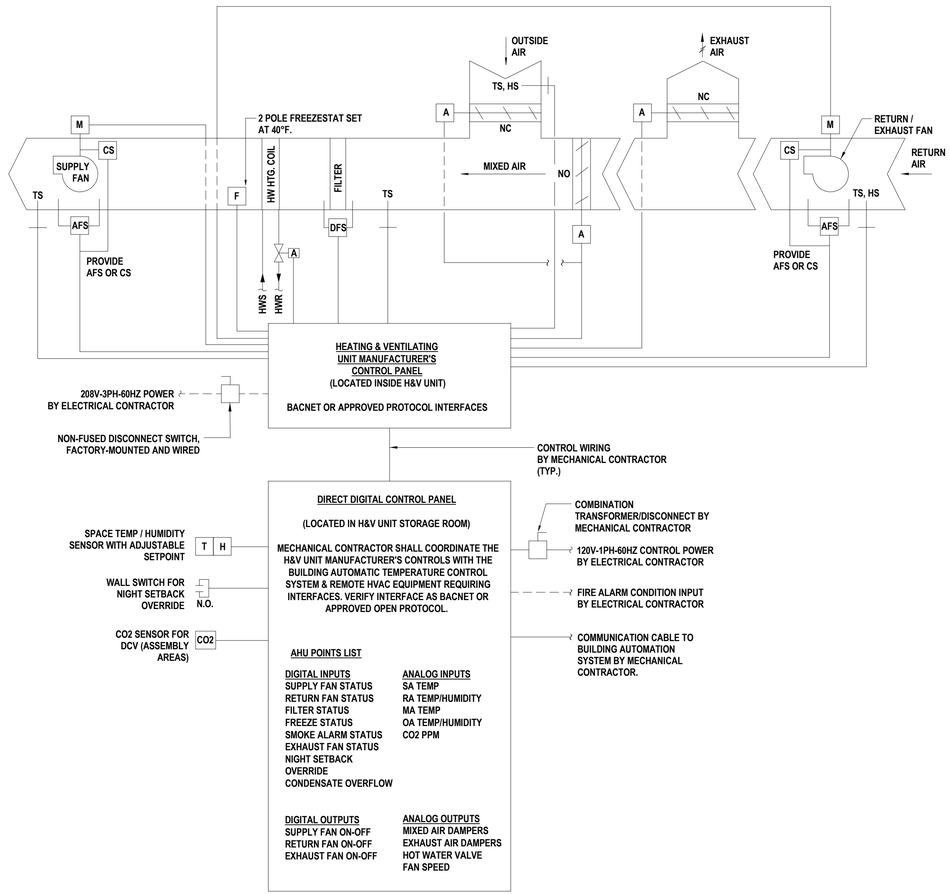


## 1 WRESTLING ROOM HEATING & VENTILATING UNIT (HV-27) CONTROL DIAGRAM

SCALE: NTS


H 2 M architects + engineers

1133 Westchester Avenue, Suite N-210
White Plains, NY 10605
914.358.5623 • www.h2m.com
NY Architecture & Landscape Architecture: No Certificate Required
NY Engineering Certificate of Authorization No.: 0018178


CONSULTANTS:

| MARK | DATE | DESCRIPTION |
|---|---|---|
| | | |
| | | |
| | | |
| | | |
| | | |
| | | |
| | | |
| | | |
| | | |
| | | |

STATE OF NEW YORK · JOHN C. MORRIS III · LICENSED PROFESSIONAL ENGINEER · 057554-1

05/31/2026
Exp. Date

J. CHRIS MORRIS III, P.E.
NY PROFESSIONAL ENGINEER Lic. No. 057554

"IN ACCORDANCE WITH ARTICLE 145, SECTION 7209 OF THE NYS EDUCATION LAW, ALTERATION OF THIS DOCUMENT EXCEPT BY A LICENSED PROFESSIONAL IS ILLEGAL."

| DESIGNED BY: | DRAWN BY: | CHECKED BY: | REVIEWED BY: |
|---|---|---|---|
| W. MAGIERA | W. MAGIERA | K. WEILER | C. MORRIS |

| PROJECT No: | DATE: | SCALE: |
|---|---|---|
| SMSD2508 | OCTOBER 2026 | AS SHOWN |

CLIENT

**SOMERS CENTRAL SCHOOL DISTRICT**

**VARIOUS UPGRADES AT SOMERS HIGH SCHOOL**

**120 PRIMROSE ST.**
**LINCOLNDALE, NY 10540**

**SED #: 66-21-01-06-0-003-023**

CONTRACT

**CONTRACT M**
**MECHANICAL CONSTRUCTION**

STATUS

**FOR BID**

SHEET TITLE

**MECHANICAL CONTROL DIAGRAMS**

DRAWING No.

**HS-M 654.00**


C:\Users\wmagiera\Documents_Revit Backup\SMSD2508_Central25_M_wmagieraSNDSX.rvt
10/29/2025 2:47:45 PM

# ELECTRICAL LEGEND

| SYMBOL | DESCRIPTION | COMMENTS |
|---|---|---|
| $S_3$ | THREE - WAY SWITCH | 46" AFF TO CL UON |
| $S_4$ | FOUR - WAY SWITCH | 46" AFF TO CL UON |
| $S_I$ | ILLUMINATED SWITCH | 46" AFF TO CL UON |
| $S^A$ | SINGLE POLE SWITCH; "A" INDICATES SWITCH CONTROL | 46" AFF TO CL UON |
| $S_D$ | SINGLE POLE DIMMER SWITCH | 46" AFF TO CL UON |
| $S_{3D}$ | THREE - WAY DIMMER SWITCH | 46" AFF TO CL UON |
| $S_K$ | SINGLE POLE KEYED SWITCH | 46" AFF TO CL UON |
| $S_{K3}$ | KEYED THREE - WAY SWITCH | 46" AFF TO CL UON |
| $S_{K4}$ | KEYED FOUR - WAY SWITCH | 46" AFF TO CL UON |
| $S_M$ | HORSEPOWER RATED SWITCH, WITH INDICATOR (CONTRACTOR SHALL COORDINATE VOLTAGE AND PHASE WITH EQUIPMENT) | 46" AFF |
| $S_P$ | SWITCH AND PILOT LIGHT | |
| $S_T$ | SWITCH WITH THERMAL OVERLOAD PROTECTION (CONTRACTOR SHALL COORDINATE VOLTAGE AND PHASE WITH EQUIPMENT) | |
| $S_{OS}$ | OCCUPANCY SENSOR WITH MANUAL OVERRIDE, WALL MOUNT | |
| TC | TIME CLOCK | |
| PC | PHOTOCELL | |
| PB | PUSH BUTTON | |
| E,G | EMERGENCY SHUT OFF SWITCH; 'E' INDICATES ELECTRICAL; 'G' INDICATES GAS | |
| OS | OCCUPANCY SENSOR, CEILING MOUNT | |
| | OCCUPANCY SENSOR POWER PACK, MOUNTED ABOVE CEILING | |
| | 2 #12 AWG + #12 AWG GND IN 3/4" E.C. CONCEALED IN WALL OR CEILING | |
| | 5 #12 AWG + #12 AWG GND IN 3/4" E.C. CONCEALED IN WALL OR CEILING | |
| | 3 #12 AWG + #12 AWG GND IN 3/4" E.C. CONCEALED IN OR BELOW SLAB | |
| LP1-35 | DEDICATED HOME RUN TO PANEL LP1 FOR CIRCUIT No. 35 ONLY. 2 #12 AWG + #12 AWG GND IN 3/4" E.C. CONCEALED IN WALL OR CEILING | |
| TL | 120V, 20 A TWIST LOCK RECEPTACLE. | 46" AFF TO CL UON |
| | DUPLEX RECEPTACLE: 120V, 20A. | 46" AFF TO CL UON |
| | QUAD RECEPTACLE, DOUBLE DUPLEX RECEPTACLE: 120V, 20A. | 46" AFF TO CL UON |
| C | DUPLEX RECEPTACLE: 120V, 20A; SUBSCRIPT "C" INDICATES CEILING MOUNT. | 46" AFF TO CL UON |
| | DUPLEX RECEPTACLE: 120V, 20A; FLOOR MOUNTED. | 46" AFF TO CL UON |
| IG | ISOLATED GROUND DUPLEX RECEPTACLE. | 46" AFF TO CL UON |
| GFI | DUPLEX RECEPTACLE: 120V, 20A; WITH GROUND FAULT INDICATOR. | 46" AFF TO CL UON |
| CT | DUPLEX RECEPTACLE: 120V, 20A; SUBSCRIPT "CT" INDICATES COUNTER TOP. | 46" AFF TO CL UON |
| WP | DUPLEX RECEPTACLE: 120V, 20A; SUBSCRIPT "WP" INDICATED WEATHER PROOF | 46" AFF TO CL UON |
| | SPECIAL PURPOSE OUTLET: VERIFY NEMA CONFIGURATION WITH EQUIPMENT MANUFACTURER. | 46" AFF TO CL UON |
| TL | TWISTED LOCK RECEPTACLE: 125V, 20A, 3 WIRE; UNLESS OTHERWISE NOTED. | 46" AFF TO CL UON |
| | SURFACE RACEWAY WITH 2 GROUNDED AND ISOLATED TYPE DUPLEX RECEPTACLES AND 1 DATA OUTLET PER POSITION, 18" AFF UNLESS OTHERWISE NOTED. | |
| | TELEPHONE/POWER POLE | |
| M | MAGNETIC STARTER. | |
| D | DISCONNECTION SWITCH. | |
| J | JUNCTION BOX | |
| J4X | NEMA 4X STAINLESS STEEL JUNCTION BOX WITH GASKET COVER. | |
| JS | JUNCTION BOX RECESSED IN WALL WITH BLANK COVER, PROVIDE 3/4" E.C. AND DRAG LINE TO ABOVE FINISHED CEILING. MOUNT 18" AFF, UNLESS OTHERWISE NOTED. | |
| JM | FOR MONITOR, JUNCTION BOX RECESSED IN WALL WITH BLANK COVER. PROVIDE 3/4" E.C. AND DRAG LINE TO ABOVE FINISHED CEILING. | |
| T T1 | TRANSFORMER "T1"; SEE TRANSFORMER SCHEDULE. | |
| | ELECTRICAL PANEL "P1", RECESSED; SEE PANEL SCHEDULE. | |
| P1 | ELECTRICAL PANEL "P1", SURFACE MOUNT; SEE PANEL SCHEDULE. | |
| | CONDUIT GOING UP. | |
| | CONDUIT GOING DOWN. | |
| | PULLBOX | |
| T | TELEPHONE. PROVIDE 3/4" E.C. WITH DRAG LINE TO AFC AND EMPTY J. BOX RECESSED IN WALL WITH BLANK COVER. | |
| TV | CABLE TELEVISION. PROVIDE 3/4" E.C. WITH DRAG LINE TO AFC AND EMPTY J. BOX RECESSED IN WALL WITH BLANK COVER. | |
| D | DATA. PROVIDE 3/4" E.C. WITH DRAG LINE TO AFC AND EMPTY J. BOX RECESSED IN WALL WITH BLANK COVER. | |
| D/T | COMBINED DATA AND TV. PROVIDE 3/4" E.C. WITH DRAG LINE TO AFC AND EMPTY J. BOX RECESSED IN WALL WITH BLANK COVER. | |
| S | SECURITY CAMERA. PROVIDE 3/4" E.C. WITH DRAG LINE TO AFC AND EMPTY J. BOX RECESSED IN WALL WITH BLANK COVER. | |
| SV | SOLENOID VALVE. | |
| CR | CEILING MOUNTED CORD REEL. | |

| ABBREVIATION | DESCRIPTION |
|---|---|
| AFF | ABOVE FINISHED FLOOR |
| AFC | ABOVE FINISHED CEILING |
| AFG | ABOVE FINISHED GRADE |
| AMP, A | AMPERE |
| ATS | AUTOMATIC TRANSFER SWITCH; SEE TRANSFER SWITCH SCHEDULE |
| AWG | AMERICAN WIRE GAUGE |
| BFC | BELOW FINISHED CEILING |
| CL | CENTERLINE |
| CT | COUNTERTOP |
| EC | ELECTRICAL CONDUIT |
| GFCI | GROUND FAULT CIRCUIT INTERRUPTER |
| GFI | GROUND FAULT INDICATOR |
| PSEG | PUBLIC SERVICE ELECTRIC AND GAS COMPANY (LOCAL ELECTRIC UTILITY) |
| MCB | MAIN CIRCUIT BREAKER |
| MLO | MAIN LUGS ONLY |
| NTS | NOT TO SCALE |
| TYP | TYPICAL |
| UON | UNLESS OTHERWISE NOTED |
| UC | UNDERCOUNTER |
| V | VOLTS |
| VAC | VOLTS ALTERNATING CURRENT |
| VDC | VOLT DIRECT CURRENT |
| X-FMR | TRANSFORMER |
| WP | WEATHERPROOF |
| EMT | ELECTRICAL METALLIC TUBING |
| RMC | RIGID METAL CONDUIT |
| (D) | DEMOLISH |
| (E) | EXISTING |
| (P) | PROPOSED |

| SYMBOL | DESCRIPTION | COMMENTS |
|---|---|---|
| T | LINE VOLTAGE THERMOSTAT, 120V, 10A. | |
| | CIRCUIT BREAKER WITH TRIP AND POLES AS NOTED. | |
| TS1 | TRANSFER SWITCH TS1; SEE TRANSFER SWITCH SCHEDULE. | |
| M.C.B 30A/2P PANEL "P1" | DISTRIBUTION PANEL P1 WITH 30A, 2 POLE M.C.B.; SEE DISTRIBUTION PANEL SCHEDULE. | |
| | DISCONNECT SWITCH DS1, 100A, 3 POLES; SEE DISCONNECT SWITCH SCHEDULE. | |
| DS3 100A/3P | FUSED DISCONNECT SWITCH DS2, FUSED AT 40A, 3 POLES; SEE DISCONNECT SWITCH SCHEDULE. | |
| G1 | GENERATOR SET G1 | |
| M | ELECTRIC METER AND METER PAN AS PER PSEG REQUIREMENTS. | |
| 5 | MOTOR, NUMBER INDICATED HORSEPOWER. | |
| | CURRENT TRANSFORMER. | |
| PTS | VOLTAGE TRANSFORMER. | |
| T2 | TRANSFORMER WITH SIZE, PRIMARY AND SECONDARY VOLTAGES AS NOTED. | |
| RVRM 10 | REDUCED VOLTAGE SOLID STATE RAMPING MODULE, SIZED FOR 10 H.P. | |
| RVSS 150 | REDUCED VOLTAGE SOLID STATE STARTER, SIZED FOR 150 H.P. | |
| VFD 25 | VARIABLE FREQUENCY DRIVE, RATED FOR 25 H.P. | |
| FVNR 5 | FULL VOLTAGE NON-REVERSING STARTER, NEMA SIZE 6 | |
| FVR 5 | FULL VOLTAGE REVERSING STARTER, NEMA SIZE 5 | |
| JJS | FAST ACTING SOLID STATE FUSES AS PER MANUFACTURER. | |
| | MULTIPLE BRANCH CIRCUITS AS REQUIRED. | |
| LNR | 5% LINE REACTOR, UNLESS OTHERWISE NOTED | |
| | CONTROL CIRCUIT; MIN 2 #12 AWG IN 3/4" E.C. UNLESS OTHERWISE NOTED ON PLANS | |

# CONTROLS LEGEND

| SYMBOL | DESCRIPTION | COMMENTS |
|---|---|---|
| | PUMP OR BLOWER MOTOR | |
| | FLOR METER | |
| M | MOTOR CONTROLLED VALVE WITH LIMIT SWITCHES | |
| LS | LIMIT SWITCH | |
| FT | FLOW TRANSMITTER | |
| FS | FLOW SWITCH | |
| PT | PRESSURE TRANSMITTER | |
| PS | PRESSURE SWITCH | |
| LT | LEVEL TRANSMITTER | |
| LE | LEVEL ELECTRODES | |
| DP | DIFFERENTIAL PRESSURE TRANSMITTER | |
| | SOLENOID VALVE | |
| | PITOT TUBE AND AIR PRESSURE SWITCH | |
| TLDS | PITOT TUBE AND AIR PRESSURE SWITCH | |
| PID | PROPORTIONAL - INTEGRAL - DERIVATIVE SINGLE LOOP CONTROLLER | |
| SC TP—A | SINGLE CONDITIONER TIME PULSE DURATION TO ANALOG | |


H2M architects + engineers

1133 Westchester Avenue, Suite N-210
White Plains, NY 10605
914.358.5623 • www.h2m.com
NY Architecture & Landscape Architecture: No Certificate Required
NY Engineering Certificate of Authorization No.: 0018178


CONSULTANTS:

| MARK | DATE | DESCRIPTION |
|---|---|---|
| | | |

7.31.2028
Exp. Date

JEFFERY L. CZAJKA, P.E.
NY PROFESSIONAL ENGINEER Lic. No. 072523


"IN ACCORDANCE WITH ARTICLE 145, SECTION 7209 OF THE NYS EDUCATION LAW, ALTERATION OF THIS DOCUMENT EXCEPT BY A LICENSED PROFESSIONAL IS ILLEGAL."


| DESIGNED BY: | DRAWN BY: | CHECKED BY: | REVIEWED BY: |
|---|---|---|---|
| S. FREEMAN | W. TESTA | S. SOUSSOU | J. CZAJKA |

| PROJECT No: | DATE: | SCALE: |
|---|---|---|
| SMSD2508 | OCTOBER 2026 | AS SHOWN |

CLIENT

**SOMERS CENTRAL SCHOOL DISTRICT**

**VARIOUS UPGRADES AT SOMERS HIGH SCHOOL**

**120 PRIMROSE ST.**
**LINCOLNDALE, NY 10540**

**SED #: 66-21-01-06-0-003-023**

CONTRACT

**CONTRACT E**
**ELECTRICAL CONSTRUCTION**

STATUS

**FOR BID**

SHEET TITLE

**ELECTRICAL LEGENDS**

DRAWING No.

**HS-E 001.00**


C:\Users\wtesta\Documents_Revit Backup\SMSD2508_Central25_M_wtesta36AUA.rvt
10/29/2026 11:17:13 AM

## GENERAL NOTES


1. SEE DRAWING HS-E 001 FOR ELECTRICAL LEGEND, SYMBOLS, ABBREVIATIONS, AND GENERAL NOTES.
2. THE EXISTING CONDITIONS SHOWN ON THE CONTRACT DRAWINGS ARE BASED ON LIMITED FIELD SURVEY AND EXISTING DOCUMENTATION. THE CONTRACTOR SHALL BE RESPONSIBLE FOR VERIFICATION OF ALL EXISTING CONDITIONS (INCLUDING HVAC EQUIPMENT ELECTRICAL CHARACTERISTICS, FEEDER SIZE, PANEL FED FROM, BREAKER SIZE, ETC.) PRIOR TO THE COMMENCEMENT OF DEMOLITION / NEW WORK AND PURCHASE OF NEW EQUIPMENT. SHOULD THERE BE A CONFLICT, THE CONTRACTOR SHALL ALERT THE ARCHITECT / ENGINEER IN WRITING.
3. THE CONTRACTOR SHALL TAKE CARE NOT TO DAMAGE ADJOINING SURFACES OUTSIDE THE CONTRACT AREA OR SCOPE OF WORK. THE CONTRACTOR SHALL BE RESPONSIBLE FOR RESTORING EXISTING CONDITIONS AND/OR FINISHES DAMAGED DURING CONSTRUCTION, INCLUDING PATCHING AND PAINTING DEEMED NECESSARY BY THE ARCHITECT AT NO COST TO THE OWNER.
4. THE CONTRACTOR SHALL REMOVE AND DISPOSE OF ALL CONSTRUCTION DEBRIS AND UNWANTED MATERIAL LEGALLY OFF-SITE IN ACCORDANCE WITH THE PROJECT SPECIFICATIONS.
5. DO NOT SCALE DRAWINGS. LINE WORK SHOWN IS SCHEMATIC. CONTRACTOR SHALL PROVIDE SHOP DRAWINGS BASED ON DESIGN INTENT, SURVEY OF EXISTING CONDITIONS, AND COORDINATION WITH OTHER TRADES.
6. CONTRACTOR SHALL DISCONNECT AND REMOVE THE EXISTING LIGHT FIXTURES AND STORE FOR REINSTALLATION AFTER NEW DROP CEILINGS ARE INSTALLED. EXISTING WIRING SHALL BE MADE SAFE TO ENABLE THE INSTALLATION OF THE NEW CEILING.
7. CONTRACTOR SHALL REMOVE AND TEMPORARY SUPPORT THE EXISTING EXIT SIGNS, SPEAKERS, OCCUPANCY SENSORS, SMOKE / HEAT DETECTORS, WIRELESS ACCESS POINTS, ETC. TO ENABLE THE REMOVAL OF THE EXISTING DROP CEILINGS.

## X. ELECTRICAL KEYED NOTES

1. THE CONTRACTOR SHALL TRACE OUT EACH CIRCUIT RUN FROM THE EXISTING PANEL AND LABEL WIRING WITH WHAT IT SERVES AND NOTE ALL CIRCUIT BREAKER SIZES AND NUMBER OF POLES FOR EACH CIRCUIT. THE FEED AND BRANCH CIRCUIT WIRING SHALL BE CAREFULLY DISCONNECTED FROM THE BREAKERS AND OR LUGS AND MADE SAFE TO ENABLE THE REMOVAL OF THE EXISTING PANEL INTERIOR AND PANEL COVER PLATE. A NEW PANEL INTERIOR KIT AND PANEL COVER PLATE SHALL BE INSTALLED UNDER THE NEW WORK BASED ON THE SCHEDULE PROVIDED ON THE NEW WORK DRAWINGS.
2. THE CONTRACTOR SHALL DISCONNECT EXISTING PUMP 'P-10A' VFD AND REMOVE THE CONDUIT AND WIRING FEEDING THE VFD SHALL BE CAPPED AND MADE SAFE FOR EXTENSION TO THE REPLACEMENT VFD (SEE NEW WORK PLANS).
3. THE CONTRACTOR SHALL DISCONNECT EXISTING PUMP 'P-10B' VFD AND REMOVE THE CONDUIT AND WIRING FEEDING THE VFD SHALL BE CAPPED AND MADE SAFE FOR EXTENSION TO THE REPLACEMENT VFD (SEE NEW WORK PLANS).
4. THE CONTRACTOR SHALL DISCONNECT EXISTING HEAT AND VENTILATING UNIT 'HV-3' AND REMOVE THE DISCONNECT SWITCH. CONDUIT AND WIRING FEEDING THE UNIT SHALL BE CAPPED AND MADE SAFE FOR EXTENSION TO THE REPLACEMENT UNIT (SEE NEW WORK PLANS).
5. THE CONTRACTOR SHALL DISCONNECT EXISTING HEATING AND VENTILATING UNIT 'HV-5' AND REMOVE THE DISCONNECT SWITCH. CONDUIT AND WIRING FEEDING THE UNIT SHALL BE CAPPED AND MADE SAFE FOR EXTENSION TO THE REPLACEMENT UNIT (SEE NEW WORK PLANS).
6. THE CONTRACTOR SHALL DISCONNECT EXISTING EXHAUST FAN 'TX-1' AND REMOVE THE DISCONNECT SWITCH. CONDUIT AND WIRING FEEDING THE UNIT SHALL BE CAPPED AND MADE SAFE FOR EXTENSION TO THE REPLACEMENT UNIT (SEE NEW WORK PLANS).
7. THE CONTRACTOR SHALL DISCONNECT EXISTING EXHAUST FAN 'TX-2' AND REMOVE THE DISCONNECT SWITCH. CONDUIT AND WIRING FEEDING THE UNIT SHALL BE CAPPED AND MADE SAFE FOR EXTENSION TO THE REPLACEMENT UNIT (SEE NEW WORK PLANS).
8. THE CONTRACTOR SHALL DISCONNECT EXISTING RETURN FAN 'BR-6' AND REMOVE THE DISCONNECT SWITCH. CONDUIT AND WIRING FEEDING THE UNIT SHALL BE CAPPED AND MADE SAFE FOR EXTENSION TO THE REPLACEMENT UNIT (SEE NEW WORK PLANS).
9. THE CONTRACTOR SHALL DISCONNECT EXISTING HEAT AND VENTILATING UNIT 'HV-B4' AND REMOVE THE DISCONNECT SWITCH. CONDUIT AND WIRING FEEDING THE UNIT SHALL BE CAPPED AND MADE SAFE FOR EXTENSION TO THE REPLACEMENT UNIT (SEE NEW WORK PLANS).
10. THE CONTRACTOR SHALL DISCONNECT EXISTING HEATING AND VENTILATING UNIT 'HV-1' AND REMOVE THE DISCONNECT SWITCH. CONDUIT AND WIRING FEEDING THE UNIT SHALL BE CAPPED AND MADE SAFE FOR EXTENSION TO THE REPLACEMENT UNIT (SEE NEW WORK PLANS).
11. THE CONTRACTOR SHALL DISCONNECT EXISTING HEATING AND VENTILATING UNIT 'HV-2' AND REMOVE THE DISCONNECT SWITCH. CONDUIT AND WIRING FEEDING THE UNIT SHALL BE CAPPED AND MADE SAFE FOR EXTENSION TO THE REPLACEMENT UNIT (SEE NEW WORK PLANS).
12. THE CONTRACTOR SHALL DISCONNECT EXISTING HEATING AND VENTILATING UNIT 'HV-11' AND REMOVE THE DISCONNECT SWITCH. CONDUIT AND WIRING FEEDING THE UNIT SHALL BE CAPPED AND MADE SAFE FOR EXTENSION TO THE REPLACEMENT UNIT (SEE NEW WORK PLANS).
13. EXISTING TO REMAIN.
14. THE CONTRACTOR SHALL DISCONNECT AND REMOVE EXISTING DOWNLIGHTS, EMERGENCY BATTERY PACKS, TEST SWITCHES AND PHOTOCONTROLS. MAKE WIRING SAFE TO EXTEND TO NEW DOWNLIGHTS AND CONTROLS.
15. THE CONTRACTOR SHALL DISCONNECT EXISTING PUMP 'P-8A' VFD AND REMOVE THE CONDUIT AND WIRING FEEDING THE VFD SHALL BE CAPPED AND MADE SAFE FOR EXTENSION TO THE REPLACEMENT VFD (SEE NEW WORK PLANS).
16. THE CONTRACTOR SHALL DISCONNECT EXISTING PUMP 'P-8B' VFD AND REMOVE THE CONDUIT AND WIRING FEEDING THE VFD SHALL BE CAPPED AND MADE SAFE FOR EXTENSION TO THE REPLACEMENT VFD (SEE NEW WORK PLANS).

## X. ELECTRICAL KEYED NOTES (CONTINUED)


17. PRIOR TO REMOVING THE EXISTING FUSED SWITCH PANEL 'P-2A', THE CONTRACTOR SHALL TRACE AND IDENTIFY EACH EXISTING CIRCUIT AND DETERMINE THE LOAD SERVED BY EACH CIRCUIT. ALL CIRCUITS SHALL BE PERMANENTLY LABELED BEFORE ANY DISCONNECTION WORK BEGINS. AFTER THE CIRCUITS HAVE BEEN TRACED AND LABELED, THE CONTRACTOR SHALL DISCONNECT ALL EXISTING CONDUITS AND CONDUCTORS FROM THE FUSED SWITCHES. THE CONTRACTOR SHALL DOCUMENT THE SIZE AND RATING OF EACH EXISTING FUSE AND SAFELY ISOLATE ALL CONDUCTORS TO PERMIT REMOVAL OF THE EXISTING PANEL. FOLLOWING REMOVAL OF THE EXISTING FUSED SWITCH PANEL, THE CONTRACTOR SHALL EXTEND EACH EXISTING CIRCUIT TO THE NEW CIRCUIT BREAKER PANEL. FURNISH AND INSTALL ALL REQUIRED CONDUITS, CONDUCTORS, PULL BOXES, JUNCTION BOXES, SPLICE BOXES, FITTINGS, AND ACCESSORIES NECESSARY TO RECONNECT THE EXISTING CIRCUITS TO THE ASSOCIATED CIRCUIT BREAKERS IN THE NEW PANEL.
18. PRIOR TO REMOVING THE EXISTING FUSED SWITCH SWITCHBOARD 'P-2B', THE CONTRACTOR SHALL TRACE AND IDENTIFY EACH EXISTING CIRCUIT AND DETERMINE THE LOAD SERVED BY EACH CIRCUIT. ALL CIRCUITS SHALL BE PERMANENTLY LABELED BEFORE ANY DISCONNECTION WORK BEGINS. AFTER THE CIRCUITS HAVE BEEN TRACED AND LABELED, THE CONTRACTOR SHALL DISCONNECT ALL EXISTING CONDUITS AND CONDUCTORS FROM THE FUSED SWITCHES. THE CONTRACTOR SHALL DOCUMENT THE SIZE AND RATING OF EACH EXISTING FUSE AND SAFELY ISOLATE ALL CONDUCTORS TO PERMIT REMOVAL OF THE EXISTING PANEL. FOLLOWING REMOVAL OF THE EXISTING FUSED SWITCH SWITCHBOARD, THE CONTRACTOR SHALL EXTEND EACH EXISTING CIRCUIT TO THE NEW CIRCUIT BREAKER PANEL. FURNISH AND INSTALL ALL REQUIRED CONDUITS, CONDUCTORS, PULL BOXES, JUNCTION BOXES, SPLICE BOXES, FITTINGS, AND ACCESSORIES NECESSARY TO RECONNECT THE EXISTING CIRCUITS TO THE ASSOCIATED CIRCUIT BREAKERS IN THE NEW SWITCHBOARD.

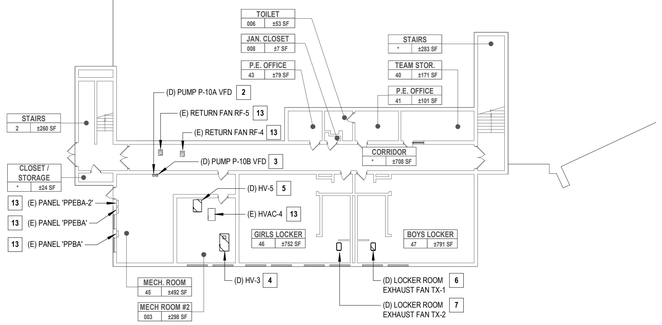


## 1 BASEMENT ELECTRICAL DEMOLITION PLAN

SCALE: 1" = 20'-0"


PROJECT NORTH

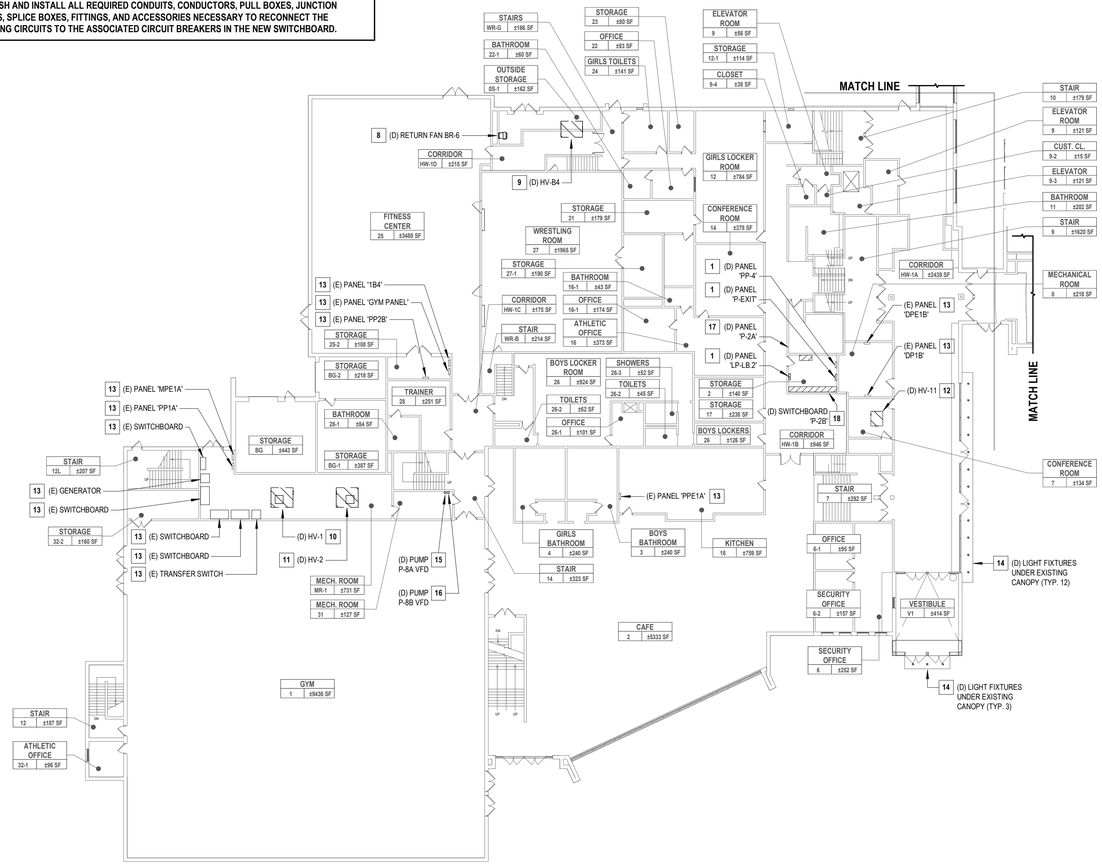


## 2 FIRST FLOOR ELECTRICAL DEMOLITION PLAN - AREA A

SCALE: 1" = 20'-0"

PROJECT NORTH

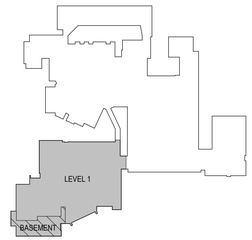


## 3 KEY PLAN - LEVEL 1 & BASEMENT - AREA A

SCALE: 1" = 160'-0"

PROJECT NORTH

H 2 M architects + engineers
1133 Westchester Avenue, Suite N-210
White Plains, NY 10605
914.358.5623 • www.h2m.com
NY Architecture & Landscape Architecture: No Certificate Required
NY Engineering Certificate of Authorization No.: 0018178

CONSULTANTS:

| MARK | DATE | DESCRIPTION |
|---|---|---|
| | | |

7.31.2026
JEFFERY L. CZAJKA, P.E.
NY PROFESSIONAL ENGINEER Lic. No. 072523
Exp. Date

"IN ACCORDANCE WITH ARTICLE 145, SECTION 7209 OF THE NYS EDUCATION LAW, ALTERATION OF THIS DOCUMENT EXCEPT BY A LICENSED PROFESSIONAL IS ILLEGAL."

| DESIGNED BY: | DRAWN BY: | CHECKED BY: | REVIEWED BY: |
|---|---|---|---|
| S. FREEMAN | W. TESTA | S. SOUSSOU | J. CZAJKA |

| PROJECT No: | DATE: | SCALE: |
|---|---|---|
| SMSD2508 | OCTOBER 2026 | AS SHOWN |

CLIENT

**SOMERS CENTRAL SCHOOL DISTRICT**

**VARIOUS UPGRADES AT SOMERS HIGH SCHOOL**

**120 PRIMROSE ST.**
**LINCOLNDALE, NY 10540**

**SED #: 66-21-01-06-0-003-023**

CONTRACT

**CONTRACT E**
**ELECTRICAL CONSTRUCTION**

STATUS

**FOR BID**

SHEET TITLE

**ELECTRICAL BASEMENT & FIRST FLOOR DEMOLITION PLAN - AREA A**

DRAWING No.

**HS-ED 100.00**

C:\Users\wtesta\Documents_Revit Backup\SMSD2508_Central25_M_wtesta3kAUA.rvt

10/29/2026 11:17:15 AM


## GENERAL NOTES

1. SEE DRAWING HS-E 001 FOR ELECTRICAL LEGEND, SYMBOLS, ABBREVIATIONS, AND GENERAL NOTES.
2. THE EXISTING CONDITIONS SHOWN ON THE CONTRACT DRAWINGS ARE BASED ON LIMITED FIELD SURVEY AND EXISTING DOCUMENTATION. THE CONTRACTOR SHALL BE RESPONSIBLE FOR VERIFICATION OF ALL EXISTING CONDITIONS (INCLUDING HVAC EQUIPMENT ELECTRICAL CHARACTERISTICS, FEEDER SIZE, PANEL FED FROM, BREAKER SIZE, ETC.) PRIOR TO THE COMMENCEMENT OF DEMOLITION / NEW WORK AND PURCHASE OF NEW EQUIPMENT. SHOULD THERE BE A CONFLICT, THE CONTRACTOR SHALL ALERT THE ARCHITECT / ENGINEER IN WRITING.
3. THE CONTRACTOR SHALL TAKE CARE NOT TO DAMAGE ADJOINING SURFACES OUTSIDE THE CONTRACT AREA OR SCOPE OF WORK. THE CONTRACTOR SHALL BE RESPONSIBLE FOR RESTORING EXISTING CONDITIONS AND/OR FINISHES DAMAGED DURING CONSTRUCTION, INCLUDING PATCHING AND PAINTING DEEMED NECESSARY BY THE ARCHITECT AT NO COST TO THE OWNER.
4. THE CONTRACTOR SHALL REMOVE AND DISPOSE OF ALL CONSTRUCTION DEBRIS AND UNWANTED MATERIAL LEGALLY OFF-SITE IN ACCORDANCE WITH THE PROJECT SPECIFICATIONS.
5. DO NOT SCALE DRAWINGS. LINE WORK SHOWN IS SCHEMATIC. CONTRACTOR SHALL PROVIDE SHOP DRAWINGS BASED ON DESIGN INTENT, SURVEY OF EXISTING CONDITIONS, AND COORDINATION WITH OTHER TRADES.
6. CONTRACTOR SHALL DISCONNECT AND REMOVE THE EXISTING LIGHT FIXTURES AND STORE FOR REINSTALLATION AFTER NEW DROP CEILINGS ARE INSTALLED. EXISTING WIRING SHALL BE MADE SAFE TO ENABLE THE INSTALLATION OF THE NEW CEILING.
7. CONTRACTOR SHALL REMOVE AND TEMPORARY SUPPORT THE EXISTING EXIT SIGNS, SPEAKERS, OCCUPANCY SENSORS, SMOKE / HEAT DETECTORS, WIRELESS ACCESS POINTS, ETC. TO ENABLE THE REMOVAL OF THE EXISTING DROP CEILINGS.

## ELECTRICAL KEYED NOTES

X

1. THE CONTRACTOR SHALL TRACE OUT EACH CIRCUIT RUN FROM THE EXISTING PANEL AND LABEL WIRING WITH WHAT IT SERVES AND NOTE ALL CIRCUIT BREAKER SIZES AND NUMBER OF POLES FOR EACH CIRCUIT. THE FEED AND BRANCH CIRCUIT WIRING SHALL BE CAREFULLY DISCONNECTED FROM THE BREAKERS AND OR LUGS AND MADE SAFE TO ENABLE THE REMOVAL OF THE EXISTING PANEL INTERIOR AND PANEL COVER PLATE. A NEW PANEL INTERIOR KIT AND PANEL COVER PLATE SHALL BE INSTALLED UNDER THE NEW WORK BASED ON THE SCHEDULE PROVIDED ON THE NEW WORK DRAWINGS.
2. THE CONTRACTOR SHALL DISCONNECT EXISTING HEAT AND VENTILATING UNIT 'HV-10' AND REMOVE THE DISCONNECT SWITCH. CONDUIT AND WIRING FEEDING THE UNIT SHALL BE CAPPED AND MADE SAFE FOR EXTENSION TO THE REPLACEMENT UNIT (SEE NEW WORK PLANS).
3. THE CONTRACTOR SHALL DISCONNECT EXISTING FAN 'AR-6' AND REMOVE THE DISCONNECT SWITCH. CONDUIT AND WIRING FEEDING THE FAN SHALL BE CAPPED AND MADE SAFE FOR EXTENSION TO THE REPLACEMENT FAN (SEE NEW WORK PLANS).
4. THE CONTRACTOR SHALL DISCONNECT EXISTING FAN 'AR-6' CONTROLLER AND REMOVE THE DISCONNECT SWITCH. CONDUIT AND WIRING FEEDING THE CONTROLLER SHALL BE CAPPED AND MADE SAFE FOR EXTENSION TO THE REPLACEMENT CONTROLLER (SEE NEW WORK PLANS).
5. THE CONTRACTOR SHALL DISCONNECT EXISTING PUMP 'P-2A' VFD AND REMOVE THE CONDUIT AND WIRING FEEDING THE VFD SHALL BE CAPPED AND MADE SAFE FOR EXTENSION TO THE REPLACEMENT VFD (SEE NEW WORK PLANS).
6. THE CONTRACTOR SHALL DISCONNECT EXISTING PUMP 'P-2B' VFD AND REMOVE THE CONDUIT AND WIRING FEEDING THE VFD SHALL BE CAPPED AND MADE SAFE FOR EXTENSION TO THE REPLACEMENT VFD (SEE NEW WORK PLANS).
7. THE CONTRACTOR SHALL DISCONNECT EXISTING UNIT VENTILATOR AND REMOVE THE DISCONNECT SWITCH. CONDUIT AND WIRING FEEDING THE UNIT VENTILATOR SHALL BE CAPPED AND MADE SAFE FOR EXTENSION TO THE REPLACEMENT UNIT VENTILATOR (SEE NEW WORK PLANS).
8. THE CONTRACTOR SHALL DISCONNECT EXISTING HEATING AND VENTILATING UNIT AND REMOVE THE DISCONNECT SWITCH. CONDUIT AND WIRING FEEDING THE HEATING AND VENTILATING UNIT SHALL BE CAPPED AND MADE SAFE FOR EXTENSION TO THE REPLACEMENT UNIT (SEE NEW WORK PLANS).
9. EXISTING TO REMAIN.
10. PRIOR TO REMOVING THE EXISTING SWITCHBOARD 'BR-DP' WITH FUSED SWITCHES. CONTRACTOR SHALL TRACE OUT EACH CIRCUIT AS TO WHAT IT SERVES AND LABEL IT. AFTER TRACING AND LABELING, CONTRACTOR SHALL DISCONNECT THE EXISTING CONDUIT AND WIRING FROM THE FUSED SWITCHES. THE CONTRACTOR SHALL NOTE THE FUSE SIZES AND MAKE SAFE TO ENABLE THE REMOVAL OF THE EXISTING MAIN SWITCHBOARD AND THEN EXTENDING EACH CIRCUIT TO THE NEW SWITCHBOARD. FURNISH AND INSTALL REQUIRED NEW CONDUIT, WIRING AND PULL / SPLICE BOXES TO MAKE THE CONNECTIONS TO THE NEW SWITCHBOARD CIRCUIT BREAKERS.
11. PRIOR TO REMOVING THE EXISTING PANEL 'P-100D-2' WITH FUSED SWITCHES. CONTRACTOR SHALL TRACE OUT EACH CIRCUIT AS TO WHAT IT SERVES AND LABEL IT. AFTER TRACING AND LABELING, CONTRACTOR SHALL DISCONNECT THE EXISTING CONDUIT AND WIRING FROM THE FUSED SWITCHES. THE CONTRACTOR SHALL NOTE THE FUSE SIZES AND MAKE SAFE TO ENABLE THE REMOVAL OF THE EXISTING PANEL AND THEN EXTENDING EACH CIRCUIT TO THE NEW PANEL. FURNISH AND INSTALL REQUIRED NEW CONDUIT, WIRING AND PULL / SPLICE BOXES TO MAKE THE CONNECTIONS TO THE NEW PANEL CIRCUIT BREAKERS.
12. PRIOR TO REMOVING THE EXISTING SWITCHBOARD 'P-100A-4' WITH FUSED SWITCHES. CONTRACTOR SHALL TRACE OUT EACH CIRCUIT AS TO WHAT IT SERVES AND LABEL IT. AFTER TRACING AND LABELING, CONTRACTOR SHALL DISCONNECT THE EXISTING CONDUIT AND WIRING FROM THE FUSED SWITCHES. THE CONTRACTOR SHALL NOTE THE FUSE SIZES AND MAKE SAFE TO ENABLE THE REMOVAL OF THE EXISTING MAIN SWITCHBOARD AND THEN EXTENDING EACH CIRCUIT TO THE NEW SWITCHBOARD. FURNISH AND INSTALL REQUIRED NEW CONDUIT, WIRING AND PULL / SPLICE BOXES TO MAKE THE CONNECTIONS TO THE NEW SWITCHBOARD CIRCUIT BREAKERS.
13. PRIOR TO REMOVING THE EXISTING SWITCHBOARD 'P-100C-7' WITH FUSED SWITCHES. CONTRACTOR SHALL TRACE OUT EACH CIRCUIT AS TO WHAT IT SERVES AND LABEL IT. AFTER TRACING AND LABELING, CONTRACTOR SHALL DISCONNECT THE EXISTING CONDUIT AND WIRING FROM THE FUSED SWITCHES. THE CONTRACTOR SHALL NOTE THE FUSE SIZES AND MAKE SAFE TO ENABLE THE REMOVAL OF THE EXISTING MAIN SWITCHBOARD AND THEN EXTENDING EACH CIRCUIT TO THE NEW SWITCHBOARD. FURNISH AND INSTALL REQUIRED NEW CONDUIT, WIRING AND PULL / SPLICE BOXES TO MAKE THE CONNECTIONS TO THE NEW SWITCHBOARD CIRCUIT BREAKERS.
14. THE CONTRACTOR SHALL DISCONNECT AND REMOVE EXISTING WIREMOLD RACEWAY AND RECEPTACLES ALONG EXTERIOR WALL TO ENABLE REMOVAL OF THE COUNTERTOP. WRING SHOULD BE MADE SAFE AND RACEWAY STORED FOR REINSTALLATION AFTER NEW COUNTERTOP IS INSTALLED (SEE NEW WORK PLAN).

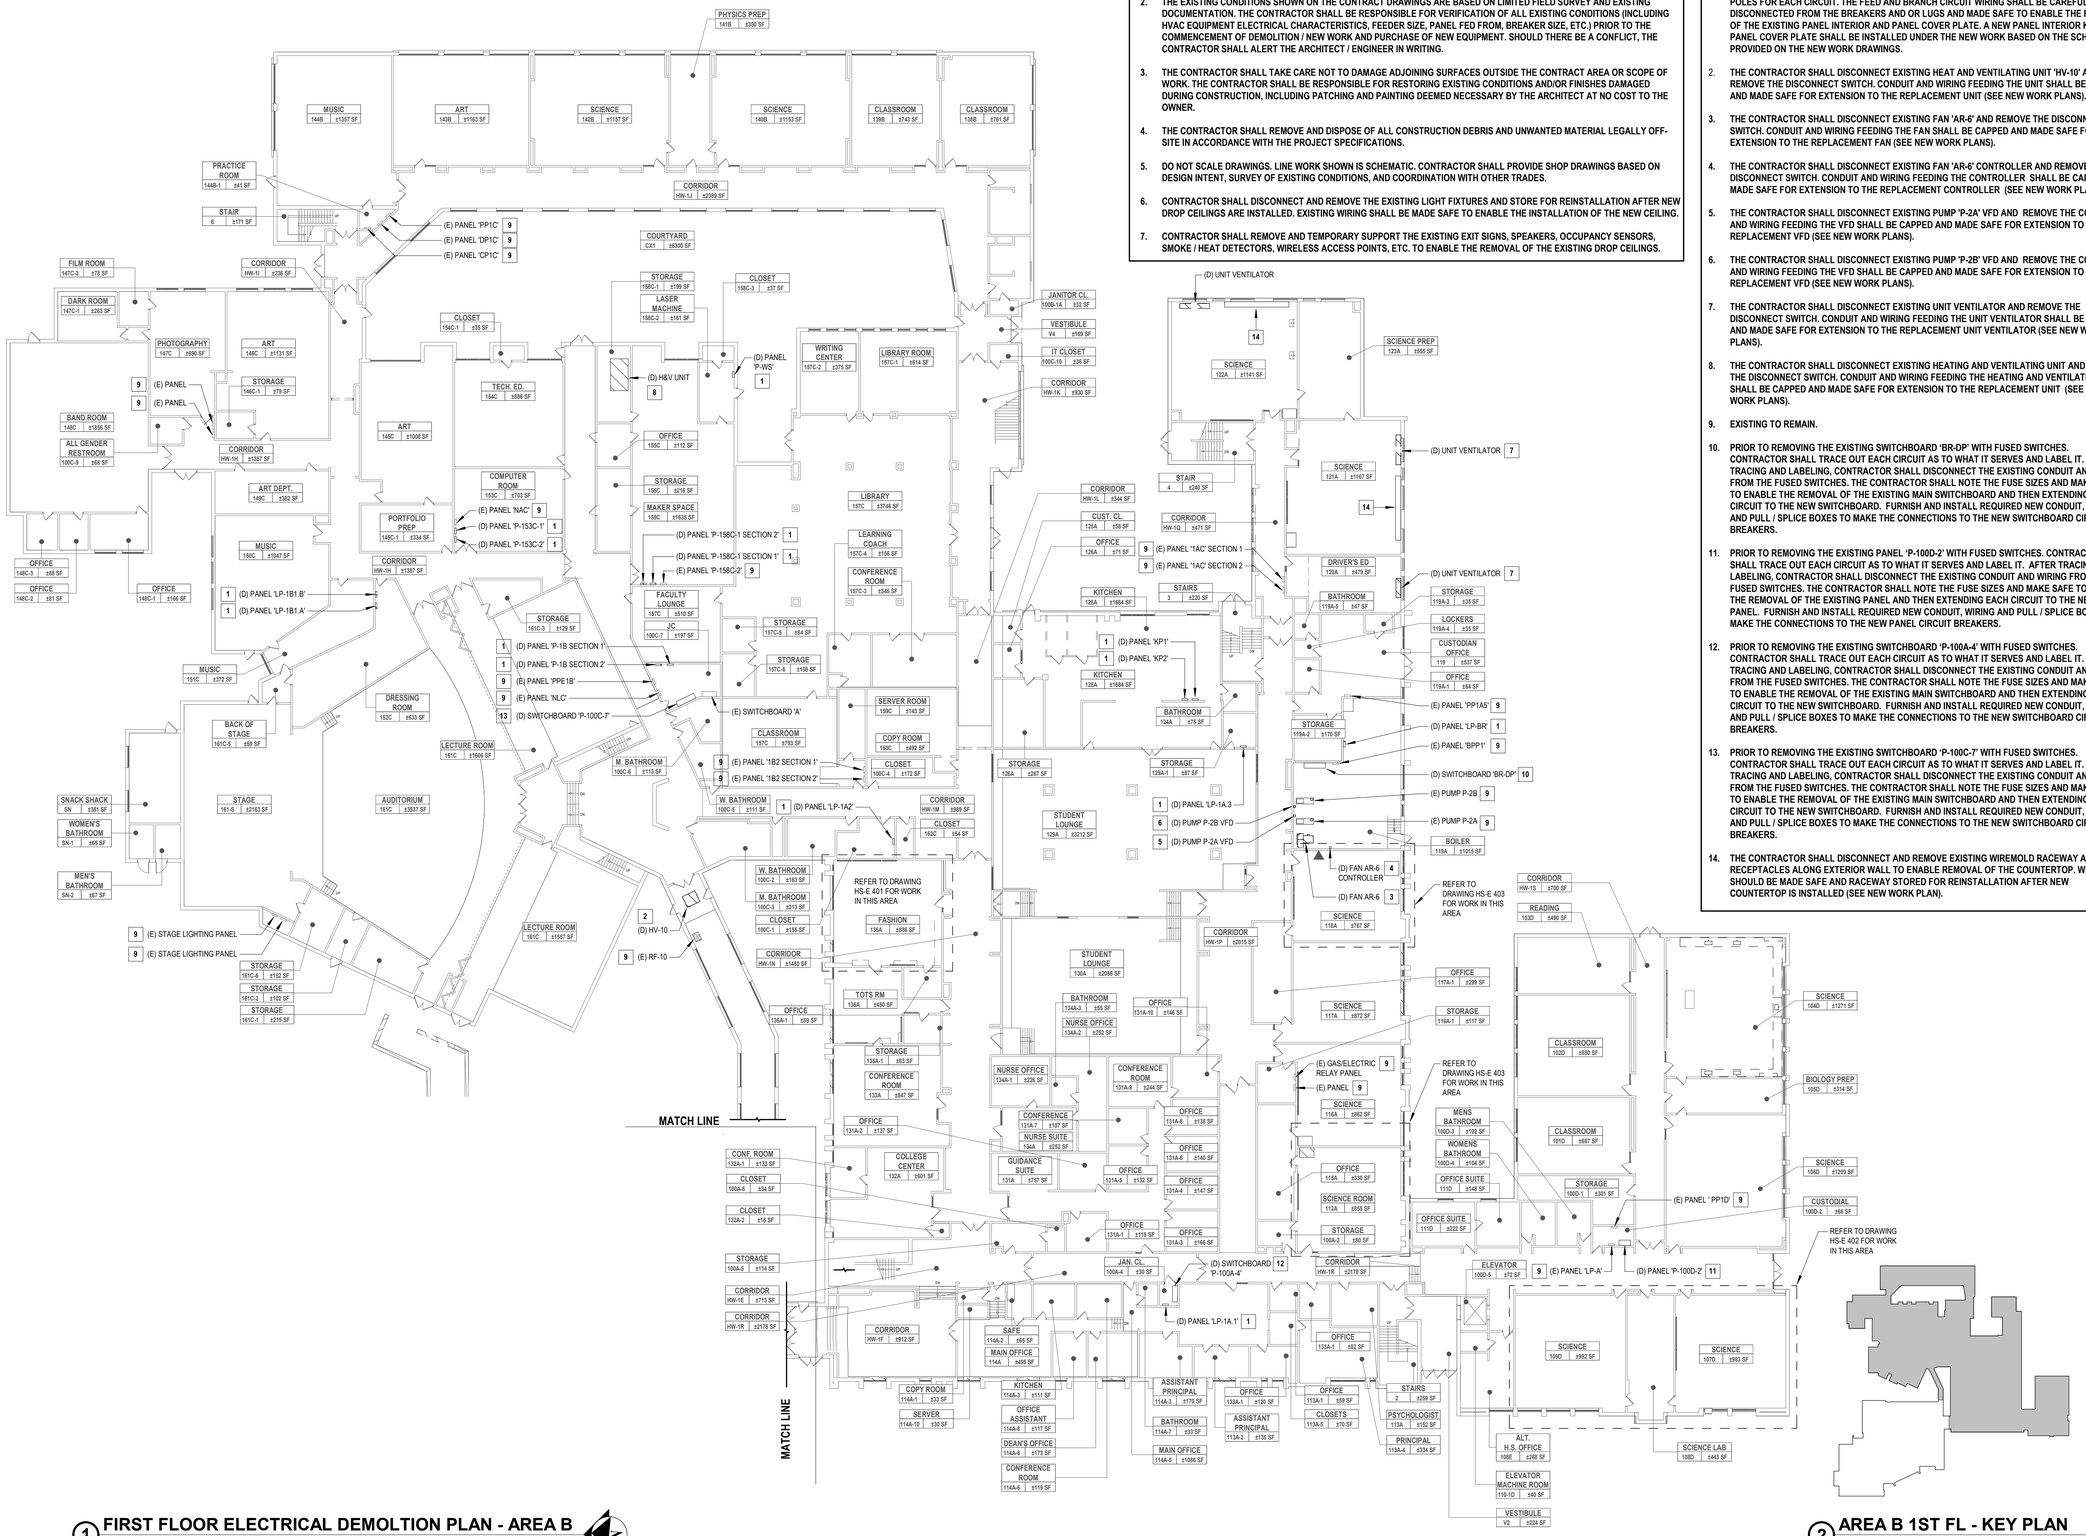


1 **FIRST FLOOR ELECTRICAL DEMOLTION PLAN - AREA B**
SCALE: 1" = 20'-0"

2 **AREA B 1ST FL - KEY PLAN**
SCALE: 1" = 160'-0"

PROJECT NORTH


H2M architects + engineers
1133 Westchester Avenue, Suite N-210
White Plains, NY 10605
914.358.5623 • www.h2m.com
NY Architecture & Landscape Architecture: No Certificate Required
NY Engineering Certificate of Authorization No.: 0018178


CONSULTANTS:

| MARK | DATE | DESCRIPTION |
|---|---|---|
| | | |

7.31.2028
JEFFERY L. CZAJKA, P.E.
Exp. Date
NY PROFESSIONAL ENGINEER Lic. No. 111521


"IN ACCORDANCE WITH ARTICLE 145, SECTION 7209 OF THE NYS EDUCATION LAW, ALTERATION OF THIS DOCUMENT EXCEPT BY A LICENSED PROFESSIONAL IS ILLEGAL."


| DESIGNED BY: | DRAWN BY: | CHECKED BY: | REVIEWED BY: |
|---|---|---|---|
| S. FREEMAN | W. TESTA | S. SOUSSOU | J. CZAJKA |

| PROJECT No: | DATE: | SCALE: |
|---|---|---|
| SMSD2508 | OCTOBER 2026 | AS SHOWN |

CLIENT

**SOMERS CENTRAL SCHOOL DISTRICT**

**VARIOUS UPGRADES AT SOMERS HIGH SCHOOL**

**120 PRIMROSE ST.**
**LINCOLNDALE, NY 10540**

**SED #: 66-21-01-06-0-003-023**

CONTRACT

**CONTRACT E**
**ELECTRICAL CONSTRUCTION**

STATUS

**FOR BID**


SHEET TITLE

**ELECTRICAL**
**FIRST FLOOR DEMOLITION PLAN - AREA B**

DRAWING No.

**HS-ED 101.00**

C:\Users\wtesta\Documents_Revit Backup\SMSD2508_Central25_M_wtesta36AUA.rvt
10/29/2026 11:17:18 AM

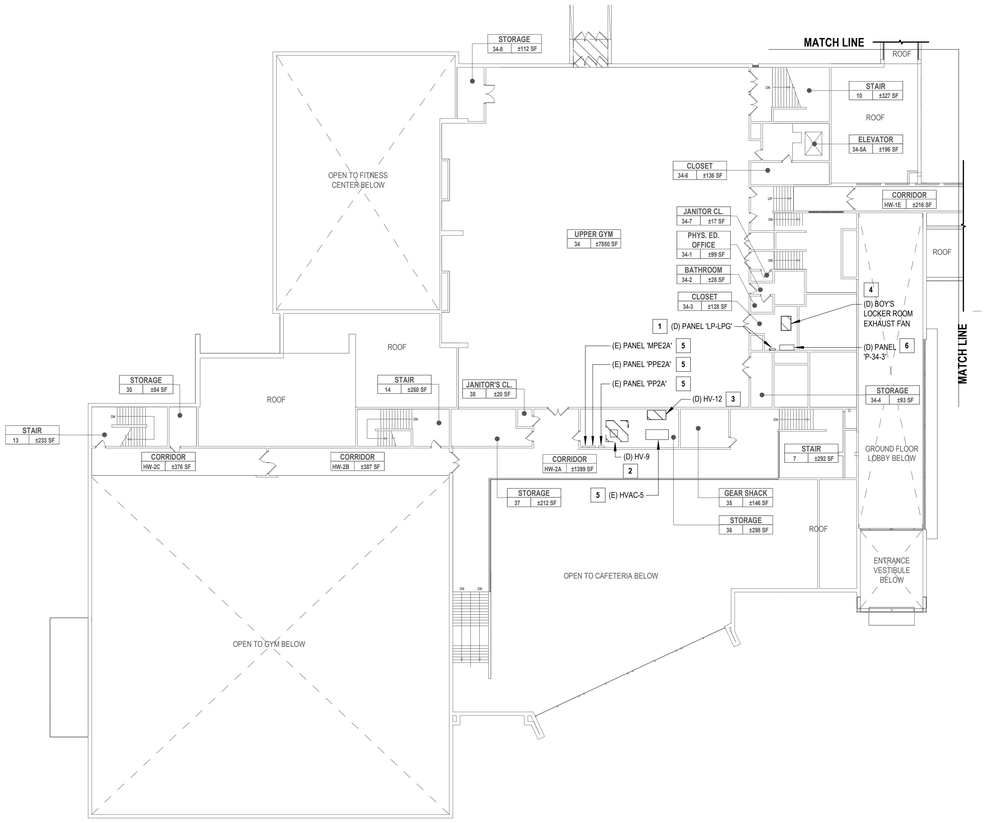


## 1 SECOND FLOOR ELECTRICAL DEMOLTION PLAN - AREA A

SCALE: 1" = 20'-0"


PROJECT NORTH

## GENERAL NOTES

1. SEE DRAWING HS-E 001 FOR ELECTRICAL LEGEND, SYMBOLS, ABBREVIATIONS, AND GENERAL NOTES.
2. THE EXISTING CONDITIONS SHOWN ON THE CONTRACT DRAWINGS ARE BASED ON LIMITED FIELD SURVEY AND EXISTING DOCUMENTATION. THE CONTRACTOR SHALL BE RESPONSIBLE FOR VERIFICATION OF ALL EXISTING CONDITIONS (INCLUDING HVAC EQUIPMENT ELECTRICAL CHARACTERISTICS, FEEDER SIZE, PANEL FED FROM, BREAKER SIZE, ETC.) PRIOR TO THE COMMENCEMENT OF DEMOLITION / NEW WORK AND PURCHASE OF NEW EQUIPMENT. SHOULD THERE BE A CONFLICT, THE CONTRACTOR SHALL ALERT THE ARCHITECT / ENGINEER IN WRITING.
3. THE CONTRACTOR SHALL TAKE CARE NOT TO DAMAGE ADJOINING SURFACES OUTSIDE THE CONTRACT AREA OR SCOPE OF WORK. THE CONTRACTOR SHALL BE RESPONSIBLE FOR RESTORING EXISTING CONDITIONS AND/OR FINISHES DAMAGED DURING CONSTRUCTION, INCLUDING PATCHING AND PAINTING DEEMED NECESSARY BY THE ARCHITECT AT NO COST TO THE OWNER.
4. THE CONTRACTOR SHALL REMOVE AND DISPOSE OF ALL CONSTRUCTION DEBRIS AND UNWANTED MATERIAL LEGALLY OFF-SITE IN ACCORDANCE WITH THE PROJECT SPECIFICATIONS.
5. DO NOT SCALE DRAWINGS. LINE WORK SHOWN IS SCHEMATIC. CONTRACTOR SHALL PROVIDE SHOP DRAWINGS BASED ON DESIGN INTENT, SURVEY OF EXISTING CONDITIONS, AND COORDINATION WITH OTHER TRADES.
6. CONTRACTOR SHALL DISCONNECT AND REMOVE THE EXISTING LIGHT FIXTURES AND STORE FOR REINSTALLATION AFTER NEW DROP CEILINGS ARE INSTALLED. EXISTING WIRING SHALL BE MADE SAFE TO ENABLE THE INSTALLATION OF THE NEW CEILING.
7. CONTRACTOR SHALL REMOVE AND TEMPORARY SUPPORT THE EXISTING EXIT SIGNS, SPEAKERS, OCCUPANCY SENSORS, SMOKE / HEAT DETECTORS, WIRELESS ACCESS POINTS, ETC. TO ENABLE THE REMOVAL OF THE EXISTING DROP CEILINGS.

## X. ELECTRICAL KEYED NOTES

1. THE CONTRACTOR SHALL TRACE OUT EACH CIRCUIT RUN FROM THE EXISTING PANEL AND LABEL WIRING WITH WHAT IT SERVES AND NOTE ALL CIRCUIT BREAKER SIZES AND NUMBER OF POLES FOR EACH CIRCUIT. THE FEED AND BRANCH CIRCUIT WIRING SHALL BE CAREFULLY DISCONNECTED FROM THE BREAKERS AND OR LUGS AND MADE SAFE TO ENABLE THE REMOVAL OF THE EXISTING PANEL INTERIOR AND PANEL COVER PLATE. A NEW PANEL INTERIOR KIT AND PANEL COVER PLATE SHALL BE INSTALLED UNDER THE NEW WORK BASED ON THE SCHEDULE PROVIDED ON THE NEW WORK DRAWINGS.
2. THE CONTRACTOR SHALL DISCONNECT EXISTING HEATING AND VENTILATING UNIT 'HV-9' AND REMOVE THE DISCONNECT SWITCH. CONDUIT AND WIRING FEEDING THE HEATING AND VENTILATING UNIT SHALL BE CAPPED AND MADE SAFE FOR EXTENSION TO THE REPLACEMENT UNIT (SEE NEW WORK PLANS).
3. THE CONTRACTOR SHALL DISCONNECT EXISTING HEATING AND VENTILATING UNIT 'HV-12' AND REMOVE THE DISCONNECT SWITCH. CONDUIT AND WIRING FEEDING THE HEATING AND VENTILATING UNIT SHALL BE CAPPED AND MADE SAFE FOR EXTENSION TO THE REPLACEMENT UNIT (SEE NEW WORK PLANS).
4. THE CONTRACTOR SHALL DISCONNECT EXISTING EXHAUST FAN AND REMOVE THE DISCONNECT SWITCH. CONDUIT AND WIRING FEEDING THE EXHAUST FAN SHALL BE CAPPED AND MADE SAFE FOR EXTENSION TO THE REPLACEMENT FAN (SEE NEW WORK PLANS).
5. EXISTING TO REMAIN.
6. PRIOR TO REMOVING THE EXISTING FLUSH MOUNTED PANEL 'P-34-3' WITH FUSED SWITCHES. CONTRACTOR SHALL TRACE OUT EACH CIRCUIT AS TO WHAT IT SERVES AND LABEL IT. AFTER TRACING AND LABELING, CONTRACTOR SHALL DISCONNECT THE EXISTING CONDUIT AND WIRING FROM THE FUSED SWITCHES. THE CONTRACTOR SHALL NOTE THE FUSE SIZES AND MAKE SAFE TO ENABLE THE REMOVAL OF THE EXISTING PANEL AND THEN EXTENDING EACH CIRCUIT TO THE NEW CIRCUIT BREAKER PANEL. FURNISH AND INSTALL REQUIRED NEW CONDUIT, WIRING AND PULL / SPLICE BOXES TO MAKE THE CONNECTIONS TO THE NEW PANEL CIRCUIT BREAKERS.

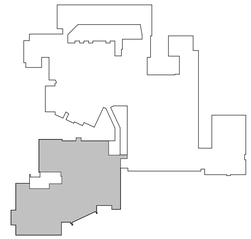

## 2 KEY PLAN - LEVEL 2 - AREA A

SCALE: 1" = 160'-0"

PROJECT NORTH

H 2 M architects + engineers

1133 Westchester Avenue, Suite N-210
White Plains, NY 10605
914.358.5623 • www.h2m.com
NY Architecture & Landscape Architecture: No Certificate Required
NY Engineering Certificate of Authorization No.: 0018178

CONSULTANTS:

| MARK | DATE | DESCRIPTION |
|---|---|---|
| | | |

7.31.2026
Exp. Date

JEFFERY L. CZAJKA, P.E.
NY PROFESSIONAL ENGINEER Lic. No. 075251

"IN ACCORDANCE WITH ARTICLE 145, SECTION 7209 OF THE NYS EDUCATION LAW, ALTERATION OF THIS DOCUMENT EXCEPT BY A LICENSED PROFESSIONAL IS ILLEGAL."

| DESIGNED BY: | DRAWN BY: | CHECKED BY: | REVIEWED BY: |
|---|---|---|---|
| S. FREEMAN | W. TESTA | S. SOUSSOU | J. CZAJKA |

| PROJECT No: | DATE: | SCALE: |
|---|---|---|
| SMSD2508 | OCTOBER 2026 | AS SHOWN |

CLIENT

**SOMERS CENTRAL SCHOOL DISTRICT**

**VARIOUS UPGRADES AT SOMERS HIGH SCHOOL**

**120 PRIMROSE ST.
LINCOLNDALE, NY 10540**

**SED #: 66-21-01-06-0-003-023**

CONTRACT

**CONTRACT E
ELECTRICAL CONSTRUCTION**

STATUS

**FOR BID**

SHEET TITLE

**ELECTRICAL
SECOND FLOOR DEMOLITION PLAN - AREA A**

DRAWING No.

**HS-ED 102.00**


10/29/2026 11:17:18 AM
C:\Users\wtesta\Documents_Revit Backup\SMSD2508_Central25_M_wtesta36AUA.rvt

## GENERAL NOTES

1. SEE DRAWING HS-E 001 FOR ELECTRICAL LEGEND, SYMBOLS, ABBREVIATIONS, AND GENERAL NOTES.
2. THE EXISTING CONDITIONS SHOWN ON THE CONTRACT DRAWINGS ARE BASED ON LIMITED FIELD SURVEY AND EXISTING DOCUMENTATION. THE CONTRACTOR SHALL BE RESPONSIBLE FOR VERIFICATION OF ALL EXISTING CONDITIONS (INCLUDING HVAC EQUIPMENT ELECTRICAL CHARACTERISTICS, FEEDER SIZE, PANEL FED FROM, BREAKER SIZE, ETC.) PRIOR TO THE COMMENCEMENT OF DEMOLITION / NEW WORK AND PURCHASE OF NEW EQUIPMENT. SHOULD THERE BE A CONFLICT, THE CONTRACTOR SHALL ALERT THE ARCHITECT / ENGINEER IN WRITING.
3. THE CONTRACTOR SHALL TAKE CARE NOT TO DAMAGE ADJOINING SURFACES OUTSIDE THE CONTRACT AREA OR SCOPE OF WORK. THE CONTRACTOR SHALL BE RESPONSIBLE FOR RESTORING EXISTING CONDITIONS AND/OR FINISHES DAMAGED DURING CONSTRUCTION, INCLUDING PATCHING AND PAINTING DEEMED NECESSARY BY THE ARCHITECT AT NO COST TO THE OWNER.
4. THE CONTRACTOR SHALL REMOVE AND DISPOSE OF ALL CONSTRUCTION DEBRIS AND UNWANTED MATERIAL LEGALLY OFF-SITE IN ACCORDANCE WITH THE PROJECT SPECIFICATIONS.
5. DO NOT SCALE DRAWINGS. LINE WORK SHOWN IS SCHEMATIC. CONTRACTOR SHALL PROVIDE SHOP DRAWINGS BASED ON DESIGN INTENT, SURVEY OF EXISTING CONDITIONS, AND COORDINATION WITH OTHER TRADES.
6. CONTRACTOR SHALL DISCONNECT AND REMOVE THE EXISTING LIGHT FIXTURES AND STORE FOR REINSTALLATION AFTER NEW DROP CEILINGS ARE INSTALLED. EXISTING WIRING SHALL BE MADE SAFE TO ENABLE THE INSTALLATION OF THE NEW CEILING.
7. CONTRACTOR SHALL REMOVE AND TEMPORARY SUPPORT THE EXISTING EXIT SIGNS, SPEAKERS, OCCUPANCY SENSORS, SMOKE / HEAT DETECTORS, WIRELESS ACCESS POINTS, ETC. TO ENABLE THE REMOVAL OF THE EXISTING DROP CEILINGS.

## X. ELECTRICAL KEYED NOTES


1. THE CONTRACTOR SHALL TRACE OUT EACH CIRCUIT RUN FROM THE EXISTING PANEL AND LABEL WIRING WITH WHAT IT SERVES AND NOTE ALL CIRCUIT BREAKER SIZES AND NUMBER OF POLES FOR EACH CIRCUIT. THE FEED AND BRANCH CIRCUIT WIRING SHALL BE CAREFULLY DISCONNECTED FROM THE BREAKERS AND OR LUGS AND MADE SAFE TO ENABLE THE REMOVAL OF THE EXISTING PANEL INTERIOR AND PANEL COVER PLATE. A NEW PANEL INTERIOR KIT AND PANEL COVER PLATE SHALL BE INSTALLED UNDER THE NEW WORK BASED ON THE SCHEDULE PROVIDED ON THE NEW WORK DRAWINGS.
2. THE CONTRACTOR SHALL DISCONNECT EXISTING HEATING AND VENTILATING UNIT 'AHU-1' AND REMOVE THE DISCONNECT SWITCH. CONDUIT AND WIRING FEEDING THE HEATING AND VENTILATING UNIT SHALL BE CAPPED AND MADE SAFE FOR EXTENSION TO THE REPLACEMENT UNIT (SEE NEW WORK PLANS).
3. THE CONTRACTOR SHALL DISCONNECT EXISTING EXHAUST FAN 'EF-5' AND REMOVE THE DISCONNECT SWITCH. CONDUIT AND WIRING FEEDING THE EXHAUST FAN SHALL BE CAPPED AND MADE SAFE FOR EXTENSION TO THE REPLACEMENT FAN (SEE NEW WORK PLANS).
4. THE CONTRACTOR SHALL DISCONNECT EXISTING HEATING AND VENTILATING UNIT 'AHU-2' AND REMOVE THE DISCONNECT SWITCH. CONDUIT AND WIRING FEEDING THE HEATING AND VENTILATING UNIT SHALL BE CAPPED AND MADE SAFE FOR EXTENSION TO THE REPLACEMENT UNIT (SEE NEW WORK PLANS).
5. THE CONTRACTOR SHALL DISCONNECT EXISTING EXHAUST FAN 'EF-6' AND REMOVE THE DISCONNECT SWITCH. CONDUIT AND WIRING FEEDING THE EXHAUST FAN SHALL BE CAPPED AND MADE SAFE FOR EXTENSION TO THE REPLACEMENT FAN (SEE NEW WORK PLANS).
6. THE CONTRACTOR SHALL DISCONNECT EXISTING AIR HANDLING UNIT 'AHU-3' AND REMOVE CONDUIT AND WIRING BACK TO SOURCE AND MAKE SAFE. LABEL CIRCUIT BREAKER THAT FED UNIT AS SPARE.
7. THE CONTRACTOR SHALL DISCONNECT EXISTING EXHAUST FAN 'EF-7' AND REMOVE CONDUIT AND WIRING BACK TO SOURCE AND MAKE SAFE. LABEL CIRCUIT BREAKER THAT FED UNIT AS SPARE.
8. THE CONTRACTOR SHALL DISCONNECT EXISTING HEATING AND VENTILATING UNIT 'HV-6' AND REMOVE THE DISCONNECT SWITCH. CONDUIT AND WIRING FEEDING THE HEATING AND VENTILATING UNIT SHALL BE CAPPED AND MADE SAFE FOR EXTENSION TO THE REPLACEMENT UNIT (SEE NEW WORK PLANS).
9. THE CONTRACTOR SHALL DISCONNECT EXISTING HEATING AND VENTILATING UNIT 'HV-7' AND REMOVE THE DISCONNECT SWITCH. CONDUIT AND WIRING FEEDING THE HEATING AND VENTILATING UNIT SHALL BE CAPPED AND MADE SAFE FOR EXTENSION TO THE REPLACEMENT UNIT (SEE NEW WORK PLANS).
10. THE CONTRACTOR SHALL DISCONNECT EXISTING HEATING AND VENTILATING UNIT 'HV-8' AND REMOVE THE DISCONNECT SWITCH. CONDUIT AND WIRING FEEDING THE HEATING AND VENTILATING UNIT SHALL BE CAPPED AND MADE SAFE FOR EXTENSION TO THE REPLACEMENT UNIT (SEE NEW WORK PLANS).
11. THE CONTRACTOR SHALL DISCONNECT EXISTING UNIT VENTILATOR AND REMOVE THE DISCONNECT SWITCH. CONDUIT AND WIRING FEEDING THE UNIT VENTILATOR SHALL BE CAPPED AND MADE SAFE FOR EXTENSION TO THE REPLACEMENT UNIT VENTILATOR (SEE NEW WORK PLANS).
12. EXISTING TO REMAIN.
13. PRIOR TO REMOVING THE EXISTING FLUSH MOUNTED PANEL 'FR4' WITH FUSED SWITCHES. CONTRACTOR SHALL TRACE OUT EACH CIRCUIT AS TO WHAT IT SERVES AND LABEL IT. AFTER TRACING AND LABELING, CONTRACTOR SHALL DISCONNECT THE EXISTING CONDUIT AND WIRING FROM THE FUSED SWITCHES. THE CONTRACTOR SHALL NOTE THE FUSE SIZES AND MAKE SAFE TO ENABLE THE REMOVAL OF THE EXISTING PANEL AND THEN EXTENDING EACH CIRCUIT TO THE NEW PANEL. FURNISH AND INSTALL REQUIRED NEW CONDUIT, WIRING AND PULL / SPLICE BOXES TO MAKE THE CONNECTIONS TO THE NEW PANEL CIRCUIT BREAKERS.

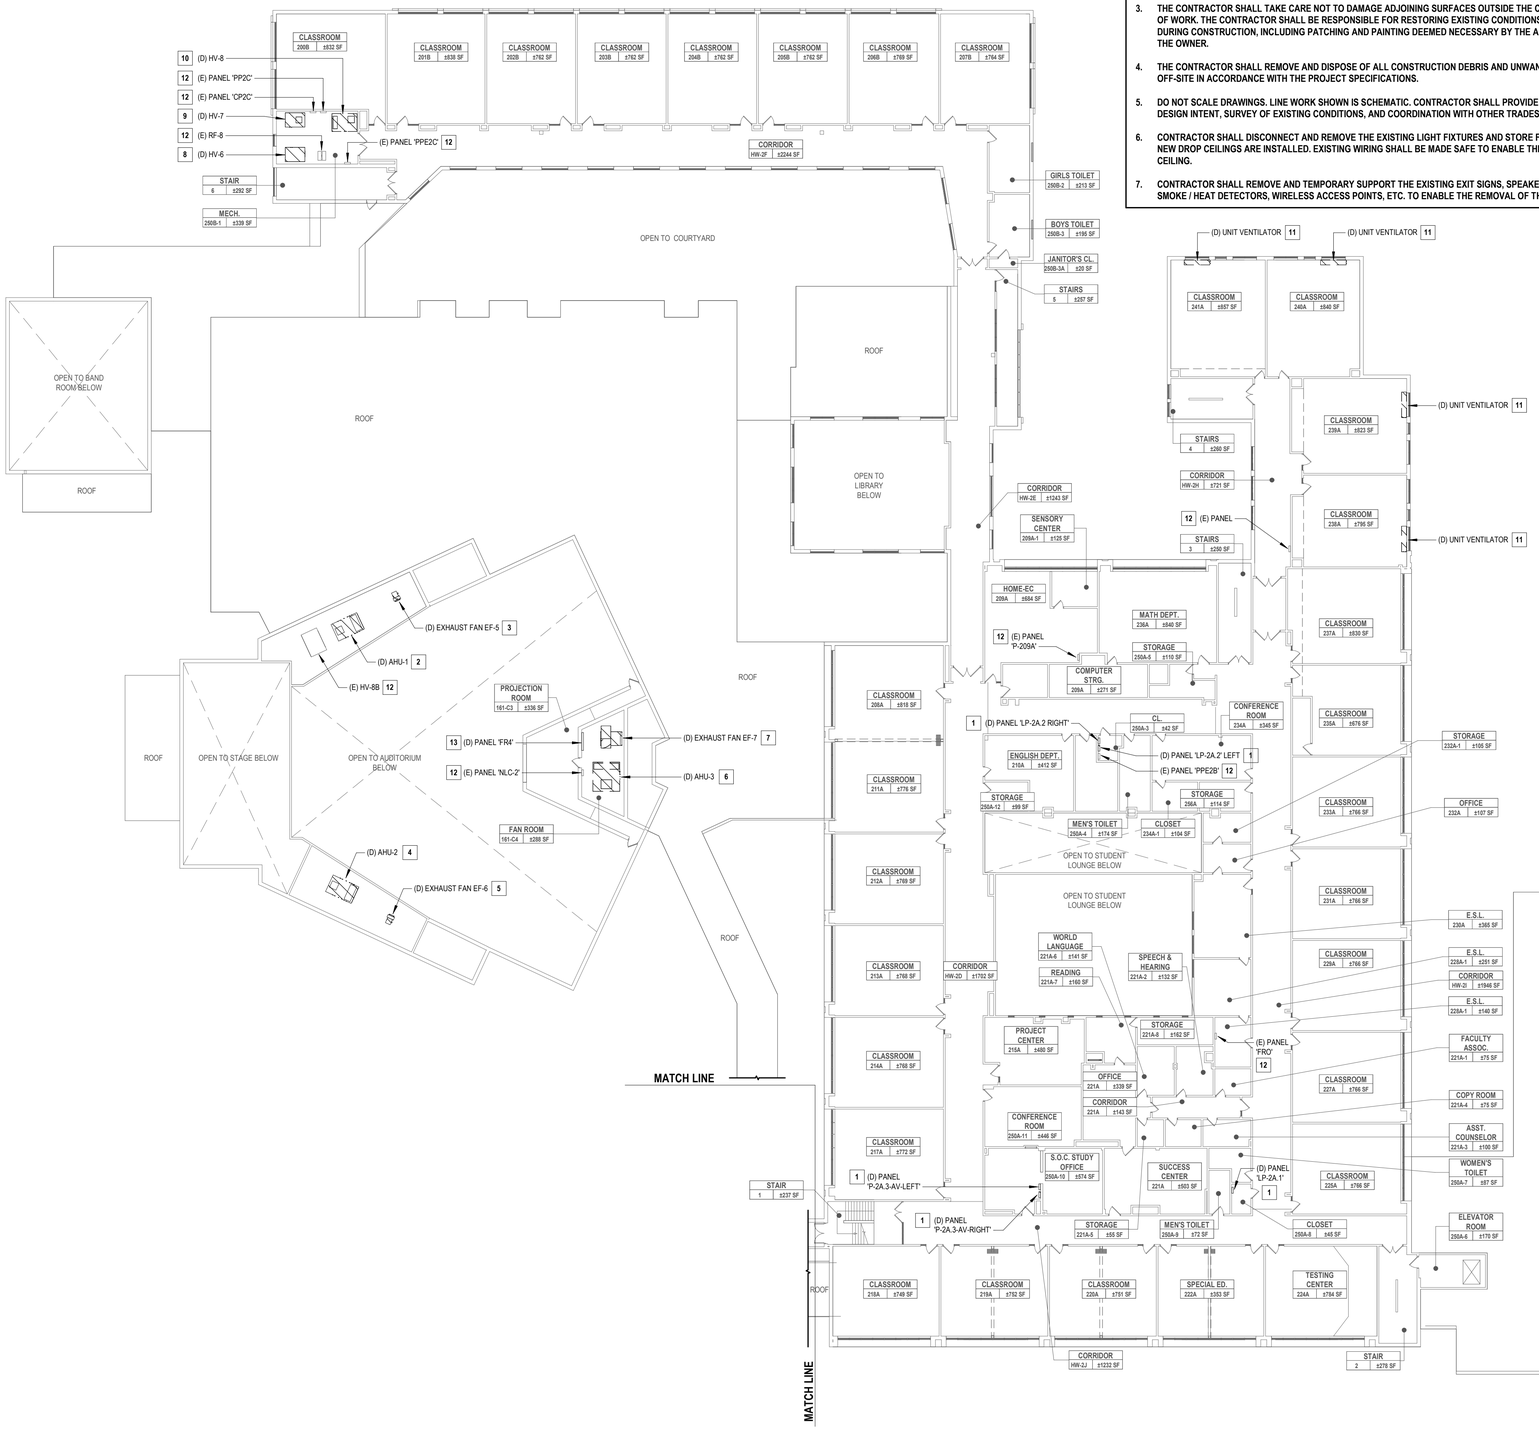


## 1 SECOND FLOOR ELECTRICAL DEMOLTION PLAN - AREA B

SCALE: 1" = 20'-0"

PROJECT NORTH

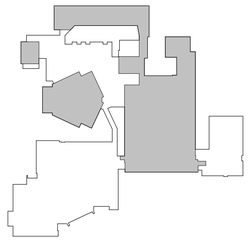

## 2 AREA B - 2ND FL - KEY PLAN

SCALE: 1" = 160'-0"

PROJECT NORTH


H2M architects + engineers

1133 Westchester Avenue, Suite N-210
White Plains, NY 10605
914.358.5623 • www.h2m.com
NY Architecture & Landscape Architecture: No Certificate Required
NY Engineering Certificate of Authorization No.: 0018178


CONSULTANTS:

| MARK | DATE | DESCRIPTION |
|---|---|---|
| | | |

7.31.2028
Exp. Date

JEFFERY L. CZAJKA, P.E.
NY PROFESSIONAL ENGINEER Lic. No. 072525

"IN ACCORDANCE WITH ARTICLE 145, SECTION 7209 OF THE NYS EDUCATION LAW, ALTERATION OF THIS DOCUMENT EXCEPT BY A LICENSED PROFESSIONAL IS ILLEGAL."

| DESIGNED BY: | DRAWN BY: | CHECKED BY: | REVIEWED BY: |
|---|---|---|---|
| S. FREEMAN | W. TESTA | S. SOUSSOU | J. CZAJKA |

| PROJECT No: | DATE: | SCALE: |
|---|---|---|
| SMSD2508 | OCTOBER 2026 | AS SHOWN |

CLIENT

**SOMERS CENTRAL SCHOOL DISTRICT**

**VARIOUS UPGRADES AT SOMERS HIGH SCHOOL**

**120 PRIMROSE ST.**
**LINCOLNDALE, NY 10540**

**SED #: 66-21-01-06-0-003-023**

CONTRACT

**CONTRACT E**
**ELECTRICAL CONSTRUCTION**

STATUS

**FOR BID**

SHEET TITLE


**ELECTRICAL**
**SECOND FLOOR DEMOLITION PLAN - AREA B**

DRAWING No.

**HS-ED 103.00**

C:\Users\wtesta\Documents_Revit Backup\SMSD2508_Central25_M_wtesta3KAUA.rvt

10/29/2026 11:17:20 AM

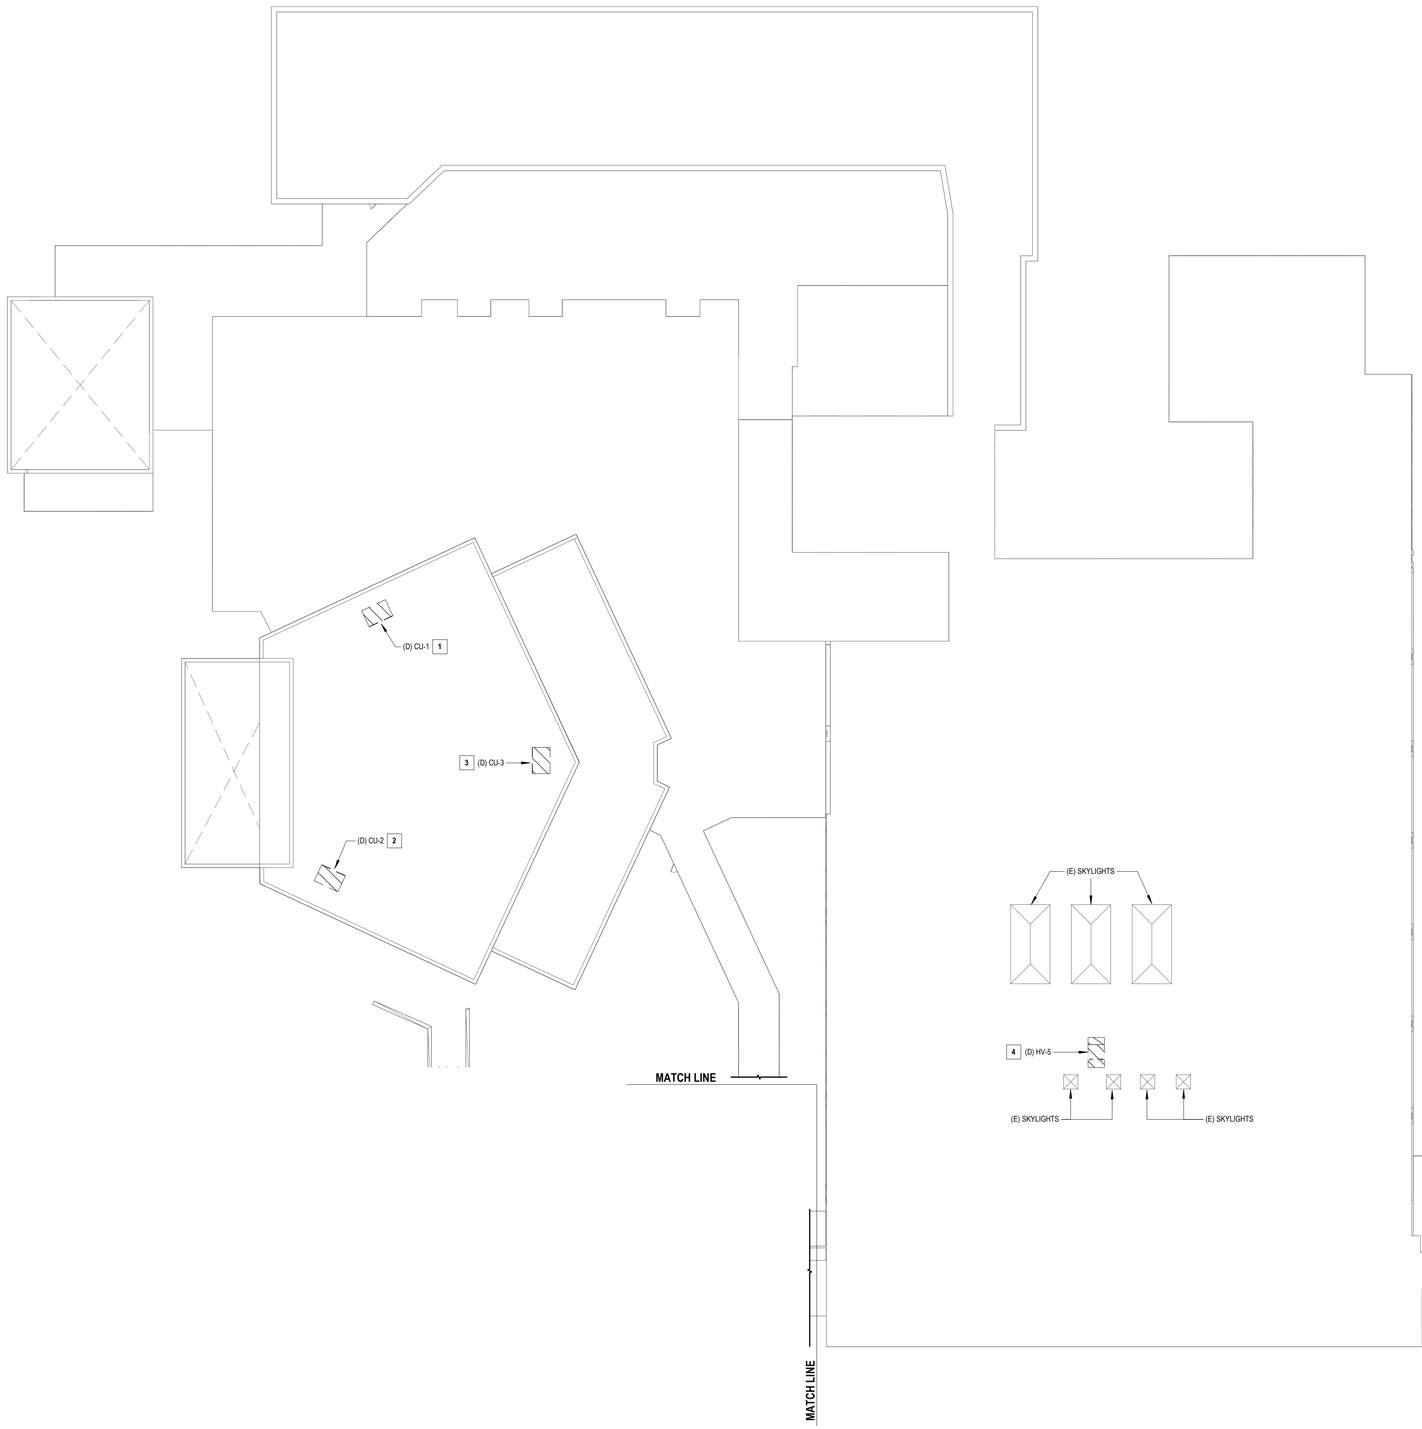


1 ROOF ELECTRICAL DEMOLTION PLAN - AREA B
SCALE: 1" = 20'-0"

PROJECT NORTH

## GENERAL NOTES

1. SEE DRAWING HS-E 001 FOR ELECTRICAL LEGEND, SYMBOLS, ABBREVIATIONS, AND GENERAL NOTES.
2. THE EXISTING CONDITIONS SHOWN ON THE CONTRACT DRAWINGS ARE BASED ON LIMITED FIELD SURVEY AND EXISTING DOCUMENTATION. THE CONTRACTOR SHALL BE RESPONSIBLE FOR VERIFICATION OF ALL EXISTING CONDITIONS (INCLUDING HVAC EQUIPMENT ELECTRICAL CHARACTERISTICS, FEEDER SIZE, PANEL FED FROM, BREAKER SIZE, ETC.) PRIOR TO THE COMMENCEMENT OF DEMOLITION / NEW WORK AND PURCHASE OF NEW EQUIPMENT. SHOULD THERE BE A CONFLICT, THE CONTRACTOR SHALL ALERT THE ARCHITECT / ENGINEER IN WRITING.
3. THE CONTRACTOR SHALL TAKE CARE NOT TO DAMAGE ADJOINING SURFACES OUTSIDE THE CONTRACT AREA OR SCOPE OF WORK. THE CONTRACTOR SHALL BE RESPONSIBLE FOR RESTORING EXISTING CONDITIONS AND/OR FINISHES DAMAGED DURING CONSTRUCTION, INCLUDING PATCHING AND PAINTING DEEMED NECESSARY BY THE ARCHITECT AT NO COST TO THE OWNER.
4. THE CONTRACTOR SHALL REMOVE AND DISPOSE OF ALL CONSTRUCTION DEBRIS AND UNWANTED MATERIAL LEGALLY OFF-SITE IN ACCORDANCE WITH THE PROJECT SPECIFICATIONS.
5. DO NOT SCALE DRAWINGS. LINE WORK SHOWN IS SCHEMATIC. CONTRACTOR SHALL PROVIDE SHOP DRAWINGS BASED ON DESIGN INTENT, SURVEY OF EXISTING CONDITIONS, AND COORDINATION WITH OTHER TRADES.
6. CONTRACTOR SHALL DISCONNECT AND REMOVE THE EXISTING LIGHT FIXTURES AND STORE FOR REINSTALLATION AFTER NEW DROP CEILINGS ARE INSTALLED. EXISTING WIRING SHALL BE MADE SAFE TO ENABLE THE INSTALLATION OF THE NEW CEILING.
7. CONTRACTOR SHALL REMOVE AND TEMPORARY SUPPORT THE EXISTING EXIT SIGNS, SPEAKERS, OCCUPANCY SENSORS, SMOKE / HEAT DETECTORS, WIRELESS ACCESS POINTS, ETC. TO ENABLE THE REMOVAL OF THE EXISTING DROP CEILINGS.

## X. ELECTRICAL KEYED NOTES

1. THE CONTRACTOR SHALL DISCONNECT EXISTING CONDENSING UNIT 'CU-1' AND REMOVE THE DISCONNECT SWITCH. CONDUIT AND WIRING FEEDING THE CONDENSING UNIT SHALL BE CAPPED AND MADE SAFE FOR EXTENSION TO THE REPLACEMENT UNIT (SEE NEW WORK PLANS).
2. THE CONTRACTOR SHALL DISCONNECT EXISTING CONDENSING UNIT 'CU-2' AND REMOVE THE DISCONNECT SWITCH. CONDUIT AND WIRING FEEDING THE CONDENSING UNIT SHALL BE CAPPED AND MADE SAFE FOR EXTENSION TO THE REPLACEMENT UNIT (SEE NEW WORK PLANS).
3. THE CONTRACTOR SHALL DISCONNECT EXISTING CONDENSING UNIT 'CU-3' AND REMOVE CONDUIT AND WIRING BACK TO SOURCE AND MAKE SAFE. LABEL CIRCUIT BREAKER THAT FED UNIT AS SPARE.
4. THE CONTRACTOR SHALL DISCONNECT EXISTING HEATING AND VENTILATING UNIT 'HV-5' AND REMOVE CONDUIT AND WIRING BACK TO PANEL 'FRO' AND MAKE SAFE. LABEL CIRCUIT BREAKER THAT FED UNIT AS SPARE.

H 2 M architects + engineers

1133 Westchester Avenue, Suite N-210
White Plains, NY 10605
914.358.5623 • www.h2m.com
NY Architecture & Landscape Architecture: No Certificate Required
NY Engineering Certificate of Authorization No.: 0018178

CONSULTANTS:

| MARK | DATE | DESCRIPTION |
|---|---|---|
| | | |
| | | |
| | | |
| | | |
| | | |
| | | |
| | | |
| | | |
| | | |
| | | |

7.31.2028
Exp. Date

JEFFERY L. CZAJKA, P.E.
NY PROFESSIONAL ENGINEER Lic. No. 075251

"IN ACCORDANCE WITH ARTICLE 145, SECTION 7209 OF THE NYS EDUCATION LAW, ALTERATION OF THIS DOCUMENT EXCEPT BY A LICENSED PROFESSIONAL IS ILLEGAL."

| DESIGNED BY: | DRAWN BY: | CHECKED BY: | REVIEWED BY: |
|---|---|---|---|
| S. FREEMAN | W. TESTA | S. SOUSSOU | J. CZAJKA |

| PROJECT No: | DATE: | SCALE: |
|---|---|---|
| SMSD2508 | OCTOBER 2026 | AS SHOWN |

CLIENT

**SOMERS CENTRAL SCHOOL DISTRICT**

**VARIOUS UPGRADES AT SOMERS HIGH SCHOOL**

**120 PRIMROSE ST.**
**LINCOLNDALE, NY 10540**

**SED #: 66-21-01-06-0-003-023**

CONTRACT

**CONTRACT E**
**ELECTRICAL CONSTRUCTION**

STATUS

**FOR BID**

SHEET TITLE

**ELECTRICAL**
**ROOF DEMOLITION PLAN - AREA B**

DRAWING No.

# HS-ED 104.00

C:\Users\wtesta\Documents_Revit Backup\SMSD2508_Central25_M_wtesta36AUA.rvt

10/29/2026 11:17:20 AM

## GENERAL NOTES

1. SEE DRAWING HS-E 001 FOR ELECTRICAL LEGEND, SYMBOLS, ABBREVIATIONS, AND GENERAL NOTES.
2. THE EXISTING CONDITIONS SHOWN ON THE CONTRACT DRAWINGS ARE BASED ON LIMITED FIELD SURVEY AND EXISTING DOCUMENTATION. THE CONTRACTOR SHALL BE RESPONSIBLE FOR VERIFICATION OF ALL EXISTING CONDITIONS PRIOR TO THE COMMENCEMENT OF DEMOLITION / NEW WORK AND PURCHASE OF NEW EQUIPMENT. SHOULD THERE BE A CONFLICT, THE CONTRACTOR SHALL ALERT THE ARCHITECT / ENGINEER IN WRITING.
3. DO NOT SCALE DRAWINGS. LINE WORK SHOWN IS SCHEMATIC. CONTRACTOR SHALL PROVIDE SHOP DRAWINGS BASED ON DESIGN INTENT, SURVEY OF EXISTING CONDITIONS, AND COORDINATION WITH OTHER TRADES.
4. COORDINATE THE LOCATIONS AND MOUNTING HEIGHTS OF ALL EQUIPMENT AND DEVICES WITH ARCHITECTURAL EQUIPMENT, REFLECTED CEILING PLANS, FURNITURE PLANS, AND EQUIPMENT OF OTHER TRADES.
5. CONTRACTOR SHALL REINSTALL THE EXISTING LIGHT FIXTURES IN/ON THE NEW DROP CEILINGS AND RECONNECT TO THE EXISTING LIGHTING CIRCUITS WITH NEW WIRING (MATCH EXISTING WIRING) AND TIE INTO THE EXISTING LIGHTING CONTROLS. EXISTING LIGHTING SHALL BE SUPPORTED FROM STRUCTURAL CEILING ABOVE AND NOT THE GRID.
6. CONTRACTOR SHALL REINSTALL THE EXISTING EXIT SIGNS, SPEAKERS, OCCUPANCY SENSORS, SMOKE / HEAT DETECTORS, WIRELESS ACCESS POINTS, ETC. ON THE NEW DROP CEILING AT THE EXISTING LOCATIONS THAT THEY WERE.

## X. ELECTRICAL KEYED NOTES

1. CONTRACTOR SHALL FURNISH AND INSTALL NEW CIRCUIT BREAKER RETROFIT INTERIOR KIT WHERE EXISTING PANEL INTERIORS WERE REMOVED. RETROFIT INTERIOR KIT AND NUMBER AND SIZES OF NEW CIRCUIT BREAKERS SHALL BE BASED THE SCHEDULE SHOWN ON DRAWING HS-E 600. EXISTING FEEDER SHALL BE CONNECTED TO THE NEW MAIN CIRCUIT BREAKER AND/OR LUGS AND BRANCH CIRCUIT WIRING CONNECTED TO THE NEW BRANCH CIRCUIT BREAKERS.
2. CONTRACTOR SHALL CONNECT THE NEW DOWNLIGHTS TO EXISTING LIGHTING CIRCUIT WITH (2 #12, 1#12 G., 3/4" C). DOWNLIGHTS TO BE CONTROLLED BY NEW PHOTOCONTROL. EMERGENCY BATTERY PACKS SHALL BE CONNECT TO UNSWITCHED HOT WIRE OF THE LIGHTING CIRCUIT.
3. CONTRACTOR SHALL INSTALL AND WIRE NEW 3HP VFD (FURNISHED BY OTHERS) FOR PUMP P-10A.
4. CONTRACTOR SHALL INSTALL AND WIRE NEW 3HP VFD (FURNISHED BY OTHERS) FOR PUMP P-10B.
5. CONTRACTOR SHALL EXTEND EXISTING CIRCUIT (MATCH EXISTING CONDUIT SIZE AND NUMBER AND SIZE OF CONDUCTORS) VIA NEW FACTORY MOUNTED DISCONNECT SWITCH AND VFD TO FEED HV-3.
6. CONTRACTOR SHALL EXTEND EXISTING CIRCUIT (MATCH EXISTING CONDUIT SIZE AND NUMBER AND SIZE OF CONDUCTORS) VIA NEW DISCONNECT SWITCH PROVIDED BY ELECTRICAL CONTRACTOR TO FEED HV-5.
7. CONTRACTOR SHALL EXTEND EXISTING CIRCUIT (MATCH EXISTING CONDUIT SIZE AND NUMBER AND SIZE OF CONDUCTORS) VIA NEW FACTORY MOUNTED DISCONNECT SWITCH TO FEED TX-1.
8. CONTRACTOR SHALL EXTEND EXISTING CIRCUIT (MATCH EXISTING CONDUIT SIZE AND NUMBER AND SIZE OF CONDUCTORS) VIA NEW FACTORY MOUNTED DISCONNECT SWITCH TO FEED TX-2.
9. CONTRACTOR SHALL EXTEND EXISTING CIRCUIT (MATCH EXISTING CONDUIT SIZE AND NUMBER AND SIZE OF CONDUCTORS) VIA NEW DISCONNECT SWITCH (PROVIDED BY OTHERS) TO FEED EF-27.
10. CONTRACTOR SHALL EXTEND EXISTING CIRCUIT (MATCH EXISTING CONDUIT SIZE AND NUMBER AND SIZE OF CONDUCTORS) VIA NEW DISCONNECT SWITCH PROVIDED BY ELECTRICAL CONTRACTOR TO FEED HV-27.
11. CONTRACTOR SHALL EXTEND EXISTING CIRCUIT (MATCH EXISTING CONDUIT SIZE AND NUMBER AND SIZE OF CONDUCTORS) VIA NEW FACTORY MOUNTED DISCONNECT SWITCH TO FEED HV-1.
12. CONTRACTOR SHALL EXTEND EXISTING CIRCUIT (MATCH EXISTING CONDUIT SIZE AND NUMBER AND SIZE OF CONDUCTORS) VIA NEW FACTORY MOUNTED DISCONNECT SWITCH TO FEED HV-2.
13. CONTRACTOR SHALL EXTEND EXISTING CIRCUIT (MATCH EXISTING CONDUIT SIZE AND NUMBER AND SIZE OF CONDUCTORS) VIA NEW DISCONNECT SWITCH PROVIDED BY ELECTRICAL CONTRACTOR TO FEED HV-11.
14. CONTRACTOR SHALL INSTALL AND WIRE NEW 3HP VFD (FURNISHED BY OTHERS) FOR PUMP P-8A.
15. CONTRACTOR SHALL INSTALL AND WIRE NEW 3HP VFD (FURNISHED BY OTHERS) FOR PUMP P-8B.

## X. ELECTRICAL KEYED NOTES (CONTINUED)

16. THE CONTRACTOR SHALL EXTEND ALL EXISTING CIRCUITS FROM THE EXISTING FUSED SWITCH PANEL 'P-2A', SHOWN REMOVED ON THE DEMOLITION DRAWINGS, TO THE CORRESPONDING CIRCUIT BREAKERS IN THE NEW PANEL IN ROOM 15, CUSTODIAN'S CLOSET. EXISTING CONDUCTOR QUANTITIES, CONDUCTOR SIZES, AND CONDUIT SIZES SHALL BE MAINTAINED UNLESS OTHERWISE INDICATED.

    PROVIDE A NEW 120/208V, 3-PHASE, 4-WIRE, 800A, MAIN-LUG-ONLY (MLO) PANEL. THE EXISTING FUSED SWITCH PANEL CONTAINS THE FOLLOWING FUSED SWITCHES:

    (2) 3-POLE, 60A FUSED SWITCHES
    (2) 3-POLE, 100A FUSED SWITCHES
    (2) 3-POLE, 200A FUSED SWITCHES
    (2) 3-POLE, 400A FUSED SWITCHES


    PROVIDE CIRCUIT BREAKERS IN THE NEW PANEL WITH RATINGS CORRESPONDING TO THE EXISTING FUSED SWITCH FUSES UNLESS OTHERWISE INDICATED ON THE DRAWINGS OR SPECIFIED BY THE ENGINEER.

17. THE CONTRACTOR SHALL EXTEND ALL EXISTING CIRCUITS FROM THE EXISTING FUSED SWITCH SWITCHBOARD 'P-2B', SHOWN REMOVED ON THE DEMOLITION DRAWINGS, TO THE CORRESPONDING CIRCUIT BREAKERS IN THE NEW SWITCHBOARD IN ROOM 15, CUSTODIAN'S CLOSET. EXISTING CONDUCTOR QUANTITIES, CONDUCTOR SIZES, AND CONDUIT SIZES SHALL BE MAINTAINED UNLESS OTHERWISE INDICATED.


    PROVIDE A NEW 120/208V, 3-PHASE, 4-WIRE, 3000A, MAIN-LUG-ONLY (MLO) SWITCHBOARD. THE EXISTING FUSED SWITCH PANEL CONTAINS THE FOLLOWING FUSED SWITCHES:

    (1) 3-POLE, 400A FUSED SWITCH
    (1) 3-POLE, 800A FUSED SWITCH
    (3) 3-POLE, 1200A FUSED SWITCHES


    PROVIDE CIRCUIT BREAKERS IN THE NEW SWITCHBOARD WITH RATINGS CORRESPONDING TO THE EXISTING FUSED SWITCH FUSES UNLESS OTHERWISE INDICATED ON THE DRAWINGS OR SPECIFIED BY THE ENGINEER.

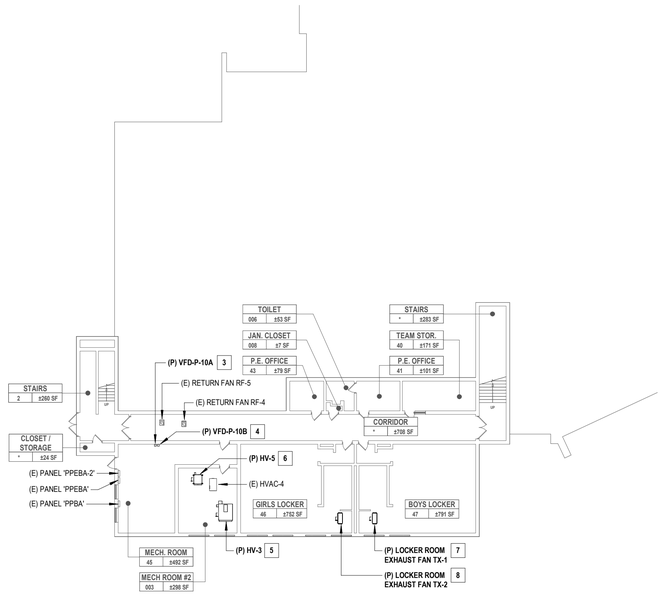


### 1 BASEMENT ELECTRICAL NEW WORK PLAN
SCALE: 1" = 20'-0"

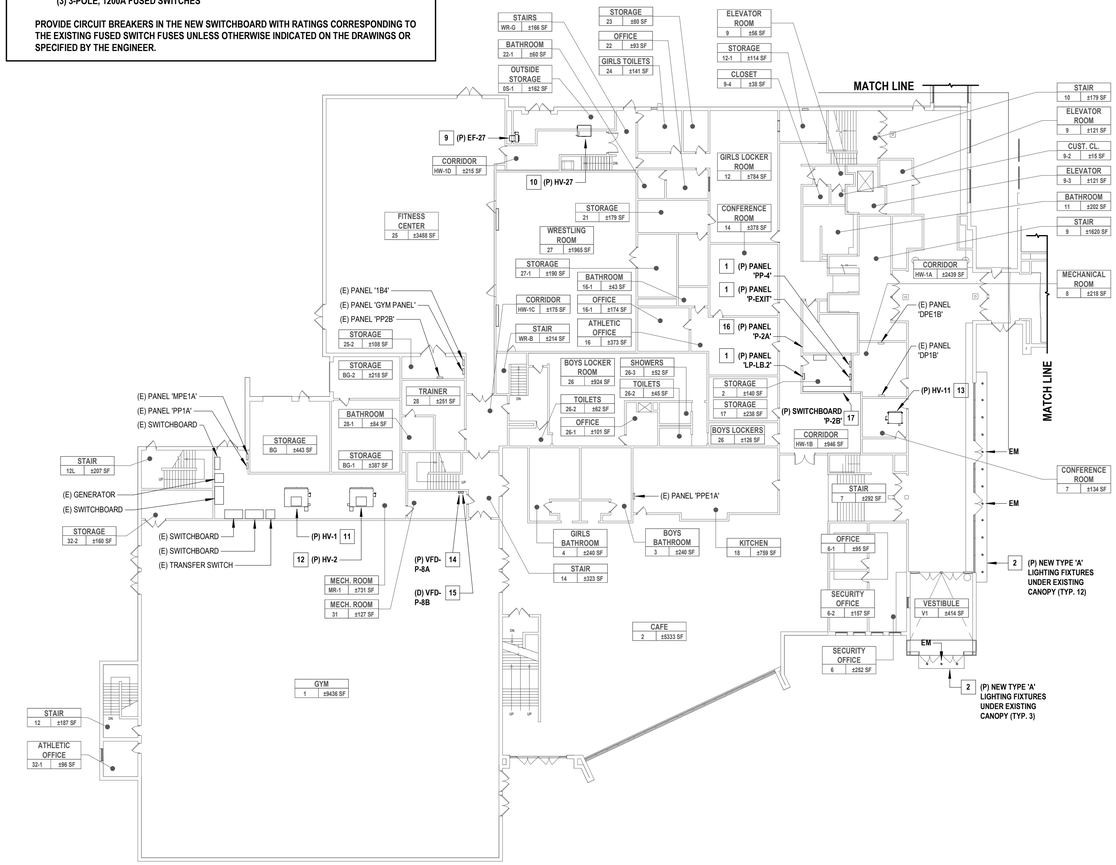


### 2 FIRST FLOOR ELECTRICAL NEW WORK PLAN - AREA A
SCALE: 1" = 20'-0"

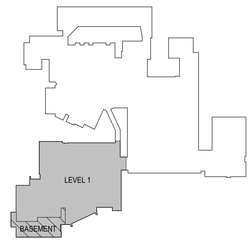


### 3 KEY PLAN - LEVEL 1 & BASEMENT - AREA A
SCALE: 1" = 160'-0"

H2M architects + engineers
1133 Westchester Avenue, Suite N-210
White Plains, NY 10605
914.358.5623 • www.h2m.com
NY Architecture & Landscape Architecture: No Certificate Required
NY Engineering Certificate of Authorization No.: 0018178

CONSULTANTS:

| MARK | DATE | DESCRIPTION |
|---|---|---|
| | | |

7.31.2028
Exp. Date

JEFFERY L. CZAJKA, P.E.
NY PROFESSIONAL ENGINEER Lic. No. 91583

"IN ACCORDANCE WITH ARTICLE 145, SECTION 7209 OF THE NYS EDUCATION LAW, ALTERATION OF THIS DOCUMENT EXCEPT BY A LICENSED PROFESSIONAL IS ILLEGAL."

| DESIGNED BY: | DRAWN BY: | CHECKED BY: | REVIEWED BY: |
|---|---|---|---|
| S. FREEMAN | W. TESTA | S. SOUSSOU | J. CZAJKA |

| PROJECT No: | DATE: | SCALE: |
|---|---|---|
| SMSD2508 | OCTOBER 2026 | AS SHOWN |

CLIENT

**SOMERS CENTRAL SCHOOL DISTRICT**

**VARIOUS UPGRADES AT SOMERS HIGH SCHOOL**

**120 PRIMROSE ST.**
**LINCOLNDALE, NY 10540**

**SED #: 66-21-01-06-0-003-023**

CONTRACT
**CONTRACT E**
**ELECTRICAL CONSTRUCTION**

STATUS
**FOR BID**

SHEET TITLE
**ELECTRICAL**
**BASEMENT & FIRST FLOOR NEW WORK PLAN - AREA A**

DRAWING No.
**HS-E 100.00**

C:\Users\wtesta\Documents_Revit Backup\SMSD2508_Central\25_M_wtesta36AUA.rvt
10/29/2026 11:17:22 AM

## GENERAL NOTES

1. SEE DRAWING HS-E 001 FOR ELECTRICAL LEGEND, SYMBOLS, ABBREVIATIONS, AND GENERAL NOTES.
2. THE EXISTING CONDITIONS SHOWN ON THE CONTRACT DRAWINGS ARE BASED ON LIMITED FIELD SURVEY AND EXISTING DOCUMENTATION. THE CONTRACTOR SHALL BE RESPONSIBLE FOR VERIFICATION OF ALL EXISTING CONDITIONS PRIOR TO THE COMMENCEMENT OF DEMOLITION / NEW WORK AND PURCHASE OF NEW EQUIPMENT. SHOULD THERE BE A CONFLICT, THE CONTRACTOR SHALL ALERT THE ARCHITECT / ENGINEER IN WRITING.
3. DO NOT SCALE DRAWINGS. LINE WORK SHOWN IS SCHEMATIC. CONTRACTOR SHALL PROVIDE SHOP DRAWINGS BASED ON DESIGN INTENT, SURVEY OF EXISTING CONDITIONS, AND COORDINATION WITH OTHER TRADES.
4. COORDINATE THE LOCATIONS AND MOUNTING HEIGHTS OF ALL EQUIPMENT AND DEVICES WITH ARCHITECTURAL EQUIPMENT, REFLECTED CEILING PLANS, FURNITURE PLANS, AND EQUIPMENT OF OTHER TRADES.
5. CONTRACTOR SHALL REINSTALL THE EXISTING LIGHT FIXTURES IN/ON THE NEW DROP CEILINGS AND RECONNECT TO THE EXISTING LIGHTING CIRCUITS WITH NEW WIRING (MATCH EXISTING WIRING) AND TIE INTO THE EXISTING LIGHTING CONTROLS. EXISTING LIGHTING SHALL BE SUPPORTED FROM STRUCTURAL CEILING ABOVE AND NOT THE GRID.
6. CONTRACTOR SHALL REINSTALL THE EXISTING EXIT SIGNS, SPEAKERS, OCCUPANCY SENSORS, SMOKE / HEAT DETECTORS, WIRELESS ACCESS POINTS, ETC. ON THE NEW DROP CEILING AT THE EXISTING LOCATIONS THAT THEY WERE.

## X. ELECTRICAL KEYED NOTES

1. CONTRACTOR SHALL FURNISH AND INSTALL NEW CIRCUIT BREAKER RETROFIT INTERIOR KIT WHERE EXISTING PANEL INTERIORS WERE REMOVED. RETROFIT INTERIOR KIT AND NUMBER AND SIZES OF NEW CIRCUIT BREAKERS SHALL BE BASED THE SCHEDULE SHOWN ON DRAWING HS-E 600. EXISTING FEEDER SHALL BE CONNECTED TO THE NEW MAIN CIRCUIT BREAKER AND/OR LUGS AND BRANCH CIRCUIT WIRING CONNECTED TO THE NEW BRANCH CIRCUIT BREAKERS.
2. CONTRACTOR SHALL EXTEND ALL EXISTING CIRCUITS (MATCH NUMBER AND SIZE OF CONDUCTORS AND CONDUIT) FROM EXISTING FUSED SWITCHBOARD (THAT HAS BEEN REMOVED AS SHOWN ON THE DEMOLITION PLAN) TO NEW ASSOCIATED CIRCUIT BREAKERS IN NEW SWITCHBOARD 'BR-DP'.

   THE EXISTING 120/208 VOLT, 3 PHASE, 4 WIRE, 800 AMP SWITCHBOARD 'BR-DP' HAS THE FOLLOWING FUSED SWITCHES:

   (8) 3P-30 AMP
   (4) 3P-60 AMP
   (3) 3P-100 AMP
   (5) 3P-200 AMP

   THE NEW CIRCUIT BREAKER SWITCHBOARD 'BR-DP' SHALL BE 120/208 VOLT, 3 PHASE, 4 WIRE, 1,000 AMP WITH MAIN LUGS ONLY. THE NEW DISTRIBUTION CIRCUIT BREAKERS SHALL MATCH THE FUSE SIZES IN EACH OF THE FUSED SWITCHES IN THE EXISTING SWITCHBOARD. THE NEW SWITCHBOARD SHALL ALSO INCLUDE (4) 100 3-POLE SPACES.
3. CONTRACTOR SHALL EXTEND ALL EXISTING CIRCUITS (MATCH NUMBER AND SIZE OF CONDUCTORS AND CONDUIT) FROM EXISTING FUSED PANEL (THAT HAS BEEN REMOVED AS SHOWN ON THE DEMOLITION PLAN) TO NEW ASSOCIATED CIRCUIT BREAKERS IN NEW PANEL 'P-100D-2'.

   THE EXISTING 120/208 VOLT, 3 PHASE, 4 WIRE, 600 AMP PANEL 'D100D-2' HAS THE FOLLOWING FUSED SWITCHES:

   (4) 3P-200 AMP

   THE NEW CIRCUIT BREAKER PANEL 'P100D-2' SHALL BE 120/208 VOLT, 3 PHASE, 4 WIRE, 600 AMP WITH MAIL LUGS ONLY. THE NEW DISTRIBUTION CIRCUIT BREAKERS SHALL MATCH THE FUSE SIZES IN EACH OF THE FUSED SWITCHES IN THE EXISTING PANEL. THE NEW PANEL SHALL ALSO INCLUDE (6) 1 POLE SPACES.
4. CONTRACTOR SHALL EXTEND ALL EXISTING CIRCUITS (MATCH NUMBER AND SIZE OF CONDUCTORS AND CONDUIT) FROM EXISTING FUSED SWITCHBOARD (THAT HAS BEEN REMOVED AS SHOWN ON THE DEMOLITION PLAN) TO NEW ASSOCIATED CIRCUIT BREAKERS IN NEW SWITCHBOARD 'P-100A-4'.

   THE EXISTING 120/208 VOLT, 3 PHASE, 4 WIRE, 1200 AMP SWITCHBOARD 'P-100A-4' HAS THE FOLLOWING FUSED SWITCHES:

   (2) 3P-100 AMP
   (6) 3P-200 AMP

   THE NEW CIRCUIT BREAKER SWITCHBOARD 'P-100A-4' SHALL BE 120/208 VOLT, 3 PHASE, 4 WIRE, 1,200 AMP WITH MAIN LUGS ONLY. THE NEW DISTRIBUTION CIRCUIT BREAKERS SHALL MATCH THE FUSE SIZES IN EACH OF THE FUSED SWITCHES IN THE EXISTING SWITCHBOARD. THE NEW SWITCHBOARD SHALL ALSO INCLUDE (3) 100 3-POLE SPACES.
5. CONTRACTOR SHALL EXTEND ALL EXISTING CIRCUITS (MATCH NUMBER AND SIZE OF CONDUCTORS AND CONDUIT) FROM EXISTING FUSED SWITCHBOARD (THAT HAS BEEN REMOVED AS SHOWN ON THE DEMOLITION PLAN) TO NEW ASSOCIATED CIRCUIT BREAKERS IN NEW SWITCHBOARD 'P-100C-7'.


   THE EXISTING 120/208 VOLT, 3 PHASE, 4 WIRE, 1200 AMP SWITCHBOARD 'P-100C-7' HAS THE FOLLOWING FUSED SWITCHES:

   (2) 3P-60 AMP
   (2) 3P-100 AMP
   (3) 3P-200 AMP
   (2) 3P-400 AMP

   THE NEW CIRCUIT BREAKER SWITCHBOARD 'P-100C-7' SHALL BE 120/208 VOLT, 3 PHASE, 4 WIRE, 1,200 AMP WITH MAIN LUGS ONLY. THE NEW DISTRIBUTION CIRCUIT BREAKERS SHALL MATCH THE FUSE SIZES IN EACH OF THE FUSED SWITCHES IN THE EXISTING SWITCHBOARD. THE NEW SWITCHBOARD SHALL ALSO INCLUDE (3) 100 3-POLE SPACES.

## X. ELECTRICAL KEYED NOTES (CONTINUED)

6. CONTRACTOR SHALL EXTEND EXISTING CIRCUIT (MATCH EXISTING CONDUIT SIZE AND NUMBER AND SIZE OF CONDUCTORS) VIA NEW DISCONNECT SWITCH PROVIDED BY ELECTRICAL CONTRACTOR TO FEED HV-10.
7. CONTRACTOR SHALL INSTALL AND WIRE NEW 3HP VFD (FURNISHED BY OTHERS) FOR PUMP VFD-P-2A.
8. CONTRACTOR SHALL INSTALL AND WIRE NEW 3HP VFD (FURNISHED BY OTHERS) FOR PUMP VFD-P-2B.
9. CONTRACTOR SHALL EXTEND EXISTING CIRCUIT (MATCH EXISTING CONDUIT SIZE AND NUMBER AND SIZE OF CONDUCTORS) VIA NEW FACTORY MOUNTED DISCONNECT SWITCH TO FEED NEW FLOOR MOUNTED UNIT VENTILATOR (UV).
10. CONTRACTOR SHALL EXTEND EXISTING CIRCUIT (MATCH EXISTING CONDUIT SIZE AND NUMBER AND SIZE OF CONDUCTORS) VIA NEW DISCONNECT SWITCH PROVIDED BY THE ELECTRICAL CONTRACTOR TO FEED AHU-158C.
11. EXISTING WIREMOLD RACEWAY AND RECEPTACLES THAT WERE REMOVED AND STORED SHALL BE REINSTALLED ABOVE NEW COUNTERTOP AND CONNECT TO EXISTING RECEPTACLE CIRCUIT(S).
12. CONTRACTOR SHALL EXTEND EXISTING CIRCUIT (MATCH EXISTING CONDUIT SIZE AND NUMBER AND SIZE OF CONDUCTORS) VIA NEW DISCONNECT SWITCH (PROVIDED BY OTHERS) TO FEED NEW FAN 'AR-6'.

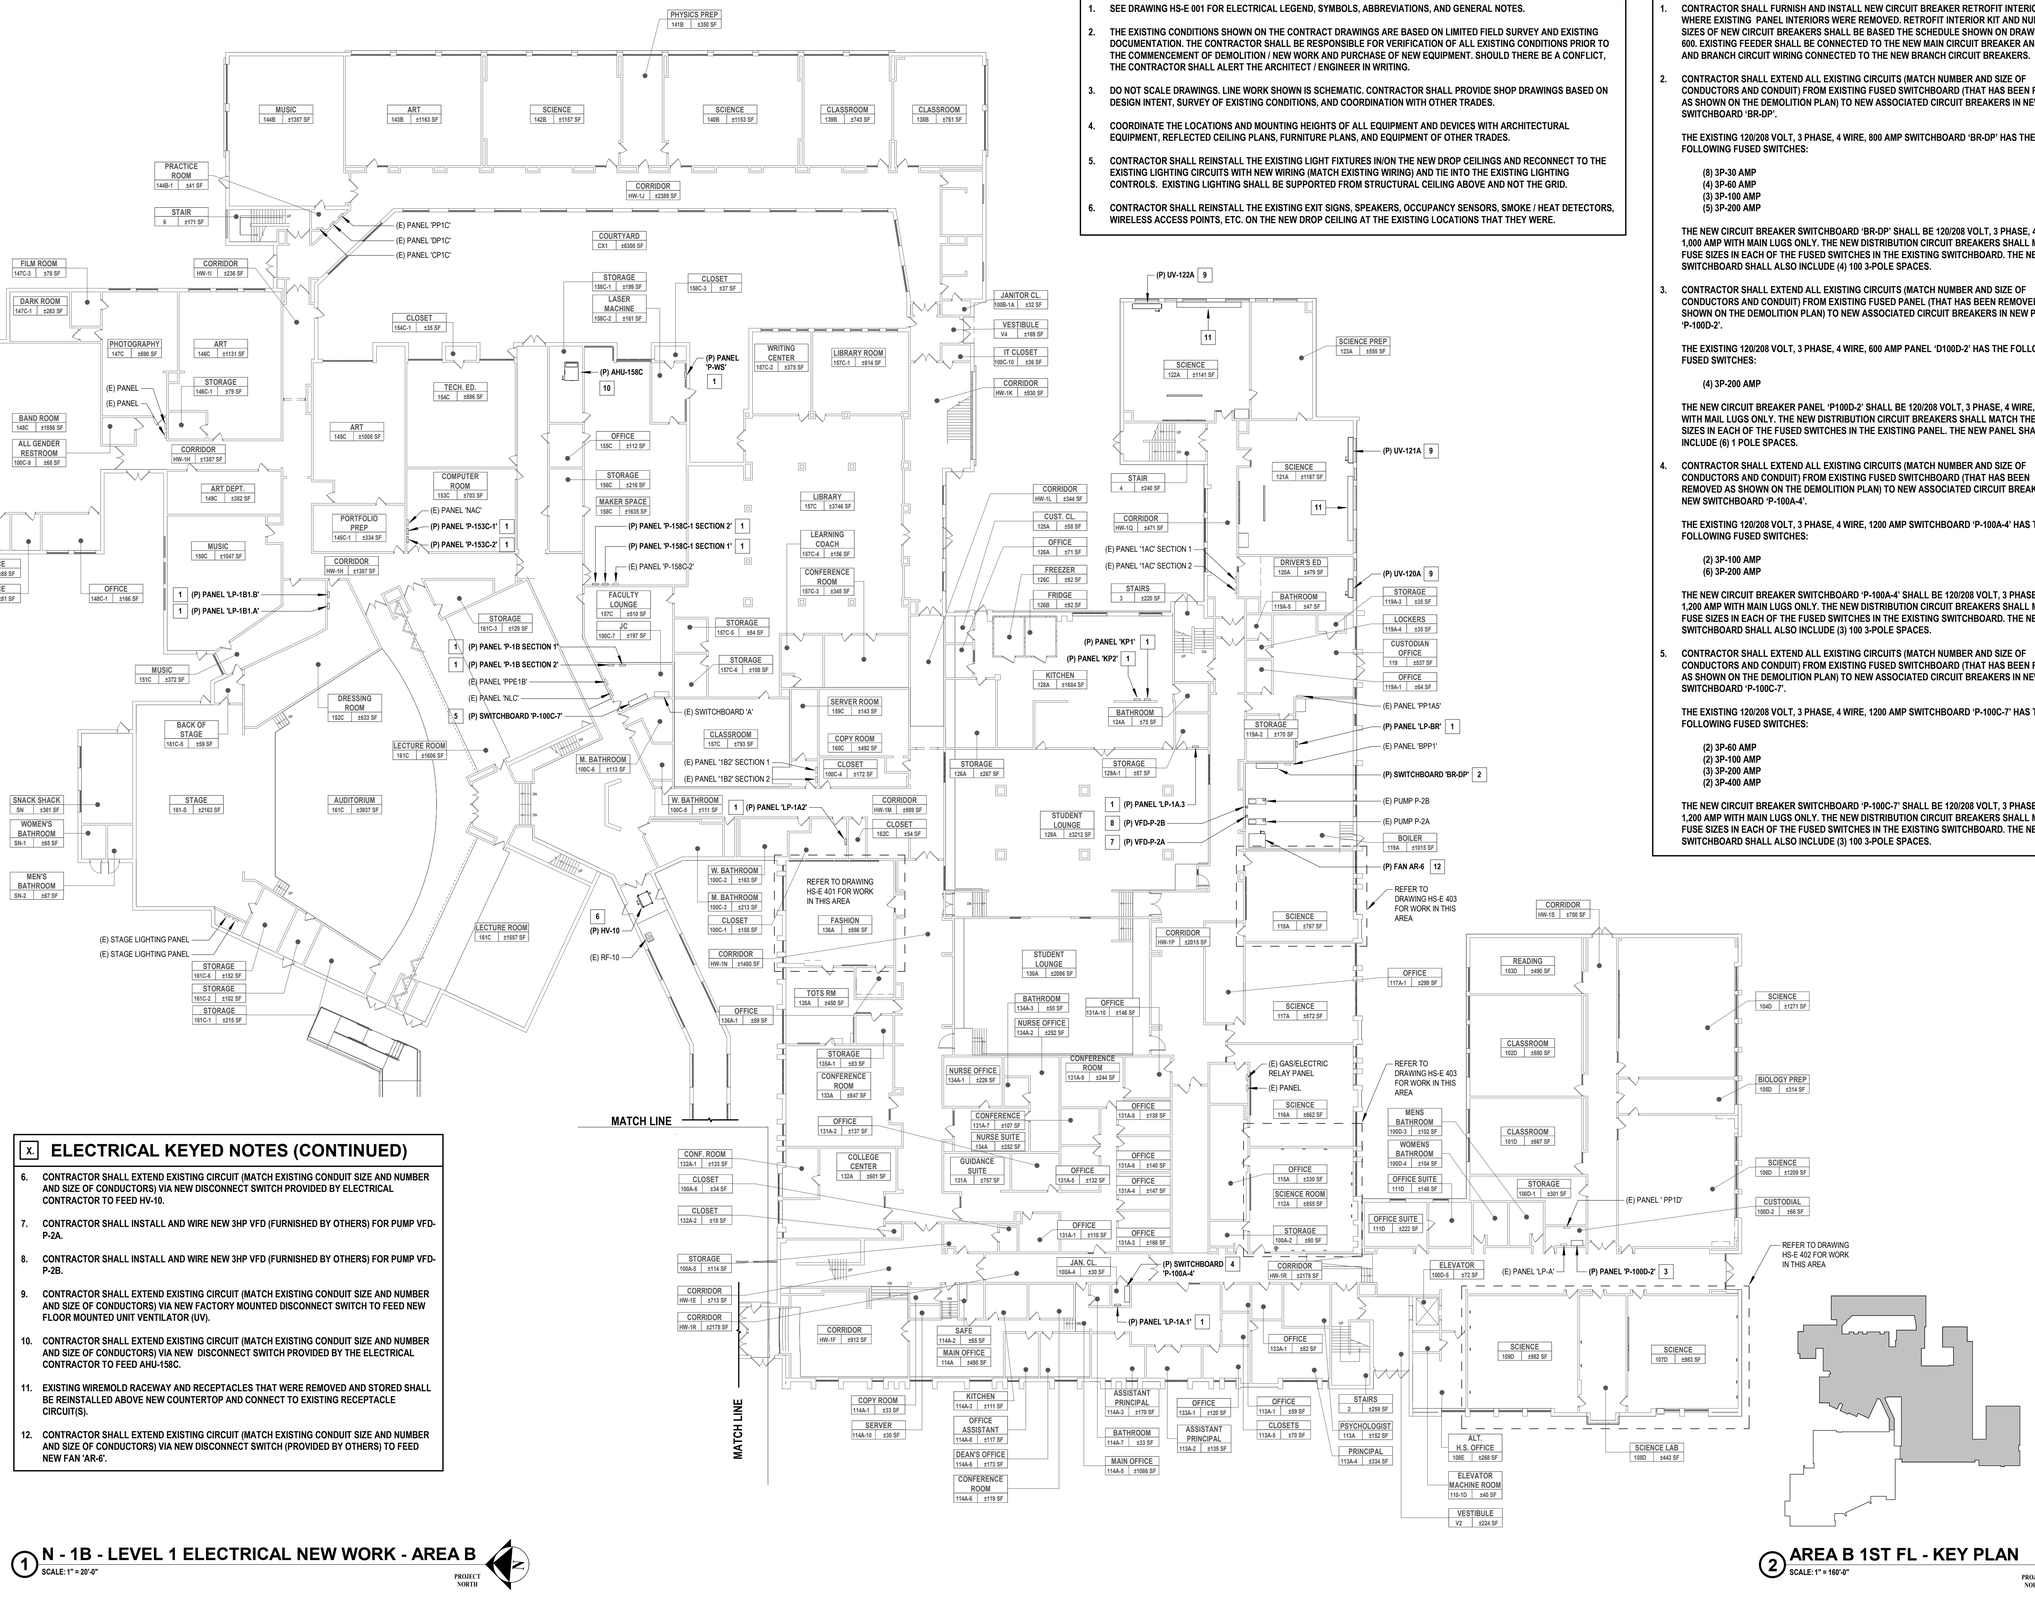


1 N - 1B - LEVEL 1 ELECTRICAL NEW WORK - AREA B
SCALE: 1" = 20'-0"

2 AREA B 1ST FL - KEY PLAN
SCALE: 1" = 160'-0"

PROJECT NORTH


H2M architects + engineers
1133 Westchester Avenue, Suite N-210
White Plains, NY 10605
914.358.5623 • www.h2m.com
NY Architecture & Landscape Architecture: No Certificate Required
NY Engineering Certificate of Authorization No.: 0018178


CONSULTANTS:

| MARK | DATE | DESCRIPTION |
|---|---|---|
| | | |

7.31.2026
JEFFERY L. CZAJKA, P.E.
NY PROFESSIONAL ENGINEER Lic. No. 072825
Exp. Date
"IN ACCORDANCE WITH ARTICLE 145, SECTION 7209 OF THE NYS EDUCATION LAW, ALTERATION OF THIS DOCUMENT EXCEPT BY A LICENSED PROFESSIONAL IS ILLEGAL."

| DESIGNED BY: | DRAWN BY: | CHECKED BY: | REVIEWED BY: |
|---|---|---|---|
| S. FREEMAN | W. TESTA | S. SOUSSOU | J. CZAJKA |

| PROJECT No: | DATE: | SCALE: |
|---|---|---|
| SMSD2508 | OCTOBER 2026 | AS SHOWN |

CLIENT
**SOMERS CENTRAL SCHOOL DISTRICT**

**VARIOUS UPGRADES AT SOMERS HIGH SCHOOL**

**120 PRIMROSE ST.**
**LINCOLNDALE, NY 10540**

**SED #: 66-21-01-06-0-003-023**


CONTRACT
**CONTRACT E**
**ELECTRICAL CONSTRUCTION**

STATUS
**FOR BID**

SHEET TITLE
**ELECTRICAL FIRST FLOOR NEW WORK PLAN - AREA B**

DRAWING No.
**HS-E 101.00**

C:\Users\wtesta\Documents_Revit Backup\SMSD2508_Central25_M_wtesta36AUA.rvt
10/29/2026 11:17:25 AM

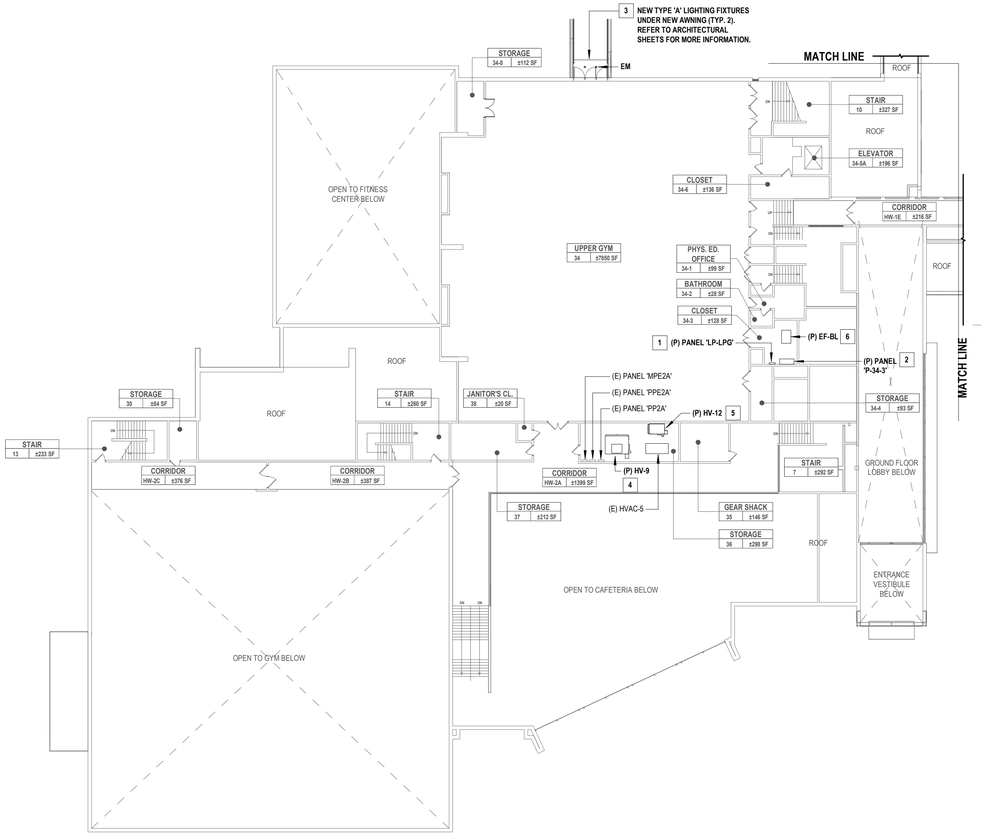


1 **SECOND FLOOR ELECTRICAL NEW WORK PLAN - AREA A**
SCALE: 1" = 20'-0"

PROJECT NORTH

## GENERAL NOTES

1. SEE DRAWING HS-E 001 FOR ELECTRICAL LEGEND, SYMBOLS, ABBREVIATIONS, AND GENERAL NOTES.
2. THE EXISTING CONDITIONS SHOWN ON THE CONTRACT DRAWINGS ARE BASED ON LIMITED FIELD SURVEY AND EXISTING DOCUMENTATION. THE CONTRACTOR SHALL BE RESPONSIBLE FOR VERIFICATION OF ALL EXISTING CONDITIONS PRIOR TO THE COMMENCEMENT OF DEMOLITION / NEW WORK AND PURCHASE OF NEW EQUIPMENT. SHOULD THERE BE A CONFLICT, THE CONTRACTOR SHALL ALERT THE ARCHITECT / ENGINEER IN WRITING.
3. DO NOT SCALE DRAWINGS. LINE WORK SHOWN IS SCHEMATIC. CONTRACTOR SHALL PROVIDE SHOP DRAWINGS BASED ON DESIGN INTENT, SURVEY OF EXISTING CONDITIONS, AND COORDINATION WITH OTHER TRADES.
4. COORDINATE THE LOCATIONS AND MOUNTING HEIGHTS OF ALL EQUIPMENT AND DEVICES WITH ARCHITECTURAL EQUIPMENT, REFLECTED CEILING PLANS, FURNITURE PLANS, AND EQUIPMENT OF OTHER TRADES.
5. CONTRACTOR SHALL REINSTALL THE EXISTING LIGHT FIXTURES IN/ON THE NEW DROP CEILINGS AND RECONNECT TO THE EXISTING LIGHTING CIRCUITS WITH NEW WIRING (MATCH EXISTING WIRING) AND TIE INTO THE EXISTING LIGHTING CONTROLS. EXISTING LIGHTING SHALL BE SUPPORTED FROM STRUCTURAL CEILING ABOVE AND NOT THE GRID.
6. CONTRACTOR SHALL REINSTALL THE EXISTING EXIT SIGNS, SPEAKERS, OCCUPANCY SENSORS, SMOKE / HEAT DETECTORS, WIRELESS ACCESS POINTS, ETC. ON THE NEW DROP CEILING AT THE EXISTING LOCATIONS THAT THEY WERE.


## X. ELECTRICAL KEYED NOTES

1. CONTRACTOR SHALL FURNISH AND INSTALL NEW CIRCUIT BREAKER RETROFIT INTERIOR KIT WHERE EXISTING PANEL INTERIORS WERE REMOVED. RETROFIT INTERIOR KIT AND NUMBER AND SIZES OF NEW CIRCUIT BREAKERS SHALL BE BASED THE SCHEDULE SHOWN ON DRAWING HS-E 600. EXISTING FEEDER SHALL BE CONNECTED TO THE NEW MAIN CIRCUIT BREAKER AND/OR LUGS AND BRANCH CIRCUIT WIRING CONNECTED TO THE NEW BRANCH CIRCUIT BREAKERS.
2. CONTRACTOR SHALL EXTEND ALL EXISTING CIRCUITS (MATCH NUMBER AND SIZE OF CONDUCTORS AND CONDUIT) FROM EXISTING FLUSH MOUNTED FUSED PANEL (THAT HAS BEEN REMOVED AS SHOWN ON THE DEMOLITION PLAN) TO NEW ASSOCIATED CIRCUIT BREAKERS IN NEW PANEL 'P-34-3'.

   THE EXISTING 120/208 VOLT, 3 PHASE, 4 WIRE, 225 AMP PANEL 'P-34-3' HAS THE FOLLOWING FUSED SWITCHES:

   (10) 3P-30 AMP
   (2) 3P-60 AMP

   THE NEW CIRCUIT BREAKER PANEL 'P-34-3' SHALL BE 120/208 VOLT, 3 PHASE, 4 WIRE, 225 AMP WITH MAIN LUGS ONLY. THE NEW DISTRIBUTION CIRCUIT BREAKERS SHALL MATCH THE FUSE SIZES IN EACH OF THE FUSED SWITCHES IN THE EXISTING PANEL. THE NEW PANEL SHALL ALSO INCLUDE (6) 1 POLE SPACES. IF THE NEW CIRCUIT BREAKER PANEL CAN NOT BE RECESSED IN THE EXISTING FUSED SWITCH BACKBOX THE CONTRACTOR HAS THE OPTION OF USING THE BACKBOX AS A JUNCTION BOX AND MOUNTING A SURFACE MOUNTED PANEL OVER THE BACKBOX. ANY AREAS AROUND THE PANEL SHALL HAVE COVER PLATES INSTALLED.
3. CONTRACTOR SHALL RUN A NEW CIRCUIT (2 #12, 1#12 G., 3/4" C) FROM A NEW 1P-20 AMP CIRCUIT BREAKER TO BE INSTALLED IN SPACE #37 IN EXISTING PANEL 'PP2A' TO FEED THE NEW DOWNLIGHTS. DOWNLIGHTS TO BE TO BE CONTROLLED BY NEW PHOTOCONTROL. EMERGENCY BATTERY PACKS SHALL BE CONNECT TO UNSWITCHED HOT WIRE OF THE NEW LIGHTING CIRCUIT.
4. CONTRACTOR SHALL EXTEND EXISTING CIRCUIT (MATCH EXISTING CONDUIT SIZE AND NUMBER AND SIZE OF CONDUCTORS) VIA FACTORY MOUNTED NEW DISCONNECT SWITCH TO FEED HV-9.
5. CONTRACTOR SHALL EXTEND EXISTING CIRCUIT (MATCH EXISTING CONDUIT SIZE AND NUMBER AND SIZE OF CONDUCTORS) VIA NEW FACTORY MOUNTED DISCONNECT SWITCH TO FEED HV-12.
6. CONTRACTOR SHALL EXTEND EXISTING CIRCUIT (MATCH EXISTING CONDUIT SIZE AND NUMBER AND SIZE OF CONDUCTORS) VIA NEW DISCONNECT SWITCH (PROVIDED BY OTHERS) TO FEED NEW FAN EF-BL.

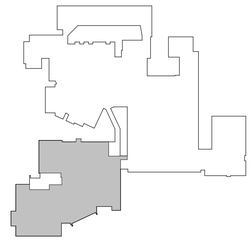

2 **KEY PLAN - LEVEL 2 - AREA A**
SCALE: 1" = 160'-0"

PROJECT NORTH

H2M architects + engineers
1133 Westchester Avenue, Suite N-210
White Plains, NY 10605
914.358.5623 • www.h2m.com
NY Architecture & Landscape Architecture: No Certificate Required
NY Engineering Certificate of Authorization No.: 0018178

CONSULTANTS:

| MARK | DATE | DESCRIPTION |
|---|---|---|
| | | |

7.31.2028
JEFFERY L. CZAJKA, P.E. Exp. Date
NY PROFESSIONAL ENGINEER Lic. No. 91583

"IN ACCORDANCE WITH ARTICLE 145, SECTION 7209 OF THE NYS EDUCATION LAW, ALTERATION OF THIS DOCUMENT EXCEPT BY A LICENSED PROFESSIONAL IS ILLEGAL."

| DESIGNED BY: | DRAWN BY: | CHECKED BY: | REVIEWED BY: |
|---|---|---|---|
| S. FREEMAN | W. TESTA | S. SOUSSOU | J. CZAJKA |

| PROJECT No: | DATE: | SCALE: |
|---|---|---|
| SMSD2508 | OCTOBER 2026 | AS SHOWN |

CLIENT

**SOMERS CENTRAL SCHOOL DISTRICT**

**VARIOUS UPGRADES AT SOMERS HIGH SCHOOL**

**120 PRIMROSE ST.**
**LINCOLNDALE, NY 10540**

**SED #: 66-21-01-06-0-003-023**

CONTRACT

**CONTRACT E**
**ELECTRICAL CONSTRUCTION**

STATUS

**FOR BID**

SHEET TITLE

**ELECTRICAL**
**SECOND FLOOR NEW WORK PLAN - AREA A**

DRAWING No.

**HS-E 102.00**

C:\Users\wtesta\Documents_Revit Backup\SMSD2508_Central25_M_wtesta36AUA.rvt
10/29/2026 11:17:26 AM

## GENERAL NOTES

1. SEE DRAWING HS-E 001 FOR ELECTRICAL LEGEND, SYMBOLS, ABBREVIATIONS, AND GENERAL NOTES.
2. THE EXISTING CONDITIONS SHOWN ON THE CONTRACT DRAWINGS ARE BASED ON LIMITED FIELD SURVEY AND EXISTING DOCUMENTATION. THE CONTRACTOR SHALL BE RESPONSIBLE FOR VERIFICATION OF ALL EXISTING CONDITIONS PRIOR TO THE COMMENCEMENT OF DEMOLITION / NEW WORK AND PURCHASE OF NEW EQUIPMENT. SHOULD THERE BE A CONFLICT, THE CONTRACTOR SHALL ALERT THE ARCHITECT / ENGINEER IN WRITING.
3. DO NOT SCALE DRAWINGS. LINE WORK SHOWN IS SCHEMATIC. CONTRACTOR SHALL PROVIDE SHOP DRAWINGS BASED ON DESIGN INTENT, SURVEY OF EXISTING CONDITIONS, AND COORDINATION WITH OTHER TRADES.
4. COORDINATE THE LOCATIONS AND MOUNTING HEIGHTS OF ALL EQUIPMENT AND DEVICES WITH ARCHITECTURAL EQUIPMENT, REFLECTED CEILING PLANS, FURNITURE PLANS, AND EQUIPMENT OF OTHER TRADES.
5. CONTRACTOR SHALL REINSTALL THE EXISTING LIGHT FIXTURES IN/ON THE NEW DROP CEILINGS AND RECONNECT TO THE EXISTING LIGHTING CIRCUITS WITH NEW WIRING (MATCH EXISTING WIRING) AND TIE INTO THE EXISTING LIGHTING CONTROLS. EXISTING LIGHTING SHALL BE SUPPORTED FROM STRUCTURAL CEILING ABOVE AND NOT THE GRID.
6. CONTRACTOR SHALL REINSTALL THE EXISTING EXIT SIGNS, SPEAKERS, OCCUPANCY SENSORS, SMOKE / HEAT DETECTORS, WIRELESS ACCESS POINTS, ETC. ON THE NEW DROP CEILING AT THE EXISTING LOCATIONS THAT THEY WERE.

## ELECTRICAL KEYED NOTES


X

1. CONTRACTOR SHALL FURNISH AND INSTALL NEW CIRCUIT BREAKER RETROFIT INTERIOR KIT WHERE EXISTING PANEL INTERIORS WERE REMOVED. RETROFIT INTERIOR KIT AND NUMBER AND SIZES OF NEW CIRCUIT BREAKERS SHALL BE BASED THE SCHEDULE SHOWN ON DRAWING HS-E 600. EXISTING FEEDER SHALL BE CONNECTED TO THE NEW MAIN CIRCUIT BREAKER AND/OR LUGS AND BRANCH CIRCUIT WIRING CONNECTED TO THE NEW BRANCH CIRCUIT BREAKERS.
2. CONTRACTOR SHALL EXTEND ALL EXISTING CIRCUITS (MATCH NUMBER AND SIZE OF CONDUCTORS AND CONDUIT) FROM EXISTING FUSED PANEL (THAT HAS BEEN REMOVED AS SHOWN ON THE DEMOLITION PLAN) TO NEW ASSOCIATED CIRCUIT BREAKERS IN NEW PANEL 'FR4'.

   THE EXISTING 120/208 VOLT, 3 PHASE, 4 WIRE, 225 AMP PANEL 'FR4' HAS THE FOLLOWING FUSED SWITCHES:


   (12) 3P-30 AMP

   THE NEW CIRCUIT BREAKER PANEL 'FR4' SHALL BE 120/208 VOLT, 3 PHASE, 4 WIRE, 225 AMP WITH MAIN LUGS ONLY. THE NEW DISTRIBUTION CIRCUIT BREAKERS SHALL MATCH THE FUSE SIZES IN EACH OF THE FUSED SWITCHES IN THE EXISTING PANEL. THE NEW PANEL SHALL ALSO INCLUDE (6) 1 POLE SPACES.
3. CONTRACTOR SHALL EXTEND EXISTING CIRCUIT (MATCH EXISTING CONDUIT SIZE AND NUMBER AND SIZE OF CONDUCTORS) VIA NEW FACTORY MOUNTED DISCONNECT SWITCH TO FEED AHU-1.
4. CONTRACTOR SHALL EXTEND EXISTING CIRCUIT (MATCH EXISTING CONDUIT SIZE AND NUMBER AND SIZE OF CONDUCTORS) VIA NEW DISCONNECT SWITCH (PROVIDED BY OTHERS) TO FEED RF-1.
5. CONTRACTOR SHALL EXTEND EXISTING CIRCUIT (MATCH EXISTING CONDUIT SIZE AND NUMBER AND SIZE OF CONDUCTORS) VIA NEW FACTORY MOUNTED DISCONNECT SWITCH TO FEED AHU-2.
6. CONTRACTOR SHALL EXTEND EXISTING CIRCUIT (MATCH EXISTING CONDUIT SIZE AND NUMBER AND SIZE OF CONDUCTORS) VIA NEW DISCONNECT SWITCH (PROVIDED BY OTHERS) TO FEED RF-2.
7. CONTRACTOR SHALL EXTEND EXISTING CIRCUIT (MATCH EXISTING CONDUIT SIZE AND NUMBER AND SIZE OF CONDUCTORS) VIA NEW FACTORY MOUNTED DISCONNECT SWITCH TO FEED HV-6.
8. CONTRACTOR SHALL EXTEND EXISTING CIRCUIT (MATCH EXISTING CONDUIT SIZE AND NUMBER AND SIZE OF CONDUCTORS) VIA NEW FACTORY MOUNTED DISCONNECT SWITCH TO FEED HV-7.
9. CONTRACTOR SHALL EXTEND EXISTING CIRCUIT (MATCH EXISTING CONDUIT SIZE AND NUMBER AND SIZE OF CONDUCTORS) VIA NEW FACTORY MOUNTED DISCONNECT SWITCH TO FEED HV-8.
10. CONTRACTOR SHALL EXTEND EXISTING CIRCUIT (MATCH EXISTING CONDUIT SIZE AND NUMBER AND SIZE OF CONDUCTORS) VIA NEW FACTORY INSTALLED DISCONNECT SWITCH TO FEED NEW FLOOR MOUNTED UNIT VENTILATOR (UV).
11. CONTRACTOR SHALL RUN 3 #8, 1 #10 G., 3/4" C., TO NEW 3P-35A CIRCUIT BREAKER TO BE INSTALLED IN SPACE #37,39,41 IN PANEL 'PPE2C' VIA NEW DISCONNECT SWITCH PROVIDED BY THE ELECTRICAL CONTRACTOR TO FEED CU-158C.
12. WEATHERPROOF RECEPTACLES FOR CONDENSING UNIT SHALL BE FROM NEW 1P-20 AMP CIRCUIT BREAKER TO BE INSTALLED IN SPACE #38 IN PANEL 'PPE2C'.

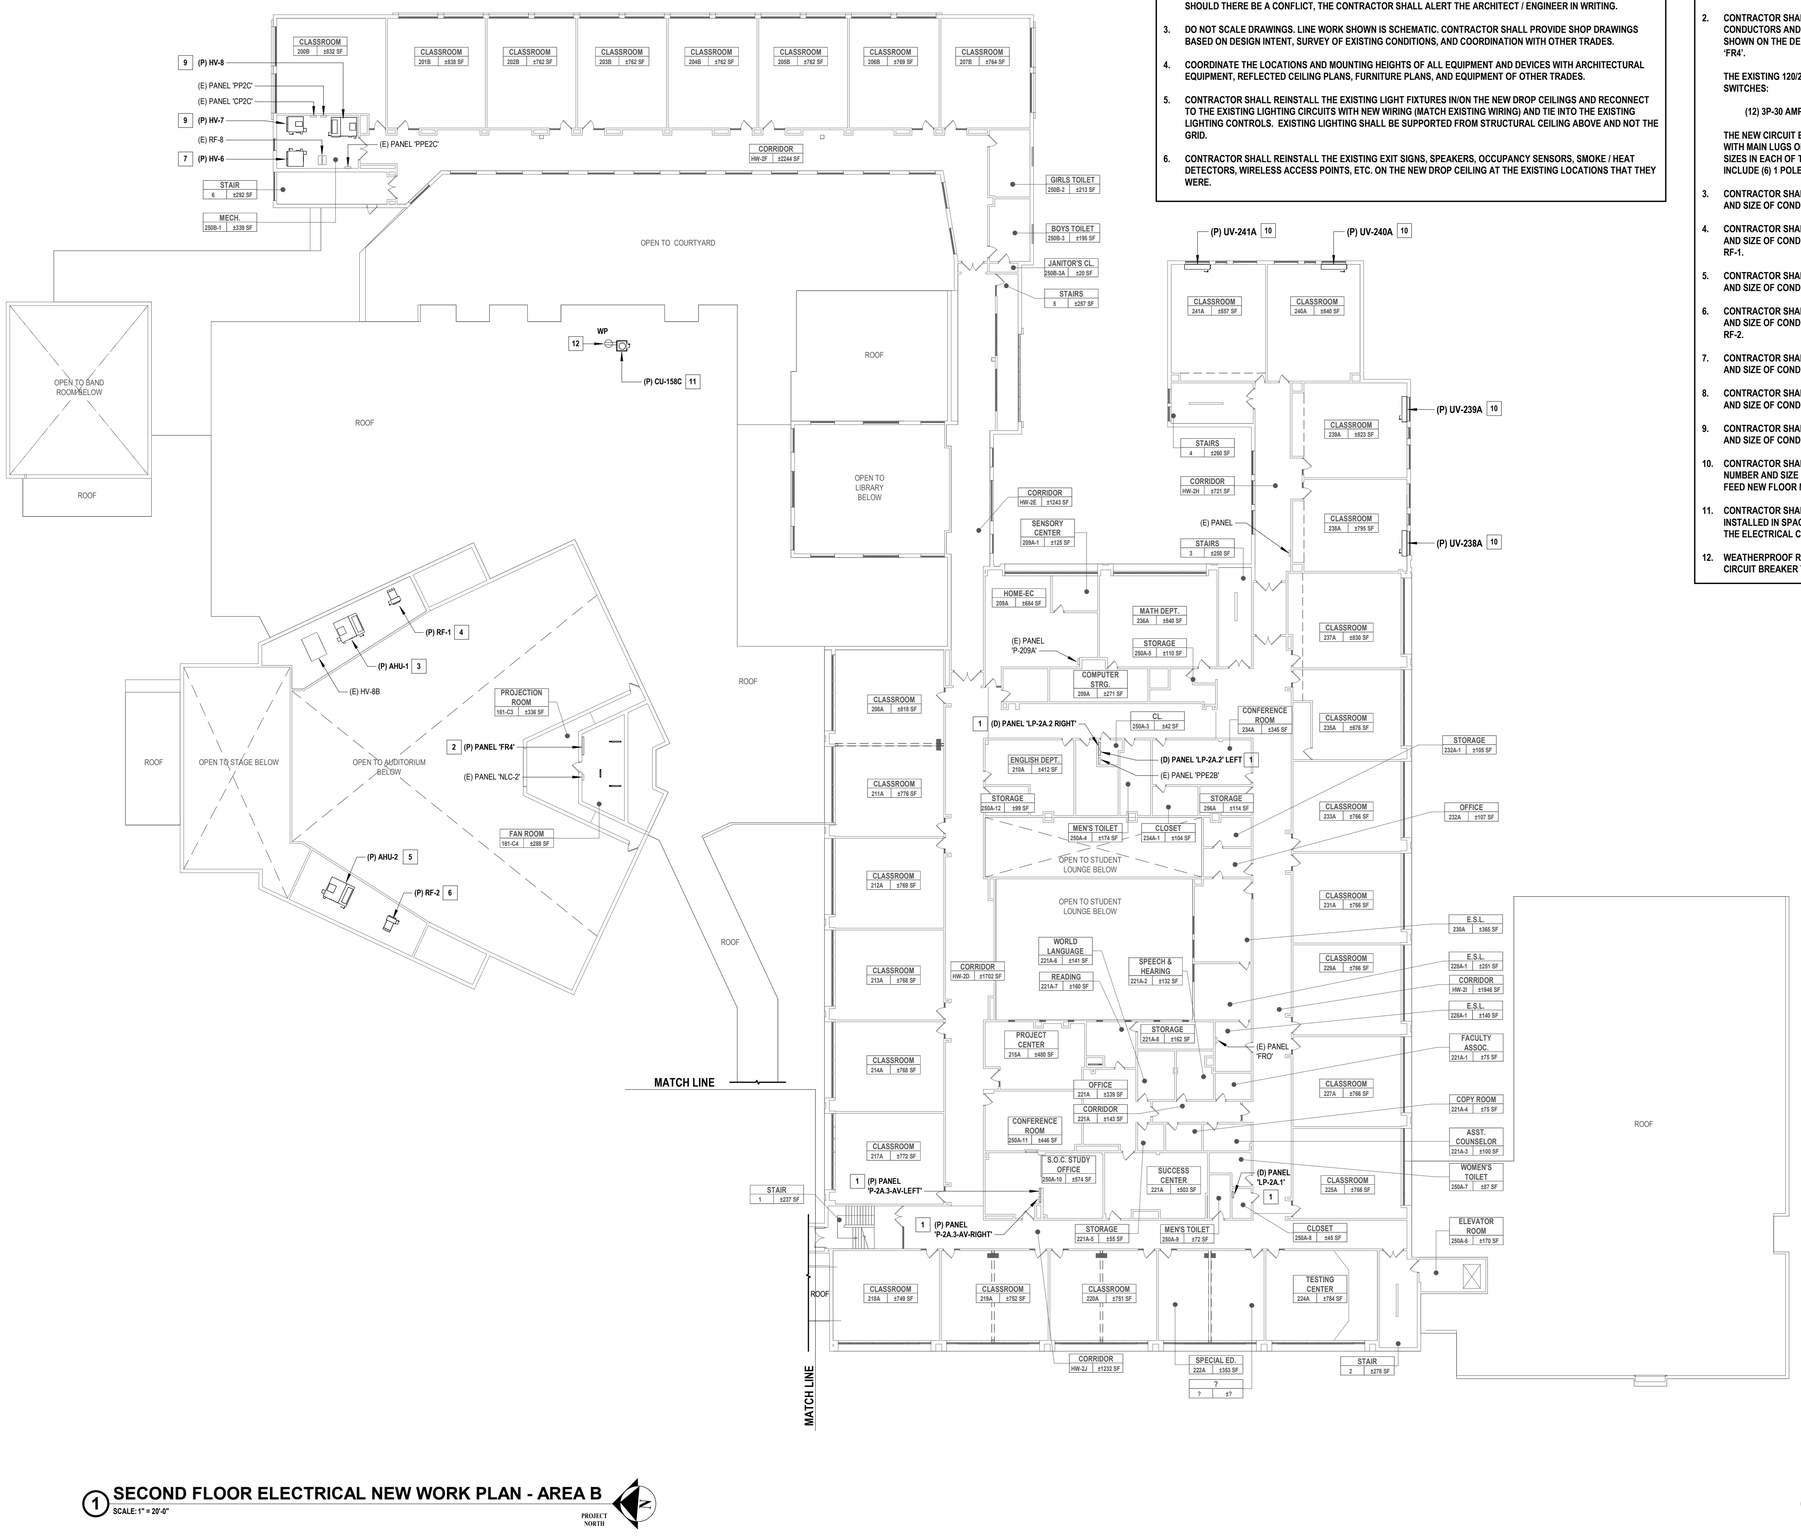


1 **SECOND FLOOR ELECTRICAL NEW WORK PLAN - AREA B**
SCALE: 1" = 20'-0"

PROJECT NORTH

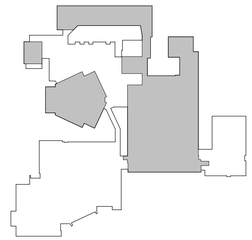

2 **AREA B - 2ND FL - KEY PLAN**
SCALE: 1" = 160'-0"

PROJECT NORTH


H2M architects + engineers
1133 Westchester Avenue, Suite N-210
White Plains, NY 10605
914.358.5623 • www.h2m.com
NY Architecture & Landscape Architecture: No Certificate Required
NY Engineering Certificate of Authorization No.: 0018178


CONSULTANTS:

| MARK | DATE | DESCRIPTION |
|---|---|---|
| | | |

7.31.2028
Exp. Date

JEFFERY L. CZAJKA, P.E.
NY PROFESSIONAL ENGINEER Lic. No. 072825

"IN ACCORDANCE WITH ARTICLE 145, SECTION 7209 OF THE NYS EDUCATION LAW, ALTERATION OF THIS DOCUMENT EXCEPT BY A LICENSED PROFESSIONAL IS ILLEGAL."

| DESIGNED BY: | DRAWN BY: | CHECKED BY: | REVIEWED BY: |
|---|---|---|---|
| S. FREEMAN | W. TESTA | S. SOUSSOU | J. CZAJKA |

| PROJECT No: | DATE: | SCALE: |
|---|---|---|
| SMSD2508 | OCTOBER 2026 | AS SHOWN |

CLIENT

**SOMERS CENTRAL SCHOOL DISTRICT**

**VARIOUS UPGRADES AT SOMERS HIGH SCHOOL**

**120 PRIMROSE ST.**
**LINCOLNDALE, NY 10540**

**SED #: 66-21-01-06-0-003-023**

CONTRACT

**CONTRACT E**
**ELECTRICAL CONSTRUCTION**

STATUS

**FOR BID**

SHEET TITLE


**ELECTRICAL**
**SECOND FLOOR NEW WORK PLAN - AREA B**

DRAWING No.

**HS-E 103.00**

C:\Users\wtesta\Documents_Revit Backup\SMSD2508_Central25_M_wtesta3KAUA.rvt

10/29/2026 11:17:27 AM

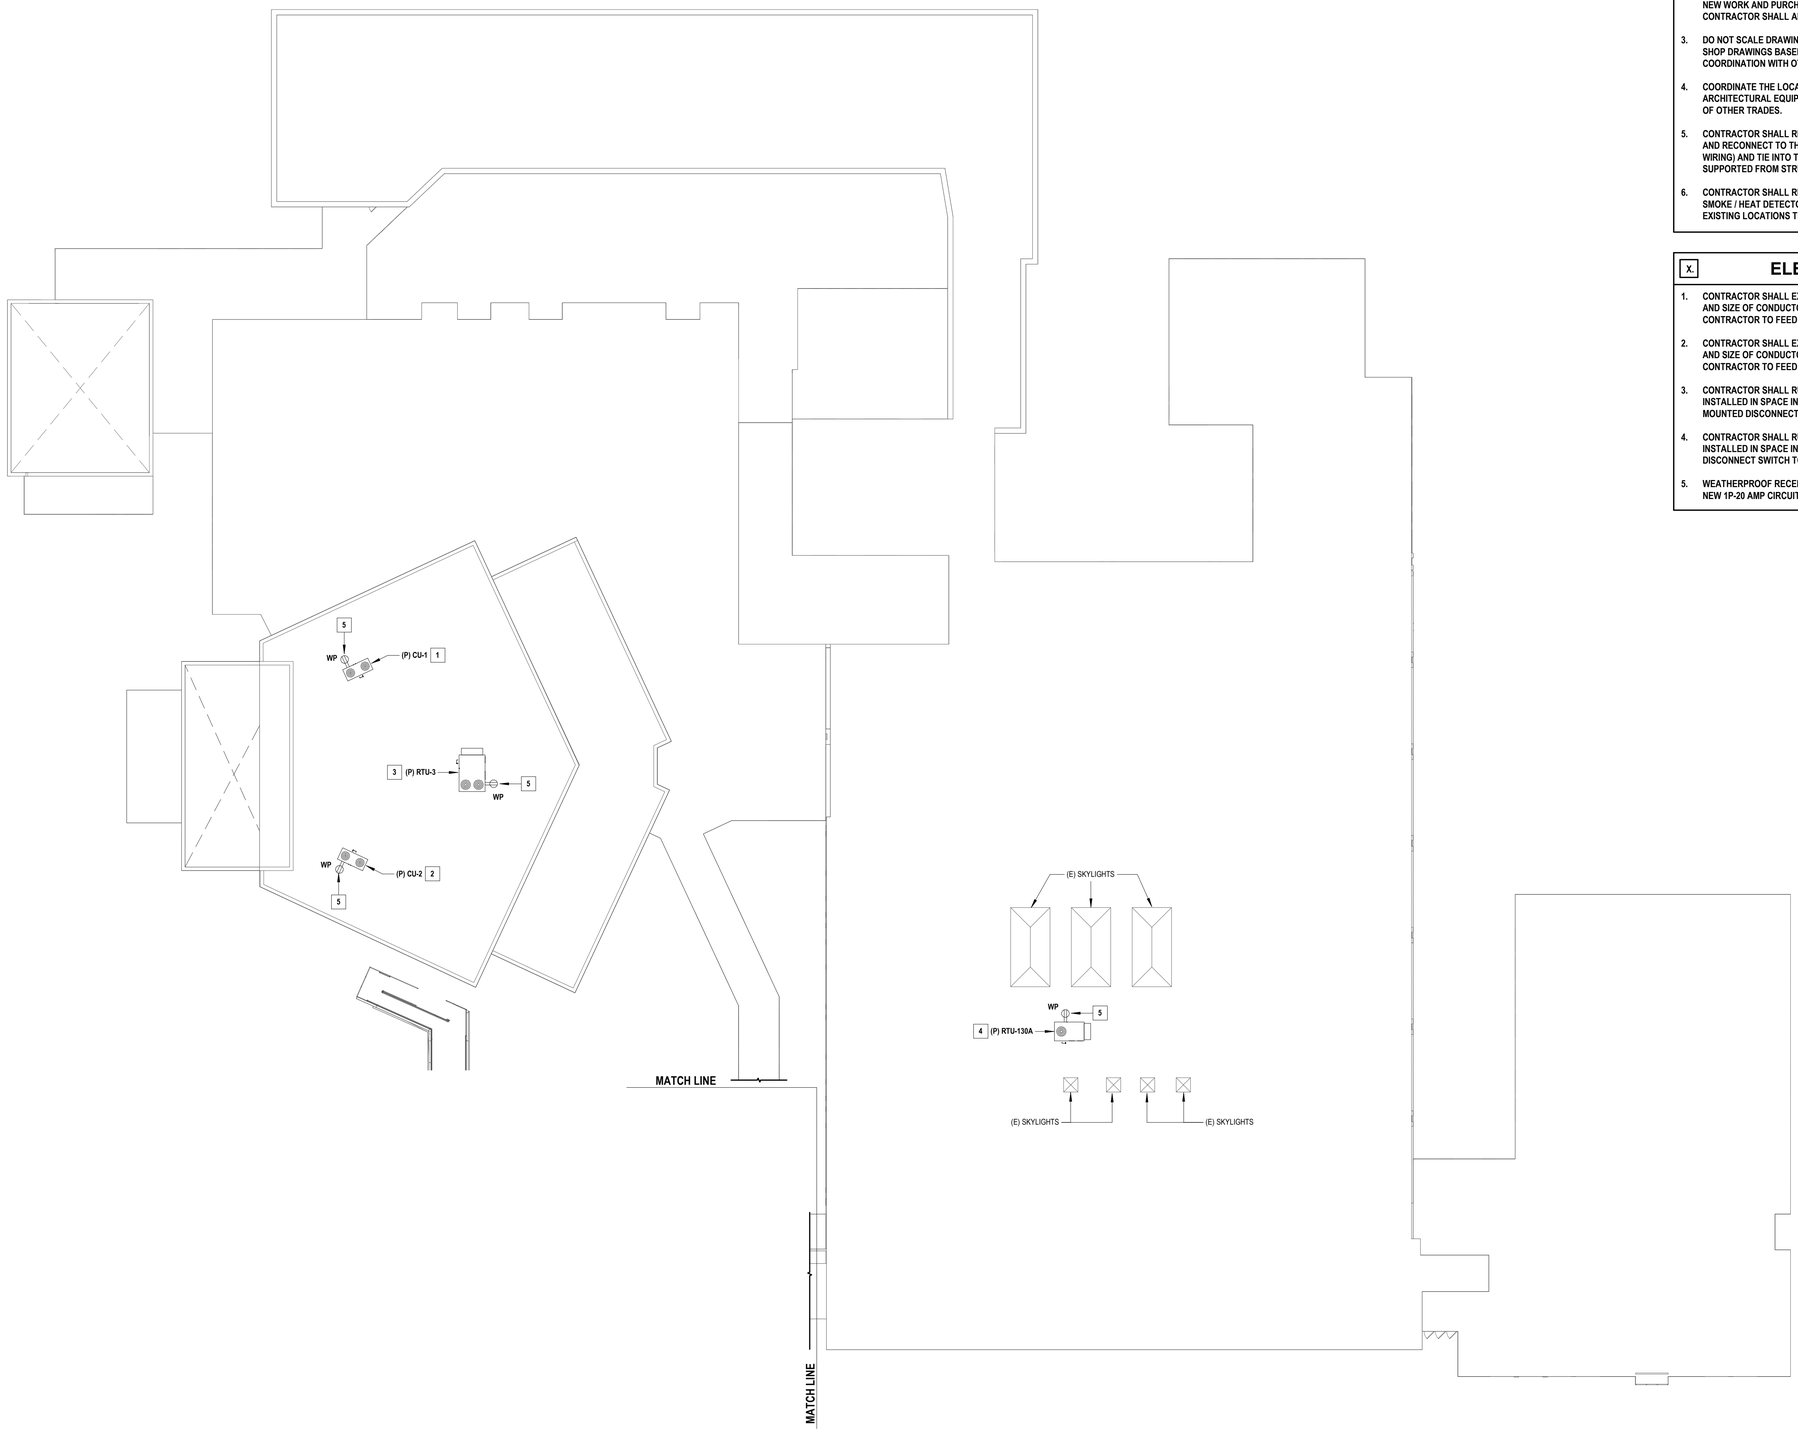


1 ROOF ELECTRICAL DEMOLTION PLAN - AREA B
SCALE: 1" = 20'-0"

PROJECT NORTH

## GENERAL NOTES

1. SEE DRAWING HS-E 001 FOR ELECTRICAL LEGEND, SYMBOLS, ABBREVIATIONS, AND GENERAL NOTES.
2. THE EXISTING CONDITIONS SHOWN ON THE CONTRACT DRAWINGS ARE BASED ON LIMITED FIELD SURVEY AND EXISTING DOCUMENTATION. THE CONTRACTOR SHALL BE RESPONSIBLE FOR VERIFICATION OF ALL EXISTING CONDITIONS PRIOR TO THE COMMENCEMENT OF DEMOLITION / NEW WORK AND PURCHASE OF NEW EQUIPMENT. SHOULD THERE BE A CONFLICT, THE CONTRACTOR SHALL ALERT THE ARCHITECT / ENGINEER IN WRITING.
3. DO NOT SCALE DRAWINGS. LINE WORK SHOWN IS SCHEMATIC. CONTRACTOR SHALL PROVIDE SHOP DRAWINGS BASED ON DESIGN INTENT, SURVEY OF EXISTING CONDITIONS, AND COORDINATION WITH OTHER TRADES.
4. COORDINATE THE LOCATIONS AND MOUNTING HEIGHTS OF ALL EQUIPMENT AND DEVICES WITH ARCHITECTURAL EQUIPMENT, REFLECTED CEILING PLANS, FURNITURE PLANS, AND EQUIPMENT OF OTHER TRADES.
5. CONTRACTOR SHALL REINSTALL THE EXISTING LIGHT FIXTURES IN/ON THE NEW DROP CEILINGS AND RECONNECT TO THE EXISTING LIGHTING CIRCUITS WITH NEW WIRING (MATCH EXISTING WIRING) AND TIE INTO THE EXISTING LIGHTING CONTROLS. EXISTING LIGHTING SHALL BE SUPPORTED FROM STRUCTURAL CEILING ABOVE AND NOT THE GRID.
6. CONTRACTOR SHALL REINSTALL THE EXISTING EXIT SIGNS, SPEAKERS, OCCUPANCY SENSORS, SMOKE / HEAT DETECTORS, WIRELESS ACCESS POINTS, ETC. ON THE NEW DROP CEILING AT THE EXISTING LOCATIONS THAT THEY WERE.

## X. ELECTRICAL KEYED NOTES

1. CONTRACTOR SHALL EXTEND EXISTING CIRCUIT (MATCH EXISTING CONDUIT SIZE AND NUMBER AND SIZE OF CONDUCTORS) VIA NEW DISCONNECT SWITCH PROVIDED BY THE ELECTRICAL CONTRACTOR TO FEED CU-1.
2. CONTRACTOR SHALL EXTEND EXISTING CIRCUIT (MATCH EXISTING CONDUIT SIZE AND NUMBER AND SIZE OF CONDUCTORS) VIA NEW DISCONNECT SWITCH PROVIDED BY THE ELECTRICAL CONTRACTOR TO FEED CU-2.
3. CONTRACTOR SHALL RUN 3 #1/0, 1 #6 G., 2" C., TO NEW 3P-150A CIRCUIT BREAKER TO BE INSTALLED IN SPACE IN SWITCHBOARD 'A' IN JANITOR'S CLOSET 100C-7 VIA NEW FACTORY MOUNTED DISCONNECT SWITCH TO FEED RTU-3.
4. CONTRACTOR SHALL RUN 3 #4, 1 #8 G., 1-1/4" C., TO NEW 3P-80A CIRCUIT BREAKER TO BE INSTALLED IN SPACE IN PANEL 'BPP1' IN BOILER ROOM 119A VIA NEW FACTORY MOUNTED DISCONNECT SWITCH TO FEED RTU-130A.
5. WEATHERPROOF RECEPTACLES AT ROOFTOP UNITS AND CONDENSING UNITS SHALL BE FROM NEW 1P-20 AMP CIRCUIT BREAKER TO BE INSTALLED IN SPACE #38 IN PANEL 'PPE2C'.

H 2 M architects + engineers

1133 Westchester Avenue, Suite N-210
White Plains, NY 10605
914.358.5623 • www.h2m.com
NY Architecture & Landscape Architecture: No Certificate Required
NY Engineering Certificate of Authorization No.: 0018178

CONSULTANTS:

| MARK | DATE | DESCRIPTION |
|---|---|---|
| | | |
| | | |
| | | |
| | | |
| | | |
| | | |
| | | |
| | | |
| | | |
| | | |
| | | |

7.31.2028
Exp. Date

JEFFERY L. CZAJKA, P.E.
NY PROFESSIONAL ENGINEER Lic. No. 075825

"IN ACCORDANCE WITH ARTICLE 145, SECTION 7209 OF THE NYS EDUCATION LAW, ALTERATION OF THIS DOCUMENT EXCEPT BY A LICENSED PROFESSIONAL IS ILLEGAL."

| DESIGNED BY: | DRAWN BY: | CHECKED BY: | REVIEWED BY: |
|---|---|---|---|
| S. FREEMAN | W. TESTA | S. SOUSSOU | J. CZAJKA |

| PROJECT No: | DATE: | SCALE: |
|---|---|---|
| SMSD2508 | OCTOBER 2026 | AS SHOWN |

CLIENT

**SOMERS CENTRAL SCHOOL DISTRICT**

**VARIOUS UPGRADES AT SOMERS HIGH SCHOOL**

**120 PRIMROSE ST.**
**LINCOLNDALE, NY 10540**

**SED #: 66-21-01-06-0-003-023**

CONTRACT

**CONTRACT E**
**ELECTRICAL CONSTRUCTION**

STATUS

**FOR BID**

SHEET TITLE


**ELECTRICAL**
**ROOF NEW WORK PLAN - AREA B**

DRAWING No.

# HS-E 104.00

C:\Users\wtesta\Documents_Revit Backup\SMSD2508_Central25_M_wtesta36AUA.rvt


10/29/2026 11:17:28 AM

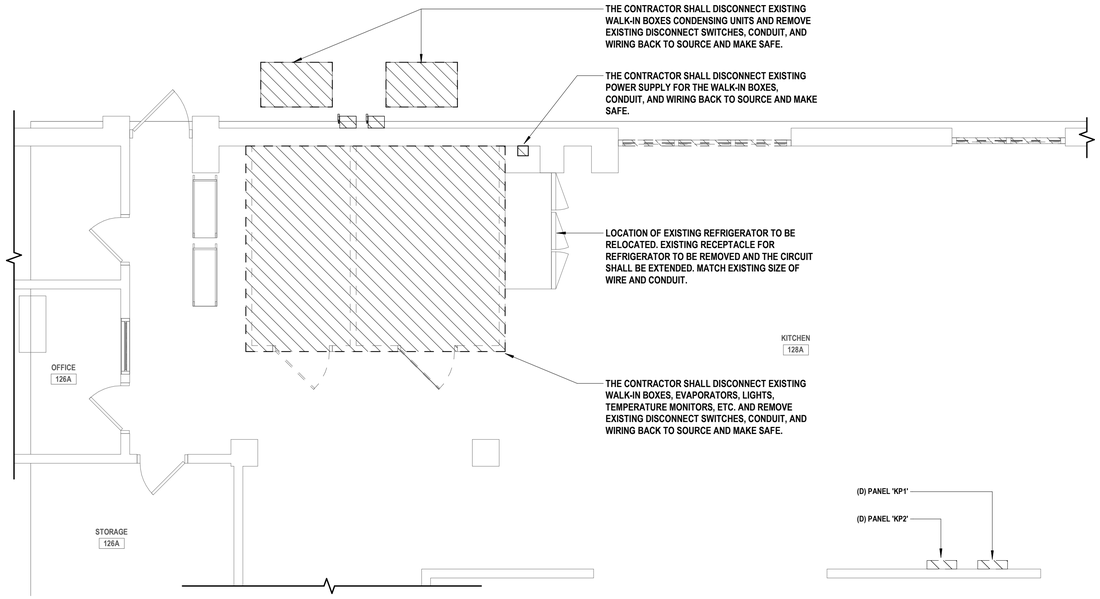


## 1 ELECTRICAL ENLARGED KITCHEN DEMOLITION PLAN

SCALE: 1/4" = 1'-0"

PROJECT NORTH

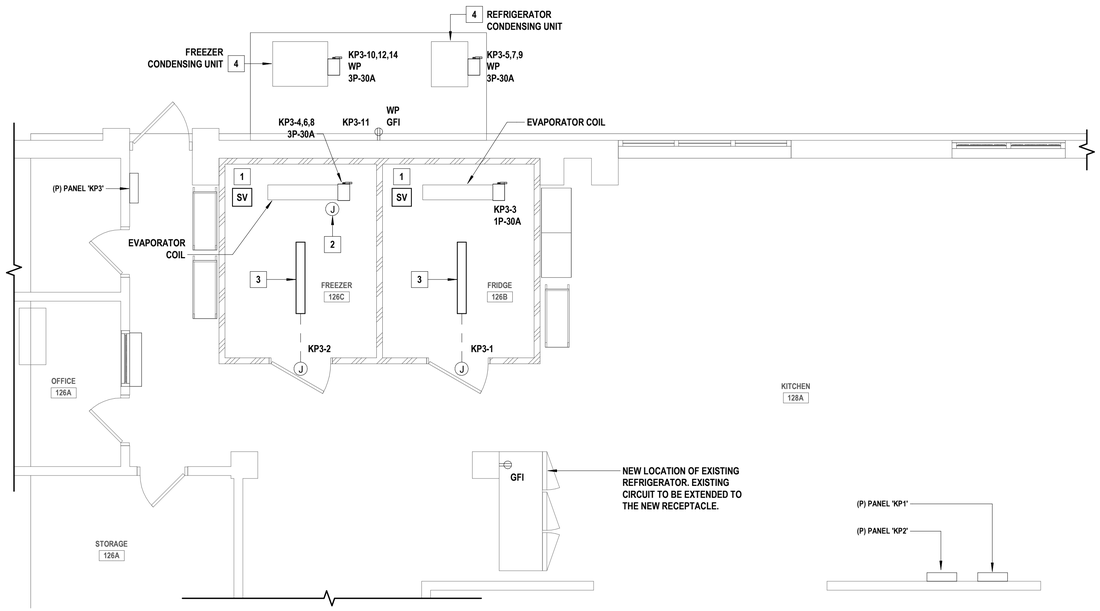


## 2 ELECTRICAL ENLARGED KITCHEN NEW WORK PLAN

SCALE: 1/4" = 1'-0"

PROJECT NORTH

## GENERAL NOTES

1. SEE DRAWING HS-E 001 FOR ELECTRICAL LEGEND, SYMBOLS, ABBREVIATIONS, AND GENERAL NOTES.
2. THE EXISTING CONDITIONS SHOWN ON THE CONTRACT DRAWINGS ARE BASED ON LIMITED FIELD SURVEY AND EXISTING DOCUMENTATION. THE CONTRACTOR SHALL BE RESPONSIBLE FOR VERIFICATION OF ALL EXISTING CONDITIONS PRIOR TO THE COMMENCEMENT OF DEMOLITION / NEW WORK AND PURCHASE OF NEW EQUIPMENT. SHOULD THERE BE A CONFLICT, THE CONTRACTOR SHALL ALERT THE ARCHITECT / ENGINEER IN WRITING.
3. DO NOT SCALE DRAWINGS. LINE WORK SHOWN IS SCHEMATIC. CONTRACTOR SHALL PROVIDE SHOP DRAWINGS BASED ON DESIGN INTENT, SURVEY OF EXISTING CONDITIONS, AND COORDINATION WITH OTHER TRADES.
4. COORDINATE THE LOCATIONS AND MOUNTING HEIGHTS OF ALL EQUIPMENT AND DEVICES WITH ARCHITECTURAL EQUIPMENT, REFLECTED CEILING PLANS, FURNITURE PLANS, AND EQUIPMENT OF OTHER TRADES.
5. CONTRACTOR SHALL DISCONNECT AND REMOVE THE EXISTING LIGHT FIXTURES AND STORE FOR REINSTALLATION AFTER NEW DROP CEILINGS ARE INSTALLED. EXISTING WIRING SHALL BE MADE SAFE TO ENABLE THE INSTALLATION OF THE NEW CEILING.
6. CONTRACTOR SHALL REMOVE AND TEMPORARY SUPPORT THE EXISTING EXIT SIGNS, SPEAKERS, OCCUPANCY SENSORS, SMOKE / HEAT DETECTORS, WIRELESS ACCESS POINTS, ETC. TO ENABLE THE REMOVAL OF THE EXISTING DROP CEILINGS.
7. CONTRACTOR SHALL REINSTALL THE EXISTING LIGHT FIXTURES IN/ON THE NEW DROP CEILINGS AND RECONNECT TO THE EXISTING LIGHTING CIRCUITS WITH NEW WIRING (MATCH EXISTING WIRING) AND TIE INTO THE EXISTING LIGHTING CONTROLS. EXISTING LIGHTING SHALL BE SUPPORTED FROM STRUCTURAL CEILING ABOVE AND NOT THE GRID.
8. CONTRACTOR SHALL REINSTALL THE EXISTING EXIT SIGNS, SPEAKERS, OCCUPANCY SENSORS, SMOKE / HEAT DETECTORS, WIRELESS ACCESS POINTS, ETC. ON THE NEW DROP CEILING AT THE EXISTING LOCATIONS THAT THEY WERE.

## X. ELECTRICAL NEW WORK KEYED NOTES

1. THE CONTRACTOR SHALL FURNISH AND INSTALL CONTROL WIRING FROM SOLENOID VALVE (LOCATED ON TOP OF BOX) TO EVAPORATOR COIL.
2. THE CONTRACTOR SHALL CONNECT DRAIN LINE HEAT TRACING WIRE TO TERMINAL BLOCK ON FREEZER EVAPORATOR COIL.
3. THE CONTRACTOR SHALL INSTALL AND WIRE LIGHT AND TEMPERATURE ALARM AS PER MANUFACTURER'S REQUIREMENTS.
4. THE CONTRACTOR SHALL RUN CONTROL WIRING AS PER MANUFACTURERS REQUIREMENTS FROM CONDENSING UNIT TO EVAPORATOR COIL.

**SCHEDULE FOR PANEL: KPC**


| | | | | | | | |
|---|---|---|---|---|---|---|---|
| SYSTEM: | 208Y/120V, 3Φ, 4W | | NUMBER OF POLES: | 18 | AREA SERVED: | KITCHEN WALK-IN BOXES | |
| BUS RATING: | 100 A | MINIMUM CB IC: 22kA RMS SYM | EQUIP GROUND BUS: | YES | PANEL LOCATION: | | |
| MAINS TYPE: | MLO | MAINS RATING: N / A | ISOLATED GND BUS: | NO | MOUNTING: | SURFACE | SUPPLIED FROM: |


| CIR. # | SERVES | LOAD | MINIMUM BRANCH CIRCUIT & CONDUIT SIZE | BREAKER P | BREAKER TRIP | PHASE A | PHASE B | PHASE C | BREAKER TRIP | BREAKER P | MINIMUM BRANCH CIRCUIT & CONDUIT SIZE | LOAD | SERVES | CIR. # |
|---|---|---|---|---|---|---|---|---|---|---|---|---|---|---|
| 1 | WALK-IN REFREGIRATOR | 1200 | 2#12, #12 G, 3/4" C | 1 | 20 | 2400 | | | 20 | 1 | 2#12, #12 G, 3/4" C | 1200 | WALK-IN FREEZER | 2 |
| 3 | EVAPORATOR COIL | 240 | 2#12, #12 G, 3/4" C | 1 | 20 | | 1224 | | | | | 984 | | 4 |
| 5 | | 624 | | | | | | 1608 | 20 | 3 | 3#12, #12 G, 3/4" C | 984 | EVAPORATOR COIL | 6 |
| 7 | CONDENSING UNIT | 624 | 3#12, #12 G, 3/4" C | 3 | 20 | 1608 | | | | | | 984 | | 8 |
| 9 | | 624 | | | | | 1776 | | | | | 1152 | | 10 |
| 11 | RECEPTACLE | 180 | 2#12, #12 G, 3/4" C | 1 | 20 | | | 1332 | 20 | 3 | 3#12, #12 G, 3/4" C | 1152 | CONDENSING UNIT | 12 |
| 13 | SPARE | | | 1 | 20 | 1152 | | | | | | 1152 | | 14 |
| 15 | | | | | | | 0 | | | | | | | 16 |
| 17 | | | | | | | | 0 | | | | | | 18 |
| | | | | | | 5160 | 3000 | 2940 | VA PER PHASE | | | | | |
| | | | | | | 43 | 25 | 25 | AMPS PER PHASE | | | | | |

TOTAL CONNECTED LOAD (VA): 11100

TOTAL CONNECTED LOAD (AMPS): 31

NOTES:
1.

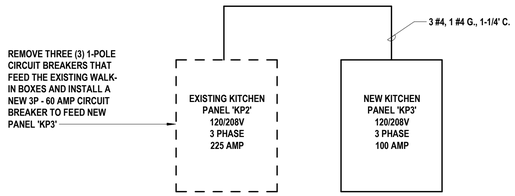
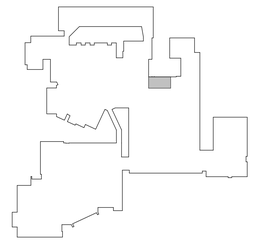
## 3 KEY PLAN - LEVEL 1 - KITCHEN

SCALE: 1" = 160'-0"

PROJECT NORTH

H2M architects + engineers
1133 Westchester Avenue, Suite N-210
White Plains, NY 10605
914.358.5623 • www.h2m.com
NY Architecture & Landscape Architecture: No Certificate Required
NY Engineering Certificate of Authorization No.: 0018178

CONSULTANTS:

| MARK | DATE | DESCRIPTION |
|---|---|---|
| | | |

7.31.2028
Exp. Date

JEFFERY L. CZAJKA, P.E.
NY PROFESSIONAL ENGINEER Lic. No. 071821

"IN ACCORDANCE WITH ARTICLE 145, SECTION 7209 OF THE NYS EDUCATION LAW, ALTERATION OF THIS DOCUMENT EXCEPT BY A LICENSED PROFESSIONAL IS ILLEGAL."

| DESIGNED BY: | DRAWN BY: | CHECKED BY: | REVIEWED BY: |
|---|---|---|---|
| S. FREEMAN | W. TESTA | S. SOUSSOU | J. CZAJKA |

| PROJECT No: | DATE: | SCALE: |
|---|---|---|
| SMSD2508 | OCTOBER 2026 | AS SHOWN |

CLIENT

**SOMERS CENTRAL SCHOOL DISTRICT**

**VARIOUS UPGRADES AT SOMERS HIGH SCHOOL**

**120 PRIMROSE ST.**
**LINCOLNDALE, NY 10540**

**SED #: 66-21-01-06-0-003-023**

CONTRACT

**CONTRACT E**
**ELECTRICAL CONSTRUCTION**

STATUS

**FOR BID**

SHEET TITLE


**ELECTRICAL**
**FIRST FLOOR ENLARGED KITCHEN PLANS**

DRAWING No.

**HS-E 400.00**

C:\Users\wtesta\Documents_Revit Backup\SMSD2508_Central25_M_wtesta3KAUA.rvt


10/29/2026 11:17:29 AM

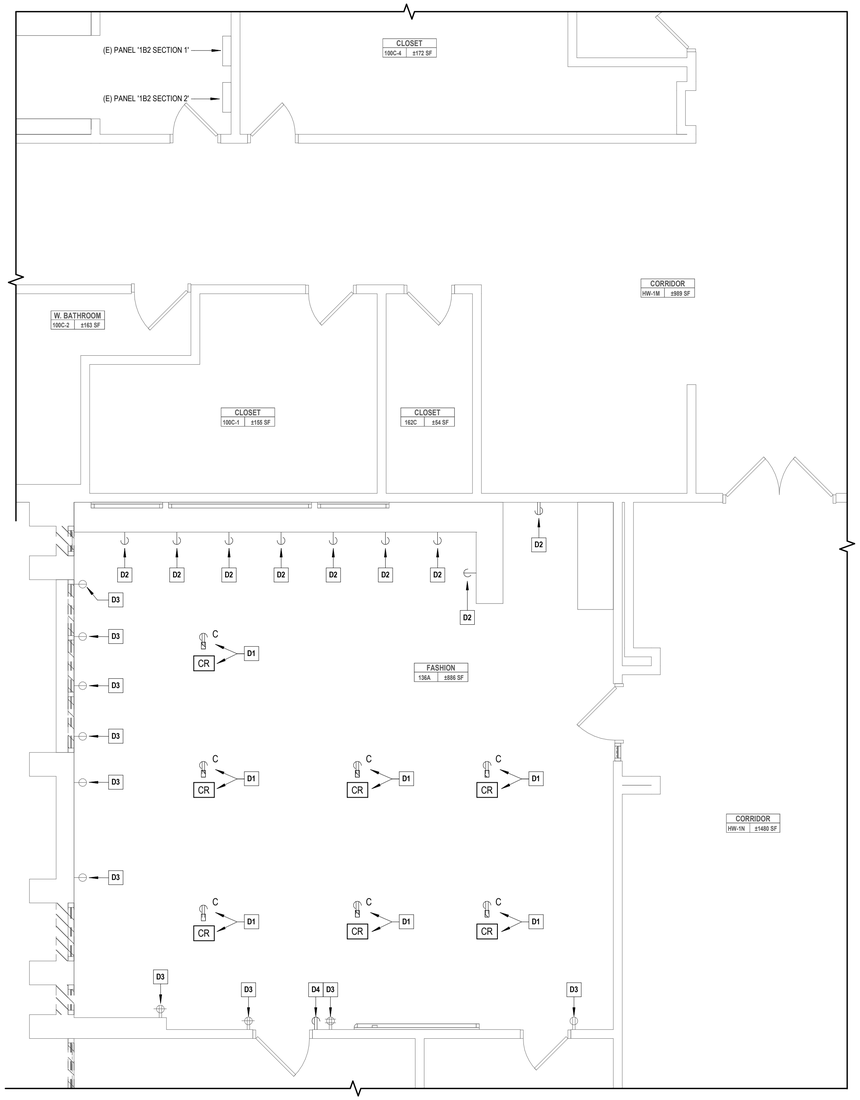


## 1 ELECTRICAL ENLARGED FASHION ROOM DEMOLITION PLAN

SCALE: 1/4" = 1'-0"

PROJECT NORTH

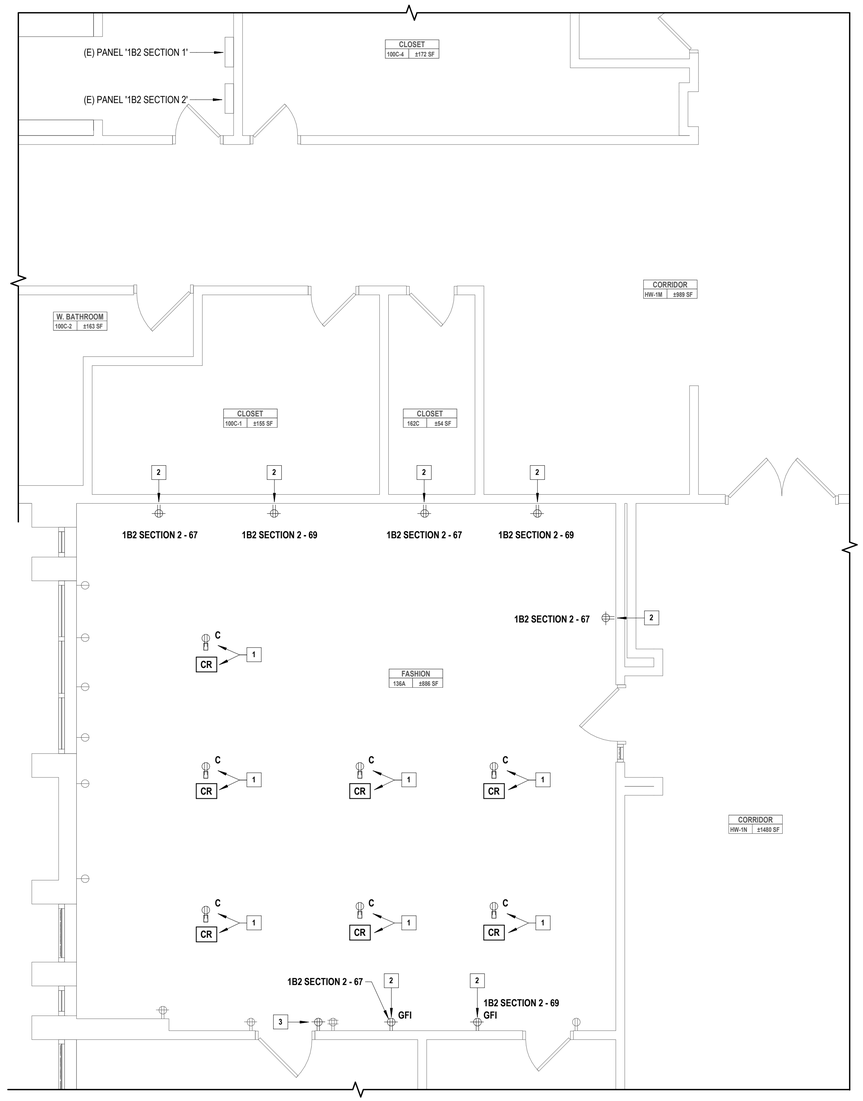


## 2 ELECTRICAL ENLARGED FASHION ROOM NEW WORK PLAN

SCALE: 1/4" = 1'-0"

PROJECT NORTH

## GENERAL NOTES

1. SEE DRAWING HS-E 001 FOR ELECTRICAL LEGEND, SYMBOLS, ABBREVIATIONS, AND GENERAL NOTES.
2. THE EXISTING CONDITIONS SHOWN ON THE CONTRACT DRAWINGS ARE BASED ON LIMITED FIELD SURVEY AND EXISTING DOCUMENTATION. THE CONTRACTOR SHALL BE RESPONSIBLE FOR VERIFICATION OF ALL EXISTING CONDITIONS PRIOR TO THE COMMENCEMENT OF DEMOLITION / NEW WORK AND PURCHASE OF NEW EQUIPMENT. SHOULD THERE BE A CONFLICT, THE CONTRACTOR SHALL ALERT THE ARCHITECT / ENGINEER IN WRITING.
3. DO NOT SCALE DRAWINGS. LINE WORK SHOWN IS SCHEMATIC. CONTRACTOR SHALL PROVIDE SHOP DRAWINGS BASED ON DESIGN INTENT, SURVEY OF EXISTING CONDITIONS, AND COORDINATION WITH OTHER TRADES.
4. COORDINATE THE LOCATIONS AND MOUNTING HEIGHTS OF ALL EQUIPMENT AND DEVICES WITH ARCHITECTURAL EQUIPMENT, REFLECTED CEILING PLANS, FURNITURE PLANS, AND EQUIPMENT OF OTHER TRADES.
5. CONTRACTOR SHALL DISCONNECT AND REMOVE THE EXISTING LIGHT FIXTURES AND STORE FOR REINSTALLATION AFTER NEW DROP CEILINGS ARE INSTALLED. EXISTING WIRING SHALL BE MADE SAFE TO ENABLE THE INSTALLATION OF THE NEW CEILING.
6. CONTRACTOR SHALL REMOVE AND TEMPORARY SUPPORT THE EXISTING EXIT SIGNS, SPEAKERS, OCCUPANCY SENSORS, SMOKE / HEAT DETECTORS, WIRELESS ACCESS POINTS, ETC. TO ENABLE THE REMOVAL OF THE EXISTING DROP CEILINGS.
7. CONTRACTOR SHALL REINSTALL THE EXISTING LIGHT FIXTURES IN/ON THE NEW DROP CEILINGS AND RECONNECT TO THE EXISTING LIGHTING CIRCUITS WITH NEW WIRING (MATCH EXISTING WIRING) AND TIE INTO THE EXISTING LIGHTING CONTROLS. EXISTING LIGHTING SHALL BE SUPPORTED FROM STRUCTURAL CEILING ABOVE AND NOT THE GRID.
8. CONTRACTOR SHALL REINSTALL THE EXISTING EXIT SIGNS, SPEAKERS, OCCUPANCY SENSORS, SMOKE / HEAT DETECTORS, WIRELESS ACCESS POINTS, ETC. ON THE NEW DROP CEILING AT THE EXISTING LOCATIONS THAT THEY WERE.

## X. ELECTRICAL DEMOLITION KEYED NOTES

D1. THE CONTRACTOR SHALL UNPLUG AND REMOVE EXISTING CEILING MOUNTED CORD REELS AND STORE FOR REINSTALLATION AFTER NEW DROP CEILING IS INSTALLED. EXISTING CEILING MOUNTED RECEPTACLE SHALL BE REMOVED FROM DROP CEILING AND BE TEMPORARILY SUPPORTED TO ENABLE INSTALLATION OF NEW CEILING.


D2. EXISTING WALL MOUNTED PLUGMOLD NEAR FLOOR SHALL BE REMOVED AND WIRING MADE SAFE.

D3. EXISTING TO REMAIN.

D4. THE CONTRACTOR SHALL DISCONNECT AND REMOVE EXISTING WIREMOLD RACEWAY AND RECEPTACLE. WRING SHOULD BE MADE SAFE AND RACEWAY AND RECEPTACLE STORED FOR REINSTALLATION AFTER NEW COUNTERTOP IS INSTALLED (SEE NEW WORK PLAN).

## X. ELECTRICAL NEW WORK KEYED NOTES

1. THE CONTRACTOR SHALL MOUNT THE EXISTING CORD REEL RECEPTACLES ON NEW DROP CEILING AND REINSTALL AND PLUG IN THE CORD REELS.
2. THE CONTRACTOR SHALL INSTALL NEW SURFACE MOUNTED DUPLEX RECEPTACLE. RUN NEW CIRCUITS (2 #12, 1 #12 G., 3/4" C.) FROM EXISTING 1P-20 AMP CIRCUIT BREAKER IN EXISTING PANEL '1B2 SECTION 2' TO NEW RECEPTACLES. REFER TO DRAWING FOR CIRCUIT NUMBERS.
3. EXISTING WIREMOLD RACEWAY AND RECEPTACLE THAT WERE REMOVED AND STORED SHALL BE REINSTALLED ABOVE NEW COUNTERTOP AND CONNECT TO EXISTING RECEPTACLE CIRCUIT.

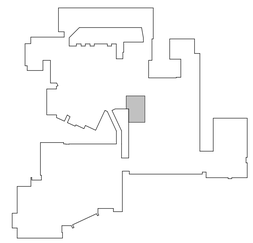

## 3 KEY PLAN - LEVEL 1 - FASHION ROOM

SCALE: 1" = 160'-0"

PROJECT NORTH

H 2 M architects + engineers

1133 Westchester Avenue, Suite N-210
White Plains, NY 10605
914.358.5623 • www.h2m.com
NY Architecture & Landscape Architecture: No Certificate Required
NY Engineering Certificate of Authorization No.: 0018178

CONSULTANTS:

| MARK | DATE | DESCRIPTION |
|---|---|---|
| | | |

7.31.2028
Exp. Date

JEFFERY L. CZAJKA, P.E.
NY PROFESSIONAL ENGINEER Lic. No. 072825

"IN ACCORDANCE WITH ARTICLE 145, SECTION 7209 OF THE NYS EDUCATION LAW, ALTERATION OF THIS DOCUMENT EXCEPT BY A LICENSED PROFESSIONAL IS ILLEGAL."

| DESIGNED BY: | DRAWN BY: | CHECKED BY: | REVIEWED BY: |
|---|---|---|---|
| S. FREEMAN | W. TESTA | S. SOUSSOU | J. CZAJKA |

| PROJECT No: | DATE: | SCALE: |
|---|---|---|
| SMSD2508 | OCTOBER 2026 | AS SHOWN |

CLIENT

**SOMERS CENTRAL SCHOOL DISTRICT**

**VARIOUS UPGRADES AT SOMERS HIGH SCHOOL**

**120 PRIMROSE ST.
LINCOLNDALE, NY 10540**

**SED #: 66-21-01-06-0-003-023**

CONTRACT

**CONTRACT E
ELECTRICAL CONSTRUCTION**

STATUS

**FOR BID**


SHEET TITLE

**ELECTRICAL
FIRST FLOOR ENLARGED
FASHION ROOM PLANS**

DRAWING No.

**HS-E 401.00**


C:\Users\wtesta\Documents_Revit Backup\SMSD2508_Central25_M_wtesta36AUA.rvt
10/29/2026 11:17:29 AM

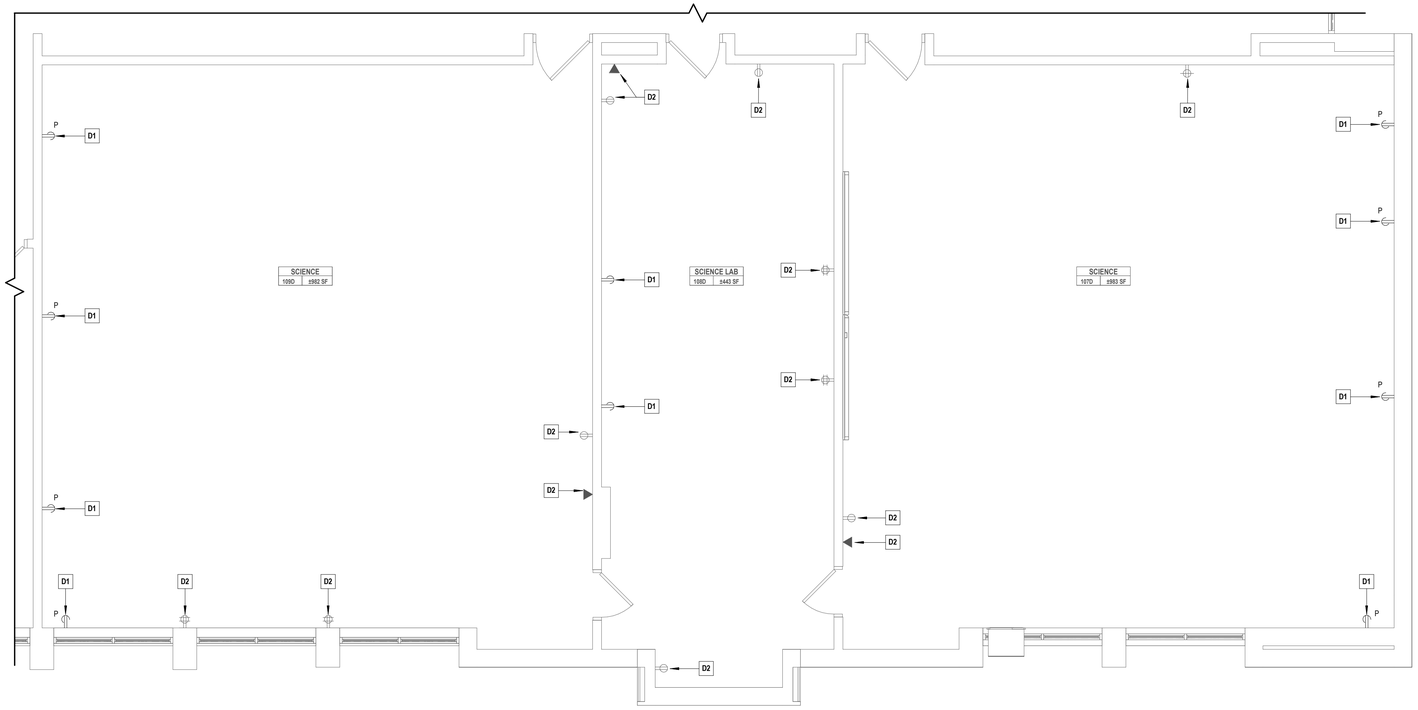


## 1 ELECTRICAL DEMOLITION ENLARGED SCIENCE ROOMS 107D, 108D, & 109D

SCALE: 1/4" = 1'-0"

PROJECT NORTH

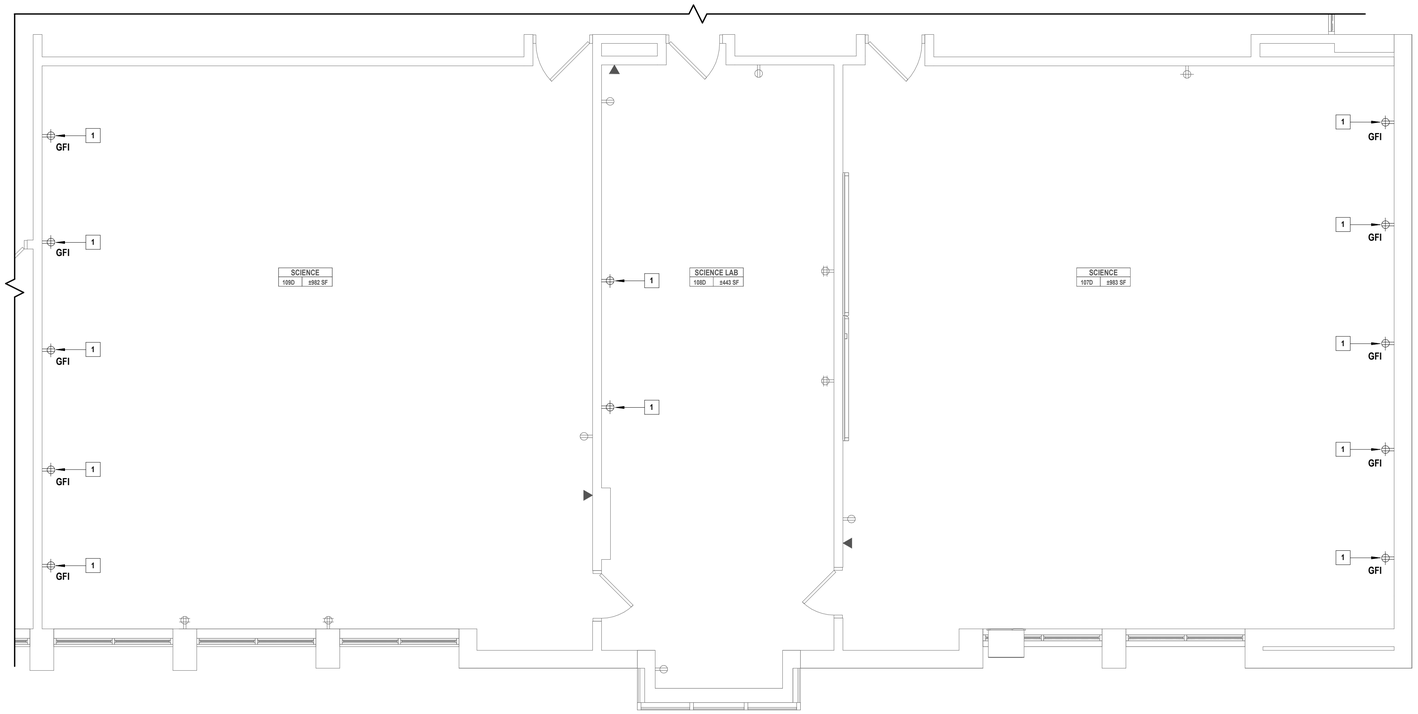


## 2 ELECTRICAL NEW WORK ENLARGED SCIENCE ROOMS 107D, 108D, & 109D

SCALE: 1/4" = 1'-0"

PROJECT NORTH

## GENERAL NOTES

1. SEE DRAWING HS-E 001 FOR ELECTRICAL LEGEND, SYMBOLS, ABBREVIATIONS, AND GENERAL NOTES.
2. THE EXISTING CONDITIONS SHOWN ON THE CONTRACT DRAWINGS ARE BASED ON LIMITED FIELD SURVEY AND EXISTING DOCUMENTATION. THE CONTRACTOR SHALL BE RESPONSIBLE FOR VERIFICATION OF ALL EXISTING CONDITIONS PRIOR TO THE COMMENCEMENT OF DEMOLITION / NEW WORK AND PURCHASE OF NEW EQUIPMENT. SHOULD THERE BE A CONFLICT, THE CONTRACTOR SHALL ALERT THE ARCHITECT / ENGINEER IN WRITING.
3. DO NOT SCALE DRAWINGS. LINE WORK SHOWN IS SCHEMATIC. CONTRACTOR SHALL PROVIDE SHOP DRAWINGS BASED ON DESIGN INTENT, SURVEY OF EXISTING CONDITIONS, AND COORDINATION WITH OTHER TRADES.
4. COORDINATE THE LOCATIONS AND MOUNTING HEIGHTS OF ALL EQUIPMENT AND DEVICES WITH ARCHITECTURAL EQUIPMENT, REFLECTED CEILING PLANS, FURNITURE PLANS, AND EQUIPMENT OF OTHER TRADES.
5. CONTRACTOR SHALL DISCONNECT AND REMOVE THE EXISTING LIGHT FIXTURES AND STORE FOR REINSTALLATION AFTER NEW DROP CEILINGS ARE INSTALLED. EXISTING WIRING SHALL BE MADE SAFE TO ENABLE THE INSTALLATION OF THE NEW CEILING.
6. CONTRACTOR SHALL REMOVE AND TEMPORARY SUPPORT THE EXISTING EXIT SIGNS, SPEAKERS, OCCUPANCY SENSORS, SMOKE / HEAT DETECTORS, WIRELESS ACCESS POINTS, ETC. TO ENABLE THE REMOVAL OF THE EXISTING DROP CEILINGS.
7. CONTRACTOR SHALL REINSTALL THE EXISTING LIGHT FIXTURES IN/ON THE NEW DROP CEILINGS AND RECONNECT TO THE EXISTING LIGHTING CIRCUITS WITH NEW WIRING (MATCH EXISTING WIRING) AND TIE INTO THE EXISTING LIGHTING CONTROLS. EXISTING LIGHTING SHALL BE SUPPORTED FROM STRUCTURAL CEILING ABOVE AND NOT THE GRID.
8. CONTRACTOR SHALL REINSTALL THE EXISTING EXIT SIGNS, SPEAKERS, OCCUPANCY SENSORS, SMOKE / HEAT DETECTORS, WIRELESS ACCESS POINTS, ETC. ON THE NEW DROP CEILING AT THE EXISTING LOCATIONS THAT THEY WERE.


## X. ELECTRICAL DEMOLITION KEYED NOTES

D1. EXISTING PEDESTAL RECEPTACLES SHALL BE REMOVED AND WIRING MADE SAFE TO BE EXTENDED TO NEW RECEPTACLES (SEE NEW WORK PLAN).

D2. EXISTING TO REMAIN.

## X. ELECTRICAL NEW WORK KEYED NOTES

1. THE CONTRACTOR SHALL INSTALL NEW SURFACE MOUNTED DUPLEX GFI RECEPTACLE. EXTEND EXISTING CIRCUIT(S) (2 #12, 1 #12 G., 3/4" CONDUIT) TO NEW RECEPTACLES. (TYP.)

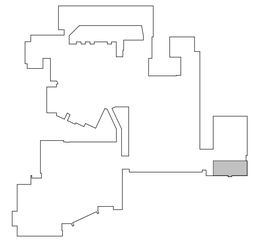

## 3 KEY PLAN - LEVEL 1 - SCIENCE ROOMS

SCALE: 1" = 160'-0"

PROJECT NORTH

H2M architects + engineers

1133 Westchester Avenue, Suite N-210
White Plains, NY 10605
914.358.5623 • www.h2m.com
NY Architecture & Landscape Architecture: No Certificate Required
NY Engineering Certificate of Authorization No.: 0018178

CONSULTANTS:

| MARK | DATE | DESCRIPTION |
|---|---|---|
| | | |
| | | |
| | | |
| | | |
| | | |
| | | |
| | | |
| | | |
| | | |
| | | |

7.31.2028
Exp. Date

JEFFERY L. CZAJKA, P.E.
NY PROFESSIONAL ENGINEER Lic. No. 072825

"IN ACCORDANCE WITH ARTICLE 145, SECTION 7209 OF THE NYS EDUCATION LAW, ALTERATION OF THIS DOCUMENT EXCEPT BY A LICENSED PROFESSIONAL IS ILLEGAL."

| DESIGNED BY: | DRAWN BY: | CHECKED BY: | REVIEWED BY: |
|---|---|---|---|
| S. FREEMAN | W. TESTA | S. SOUSSOU | J. CZAJKA |

| PROJECT No: | DATE: | SCALE: |
|---|---|---|
| SMSD2508 | OCTOBER 2026 | AS SHOWN |

CLIENT

**SOMERS CENTRAL SCHOOL DISTRICT**

**VARIOUS UPGRADES AT SOMERS HIGH SCHOOL**

**120 PRIMROSE ST.
LINCOLNDALE, NY 10540**

**SED #: 66-21-01-06-0-003-023**

CONTRACT

**CONTRACT E
ELECTRICAL CONSTRUCTION**

STATUS

**FOR BID**

SHEET TITLE


**ELECTRICAL
SCIENCE CLASSROOMS 107D, 108D, 109D ENLARGED PLANS**

DRAWING No.

# HS-E 402.00

C:\Users\wtesta\Documents_Revit Backup\SMSD2508_Central25_M_wtesta36KAUA.rvt


10/29/2026 11:17:30 AM

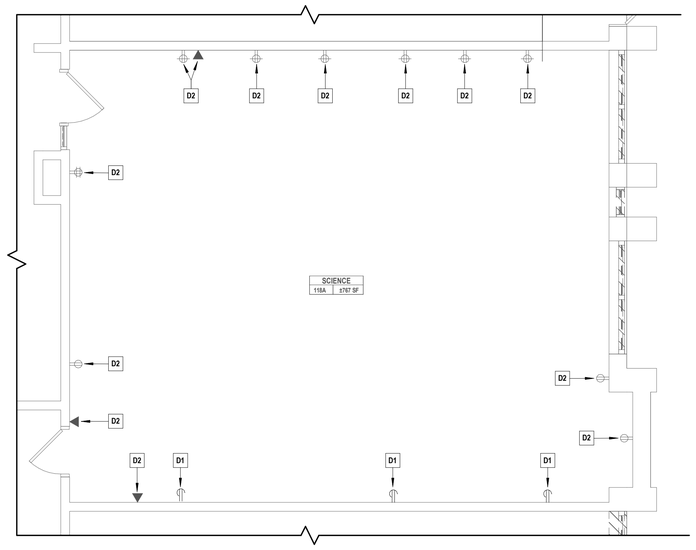


## 1 ELECTRICAL DEMOLITION ENLARGED SCIENCE ROOM 118A

SCALE: 1/4" = 1'-0"


PROJECT NORTH

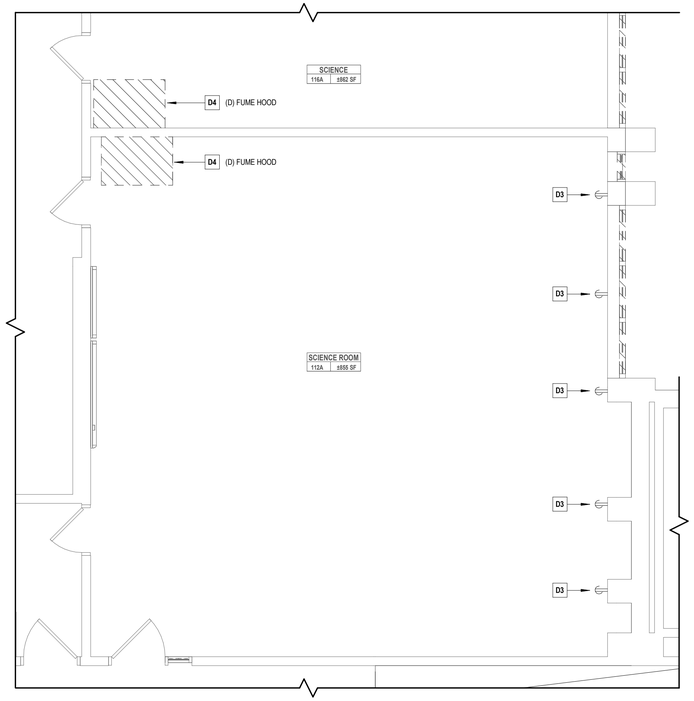


## 3 ELECTRICAL DEMOLIITON ENLARGED SCIENCE ROOMS 112A & 116A

SCALE: 1/4" = 1'-0"


PROJECT NORTH

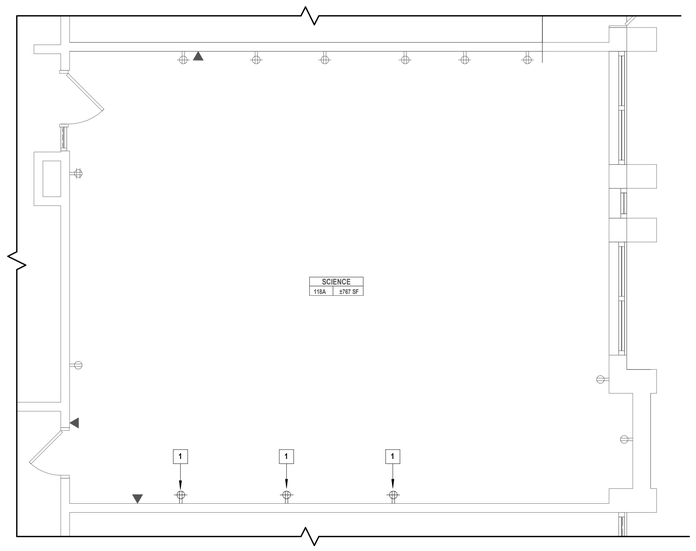


## 2 ELECTRICAL NEW WORK ENLARGED SCIENCE ROOM 118A

SCALE: 1/4" = 1'-0"

PROJECT NORTH

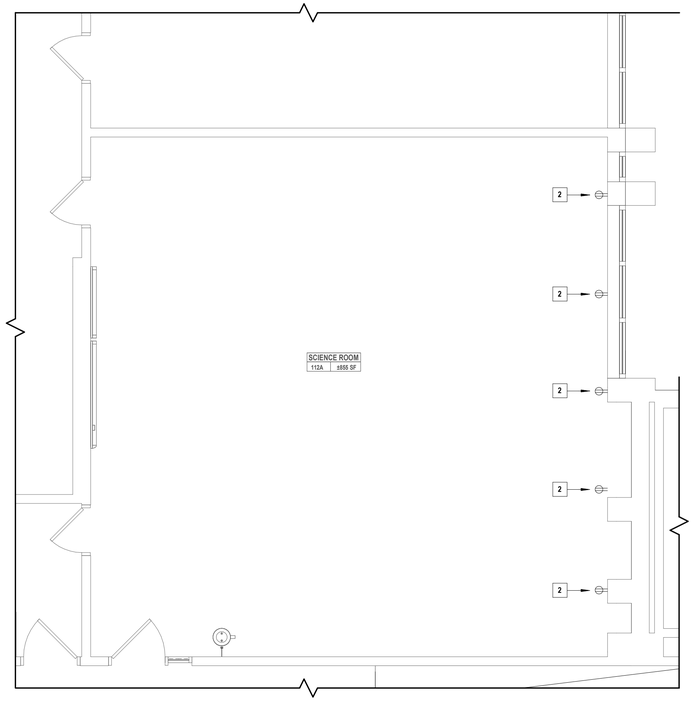


## 4 ELECTRICAL NEW WORK ENLARGED SCIENCE ROOMS 112A & 116A

SCALE: 1/4" = 1'-0"

PROJECT NORTH

## GENERAL NOTES

1. SEE DRAWING HS-E 001 FOR ELECTRICAL LEGEND, SYMBOLS, ABBREVIATIONS, AND GENERAL NOTES.
2. THE EXISTING CONDITIONS SHOWN ON THE CONTRACT DRAWINGS ARE BASED ON LIMITED FIELD SURVEY AND EXISTING DOCUMENTATION. THE CONTRACTOR SHALL BE RESPONSIBLE FOR VERIFICATION OF ALL EXISTING CONDITIONS PRIOR TO THE COMMENCEMENT OF DEMOLITION / NEW WORK AND PURCHASE OF NEW EQUIPMENT. SHOULD THERE BE A CONFLICT, THE CONTRACTOR SHALL ALERT THE ARCHITECT / ENGINEER IN WRITING.
3. DO NOT SCALE DRAWINGS. LINE WORK SHOWN IS SCHEMATIC. CONTRACTOR SHALL PROVIDE SHOP DRAWINGS BASED ON DESIGN INTENT, SURVEY OF EXISTING CONDITIONS, AND COORDINATION WITH OTHER TRADES.
4. COORDINATE THE LOCATIONS AND MOUNTING HEIGHTS OF ALL EQUIPMENT AND DEVICES WITH ARCHITECTURAL EQUIPMENT, REFLECTED CEILING PLANS, FURNITURE PLANS, AND EQUIPMENT OF OTHER TRADES.
5. CONTRACTOR SHALL DISCONNECT AND REMOVE THE EXISTING LIGHT FIXTURES AND STORE FOR REINSTALLATION AFTER NEW DROP CEILINGS ARE INSTALLED. EXISTING WIRING SHALL BE MADE SAFE TO ENABLE THE INSTALLATION OF THE NEW CEILING.
6. CONTRACTOR SHALL REMOVE AND TEMPORARY SUPPORT THE EXISTING EXIT SIGNS, SPEAKERS, OCCUPANCY SENSORS, SMOKE / HEAT DETECTORS, WIRELESS ACCESS POINTS, ETC. TO ENABLE THE REMOVAL OF THE EXISTING DROP CEILINGS.
7. CONTRACTOR SHALL REINSTALL THE EXISTING LIGHT FIXTURES IN/ON THE NEW DROP CEILINGS AND RECONNECT TO THE EXISTING LIGHTING CIRCUITS WITH NEW WIRING (MATCH EXISTING WIRING) AND TIE INTO THE EXISTING LIGHTING CONTROLS. EXISTING LIGHTING SHALL BE SUPPORTED FROM STRUCTURAL CEILING ABOVE AND NOT THE GRID.
8. CONTRACTOR SHALL REINSTALL THE EXISTING EXIT SIGNS, SPEAKERS, OCCUPANCY SENSORS, SMOKE / HEAT DETECTORS, WIRELESS ACCESS POINTS, ETC. ON THE NEW DROP CEILING AT THE EXISTING LOCATIONS THAT THEY WERE.

## X. ELECTRICAL DEMOLITION KEYED NOTES

D1. EXISTING WALL MOUNTED WIREMOLD RACEWAY AND RECEPTACLES SHALL BE REMOVED AND WIRING MADE SAFE TO BE EXTENDED TO NEW RECEPTACLES (SEE NEW WORK PLAN).


D2. EXISTING TO REMAIN.

D3. EXISTING PEDESTAL RECEPTACLES SHALL BE REMOVED AND WIRING MADE SAFE TO BE EXTENDED TO NEW RECEPTACLES (SEE NEW WORK PLAN).

D4. CONTRACTOR SHALL DISCONNECT THE EXISTING FUME HOOD LIGHT, RECEPTACLE, EXHAUST FAN, AND ASSOCIATED CONTROLS, REMOVE RELATED CONDUIT TO ABOVE THE CEILING, AND MAKE ALL ABANDONED WIRING SAFE. EXISTING CIRCUIT BREAKER(S) FEEDING THE FUME HOOD SHALL BE DISCONNECTED, MADE SAFE, AND LABELED "SPARE" IN THE ASSOCIATED PANELBOARD.

## X. ELECTRICAL NEW WORK KEYED NOTES

1. THE CONTRACTOR SHALL INSTALL NEW SURFACE MOUNTED DUPLEX RECEPTACLE MOUNTED. EXTEND EXISTING CIRCUIT(S) (2 #12, 1 #12 G., 3/4" CONDUIT) TO NEW RECEPTACLES. (TYP.)\
2. THE CONTRACTOR SHALL INSTALL NEW WIREMOLD RACEWAY AND RECEPTACLES ABOVE NEW COUNTERTOP. EXTEND EXISTING CIRCUIT (2 #12, 1 #12 G., 3/4" CONDUIT) TO NEW RECEPTACLES. (TYP.)

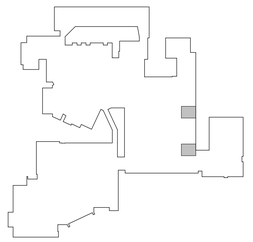

## 5 KEY PLAN - LEVEL 1 - ROOM 118A, 116A, & 112A

SCALE: 1" = 160'-0"

PROJECT NORTH

H 2 M architects + engineers

1133 Westchester Avenue, Suite N-210
White Plains, NY 10605
914.358.5623 • www.h2m.com
NY Architecture & Landscape Architecture: No Certificate Required
NY Engineering Certificate of Authorization No.: 0018178

CONSULTANTS:

| MARK | DATE | DESCRIPTION |
|---|---|---|
| | | |

7.31.2028
Exp. Date

JEFFERY L. CZAJKA, P.E.
NY PROFESSIONAL ENGINEER Lic. No. 072453

"IN ACCORDANCE WITH ARTICLE 145, SECTION 7209 OF THE NYS EDUCATION LAW, ALTERATION OF THIS DOCUMENT EXCEPT BY A LICENSED PROFESSIONAL IS ILLEGAL."

| DESIGNED BY: | DRAWN BY: | CHECKED BY: | REVIEWED BY: |
|---|---|---|---|
| S. FREEMAN | W. TESTA | S. SOUSSOU | J. CZAJKA |

| PROJECT No: | DATE: | SCALE: |
|---|---|---|
| SMSD2508 | OCTOBER 2026 | AS SHOWN |

CLIENT

**SOMERS CENTRAL SCHOOL DISTRICT**

**VARIOUS UPGRADES AT SOMERS HIGH SCHOOL**

**120 PRIMROSE ST.**
**LINCOLNDALE, NY 10540**

**SED #: 66-21-01-06-0-003-023**

CONTRACT

**CONTRACT E**
**ELECTRICAL CONSTRUCTION**

STATUS

**FOR BID**

SHEET TITLE

**ELECTRICAL**
**SCIENCE CLASSROOMS 118A, 116A, & 112A ENLARGED PLANS**

DRAWING No.

**HS-E 403.00**

C:\Users\wtesta\Documents_Revit Backup\SMSD2508_Central25_M_wtesta36AUA.rvt
10/29/2026 11:17:30 AM

| COPPER BRANCH CIRCUIT WIRE SIZING TABLES - 208V - 3% VOLTAGE DROP | | | | | | | | | | | | | |
|---|---|---|---|---|---|---|---|---|---|---|---|---|---|
| C/B TRIP | | 208V, 3P, 3W 120/208V, 3P, 4W | | | 208V, 2P, 2W 120/208V, 2P, 3W | | | | 120V, 1P, 2W | | | | | |
| 15 | DISTANCE IN FEET | 177 | 273 | 429 | 153 | 236 | 371 | 578 | 88 | 136 | 214 | 333 | 500 | 625 |
| | MINIMUM WIRE SIZE | 12 | 10 | 8 | 12 | 10 | 8 | 6 | 12 | 10 | 8 | 6 | 4 | 3 |
| 20 | DISTANCE IN FEET | 132 | 205 | 322 | 115 | 177 | 279 | 433 | 66 | 102 | 161 | 250 | 375 | 469 |
| | MINIMUM WIRE SIZE | 12 | 10 | 8 | 12 | 10 | 8 | 6 | 12 | 10 | 8 | 6 | 4 | 3 |
| 30 | DISTANCE IN FEET | 136 | 214 | 334 | 118 | 186 | 289 | 433 | 68 | 107 | 167 | 250 | 313 | 375 |
| | MINIMUM WIRE SIZE | 10 | 8 | 6 | 10 | 8 | 6 | 4 | 10 | 8 | 6 | 4 | 3 | 2 |
| 40 | DISTANCE IN FEET | 161 | 250 | 375 | 139 | 217 | 325 | 406 | 80 | 125 | 188 | 234 | 281 | 352 |
| | MINIMUM WIRE SIZE | 8 | 6 | 4 | 8 | 6 | 4 | 3 | 8 | 6 | 4 | 3 | 2 | 1 |
| 50 | DISTANCE IN FEET | 129 | 200 | 300 | 111 | 173 | 260 | 325 | 64 | 100 | 150 | 188 | 225 | 281 |
| | MINIMUM WIRE SIZE | 8 | 6 | 4 | 8 | 6 | 4 | 3 | 8 | 6 | 4 | 3 | 2 | 1 |
| 60 | DISTANCE IN FEET | 167 | 250 | 313 | 144 | 217 | 271 | 325 | 83 | 125 | 156 | 188 | 234 | |
| | MINIMUM WIRE SIZE | 6 | 4 | 3 | 6 | 4 | 3 | 2 | 6 | 4 | 3 | 2 | 1 | |
| 70 | DISTANCE IN FEET | 214 | 268 | 322 | 186 | 232 | 279 | 348 | 107 | 134 | 161 | 201 | | |
| | MINIMUM WIRE SIZE | 4 | 3 | 2 | 4 | 3 | 2 | 1 | 4 | 3 | 2 | 1 | | |
| 80 | DISTANCE IN FEET | 188 | 235 | 281 | 163 | 203 | 244 | 305 | 94 | 117 | 141 | 176 | | |
| | MINIMUM WIRE SIZE | 4 | 3 | 2 | 4 | 3 | 2 | 1 | 4 | 3 | 2 | 1 | | |
| 90 | DISTANCE IN FEET | 208 | 250 | 313 | 181 | 217 | 271 | | 104 | 125 | 156 | | | |
| | MINIMUM WIRE SIZE | 3 | 2 | 1 | 3 | 2 | 1 | | 3 | 2 | 1 | | | |
| 100 | DISTANCE IN FEET | 188 | 225 | 281 | 163 | 195 | 244 | | 94 | 113 | 141 | | | |
| | MINIMUM WIRE SIZE | 3 | 2 | 1 | 3 | 2 | 1 | | 3 | 2 | 1 | | | |

NOTES:

1. READ ACROSS TO THE RIGHT FROM C/B TRIP TO DESIRED VOLTAGE CHARACTERISTICS AND NEXT GREATER DISTANCE THAN CIRCUIT IN QUESTION.
2. READ DOWN TO MINIMUM WIRE SIZE.
3. DISTANCES ARE TO THE CENTER OF CONCENTRATED LOAD SUCH AS CLASSROOM LIGHTING OR THE MIDPOINT OF DISTRIBUTED LOAD SUCH AS CORRIDOR LIGHTING.
4. EQUIPMENT GROUNDING CONDUCTORS SHALL BE INCREASED IN SIZE PROPORTIONATELY PER N.E.C.

## NOTES TO PANELBOARD SCHEDULES AND BRANCH CIRCUIT WIRE SIZING TABLES

### WIRE SIZING

UNLESS OTHERWISE INDICATED, MINIMUM WIRE AMPACITY SHALL BE GREATER THAN OR EQUAL TO THE BRANCH CIRCUIT TRIP BASED ON COPPER CONDUCTOR WITH 90-DEGREE C THHN INSULATION APPLIED AT ITS 75-DEGREE C AMPACITY.

REFER TO THE BRANCH CIRCUIT WIRE SIZING TABLES FOR DISTANCE LIMITATIONS FOR THE MINIMUM WIRE SIZE AND FOR SELECTING THE PROPER WIRE SIZE FOR THE DISTANCE AND VOLTAGE DROP INVOLVED.

### NUMBER OF CONDUCTORS

UNLESS OTHERWISE INDICATED, QUANTITIES OF WIRES SHALL BE BASED ON AN INDIVIDUAL HOMERUN FOR EACH CIRCUIT AS FOLLOWS.

| | PHASE CONDUCTOR | FULL CIRCUIT SIZE NEUTRAL CONDUCTOR | FULL CIRCUIT SIZE EQUIPMENT GROUNDING CONDUCTOR | FULL CIRCUIT SIZE ISOLATED GROUND CONDUCTOR |
|---|---|---|---|---|
| 1 POLE CIRCUIT | 1 | 1 | 1 | 0 |
| 1 POLE DATA/ COMPUTER CIRCUIT | 1 | 1 | 1 | 1 |
| 2 POLE CIRCUIT | 2 | 1 | 1 | 0 |
| 3 POLE CIRCUIT | 3 | 1 | 1 | 0 |
| 3 POLE MOTOR CIRCUIT DELTA | 3 | 0 | 1 | 0 |
| 3 POLE MOTOR CIRCUIT WYE | 3 | 1 | 1 | 0 |

CONSECUTIVE INDIVIDUAL 20 AMP LINE TO NEUTRAL BRANCH CIRCUITS MAY NOT BE COMBINED INTO MULTIWIRE BRANCH CIRCUITS HAVING HOMERUNS WITH A COMMON NEUTRAL CONDUCTOR.

SINGLE PHASE, TWO POLE, TWO WIRE, LINE TO LINE, BRANCH CIRCUITS AND SINGLE PHASE, TWO POLE, THREE WIRE, LINE TO LINE PLUS NEUTRAL, BRANCH CIRCUITS SHALL HAVE INDIVIDUAL UNCOMBINED HOMERUNS.

COMBINED TWO AND THREE CIRCUIT HOMERUNS SHALL HAVE SEPARATE NEUTRALS FOR EACH CIRCUIT BUT A COMMON EQUIPMENT GROUNDING CONDUCTOR AND A COMMON ISOLATED GROUNDING CONDUCTOR MAY BE USED.

| | PHASE CONDUCTOR | FULL CIRCUIT SIZE NEUTRAL CONDUCTOR | FULL CIRCUIT SIZE EQUIPMENT GROUNDING CONDUCTOR | FULL CIRCUIT SIZE ISOLATED GROUND CONDUCTOR |
|---|---|---|---|---|
| TWO 1 POLE HOMERUNS | 2 | 2 | 1 | 0 |
| TWO 1 POLE DATA/COMP. CIRCUIT HOMERUNS | 2 | 2 | 1 | 1 |
| THREE 1 POLE HOMERUNS | 3 | 3 | 1 | 0 |
| THREE 1 POLE DATA/COMP. CIRCUIT HOMERUNS | 3 | 3 | 1 | 1 |


### WIRE DERATING

1. COMBINED HOMERUNS SHALL HAVE THE MINIMUM BRANCH CIRCUIT WIRE SIZE INCREASED IN ACCORDANCE WITH CURRENT NATIONAL ELECTRICAL ADJUSTMENT FACTORS FOR NUMBER OF CURRENT CARRYING CONDUCTORS IN A RACEWAY.
2. NEUTRAL CONDUCTORS FOR FLUORESCENT AND HIGH INTENSITY DISCHARGE LIGHTING CIRCUITS ARE CURRENT CARRYING CONDUCTORS.
3. INDIVIDUAL NEUTRAL CONDUCTOR FOR COMBINED HOMERUNS FOR DATA / COMPUTER OUTLETS ARE CURRENT CARRYING CONDUCTORS.
4. NEUTRAL CONDUCTORS FOR DIMMING CIRCUITS ARE CURRENT CARRYING CONDUCTORS.

### RACEWAY SIZING

1. ALL RACEWAYS SHALL BE SIZED IN ACCORDANCE WITH THE CURRENT NATIONAL ELECTRICAL CODE IN EFFECT AS A MINIMUM SIZE. THE MORE COMMON SIZES ARE INCLUDED HERE FOR THE CONTRACTOR'S CONVENIENCE.

| WIRE SIZE | NO. OF CONDUCTORS | MINIMUM CONDUIT SIZE | WIRE SIZE | NO. OF CONDUCTORS | MINIMUM CONDUIT SIZE |
|---|---|---|---|---|---|
| 12 | 3 | 3/4" | 8 | 3 | 3/4" |
| 12 | 4 | 3/4" | 8 | 4 | 3/4" |
| 12 | 5 | 3/4" | 8 | 5 | 3/4" |
| 12 | 6 | 3/4" | 8 | 6 | 1" |
| 12 | 7 | 3/4" | 8 | 7 | 1" |
| 12 | 8 | 3/4" | 8 | 8 | 1" |
| | | | | | |
| 10 | 3 | 3/4" | 6 | 3 | 3/4" |
| 10 | 4 | 3/4" | 6 | 4 | 3/4" |
| 10 | 5 | 3/4" | 6 | 5 | 1" |
| 10 | 6 | 3/4" | 6 | 6 | 1" |
| 10 | 7 | 3/4" | 6 | 7 | 1-1/4" |
| 10 | 8 | 3/4" | 6 | 8 | 1-1/4" |
| | | | | | |

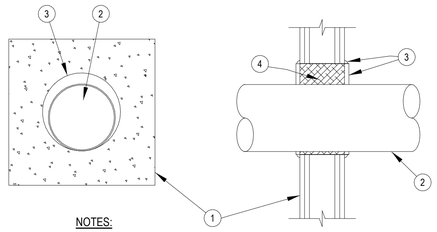



NOTES:

1. RATED GYPSUM WALL BOARD ASSEMBLY.
2. MAXIMUM 10" TRADE SIZE STEEL CONDUIT OR EMT.
3. STI SPECSEAL SERIES 100 SEALANT INSTALLED TO A 1/2" DEPTH FLUSH TO THE END OF THE SLEEVE WITH AN ADDITIONAL 1/4" CROWN APPLIED AROUND THE SLEEVE / WALL INTERFACE. ANNULUS RANGING FROM 1/8" MINIMUM TO 2 1/4" MAXIMUM.
4. STEEL SLEEVE PACKED WITH MINERAL WOOL BATT, TO FULL THICKNESS RECESSED FROM BOTH SIDES TO ACCOMMODATE FILL MATERIAL.

## 1 OR 2 HOUR RATED FIRESTOP FOR METALLIC CONDUIT THRU GYPSUM BOARD WALLS

1 SCALE:NONE U.L. SYSTEM NUMBER W-L-1054

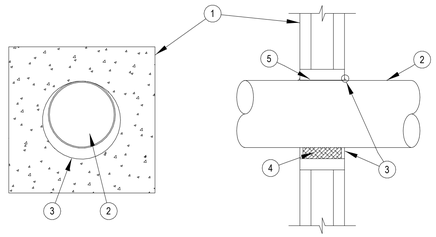


NOTES:

1. CONCRETE SLAB OR CONCRETE OVER STEEL DECK.
2. MAXIMUM 8" TRADE SIZE STEEL CONDUIT. ANNULUS RANGING FROM POINT CONTACT" TO 1.4" MAXIMUM.
3. STI SPECSEAL SERIES 100 SEALANT INSTALLED TO A 1/2" DEPTH. **
4. MINERAL WOOL BATT, NOMINAL 4PCF. TO FULL THICKNESS RECESSED FROM BOTH SIDES TO ACCOMMODATE FILL MATERIAL.
5. STEEL SLEEVE.

*NOTE: A MINIMUM ANNULAR SPACE OF 1/4" AND A 28 GAUGE STEEL COVER PLATE ARE REQUIRED FOR A 4 HOUR RATING.

**NOTE: AT POINT CONTACT APPLY A 3/8" COVE BEAD OF SEALANT BETWEEN PIPE AND BOTH SURFACES OF WALL.

## 2 HOUR RATED FIRESTOP FOR METALLIC CONDUIT THRU MASONRY WALLS

2 SCALE:NONE U.L. SYSTEM NUMBER C-AJ-1150


H 2 M architects + engineers

1133 Westchester Avenue, Suite N-210
White Plains, NY 10605
914.358.5623 • www.h2m.com
NY Architecture & Landscape Architecture: No Certificate Required
NY Engineering Certificate of Authorization No.: 0018178


CONSULTANTS:

| MARK | DATE | DESCRIPTION |
|---|---|---|
| | | |

7.31.2028
Exp. Date

JEFFERY L. CZAJKA, P.E.
NY PROFESSIONAL ENGINEER Lic. No. 075825

"IN ACCORDANCE WITH ARTICLE 145, SECTION 7209 OF THE NYS EDUCATION LAW, ALTERATION OF THIS DOCUMENT EXCEPT BY A LICENSED PROFESSIONAL IS ILLEGAL."

| DESIGNED BY: | DRAWN BY: | CHECKED BY: | REVIEWED BY: |
|---|---|---|---|
| S. FREEMAN | W. TESTA | S. SOUSSOU | J. CZAJKA |

| PROJECT No: | DATE: | SCALE: |
|---|---|---|
| SMSD2508 | OCTOBER 2026 | AS SHOWN |

CLIENT

**SOMERS CENTRAL SCHOOL DISTRICT**

**VARIOUS UPGRADES AT SOMERS HIGH SCHOOL**

**120 PRIMROSE ST.**
**LINCOLNDALE, NY 10540**

**SED #: 66-21-01-06-0-003-023**

CONTRACT

**CONTRACT E**
**ELECTRICAL CONSTRUCTION**

STATUS

**FOR BID**

SHEET TITLE

**ELECTRICAL DETAILS**

DRAWING No.

# HS-E 500.00


C:\Users\wtesta\Documents_Revit Backup\SMSD2508_Central25_M_wtesta36AUA.rvt
10/29/2026 11:17:30 AM

| PANEL INFORMATION | | | | | | ELECTRICAL DATA | | | | | | BREAKER SIZES | | | | | | | | | | | | | | | | PANEL DIMENSIONS | | | NOTES |
|---|---|---|---|---|---|---|---|---|---|---|---|---|---|---|---|---|---|---|---|---|---|---|---|---|---|---|---|---|---|---|---|
| PANEL NAME | PANEL LOCATION | | | EXISTING MANUFACTURER | MOUNTING | VOLTAGE | PHASE | AMPS | MLO / MCB | MCB (IF APPLICABLE) | SPACES | 1 POLE | | | | 2 POLE | | | | | | 3 POLE | | | | | | 4 POLE | WIDTH (IN.) | HEIGHT (IN.) | DEPTH (IN.) | |
| | FLOOR | ROOM NAME | ROOM NUMBER | | | | | | | | | 15A | 20A | 30A | SPACE | 15A | 20A | 30A | 40A | 50A | 60A | 15A | 20A | 30A | 60A | 100A | SPACE | 20A | | | | |
| LP-BR | 1 | BOILER | 119A | GENERAL ELECTRIC | SURFACE | 120/208 | 3 | 100A | MLO | - | 30 | - | 30 | - | - | - | - | - | - | - | - | - | - | - | - | - | - | - | 14 | 30 | 5 | |
| KP1 | 1 | KITCHEN | 128A | GENERAL ELECTRIC | FLUSH | 120/208 | 3 | 225A | MLO | - | 36 | - | 30 | - | - | - | - | - | - | - | - | 2 | - | - | - | - | - | - | 15.5 | 38 | - | |
| KP2 | 1 | KITCHEN | 128A | GENERAL ELECTRIC | FLUSH | 120/208 | 3 | 225A | MLO | - | 36 | 1 | 13 | - | - | - | - | - | 1 | - | 1 | 4 | - | 2 | - | - | - | - | 15.5 | 38 | - | |
| LP-1A.1 | 1 | JAN. CL. | 100A-4 | GENERAL ELECTRIC | SURFACE | 120/208 | 3 | 225A | MLO | - | 42 | - | 39 | - | 1 | - | - | - | - | 1 | - | - | - | - | - | - | - | - | 14 | 37 | 5 | |
| LP-1A.3 | 1 | STORAGE | 129A-1 | GENERAL ELECTRIC | SURFACE | 120/208 | 3 | 100A | MLO | - | 24 | - | 24 | - | - | - | - | - | - | - | - | - | - | - | - | - | - | - | 14 | 28 | 5 | |
| LP-1A.2 | 1 | CLOSET | 100C-1 | GENERAL ELECTRIC | SURFACE | 120/208 | 3 | 225A | MLO | - | 42 | - | 36 | - | - | - | 1 | 1 | - | - | - | 1 | - | - | - | - | - | - | 14 | 37 | 5 | |
| P-1B SECTTION 1 | 1 | JC | 100C-7 | GENERAL ELECTRIC | SURFACE | 120/208 | 3 | 400A | MLO | - | 30 | - | 28 | - | - | - | - | - | - | 1 | - | - | - | - | - | - | - | - | 22 | 56 | 6 | |
| P-1B SECTTION 2 | 1 | JC | 100C-7 | GENERAL ELECTRIC | SURFACE | 120/208 | 3 | 400A | MLO | - | 30 | - | 30 | - | - | - | - | - | - | - | - | - | - | - | - | - | - | - | 22 | 56 | 6 | |
| P-WS | 1 | LASER MACHINE | 158C-2 | CROUSE HINDS | SURFACE | 120/208 | 3 | 150A | MLO | - | 20 | 1 | 14 | - | - | - | 1 | - | - | - | - | - | - | - | - | - | - | - | 14 | 23 | 4 | (12) 1P-20 AMP BREAKERS ARE GFCI |
| P-153C-1 | 1 | COMPUTER ROOM | 153C | GENERAL ELECTRIC | FLUSH | 120/208 | 3 | 225A | MLO | - | 24 | - | - | - | - | - | - | - | - | - | - | 3 | 2 | 1 | - | 2 | - | - | 24 | 78 | - | |
| P-153C-2 | 1 | COMPUTER ROOM | 153C | GENERAL ELECTRIC | FLUSH | 120/208 | 3 | 200A | MLO | - | 24 | - | 14 | - | 1 | - | - | - | - | - | - | 3 | - | - | - | - | - | - | 24 | 78 | - | NEW PANEL SHALL HAVE INTERGRAL 3P-200A CONTACTOR TO CONTROL PANEL P-153C-1. |
| P-158C-1 SECTION 1 | 1 | MAKER SPACE | 158C | GENERAL ELECTRIC | FLUSH | 120/208 | 3 | 200A | MLO | - | 42 | - | 20 | - | - | - | - | 1 | - | 1 | - | 6 | - | - | - | - | - | - | 23.5 | 87 | - | 3P-60 A SUBFEED BREAKER AND 3P-200 CONTACTOR TO CONTROL P-158C-1 SECTION 2 |
| P-158C-1 SECTION 2 | 1 | MAKER SPACE | 158C | GENERAL ELECTRIC | FLUSH | 120/208 | 3 | 225A | MLO | - | 42 | - | 11 | - | - | - | 2 | 1 | - | - | - | 6 | - | - | 1 | - | - | 1 | 23.5 | 87 | - | |
| P-158C-3 | 1 | MAKER SPACE | 158C | SQAURE D | FLUSH | 120/208 | 3 | 100A | MCB | 60 | 18 | - | 15 | - | - | - | | | - | - | 1 | | - | - | | - | - | | 23.5 | 87 | - | |
| LP-1B1.A | 1 | DRESSING ROOM | 152C | GENERAL ELECTRIC | SURFACE | 120/208 | 3 | 400A | MLO | - | 36 | - | 19 | - | - | - | 2 | - | - | 1 | 1 | - | - | 1 | 1 | 1 | - | - | 22.5 | 60 | 6 | |
| LP-1B1.B | 1 | DRESSING ROOM | 152C | GENERAL ELECTRIC | SURFACE | 120/208 | 3 | 400A | MLO | - | 36 | - | 30 | - | - | - | - | - | - | - | - | - | 2 | - | - | - | - | - | 22.5 | 60 | 6 | |
| PP-4 | 1 | CUST. CLOSET | 15 | GENERAL ELECTRIC | SURFACE | 120/208 | 3 | 100A | MLO | - | 18 | - | 6 | - | - | - | 6 | - | - | - | - | - | - | - | - | - | - | - | 22 | 64 | 6 | TOP PANEL HAS 3P-100 CONTACTOR TO CONTROL THIS SECTION |
| | | | | | | 120/208 | 3 | 100A | MLO | - | 18 | - | 11 | 1 | 3 | - | - | - | - | - | - | - | 1 | - | - | - | - | - | | | | BOTTOM PANEL HAS 3P-70 AMP SUB BREAKER TO FEED TOP SECTION VIA CONTACTOR AND TIME SWITCH |
| P-EXIT | 1 | CUST. CLOSET | 15 | GENERAL ELECTRIC | SURFACE | 120/208 | 3 | 100A | MLO | - | 12 | - | 10 | - | - | - | 1 | - | - | - | - | - | - | - | - | - | - | - | 14 | 22 | 5 | |
| LP-LB.2 | 1 | CUST. CLOSET | 15 | GENERAL ELECTRIC | SURFACE | 120/208 | 3 | 225A | MLO | - | 42 | - | 38 | 2 | - | - | 1 | - | - | - | - | - | - | - | - | - | - | - | 14 | 37 | 5 | |
| LP-2A.1 | 2 | CLOSET | 250A-8 | GENERAL ELECTRIC | SURFACE | 120/208 | 3 | 225A | MLO | - | 42 | - | 36 | - | - | - | - | - | - | - | - | - | 2 | - | - | - | - | - | 14 | 36 | 5 | REMOVE TIME SWITCH ON SIDE OF PANEL AND REINSTALL AFTER NEW PANEL IS INSTALLED |
| LP-2A.2 LEFT | 2 | CL. | 250A-3 | GENERAL ELECTRIC | SURFACE | 120/208 | 3 | 225A | MLO | - | 24 | 9 | 15 | - | - | - | - | - | - | - | - | - | - | - | - | - | - | - | 14 | 40 | 5 | |
| LP-2A.2 RIGHT | 2 | CL. | 250A-3 | GENERAL ELECTRIC | SURFACE | 120/208 | 3 | 225A | MLO | - | 24 | - | 16 | 4 | - | - | 2 | - | - | - | - | - | - | - | - | - | - | - | 14 | 40 | 5 | |
| P-2A.3-AV-LEFT | 2 | S.O.C. OFFICE STUDY | 250A-10 | GENERAL ELECTRIC | FLUSH | 120/208 | 3 | 225A | MLO | - | 30 | - | 25 | - | 1 | - | 1 | 1 | - | - | - | - | - | - | - | - | - | - | 15.5 | 47 | - | |
| P-2A.3-AV-RIGHT | 2 | S.O.C. OFFICE STUDY | 250A-10 | GENERAL ELECTRIC | FLUSH | 120/208 | 3 | 225A | MLO | - | 24 | - | 24 | - | - | - | - | - | - | - | - | - | - | - | - | - | - | - | 15.5 | 47 | - | |
| LP-LPG | 2 | CLOSET | 34-3 | GENERAL ELECTRIC | SURFACE | 120/208 | 3 | 400A | MLO | - | 42 | - | 39 | - | - | - | - | - | - | - | - | - | 1 | - | - | - | - | - | 22.5 | 51 | 6 | |

## 1 PANEL REPLACEMENT SCHEDULE

SCALE: NONE

## LIGHTING FIXTURE SCHEDULE

| SYMBOL | TYPE | MANUFACTURER | CATALOG NUMBER | DESCRIPTION | MOUNTING | LAMPS | VOLTAGE | FIXTURE WATTAGE |
|---|---|---|---|---|---|---|---|---|
| ◯ | A | ENDURO | SGRTP6LEDOS-10L-30K-E1-TPSGR6OS-SO-PC-GS-WL EMERGENCY: SGRTP6LEDOS-10L-30K-E1-EM-TPSGR6OS-SO-PC-GS-WL | 6" ROUND TAMPER RESISTANT RECESSED DOWNLIGHT 1100 LUMEN, 84 CRI. EMERGENCY: 7W BATTERY PACK | RECESSED | LED | 120 | 10.5 |

NOTES:

1. VERIFY CEILING TYPE AND OPERATING VOLTAGE BEFORE ORDERING LIGHTING FIXTURES. COORDINATE COMPATIBILITY OF FIXTURES WITH BUILDING CONSTRUCTION FOR AVAILABLE SPACE, CLEARANCE, ACCESSIBILITY, ETC.
2. THE LIGHTING MANUFACTURERS AND CATALOG NUMBERS INDICATED IN THE ABOVE LIGHTING FIXTURE SCHEDULE REPRESENT THE BASIS OF DESIGN SELECTIONS FOR THIS PROJECT AND COMPLY WITH THE ILLUMINATING ENGINEERING SOCIETY (IES) LIGHTING LIBRARY ILLUMINATION LEVEL REQUIREMENTS AND ASHRAE 90.1-2019. SHOULD THE CONTRACTOR ELECT TO SUBSTITUTE AN ALTERNATE MANUFACTURER FOR ANY OF THE LIGHT FIXTURE TYPES. PERFORMANCE OF THE FIXTURE IS CRITICAL AND PROVIDING PHOTOMETRIC DATA IS AMONG REQUIREMENTS IN DETERMINING WHETHER THE SUBMITTED LIGHT FIXTURE CAN PROVIDE THE REQUIRED NORMAL AND EMERGENCY LIGHTING ILLUMINATION LEVELS BASED ON THE QUANTITY AND LOCATIONS OF THE LIGHT FIXTURES INDICATED ON THE CONTRACT LIGHTING PLAN DRAWINGS.

EMERGENCY TYPE LEGEND:

EM ◣ FIXTURES HALF SHADED OR LABELED 'EM' SHALL INCLUDE AN INTEGRAL OR REMOTE EMERGENCY BATTERY PACK TO PROVIDE A MINIMUM OF 90 MINUTES OF EMERGENCY LIGHTING.

## 2 LIGHTING FIXTURE SCHEDULE

SCALE: NONE

C:\Users\wtesta\Documents_Revit Backup\SMSD2508_Central25_M_wtesta3KAUA.rvt

10/29/2026 11:17:30 AM


H2M architects + engineers

1133 Westchester Avenue, Suite N-210
White Plains, NY 10605
914.358.5623 • www.h2m.com
NY Architecture & Landscape Architecture: No Certificate Required
NY Engineering Certificate of Authorization No.: 0018178


CONSULTANTS:

| MARK | DATE | DESCRIPTION |
|---|---|---|

7.31.2028
Exp. Date

JEFFERY L. CZAJKA, P.E.
NY PROFESSIONAL ENGINEER Lic. No. 072825

"IN ACCORDANCE WITH ARTICLE 145, SECTION 7209 OF THE NYS EDUCATION LAW, ALTERATION OF THIS DOCUMENT EXCEPT BY A LICENSED PROFESSIONAL IS ILLEGAL."

| DESIGNED BY: | DRAWN BY: | CHECKED BY: | REVIEWED BY: |
|---|---|---|---|
| S. FREEMAN | W. TESTA | S. SOUSSOU | J. CZAJKA |

PROJECT No: SMSD2508 | DATE: OCTOBER 2026 | SCALE: AS SHOWN

CLIENT

**SOMERS CENTRAL SCHOOL DISTRICT**

**VARIOUS UPGRADES AT SOMERS HIGH SCHOOL**

**120 PRIMROSE ST.
LINCOLNDALE, NY 10540**

**SED #: 66-21-01-06-0-003-023**

CONTRACT

**CONTRACT E
ELECTRICAL CONSTRUCTION**

STATUS

**FOR BID**

SHEET TITLE

**ELECTRICAL SCHEDULES**

DRAWING No.

# HS-E 600.00

# SOMERS CENTRAL SCHOOL DISTRICT
## VARIOUS UPGRADES AT:
# ROUTE 202 CAMPUS

## SOMERS INTERMEDIATE SCHOOL

**240 US-202**
**SOMERS, NY 10589**

**SED #: 66-21-01-06-0-006-021**

## SOMERS MIDDLE SCHOOL

**250 US-202**
**SOMERS, NY 10589**

**SED#: 66-21-01-06-0-001-021**

**CONTRACT G2 - GENERAL CONSTRUCTION**
**CONTRACT P2 - PLUMBING CONSTRUCTION**
**CONTRACT M2 - MECHANICAL CONSTRUCTION**
**CONTRACT E2 - ELECTRICAL CONSTRUCTION**

## SI - DRAWING LIST

| | |
|---|---|
| 1) GENERAL | |
| SI-G 000 | COVER SHEET |
| SI-G 100 | EXISTING FIRST FLOOR PLAN \| (FOR INFORMATION ONLY) |
| SI-G 101 | CODE COMPLIANCE INFORMATION AND EXISTING BASEMENT PLAN \| (FOR INFORMATION ONLY) |
| 2) ARCHITECTURE | |
| SI-AD 100 | FIRST FLOOR DEMOLITION PLAN |
| SI-AD 120 | FIRST FLOOR REFLECTED CEILING DEMOLITION PLAN |
| SI-AD 430 | RESTROOM UPGRADES DEMOLITION PLAN |
| SI-A 100 | FIRST FLOOR PLAN |
| SI-A 120 | FIRST FLOOR REFLECTED CEILING PLAN |
| SI-A 200 | EXTERIOR BUILDING ELEVATIONS |
| SI-A 201 | EXTERIOR BUILDING ELEVATIONS |
| SI-A 202 | EXTERIOR BUILDING ELEVATIONS |
| SI-A 203 | EXTERIOR BUILDING ELEVATIONS |
| SI-A 400 | ENLARGED DEMO & PROPOSED OUTDOOR LEARNING SPACE PLANS \| ALTERNATE |
| SI-A 401 | ENLARGED MULTIMEDIA CENTER PLAN AND REFLECTED CEILING PLAN |
| SI-A 430 | RESTROOM UPGRADES PROPOSED PLAN |
| SI-A 431 | RESTROOM UPGRADES DETAILS AND SCHEDULES |
| SI-A 500 | ARCHITECTURAL DETAILS |
| SI-A 610 | WINDOW AND DOOR SCHEDULE AND DETAILS |
| 3) PLUMBING | |
| SI-P 430 | RESTROOM UPGRADES PROPOSED PLANS |
| SI-PD 430 | RESTROOM UPGRADES DEMOLITION PLANS |
| 4) MECHANICAL | |
| SI-M 001 | GENERAL NOTES, LEGENDS, AND ABBREVIATIONS |
| SI-MD 110 | FIRST FLOOR DEMOLITION PLAN |
| SI-MD 111 | FIRST FLOOR DEMOLITION PLAN |
| SI-MD 112 | ROOF DEMOLITION PLAN |
| SI-M 110 | FIRST FLOOR NEW WORK PLAN |
| SI-M 111 | ROOF NEW WORK PLAN |
| SI-M 500 | DETAILS |
| SI-M 501 | DETAILS, SCHEDULES, AND CONTROL DIAGRAMS |
| SI-M 600 | SCHEDULES |
| 5) ELECTRICAL | |
| SI-E 001.00 | LEGENDS |
| SI-ES 100.00 | SITE PLAN |
| SI-ED100 | FIRST FLOOR DEMOLITION PLAN |
| SI-ED101.00 | ROOF DEMOLITION PLAN |
| SI-E 100 | FIRST FLOOR NEW WORK PLAN |
| SI-E 101.00 | ROOF NEW WORK PLAN |
| SI-E 500.00 | DETAILS |

## MS - DRAWING LIST

| | |
|---|---|
| 1) GENERAL | |
| MS-G 000 | COVER SHEET |
| MS-G 100 | EXISTING PLAN BASEMENT \| (FOR INFORMATION ONLY) |
| MS-G 101 | EXISTING PLAN LEVEL 1 \| (FOR INFORMATION ONLY) |
| MS-G 102 | EXISTING PLAN LEVEL 2 \| (FOR INFORMATION ONLY) |
| MS-G 103 | EXISTING PLAN LEVEL 3 \| (FOR INFORMATION ONLY) |
| MS-G 104 | CODE CHARTS \| (FOR INFORMATION ONLY) |
| 2) ARCHITECTURE | |
| MS-AD 100 | BASEMENT DEMOLITION PLAN |
| MS-AD 101 | DEMOLITION PLAN LEVEL 1 |
| MS-AD 102 | DEMOLITION PLAN LEVEL 2 |
| MS-AD 103 | DEMOLITION PLAN LEVEL 3 |
| MS-AD 430 | RESTROOM UPGRADES DEMOLITION PLAN |
| MS-A 100 | FLOOR PLAN \| BASEMENT |
| MS-A 101 | FLOOR PLAN \| LEVEL 1 |
| MS-A 102 | FLOOR PLAN \| LEVEL 2 |
| MS-A 103 | FLOOR PLAN \| LEVEL 3 |
| MS-A 120 | ENLARGED REFLECTED CEILING PLANS |
| MS-A 121 | ENLARGED REFLECTED CEILING PLANS |
| MS-A 122 | ENLARGED REFLECTED CEILING PLANS |
| MS-A 123 | ENLARGED REFLECTED CEILING PLANS |
| MS-A 124 | ENLARGED REFLECTED CEILING PLANS |
| MS-A 125 | ENLARGED REFLECTED CEILING PLANS |
| MS-A 126 | ENLARGED REFLECTED CEILING PLANS |
| MS-A 127 | ENLARGED REFLECTED CEILING PLANS |
| MS-A 130 | ROOF PLAN - PROPOSED CONDITION |
| MS-A 200 | EXTERIOR BUILDING ELEVATIONS |
| MS-A 201 | EXTERIOR BUILDING ELEVATIONS |
| MS-A 202 | EXTERIOR BUILDING ELEVATIONS |
| MS-A 203 | EXTERIOR BUILDING ELEVATIONS |
| MS-A 400 | ENLARGED PLANS & ELEVATIONS CLASSROOM UPGRADES \| TYPE A-SCIENCE-RM 105 |
| MS-A 401 | ENLARGED PLANS & ELEVATIONS CLASSROOM UPGRADES \| TYPE B-RM 131 |
| MS-A 402 | ENLARGED PLANS & ELEVATIONS CLASSROOM UPGRADES \| TYPE C-ART-RM 209 |
| MS-A 403 | ENLARGED PLANS & ELEVATIONS CLASSROOM UPGRADES \| TYPE D-ART-RM 211 |
| MS-A 404 | ENLARGED PLANS & ELEVATIONS CLASSROOM UPGRADES \| TYPE E |
| MS-A 405 | ENLARGED PLANS & ELEVATIONS CLASSROOM UPGRADES \| TYPE F |
| MS-A 406 | ENLARGED PLANS & ELEVATIONS CLASSROOM UPGRADES \| TYPE G |
| MS-A 407 | ENLARGED PLANS & ELEVATIONS CLASSROOM UPGRADES \| TYPE H-SCIENCE-RM 315 |
| MS-A 408 | ENLARGED PLANS & ELEVATIONS CLASSROOM UPGRADES \| TYPE I-SCIENCE-RM 316 |
| MS-A 409 | ENLARGED PLANS & ELEVATIONS CLASSROOM UPGRADES \| TYPE J-RM 317 |
| MS-A 410 | ENLARGED PLANS & ELEVATIONS CLASSROOM UPGRADES \| TYPE K-SCIENCE-RM 107 |
| MS-A 430 | RESTROOM UPGRADES PROPOSED PLAN |
| MS-A 500 | ARCHITECTURAL DETAILS |
| MS-A 501 | CASEWORK DETAILS |
| MS-A 502 | CASEWORK DETAILS |
| MS-A 503 | CASEWORK DETAILS |
| MS-A 510 | WINDOW DETAILS |
| MS-A 520 | DOOR DETAILS |
| MS-A 540 | ROOF DETAILS |
| MS-A 541 | ROOF DETAILS |
| MS-A 620 | DOOR SCHEDULE |
| 3) PLUMBING | |
| MS-P 001 | GENERAL, NOTES, LEGEND, AND ABBREVIATIONS |
| MS-PD 430 | RESTROOM UPGRADES DEMOLITION PLAN |
| MS-M 600 | MECHANICAL SCHEDULES |
| MS-P 100 | FIRST FLOOR OVERALL PLAN |
| MS-P 101 | SECOND FLOOR OVERALL PLAN |
| MS-P 102 | THIRD FLOOR OVERALL PLAN |
| MS-P 200 | PLUMBING ENLARGEMENT PLANS |
| MS-P 430 | RESTROOM UPGRADES PROPOSED PLAN |
| MS-P 500 | PLUMBING SCHEDULES AND DETAILS |
| 4) MECHANICAL | |
| MS-M 001 | MECHANICAL GENERAL NOTES, LEGENDS, AND ABBREVIATIONS |
| MS-MD 110 | MECHANICAL PARTIAL FIRST FLOOR DEMOLITION PLAN |
| MS-MD 111 | MECHANICAL PARTIAL FIRST FLOOR DEMOLITION PLAN |
| MS-MD 112 | MECHANICAL PARTIAL SECOND FLOOR DEMOLITION PLAN |
| MS-MD 113 | MECHANICAL PARTIAL SECOND FLOOR DEMOLITION PLAN |
| MS-MD 114 | MECHANICAL PARTIAL SECOND FLOOR DEMOLITION PLAN |
| MS-MD 115 | MECHANICAL PARTIAL SECOND FLOOR DEMOLITION PLAN |
| MS-MD 116 | MECHANICAL PARTIAL SECOND FLOOR DEMOLITION PLAN |
| MS-MD 117 | MECHANICAL PARTIALTHRID FLOOR DEMOLITION PLAN |
| MS-MD 118 | MECHANICAL PARTIALTHIRD FLOOR DEMOLITION PLAN |
| MS-MD 119 | MECHANICAL ROOF DEMOLITION PLAN |
| MS-M 110 | MECHANICAL PARTIAL FIRST FLOOR NEW WORK PLAN |
| MS-M 111 | MECHANICAL PARTIAL FIRST FLOOR NEW WORK PLAN |
| MS-M 112 | MECHANICAL PARTIAL SECOND FLOOR NEW WORK PLAN |
| MS-M 113 | MECHANICAL PARTIAL SECOND FLOOR OFFICE NEW WORK PLAN |
| MS-M 114 | MECHANICAL PARTIAL SECOND FLOOR NEW WORK PLAN |
| MS-M 115 | MECHANICAL PARTIAL SECOND FLOOR NEW WORK PLAN |
| MS-M 116 | MECHANICAL PARTIAL SECOND FLOOR NEW WORK PLAN |
| MS-M 117 | MECHANICAL PARTIAL SECOND AND ROOF FLOOR NEW WORK PLAN |
| MS-M 118 | MECHANICAL PARTIAL SECOND AND ROOF FLOOR NEW WORK PLAN |
| MS-M 119 | MECHANICAL PARTIAL THIRD FLOOR NEW WORK PLAN |
| MS-M 120 | MECHANICAL PARTIAL THIRD FLOOR NEW WORK PLAN |
| MS-M 121 | MECHANICAL ROOF NEW WORK PLAN |
| MS-M 122 | MECHANICAL FIRST FLOOR CORRIDOR NEW WORK PLAN |
| MS-M 123 | MECHANICIAL SECOND FLOOR CORRIDOR NEW WORK PLAN |
| MS-M 500 | MECHANICAL DETAILS |
| MS-M 501 | MECHANICAL DETAILS |
| MS-M 502 | MECHANICAL DETAILS |
| MS-M 601 | MECHANICAL SCHEDULES |
| MS-M 602 | MECHANICAL SCHEDULES |
| MS-M 603 | MECHANICAL SCHEDULES |
| MS-M 650 | MECHANICAL CONTROL DIAGRAMS |
| MS-M 651 | MECHANICAL CONTROL DIAGRAMS |
| 5) ELECTRICAL | |
| MS-E 001 | ELECTRICAL LEGENDS |
| MS-ED 100 | ELECTRICAL BASEMENT DEMOLITION PLAN |
| MS-ED 101 | ELECTRICAL FIRST FLOOR DEMOLITION PLAN |
| MS-ED 102 | ELECTRICAL SECOND FLOOR DEMOLITION PLAN |
| MS-ED 103 | ELECTRICAL THIRD FLOOR DEMOLITION PLAN |
| MS-ED 104 | ELECTRICAL ROOF DEMOLITION PLAN |
| MS-E 100 | ELECTRICAL BASEMENT NEW WORK PLAN |
| MS-E 101 | ELECTRICAL FIRST FLOOR NEW WORK PLAN |
| MS-E 102 | ELECTRICAL SECOND FLOOR NEW WORK PLAN |
| MS-E 103 | ELECTRICAL THIRD FLOOR NEW WORK PLAN |
| MS-E 104 | ELECTRICAL ROOF NEW WORK PLAN |
| MS-E 105 | ELECTRICAL ENLARGED ELECTRICAL ROOM PLANS |
| MS-E 500 | ELECTRICAL DETAILS |
| MS-E 600 | ELECTRICAL SCHEDULES |

File Path

9/17/2009 10:58:39 AM


H2M architects + engineers
1133 Westchester Avenue, Suite N-210
White Plains, NY 10605
914.358.5623 • www.h2m.com
NY Architecture & Landscape Architecture: No Certificate Required
NY Engineering Certificate of Authorization No.: 0018178


CONSULTANTS:

| MARK | DATE | DESCRIPTION |
|---|---|---|
| | | |

REGISTERED ARCHITECT KATRINA PACHECO 041183 STATE OF NEW YORK

09/30/2029
KATRINA N. PACHECO, R.A.
Exp. Date
NY PROFESSIONAL ARCHITECT Lic. No. 041183

"IN ACCORDANCE WITH ARTICLE 145, SECTION 7209 OF THE NYS EDUCATION LAW, ALTERATION OF THIS DOCUMENT EXCEPT BY A LICENSED PROFESSIONAL IS ILLEGAL"

| DESIGNED BY: | DRAWN BY: | CHECKED BY: | REVIEWED BY: |
|---|---|---|---|
| S. MANDIC | C. HENRY | L. RAUSCHER | K. PACHECO |

| PROJECT No: | DATE: | SCALE: |
|---|---|---|
| SMSD2506-2507 | NOVEMBER 2026 | AS SHOWN |

CLIENT
**SOMERS CENTRAL SCHOOL DISTRICT**

**VARIOUS UPGRADES AT SOMERS CSD**

**110 & 120 PRIMROSE ST**
**LINCOLNDALE, NY 10540**

**SI - SED #: 66-21-01-06-0-006-021**
**MS - SED#: 66-21-01-06-0-001-021**

CONTRACT
**ALL CONTRACTS**

STATUS
**BID DOCUMENTS**

SHEET TITLE
**COVER SHEET**

DRAWING No.
**G 001.00**


# SOMERS CENTRAL SCHOOL DISTRICT
## VARIOUS UPGRADES AT SOMERS INTERMEDIATE SCHOOL

**240 US-202**
**SOMERS, NY 10589**

**CONTRACT G - GENERAL CONSTRUCTION**
**CONTRACT C - CIVIL CONSTRUCTION**
**CONTRACT P - PLUMBING CONSTRUCTION**
**CONTRACT M - MECHANICAL CONSTRUCTION**
**CONTRACT E - ELECTRICAL CONSTRUCTION**

**SED #: 66-21-01-06-0-006-021**

### LOCATION MAP

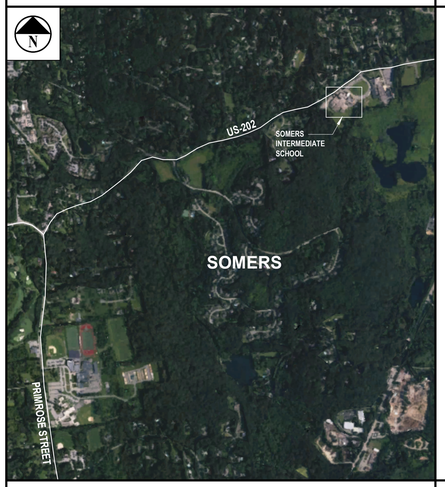


### SYMBOLS LEGEND

BRICK
BATT INSULATION
ROOM NAME / ROOM / 000 / ± S.F. / ROOM NUMBER / AREA — ROOM NUMBER DESIGNATION TAG
A — WINDOW ELEVATION KEY
1i — WALL TYPE
ACOUSTIC TILE CERAMIC TILE
RIGID INSULATION
1 Title SCALE: 1/8" = 1'-0" — DRAWING TITLE
0 — COLUMN GRID
CONCRETE
GYPSUM BOARD
XX — REVISION TAG
1001A 1001A — DOOR NUMBER
CONCRETE BLOCK
PLYWOOD
12'-0" — PRIMARY CEILING HEIGHT TAG
9'-0" A.F.F. — SECONDARY CEILING HEIGHT TAG
EARTH
WOOD BLOCKING
1 A 101 — EXTERIOR ELEVATION
A A 101 A A — INTERIOR ELEVATION
STEEL
WOOD
1 A 101 — SECTION CUT
Ref 1 FAD 100 — DETAIL KEY


### ABBREVIATIONS

| | | | | | |
|---|---|---|---|---|---|
| AB | ANCHOR BOLT | DS | DOWN SPOUT | NIC | NOT IN CONTRACT |
| A/C | AIR CONDITIONING | DW | DISHWASHER | NTS | NOT TO SCALE |
| ACI | AMERICAN CONCRETE INSTITUTE | DWG | DRAWING | OC | ON CENTER |
| ACT | ACOUSTICAL CEILING TILE | EA | EACH | OD | OUTSIDE DIAMETER |
| ACU | AIR CONDITIONING UNIT | EL | ELEVATION | PLYWD | PLYWOOD |
| ADJ | ADJUSTABLE | ELEC | ELECTRIC/ELECTRICAL | PSF | POUNDS PER SQUARE FOOT |
| A/E | ARCHITECT/ENGINEER | ELEV | ELEVATOR | PSI | POUNDS PER SQUARE INCH |
| AFF | ABOVE FINISH FLOOR | EP | ELECTRICAL PANEL | PTD | PAINTED |
| ALUM | ALUMINUM | EPY | EPOXY COATING | PVC | POLYVINYL CHLORIDE |
| ANCH | ANCHOR | EQ | EQUAL | R | RADIUS OR RISER |
| ANSI | AMERICAN NATIONAL STANDARDS INSTITUTE | EQUIP | EQUIPMENT | RCP | REFLECTED CEILING PLAN |
| APA | ACCESS PANEL | EXIST | EXISTING | RD | ROOF DRAIN |
| APPROX | APPROXIMATELY | EXST | EXHAUST | REINF | REINFORCED |
| ASPH | ASPHALT | FAI | FRESH AIR INTAKE | RM | ROOM |
| ASTM | AMERICAN SOCIETY FOR TESTING & MATERIALS | F.A.S. | FALL ARREST SYSTEM | RO | ROUGH OPENING |
| AWS | AMERICAN WELDING SOCIETY | F.C. | FIRE CODE | SIM | SIMILAR |
| B | FIRE BLANKET | FD | FLOOR DRAIN | SPEC | SPECIFICATIONS |
| BAL | BALANCE | FIN | FINISH | SQ | SQUARE |
| BB | BULLETIN BOARD | FR | FIRE RATED | SS | STAINLESS STEEL |
| BD | BOARD | FTG | FOOTING | STL | STEEL |
| BLDG | BUILDING | GA | GAUGE | TEMP | TEMPERATURE |
| BLK | BLOCK | GWB | GYPSUM WALL BOARD | TER | TERRAZZO |
| BLKG | BLOCKING | GYP | GYPSUM | THK | THICK |
| BM | BEAM | FYP. BD. | GYPSUM BOARD | T.O. | TOP OF |
| B.O. | BOTTOM OF | HC | HANDICAPPED | TYP | TYPICAL |
| BOL | BOTTOM OF LINTEL | HM | HOLLOW METAL | UTIL | UTILITY |
| BOT | BOTTOM | HOR | HORIZONTAL | VB | VAPOR BARRIER |
| CEIL | CEILING | HW | HOT WATER | VCT | VINYL COMPOSITION TILE |
| CEM | CEMENT | INSUL | INSULATION/INSULATING | VTR | VENT THRU ROOF |
| CER | CERAMIC | INT | INTERIOR | WC | WATER CLOSET |
| CLO | CLOSET | LAV | LAVATORY | WH | WATER HEATER |
| CMU | CONCRETE MASONRY UNIT | LDR | LEADER | WWF | WELDED WIRE FABRIC |
| COL | COLUMN | LT | LIGHT | | |
| CONC | CONCRETE | MAX | MAXIMUM | | |
| CONST | CONSTRUCTION | MECH | MECHANICAL | | |
| CONT | CONTINUOUS | MFR | MANUFACTURER | | |
| CORR | CORRIDOR | MISC | MISCELLANEOUS | | |
| CPT | CARPET | MO | MASONRY OPENING | | |
| | | MR | MOISTURE RESISTANT | | |

### GENERAL NOTES

1. ALL WORK SHALL COMPLY WITH THE NEW YORK STATE FIRE PREVENTION AND BUILDING CODE AS WELL AS THE NEW YORK STATE EDUCATION DEPARTMENT MANUAL OF PLANNING STANDARDS.
2. ALL NOTES APPEARING HEREIN, WITH THOSE ON VARIOUS DRAWINGS SHALL APPLY TO ALL DRAWINGS AND FORM PART OF THE CONTRACT DOCUMENTS.
3. IT IS THE CONTRACTORS RESPONSIBILITY TO FIELD VERIFY ALL DIMENSIONS, SQUARE FOOTAGES, LOCATIONS AND QUANTITIES OF ALL ITEMS AND/OR SPACES WHETHER INDICATED IN THE DRAWINGS OR NOT.
4. DO NOT SCALE MEASURE ANY DRAWING. VERIFY THE FIGURES, DIMENSIONS AND DESIGN INTENTION SHOWN ON THE DRAWINGS BEFORE BEGINNING LAYOUT OF THE WORK AND REPORT ANY ERRORS, INACCURACIES, OR CONFLICTS TO THE ARCHITECT/ENGINEER IN WRITING BEFORE BEGINNING ANY WORK.
5. ALL WORK SHALL COMPLY WITH ALL APPLICABLE CODES, LAWS AND STATUTES AS REQUIRED. STRICTLY ADHERE TO MANUFACTURER'S PRINTED INSTRUCTIONS.
6. VERIFY EXACT LAYOUT COMPATIBILITY WITH ALL EXISTING CONDITIONS BEFORE BEGINNING WORK.
7. DISTURB ONLY THOSE AREAS OF THE SITE AFFECTED BY RENOVATION, UNLESS NOTED OTHERWISE. PROTECT ALL OTHER AREAS. CONTRACTORS SHALL BE RESPONSIBLE FOR ALL PATCH AND REPAIR OF EXISTING FINISHES WHICH ARE DAMAGED DURING CONSTRUCTION.
8. EACH CONTRACTOR SHALL COMPLY WITH THE REQUIREMENTS OF ANSI ICC A117.1 AND PROVIDE WHERE APPLICABLE ADA COMPLIANT BUILDING COMPONENTS.
9. THE OWNER RESERVES THE RIGHT AT ALL TIMES TO DELIVER, PLACE AND INSTALL EQUIPMENT AND FURNISHINGS AS THE WORK PROGRESSES SO LONG AS THERE IS NOT A CONFLICT WITH THE CONTRACTORS.
10. THE CONTRACTOR SHALL MAINTAIN, AT THE SITE, ONE RECORD COPY OF ALL DRAWINGS, SPECIFICATIONS AND APPROVED SHOP DRAWINGS AND APPROVED SAMPLES MARKED CURRENTLY TO RECORD ALL CHANGES DURING CONSTRUCTION.
11. ANY CHANGES TO THE SCOPE OF WORK OR IN THE CONSTRUCTION DETAILS, WHETHER DUE TO FIELD CONDITIONS OR OMISSION SHALL BE DOCUMENTED BY THE ARCHITECT PRIOR TO EXECUTION. ANY INCREASE OR DECREASE IN THE CONTRACT PRICE MUST BE APPROVED IN WRITING PRIOR TO EXECUTION.
12. THE CONTRACTOR BY PRESENTING THEIR BID FOR THE WORK, REPRESENTS THAT THEY HAVE INSPECTED THE SITE AND IS COMPLETELY FAMILIAR WITH THE SCOPE OF WORK AND ALL FIELD CONDITIONS RELATED TO, AND AFFECTING THE WORK AND ITS PERFORMANCE. EXCEPTIONS AFFECTING THE WORK AND ITS PERFORMANCE, OR CONFLICTS BETWEEN FIELD CONDITIONS, SHALL BE BROUGHT TO THE ATTENTION OF THE ARCHITECT / ENGINEER PRIOR TO THE SUBMISSION OF BIDS. FAILURE TO DO SO WILL NOT RESULT IN A CHANGE TO THE CONTRACT PRICE IT SHALL BE THE CONTRACTOR'S SOLE RESPONSIBILITY TO PROVIDE ALL NECESSARY ACCOMMODATIONS TO COMPLETE THE SCOPE OF WORK.
13. CONTRACTORS SHALL POST A COPY OF THE PERMIT ISSUED BY THE N.Y.S. EDUCATION DEPARTMENT DURING THE ENTIRE DURATION OF PROJECT.
14. FOLLOW MANUFACTURER RECOMMENDATIONS FOR ALL HARDWARE AND FASTENERS INTO TREATED WOODS AND METALS.

### STAGING PLAN (N.T.S.)

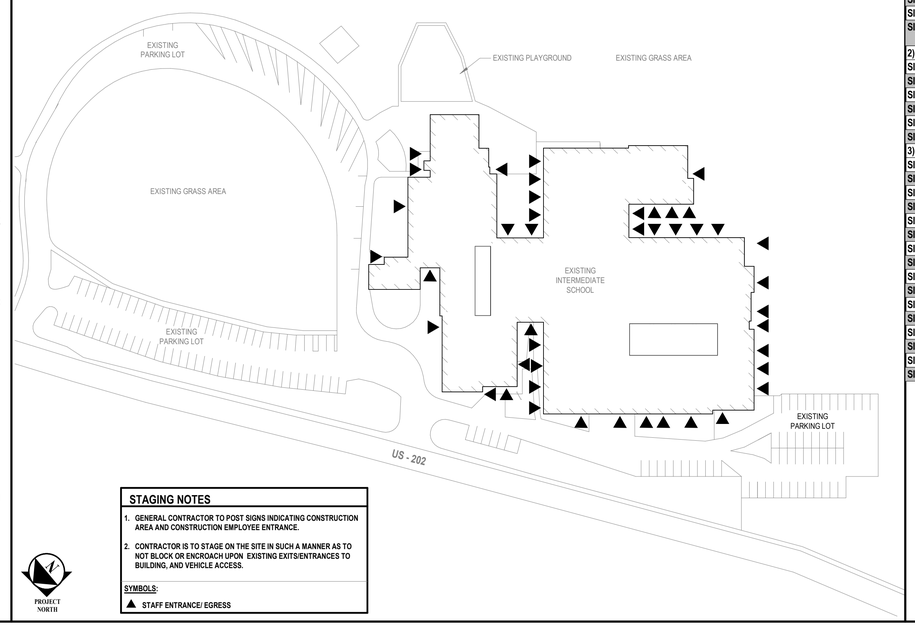


**STAGING NOTES**

1. GENERAL CONTRACTOR TO POST SIGNS INDICATING CONSTRUCTION AREA AND CONSTRUCTION EMPLOYEE ENTRANCE.
2. CONTRACTOR IS TO STAGE ON THE SITE IN SUCH A MANNER AS TO NOT BLOCK OR ENCROACH UPON EXISTING EXITS/ENTRANCES TO BUILDING, AND VEHICLE ACCESS.

SYMBOLS:
▲ STAFF ENTRANCE/ EGRESS

### DRAWING LIST

| | | | |
|---|---|---|---|
| 1) GENERAL | | 4) PLUMBING | |
| SI-G 000 | COVER SHEET | SI-P 430 | RESTROOM UPGRADES PROPOSED PLANS |
| SI-G 100 | EXISTING FIRST FLOOR PLAN \| (FOR INFORMATION ONLY) | SI-PD 430 | RESTROOM UPGRADES DEMOLITION PLANS |
| SI-G 101 | CODE COMPLIANCE INFORMATION AND EXISTING BASEMENT PLAN \| (FOR INFORMATION ONLY) | 5) MECHANICAL | |
| 2) CIVIL | | SI-M 001 | GENERAL NOTES, LEGENDS, AND ABBREVIATIONS |
| SI-C 000.00 | GENERAL NOTES AND LEGENDS | SI-MD 110 | FIRST FLOOR DEMOLITION PLAN |
| SI-CD 100.00 | EXISTING CONDITIONS AND DEMOLITION PLAN | SI-MD 111 | FIRST FLOOR DEMOLITION PLAN |
| SI-CS 100.00 | SITE IMPROVEMENTS PLAN | SI-MD 112 | ROOF DEMOLITION PLAN |
| SI-C 500.00 | SITE DETAILS | SI-M 110 | FIRST FLOOR NEW WORK PLAN |
| SI-C 501.00 | SITE DETAILS | SI-M 111 | ROOF NEW WORK PLAN |
| SI-C 502.00 | SITE DETAILS | SI-M 500 | DETAILS |
| 3) ARCHITECTURE | | SI-M 501 | DETAILS, SCHEDULES, AND CONTROL DIAGRAMS |
| SI-AD 100 | FIRST FLOOR DEMOLITION PLAN | SI-M 600 | SCHEDULES |
| SI-AD 120 | FIRST FLOOR REFLECTED CEILING DEMOLITION PLAN | 6) ELECTRICAL | |
| SI-AD 430 | RESTROOM UPGRADES DEMOLITION PLAN | SI-E 001.00 | LEGENDS |
| SI-A 100 | FIRST FLOOR PLAN | SI-ES 100.00 | SITE PLAN |
| SI-A 120 | FIRST FLOOR REFLECTED CEILING PLAN | SI-ED100 | FIRST FLOOR DEMOLITION PLAN |
| SI-A 200 | EXTERIOR BUILDING ELEVATIONS | SI-ED101.00 | ROOF DEMOLITION PLAN |
| SI-A 201 | EXTERIOR BUILDING ELEVATIONS | SI-E 100 | FIRST FLOOR NEW WORK PLAN |
| SI-A 202 | EXTERIOR BUILDING ELEVATIONS | SI-E 101.00 | ROOF NEW WORK PLAN |
| SI-A 203 | EXTERIOR BUILDING ELEVATIONS | SI-E 500.00 | DETAILS |
| SI-A 400 | ENLARGED DEMO & PROPOSED OUTDOOR LEARNING SPACE PLANS \| ALTERNATE | | |
| SI-A 401 | ENLARGED MULTIMEDIA CENTER PLAN AND REFLECTED CEILING PLAN | | |
| SI-A 430 | RESTROOM UPGRADES PROPOSED PLAN | | |
| SI-A 431 | RESTROOM UPGRADES DETAILS AND SCHEDULES | | |
| SI-A 500 | ARCHITECTURAL DETAILS | | |
| SI-A 610 | WINDOW AND DOOR SCHEDULE AND DETAILS | | |
| SI-A 900 | COLOR PLAN - FIRST FLOOR | | |


H2M architects + engineers
1133 Westchester Avenue, Suite N-210
White Plains, NY 10605
914.358.5623 • www.h2m.com
NY Architecture & Landscape Architecture: No Certificate Required
NY Engineering Certificate of Authorization No.: 0016178


CONSULTANTS:

| MARK | DATE | DESCRIPTION |
|---|---|---|
| | | |

REGISTERED ARCHITECT KATRINA PACHECO 041183 STATE OF NEW YORK

Katrina N. Pacheco 09/30/2029
KATRINA N. PACHECO, R.A.
NY PROFESSIONAL ARCHITECT Lic. No. 041183 Exp. Date

"IN ACCORDANCE WITH ARTICLE 145, SECTION 7209 OF THE NYS EDUCATION LAW, ALTERATION OF THIS DOCUMENT EXCEPT BY A LICENSED PROFESSIONAL IS ILLEGAL."

| DESIGNED BY: | DRAWN BY: | CHECKED BY: | REVIEWED BY: |
|---|---|---|---|
| L. RAUSCHER | L. RAUSCHER | S.MANDIC | L. FEELEY |

| PROJECT No: | DATE: | SCALE: |
|---|---|---|
| SMSD2506 | OCTOBER 2026 | AS SHOWN |

CLIENT
**SOMERS CENTRAL SCHOOL DISTRICT**

**VARIOUS UPGRADES AT SOMERS INTERMEDIATE SCHOOL**

**240 US-202**
**SOMERS, NY 10589**

**SED #: 66-21-01-06-0-006-021**


CONTRACT
**ALL CONTRACTS**

STATUS
**FOR BID**

SHEET TITLE
**COVER SHEET**

DRAWING No.
**SI-G 000.00**

C:\Users\lrausch\Documents_Revit Backup\SMSD2506_Central25_A_ErrauschenRLC9X.rvt
11/4/2026 9:53:04 AM

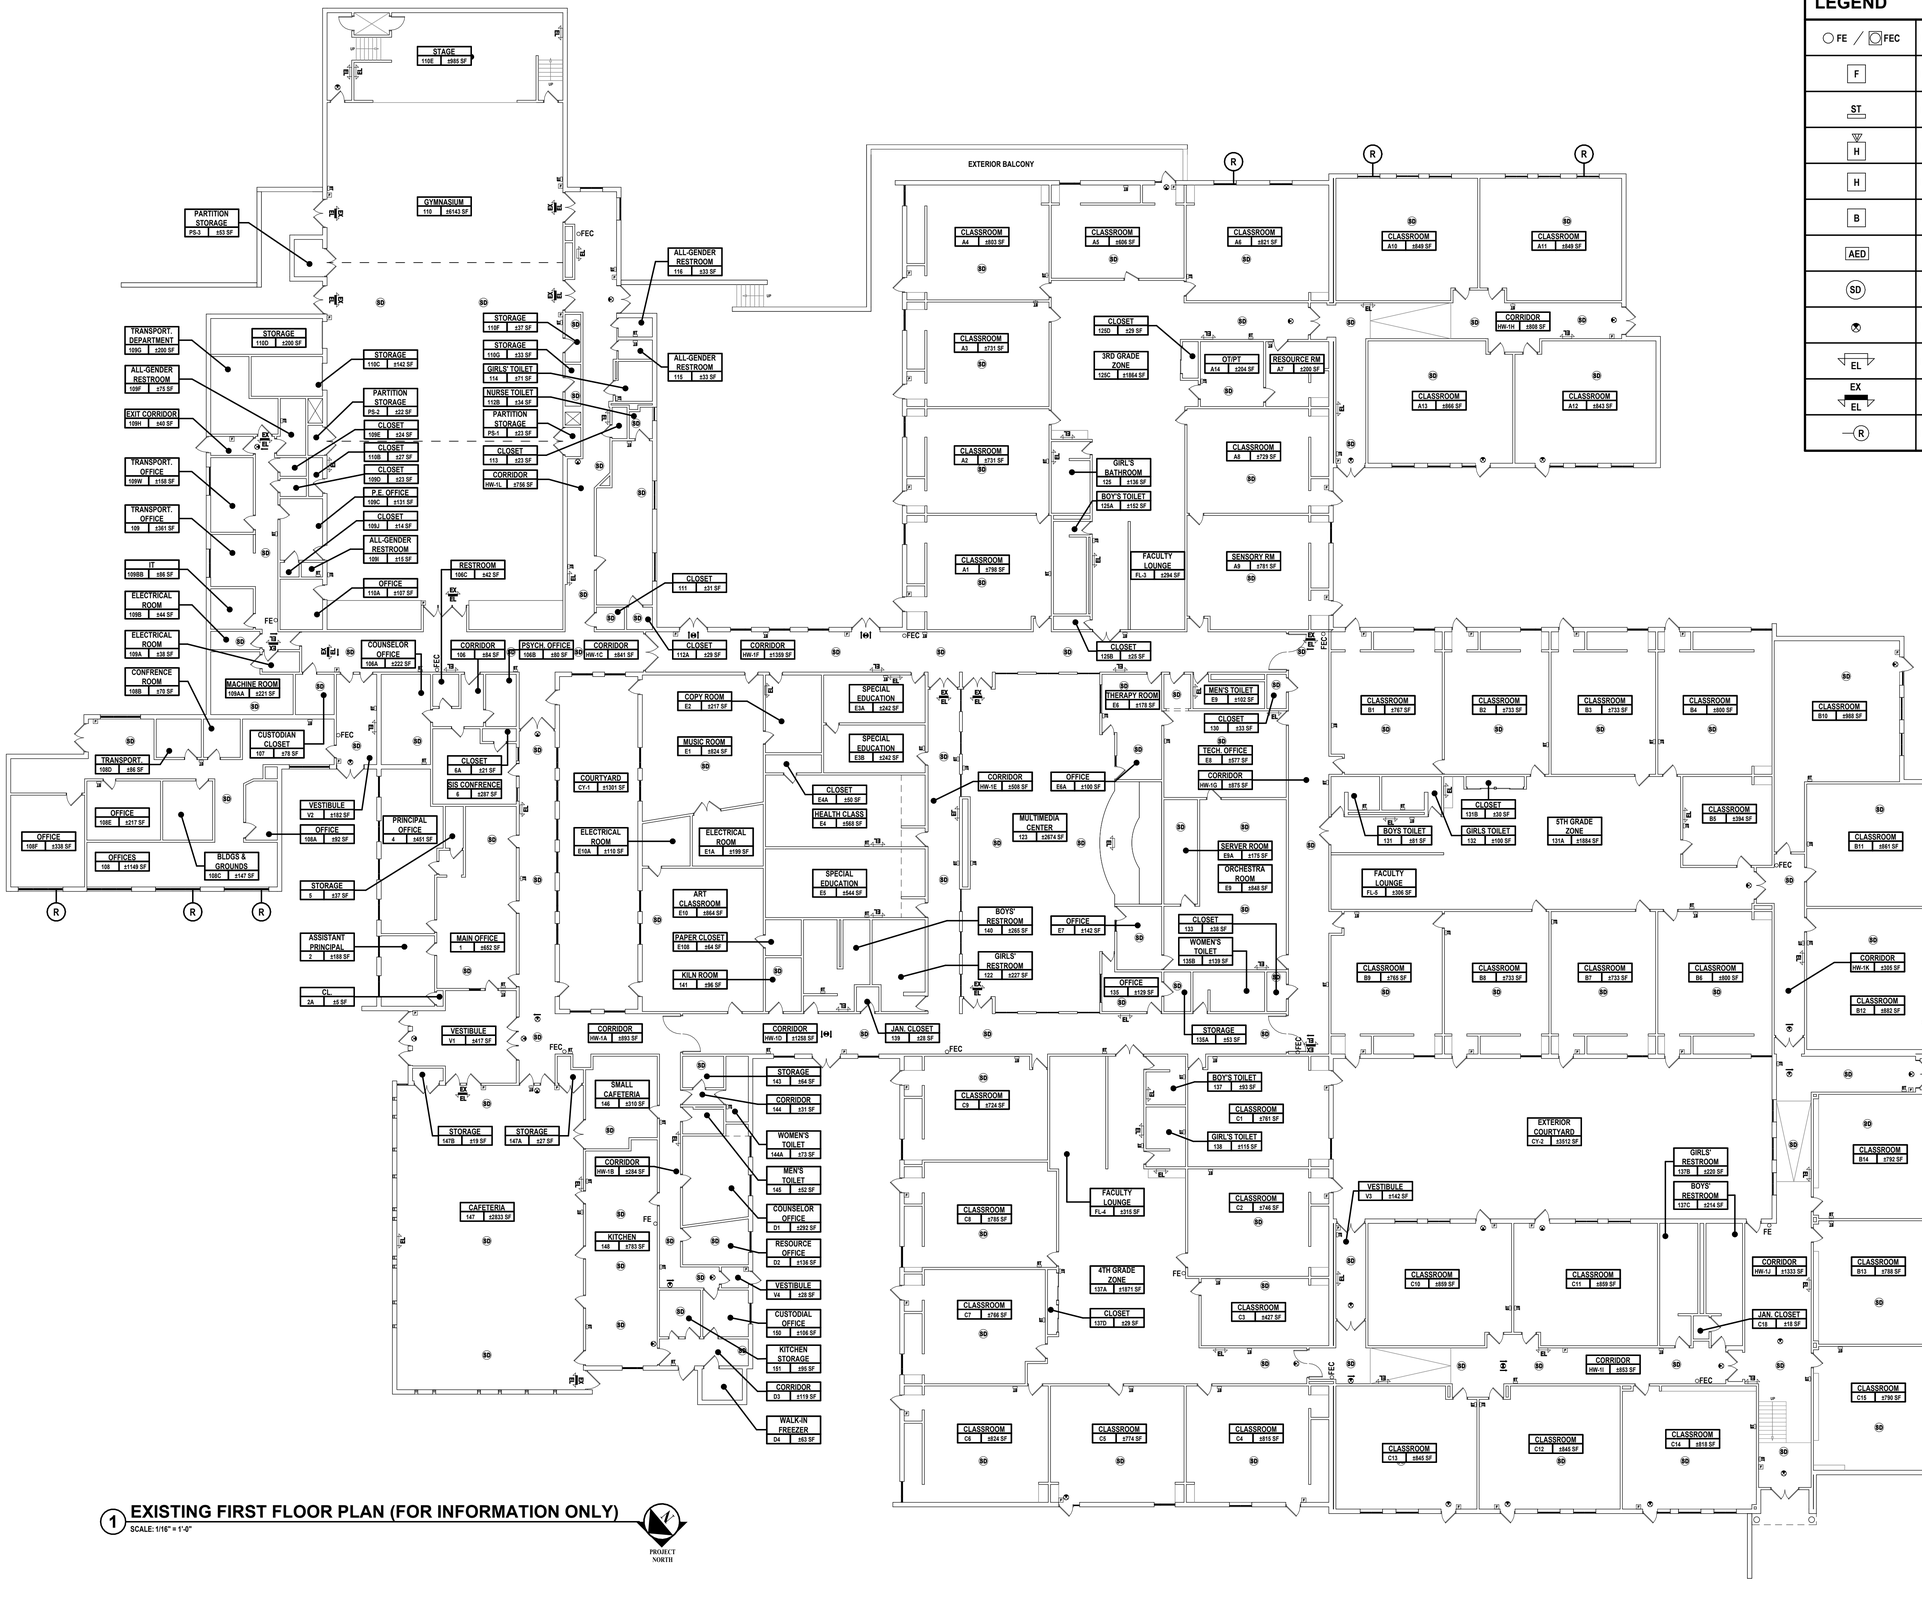


1 **EXISTING FIRST FLOOR PLAN (FOR INFORMATION ONLY)**
SCALE: 1/16" = 1'-0"

## LEGEND

| | |
|---|---|
| FE / FEC | EXISTING FIRE EXTINGUISHER |
| F | EXISTING PULL STATION |
| ST | EXISTING FIRE ALARM STROBE |
| H | EXISTING HORN / STROBE COMBO |
| H | EXISTING FIRE ALARM HORN |
| B | EXISTING FIRE ALARM BELL |
| AED | EXISTING AUTOMATED EXTERNAL DEFIBRILLATOR |
| SD | EXISTING SMOKE DETECTOR |
| | EXISTING EXIT SIGN |
| EL | EXISTING EMERGENCY LIGHTING |
| EX / EL | EXISTING EXIT SIGN AND EMERGENCY LIGHTING |
| R | INDICATES EXISTING RESCUE WINDOW LOCATIONS |


H2M architects + engineers
1133 Westchester Avenue, Suite N-210
White Plains, NY 10605
914.358.5623 • www.h2m.com
NY Architecture & Landscape Architecture: No Certificate Required
NY Engineering Certificate of Authorization No.: 0018178


CONSULTANTS:

| MARK | DATE | DESCRIPTION |
|---|---|---|
| | | |

REGISTERED ARCHITECT KATRINA PACHECO 041183 STATE OF NEW YORK

Katrina N. Pacheco 09/30/2029
KATRINA N. PACHECO, R.A. Exp. Date
NY PROFESSIONAL ARCHITECT Lic. No. 041183

"IN ACCORDANCE WITH ARTICLE 145, SECTION 7209 OF THE NYS EDUCATION LAW, ALTERATION OF THIS DOCUMENT EXCEPT BY A LICENSED PROFESSIONAL IS ILLEGAL."

| DESIGNED BY: | DRAWN BY: | CHECKED BY: | REVIEWED BY: |
|---|---|---|---|
| L. RAUSCHER | L. RAUSCHER | S.MANDIC | L. FEELEY |

| PROJECT No: | DATE: | SCALE: |
|---|---|---|
| SMSD2505 | OCTOBER 2026 | AS SHOWN |

CLIENT

**SOMERS CENTRAL SCHOOL DISTRICT**

**VARIOUS UPGRADES AT SOMERS INTERMEDIATE SCHOOL**

**240 US-202**
**SOMERS, NY 10589**

**SED #: 66-21-01-06-0-006-021**

CONTRACT

**ALL CONTRACTS**

STATUS

**FOR BID**

SHEET TITLE

**EXISTING FIRST FLOOR PLAN (FOR INFORMATION ONLY)**

DRAWING No.


**SI-G 100.00**

C:\Users\cherny\Documents_Revit Backup\SMSD2506_Central25_A_cherryV80SL.rvt
10/30/2026 4:02:07 PM




1 **EXISTING BASEMENT FLOOR PLAN**
SCALE: 1/16" = 1'-0"

PROJECT NORTH

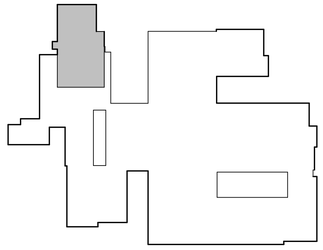

2 **KEY PLAN- BASEMENT**
SCALE: 1" = 100'-0"

PROJECT NORTH

## LEGEND

| | |
|---|---|
| FE / FEC | EXISTING FIRE EXTINGUISHER |
| F | EXISTING PULL STATION |
| ST | EXISTING FIRE ALARM STROBE |
| H | EXISTING HORN / STROBE COMBO |
| H | EXISTING FIRE ALARM HORN |
| B | EXISTING FIRE ALARM BELL |
| AED | EXISTING AUTOMATED EXTERNAL DEFIBRILLATOR |
| SD | EXISTING SMOKE DETECTOR |
| | EXISTING EXIT SIGN |
| EL | EXISTING EMERGENCY LIGHTING |
| EX / EL | EXISTING EXIT SIGN AND EMERGENCY LIGHTING |
| R | INDICATES EXISTING RESCUE WINDOW LOCATIONS |

## BUILDING CODE OF NEW YORK STATE (EXISTING BUILDING CODE OF NYS TABLE 504.3 & 504.4)

| | EXISTING | ALLOWED | PROPOSED |
|---|---|---|---|
| BUILDING OCCUPANCY | EDUCATIONAL (GROUP E) | EDUCATIONAL (GROUP E) | NO CHANGE |
| CONSTRUCTION CLASSIFICATION | IIB | IIB | NO CHANGE |
| HEIGHT (STORIES) | 2 | 2 | NO CHANGE |
| HEIGHT (FEET) | ± 27 | 55 | NO CHANGE |

## APPLICABLE BUILDING CODES

- NEW YORK STATE EDUCATION DEPARTMENT MANUAL OF PLANNING STANDARDS 2026
- 2025 EXISTING BUILDING CODE OF NEW YORK STATE
- 2025 FIRE CODE OF NEW YORK STATE
- 2025 MECHANICAL CODE OF NEW YORK STATE
- 2025 PLUMBING CODE OF NEW YORK STATE
- 2025 FUEL GAS CODE OF NEW YORK STATE
- 2025 ENERGY CONSERVATION CONSTRUCTION CODE OF NEW YORK STATE
- NFPA 70 - NATIONAL ELECTRICAL CODE - 2023 EDITION
- ACCESSIBLE BUILDINGS ICC/ANSI A117.1- 2017 EDITION
- AMERICAN WITH DISABILITIES ACT

## 2025 EXISTING BUILDING CODE OF NEW YORK STATE COMPLIANCE & PROJECT SCOPE

**ALTERATION - LEVEL 1**

**EBCNYS CHAPTER 6 - CLASSIFICATION OF WORK**

SECTION 602- ALTERATION - LEVEL 1
602.1 SCOPE: LEVEL 1 ALTERATIONS INCLUDE THE REMOVAL AND REPLACEMENT OR THE COVERING OF EXISTING MATERIALS ELEMENTS, EQUIPMENT, OR FIXTURES USING NEW MATERIALS, ELEMENTS EQUIPMENT, OR FIXTURES THAT SERVE THE SAME PURPOSE.

602.2 APPLICATION: LEVEL 1 ALTERATIONS SHALL COMPLY WITH THE PROVISIONS OF CHAPTER 7.

**EBCNYS CHAPTER 7 - ALTERATIONS - LEVEL 1**

SECTION 701 - GENERAL
701.1 SCOPE: LEVEL 1 ALTERATIONS AS DESCRIBED IN SECTION 602 SHALL COMPLY WITH THE REQUIREMENTS OF THIS CHAPTER. LEVEL 1 ALTERATIONS TO HISTORIC BUILDINGS SHALL COMPLY WITH THIS CHAPTER, EXCEPT AS MODIFIED IN CHAPTER 12.

**ALTERATION WORK AT THIS BUILDING CONSISTS OF THE FOLLOWING:**

INTERIOR
1. VARIOUS HVAC UPGRADES
2. FIRE ALARM UPGRADES
3. VARIOUS BATHROOM UPGRADES
4. FLOORING AND CEILING REPLACEMENTS
5. REPLACING / ADDING CLOSERS TO DOORS WHERE NEEDED

EXTERIOR
1. BUILDING WEATHERIZATION UPGRADES
2. OUTDOOR LEARNING SPACE UPGRADES
3. REPAIRING BASEMENT RETAINING WALL
4. WINDOW REPLACEMENTS
5. TEACHERS ENTRANCE RAILING

## 2025 EBCNYS CHAPTER 7 ALTERATIONS - LEVEL 1

| CODE SECTION | REQUIRED/ALLOWED | ACTUAL AND PROPOSED |
|---|---|---|
| SECTION 701.1 CONFORMANCE | AN EXISTING BUILDING OR PORTION THEREOF SHALL NOT BE ALTERED SUCH THAT THE BUILDING BECOMES LESS SAFE THAN ITS EXISTING CONDITION. | COMPLIES. |
| SECTION 702.1 INTERIOR FINISHES | NEWLY INSTALLED INTERIOR WALL AND CEILING FINISHES SHALL COMPLY WITH CHAPTER 8 OF THE BUILDING CODE OF NEW YORK STATE. | COMPLIES. |
| SECTION 703 FIRE PROTECTION | ALTERATIONS SHALL BE DONE IN A MANNER THAT MAINTAINS THE LEVEL OF FIRE PROTECTION PROVIDED. | NEW WORK SHALL COMPLY WITH THE BUILDING CODE OF NEW YORK STATE |
| SECTION 704 MEANS OF EGRESS | ALTERATIONS SHALL BE DONE IN A MANNER THAT MAINTAINS THE LEVEL OF PROTECTION PROVIDED FOR THE MEANS OF EGRESS. | NEW WORK SHALL COMPLY WITH THE BUILDING CODE OF NEW YORK STATE |
| SECTION 706 STRUCTURAL | WHERE ALTERATION WORK INCLUDES REPLACEMENT OF EQUIPMENT THAT IS SUPPORTED BY THE BUILDING OR WHERE A REROOFING PERMIT IS REQUIRED, THE PROVISIONS OF THIS SECTION SHALL APPLY. | COMPLIES. |
| SECTION 707 ENERGY CONSERVATION | LEVEL 1 ALTERATIONS TO EXISTING BUILDINGS OR STRUCTURES DO NOT REQUIRE THE ENTIRE BUILDING OR STRUCTURE TO COMPLY WITH THE ENERGY REQUIREMENTS OF THE ENERGY CONSERVATION CONSTRUCTION CODE OF NEW YORK STATE OR RESIDENTIAL CODE OF NEW YORK STATE. THE ALTERATIONS SHALL CONFORM TO THE ENERGY REQUIREMENTS OF THE ENERGY CONSERVATION CONSTRUCTION CODE OF NEW YORK STATE OR RESIDENTIAL CODE OF NEW YORK STATE AS THEY RELATE TO NEW CONSTRUCTION ONLY. | COMPLIES. |

## GENERAL CODE NOTES (ALTERATION LEVEL 1)

(EXISTING BUILDING CODE OF NYS)

1. "THE REMOVAL AND REPLACEMENT OR THE COVERING OF EXISTING MATERIALS, ELEMENTS, EQUIPMENT, OR FIXTURES USING NEW MATERIALS, ELEMENTS, EQUIPMENT, OR FIXTURES THAT SERVE THE SAME PURPOSE", IS CLASSIFIED AS AN ALTERATION LEVEL 1 PER EBCNYS SECTION 602.1.
2. EXISTING EGRESS SHALL BE MAINTAINED. EXISTING EXIT SIGNS TO REMAIN (TYP. FOR ALL)
3. EXISTING SMOKE DETECTORS TO REMAIN (TYP. FOR ALL).
4. EXISTING FIRE EXTINGUISHERS TO REMAIN (TYP. FOR ALL).
5. ALL INTERIOR WALL AND CEILING FINISHES MUST MEET OR EXCEED THE REQUIREMENTS STATED IN TABLE 803.13.
6. ALL GLAZING IN DOORS, FIXED SIDE PANELS ADJOINING DOORS, INTERIOR PARTITIONS WHERE GLAZING EXTENDS TO WITHIN 1'-6" OF FINISHED FLOOR AND GLASS PANELS GREATER THAN 50 SQ. FT. TO BE FULLY TEMPERED SAFETY GLASS PER NYSBC 2406.1.
7. INTERIOR GLAZING SIZES AND TYPES SHALL COMPLY WITH FIRE RATING (UL 263, ASTM E119) PER NYSBC 703.6.

H2M architects + engineers
1133 Westchester Avenue, Suite N-210
White Plains, NY 10605
914.358.5623 • www.h2m.com
NY Architecture & Landscape Architecture: No Certificate Required
NY Engineering Certificate of Authorization No.: 0018178

CONSULTANTS:

| MARK | DATE | DESCRIPTION |
|---|---|---|
| | | |

REGISTERED ARCHITECT KATRINA PACHECO 041183 STATE OF NEW YORK

09/30/2029
KATRINA N. PACHECO, R.A.
Exp. Date
NY PROFESSIONAL ARCHITECT Lic. No. 041183

"IN ACCORDANCE WITH ARTICLE 145, SECTION 7209 OF THE NYS EDUCATION LAW, ALTERATION OF THIS DOCUMENT EXCEPT BY A LICENSED PROFESSIONAL IS ILLEGAL."

| DESIGNED BY: | DRAWN BY: | CHECKED BY: | REVIEWED BY: |
|---|---|---|---|
| L. RAUSCHER | L. RAUSCHER | S.MANDIC | I. FEELEY |

| PROJECT No: | DATE: | SCALE: |
|---|---|---|
| SMSD2505 | OCTOBER 2026 | AS SHOWN |

CLIENT
**SOMERS CENTRAL SCHOOL DISTRICT**

**VARIOUS UPGRADES AT SOMERS INTERMEDIATE SCHOOL**

**240 US-202**
**SOMERS, NY 10589**

**SED #: 66-21-01-06-0-006-021**

CONTRACT
**ALL CONTRACTS**

STATUS
**FOR BID**

SHEET TITLE
**CODE COMPLIANCE INFORMATION AND EXISTING BASEMENT PLAN (FOR INFORMATION ONLY)**

DRAWING No.
**SI-G 101.00**

C:\Users\chenry\Documents_Revit Backup\SMSD2506_Central\25_A_chenryY89SL.rvt
10/30/2026 4:02:08 PM

## EXISTING CONDITIONS NOTES:

1. EXISTING SURVEY PREPARED BY H2M ARCHITECTS + ENGINEERS. DATED NOVEMBER 2025.
2. MARKOUT OF UNDERGROUND UTILITIES COMPLETED BY X-RAY LOCATING SERVICES, INC.
3. BENCHMARK 1 - (SQUARE CUT SET IN LIGHT POST, SOUTH END OF PARKING LOT IMPROVEMENTS, EL. 260.15). BENCHMARK 2 - (NAIL SET IN UTILITY POLE, SOUTHWEST OF ENTRANCE FROM ROUTE 202, EL. = 266.95). BENCHMARK 3 - (SQUARE CUT SET IN LIGHT POST, NORTHEAST END OF PARKING LOT IMPROVEMENTS, EL. = 262.77).
4. LOCATION OF UNDERGROUND UTILITIES AND STRUCTURES BOTH PUBLIC AND CUSTOMER OWNED, WERE OBTAINED FROM EITHER OLD MAPS, SURVEYS, DRAWINGS/RECORDS SUPPLIED BY OTHERS AND/OR UTILITY MARKOUT. THE OWNER AND ENGINEER DO NOT GUARANTEE OR ACCEPT RESPONSIBILITY FOR ANY DAMAGE TO SUCH FACILITIES DUE TO DISCREPANCIES IN LOCATION AND SIZE SHOWN ON THE PLANS OR THOSE UTILITIES AND STRUCTURES NOT SHOWN.

## SITE DEMOLITION NOTES:

1. REPORT ANY DISCREPANCIES BETWEEN ACTUAL FIELD CONDITIONS AND THE PLANS TO THE ENGINEER IN WRITING IMMEDIATELY.
2. UNDERGROUND UTILITY INFORMATION SHOWN ON THESE PLANS WAS OBTAINED FOR DESIGN PURPOSES ONLY. PROVIDE FOR CONSTRUCTION MARKOUT AND LOCATE EXISTING UNDERGROUND UTILITIES. NO EXCAVATION CAN COMMENCE UNTIL UTILITY DOCUMENTATION HAS BEEN COMPLETED.
3. AFTER MARKOUT AND PRIOR TO DISTURBING THE SITE, UNCOVER ALL SUBSURFACE UTILITIES AND STRUCTURES WITHIN LIMITS OF DISTURBANCE TO CONFIRM THEIR LOCATION AND DEPTH.
4. NO COMPENSATION WILL BE MADE FOR ANY INCONVENIENCE CAUSED BY ENCOUNTERING UTILITIES AND STRUCTURES WHICH ARE NOT SHOWN, OR ARE INACCURATELY SHOWN ON THE PLANS.
5. REPAIR ANY DAMAGE TO EXISTING UTILITIES RESULTING FROM CONTRACTOR OPERATIONS IMMEDIATELY AT NO COST TO OWNER.
6. REPAIR ANY DAMAGE TO EXISTING SITE FEATURES SCHEDULED TO REMAIN RESULTING FROM CONTRACTOR OPERATIONS AT NO COST TO OWNER.
7. SAWCUT CONCRETE PAVEMENT BACK TO NEAREST EXPANSION/CONTROL JOINT.
8. PROVIDE TEMPORARY FENCING TO PROTECT WORK AREAS. SITE LOGISTICS PLAN FOR TEMPORARY FENCING TO BE PROVIDED BY GC.
9. INSTALL EROSION CONTROL MEASURES AS SHOWN ON THE EROSION AND SEDIMENT CONTROL PLAN PRIOR TO ANY GROUND DISTURBANCE.
10. DELINEATE THE LIMITS OF CLEARING AND REVIEW WITH THE OWNER PRIOR TO COMMENCING WORK.
11. NOTIFY OWNER AND ENGINEER IMMEDIATELY IN WRITING WHEN UNKNOWN STRUCTURES OR SUSPECTED HAZARDOUS OR CONTAMINATED MATERIALS ARE ENCOUNTERED PRIOR TO REMOVAL OR DISTURBANCE.
12. TAKE APPROPRIATE MEASURES TO PROTECT PEDESTRIANS AND VEHICULAR TRAFFIC DURING REMOVAL ACTIVITIES, AND PROVIDE TEMPORARY MEASURES FOR THE PROTECTION AND SAFETY OF THE PUBLIC UNTIL FINAL ACCEPTANCE BY THE OWNER.
13. BACKFILL ALL VOIDS RESULTING FROM THE REMOVAL OF EXISTING SITE FEATURES. BACKFILL TO BE SOIL, FREE OF ORGANIC MATERIAL, DEBRIS, TRASH, CLAY AND STONES LARGER THAN 4 INCHES.
14. PRIOR TO ANY WORK WITHIN RIGHT-OF-WAY, CONTRACTOR TO FINALIZE OBTAINING A HIGHWAY PERMIT FROM NYSDOT.

## SITE PLAN NOTES:

1. INSPECT THE SITE PRIOR TO SUBMISSION OF BIDS AND MAKE NO ADDITIONAL CLAIMS REGARDING SITE CONDITIONS THEREAFTER.
2. NOTIFY THE OWNER AND H2M (TELEPHONE 914-358-5623) AT LEAST 48 HOURS PRIOR TO THE COMMENCEMENT OF THE WORK. THE SAME NOTICE SHALL BE REQUIRED WHEN RESUMING WORK AFTER ANY STOPPAGE OR DELAY.
3. COMPLETE ALL SURVEY AND STAKEOUT AS REQUIRED TO PROPERLY COMPLETE THE WORK.
4. PERFORM DAILY CLEANUP OPERATIONS INCLUDING REMOVAL OF DEBRIS AND EXCESS CONSTRUCTION MATERIAL, AND DRIVEWAY/STREET CLEANING TO THE SATISFACTION OF THE OWNER.
5. DURING ALL NON-WORKING HOURS, STORE ALL EQUIPMENT AND MATERIALS WITHIN AN AREA DESIGNATED BY THE OWNER AT THE PROJECT SITE.
6. ALL CURB DIMENSIONS SHOWN REFER TO THE FACE OF CURB.
7. ALL CONSTRUCTION TO CONFORM WITH ALL APPLICABLE FEDERAL, STATE AND LOCAL CODE REQUIREMENTS.
8. COORDINATE CONSTRUCTION ACTIVITIES WITH OWNER TO MINIMIZE INTERRUPTION TO THE OWNER'S OPERATIONS.
9. RESTORE SURROUNDING AREAS DAMAGED OR DISTURBED DURING CONSTRUCTION. RESTORE TO NEW CONDITIONS AT NO ADDITIONAL COST TO THE OWNER.
10. RESTORE ALL DISTURBED GRASS AREAS AND ALL AREAS NOT SPECIFICALLY IDENTIFIED FOR OTHER IMPROVEMENTS WITH 4 INCHES OF TOPSOIL AND SEED.
11. REMOVE ALL ASPHALT FROM EXISTING CASTINGS.
12. SEAL ALL JOINTS BETWEEN NEW ASPHALT AND EXISTING ASPHALT WITH HOT ASPHALT CEMENT.

## GRADING AND DRAINAGE NOTES:

1. FOR NEW CONSTRUCTION THAT MEETS EXISTING CONDITIONS, ABUTTING SURFACES SHALL BE FLUSH AND ALIGNED.
2. ADJUST ALL EXISTING CASTINGS AND VALVE COVERS TO MEET PROPOSED GRADE.
3. CONSTRUCTION DEBRIS AND EXCESS SOIL SHALL BE REMOVED AND LEGALLY DISPOSED OFF SITE.
4. UNSUITABLE SOILS ENCOUNTERED DURING CONSTRUCTION SHALL BE BROUGHT TO THE ATTENTION OF THE OWNER AND ENGINEER IMMEDIATELY IN WRITING BEFORE REMOVAL OR DISTURBANCE.

## TEMPORARY SEEDING NOTES:

1. APPLICABLE TO ANY DISTURBED AREAS OF THE SITE WHICH REMAIN DISTRUBED FOR MORE THAN ONE (1) WEEK.
2. ROUGH GRADE AREA PRIOR TO SEEDING. REMOVE LARGE DEBRIS AND ROCKS.
3. TEMPORARY SEEDING SHALL BE AS FOLLOWS:
   - 3.1. SPRING TO EARLY FALL: SEED AREA WITH RYEGRASS (ANNUAL OR PERENNIAL) AT 30 LBS. PER ACRE (OR USE 1 LB./1000 SQ. FT.).
   - 3.2. LATE FALL TO EARLY WINTER: SEED AREA WITH CERTIFIED 'AROOSTOOK' WINTER RYE (CEREAL RYE) AT 100 LBS. PER ACRE (2.5 LBS./1000 SQ. FT.).
4. MULCH AREA WITH HAY OR STRAW AT 2 TONS/ACRE (APPROX. 90 LBS./1000 SQ. FT. OR 2 BALES).
5. FOR FURTHER DETAIL, REFER TO PAGE 4.58 OF THE NYS STANDARDS AND SPECIFICATIONS FOR EROSION AND SEDIMENT CONTROL.

## EROSION CONTROL NOTES:

1. DURING THE COURSE OF CONSTRUCTION, EROSION AND SEDIMENT CONTROL MEASURES ARE NECESSARY TO PREVENT THE TRANSPORT OF SEDIMENT TO UNDISTURBED AREAS, PONDS, WATER COURSES, DRAINAGE SYSTEMS, RECHARGE BASINS, AND ROADS. THE MINIMUM EROSION CONTROL MEASURES REQUIRED ARE INDICATED ON THIS PLAN. IN ADDITION, THE FOLLOWING GENERAL CONDITIONS SHALL BE OBSERVED:
   a. EXISTING VEGETATION SCHEDULED TO REMAIN SHALL BE PROTECTED AND REMAIN UNDISTURBED.
   b. INSTALL ADDITIONAL EROSION AND SEDIMENT CONTROL MEASURES AS REQUIRED TO PREVENT THE INCIDENTAL DISCHARGE OF SEDIMENT FROM THE SITE.
2. SPECIFIC METHODS AND MATERIALS EMPLOYED IN THE INSTALLATION AND MAINTENANCE OF EROSION CONTROL MEASURES MUST CONFORM TO THE LATEST EDITION OF THE "NEW YORK STATE STANDARDS AND SPECIFICATIONS FOR EROSION AND SEDIMENT CONTROL".
3. INSTALL PROPRIETARY EROSION AND SEDIMENT CONTROL PRODUCTS IN ACCORDANCE WITH MANUFACTURERS INSTRUCTIONS.
4. ADJUST EROSION AND SEDIMENT CONTROL MEASURES TO ACCOMMODATE CONSTRUCTION PHASING TO MAINTAIN EFFECTIVENESS OF EROSION AND SEDIMENT CONTROL MEASURES.
5. PROTECT EXISTING DRAINAGE INLETS WITHIN THE PROJECT LIMITS AND NEW DRAINAGE INLETS INSTALLED AS PART OF THIS PROJECT FROM SEDIMENT INTRUSION.
6. PERFORM INSPECTION AND MAINTENANCE OF EROSION AND SEDIMENT CONTROL MEASURES ON A TWICE WEEKLY BASIS AND AFTER HEAVY OR PROLONGED STORMS. MAINTENANCE MEASURES INCLUDE, BUT ARE NOT LIMITED TO, CLEANING AND REPAIR OF ALL EROSION AND SEDIMENT CONTROL MEASURES.
7. UTILIZE APPROPRIATE MEANS TO CONTROL DUST DURING CONSTRUCTION, INCLUDING BUT NOT LIMITED TO APPLYING WATER TO BARE SOIL SURFACES.
8. MAINTAIN THE STABILIZED CONSTRUCTION ENTRANCE TO PREVENT SOIL AND LOOSE DEBRIS FROM BEING TRACKED ONTO LOCAL ROADS. MAINTAIN THE CONSTRUCTION ENTRANCE WEEKLY UNTIL THE SITE IS PERMANENTLY STABILIZED.
9. ALL CONCRETE WASHOUT MUST BE CONDUCTED OFFSITE AND IN ACCORDANCE WITH PAGE 2.23 OF THE NYSDEC E&SC DESIGN MANUAL.
10. ALL EROSION AND SEDIMENT CONTROL MEASURES SHALL REMAIN IN PLACE UNTIL DISTURBED AREAS ARE PERMANENTLY STABILIZED. AFTER PERMANENT STABILIZATION, REMOVE ALL TEMPORARY EROSION AND SEDIMENT CONTROL MEASURES AND ALL ACCUMULATED SEDIMENT AND DEBRIS FROM THE SITE AND DRAINAGE STRUCTURES.

**TOTAL LAND DISTURBANCE (SMSD2506 & 2507) = 1.25 ACRES**

## STORMWATER POLLUTION PREVENTION PLAN (SWPPP) NOTES:

1. PURSUANT TO THE REQUIREMENTS OF SPDES GENERAL PERMIT FOR CONSTRUCTION ACTIVITY GP-0-25-001 ESTABLISHED BY THE NEW YORK STATE DEPARTMENT OF ENVIRONMENTAL CONSERVATION, A STORMWATER POLLUTION PREVENTION PLAN (SWPPP) HAS BEEN PREPARED FOR THIS PROJECT. ADHERE TO AND IMPLEMENT ALL REQUIREMENTS OF THE SWPPP AND EROSION AND SEDIMENT CONTROL PLAN.
2. REVIEW THE SWPPP AND SIGN IN THE LOCATION SHOWN STATING THAT ALL WORK PERTAINING TO EROSION AND SEDIMENT CONTROL WILL BE PERFORMED WITHIN REQUIREMENTS OF THE SWPPP AND EROSION AND SEDIMENT CONTROL PLAN.
3. THE OWNER SHALL PROVIDE A QUALIFIED INSPECTOR WHO WILL PERFORM TWICE WEEKLY INSPECTIONS AT THE CONSTRUCTION SITE. THE QUALIFIED INSPECTOR SHALL MEET THE REQUIREMENTS OUTLINED IN SPDES GENERAL PERMIT FOR STORMWATER DISCHARGE FROM CONSTRUCTION ACTIVITY (GP-0-25-001). IF THE INSPECTIONS FIND ANY DEVIATIONS FROM THE SWPPP OR THE EROSION AND SEDIMENT CONTROL PLAN IT WILL BE NOTED. THE CONTRACTOR WILL HAVE 7 DAYS TO CORRECT ANY DEVIATIONS SO THAT IT COMPLIES WITH THE REQUIREMENTS OF THE SWPPP AND OR EROSION AND SEDIMENT CONTROL PLAN. 2 WEEKLY INSPECTIONS WILL BE PERFORMED.

## SITE SOILS NOTE:

1. SOILS OBSERVED DURING GEOTECHNICAL ANALYSIS DETERMINED PRESENCE OF ASH AND METAL WITHIN THE FILL MATERIALS. ANY EXCAVATED MATERIALS MUST BE EITHER REUSED IN THE SAME LOCATION OR DIRECTLY LOADED INTO TRUCKS AND TRANSPORTED OFFSITE. SHOULD ANY FILL MATERIALS REMAIN ONSITE OVERNIGHT, SOIL SHALL BE COVERED WITH PLASTIC TO PREVENT SEDIMENT/POLLUTANT RUNOFF.

## PERMANENT SEEDING AND SOIL RESTORATION NOTES:

1. APPLICABLE TO ALL DISTURBED AREAS OF THE SITE NOT SPECIFIED FOR OTHER IMPROVEMENTS.
2. SOIL RESTORATION SHALL BE IN ACCORDANCE WITH CHAPTER 5, TABLE 5.3 OF THE NYS STORMWATER MANAGEMENT DESIGN MANUAL.
3. SOIL RESTORATION SHALL BE REQUIRED ON ALL AREAS OF THE SITE WHICH TOPSOIL WAS STRIPPED AND IN NEW PERVIOUS AREAS PREVIOUSLY IMPERVIOUS OR IN AREAS WITH HEAVY COMPACTION DUE TO CONSTRUCTION OPERATIONS.
4. SOIL RESTORATION STEPS ARE AS FOLLOWS:
   - 4.1. APPLY 3 INCHES OF COMPOST OVER SUBSOIL
   - 4.2. TILL COMPOST INTO SUBSOIL TO A DEPTH OF AT LEAST 12 INCHES USING A CAT-MOUNTED RIPPER, TRACTOR-MOUNTED DISC, OR TILLER, MIXING, AND CIRCULATING AIR AND COMPOST INTO SUBSOILS
   - 4.3. ROCK-PICK UNTIL UPLIFTED STONE/ROCK MATERIALS OF FOUR INCHES AND LARGER SIZE ARE CLEANED OFF THE SITE
   - 4.4. APPLY TOPSOIL TO A DEPTH OF 6 INCHES, COMPACT TO A UNIFORM THICKNESS OF 4" AND FINELY GRADE AND LOOSEN WITH MECHANICAL RAKES TO ENSURE SEED ACCEPTANCE
   - 4.5. SEED AND FERTILIZE AS REQUIRED BY NOTE #5 BELOW
5. SEEDING, MULCHING AND FERTILIZING SHALL BE AS FOLLOWS:
   - 5.1. FERTILIZER SHALL BE APPLIED AT 6 LBS OF FS O-F-241 FERTILIZER/1,000 SQ. FT.
   - 5.2. PERMANENT HYDROSEEDING SHALL BE IN ACCORDANCE WITH SPECIFICATION NO 329219.16. SEED MIX SHALL BE ONE OF THE TWO BELOW MIXES:

MIX A:

| GRASS TYPE | % OF MIXTURE | MIN. % GERMINATION |
|---|---|---|
| KENTUCKY 31 FESCUE | 50 | 90 |
| N.K. 100 PERENNIAL RYE GRASS | 25 | 85 |
| PENN LAWN FESCUE | 25 | 90 |

MIX B:

| GRASS TYPE | % OF MIXTURE | MIN. % GERMINATION |
|---|---|---|
| MERION BLUEGRASS | 50 | 80 |
| PENN LAWN FESCUE | 30 | 90 |
| N.K. 106 HYBRID RYE GRASS | 20 | 85 |

6. MAINTENANCE AND INSPECTION:
   - 6.1. UPON COMPLETION OF SOIL RESTORATION, AREA SHOULD BE KEPT FREE OF ANY VEHICULAR/FOOT TRAFFIC OR WEIGHTED LOADS.
   - 6.2. INSPECT GRASS AREAS DAILY TO AND WATER WHEN NECESSARY (WEATHER DEPENDANT) TO PREVENT GRASS/SOIL FROM BECOMING DRY.
   - 6.3. MOW GRASS AT REGULAR INTERVALS TO MAINTAIN AT A MAXIMUM HEIGHT OF 2-1/2 INCHES. DO NOT CUT MORE THAN 1/3 OF GRASS BLADE AT ANY ONE MOWING. NEATLY TRIM EDGES AND HAND CLIP WHERE NECESSARY. IMMEDIATELY REMOVE CLIPPINGS AFTER MOWING AND TRIMMING.
   - 6.4. MAINTAIN SEEDED AREAS IMMEDIATELY AFTER PLACEMENT UNTIL GRASS IS WELL ESTABLISHED AND EXHIBITS A VIGOROUS GROWING CONDITION (80% MIN. COVERAGE), AS DETERMINED BY AT LEAST TWO CUTTINGS, OR UNTIL THE JOB IS ACCEPTED BY THE OWNER, WHICHEVER OCCURS LAST.
   - 6.5. IF WITHIN 14-30 DAYS FOLLOWING SEEDING OF THE RESTORED AREAS GRASS HAS NOT ACHIEVED A MIN. 80% GERMINATION/COVERAGE, BARE AREAS SHALL BE RESEEDED. AREAS SHALL BE CONTINUOUSLY MAINTAINED AND RESEEDED UNTIL THE MINIMUM COVERAGE NEEDS ARE MET.

## EXISTING CONDITIONS AND DEMOLTION LEGEND

| DESCRIPTION | SYMBOL |
|---|---|
| BENCHMARK | |
| DRAINAGE MANHOLE | D |
| CATCH BASIN | |
| INLET | |
| INLET | |
| ROOF DRAIN/LEADER | |
| SANITARY MANHOLE | S |
| ELECTRIC RISER | ER |
| LIGHT | |
| UTILITY POLE/GUY POLE | |
| GUY WIRE | C |
| PULL BOX | |
| CABLE TELEVISION BOX | |
| SIGN | |
| TWO POST SIGN | |
| FLAG POLE | FP |
| EVERGREEN TREE | |
| CURB | |
| DROP CURB | |
| STORM DRAIN | D — D |
| OVERHEAD WIRES | OH — OH |
| FENCE | X — X |
| METAL HNADRAIL | |
| EDGE OF PAVEMENT | |
| CONTOUR | 100 |
| SPOT ELEVATION | 100.0 |
| TOP/BOT CURB GRADE | tc 100.50 bc 100.00 |
| HANDICAP PARKING STALL | |
| ASPHALT PAVEMENT | |
| CONCRETE PAVEMENT | |
| BRICK/PAVER PAVEMENT | |
| WOOD CHIPS | |
| REMOVE AND DISPOSE OF EXISTING CURB | |
| SAWCUT PAVEMENT LINE | |
| REMOVE AND DISPOSE EXISTING ASPHALT PAVEMENT AND BASE | |
| REMOVE AND DISPOSE EXISTING CONCRETE SIDEWALK | |
| REMOVE AND DISPOSE OF EXISTING CATCH BASIN FRAME AND GRATE | |

## SITE IMPROVEMENTS LEGEND

| DESCRIPTION | SYMBOL |
|---|---|
| CURB | |
| CONCRETE DROP CURB | |
| ASPHALT PAVEMENT (HEAVY DUTY) | |
| ASPHALT PAVEMENT (WALKWAY) | |
| ASPHALT PAVEMENT (NYSDOT ROW) | |
| CONCRETE PAVEMENT SIDEWALK | |
| METAL HANDRAIL | |
| HANDICAP RAMP | |
| PARKING STALL COUNT | 12 |
| SPOT ELEVATION | +121.50 |
| TOP AND BOTTOM CURB ELEVATION | TC140.00 BC139.50 |
| MAJOR CONTOUR | 240 |
| MINOR CONTOUR | 241 |
| NEW CATCH BASIN FRAME AND GRATE | |
| NEW SILT FENCE | SF — SF |
| LIMIT OF CLEARING, GRADING, AND GROUND DISTURBANCE | |
| NEW INLET SEDIMENT BAG PROTECTION | |
| NEW CURB INLET SEDIMENT BAG | |
| NEW STABILIZED CONSTRUCTION ENTRANCE | |

## CONSTRUCTION SEQUENCING NOTES (SMSD2506 & 2507):

THE FOLLOWING IS A GENERAL SEQUENCE OF CONSTRUCTION ACTIVITIES FOR THE PHASE 2 WORK:

1. CONDUCT A PRE-CONSTRUCTION MEETING AT LEAST 48-HOURS PRIOR TO THE START OF ANY CONSTRUCTION ACTIVITIES. ATTENDEES TO INCLUDE OWNER, ARCHITECT/ENGINEER, CONTRACTOR AND DEP.
2. INSTALLATION OF CONSTRUCTION FENCING ALONG LIMITS OF DISTURBANCE. INSTALLATION OF SILT FENCING, INLET PROTECTION ON EXISTING STRUCTURES, STABILIZED CONSTRUCTION ENTRANCE AND ALL OTHER PRACTICES/MEASURES AS SHOWN ON THE EROSION & SEDIMENT CONTROL PLAN;
3. ROUGH GRADING OF THE SITE (I.E. TURF FIELD AREAS AND RAIN GARDEN AREA), THE EXISTING SOILS IN AREAS OF ASPHALT REMEDIATION ARE TO REMAIN UNDISTURBED; FOLLOWING ROUGH GRADING OF SITE ALL EXPOSED AREAS WHERE WORK WILL NOT BE PERFORMED SHOULD BE TEMPORARILY OR PERMANENTLY STABILIZED. STABILIZATION WORK MUST BE INITIATED BY THE END OF THE NEXT DAY AND COMPLETED WITHIN SEVEN (7) DAYS.
4. INSTALLATION OF THE NEW VEGETATED SWALE, RAIN GARDEN, STORMWATER INFRASTRUCTURE, DRAINAGE FRAMES & GRATES, FIELD INLETS, AND THE ASSOCIATED DRAINAGE PIPING. IMMEDIATELY INSTALL INLET PROTECTION ON ALL NEW CATCH BASINS AND FIELD INLETS WITH GRATES.
5. FINAL GRADING OF DISTURBED AREAS TO FINISHED GRADE.
6. INSTALLATION OF NEW AGGREGATE BASE COURSE IN AREAS OF NEW PAVEMENT. INSTALLATION OF NEW CURBING, SIDEWALK, PLAYGROUND SURFACING AND CONCRETE PADS. INSTALLATION OF REMAINING PLAYGROUND FEATURES.
7. SEEDING OF DISTURBED AREAS AND OTHER FINAL LANDSCAPING MEASURES.
8. FOLLOWING FINAL STABILIZATION OF DISTURBED AREAS, REMOVAL OF REMAINING TEMPORARY EROSION AND SEDIMENT CONTROLS.
9. SILT REMOVAL AND CLEANING OF INLETS PROTECTED DURING CONSTRUCTION.


H2M architects + engineers
1133 Westchester Ave., Suite N-210
White Plains, NY 10605
914.358.5623 • www.h2m.com
NY Architecture & Landscape Architecture: No Certificate Required
NY Engineering Certificate of Authorization No. 0018178


CONSULTANTS:

| MARK | DATE | DESCRIPTION |
|---|---|---|
| | | |

MATTHEW R. MOHLIN, P.E. — 09/30/2026 EXP. DATE
NY PROFESSIONAL ENGINEER Lic. No. 071569
"IN ACCORDANCE WITH ARTICLE 145, SECTION 7209 OF THE NYS EDUCATION LAW, ALTERATION OF THIS DOCUMENT EXCEPT BY LICENSE PROFESSIONAL IS ILLEGAL"

| DESIGNED BY: | DRAWN BY: | CHECKED BY: | REVIEWED BY: |
|---|---|---|---|
| S. PETERS | A. SODERMAN | B. LEDGER | M. MOHLIN |

| PROJECT No.: | DATE: | SCALE: |
|---|---|---|
| SMSD2506 | OCTOBER 2026 | AS SHOWN |

CLIENT
**SOMERS CENTRAL SCHOOL DISTRICT**

**VARIOUS UPGRADES AT SOMERS INTERMEDIATE SCHOOL**

**NOT FOR CONSTRUCTION**

**240 US-202,**
**SOMERS, NY 10589**

**SED #: 66-21-01-06-0-006-021**

CONTRACT
**CONTRACT C**
**CIVIL / SITE CONSTRUCTION**

STATUS
**BID DOCUMENTS**

SHEET TITLE
**GENERAL NOTES & LEGEND**

DRAWING No.
**SIS-C 000.00**

C:\Users\asoderman\appdata\local\temp\AcPublish_41132\00_General Notes and Legend.dwg Last Modified: Oct 14, 2026 - 4:19pm Plotted on: Oct 15, 2026 - 11:19am By ASoderman

Somers Road

Asphalt Roadway

SAWCUT / LIMIT OF REMOVAL

EXISTING GATE AND ASSOCIATED CONTROLS/EQUIPMENT TO BE PROTECTED THROUGHOUT CONSTRUCTION (TYP. x 2)

REMOVE AND DISPOSE INDUCTANCE LOOP (TYP. x 5)

REMOVE AND DISPOSE CONCRETE CURB

REMOVE AND DISPOSE CATCH BASIN FRAME AND GRATE (TYP. x 3)

REMOVE AND DISPOSE ASPHALT PAVEMENT AND BASE

EXISTING BASKETBALL HOOP TO BE PROTECTED (TYP. x 2)

REMOVE AND DISPOSE ASPHALT CURB

LIMIT OF CURB REMOVAL

EXISTING LIGHT POLE TO BE PROTECTED (TYP.)

REMOVE AND DISPOSE ASPHALT CURB (TYP.)

REMOVE AND DISPOSE ASPHALT WALK (TYP.)

REMOVE AND DISPOSE OF CHAIN LINK FENCE (TYP.)

SAWCUT / LIMIT OF REMOVAL

REMOVE AND DISPOSE CONCRETE CURB

REMOVE AND DISPOSE CONCRETE WALK

LIMIT OF CURB REMOVAL

EXISTING GATE ARM MOTOR TO BE PROTECTED

REMOVE AND DISPOSE OF 2' CURB SECTION (CURB COMPLETED IN PREVIOUS PHASE OF WORK)

REMOVE AND DISPOSE CONCRETE WALK

SAWCUT / LIMIT OF REMOVAL

**NOTE:**
REFER TO DRAWING SIS-C 000 FOR NOTES AND LEGENDS

GRAPHIC SCALE
20 0 10 20
( IN FEET )
1 inch = 20 ft.

811 1-800-962-7962
Dig Safely. New York
Call811
Safe digging starts here
Call before you dig
www.UDigNY.org

C:\Users\asoderman\appdata\local\temp\AcPublish_39536\01_V100 Existing Conditions Plan.dwg Last Modified: Oct 14, 2026 - 3:14pm Plotted on: Oct 14, 2026 - 3:33pm By ASoderman


H 2 M architects + engineers

1133 Westchester Ave., Suite N-210
White Plains, NY 10605
914.358.5623 • www.h2m.com
NY Architecture & Landscape Architecture: No Certificate Required
NY Engineering Certificate of Authorization No. 0018178


CONSULTANTS:

| MARK | DATE | DESCRIPTION |
|---|---|---|
| | | |
| | | |
| | | |
| | | |
| | | |
| | | |
| | | |
| | | |
| | | |
| | | |
| | | |


MATTHEW R. MOHLIN, P.E. 09/30/2026
NY PROFESSIONAL ENGINEER Lic. No. 071569 EXP. DATE
"IN ACCORDANCE WITH ARTICLE 145, SECTION 7209 OF THE NYS EDUCATION LAW, ALTERATION OF THIS DOCUMENT EXCEPT BY LICENSE PROFESSIONAL IS ILLEGAL"


| DESIGNED BY: | DRAWN BY: | CHECKED BY: | REVIEWED BY: |
|---|---|---|---|
| S. PETERS | A. SODERMAN | B. LEDGER | M. MOHLIN |

| PROJECT No.: | DATE: | SCALE: |
|---|---|---|
| SMSD2506 | OCTOBER 2026 | AS SHOWN |

CLIENT

**SOMERS CENTRAL SCHOOL DISTRICT**

**VARIOUS UPGRADES AT SOMERS INTERMEDIATE SCHOOL**

**NOT FOR CONSTRUCTION**

**240 US-202,**
**SOMERS, NY 10589**

**SED #: 66-21-01-06-0-006-021**

CONTRACT

**CONTRACT C**
**CIVIL / SITE CONSTRUCTION**

STATUS

**BID DOCUMENTS**

SHEET TITLE

**EXISTING CONDITIONS & DEMOLITION PLAN**

DRAWING No.

**SIS-CD 100.00**

Somers Road

- 8 C500 NEW ASPHALT PAVEMENT (TYP. NYSDOT ROW)
- 9 C500 NEW CONCRETE CURB (TYP. NYSDOT ROW)
- 1 C501 NEW CONCRETE CURB (TYP.)
- NEW SINGLE WHITE STRIPE
- LIMIT OF NEW CURB (TYP.)
- 2 C502 NEW RAIN GARDEN BOTTOM EL = 261.25 BERM TOP EL. = 262.00 ADJUST EXISTING RIM EL = 261.75 4" PVC U/D EL. = 259.25
- LIMIT OF NEW PAVEMENT (TYP.)
- APPROXIMATE LIMIT OF NYSDOT ROW
- NEW STOP BAR (TYP.) 3 C500
- NEW ASPHALT PAVEMENT KEY AT ALL TRANSITIONS TO EXISTING PAVEMENT (TYP.) 6 C500
- LIMIT OF NEW WALK (TYP.)
- NEW CONCRETE WALK (TYP.) 10 C500
- NEW DIRECTIONAL ARROW PAVEMENT MARKINGS (TYP.) 4 C500
- NEW YELLOW STRIPING (TYP.)
- NEW CROSSWALK PAVEMENT MARKINGS 3 C500
- NEW CONCRETE ACCESSIBLE RAMP 3 C502
- NEW CONCRETE ACCESSIBLE RAMP (TYPE 2) 11 C500
- 7 C500 NEW ASPHALT PAVEMENT WALK
- 3 C502 NEW CONCRETE ACCESSIBLE RAMP
- 7 C501 NEW CATCH BASIN FRAME AND GRATE RIM = 261.62
- 5 C500 NEW ASPHALT PAVEMENT AND BASE (TYP.)
- NEW INDUCTANCE LOOPS FOR GATE (TYP. x 5) TO BE REPLACED IN KIND 9 C501
- NEW TEMPORARY STABILIZED CONSTRUCTION ENTRANCE 5 C501
- LIMIT OF CLEARING, GRADING AND GROUND DISTURBANCE
- NEW YELLOW STRIPING (TYP.)
- NEW ASPHALT CURB (TYP.) 8 C501
- NEW ASPHALT DROP CURB 8 C501
- NEW CATCH BASIN FRAME AND GRATE RIM = 257.35 6 C501
- NEW 16' WIDE VINYL COATED CHAIN LINK FENCE DOUBLE SWING GATE 1 C502
- NEW CATCH BASIN FRAME AND GRATE RIM = 259.05 6 C501
- NEW CONCRETE CURB (TYP.) 1 C501
- NEW WHITE PARKING STALL PAVEMENT MARKINGS (TYP.) 1 C500
- NEW RED BUS PARKING STALL PAVEMENT MARKINGS (TYP.) 2 C500
- NEW CIRCULAR INLET SEDIMENT BAG PROTECTION 4 C501
- NEW INLET SEDIMENT BAG PROTECTION (TYP. x 8) 4 C501
- 7 C500 NEW ASPHALT PAVEMENT WALK
- 3 C501 NEW SILT FENCE (TYP)
- 1 C500 NEW WHITE PARKING STALL PAVEMENT MARKINGS (TYP.)
- 10 C501 NEW 4' HIGH VINYL COATED CHAIN LINK FENCE (TYP.)
- NEW 8' WIDE VINYL COATED CHAIN LINK FENCE SWING GATE 11 C501

**NOTE:**
REFER TO DRAWING SIS-C 000 FOR NOTES AND LEGENDS

GRAPHIC SCALE
20 0 10 20
( IN FEET )
1 inch = 20 ft.

811 1-800-962-7962
Dig Safely. New York
Call811
Safe digging starts here
Call before you dig
www.UDigNY.org

C:\Users\asoderman\appdata\local\temp\AcPublish_41\13202.CS100 Site Improvements Plan.dwg Last Modified: Oct 15, 2026 - 11:21am Plotted on: Oct 15, 2026 - 11:23am By ASoderman


H 2 M architects + engineers
1133 Westchester Ave., Suite N-210
White Plains, NY 10605
914.358.5623 • www.h2m.com
NY Architecture & Landscape Architecture: No Certificate Required
NY Engineering Certificate of Authorization No. 0018178


CONSULTANTS:

| MARK | DATE | DESCRIPTION |
|---|---|---|
| | | |


MATTHEW R. MOHLIN, P.E. 09/30/2029 EXP. DATE
NY PROFESSIONAL ENGINEER Lic. No. 071569


"IN ACCORDANCE WITH ARTICLE 145, SECTION 7209 OF THE NYS EDUCATION LAW, ALTERATION OF THIS DOCUMENT EXCEPT BY LICENSE PROFESSIONAL IS ILLEGAL"


| DESIGNED BY: | DRAWN BY: | CHECKED BY: | REVIEWED BY: |
|---|---|---|---|
| S. PETERS | A. SODERMAN | B. LEDGER | M. MOHLIN |

| PROJECT No.: | DATE: | SCALE: |
|---|---|---|
| SMSD2506 | OCTOBER 2026 | AS SHOWN |

CLIENT

**SOMERS CENTRAL SCHOOL DISTRICT**

**VARIOUS UPGRADES AT SOMERS INTERMEDIATE SCHOOL**

**NOT FOR CONSTRUCTION**

**240 US-202,**
**SOMERS, NY 10589**

**SED #: 66-21-01-06-0-006-021**

CONTRACT

**CONTRACT C**
**CIVIL / SITE CONSTRUCTION**

STATUS


**BID DOCUMENTS**

SHEET TITLE

**SITE IMPROVEMENTS PLAN**

DRAWING No.

**SIS-CS 100.00**

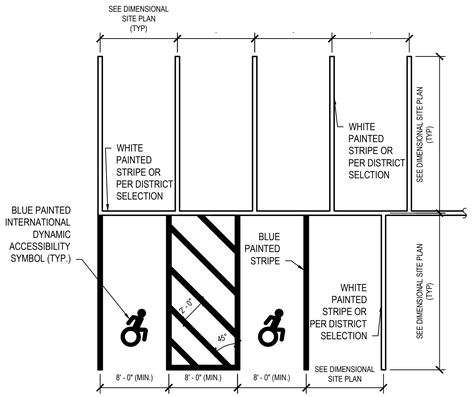



**NOTES:**

1. ALL STRIPING TO BE 4" WIDE.
2. SEE DIMENSIONAL SITE PLAN FOR LOCATIONS OF PARKING STALL SIGNAGE.

## 1 Parking Stall Layout - Single Striping


SCALE: NTS (321799.00 H2MX1) - U

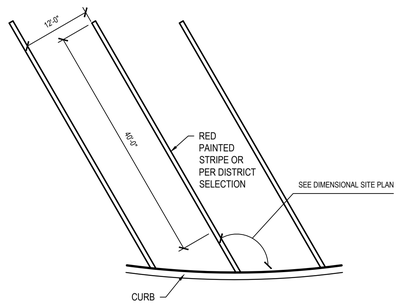


**NOTE:**
ALL STRIPING TO BE 4" WIDE.

## 2 Parking Stall Layout - Bus Striping

SCALE: NTS

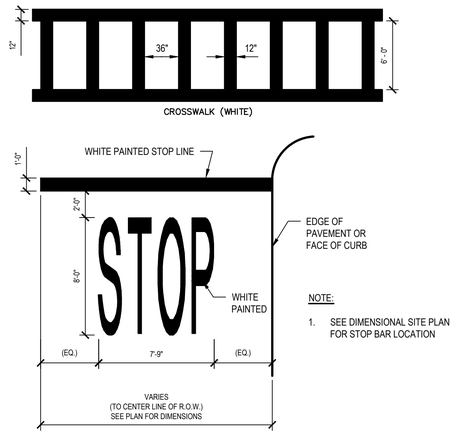



**NOTE:**

1. SEE DIMENSIONAL SITE PLAN FOR STOP BAR LOCATION

## 3 Stop Bar and Legend & Crosswalk Detail

SCALE: NTS 321723.13 (H2MX2) -U

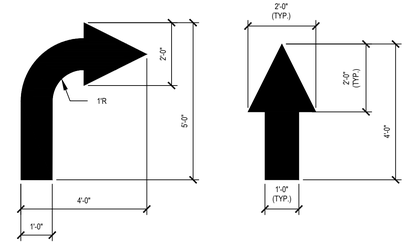



**NOTES:**

1. ALL ARROWS MAY NOT BE APPLICABLE TO THIS PROJECT. REFER TO SITE PLAN SHEETS.
2. TURN ARROW DETAILS SHOWN ARE FOR RIGHT TURN. REVERSE DETAILS AS REQUIRED FOR LEFT TURNS.

## 4 Directional Arrows - On SIte


SCALE: NTS 321723.13 H2MX1 -U

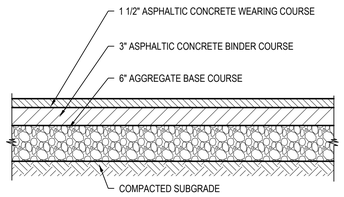


NOTE:
COMPACT SUBGRADE TO 92% MAXIMUM DENSITY IN ACCORDANCE WITH ASTM D1557.


## 5 Asphalt Pavement - Heavy Duty

SCALE: NTS (321216.13 H2MX2) - U

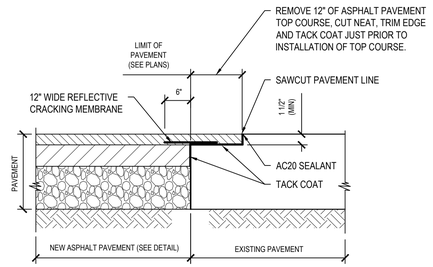


## New Asphalt Pavement Key to Existing Asphalt Pavement - Standard Duty


NTS

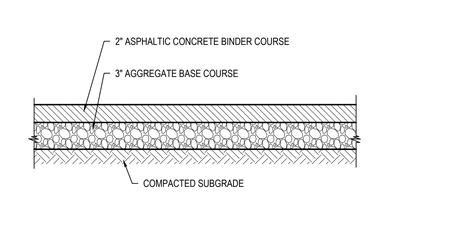



NOTE:
COMPACT SUBGRADE TO 92% MAXIMUM DENSITY IN ACCORDANCE WITH ASTM D1557.

## 7 Asphalt Pavement - Walkway


SCALE: NTS (321216.16 H2MX1) - U

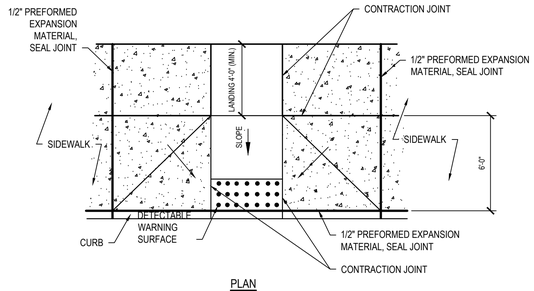


PLAN

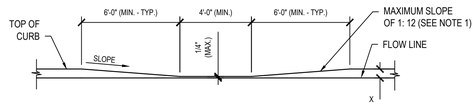


ELEVATION

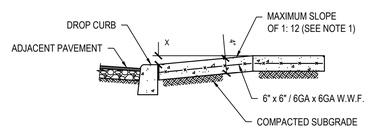



SECTION

NOTES:

1. DIMENSIONS SHOWN ARE APPLICABLE FOR INSTALLATION WITH 6" CURB REVEAL. DIMENSIONS OF FLARE AND RAMP LENGTH FOR INSTALLATION WITH ALTERNATE CURB REVEALS MAY BE MODIFIED TO MAINTAIN A RAMP SLOPE NOT TO EXCEED 1:12.
2. THE SIZE OF THE DETECTABLE WARNING FIELD SHALL BE 24" IN THE DIRECTION OF TRAVEL AND SHALL EXTEND THE FULL WIDTH OF THE CURB RAMP EXCLUSIVE OF SIDE FLARES.
3. MAXIMUM SLOPE OF LANDING IS 2% IN ANY DIRECTION.
4. RAMP TRANSITIONS BETWEEN WALKS, GUTTERS OR STREETS SHALL BE FLUSH AND FREE OF ABRUPT VERTICAL CHANGES (1/4" MAX.)
5. CONCRETE TO ACHIEVE 4,000 P.S.I. STRENGTH AT 28 DAYS.
6. COMPACT SUBGRADE TO 92% MAXIMUM DENSITY IN ACCORDANCE WITH ASTM D1557.
7. APPLY BRUSH FINISH PERPENDICULAR TO DIRECTION OF SLOPE.
8. REFER TO CONCRETE SIDEWALK DETAIL FOR INFORMATION REGARDING CONTRACTION AND EXPANSION JOINTS.

## 11 Concrete Handicap Ramp - Mid Block - Flare


SCALE: NTS (321313.36 H2MX2) - U

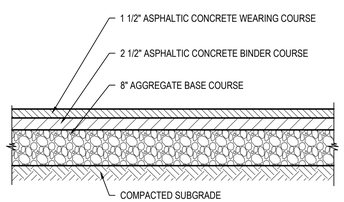


NOTE:
COMPACT SUBGRADE TO 92% MAXIMUM DENSITY IN ACCORDANCE WITH ASTM D1557. ALL PAVEMENT MATERIALS TO COMPLY WITH NYSDOT STANDARDS.

## 8 Asphalt Pavement - NYSDOT ROW

SCALE: NTS (321216.13 H2MX1) - U

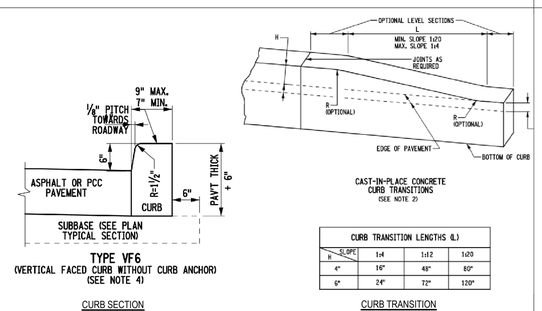


**TYPE VF6**
**(VERTICAL FACED CURB WITHOUT CURB ANCHOR)**
**(SEE NOTE 4)**

CURB SECTION

**CAST-IN-PLACE CONCRETE CURB TRANSITIONS**
(SEE NOTE 2)

| CURB TRANSITION LENGTHS (L) | | | |
|---|---|---|---|
| SLOPE / H | 1:4 | 1:12 | 1:20 |
| 4" | 16" | 48" | 80" |
| 6" | 24" | 72" | 120" |


CURB TRANSITION

GENERAL NOTES:

1. WOOD FLOAT AND BRUSH FINISH ON ALL SURFACES ABOVE GRADE.
2. AT ALL CURB ENDINGS, PROVIDE SMOOTH TRANSITION DOWN TO PAVED SURFACE.
3. PROVIDE 1/2" PREFORMED EXPANSION MATERIAL AT 20' ON CENTER AND AT ALL CORNERS. SET EXPANSION MATERIAL 1/2" BELOW EXPOSED SURFACES AND SEAL JOINT.
4. CONCRETE TO ACHIEVE 4,000 PSI STRENGTH AT 28 DAYS.
5. MATERIALS INSTALLATION AND DESIGN STANDARDS TO COMPLY WOTH NYSDOT REQUIREMENTS, SEE NYSDOT STANDARD SHEET 609 FOR ADDITIONAL INFORMATION

## 9 NYSDOT Concrete Curb

SCALE: NTS

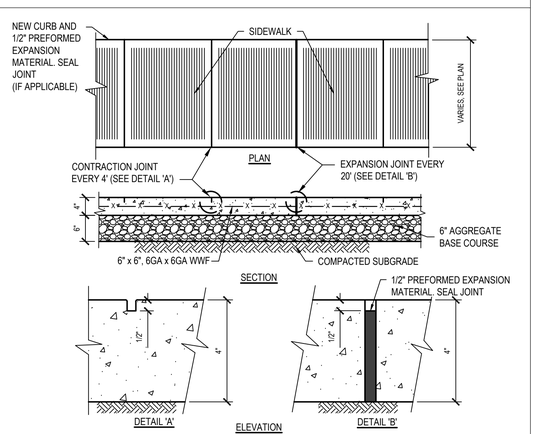


**NOTES:**

1. CONCRETE TO ACHIEVE 4000 PSI STRENGTH AT 28 DAYS
2. COMPACT SUBGRADE TO 92% MAXIMUM DENSITY IN ACCORDANCE WITH ASTM D1557.
3. APPLY BROOM FINISH PERPENDICULAR TO DIRECTION OF TRAVEL.

## 10 Concrete Sidewalk

SCALE: NTS 321313.33 H2MX1


H2M architects + engineers
1133 Westchester Ave., Suite N-210
White Plains, NY 10605
914.358.5623 • www.h2m.com
NY Architecture & Landscape Architecture: No Certificate Required
NY Engineering Certificate of Authorization No. 0018178


CONSULTANTS:

| MARK | DATE | DESCRIPTION |
|---|---|---|
| | | |


MATTHEW R. MOHLIN, P.E. 09/30/2026 EXP. DATE
NY PROFESSIONAL ENGINEER Lic. No. 071569


"IN ACCORDANCE WITH ARTICLE 145, SECTION 7209 OF THE NYS EDUCATION LAW, ALTERATION OF THIS DOCUMENT EXCEPT BY LICENSE PROFESSIONAL IS ILLEGAL"


| DESIGNED BY: | DRAWN BY: | CHECKED BY: | REVIEWED BY: |
|---|---|---|---|
| S. PETERS | A. SODERMAN | B. LEDGER | M. MOHLIN |

| PROJECT No.: | DATE: | SCALE: |
|---|---|---|
| SMSD2506 | OCTOBER 2026 | AS SHOWN |

CLIENT

**SOMERS CENTRAL SCHOOL DISTRICT**

**VARIOUS UPGRADES AT SOMERS INTERMEDIATE SCHOOL**

**NOT FOR CONSTRUCTION**

**240 US-202,**
**SOMERS, NY 10589**

**SED #: 66-21-01-06-0-006-021**

CONTRACT

**CONTRACT C**
**CIVIL / SITE CONSTRUCTION**

STATUS

**BID DOCUMENTS**


SHEET TITLE

**SITE DETAILS**

DRAWING No.

**SIS-C 500.00**


C:\Users\asoderman\appdata\local\temp\AcPublish_41\2\2\03.CS00 Site Details.dwg Last Modified: Oct 15, 2026 - 10:12am Plotted on: Oct 15, 2026 - 10:41am By ASoderman

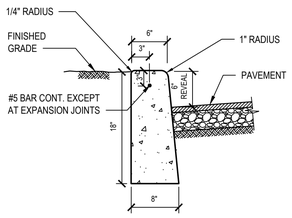


NOTES:


1. WOOD FLOAT AND BRUSH FINISH ON ALL SURFACES ABOVE GRADE.
2. AT ALL CURB ENDINGS, PROVIDE SMOOTH TRANSITION DOWN TO PAVED SURFACE.
3. PROVIDE 1/2" PREFORMED EXPANSION MATERIAL AT 20' ON CENTER AND AT ALL CORNERS. SET EXPANSION MATERIAL 1/2" BELOW EXPOSED SURFACES AND SEAL JOINT.
4. CONCRETE TO ACHIEVE 4,000 PSI STRENGTH AT 28 DAYS.

## 1 Concrete Curb


SCALE: NTS (321613.16 H2MX1)

## 2 Not Used

SCALE: NTS

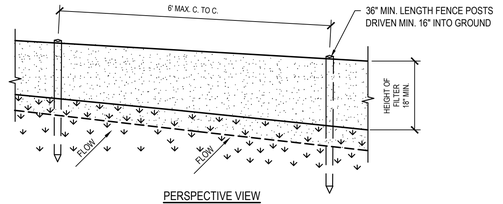


PERSPECTIVE VIEW

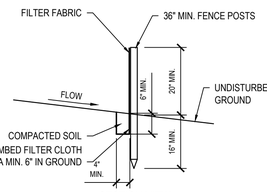


SECTION VIEW


NOTES

1. POSTS SHALL BE 2" X 2" HARDWOOD OR APPROVED EQUIVALENT.
2. FILTER CLOTH TO BE TO BE FASTENED SECURELY TO POSTS AT TOP AND MID SECTION.
3. WHEN TWO SECTIONS OF FILTER CLOTH ADJOIN EACH OTHER THEY SHALL BE OVERLAPPED BY SIX INCHES AND FOLDED AND SECURE AT POST. FILTER CLOTH SHALL BE EITHER FILTER X, MIRAFI 100X, STABILINKA T140N, OR APPROVED EQUIVALENT.
4. INSPECT SILT FENCING TWICE WEEKLY. MAINTENANCE SHALL BE PERFORMED AS NEEDED AND ACCUMULATED SEDIMENT REMOVED WHEN "BULGES" DEVELOP IN THE SILT FENCE.
5. REMOVE SILT FENCE UPON PERMANENT STABILIZATION OF UPLAND AREAS.

## 3 Silt Fence - Standard


SCALE: NTS 312513.13 NYDC1-U

| FILTER FABRIC PROPERTIES | | | |
|---|---|---|---|
| Mechanical Properties | Test Method | Units | MARV |
| Grab Tensile Strength | ASTM D 4632 | lbs | 365 x 200 |
| Grab Tensile Elongation | ASTM D 4632 | % | 24 x 10 |
| Puncture Strength | ASTM D 4833 | lbs | 90 |
| Mullen Burst Strength | ASTM D 3786 | psi | 450 |
| Trapezoid Tear Strength | ASTM D 4533 | lbs | 115 x 75 |
| UV Resistence | ASTM D 4355 | % | 90 |
| Apparent Opening Size | ASTM D 4751 | US Std Sieve) | 40 |
| Flow Rate | ASTM D 4491 | gal/min/ft² | 145 |
| Permittivity | ASTM D 4491 | Sec⁻¹ | 2.1 |

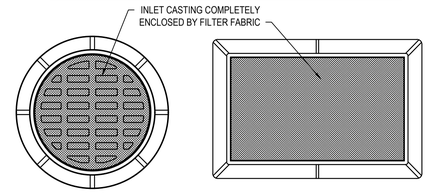


PLAN VIEW- CIRCULAR INLET

PLAN VIEW- RECTANGULAR INLET

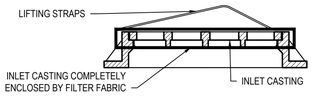



NOTES

1. INSPECT INLET PROTECTION AT A MINIMUM OF TWICE WEEKLY AND AFTER EACH RAIN EVENT. REMOVE ACCUMULATED SEDIMENT AND DEBRIS TO MAINTAIN ADEQUATE FLOW THROUGH FILTER FABRIC. REPLACE IF ANY TEARS IN MATERIAL ARE NOTED OR IF FLOW BECOMES IMPEDED FOLLOWING CLEANINGS.
2. REMOVE INLET PROTECTION UPON PERMANENT STABILIZATION OF CONSTRUCTION SITE.

## 4 Sediment Bag Inlet Protection

SCALE: NTS

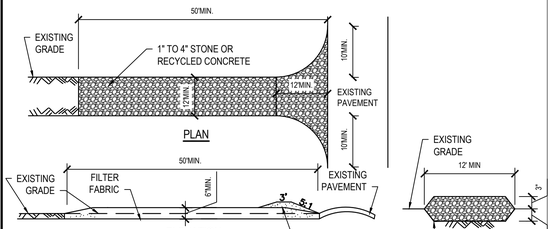



CONSTRUCTION SPECIFICATIONS

1. STONE OR RECYCLED CONCRETE SIZE TO BE 1" TO 4".
2. LENGTH - NOT LESS THAN 50 FEET (UNLESS INDICATED OTHERWISE ON PLANS).
3. THICKNESS - NOT LESS THAN SIX (6) INCHES.
4. WIDTH - TWELVE (12) FOOT MINIMUM, BUT NOT LESS THAN THE FULL WIDTH AT POINTS WHERE INGRESS OR EGRESS OCCURS. TWENTY-FOUR (24) FOOT IF SINGLE ENTRANCE TO SITE.
5. PLACE FILTER FABRIC OVER THE ENTIRE AREA PRIOR TO PLACING OF STONE. FILTER FABRIC TO BE TREVIRA SPUNBOND, 1135 MIRAFI 600X OR EQUIVALENT.
6. SURFACE WATER - ALL SURFACE WATER FLOWING OR DIVERTED TOWARD CONSTRUCTION ENTRANCES SHALL BE PIPED BENEATH THE ENTRANCE. IF PIPING IS IMPRACTICAL, A MOUNTABLE BERM WITH 5:1 SLOPES WILL BE PERMITTED.
7. MAINTENANCE - THE ENTRANCE SHALL BE MAINTAINED IN A CONDITION WHICH WILL PREVENT TRACKING OR FLOWING OF SEDIMENT ONTO PUBLIC RIGHTS-OF-WAY, ALL SEDIMENT SPILLED, DROPPED, WASHED OR TRACKED ONTO PUBLIC RIGHTS-OF-WAY MUST BE REMOVED IMMEDIATELY. IF TRACKING IS OBSERVED SEDIMENT LADEN STONE SHALL BE REMOVED AND REPLACED WITH CLEAN STONE TO MAINTAIN EFFECTIVENESS.
8. WHEN WASHING IS REQUIRED, IT SHALL BE DONE ON AN AREA STABILIZED WITH STONE AND WHICH DRAINS INTO AN APPROVED SEDIMENT TRAPPING DEVICE.
9. INSPECTIONS SHALL BE PERFORMED TWICE WEEKLY AND AFTER EACH RAIN. ANY NEEDED MAINTENANCE SHALL BE PROVIDED.

## 5 Stabilized Construction Entrance

SCALE: NTS (312513.19 NYDC1) - U

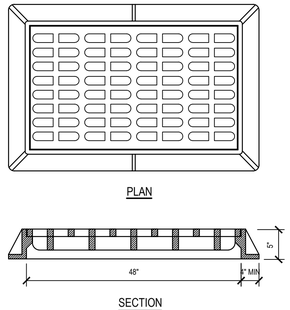



NOTES:

1. CASTING MUST BE CAST IRON AND CAPABLE OF SUPPORTING THE AASHTO HS-20 HIGHWAY LOADING.
2. GRATE PATTERN TO BE BICYCLE- SAFE.

## 6 Rectangular Frame & Grate - Heavy Duty

SCALE: NTS (334913.23 H2MZ1)

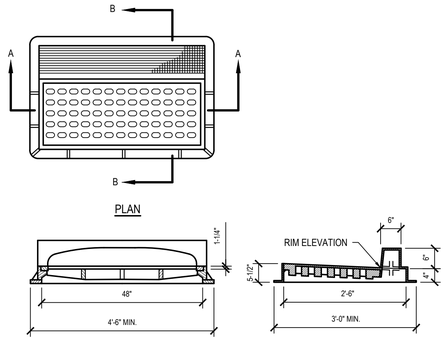



NOTE

1. CASTING MUST BE CAST IRON AND CAPABLE OF SUPPORTING AASHTO HS-20 HIGHWAY LOADING.
2. GRATE PATTERN TO BE BICYCLE SAFE.

## 7 Combination Inlet Frame & Grate - Heavy Duty

SCALE: NTS (334913.23 H2MX3)

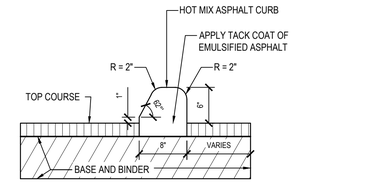



NOTES

1. POUR NEW CURB SECTIONS AFTER COMPLETION OF BASE AND BINDER COURSES BUT PRIOR TO INSTALLATION OF TOP COURSE.
2. POUR CURB SECTIONS TO ALLOW FOR 6" REVEAL UNLESS OTHERWISE NOTED ON PLANS.
3. IN AREAS DESIGNATED FOR SPOT REPLACEMENT, SAWCUT CURB A MIN OF 1' PAST DAMAGED SECTION AND REPLACE CURB. TOP OF CURB TO MATCH EXISTING CURB ELEVATION AT TRANSITION.


## 8 Asphalt Curb - Vertical Faced Type

NTS

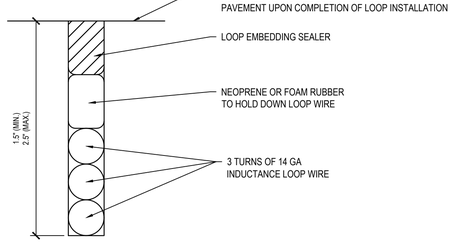


## 9 Inductance Loop

SCALE: NTS

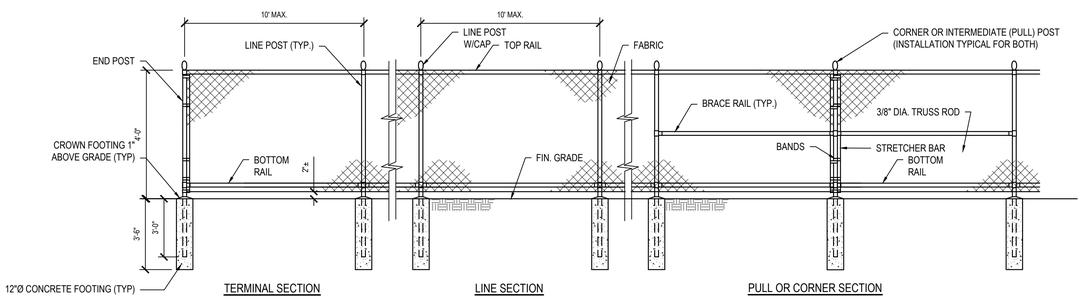



NOTES:

1. FABRIC: ASTM A392, 2" MESH, 9 GAUGE STEEL CORE CHAIN LINK FENCE FABRIC. ASTM A641 GALVANIZED STEEL CORE WIRE, ZINC COATED TO 0.3 OZ/SF WITH 7-12 MIL PVC COATING IN ACCORDANCE WITH ASTM F668 CLASS 2B.
2. TOP AND BRACE RAILS: ASTM F1043 1.66" O.D. (1.84 LBS./FT.) SS40 STEEL PIPE. HOT DIPPED GALVANIZED TO 1.8 OZ/SF IN ACCORDANCE WITH ASTM A123. SUPPLEMENTAL 10-15 MIL PVC POWDER COATING IN ACCORDANCE WITH ASTM F1043
3. LINE POSTS: ASTM F1043 1.9" O.D. (2.28 LBS./FT.) SS40 STEEL PIPE. HOT DIPPED GALVANIZED TO 1.8 OZ/SF IN ACCORDANCE WITH ASTM A123 .SUPPLEMENTAL 10-15 MIL PVC POWDER COATING IN ACCORDANCE WITH ASTM F1043.
4. END, CORNER & PULL POSTS: ASTM F1043 2.375" O.D. (3.12 LBS./FT.) SS40 STEEL PIPE. HOT DIPPED GALVANIZED TO 1.8 OZ/SF IN ACCORDANCE WITH ASTM A123. SUPPLEMENTAL 10-15 MIL PVC POWDER COATING IN ACCORDANCE WITH ASTM F1043.
5. FITTINGS AND ACCESSORIES: ASTM F626 MALLEABLE OR PRESSED STEEL. HOT DIPPED GALVANIZED TO 1.2 OZ/SF. SUPPLEMENTAL 10-15 MIL PVC POWDER COATING IN ACCORDANCE WITH ASTM F1043.
6. BOTTOM TENSION WIRE: ASTM A824 NO. 7 GAUGE STEEL-MARCELLED WIRE, ZINC COATED TO 0.4 OZ/SF WITH 7-12 MIL PVC POWDER COATING IN ACCORDANCE WITH ASTM F1664.
7. VINYL COATING COLOR: TO BE SELECTED BY OWNER.
8. CONCRETE TO ACHIEVED 4000 PSI STRENGTH AT 28 DAYS.

## 10 Chain Link Fence - Vinyl Coated - 4' Height

SCALE: NTS 323113.15 H2MX1

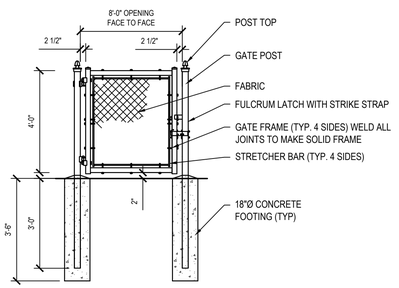


NOTES:

1. FABRIC: ASTM A392, 2" MESH, 9 GAUGE STEEL CHAIN LINK FENCE FABRIC. ASTM A641 GALVANIZED STEEL CORE WIRE, ZINC COATED TO 0.3 OZ/SF WITH 7-12 MIL PVC COATING IN ACCORDANCE WITH ASTM F668, CLASS 2B.
2. FRAME: ASTM F900, 1.9" O.D. (2.28 LBS./FT.) STEEL PIPE. HOT DIPPED GALVANIZED TO 1.8 OZ/SF IN ACCORDANCE WITH ASTM A123. SUPPLEMENTAL 10-15 MIL PVC POWDER COATING IN ACCORDANCE WITH ASTM F1043.
3. GATE POST: ASTM F1043, 2.875" O.D. (4.6 LBS/FT) SS40 STEEL PIPE. HOT DIPPED GALVANIZED IN ACCORDANCE WITH ASTM A123. SUPPLEMENTAL 10-15 MIL PVC POWDER COATING IN ACCORDANCE WITH ASTM F1043.
4. HINGES: ASTM F900, NON-LIFT-OFF TYPE.
5. LATCH: ASTM F900 FORKED TYPE GRAVITY DROP WITH PROVISION FOR PADLOCK.
6. FITTINGS AND ACCESSORIES: ASTM F 626, MALLEABLE OR PRESSED STEEL, HOT DIPPED GALVANIZED TP 1.2 OZ/SF. SUPPLEMENTAL 10-15 MIL PVC POWDER COATING IN ACCORDANCE WITH ASTM F1043.
7. GATE KEEPER: ASTM F900.
8. PROVIDE GATE KEEPER FOR EACH SWING GATE.
9. VINYL COATING COLOR TO BE SELECTED BY OWNER.
10. CONCRETE TO ACHIEVE 4,000 PSI STRENGTH AT 28 DAYS.

## 11 Chain Link Swing Gate - Vinyl Coated - 4' Height

SCALE: NTS | H2M X1 323113.21


H2M architects + engineers

1133 Westchester Ave., Suite N-210
White Plains, NY 10605
914.358.5623 • www.h2m.com
NY Architecture & Landscape Architecture: No Certificate Required
NY Engineering Certificate of Authorization No. 0018178


CONSULTANTS:

| MARK | DATE | DESCRIPTION |
|---|---|---|
| | | |

09/30/2026
EXP. DATE

MATTHEW R. MOHLIN, P.E.
NY PROFESSIONAL ENGINEER Lic. No. 071569

"IN ACCORDANCE WITH ARTICLE 145, SECTION 7209 OF THE NYS EDUCATION LAW, ALTERATION OF THIS DOCUMENT EXCEPT BY LICENSE PROFESSIONAL IS ILLEGAL"

| DESIGNED BY: | DRAWN BY: | CHECKED BY: | REVIEWED BY: |
|---|---|---|---|
| S. PETERS | A. SODERMAN | B. LEDGER | M. MOHLIN |

| PROJECT No.: | DATE: | SCALE: |
|---|---|---|
| SMSD2506 | OCTOBER 2026 | AS SHOWN |

CLIENT

**SOMERS CENTRAL SCHOOL DISTRICT**

**VARIOUS UPGRADES AT SOMERS INTERMEDIATE SCHOOL**

**NOT FOR CONSTRUCTION**

240 US-202,
SOMERS, NY 10589

SED #: 66-21-01-06-0-006-021

CONTRACT

CONTRACT C
CIVIL / SITE CONSTRUCTION

STATUS

BID DOCUMENTS


SHEET TITLE

SITE DETAILS

DRAWING No.

**SIS-C 501.00**

C:\Users\asoderman\appdata\local\temp\AcPublish_4112\24_C501 Site Details.dwg Last Modified: Oct 15, 2026 - 10:48am Plotted on: Oct 15, 2026 - 10:50am By ASoderman

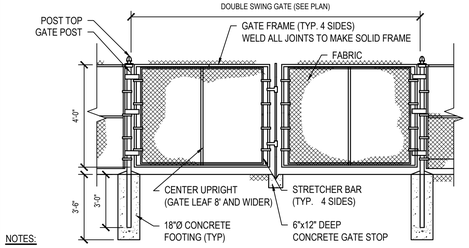



NOTES:

1. FABRIC: ASTM A392, 2" MESH, 9 GAUGE STEEL CHAIN LINK FENCE FABRIC. ASTM A641 GALVANIZED STEEL CORE WIRE, ZINC COATED TO 0.3 OZ/SF WITH 7-12 MIL PVC COATING IN ACCORDANCE WITH ASTM F668, CLASS 2B.
2. FRAME: ASTM F900, 1.66" O.D. (1.83 LBS./FT.) STEEL PIPE. HOT DIPPED GALVANIZED TO 1.8 OZ/SF IN ACCORDANCE WITH ASTM A123 (SEE TABLE FOR SIZE AND WEIGHT). SUPPLEMENTAL 10-15 MIL PVC POWDER COATING IN ACCORDANCE WITH ASTM F1043.
3. GATE POST: ASTM F1043, SS40 STEEL PIPE. HOT DIPPED GALVANIZED TO 1.8 OZ/SF IN ACCORDANCE WITH ASTM A123 (SEE TABLE FOR SIZE AND WEIGHT). SUPPLEMENTAL 10-15 MIL PVC POWDER COATING IN ACCORDANCE WITH ASTM F1043.
4. HINGES: ASTM F900, NON-LIFT-OFF TYPE.
5. LATCH: ASTM F900 FORKED TYPE GRAVITY DROP WITH PROVISION FOR PADLOCK.
6. FITTINGS AND ACCESSORIES L: ASTM F 626, MALLEABLE OR PRESSED STEEL, HOT DIPPED GALVANIZED TP 1.2 OZ/SF. SUPPLEMENTAL 10-15 MIL PVC POWDER COATING IN ACCORDANCE WITH ASTM F1043.
7. GATE KEEPER: ASTM F900.
8. PROVIDE GATE KEEPER FOR EACH SWING GATE.
9. VINYL COATING COLOR TO BE SELECTED BY OWNER.
10. CONCRETE TO ACHIEVE 4,000 PSI STRENGTH AT 28 DAYS.


| SINGLE GATE LEAF WIDTH | GATE POST OUTSIDE DIAMETER (INCHES) | MINIMUM WEIGHT (LB/FT) |
|---|---|---|
| UP TO 4' | 2.375 | 3.12 |
| 5' TO 10' | 2.875 | 4.64 |
| 11' TO 18' | 4.000 | 6.56 |

## 1 Chain Link Double Swing Gate - Vinyl Coated - 4' Height


SCALE: NTS | H2M X1 323113.25

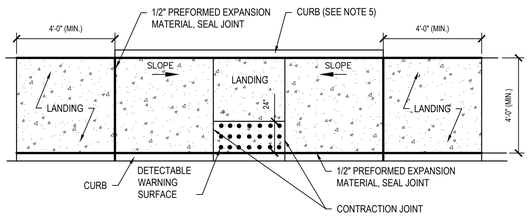


PLAN

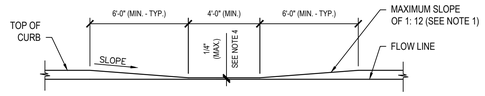


ELEVATION

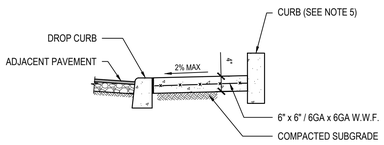



SECTION

NOTES:

1. DIMENSIONS SHOWN ARE APPLICABLE FOR INSTALLATION WITH 6" CURB REVEAL. DIMENSIONS OF FLARE AND RAMP LENGTH FOR INSTALLATION WITH ALTERNATE CURB REVEALS MAY BE MODIFIED TO MAINTAIN A RAMP SLOPE NOT TO EXCEED 1:12.
2. THE SIZE OF THE DETECTABLE WARNING FIELD SHALL BE 24" IN THE DIRECTION OF TRAVEL AND SHALL EXTEND THE FULL WIDTH OF THE CURB RAMP EXCLUSIVE OF SIDE FLARES.
3. MAXIMUM SLOPE OF LANDING IS 2% IN ANY DIRECTION.
4. RAMP TRANSITIONS BETWEEN WALKS, GUTTERS, OR STREETS SHALL BE FLUSH AND FREE OF ABRUPT VERTICAL CHANGES (1/4" MAX)
5. OMIIT CURB FOR INSTALLATIONS ADJACENT TO BUILDING FOUNDATIONS.
6. CONCRETE TO ACHIEVE 4,000 P.S.I. STRENGTH AT 28 DAYS.
7. COMPACT SUBGRADE TO 92% MAXIMUM DENSITY IN ACCORDANCE WITH ASTM D1557.
8. APPLY BRUSH FINISH PERPENDICULAR TO DIRECTION OF SLOPE.
9. REFER TO CONCRETE SIDEWALK DETAIL FOR INFORMATION REGARDING CONTRACTION AND EXPANSION JOINTS.

## 3 Concrete Handicap Ramp - Mid Block - Parallel

SCALE: NTS (321313.36 H2MX3) - U

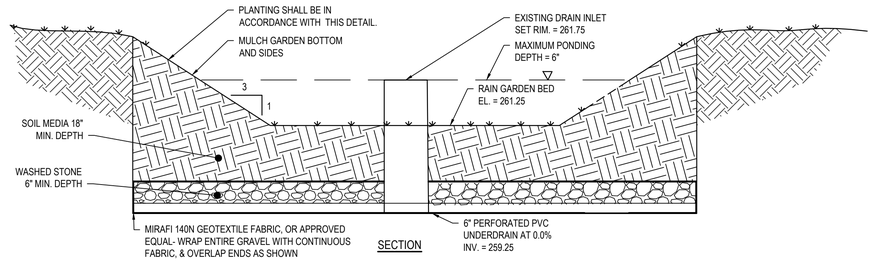


SECTION

RAIN GARDEN NOTES:

1. SOIL MEDIA SHOULD CONSIST OF 50%-70% SAND (LESS THAN 5% CLAY CONTENT), 50%-30% TOPSOIL WITH AN AVERAGE OF 5% ORGANIC MATERIAL. COMPOST SHALL NOT BE PERMITTED.
2. GRAVEL SHALL BE CLEAN WASHED STONE, APPROXIMATELY 1.5-2.0 INCHES IN DIAMETER.
3. ROCK FOR RIPRAP SHALL CONSIST OF FIELD ROCK OR ROUGH UNHEWN QUARRY ROCK. THE ROCK SHALL BE HARD AND ANGULAR AND OF A QUALITY THAT WILL NOT DISINTEGRATE ON EXPOSURE TO WATER OR WEATHERING. THE SPECIFIC GRAVITY OF THE INDIVIDUAL ROCKS SHALL BE AT LEAST 2.5.
4. CONTRIBUTING AREAS SHALL BE STABILIZED PRIOR TO INSTALLATION OF RAIN GARDEN TO AVOID EROSION AND SILTING OF NEW SOIL MEDIA.

INSPECTION AND MAINTENANCE NOTES:

1. THE RAIN GARDEN SHOULD BE WEEDED (MIN. SPRING AND FALL) AND REMULCHED AS NECESSARY. VEGETATION SHOULD BE PRUNED TO KEEP PLANTS HEALTHY. WATER AS NECESSARY TO ESTABLISH PLANT GROWTH WITHIN FIRST YEAR AND DURING FUTURE DRY PERIODS .
2. GARDEN SHOULD BE INSPECTED FOR SEDIMENT ACCUMULATIONS OR HEAVY ORGANIC MATTER WHERE RUNOFF ENTERS THE GARDEN AND REMOVED AS NECESSARY. THE TOP FEW INCHES OF PLANTING SOIL SHOULD BE REMOVED AND REPLACED WHEN WATER PONDS FOR MORE THAN 48 HOURS.
3. ANY AREAS OF SETTLEMENT OR GRADE CHANGE SHOULD BE REGRADED AS ORIGINALLY DESIGNED. THE OVERFLOW ORIFICE SHOULD BE INSPECTED EVERY 3-4 MONTHS FOR SEDIMENT ACCUMULATION AS WELL AS BEFORE ANY LARGE STORM EVENTS.
4. KEEP PLANTS PRUNED IF THEY START TO GET "LEGGY" AND FLOPPY. CUT OFF OLD FLOWER HEADS AFTER A PLANT IS DONE BLOOMING. ONCE THE RAIN GARDEN HAS MATURED, THE GARDEN AREA SHOULD BE FREE OF BARE AREAS EXCEPT WHERE RIPRAP AREAS ARE LOCATED

PLANTING NOTES:


1. PLANT SELECTION PER NEW YORK STATE STORMWATER MANAGEMENT DESIGN MANUAL.
2. PLANTS SHALL BE MAINTAINED BY CONTRACTOR UNTIL COMPLETION OF PROJECT. AT PROJECT COMPLETION OWNER SHALL BE RESPONSIBLE FOR MAINTEANCE TO ALL PLANTS. SHOULD ANY PLANTS DIE THEY SHALL BE REPLACED IN KIND OR AS DIRECTED BY ENGINEER.
3. SHREDDED HARDWOOD MULCH SHOULD BE APPLIED AROUND PLANTS AT A THICKNESS OF 2" TO HELP KEEP SOIL IN PLACE

CONSTRUCTION NOTES:

1. RAIN GARDENS SHOULD INITIALLY BE DUG OUT TO A 24" DEPTH, THEN BACKFILLED WITH A 6-12 INCH LAYER OF CLEAN WASHED GRAVEL (APPROXIMATELY 1.5-2.0 INCH DIAMETER ROCK), AND FILLED BACK TO THE RAIN GARDEN BED DEPTH WITH THE DESIGN SOIL MIX. WHEN AN UNDERDRAIN IS USED, EXCAVATE TO 30-36" DEPTH, BACKFILL WITH 12" STONE, FILL WITH 18-24" DESIGN SOIL MIX. RAIN GARDENS SHOULD ONLY BE INSTALLED WHEN SURROUNDING LANDSCAPES ARE STABILIZED AND NOT SUBJECT TO EROSION.

## 2 Rain Garden

SCALE: NTS

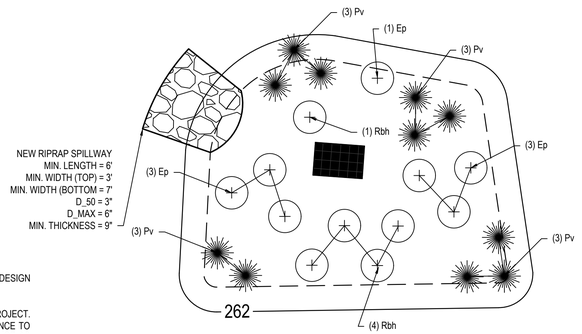


PLAN

## PLANT LIST

| KEY | QTY | BOTANICAL NAME | SIZE | SPACING | CONTAINER |
|---|---|---|---|---|---|
| Pv | 11 | PANICUM VIRGATUM "SWITCH GRASS" | 24"–36" | 30" O.C. | NO. 2 CAN |
| Rbh | 5 | RUDBECKIA HIRTA "BLACK EYED SUSAN" | 12"–24" | 2' O.C. | NO. 2 CAN |
| Ep | 7 | ECHINACEA PURPUREA "PURPLE CONEFLOWER" | 12"–24" | 2' O.C. | NO. 2 CAN |


H2M architects + engineers

1133 Westchester Ave., Suite N-210
White Plains, NY 10605
914.358.5623 • www.h2m.com
NY Architecture & Landscape Architecture: No Certificate Required
NY Engineering Certificate of Authorization No. 0018178


CONSULTANTS:

| MARK | DATE | DESCRIPTION |
|---|---|---|
| | | |


MATTHEW R. MOHLIN, P.E. 09/30/2026 EXP. DATE
NY PROFESSIONAL ENGINEER Lic. No. 071569


"IN ACCORDANCE WITH ARTICLE 145, SECTION 7209 OF THE NYS EDUCATION LAW, ALTERATION OF THIS DOCUMENT EXCEPT BY LICENSE PROFESSIONAL IS ILLEGAL"

| DESIGNED BY: | DRAWN BY: | CHECKED BY: | REVIEWED BY: |
|---|---|---|---|
| S. PETERS | A. SODERMAN | B. LEDGER | M. MOHLIN |

| PROJECT No.: | DATE: | SCALE: |
|---|---|---|
| SMSD2506 | OCTOBER 2026 | AS SHOWN |

CLIENT

**SOMERS CENTRAL SCHOOL DISTRICT**

**VARIOUS UPGRADES AT SOMERS INTERMEDIATE SCHOOL**

**NOT FOR CONSTRUCTION**

**240 US-202,**
**SOMERS, NY 10589**

**SED #: 66-21-01-06-0-006-021**

CONTRACT

**CONTRACT C**
**CIVIL / SITE CONSTRUCTION**

STATUS

**BID DOCUMENTS**

SHEET TITLE

**SITE DETAILS**

DRAWING No.

**SIS-C 502.00**

C:\Users\asoderman\appdata\local\temp\AcPublish_41\32\16_CSD2 Site Details.dwg Last Modified: Sep 23, 2026 - 10:28am Plotted on: Oct 15, 2026 - 10:56am By ASoderman

## DEMOLITION KEYNOTES

| Key Value | Keynote Text |
|---|---|
| 1 | CONTRACTOR TO REMOVE EXISTING GARAGE DOOR AND ALL ACCESSORIES IN THEIR ENTIRETY. PATCH ALL ADJACENT SURFACES AND PREPARE AREA FOR NEW GARAGE DOOR. |

## PCB NOTES


1. ALL AREAS SCHEDULED TO BE DISTURBED OR DEMOLISHED DURING CONSTRUCTION UNDER THE SCOPE OF WORK OF THIS PROJECT HAVE BEEN TESTED FOR PCB CONTENT.
2. THE FOLLOWING ITEMS HAVE BEEN DETERMINED TO CONTAIN PCB. REFER TO TESTING REPORT IN SPECIFICATIONS.
   - WINDOW FRAME CAULK
   - METAL PANEL CAULK
   - SINK CAULK
   - CAST STONE CAULK

## DEMOLITION LEGEND

| | |
|---|---|
| A | INDICATED WINDOW TAGS FOR WORK IN CONTRACT - FIELD VERIFY ALL WINDOW SIZES |
| | REMOVE AND DISPOSE OF EXISTING WINDOW AND ASSOCIATED HARDWARE. |

## ASBESTOS ABATEMENT NOTES

1. ALL ASBESTOS ABATEMENT WORK SHALL CONFORM TO ALL APPLICABLE CODE REQUIREMENTS ALONG WITH SPECIFICATION SECTION 028200 AND INDUSTRIAL CODE RULE 56.
2. MATERIALS TO BE REMOVED ARE ASSUMED TO CONTAIN THE PRESENCE OF ASBESTOS AND ARE SUBJECT TO VERIFICATION PRIOR TO CONSTRUCTION:
   - PIPE INSULATION AND MUD PIPE FITTING INSULATION
   - CERAMIC WALL TILE GROUT & CONCEALED BACKING, MASTIC AND SETTING BED
   - MIRROR MASTIC
   - CERAMIC FLOOR TILE GROUT & CONCEALED BACKING, MASTIC AND SETTING BED
   - MULTI-LAYERED BUILT-UP ROOFING AND ROOF FLASHING MATERIALS
   - CONCEALED WATERPROOFING MATERIALS ON EXTERIOR WALLS
1. SPECIFICATION SECTION 022600 "HAZARDOUS MATERIAL REPORT" FOR ADDITIONAL INFORMATION ON THE MATERIALS AND THEIR LOCATIONS.
2. THE CONTRACTOR SHALL BE RESPONSIBLE TO PERFORM PERSONAL AIR MONITORING ON ITS EMPLOYEES IN ACCORDANCE WITH OSHA REGULATIONS.
3. THIRD-PARTY PROJECT MONITORING AND AIR SAMPLING SHALL BE CONDUCTED BY A CONSULTANT FIRM HIRED DIRECTLY BY THE OWNER.
4. THE CONTRACTOR SHALL BE RESPONSIBLE TO FILE FOR ALL PERMITS AND NOTIFY ALL REGULATORY AGENCIES AS REQUIRED FOR THE WORK AND PAY ALL FEES ASSOCIATED WITH SUCH.
5. UPON COMPLETION OF THE DEMOLITION WORK, THE CONTRACTOR SHALL SUBMIT COPIES OF ALL WASTE MANIFEST AND LANDFILL RECEIPTS TO THE ARCHITECT AS PART OF THE REQUIRED CLOSEOUT DOCUMENTS.
6. ALL OPENINGS AND PENETRATIONS INCLUDING BUT NOT LIMITED TO WINDOWS, DOORS, DUCTS, LOUVERS AND GRILLES SHALL BE COVERED WITH A MINIMUM OF TWO (2) LAYERS OF 6 MIL PLASTIC.
7. REFER TO SPECIFICATION SECTION 028200 AND 28300 FOR SPECIFIC ABATEMENT PROCEDURES.

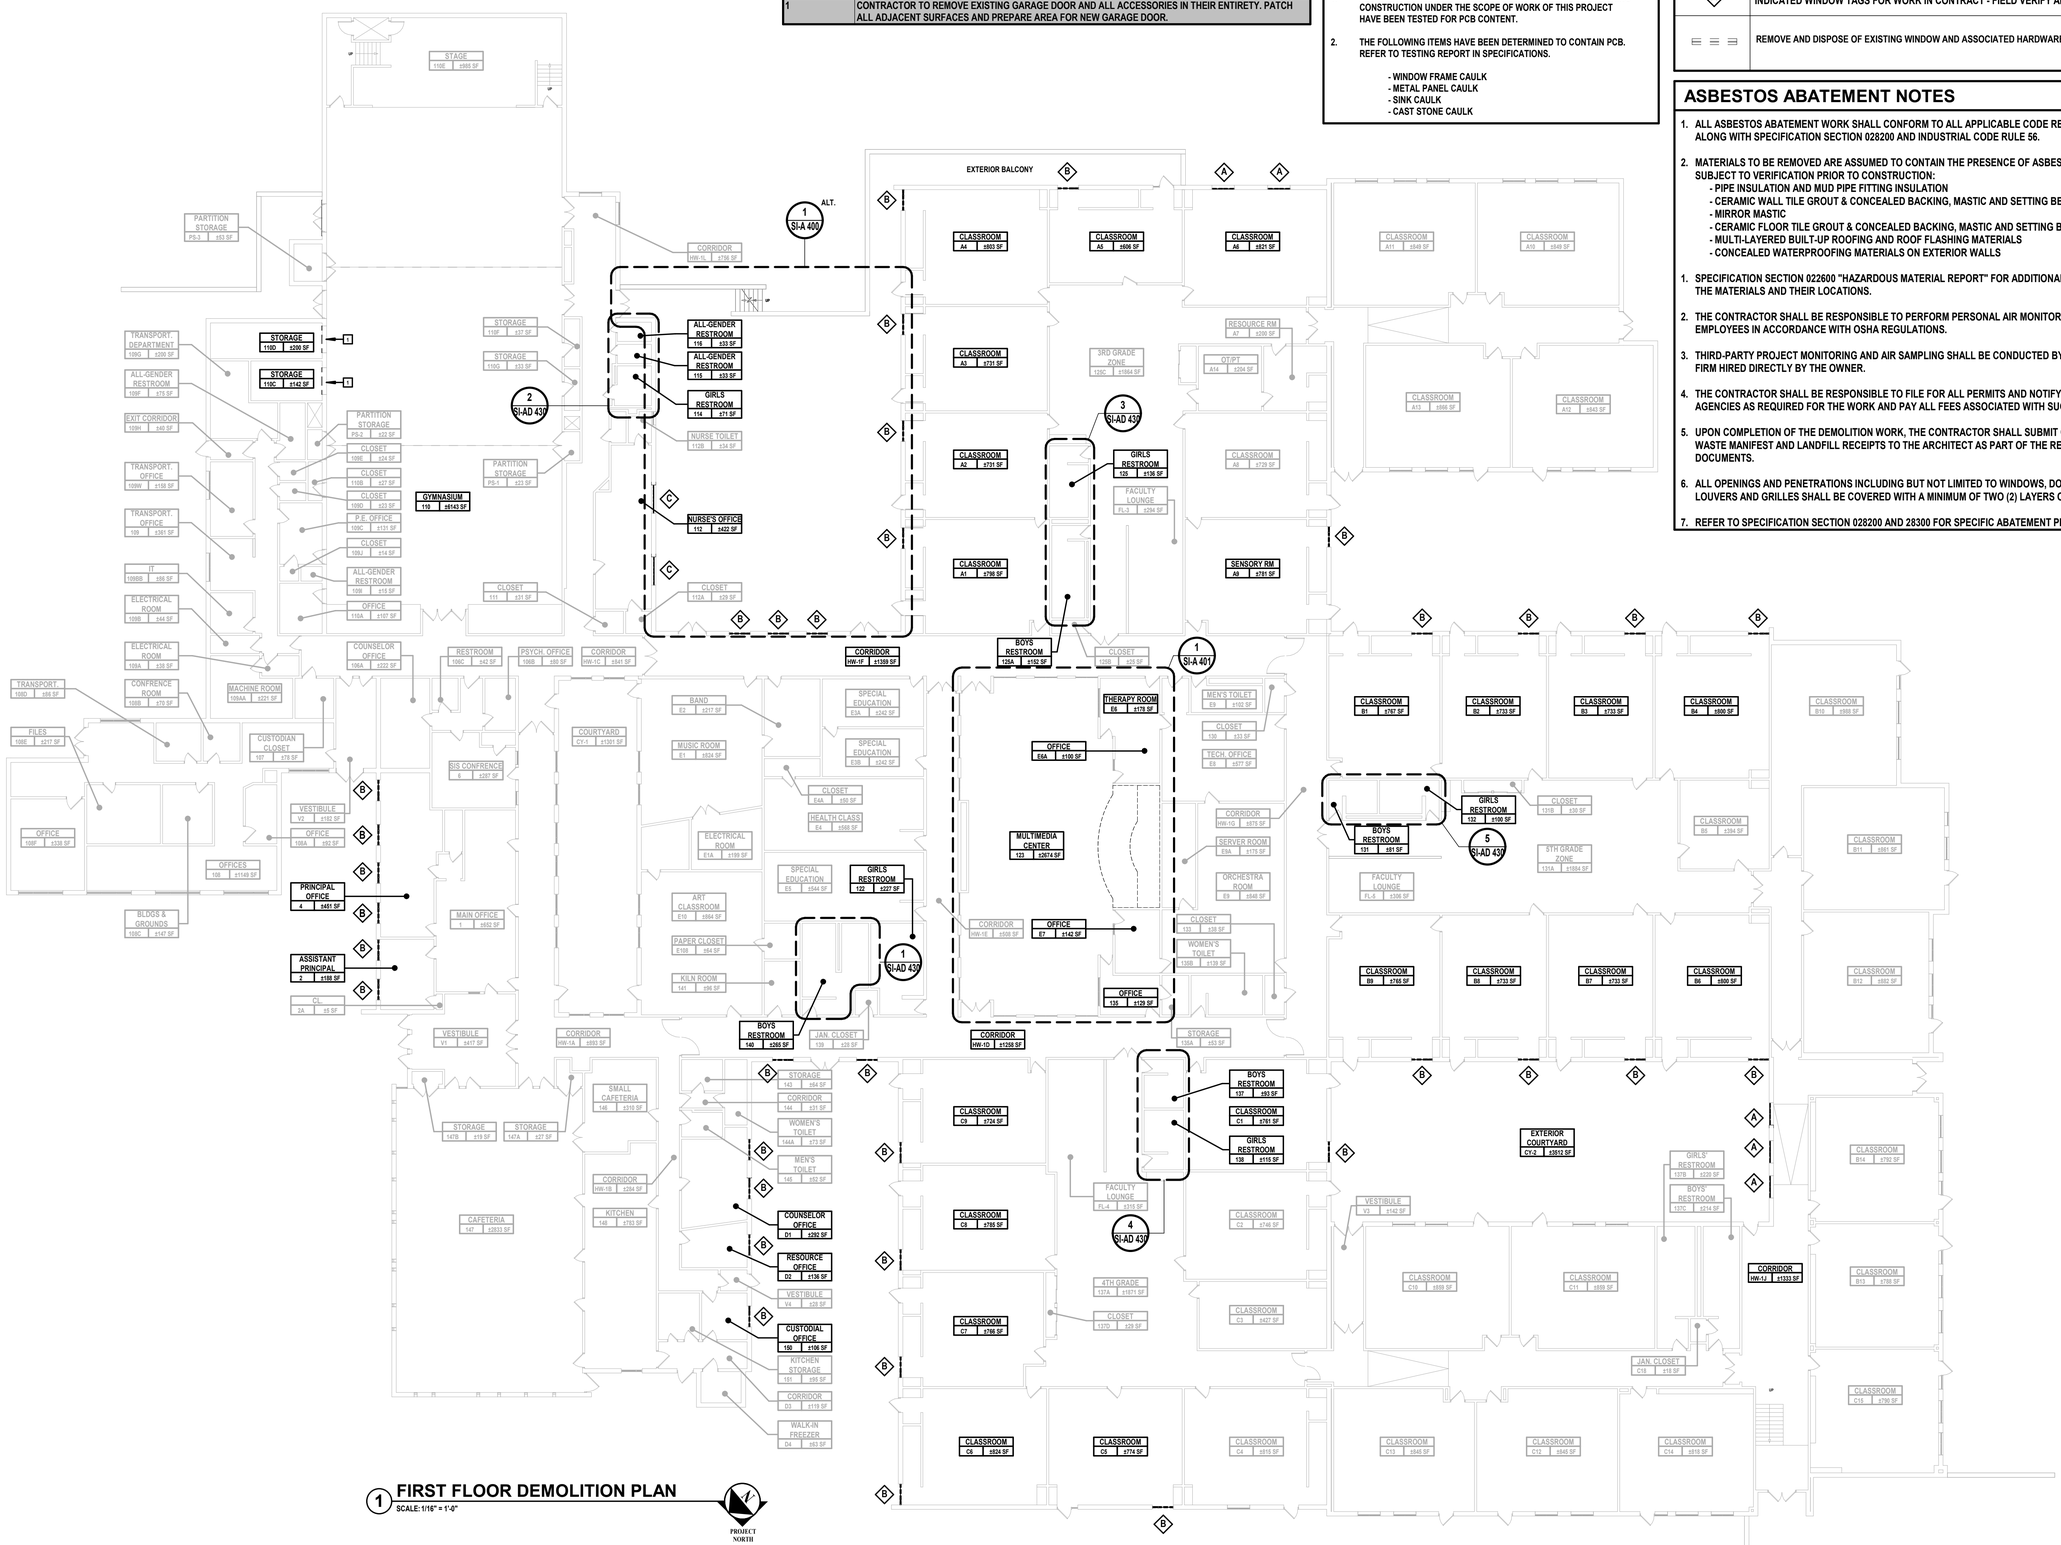


1 FIRST FLOOR DEMOLITION PLAN
SCALE: 1/16" = 1'-0"


H2M architects + engineers
1133 Westchester Avenue, Suite N-210
White Plains, NY 10605
914.358.5623 • www.h2m.com
NY Architecture & Landscape Architecture: No Certificate Required
NY Engineering Certificate of Authorization No.: 0018178


CONSULTANTS:

| MARK | DATE | DESCRIPTION |
|---|---|---|
| | | |

REGISTERED ARCHITECT KATRINA PACHECO 041183 STATE OF NEW YORK

09/30/2029
Exp. Date

KATRINA N. PACHECO, R.A.
NY PROFESSIONAL ARCHITECT Lic. No. 041183

"IN ACCORDANCE WITH ARTICLE 145, SECTION 7209 OF THE NYS EDUCATION LAW, ALTERATION OF THIS DOCUMENT EXCEPT BY A LICENSED PROFESSIONAL IS ILLEGAL."

| DESIGNED BY: | DRAWN BY: | CHKED BY: | REVIEWED BY: |
|---|---|---|---|
| L. RAUSCHER | L. RAUSCHER | S.MANDIC | L. FEELEY |

| PROJECT No: | DATE: | SCALE: |
|---|---|---|
| SMSD2505 | OCTOBER 2026 | AS SHOWN |

CLIENT

**SOMERS CENTRAL SCHOOL DISTRICT**

**VARIOUS UPGRADES AT SOMERS INTERMEDIATE SCHOOL**

**240 US-202**
**SOMERS, NY 10589**

**SED #: 66-21-01-06-0-006-021**

CONTRACT

**CONTRACT G**
**GENERAL CONSTRUCTION**

STATUS

**FOR BID**

SHEET TITLE

**FIRST FLOOR DEMOLITION PLAN**

DRAWING No.

# SI-AD 100.00

C:\Users\adunn\Documents_Revit Backup\SMSD2505_Central25_A_ADunnT9WE5.rvt


11/5/2026 5:05:58 PM

## CEILING DEMOLITION LEGEND

| | | | |
|---|---|---|---|
| | REMOVE 2X4 ACOUSTICAL TILE CEILING SYSTEM IN ITS ENTIRETY | | EXISTING 2X2 LIGHTS TO REMAIN |
| | REMOVE 2X2 ACOUSTICAL TILE CEILING SYSTEM IN ITS ENTIRETY | | EXISTING DOWNLIGHTS TO REMAIN |
| | REMOVE 1X1 TILE CEILING SYSTEM IN ITS ENTIRETY | NO. | ROOM TAG |
| | REMOVE GYP. SOFFIT CEILING, SUPPORT MEMBERS TO REMAIN | | EXISTING MECHANICAL SUPPLY |
| | EXISTING 2X4 LIGHTS TO REMAIN | | EXISTING MECHANICAL RETURN |

## DEMOLITION NOTES

1. COMPLETELY REMOVE AND DISPOSE OF EXISTING SUSPENDED CEILING SYSTEM IN ITS ENTIRETY INCLUDING BUT NOT LIMITED TO CEILING TILES AND TRIM, RUNNERS, MAIN TEES, WALL TRIM, WIRE HANGERS, FASCIA PANELS, AND ALL DEVICES USED TO SECURE THE CEILING IN PLACE.

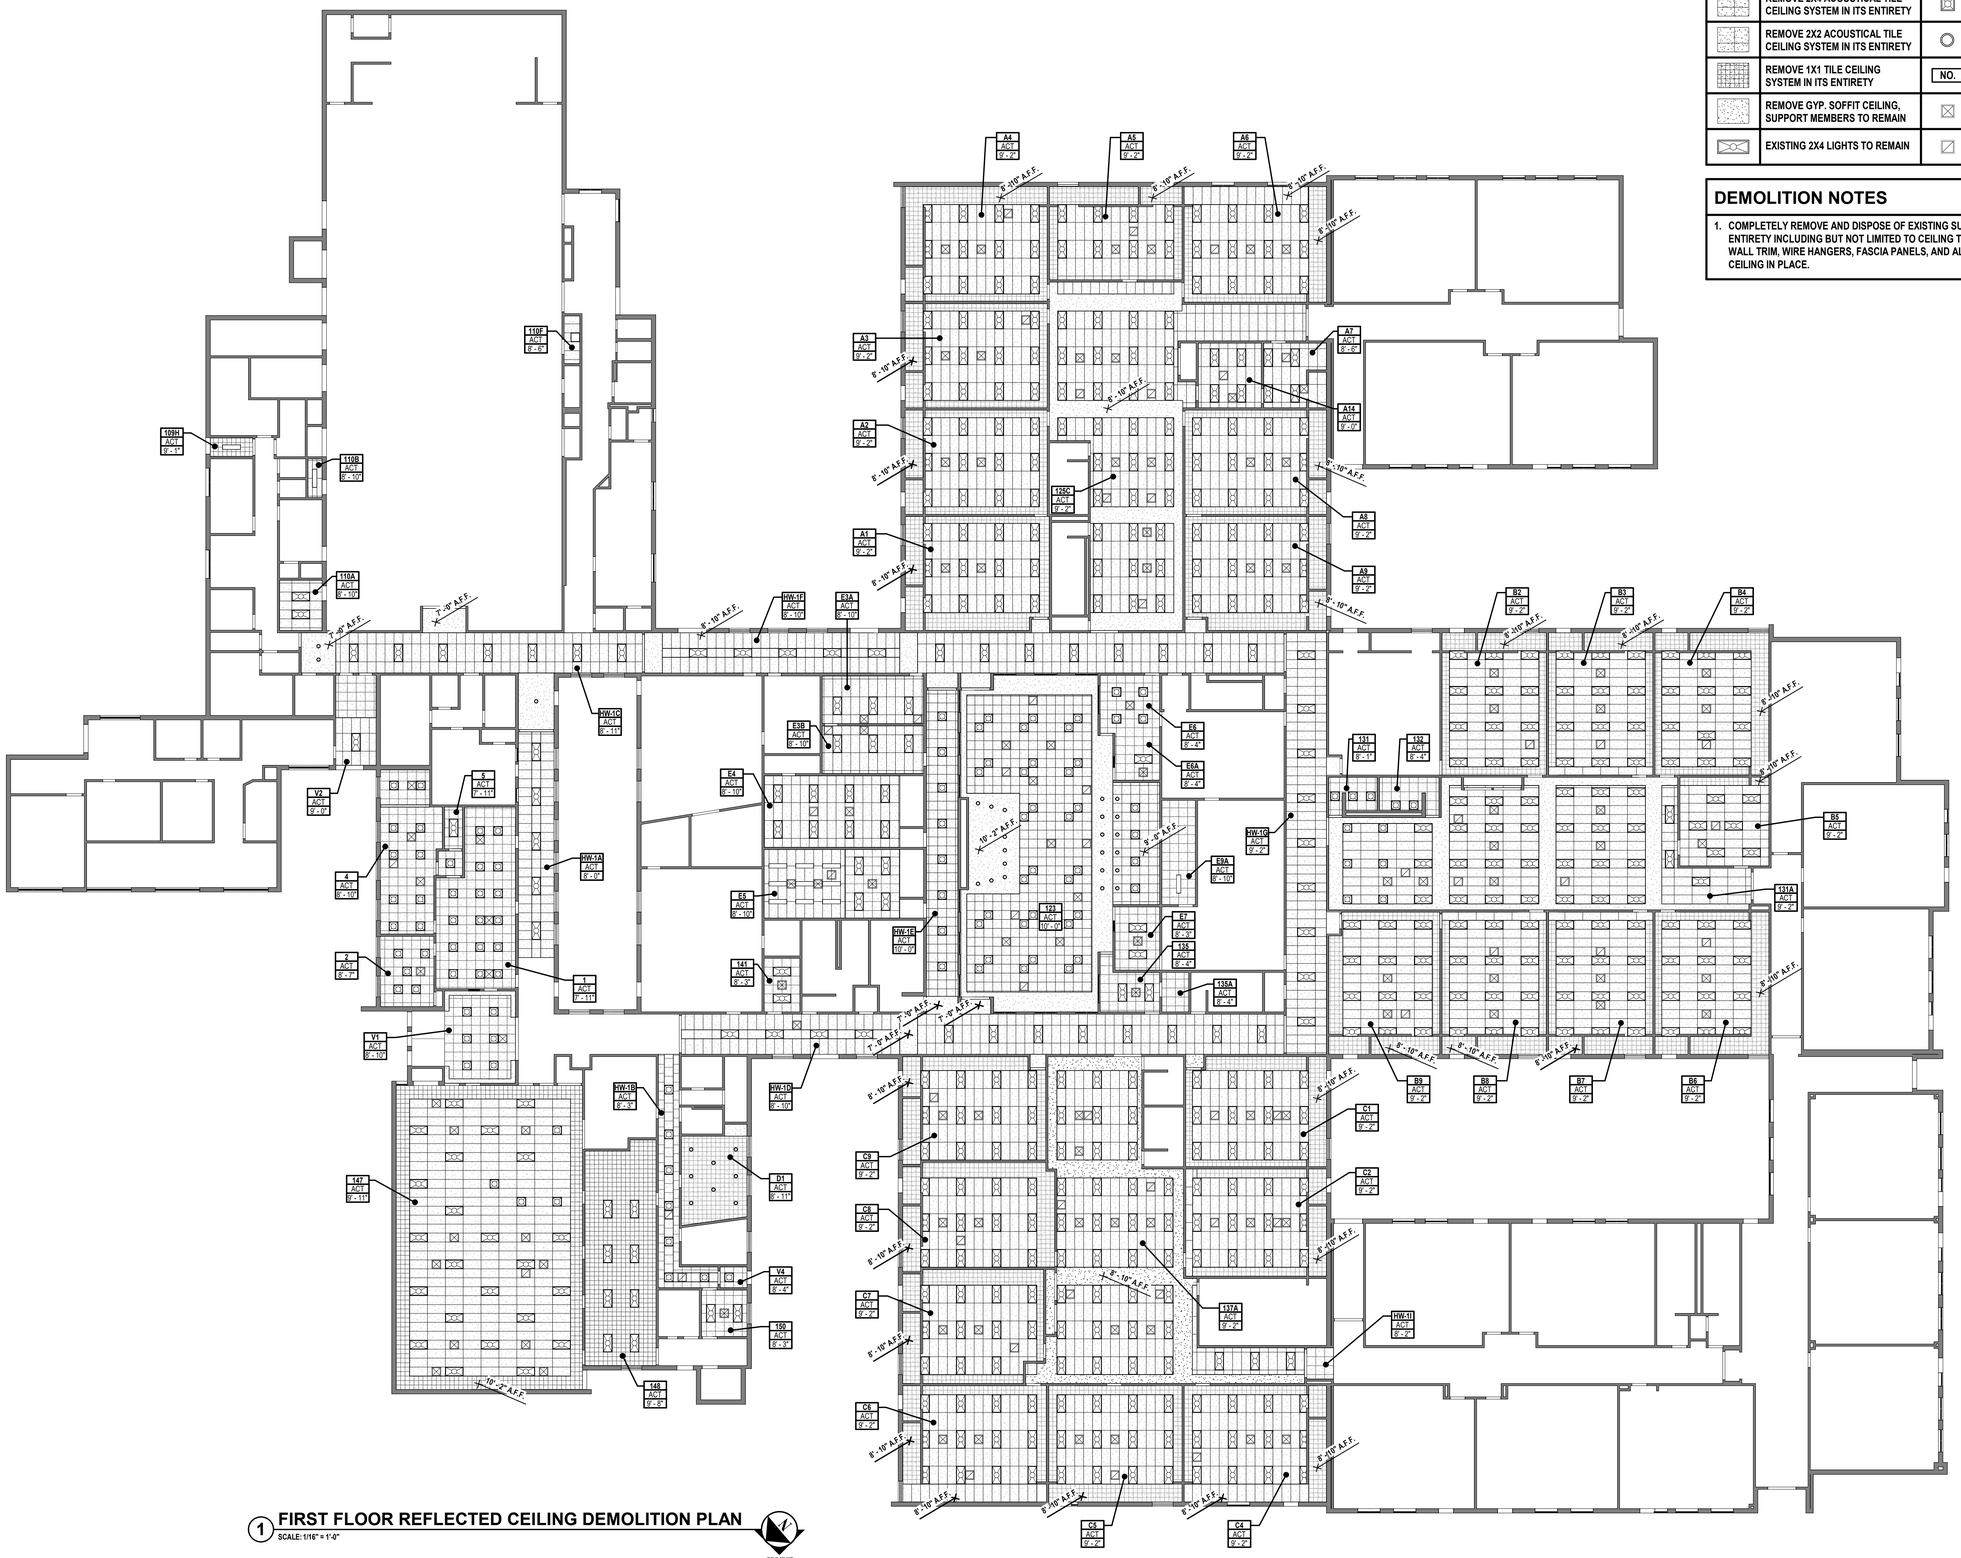


1 **FIRST FLOOR REFLECTED CEILING DEMOLITION PLAN**
SCALE: 1/16" = 1'-0"


H 2 M architects + engineers

1133 Westchester Avenue, Suite N-210
White Plains, NY 10605
914.358.5623 • www.h2m.com
NY Architecture & Landscape Architecture: No Certificate Required
NY Engineering Certificate of Authorization No.: 0018178


CONSULTANTS:

| MARK | DATE | DESCRIPTION |
|---|---|---|
| | | |

REGISTERED ARCHITECT KATRINA PACHECO 041183 STATE OF NEW YORK

09/30/2029
Exp. Date

KATRINA N. PACHECO, R.A.
NY PROFESSIONAL ARCHITECT Lic. No. 041183

"IN ACCORDANCE WITH ARTICLE 145, SECTION 7209 OF THE NYS EDUCATION LAW, ALTERATION OF THIS DOCUMENT EXCEPT BY A LICENSED PROFESSIONAL IS ILLEGAL."

| DESIGNED BY: | DRAWN BY: | CHECKED BY: | REVIEWED BY: |
|---|---|---|---|
| L. RAUSCHER | C. HENRY | S.MANDIC | L. FEELEY |

| PROJECT No: | DATE: | SCALE: |
|---|---|---|
| SMSD2505 | OCTOBER 2026 | AS SHOWN |

CLIENT

**SOMERS CENTRAL SCHOOL DISTRICT**

**VARIOUS UPGRADES AT SOMERS INTERMEDIATE SCHOOL**

**240 US-202**
**SOMERS, NY 10589**

**SED #: 66-21-01-06-0-006-021**

CONTRACT

**CONTRACT G**
**GENERAL CONSTRUCTION**

STATUS

**FOR BID**

SHEET TITLE


**FIRST FLOOR REFLECTED CEILING DEMOLITION PLAN**

DRAWING No.

# SI-AD 120.00

C:\Users\APeppas\Documents_Revit Backup\SMSD2506_Central25_A_apappas\V6997.rvt


10/30/2026 12:53:21 PM

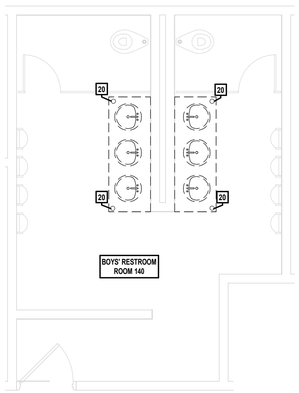


## 1 BOYS' RESTROOM 140 - DEMOLITION

SCALE: 1/4" = 1'-0"


PROJECT NORTH

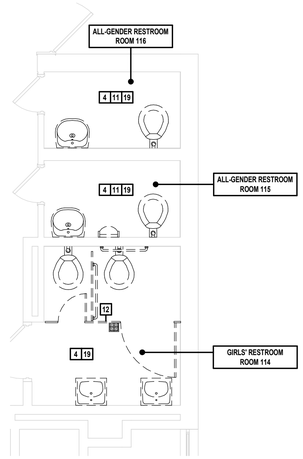


## 2 RESTROOMS - NURSE HALLWAY - DEMOLITION

SCALE: 1/4" = 1'-0"


PROJECT NORTH

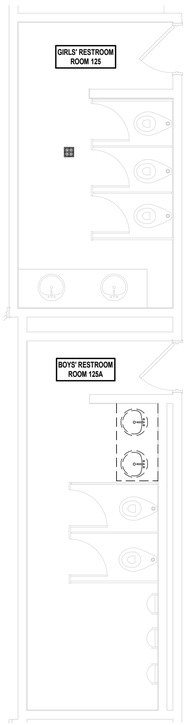


## 3 THIRD GRADE WING RESTROOMS - DEMOLITION

SCALE: 1/4" = 1'-0"


PROJECT NORTH

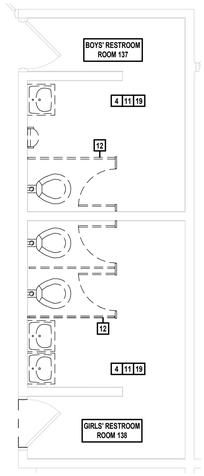


## 4 FOURTH GRADE WING RESTROOMS - DEMOLITION

SCALE: 1/4" = 1'-0"

PROJECT NORTH

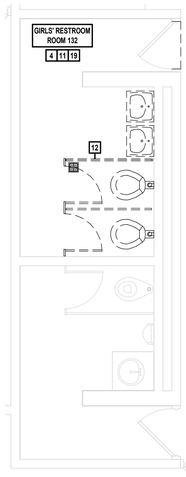


## 5 FIFTH GRADE WING RESTROOMS - DEMOLITION

SCALE: 1/4" = 1'-0"

PROJECT NORTH

## DEMOLITION NOTES - CONTRACT G

| | | |
|---|---|---|
| 4 | TOILET ACCESSORIES | REMOVE AND COORDINATE WITH OWNER STORAGE OR DISPOSAL OF EXISTING TOILET ACCESSORIES (MIRRORS, PAPER TOWEL DISPENSERS, TOILET PAPER DISPENSERS, SOAP DISPENSERS, HAND DRYERS, GRAB BARS, ETC.) & ALL SUPPORTING HARDWARE. PREPARE ALL WALLS TO RECEIVE NEW FINISHES INCLUDING FILLING HOLES, REPAIRING CRACKS IN EXISTING WALLS, SANDING, AND PREPARING ALL SURFACES FOR A NEW TILE FINISH. |
| 11 | WALL TILE AND BASE | CONTRACTOR SHALL COMPLETELY ABATE, REMOVE AND DISPOSE OF ALL EXISTING CERAMIC WALL TILE COMPLETELY DOWN TO THE EXISTING MASONRY BACK UP WALL BELOW. REMOVALS SHALL INCLUDE TILE, THINSET, MORTAR SETTING BED, GROUT, REINFORCED MESH, TRIM, AND ALL DEVICES USED TO SECURE THE TILE IN PLACE. THE CONTRACTOR SHALL PREPARE WALL FOR NEW CERAMIC WALL TILE FINISH. |
| 12 | PARTITION SYSTEM | REMOVE AND DISPOSE OF EXISTING TOILET PARTITION SYSTEM |
| 19 | WALL / DOOR FRAME PAINT | SCRAPE PAINT FROM WALLS AND DOOR FRAME. PREPARE WALLS AND DOOR FRAME FOR NEW PAINT. |
| 20 | VANITY METAL LEGS | REMOVE AND DISPOSE OF METAL LEGS FOR VANITY. GC SHALL BE RESPONSIBLE FOR PATCHGING AND REPAIRING FLOOR FINISH AT LOCATIONS WHERE METAL LEGS WERE SECURED TO THE FLOOR. |


## GENERAL DEMOLITION NOTES

1. ALL DEMOLITION WORK SHALL BE IN COMPLIANCE WITH ALL FEDERAL AND NEW YORK STATE APPLICABLE BUILDING AND LIFE AND SAFETY REGULATIONS.
2. THE CONTRACTOR SHALL TAKE CARE NOT TO DAMAGE ADJOINING SURFACES AND FINISHES OUTSIDE THE CONTRACT AREA OR SCOPE OF WORK. THE CONTRACTOR SHALL BE RESPONSIBLE TO RESTORE EXISTING CONDITIONS AND/OR FINISHES DAMAGED DURING CONSTRUCTION INCLUDING PATCHING AND PAINTING DEEMED NECESSARY BY THE ARCHITECT AT NO ADDITIONAL COST TO THE OWNER.
3. THE CONTRACTOR SHALL TAKE CARE AS TO ADEQUATELY PROTECT ALL ADJOINING CLASSROOMS, CLOSETS, CORRIDORS, CRITICAL BARRIERS (DUCTS, VENTS, ETC.), AND OTHER SPACES FROM DUST AND DEBRIS DURING THE DEMOLITION AND INSTALLATION OF THE NEW WORK. THE CONTRACTOR SHALL BE RESPONSIBLE TO WIPE DOWN AND CLEAN ALL AFFECTED ROOMS UPON COMPLETION OF THE PROJECT.
4. CONTRACTORS SITE ACCESS AND BUILDING ENTRY POINT SHALL BE AS PER DRAWING HS-G 000.00 AND VERIFIED BY OWNER. THE CONTRACTOR SHALL ADEQUATELY PROTECT THE WALLS, FLOOR, AND FINISHES WITHIN STAIRWELLS AND ALL OTHER AREAS USED FOR ACCESS TO CONTRACT AREAS FROM DAMAGE DURING THE PROJECT DURATION. THE CONTRACTOR SHALL BE RESPONSIBLE TO PATCH & RESTORE ALL SURFACES DAMAGED DURING CONSTRUCTION TO THE SATISFACTION OF THE ARCHITECT AT NO ADDITIONAL COST TO THE OWNER.
5. THE CONTRACTOR SHALL REMOVE AND DISPOSE OF ALL CONSTRUCTION DEBRIS AND UNWANTED MATERIAL OFF SITE IN ACCORDANCE WITH CONTRACT SPECIFICATIONS.
6. THE CONTRACTOR SHALL NOTIFY THE ARCHITECT OF ANY DEFECTIVE OR NON-WORKING EQUIPMENT PRIOR TO WORK STARTING AND FOLLOWING INSTALLATION OF NEW FINISHES VERIFY ALL ITEMS ARE IN PROPER WORKING ORDER UPON COMPLETION.
7. THE CONTRACTOR SHALL REVIEW SCOPE OF DEMOLITION WORK WITH OWNER AND COORDINATE WHICH ITEMS WILL BE REMOVED CAREFULLY AND RETURNED TO DISTRICT.
8. CONTRACTOR SHALL COORDINATE WITH THE DISTRICT TO DISCONNECT, REMOVE, AND STORE ALL REMOVABLE EQUIPMENT (INCLUDING CASEWORK, DESKS, CHAIRS, ETC.) TO PERFORM ALL REQUIRED DEMOLITION. UPON COMPLETION, CONTRACTOR SHALL REINSTALL ALL EQUIPMENT AND ENSURE PROPER WORKING CONDITION. CLEAN ALL SURFACES PRIOR TO SUBSTANTIAL COMPLETION.
9. PROTECTING EXISTING CEILING LIGHTING FIXTURES, INCLUDING, BUT NOT LIMITED TO THE FIXTURE, TRIM, SUPPORTS, AND ALL DEVICES USED TO SECURE THE LIGHTING IN PLACE.

## DEMOLITION PLAN LEGEND

(NOT ALL MAY BE USED)

| | |
|---|---|
| | INDICATES WALL TO BE REMOVED AND DISPOSED OF. SEE DEMOLITION NOTES FOR ADDITIONAL INFORMATION |
| | INDICATES EXISTING WALL TO REMAIN |
| | INDICATES EXISTING DOOR TO BE REMOVED AND DISPOSED OF. SEE DEMOLITION NOTES FOR ADDITIONAL INFORMATION |
| | INDICATES EXISTING TOILET PARTITIONS TO BE REMOVED AND DISPOSED OF. SEE DEMOLITION NOTES FOR ADDITIONAL INFORMATION |

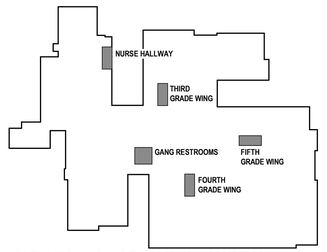


## KEY PLAN - AREAS OF WORK

SCALE: 1" = 100'-0"

PROJECT NORTH

H2M architects + engineers
1133 Westchester Avenue, Suite N-210
White Plains, NY 10605
914.358.5623 • www.h2m.com
NY Architecture & Landscape Architecture: No Certificate Required
NY Engineering Certificate of Authorization No.: 0018178

CONSULTANTS:

| MARK | DATE | DESCRIPTION |
|---|---|---|
| | | |

REGISTERED ARCHITECT KATRINA PACHECO 041183 STATE OF NEW YORK

09/30/2029
Exp. Date

KATRINA N. PACHECO, R.A.
NY PROFESSIONAL ARCHITECT Lic. No. 041183

"IN ACCORDANCE WITH ARTICLE 145, SECTION 7209 OF THE NYS EDUCATION LAW, ALTERATION OF THIS DOCUMENT EXCEPT BY A LICENSED PROFESSIONAL IS ILLEGAL."

| DESIGNED BY: | DRAWN BY: | CHECKED BY: | REVIEWED BY: |
|---|---|---|---|
| M. LUCK | M. LUCK | S. MANDIC | L. FEELEY |

| PROJECT No: | DATE: | SCALE: |
|---|---|---|
| SMSD2506 | OCTOBER 2026 | AS SHOWN |

CLIENT

**SOMERS CENTRAL SCHOOL DISTRICT**

**VARIOUS UPGRADES AT SOMERS INTERMEDIATE SCHOOL**

**240 US-202**
**SOMERS, NY 10589**

**SED #: 66-21-01-06-0-006-021**

CONTRACT

**CONTRACT G**
**GENERAL CONSTRUCTION**

STATUS

**FOR BID**

SHEET TITLE

**RESTROOM UPGRADES DEMOLITION PLANS**

DRAWING No.

# SI-AD 430.00

X:\SI\SMSD (Somers School District)\SMSD2506 (SIS Phase 2-Various Upgrades)\02-BIM-CADD\Con-Docs\08 Architectural\SMSD2506_ BathroomUpgrades.rvt
11/10/2026 9:28:56 AM

## LEGEND

| | |
|---|---|
| A / A 101 | ELEVATION TAG, LINE INDICATES VIEW EXPANSE |
| # | KEY NOTE INDICATOR |
| A | NEW WINDOW TAG, SEE SCHEDULE ON SI-A 610 FOR MORE INFORMATION |

## CONSTRUCTION KEY NOTES

| Scope Number | Scope Name | Scope Description |
|---|---|---|
| 1 | WOOD DOOR CLOSERS | CONTRACTOR SHALL PROVIDE AND INSTALL NEW DOOR CLOSER FOR EXISTING WOOD DOOR. CONTRACTOR TO VERIFY DOOR SWINGS, MATERIALS, AND SIZES PRIOR TO ORDER |
| 2 | HOLLOW METAL DOOR CLOSERS | CONTRACTOR SHALL PROVIDE AND INSTALL NEW DOOR CLOSER FOR EXISTING HOLLOW METAL DOOR. CONTRACTOR TO VERIFY DOOR SWINGS, MATERIALS, AND SIZES PRIOR TO ORDER. |
| 3 | NEW GARAGE DOORS | CONTRACTOR SHALL PROVIDE AND INSTALL NEW OVERHEAD COILING DOOR FOR EXISTING STORAGE SPACES. CONTRACTOR TO VERIFY DIMENSIONS PRIOR TO ORDER. |

PROVIDE NEW ATHLETIC WALL PADDING, COLOR TO MATCH EXISTING

PROVIDE NEW ATHLETIC WALL PADDING, COLOR TO MATCH EXISTING

1 FIRST FLOOR PLAN
SCALE: 1/16" = 1'-0"

PROJECT NORTH


H2M architects + engineers
1133 Westchester Avenue, Suite N-210
White Plains, NY 10605
914.358.5623 • www.h2m.com
NY Architecture & Landscape Architecture: No Certificate Required
NY Engineering Certificate of Authorization No.: 0018178


CONSULTANTS:

| MARK | DATE | DESCRIPTION |
|---|---|---|

REGISTERED ARCHITECT KATRINA PACHECO 041183 STATE OF NEW YORK

Katrina N. Pacheco 09/30/2029
Exp. Date

KATRINA N. PACHECO, R.A.
NY PROFESSIONAL ARCHITECT LIC. No. 041183

"IN ACCORDANCE WITH ARTICLE 145, SECTION 7209 OF THE NYS EDUCATION LAW, ALTERATION OF THIS DOCUMENT EXCEPT BY A LICENSED PROFESSIONAL IS ILLEGAL."

| DESIGNED BY: | DRAWN BY: | CHECKED BY: | REVIEWED BY: |
|---|---|---|---|
| L. RAUSCHER | L. RAUSCHER | S.MANDIC | L. FEELEY |

| PROJECT No: | DATE: | SCALE: |
|---|---|---|
| SMSD2505 | OCTOBER 2026 | AS SHOWN |

CLIENT

**SOMERS CENTRAL SCHOOL DISTRICT**

**VARIOUS UPGRADES AT SOMERS INTERMEDIATE SCHOOL**

Forward in Excellence

**240 US-202**
**SOMERS, NY 10589**

**SED #: 66-21-01-06-0-006-021**

CONTRACT

**CONTRACT G**
**GENERAL CONSTRUCTION**

STATUS

**FOR BID**

SHEET TITLE

**FIRST FLOOR PLAN**

DRAWING No.

# SI-A 100.00

C:\Users\aduni\Documents_Revit Backup\SMSD2506_Central25_A_ADunnT9WES.rvt


11/10/2026 11:49:02 AM

## CEILING LEGEND

| | | | |
|---|---|---|---|
| | INDICATED AREA OF NEW CEILING GRID WITH NEW 2'x2' CEILING GRID AND PANEL SYSTEM | NO. | ROOM TAG |
| | NEW GYP. SOFFIT CEILING | | EXISTING MECHANICAL SUPPLY TO REMAIN, RELOCATE TO ALIGN IN GRID WHERE NECESSARY |
| | EXISTING 2X4 LIGHTS TO REMAIN | | EXISTING MECHANICAL RETURN TO REMAIN, RELOCATE TO ALIGN IN GRID WHERE NECESSARY |
| | EXISTING 2X2 LIGHTS TO REMAIN | | EXISTING DOWNLIGHTS TO REMAIN |

## GENERAL WORK NOTES

1. THE GENERAL CONTRACTOR SHALL FIELD VERIFY EXACT LAYOUT COMPATIBILITY WITH ALL EXISTING CONDITIONS BEFORE BEGINNING WORK.
2. PATCH AND PAINT ALL CLASSROOM AND STUDENT WING COMMON AREA WALLS WHERE EXISTING SOFFITS WERE PREVIOUSLY LOCATED. SEE DEMOLITION REFLECTED CEILING PLAN FOR LOCATIONS.

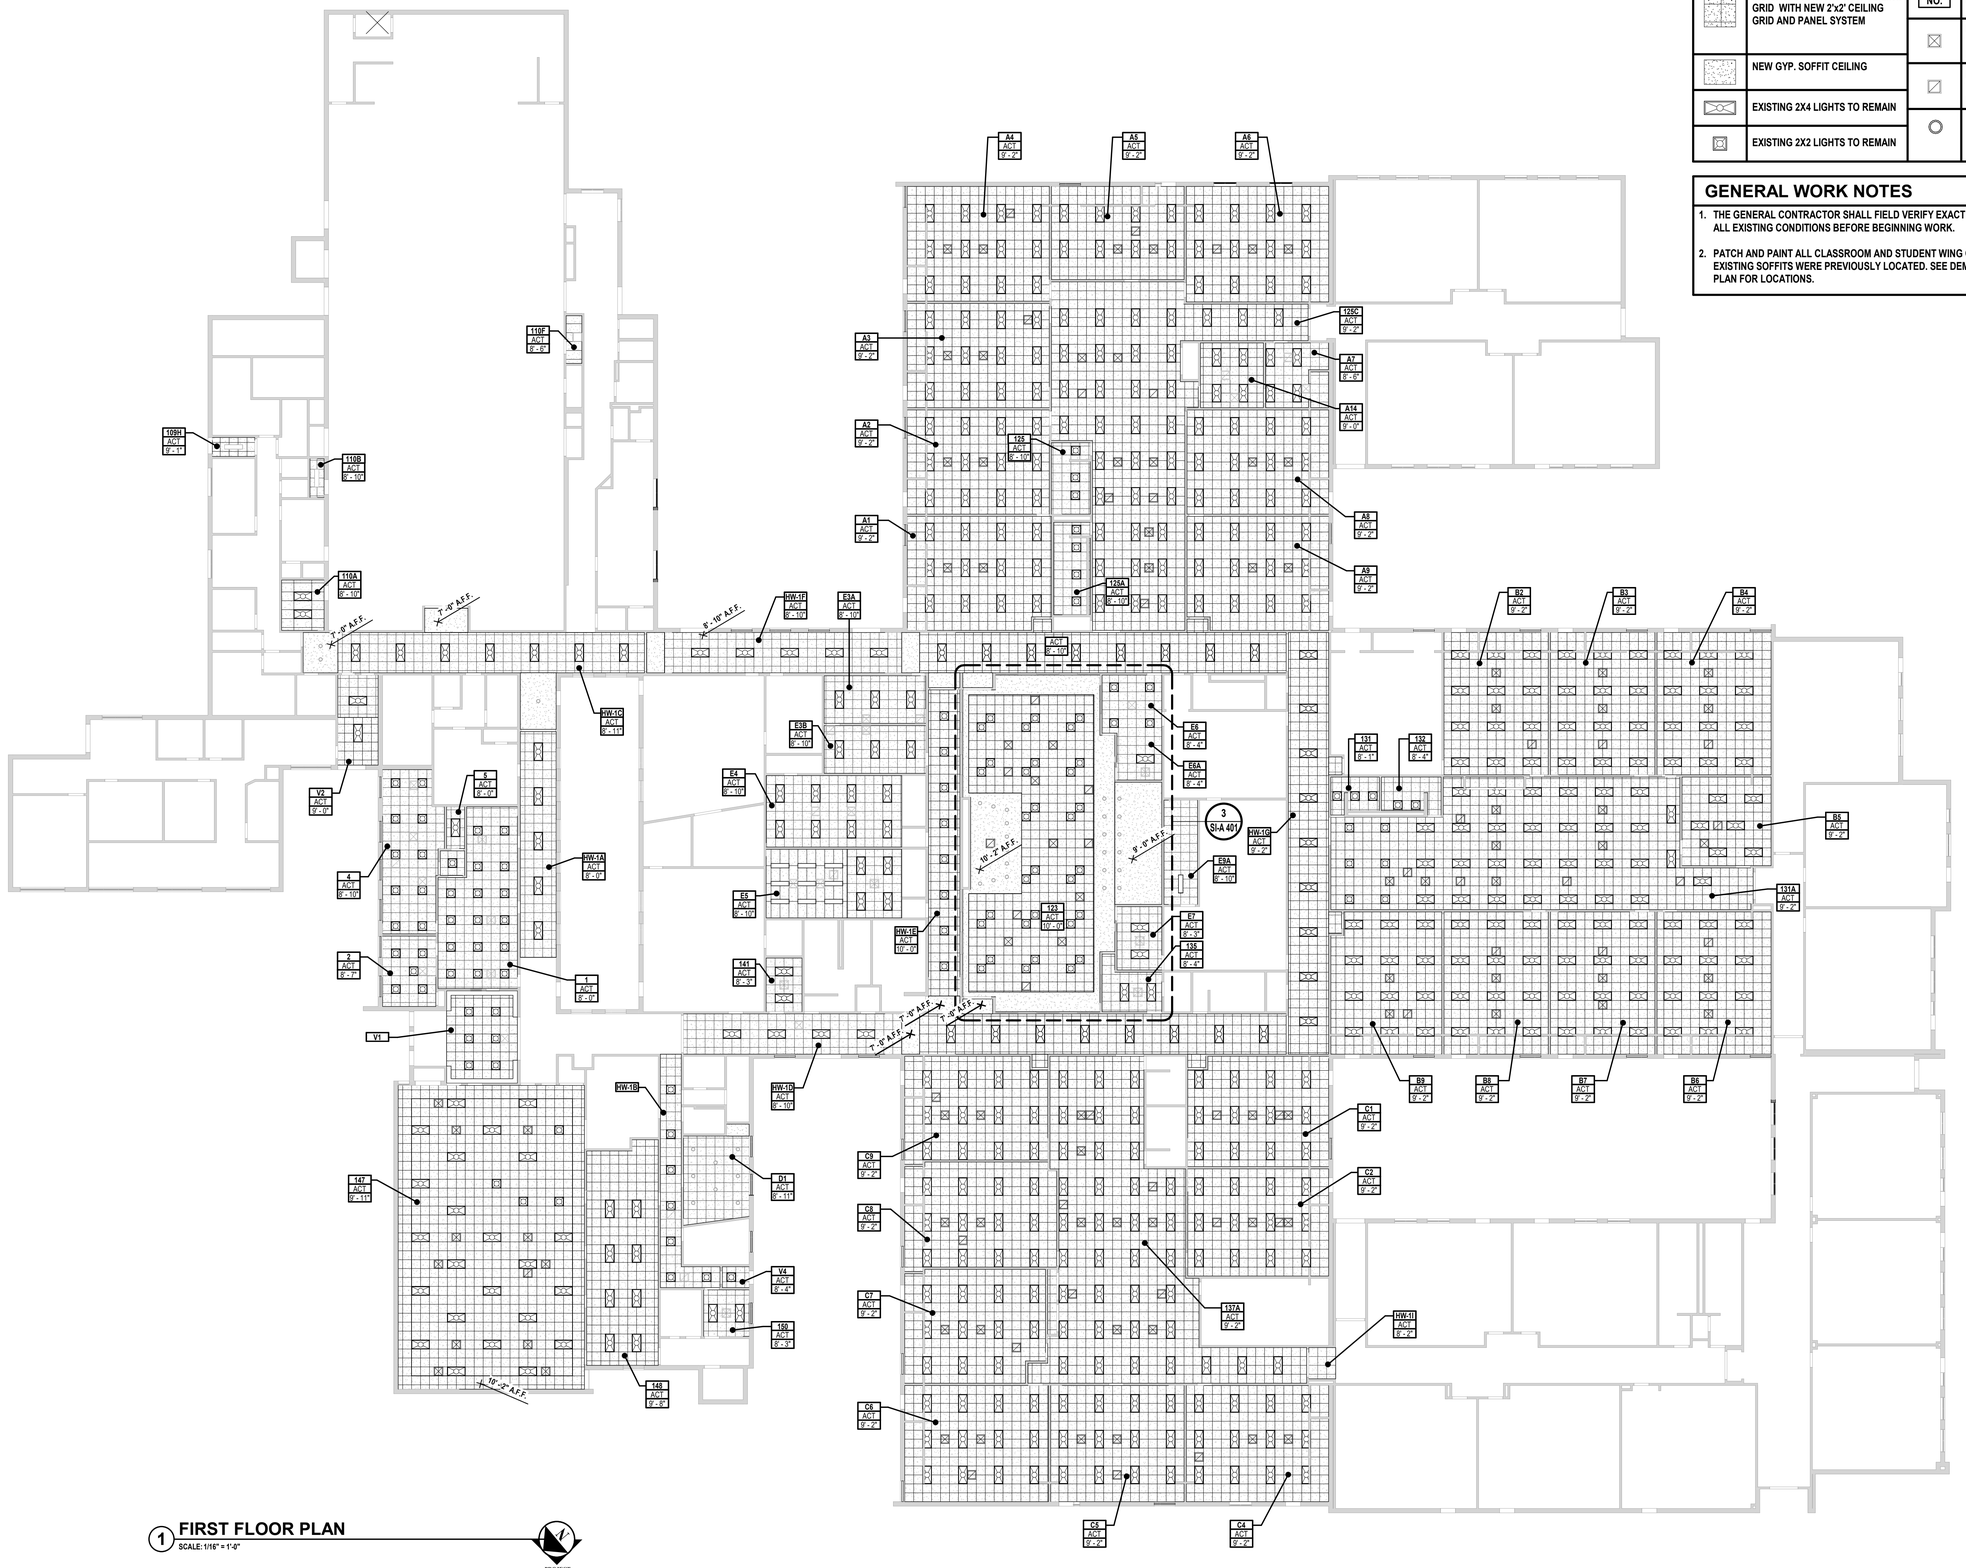


1 **FIRST FLOOR PLAN**
SCALE: 1/16" = 1'-0"

PROJECT NORTH


H2M architects + engineers
1133 Westchester Avenue, Suite N-210
White Plains, NY 10605
914.358.5623 • www.h2m.com
NY Architecture & Landscape Architecture: No Certificate Required
NY Engineering Certificate of Authorization No.: 0018178


CONSULTANTS:

| MARK | DATE | DESCRIPTION |
|---|---|---|
| | | |

REGISTERED ARCHITECT KATRINA PACHECO 041183 STATE OF NEW YORK

09/30/2029
KATRINA N. PACHECO, R.A.
NY PROFESSIONAL ARCHITECT Lic. No. 041183 Exp. Date


"IN ACCORDANCE WITH ARTICLE 145, SECTION 7209 OF THE NYS EDUCATION LAW, ALTERATION OF THIS DOCUMENT EXCEPT BY A LICENSED PROFESSIONAL IS ILLEGAL."


| DESIGNED BY: | DRAWN BY: | CHECKED BY: | REVIEWED BY: |
|---|---|---|---|
| L. RAUSCHER | C. HENRY | S.MANDIC | L. FEELEY |

| PROJECT No: | DATE: | SCALE: |
|---|---|---|
| SMSD2505 | OCTOBER 2026 | AS SHOWN |

CLIENT

# SOMERS CENTRAL SCHOOL DISTRICT

## VARIOUS UPGRADES AT SOMERS INTERMEDIATE SCHOOL

240 US-202
SOMERS, NY 10589

SED #: 66-21-01-06-0-006-021


CONTRACT
CONTRACT G
GENERAL CONSTRUCTION

STATUS
FOR BID

SHEET TITLE
FIRST FLOOR REFLECTED CEILING PLAN


DRAWING No.
# SI-A 120.00

C:\Users\APappas\Documents_Revit Backup\SMSD2505_Central25_A_apappasV6997.rvt
10/30/2026 12:53:24 PM

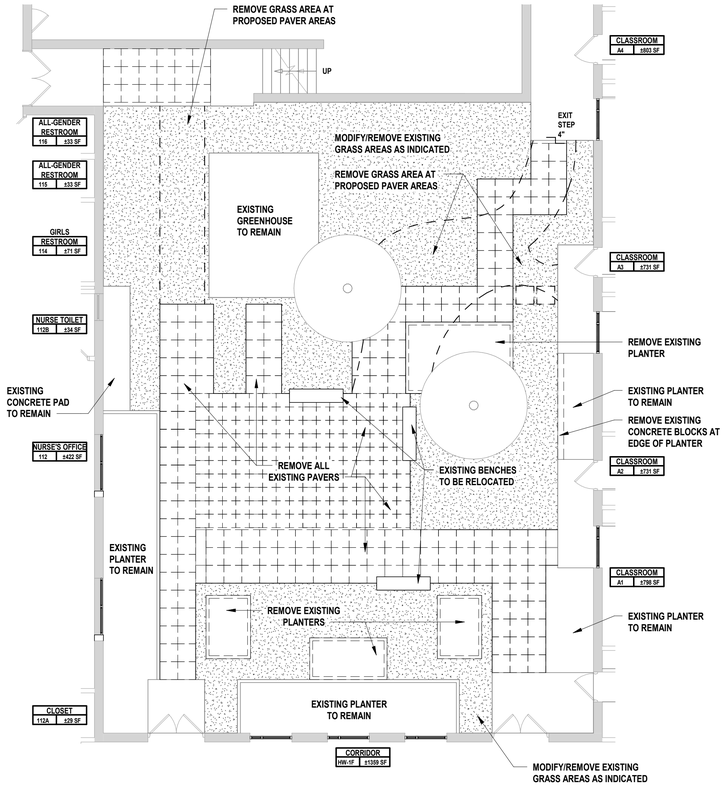



## 1 ENLARGED OUTDOOR LEARNING SPACE DEMOLITION PLAN - ALTERNATE

SCALE: 1/8" = 1'-0"

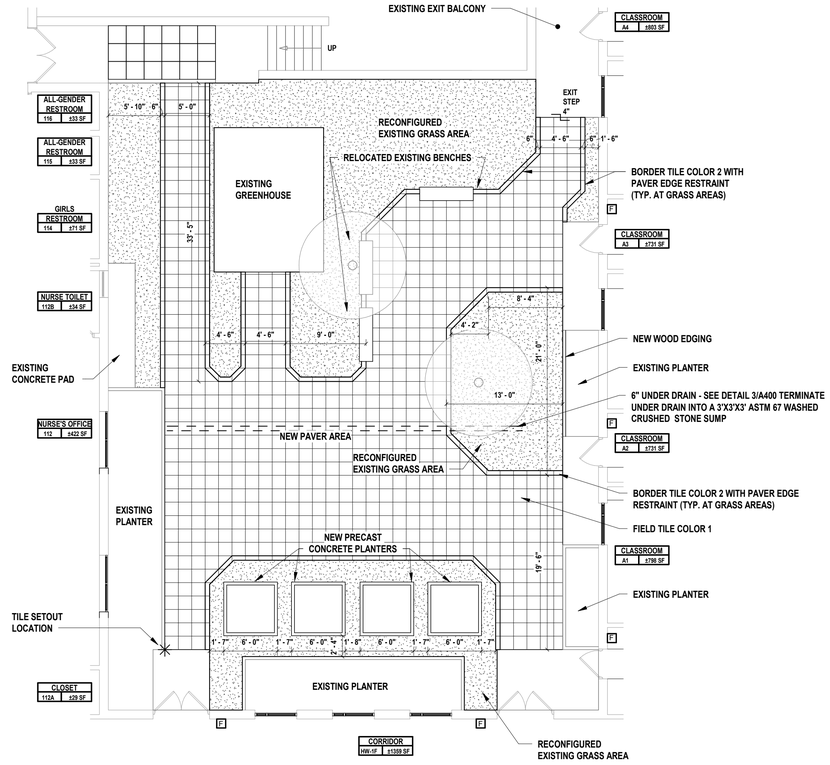


## 2 ENLARGED OUTDOOR LEARNING SPACE PROPOSED PLAN - ALTERNATE

SCALE: 1/8" = 1'-0"

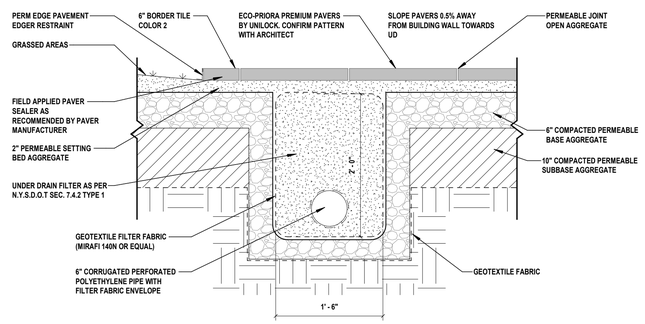


## 3 TYP. CATCH BASIN SECTION - ALTERNATE


SCALE: 1" = 1'-0"

## OUTDOOR LEARNING SPACE LEGEND

| | | | |
|---|---|---|---|
| | AREA OF EXISTING PAVERS TO BE REMOVED | | AREA OF GRASS |
| | AREA OF NEW CONCRETE PAVERS TO BE INSTALLED | NAME NO. SF | ROOM TAG |
| | EXISTING TREE TO REMAIN | | |

## GENERAL CONTRACTOR DEMOLITION NOTES

1. COMPLETELY REMOVE AND DISPOSE OF EXISTING PAVERS IN ITS ENTIRETY
2. THE GENERAL CONTRACTOR SHALL PROTECT ALL EXISTING GRASS AREAS AND PLANTERS NOT INDICATED TO BE REMOVED OR MODIFIED

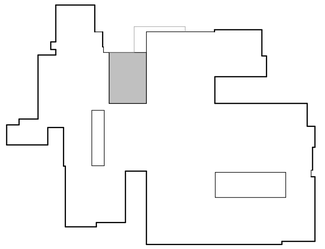

## KEY PLAN - OUTDOOR LEARNING SPACE

SCALE: 1" = 100'-0"

H2M architects + engineers
1133 Westchester Avenue, Suite N-210
White Plains, NY 10605
914.358.5623 • www.h2m.com
NY Architecture & Landscape Architecture: No Certificate Required
NY Engineering Certificate of Authorization No.: 0018178

CONSULTANTS:

| MARK | DATE | DESCRIPTION |
|---|---|---|
| | | |

REGISTERED ARCHITECT KATRINA PACHECO 041183 STATE OF NEW YORK

09/30/2029
Exp. Date
KATRINA N. PACHECO, R.A.
NY PROFESSIONAL ARCHITECT LIC. No. 041183

"IN ACCORDANCE WITH ARTICLE 145, SECTION 7209 OF THE NYS EDUCATION LAW, ALTERATION OF THIS DOCUMENT EXCEPT BY A LICENSED PROFESSIONAL IS ILLEGAL."

| DESIGNED BY: | DRAWN BY: | CHECKED BY: | REVIEWED BY: |
|---|---|---|---|
| L. RAUSCHER | L. RAUSCHER | S.MANDIC | L. FEELEY |

| PROJECT No: | DATE: | SCALE: |
|---|---|---|
| SMSD2506 | OCTOBER 2026 | AS SHOWN |

CLIENT

**SOMERS CENTRAL SCHOOL DISTRICT**

**VARIOUS UPGRADES AT SOMERS INTERMEDIATE SCHOOL**

**240 US-202**
**SOMERS, NY 10589**

**SED #: 66-21-01-06-0-006-021**

CONTRACT

**CONTRACT G**
**GENERAL CONSTRUCTION**

STATUS

**FOR BID**

SHEET TITLE


**ENLARGED DEMO & PROPOSED OUTDOOR LEARNING SPACE PLANS ALTERNATE**

DRAWING No.

# SI-A 400.00

C:\Users\leriausscher\Documents_Revit Backup\SMSD2506_Central2025_A_ErrauscherELC9X.rvt

11/4/2026 9:53:37 AM

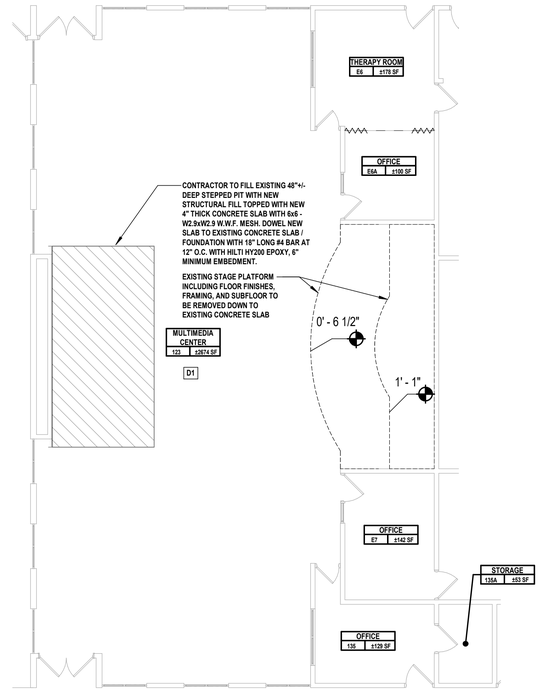


## 1 ENLARGED MULTIMEDIA CENTER DEMO PLAN

SCALE: 1/8" = 1'-0"

PROJECT NORTH

## FINISH LEGEND

| | |
|---|---|
| PT-1 | COLOR 1: PASSIVE (SW#7064) |
| PT-2 | COLOR 2: SHOW STOPPER (SW#7588) |

NOTE: PT-1 APPLIES TO ALL WALLS UNLESS OTHERWISE NOTED ON PLANS.

## CONSTRUCTION LEGEND

| | |
|---|---|
| XX | INDICATES FINISH KEY NOTE. REFER TO KEY NOTE LEGEND BELOW FOR MORE INFORMATION. |

## CEILING LEGEND

| | | | |
|---|---|---|---|
| | INDICATED AREA OF NEW CEILING GRID WITH NEW 2'x2' CEILING GRID AND PANEL SYSTEM | NO. | ROOM TAG |
| | NEW SOFFIT CEILING | | EXISTING MECHANICAL SUPPLY TO REMAIN, ADJUST TO FIT NEW GRID LAYOUT AS NEEDED |
| | EXISTING 2X4 LIGHTS TO REMAIN | | EXISTING MECHANICAL RETURN TO REMAIN, ADJUST TO FIT NEW GRID LAYOUT AS NEEDED |
| | EXISTING 2X2 LIGHTS TO REMAIN | | EXISTING DOWNLIGHTS TO REMAIN |
| | | | EXISTING CEILING MOUNTED PROJECTOR TO REMAIN |

## DEMO KEY NOTES LEGEND


D1. CAREFULLY REMOVE AND STORE ALL EXISTING WALL MOUNTED ITEMS, INCLUDING BUT NOT LIMITED TO:

CORD BOARDS, WHITE BOARDS, BLACKBOARDS, SIGNAGE, ARTWORK, HOOKS, PROJECTORS, PROJECTOR BRACKETS, SCREENS, AND ALL DEVICES USED TO SECURE THESE ITEMS IN PLACE.

PREPARE ALL WALLS TO RECEIVE NEW FINISHES INCLUDING FILING HOLES, REPAIRING CRACKS IN EXISTING WALLS, SANDING, AND PREPARING ALL SURFACES FOR A NEW PAINT FINISH.

## KEY NOTES LEGEND


1. EXISTING WINDOW FRAMES, EXISTING DOOR FRAMES, AND EXISTING DOORS SHALL BE PREPPED FOR NEW PAINT BY SANDING AS REQUIRED. REMOVE EXISTING DOOR HARDWARE. PAINT FRAMES AND DOORS. RE-INSTALL EXISTING DOOR HARDWARE UNLESS NOTED OTHERWISE.
2. WALLPAPER MURAL TO BE INSTALLED BY CONTRACTOR. FINISH CHOICE BY ARCHITECT / DISTRICT
3. UPON COMPLETION OF WALL PREPARATION, REINSTALL EXISTING AND NEW OWNER PROVIDED WALL MOUNTED ITEMS INCLUDING BUT NOT LIMITED TO CORK BOARDS, WHITE BOARDS, SMARTBOARDS, SIGNAGE, ARTWORK, HOOKS, PROJECTORS, PROJECTOR BRACKETS, SCREENS, AND ALL DEVICES USED TO SECURE THESE ITEMS IN PLACE IN ACCORDANCE WITH ENLARGED CLASSROOM ELEVATIONS.

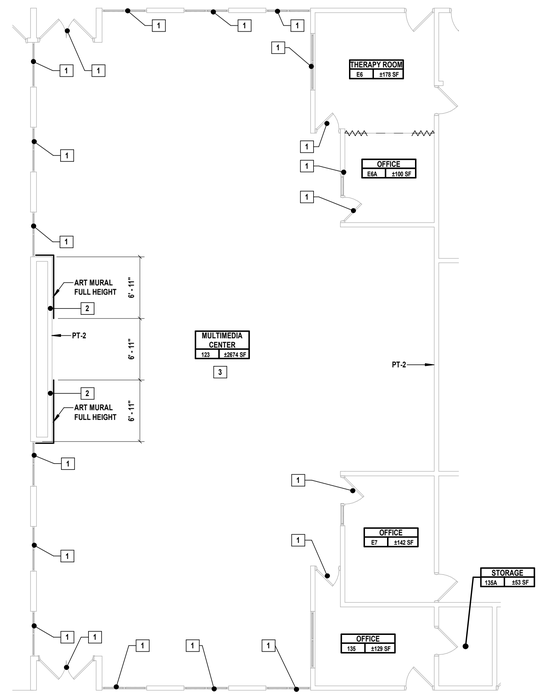


## 2 ENLARGED MULTIMEDIA CENTER PLAN

SCALE: 1/8" = 1'-0"


PROJECT NORTH

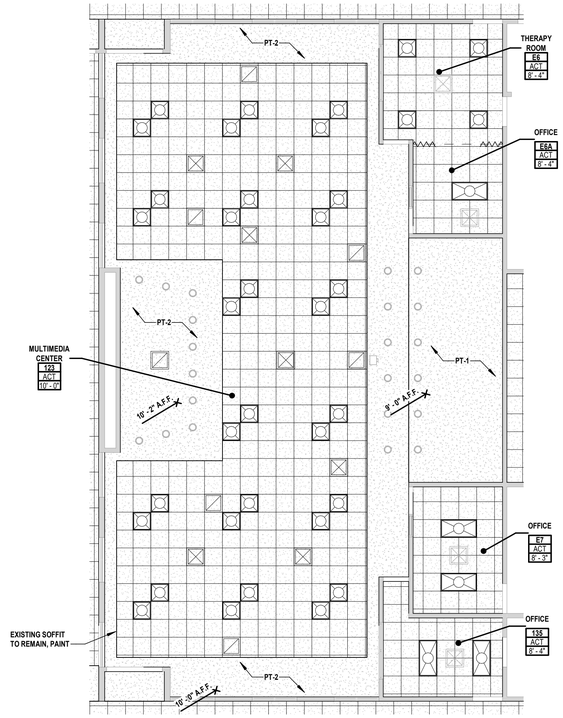


## 3 ENLARGED MULTIMEDIA CENTER REFLECTED CEILING PLAN

SCALE: 1/8" = 1'-0"

PROJECT NORTH

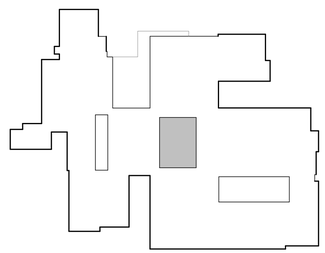

## KEY PLAN - LIBRARY

SCALE: 1" = 100'-0"

PROJECT NORTH

H2M architects + engineers
1133 Westchester Avenue, Suite N-210
White Plains, NY 10605
914.358.5623 • www.h2m.com
NY Architecture & Landscape Architecture: No Certificate Required
NY Engineering Certificate of Authorization No.: 0018178

CONSULTANTS:

| MARK | DATE | DESCRIPTION |
|---|---|---|
| | | |

REGISTERED ARCHITECT KATRINA PACHECO 041183 STATE OF NEW YORK

09/30/2029
Exp. Date

KATRINA N. PACHECO, R.A.
NY PROFESSIONAL ARCHITECT Lic. No. 041183

"IN ACCORDANCE WITH ARTICLE 145, SECTION 7209 OF THE NYS EDUCATION LAW, ALTERATION OF THIS DOCUMENT EXCEPT BY A LICENSED PROFESSIONAL IS ILLEGAL."

| DESIGNED BY: | DRAWN BY: | CHECKED BY: | REVIEWED BY: |
|---|---|---|---|
| L. RAUSCHER | C. HENRY<br>L. RAUSCHER | S. MANDIC | L. FEELEY |

| PROJECT No: | DATE: | SCALE: |
|---|---|---|
| SMSD2505 | OCTOBER 2026 | AS SHOWN |

CLIENT

**SOMERS CENTRAL SCHOOL DISTRICT**

**VARIOUS UPGRADES AT SOMERS INTERMEDIATE SCHOOL**

**240 US-202**
**SOMERS, NY 10589**

**SED #: 66-21-01-06-0-006-021**

CONTRACT

**CONTRACT G**
**GENERAL CONSTRUCTION**

STATUS

**FOR BID**


SHEET TITLE

**ENLARGED MULTIMEDIA CENTER PLAN AND REFLECTED CEILING PLAN**

DRAWING No.

**SI-A 401.00**


C:\Users\adunn\Documents_ Revit Backup\SMSD2506_Central\25_A_ADunnTSWES.rvt
11/5/2026 4:29:17 PM

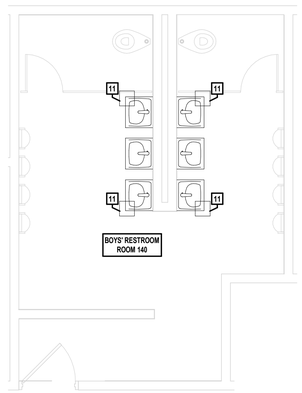


## 1 BOYS' RESTROOM 140 - PROPOSED

SCALE: 1/4" = 1'-0"

PROJECT NORTH

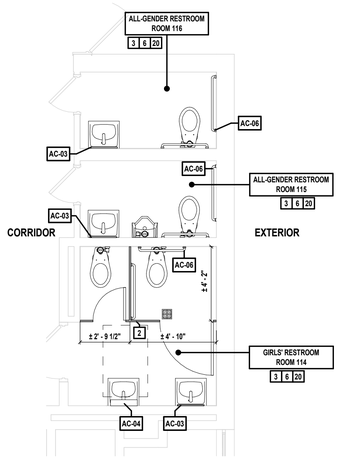


## 2 RESTROOMS - NURSE HALLWAY - PROPOSED

SCALE: 1/4" = 1'-0"

PROJECT NORTH

## ACCESSORY SCHEDULE

| FIXTURE NO. | NAME | BRAND | MODEL # | QUANTITY | ADA |
|---|---|---|---|---|---|
| AC-03 | MIRROR | BRADLEY CORPORATION | 781 | 7 | |
| AC-04 | FIXED TILT MIRROR | BRADLEY CORPORATION | 740 | 4 | |
| AC-06 | GRAB BARS | | | 3 | |
| AC-12 | TOILET PARTITION | SCRANTON PRODUCTS | HINEY HIDERS | 7 | |

NOTE: ALL EXISTING WALLS ARE REMAINING. THE NEW ACCESSORIES AND PARTITIONS THAT ARE BEING INSTALLED WILL BE SIMILAR MODELS AND IN THE SAME LOCATIONS AS EXISTING CONDITIONS.

## GENERAL CONSTRUCTION NOTES

1. TOILET ROOM DIMENSIONS ARE APPROXIMATE. CONTRACTOR SHALL FIELD VERIFY ALL DIMENSIONS FOR QUANTITY TAKEOFFS AND FABRICATION OF MATERIALS.
2. VERIFY EXACT LAYOUT COMPATIBILITY WITH ALL EXISTING CONDITIONS BEFORE BEGINNING WORK.
3. PLUMBING CONTRACTOR SHALL ADJUST LOCATIONS OF WATER SUPPLIES AND WASTE AS REQUIRED FOR NEW FIXTURES.
4. ALL WORK SHALL BE IN COMPLIANCE WITH ALL FEDERAL AND NEW YORK STATE APPLICABLE BUILDING AND LIFE AND SAFETY REGULATIONS.
5. CONTRACTOR SHALL INSTALL WALL TILES SO THAT THEY ARE VERTICALLY PLUMB WITHIN 1/8" FROM THE FACE OF THE BASE TILE TO THE FACE OF THE UPPERMOST TILE.
6. REPAIR, RESTORE, AND REFINISH TO ORIGINAL APPEARANCE ALL WALL AND CEILING FINISHES THAT WERE DISTURBED IN THE COMPLETION OF THE WORK.
7. PROVIDE AND TURN OVER TO THE SCHOOL DISTRICT ALL EXTRA MAINTENANCE MATERIALS IN THE QUANTITIES INDICATED WITHIN THE SPECIFICATIONS.
8. PRIOR TO BEGINNING INSTALLING NEW CEILINGS, THE CONTRACTOR SHALL DETERMINE THE SET-OUT POINT AND REVIEW WITH THE ARCHITECT. THE INTENT IS TO HAVE FULL TILES CENTERED BETWEEN WALLS EACH DIRECTION. CUT TILES WILL ONLY BE USED ALONG THE PERIMETER OF THE NEW SPACE WITH A MINIMUM DIMENSION OF FOUR (4) INCHES IN ANY DIRECTION.
9. VERIFY LOCATION OF ALL ACCESSORIES PRIOR TO INSTALLATION WITH OWNER & ARCHITECT


## CONSTRUCTION LEGEND

(NOT ALL MAY BE USED)

| | | | |
|---|---|---|---|
| ROOM | INDICATES ROOM NAME FOR WORK IN CONTRACT | | EXISTING DOOR TO REMAIN |
| 11 | KEYED CONSTRUCTION NOTE INDICATOR | | NEW DOOR |
| # | INDICATES DOOR TAGS FOR WORK IN CONTRACT - CONTRACTOR SHALL FIELD VERIFY ALL DOOR SIZES | | EXISTING WALL TO REMAIN |

## CONSTRUCTION NOTES - CONTRACT G


| | | |
|---|---|---|
| 2 | PARTITION SYSTEM | INSTALL NEW BATHROOM PARTITIONS. |
| 3 | WALL PAINT | PROVIDE NEW WALL PAINT. REFER ACCENT PAINT DETAIL FOR LAYOUT. |
| 6 | ACCESSORY FIXTURES | PROVIDE WALL MOUNTED ACCESSORY FIXTURES, WHICH INCLUDE TOILET TISSUE DISPENSER, SANITARY NAPKIN DISPOSAL, MIRROR, PAPER TOWEL DISPENSER, AND GRAB BARS. ACCESSORIES SHALL BE INSTALLED IN KIND U.O.N. |
| 11 | FLOOR TILE REPAIR | REPAIR FLOOR TILE AS NEEDED WHERE METAL SUPPORTS WERE SECURED TO THE FLOOR. |
| 20 | WALL MOUNTED DEVICES | EXISTING ELECTRICAL DEVICES ON WALL TO REMAIN. PROTECT DURING APPLICATION OF NEW WALL PAINT, VERIFY LOCATION IN FIELD. |

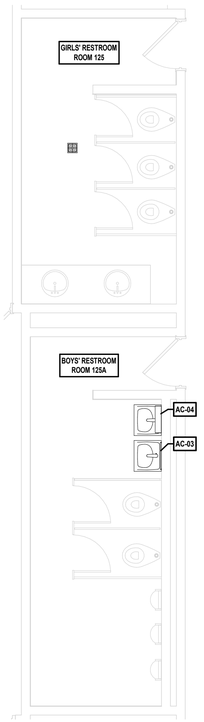


## 3 THIRD GRADE RESTROOMS - PROPOSED

SCALE: 1/4" = 1'-0"


PROJECT NORTH

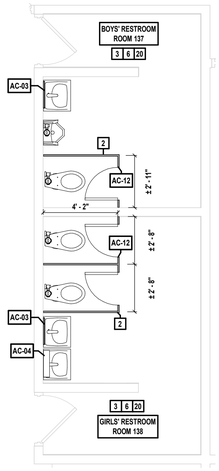


## 4 FOURTH GRADE RESTROOMS - PROPOSED

SCALE: 1/4" = 1'-0"


PROJECT NORTH

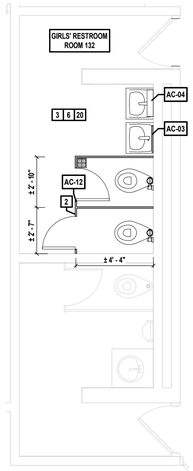


## 5 FIFTH GRADE RESTROOMS - PROPOSED

SCALE: 1/4" = 1'-0"

PROJECT NORTH

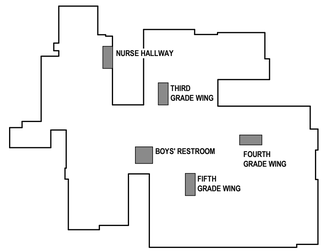


## KEY PLAN - AREAS OF WORK

SCALE: 1" = 100'-0"

PROJECT NORTH

H2M architects + engineers
1133 Westchester Avenue, Suite N-210
White Plains, NY 10605
914.358.5623 • www.h2m.com
NY Architecture & Landscape Architecture: No Certificate Required
NY Engineering Certificate of Authorization No.: 0018178

CONSULTANTS:

| MARK | DATE | DESCRIPTION |
|---|---|---|
| | | |

REGISTERED ARCHITECT KATRINA PACHECO 041183 STATE OF NEW YORK

09/30/2029
Exp. Date

KATRINA N. PACHECO, R.A.
NY PROFESSIONAL ARCHITECT Lic. No. 041183

"IN ACCORDANCE WITH ARTICLE 145, SECTION 7209 OF THE NYS EDUCATION LAW, ALTERATION OF THIS DOCUMENT EXCEPT BY A LICENSED PROFESSIONAL IS ILLEGAL."

| DESIGNED BY: | DRAWN BY: | CHECKED BY: | REVIEWED BY: |
|---|---|---|---|
| M. LUCK | M. LUCK | S. MANDIC | I. FEELEY |

| PROJECT No: | DATE: | SCALE: |
|---|---|---|
| SMSD2506 | OCTOBER 2026 | AS SHOWN |

CLIENT

**SOMERS CENTRAL SCHOOL DISTRICT**

**VARIOUS UPGRADES AT SOMERS INTERMEDIATE SCHOOL**

**240 US-202**
**SOMERS, NY 10589**

**SED #: 66-21-01-06-0-006-021**

CONTRACT

**CONTRACT G**
**GENERAL CONSTRUCTION**

STATUS

**FOR BID**

SHEET TITLE

**RESTROOM UPGRADES PROPOSED PLANS**

DRAWING No.

# SI-A 430.00


X:\SI\SMSD (Somers School District)\SMSD2506 (SIS Phase 2-Various Upgrades)\02-BIM-CADD\Con-Docs\08 Architectural\SMSD2506_BathroomUpgrades.rvt
11/19/2026 9:28:57 AM

## FINISH SCHEDULE


| Number | NAME | FLOORING | | NORTH WALL | | EAST WALL | | SOUTH WALL | | WEST WALL | | CEILING | | COMMENTS |
|---|---|---|---|---|---|---|---|---|---|---|---|---|---|---|
| | | FINISH | BASE | MAT. | FIN. | MAT. | FIN. | MAT. | FIN. | MAT. | FIN. | HT | MAT. | |
| 114 | GIRLS RESTROOM | EFP | EWP | EWP | EXIST | EWP | EXIST | EWP | EXIST | EWP | EXIST | | EXIST | |
| 115 | ALL-GENDER RESTROOM | EFP | EWP | EWP | EXIST | EWP | EXIST | EWP | EXIST | EWP | EXIST | | EXIST | |
| 116 | ALL-GENDER RESTROOM | EFP | EWP | EWP | EXIST | EWP | EXIST | EWP | EXIST | EWP | EXIST | | EXIST | |
| 125 | GIRLS RESTROOM | EXIST | EXIST | EXIST | EXIST | EXIST | EXIST | EXIST | EXIST | EXIST | EXIST | 8' - 4" | ACT | REFER TO REFLECTED CEILING PLAN FOR CEILING REPLACEMENT SCOPE. |
| 125A | BOYS RESTROOM | EXIST | EXIST | EXIST | EXIST | EXIST | EXIST | EXIST | EXIST | EXIST | EXIST | 8' - 4" | ACT | REFER TO REFLECTED CEILING PLAN FOR CEILING REPLACEMENT SCOPE. |
| 131 | BOYS RESTROOM | EXIST | EXIST | EXIST | EXIST | EXIST | EXIST | EXIST | EXIST | EXIST | EXIST | 8' - 1" | ACT | REFER TO REFLECTED CEILING PLAN FOR CEILING REPLACEMENT SCOPE. |
| 132 | GIRLS RESTROOM | EFP | EWP | EWP | EXIST | EWP | EXIST | EWP | EXIST | EWP | EXIST | 8' - 4" | ACT | REFER TO REFLECTED CEILING PLAN FOR CEILING REPLACEMENT SCOPE. |
| 137 | BOYS RESTROOM | EFP | EWP | EWP | EXIST | EWP | EXIST | EWP | EXIST | EWP | EXIST | | EXIST | |
| 138 | GIRLS RESTROOM | EFP | EWP | EWP | EXIST | EWP | EXIST | EWP | EXIST | EWP | EXIST | | EXIST | |
| 140 | BOYS RESTROOM | EXIST | EXIST | EXIST | EXIST | EXIST | EXIST | EXIST | EXIST | EXIST | EXIST | | EXIST | |

## FINISH ABBREVIATIONS


| | | | |
|---|---|---|---|
| ACT | ACOUSTICAL CEILING TILE | RUBBER | RUBBER FLOORING |
| CG | CORNER GUARD | P.T./PT | PAINT |
| C.M.U. | CONCRETE MASONRY UNIT | S.A.C./SAC | SUSPENDED ACOUSTICAL CEILING |
| CONC. | CONCRETE | STRUCT. | STRUCTURE |
| C.F.T./CFT | CERAMIC FLOOR TILE | V.C.T./VCT | VINYL COMPOSITE TILE |
| C.W.T./CWT | CERAMIC WALL TILE | EXIST. | EXISTING |
| D.F. | DRINKING FOUNTAIN | EXT | EXTERIOR |
| E.W.P. | EPOXY WALL PAINT | HM | HOLLOW METAL |
| E.F.P. | EPOXY FLOOR PAINT | U.S. | UNDERSIDE |
| EXP. | EXPOSED | | |
| G.W.B./GWB | GYPSUM WALL BOARD | | |
| L.V.T./LVT | LUXURY VINYL TILE | | |

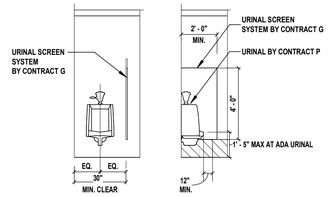



### 1 URINAL - ACCESSIBLE
SCALE: 1/4" = 1'-0"

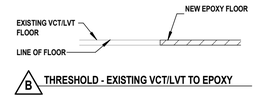



### 2 DOOR THRESHOLDS - INTERIOR
SCALE: 3" = 1'-0"

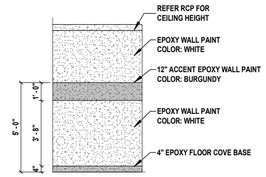


### 3 PAINT ACCENT WALL
SCALE: 1/4" = 1'-0"

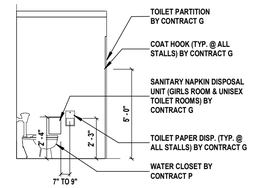


### 4 TOILET - TYPICAL
SCALE: 1/4" = 1'-0"

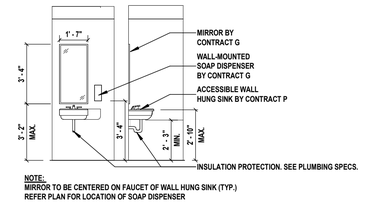


**NOTE:**
MIRROR TO BE CENTERED ON FAUCET OF WALL HUNG SINK (TYP.)
REFER PLAN FOR LOCATION OF SOAP DISPENSER

### 5 WALL HUNG SINK
SCALE: 1/4" = 1'-0"


H2M architects + engineers
1133 Westchester Avenue, Suite N-210
White Plains, NY 10605
914.358.5623 • www.h2m.com
NY Architecture & Landscape Architecture: No Certificate Required
NY Engineering Certificate of Authorization No.: 0018178


CONSULTANTS:

| MARK | DATE | DESCRIPTION |
|---|---|---|
| | | |

REGISTERED ARCHITECT KATRINA PACHECO 041183 STATE OF NEW YORK

Katrina N. Pacheco 09/30/2029
KATRINA N. PACHECO, R.A.
NY PROFESSIONAL ARCHITECT Lic. No. 041183 Exp. Date

"IN ACCORDANCE WITH ARTICLE 145, SECTION 7209 OF THE NYS EDUCATION LAW, ALTERATION OF THIS DOCUMENT EXCEPT BY A LICENSED PROFESSIONAL IS ILLEGAL."

| DESIGNED BY: | DRAWN BY: | CHECKED BY: | REVIEWED BY: |
|---|---|---|---|
| M. LUCK | M. LUCK | S. MANDIC | L. FEELEY |

| PROJECT No: | DATE: | SCALE: |
|---|---|---|
| SMSD2506 | OCTOBER 2026 | AS SHOWN |

CLIENT

**SOMERS CENTRAL SCHOOL DISTRICT**

**VARIOUS UPGRADES AT SOMERS INTERMEDIATE SCHOOL**

**240 US-202**
**SOMERS, NY 10589**

**SED #: 66-21-01-06-0-006-021**

CONTRACT

**CONTRACT G**
**GENERAL CONSTRUCTION**

STATUS

**FOR BID**

SHEET TITLE

**RESTROOM UPGRADES DETAILS AND SCHEDULES**


DRAWING No.

# SI-A 431.00

10/29/2026 1:16:47 PM X:\S\SMSD (Somers School District)\SMSD2506 (SIS Phase 2-Various Upgrades)\02-BIM-CADD\Con-Docs\08 Architectural\SMSD2506_BathroomUpgrades.rvt





## 1 MASONRY POINTING
SCALE: 1 1/2" = 1'-0"

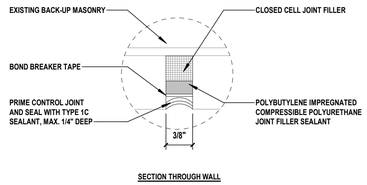



SECTION THROUGH WALL


## 2 EXTERIOR MASONRY WALL - CONTROL JOINT-SECTION
SCALE: 12" = 1'-0"

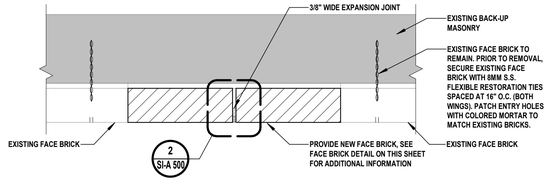


## 3 EXTERIOR MASONRY WALL - EXPANSION JOINT-PLAN
SCALE: 1 1/2" = 1'-0"

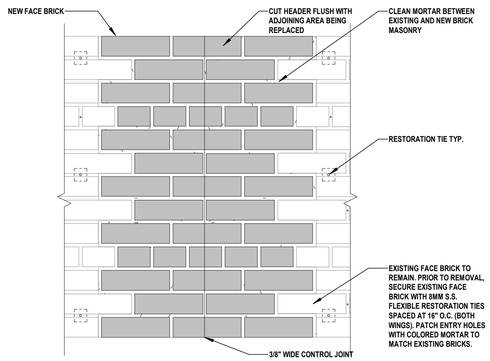



## 4 EXTERIOR MASONRY WALL - NEW BRICK ELEVATION
SCALE: 1 1/2" = 1'-0"

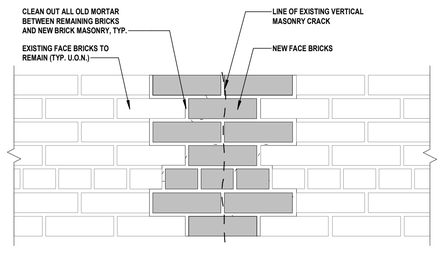



NOTES:
1. REPLACE HATCHED BRICKS/BLOCKS WITH NEW BRICKS/BLOCKS.
2. DO NOT REPLACE HEADER BRICKS IF NOT CRACKED.
3. ALL JOINTS BETWEEN BRICK HEAD AND BED JOINTS ARE TO BE FILLED SOLID.

## 5 MASONRY STITCH REPAIR
SCALE: 1 1/2" = 1'-0"

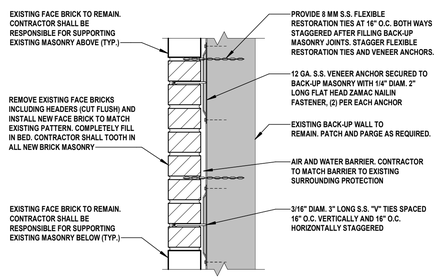


NOTE: REPLACE EXISTING MASONRY THROUGH-WALL AND COUNTER FLASHING WITH NEW WHERE INDICATED ON ELEVATIONS.

## 6 BRICK REPLACEMENT - FACE BRICK/ SPLIT FACE
SCALE: 1 1/2" = 1'-0"

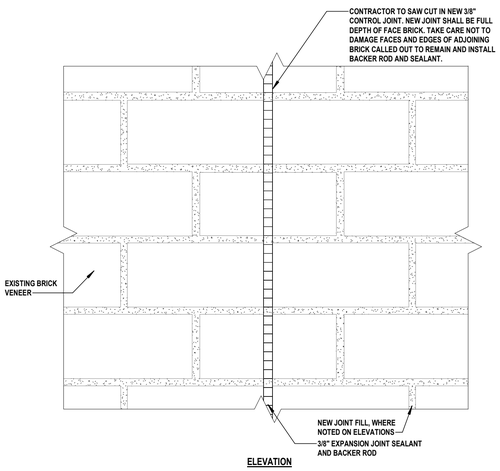


ELEVATION

## 7 NEW EXPANSION JOINT - ELEVATION
SCALE: 3" = 1'-0"

H 2 M architects + engineers
1133 Westchester Avenue, Suite N-210
White Plains, NY 10605
914.358.5623 • www.h2m.com
NY Architecture & Landscape Architecture: No Certificate Required
NY Engineering Certificate of Authorization No.: 0018178

CONSULTANTS:

| MARK | DATE | DESCRIPTION |
|---|---|---|
| | | |
| | | |
| | | |
| | | |
| | | |
| | | |
| | | |
| | | |
| | | |
| | | |

REGISTERED ARCHITECT KATRINA PACHECO 041183 STATE OF NEW YORK

Katrina N. Pacheco 09/30/2029
KATRINA N. PACHECO, R.A. Exp. Date
NY PROFESSIONAL ARCHITECT LIC. No. 041183

"IN ACCORDANCE WITH ARTICLE 145, SECTION 7209 OF THE NYS EDUCATION LAW, ALTERATION OF THIS DOCUMENT EXCEPT BY A LICENSED PROFESSIONAL IS ILLEGAL."

| DESIGNED BY: | DRAWN BY: | CHECKED BY: | REVIEWED BY: |
|---|---|---|---|
| S. MANDIC | C. HENRY | S. MANDIC | L. FEELEY |

| PROJECT No: | DATE: | SCALE: |
|---|---|---|
| SMSD2505 | OCTOBER 2026 | AS SHOWN |

CLIENT

**SOMERS CENTRAL SCHOOL DISTRICT**

**VARIOUS UPGRADES AT SOMERS INTERMEDIATE SCHOOL**

**240 US-202**
**SOMERS, NY 10589**

**SED #: 66-21-01-06-0-006-021**

CONTRACT

**CONTRACT G**
**GENERAL CONSTRUCTION**

STATUS

**FOR BID**


SHEET TITLE

**ARCHITECTURAL DETAILS**

DRAWING No.

# SI-A 500.00

C:\Users\APappas\Documents_Revit Backup\SMSD2505_Central25_A_apappasV6997.rvt
10/30/2026 12:53:26 PM

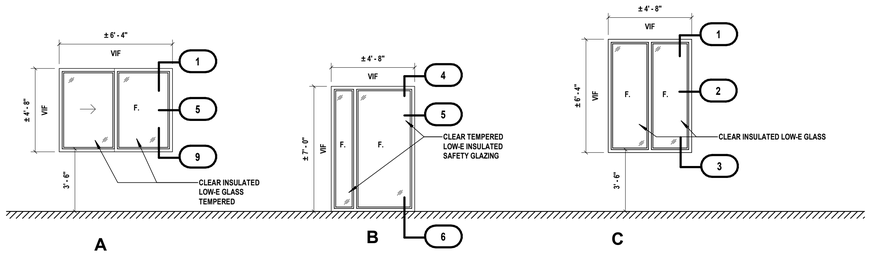


## Window Types

SCALE: 1/4" = 1'-0"


| WINDOW SCHEDULE | | | | | | |
|---|---|---|---|---|---|---|
| MARK | FRAME MATERIAL | FRAME FINISH | DETAILS HEAD | DETAILS JAMB | DETAILS SILL | Comments |
| A | ALUM. | PT | 1/SI-A 610 | 2/SI-A 610 | 3/SI-A 610 | |
| B | ALUM. | PT | 4/SI-A 610 | 5/SI-A 610 | 6/SI-A 610 | |
| C | ALUM. | PT | 4/SI-A 610 | 5/SI-A 610 | 6/SI-A 610 | |

**NOTES:**

1. REFER TO WINDOW SCHEDULE, HARDWARE SETS, AND PROJECT MANUAL FOR HARDWARE INFORMATION.
2. ALL REQUIRED PREP AND MODIFICATIONS TO EXISTING WALL ASSEMBLIES TO ACCOMMODATE NEW WINDOWS SHALL BE INCLUDED IN BID PRICE.
3. CONTRACTOR TO VERIFY ALL EXISTING OPENING SIZES, CONDITIONS AND SWINGS PRIOR TO ORDERING ANY MATERIAL, SHOULD ANY CONFLICTS ARISE, ARCHITECT SHALL BE NOTIFIED IMMEDIATELY.
4. WINDOW FRAMES TO RECEIVE FACTORY PAINTED FINISH, COLOR TO MATCH EXISTING COLOR.
5. PROVIDE SCREENS AT ALL OPERABLE SASHES.
6. PROVIDE LOW-E GLASS.
7. ALL PROPOSED GLAZING TO RECEIVE SAFETY FILM 3M. REFER SPECIFICATIONS.


**FINISH ABBREVIATIONS :**

ALUM = ALUMINUM
PT = PAINT
F. = FIXED

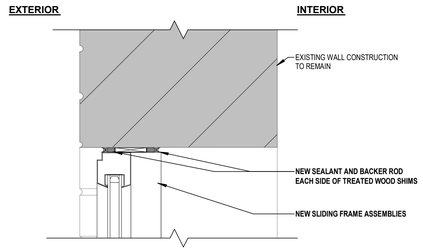



## 1 WINDOW HEAD CMU - MASONRY VENEER

SCALE: 3" = 1'-0"

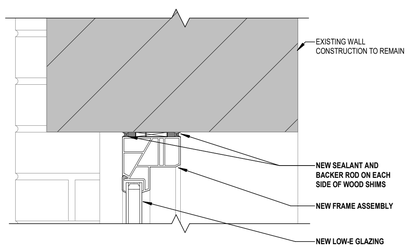



## 2 WINDOW HEAD CMU - MASONRY VENEER

SCALE: 3" = 1'-0"

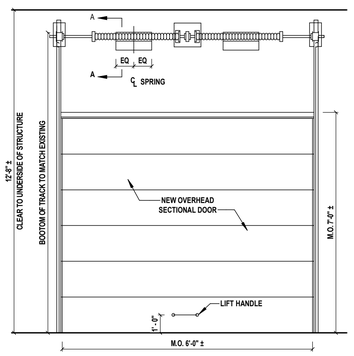



## 3 OVERHEAD DOOR - ELEVATION

SCALE: 1/4" = 1'-0"

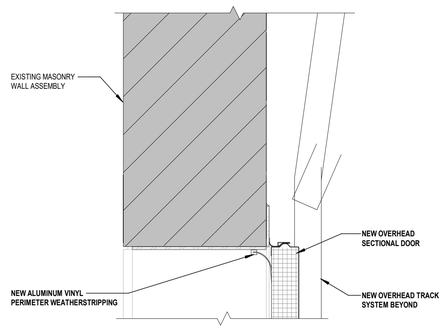



## 4 OVERHEAD DOOR - HEAD

SCALE: 1 1/2" = 1'-0"

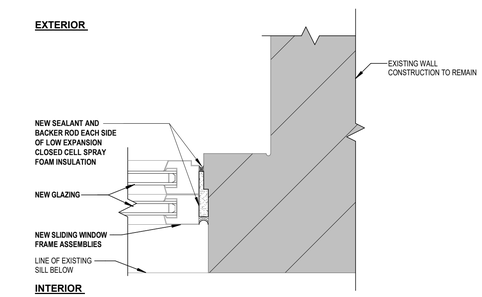



## 5 WINDOW JAMB CMU - MASONRY VENEER

SCALE: 3" = 1'-0"

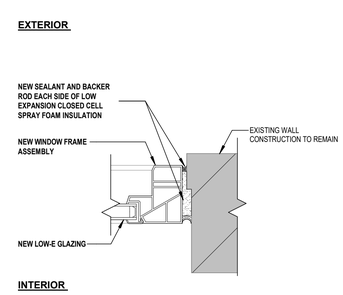



## 6 WINDOW JAMB CMU - MASONRY VENEER

SCALE: 3" = 1'-0"

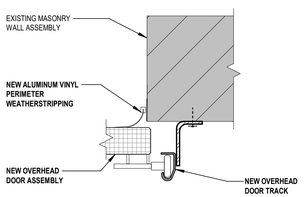



## 7 OVERHEAD DOOR - JAMB AT EXISTING WALL

SCALE: 1 1/2" = 1'-0"

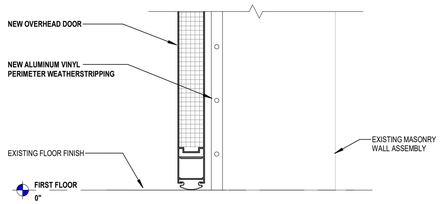



## 8 OVERHEAD DOOR - THRESHOLD

SCALE: 1 1/2" = 1'-0"

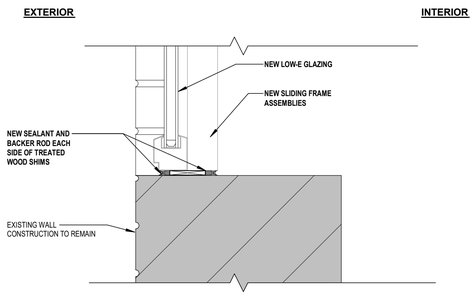


## 9 WINDOW SILL CMU - MASONRY VENEER

SCALE: 3" = 1'-0"

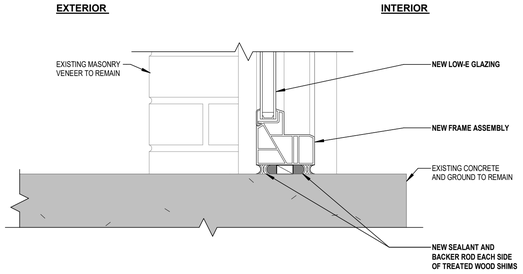


## 10 WINDOW SILL - MASONRY VENEER

SCALE: 3" = 1'-0"


H 2 M architects + engineers

1133 Westchester Avenue, Suite N-210
White Plains, NY 10605
914.358.5623 • www.h2m.com
NY Architecture & Landscape Architecture: No Certificate Required
NY Engineering Certificate of Authorization No.: 0018178


CONSULTANTS:

| MARK | DATE | DESCRIPTION |
|---|---|---|
| | | |

REGISTERED ARCHITECT KATRINA PACHECO 041183 STATE OF NEW YORK

09/30/2029
KATRINA N. PACHECO, R.A.
NY PROFESSIONAL ARCHITECT Lic. No. 041183
Exp. Date

"IN ACCORDANCE WITH ARTICLE 145, SECTION 7209 OF THE NYS EDUCATION LAW, ALTERATION OF THIS DOCUMENT EXCEPT BY A LICENSED PROFESSIONAL IS ILLEGAL."

| DESIGNED BY: | DRAWN BY: | CHECKED BY: | REVIEWED BY: |
|---|---|---|---|
| L. RAUSCHER | L. RAUSCHER | S.MANDIC | L. FEELEY |

| PROJECT No: | DATE: | SCALE: |
|---|---|---|
| SMSD2505 | OCTOBER 2026 | AS SHOWN |

CLIENT

**SOMERS CENTRAL SCHOOL DISTRICT**

**VARIOUS UPGRADES AT SOMERS INTERMEDIATE SCHOOL**

**240 US-202**
**SOMERS, NY 10589**

**SED #: 66-21-01-06-0-006-021**

CONTRACT

**CONTRACT G**
**GENERAL CONSTRUCTION**

STATUS

**FOR BID**

SHEET TITLE


**WINDOW AND DOOR SCHEDULE AND DETAILS**

DRAWING No.

**SI-A 610.00**


C:\Users\APappas\Documents_Revit Backup\SMSD2506_Central25_A_apappas\V6997.rvt

10/30/2026 12:53:27 PM

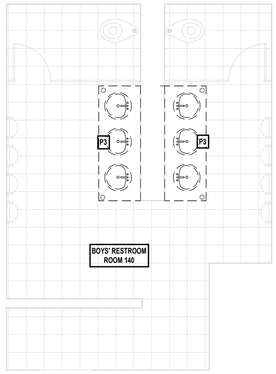



## 1 BOYS' RESTROOM 140 - DEMOLITION


SCALE: 1/4" = 1'-0"

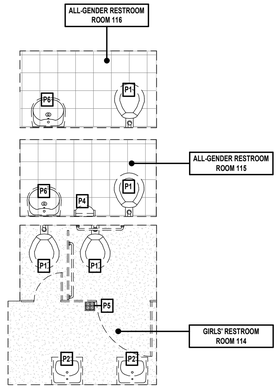


## 2 RESTROOMS - NURSE HALLWAY - DEMOLITION


SCALE: 1/4" = 1'-0"

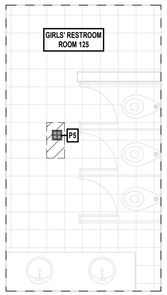

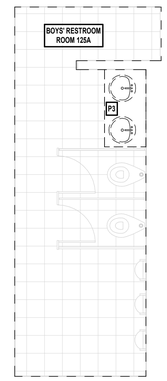

## 3 THIRD GRADE WING RESTROOMS - DEMOLITION

SCALE: 1/4" = 1'-0"

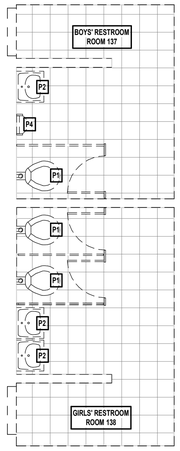


## 4 FOURTH GRADE WING RESTROOMS - DEMOLITION

SCALE: 1/4" = 1'-0"

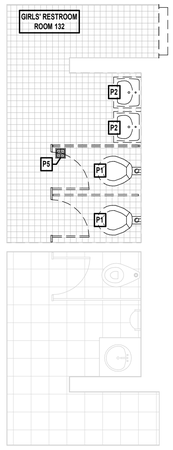


## 5 FIFTH GRADE WING RESTROOMS - DEMOLITION


SCALE: 1/4" = 1'-0"

## GENERAL DEMOLITION NOTES

1. ALL DEMOLITION WORK SHALL BE IN COMPLIANCE WITH ALL FEDERAL AND NEW YORK STATE APPLICABLE BUILDING AND LIFE AND SAFETY REGULATIONS.
2. THE CONTRACTOR SHALL TAKE CARE NOT TO DAMAGE ADJOINING SURFACES AND FINISHES OUTSIDE THE CONTRACT AREA OR SCOPE OF WORK. THE CONTRACTOR SHALL BE RESPONSIBLE TO RESTORE EXISTING CONDITIONS AND/OR FINISHES DAMAGED DURING CONSTRUCTION INCLUDING PATCHING AND PAINTING DEEMED NECESSARY BY THE ARCHITECT AT NO ADDITIONAL COST TO THE OWNER.
3. THE CONTRACTOR SHALL TAKE CARE AS TO ADEQUATELY PROTECT ALL ADJOINING CLASSROOMS, CLOSETS, CORRIDORS, CRITICAL BARRIERS (DUCTS, VENTS, ETC.), AND OTHER SPACES FROM DUST AND DEBRIS DURING THE DEMOLITION AND INSTALLATION OF THE NEW WORK. THE CONTRACTOR SHALL BE RESPONSIBLE TO WIPE DOWN AND CLEAN ALL AFFECTED ROOMS UPON COMPLETION OF THE PROJECT.
4. CONTRACTORS SITE ACCESS AND BUILDING ENTRY POINT SHALL BE AS PER DRAWING HS-G 000.00 AND VERIFIED BY OWNER. THE CONTRACTOR SHALL ADEQUATELY PROTECT THE WALLS, FLOOR, AND FINISHES WITHIN STAIRWELLS AND ALL OTHER AREAS USED FOR ACCESS TO CONTRACT AREAS FROM DAMAGE DURING THE PROJECT DURATION. THE CONTRACTOR SHALL BE RESPONSIBLE TO PATCH & RESTORE ALL SURFACES DAMAGED DURING CONSTRUCTION TO THE SATISFACTION OF THE ARCHITECT AT NO ADDITIONAL COST TO THE OWNER.
5. THE CONTRACTOR SHALL REMOVE AND DISPOSE OF ALL CONSTRUCTION DEBRIS AND UNWANTED MATERIAL OFF SITE IN ACCORDANCE WITH CONTRACT SPECIFICATIONS.
6. THE CONTRACTOR SHALL NOTIFY THE ARCHITECT OF ANY DEFECTIVE OR NON-WORKING EQUIPMENT PRIOR TO WORK STARTING AND FOLLOWING INSTALLATION OF NEW FINISHES VERIFY ALL ITEMS ARE IN PROPER WORKING ORDER UPON COMPLETION.
7. THE CONTRACTOR SHALL REVIEW SCOPE OF DEMOLITION WORK WITH OWNER AND COORDINATE WHICH ITEMS WILL BE REMOVED CAREFULLY AND RETURNED TO DISTRICT.
8. CONTRACTOR SHALL COORDINATE WITH THE DISTRICT TO DISCONNECT, REMOVE, AND STORE ALL REMOVABLE EQUIPMENT (INCLUDING CASEWORK, DESKS, CHAIRS, ETC.) TO PERFORM ALL REQUIRED DEMOLITION. UPON COMPLETION, CONTRACTOR SHALL REINSTALL ALL EQUIPMENT AND ENSURE PROPER WORKING CONDITION. CLEAN ALL SURFACES PRIOR TO SUBSTANTIAL COMPLETION.
9. PROTECTING EXISTING CEILING LIGHTING FIXTURES, INCLUDING, BUT NOT LIMITED TO THE FIXTURE, TRIM, SUPPORTS, AND ALL DEVICES USED TO SECURE THE LIGHTING IN PLACE.

## DEMOLITION NOTES - CONTRACT P

| | | |
|---|---|---|
| P1 | FLOOR MOUNTED TOILET | REMOVE AND DISPOSE OF EXISTING TOILET. |
| P2 | WALL HUNG SINGLE SINK | REMOVE AND DISPOSE OF EXISTING SINK AND CARRIER ARMS. |
| P3 | SINK AND VANITY | REMOVE AND DISPOSE OF EXISTING SINK, VANITY, AND PLUMBING. |
| P4 | WALL HUNG URINAL | REMOVE AND DISPOSE OF EXISTING URINAL. |
| P5 | FLOOR DRAIN COVER | REMOVE AND DISPOSE OF EXISTING FLOOR DRAIN COVER. |
| P6 | PEDESTAL SINK | REMOVE AND DISPOSE OF EXISTING PEDESTAL SINK. |

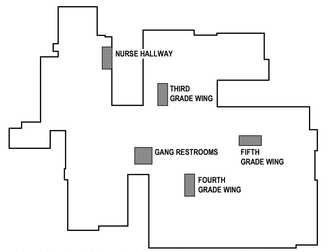


## KEY PLAN - AREAS OF WORK

SCALE: 1" = 100'-0"

H2M architects + engineers
1133 Westchester Avenue, Suite N-210
White Plains, NY 10605
914.358.5623 • www.h2m.com
NY Architecture & Landscape Architecture: No Certificate Required
NY Engineering Certificate of Authorization No.: 0018178

CONSULTANTS:

| MARK | DATE | DESCRIPTION |
|---|---|---|
| | | |

STATE OF NEW YORK · JONATHAN RICHARD MURATORE · LICENSED PROFESSIONAL ENGINEER · 096440-1

10/31/2027
JONATHAN R. MURATORE, P.E. Exp. Date
NY PROFESSIONAL ENGINEER Lic. No. 096440

"IN ACCORDANCE WITH ARTICLE 145, SECTION 7209 OF THE NYS EDUCATION LAW, ALTERATION OF THIS DOCUMENT EXCEPT BY A LICENSED PROFESSIONAL IS ILLEGAL."

| DESIGNED BY: | DRAWN BY: | CHECKED BY: | REVIEWED BY: |
|---|---|---|---|
| P. ANGELONE | P. ANGELONE | S. MANDIC | - |

| PROJECT No: | DATE: | SCALE: |
|---|---|---|
| SMSD2506 | OCTOBER 2026 | AS SHOWN |

CLIENT

**SOMERS CENTRAL SCHOOL DISTRICT**

**VARIOUS UPGRADES AT SOMERS INTERMEDIATE SCHOOL**

**240 US-202**
**SOMERS, NY 10589**

**SED #: 66-21-01-06-0-006-021**

CONTRACT

**CONTRACT P**
**PLUMBING CONSTRUCTION**

STATUS

**FOR BID**

SHEET TITLE

**RESTROOM UPGRADES DEMOLITION PLANS**


DRAWING No.

# SI-PD 430.00

\\h2m.com\shares\Projects\SI\SMSD (Somers School District)\SMSD2506 (SIS Phase 2-Various Upgrades)\02-BIM-CADD\Con-Docs\12 Plumbing\Bathroom Upgrades\SMSD2506_Bathroom Upgrades_P.rvt
10/29/2026 1:42:09 PM

## PLUMBING FIXTURE SCHEDULE

| FIXTURE TAG | DESCRIPTION | MAX FLOW | MINIMUM CONNECTION SIZES | | | | | | | SPECIFICATION | REMARKS |
|---|---|---|---|---|---|---|---|---|---|---|---|
| | | | COLD WATER | | HOT WATER | | DRAIN | | VENT | | |
| | | | SIZE | WFU | SIZE | WFU | SIZE | DFU | | | |
| LV-01 | LAVATORY - WALL MOUNT - ADA COMPLIANT - CENTER HOLE - SENSOR FAUCET | 0.5 GPM | 1/2" | 0.5 | 1/2" | 0.5 | 1-1/2" | 1 | 1-1/2" | SINK: VITREOUS CHINA WALL MOUNT, SINGLE HOLE., ASME A112.19.2, FRONT OVERFLOW.<br>FAUCET: DECK MOUNTED, ADA COMPLIANT, INTEGRATED SIDE MIXER, VANDAL RESISTANT, CHROME, GRID STRAINER, WITH 0.5 GPM AERATOR. COMPLIES WITH ASME A112.18.1 AND NSF 372. | PROVIDE BRASS ANGLE STOP VALVES WITH FLEXIBLE STAINLESS STEEL SUPPLIES, AND 1-1/2" BRASS P-TRAP. PROVIDE CARRIER SUPPORT WATTS WCA-411 OR APPROVED EQUAL. HOT WATER SHALL NOT EXCEED 105°F. INSULATE ALL EXPOSED DRAIN AND SUPPLY PIPING WITH TRUBRO LAVGUARD FOR HC FIXTURES. |
| LV-02 | LAVATORY - DROP IN - ADA COMPLIANT - CENTER HOLE - SENSOR FAUCET | 0.5 GPM | 1/2" | 0.5 | 1/2" | 0.5 | 1-1/2" | 1 | 1-1/2" | SINK: VITREOUS CHINA DROP-IN, SELF-RIMMING, SINGLE HOLE., ASME A112.19.2, FRONT OVERFLOW.<br>FAUCET: DECK MOUNTED, ADA COMPLIANT, INTEGRATED SIDE MIXER, VANDAL RESISTANT, CHROME, GRID STRAINER, WITH 0.5 GPM AERATOR. COMPLIES WITH ASME A112.18.1 AND NSF 372. | PROVIDE BRASS ANGLE STOP VALVES WITH FLEXIBLE STAINLESS STEEL SUPPLIES, AND 1-1/2" BRASS P-TRAP. PROVIDE CARRIER SUPPORT WATTS WCA-411 OR APPROVED EQUAL. HOT WATER SHALL NOT EXCEED 105°F. INSULATE ALL EXPOSED DRAIN AND SUPPLY PIPING WITH TRUBRO LAVGUARD FOR HC FIXTURES. |
| WC-01 | WATER CLOSET - FLOOR MOUNTED - ADA COMPLIANT - TOP SPUD- JUVENILE | 1.28 GPF | 1" | 10 | --- | --- | 3" | 4 | 1-1/2" | TOILET: VITREOUS CHINA, ADA HEIGHT, JUVENILE HEIGHT, ASME A112.19.2. PROVIDE TOILET SEAT CHURCH 295CT OR APPROVED EQUAL. MINIMUM OF 25 PSI.<br>FLUSH VALVE: EXPOSED SENSOR FLUSHOMETER, POLISHED CHROME, ADA COMPLIANT, VANDAL RESISTANT. COMPLIES WITH ASSE 1037. PROVIDE REQUIRED BATTERIES AND NO PIPE SEALANT ALLOWED. | COORDINATE GRAB BAR HEIGHT WITH FLUSH VALVE. |
| UR-01 | URINAL - WALL MOUNTED - ADA COMPLIANT - TOP SPUD | 0.125 GPF | 3/4" | 5 | --- | --- | 2" | 4 | 1-1/2" | URINAL: VITREOUS CHINA, ADA HEIGHT, WALL MOUNTED, ASME A112.19.2.<br>FLUSH VALVE: EXPOSED SENSOR FLUSHOMETER, POLISHED CHROME, ADA COMPLIANT, VANDAL RESISTANT. COMPLIES WITH ASSE 1037. PROVIDE REQUIRED BATTERIES AND NO PIPE SEALANT ALLOWED. | PROVIDE CARRIER SUPPORT WATTS CA-311 OR APPROVED EQUAL. |
| WC-02 | WATER CLOSET - FLOOR MOUNTED - ADA COMPLIANT - TOP SPUD | 1.28 GPF | 1" | 10 | --- | --- | 3" | 4 | 1-1/2" | TOILET: VITREOUS CHINA, ELONGATED, ADA HEIGHT, ASME A112.19.2. PROVIDE TOILET SEAT CHURCH 295CT OR APPROVED EQUAL. MINIMUM OF 25 PSI.<br>FLUSH VALVE: EXPOSED SENSOR FLUSHOMETER, POLISHED CHROME, ADA COMPLIANT, VANDAL RESISTANT. COMPLIES WITH ASSE 1037. PROVIDE REQUIRED BATTERIES AND NO PIPE SEALANT ALLOWED. | COORDINATE GRAB BAR HEIGHT WITH FLUSH VALVE. |

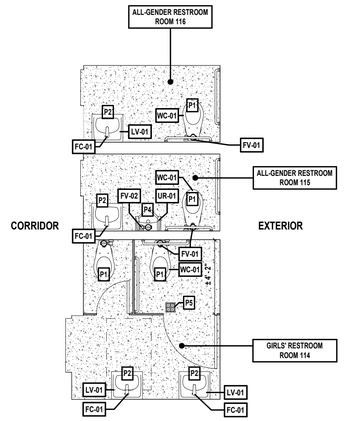



## 1 RESTROOMS - NURSE HALLWAY - PROPOSED

SCALE: 1/4" = 1'-0"

NOTE: THE NEW FIXTURES THAT ARE BEING INSTALLED WILL BE SIMILAR MODELS AND IN THE SAME LOCATIONS AS EXISTING CONDITIONS.


PROJECT NORTH

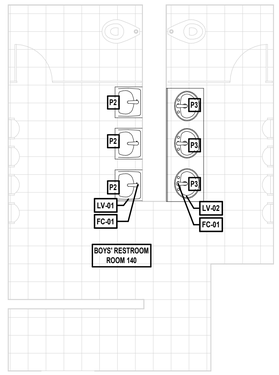



## 2 BOYS' RESTROOM 140 - PROPOSED

SCALE: 1/4" = 1'-0"

PROJECT NORTH

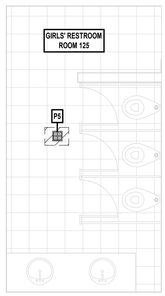


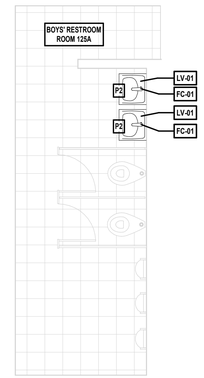
## 3 THIRD GRADE RESTROOMS - PROPOSED

SCALE: 1/4" = 1'-0"


PROJECT NORTH

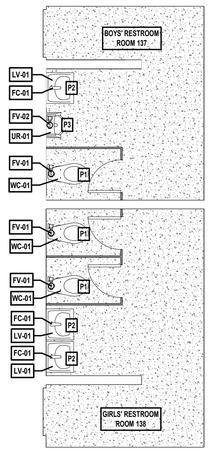


## 4 FOURTH GRADE RESTROOMS - PROPOSED

SCALE: 1/4" = 1'-0"

PROJECT NORTH

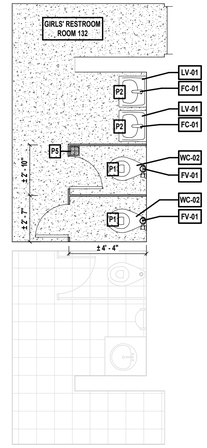


## 5 FIFTH GRADE RESTROOMS - PROPOSED

SCALE: 1/4" = 1'-0"

PROJECT NORTH

## GENERAL CONSTRUCTION NOTES


1. TOILET ROOM DIMENSIONS ARE APPROXIMATE. CONTRACTOR SHALL FIELD VERIFY ALL DIMENSIONS FOR QUANTITY TAKEOFFS AND FABRICATION OF MATERIALS.
2. VERIFY EXACT LAYOUT COMPATIBILITY WITH ALL EXISTING CONDITIONS BEFORE BEGINNING WORK.
3. PLUMBING CONTRACTOR SHALL ADJUST LOCATIONS OF WATER SUPPLIES AND WASTE AS REQUIRED FOR NEW FIXTURES.
4. ALL WORK SHALL BE IN COMPLIANCE WITH ALL FEDERAL AND NEW YORK STATE APPLICABLE BUILDING AND LIFE AND SAFETY REGULATIONS.
5. CONTRACTOR SHALL INSTALL WALL TILES SO THAT THEY ARE VERTICALLY PLUMB WITHIN 1/8" FROM THE FACE OF THE BASE TILE TO THE FACE OF THE UPPERMOST TILE.
6. REPAIR, RESTORE, AND REFINISH TO ORIGINAL APPEARANCE ALL WALL AND CEILING FINISHES THAT WERE DISTURBED IN THE COMPLETION OF THE WORK.
7. PROVIDE AND TURN OVER TO THE SCHOOL DISTRICT ALL EXTRA MAINTENANCE MATERIALS IN THE QUANTITIES INDICATED WITHIN THE SPECIFICATIONS.
8. PRIOR TO BEGINNING INSTALLING NEW CEILINGS, THE CONTRACTOR SHALL DETERMINE THE SET-OUT POINT AND REVIEW WITH THE ARCHITECT. THE INTENT IS TO HAVE FULL TILES CENTERED BETWEEN WALLS EACH DIRECTION. CUT TILES WILL ONLY BE USED ALONG THE PERIMETER OF THE NEW SPACE WITH A MINIMUM DIMENSION OF FOUR (4) INCHES IN ANY DIRECTION.
9. VERIFY LOCATION OF ALL ACCESSORIES PRIOR TO INSTALLATION WITH OWNER & ARCHITECT

## CONSTRUCTION NOTES - CONTRACT P

| | | |
|---|---|---|
| P1 | FLOOR MOUNTED TOILET | PROVIDE NEW FLOOR MOUNTED JUVENILE HEIGHT TOILET WITH FLUSH SENSOR. INSTALL 1-INCH COLD WATER, 3-INCH SANITARY, AND 2-INCH VENT TO TOILET WITH WAX SEAL AND SEALANT. |
| P2 | WALL HUNG SINK | PROVIDE NEW SINGLE LAVATORY WITH FAUCET AND SOAP DISPENSER. INSTALL 1/2-INCH COLD AND HOT WATER TO FAUCET WITH NEW STOP VALVES AND STAINLESS STEEL FLEXIBLE HOSES. INSTALL 1-1/2-INCH SANITARY AND VENT TO SINK. ADA INSTALLATIONS SHALL INCLUDE INSULATION AROUND THE DRAIN AND SUPPLY PIPING IN EXPOSED PIPING APPLICATIONS BELOW SINK. PROVIDE TEMPERATURE LIMITING DEVICE FOR ON THE HOT WATER LINE TO ALL HAND SINKS AND SET AT 105 DEGREE F. PROVIDE SUPPORT CARRIER AND MOUNT AS PER THE SPECIFICATIONS. |
| P3 | DROP-IN VANITY SINK | PROVIDE NEW SINGLE DROP-IN VANITY LAVATORY WITH FAUCET AND SOAP DISPENSER. INSTALL 1/2-INCH COLD AND HOT WATER TO FAUCET WITH NEW STOP VALVES AND STAINLESS STEEL FLEXIBLE HOSES. INSTALL 1-1/2-INCH SANITARY AND VENT TO SINK. ADA INSTALLATIONS SHALL INCLUDE INSULATION AROUND THE DRAIN AND SUPPLY PIPING IN EXPOSED PIPING APPLICATIONS BELOW SINK. PROVIDE TEMPERATURE LIMITING DEVICE FOR ON THE HOT WATER LINE TO ALL HAND SINKS AND SET AT 105 DEGREE F. PROVIDE SUPPORT CARRIER AND MOUNT AS PER THE SPECIFICATIONS. |
| P4 | WALL MOUNTED URINAL | PROVIDE NEW WALL MOUNTED URINAL. INSTALL 3/4-INCH COLD WATER, 1-1/2-INCH SANITARY AND 1-1/2-INCH VENT TO URINAL. FOR WALL MOUNTED FIXTURE, PROVIDE SUPPORT CARRIER AND MOUNT AS PER THE SPECIFICATIONS. |
| P5 | FLOOR DRAIN | PROVIDE AND INSTALL NEW FLOOR DRAIN COVER PLATE AND TRAP SEAL, ZURN MODEL Z1072. |

### FIXTURE SCHEDULE

| FIXTURE NO. | NAME | BRAND | MODEL # | QUANTITY | ADA |
|---|---|---|---|---|---|
| FC-01 | FAUCET | Sloan Valve | EAF-150-BAT-CP-1.5GPM-AER-IR-IQ-FCT | 17 | |
| FV-01 | FLUSHOMETER - TOILET | Sloan Valve | G2-8111 | 9 | |
| FV-02 | FLUSHOMETER - URINAL | Sloan Valve | G2-8186 | 2 | |
| LV-01 | LAVATORY SINGLE WALL HUNG | Sloan Valve | SS-3103 | 14 | Yes |
| LV-02 | DROP-IN LAVATORY | Sloan Valve | SS-3802 | 3 | Yes |
| UR-01 | URINAL WALL HUNG | SLOAN VALVE | SU-1009 | 2 | Yes |
| WC-01 | TOILET FLOOR MOUNTED (JUVENILE) | SLOAN | ST-2449 | 7 | Yes |
| WC-02 | TOILET FLOOR MOUNTED | SLOAN VALVE | ST-2009 | 10 | |

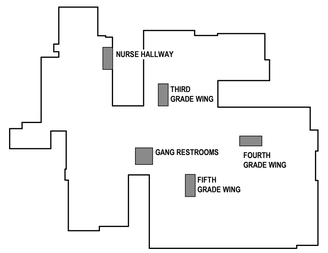


## KEY PLAN - AREAS OF WORK

SCALE: 1" = 100'-0"

PROJECT NORTH


H2M architects + engineers

1133 Westchester Avenue, Suite N-210
White Plains, NY 10605
914.358.5623 • www.h2m.com
NY Architecture & Landscape Architecture: No Certificate Required
NY Engineering Certificate of Authorization No.: 0018178


CONSULTANTS:

| MARK | DATE | DESCRIPTION |
|---|---|---|
| | | |

STATE OF NEW YORK · JONATHAN RICHARD MURATORE · 096440-1 · LICENSED PROFESSIONAL ENGINEER

10/31/2027
JONATHAN R. MURATORE, P.E. — Exp. Date
NY PROFESSIONAL ENGINEER Lic. No. 096440


"IN ACCORDANCE WITH ARTICLE 145, SECTION 7209 OF THE NYS EDUCATION LAW, ALTERATION OF THIS DOCUMENT EXCEPT BY A LICENSED PROFESSIONAL IS ILLEGAL."


| DESIGNED BY: | DRAWN BY: | CHECKED BY: | REVIEWED BY: |
|---|---|---|---|
| P. ANGELONE | P. ANGELONE | S. MANDIC | |

| PROJECT No: | DATE: | SCALE: |
|---|---|---|
| SMSD2506 | OCTOBER 2026 | AS SHOWN |

CLIENT

**SOMERS CENTRAL SCHOOL DISTRICT**

**VARIOUS UPGRADES AT SOMERS INTERMEDIATE SCHOOL**

**240 US-202**
**SOMERS, NY 10589**

**SED #: 66-21-01-06-0-006-021**

CONTRACT

**CONTRACT P**
**PLUMBING CONSTRUCTION**

STATUS

**FOR BID**

SHEET TITLE

**RESTROOM UPGRADES PROPOSED PLANS**

DRAWING No.

**SI-P 430.00**


\\h2m.com\shares\Projects\S\SMSD (Somers School District)\SMSD2506 (SIS Phase 2-Various Upgrades)\02-BIM-CADD\Con-Docs\12 Plumbing\Bathroom Upgrades\SMSD2506_BathroomUpgrades_P.rvt
10/29/2026 1:42:10 PM

## ABBREVIATIONS

| | |
|---|---|
| AFF | ABOVE FINISHED FLOOR |
| BCU | BUILDING CONTROL UNIT |
| BTU | BRITISH THERMAL UNIT |
| CFH | CUBIC FEET PER HOUR |
| CFM | CUBIC FEET PER MINUTE |
| CLG | CEILING |
| COMM. | COMMUNICATION |
| CV | CONTROL VALVE |
| (D) | DEMOLISH |
| DB | DRY BULB |
| DCV | DEMAND CONTROLLED VENTILATION |
| DEG. F | DEGREES FAHRENHEIT |
| DIA | DIAMETER |
| DX | DIRECT EXPANSION |
| 'E' / EC | ELECTRICAL CONTRACTOR |
| (E) | EXISTING |
| EA | EACH |
| EAT | ENTERING AIR TEMPERATURE |
| EER | ENERGY EFFICIENCY RATING |
| ESP | EXTERNAL STATIC PRESSURE |
| FAI | FRESH AIR INTAKE |
| FD | FLOOR DRAIN |
| FLA | FULL LOAD AMPS |
| FT. H20 | FEET OF WATER |
| 'G' / GC | GENERAL CONSTRUCTION CONTRACTOR |
| GPM | GALLONS PER MINUTE |
| GPH | GALLONS PER HOUR |
| H | HEIGHT |
| HP | HORSEPOWER |
| IN. | INCHES |
| IN. W.C. (W.G.) | INCHES WATER COLUMN (WATER GAUGE) |
| KW | KILOWATTS |
| L | LENGTH |
| LAT | LEAVING AIR TEMPERATURE |
| LBS | POUNDS |
| LCD | LIQUID CRYSTAL DISPLAY |
| LDB | LEAVING DRY BULB TEMPERATURE |
| LWB | LEAVING WET BULB TEMPERATURE |
| LWT | LEAVING WATER TEMPERATURE |
| 'M' / MC | MECHANICAL CONTRACTOR |
| M | METER |
| MAX | MAXIMUM |
| MBH | 1,000 BTU PER HOUR |
| MCA | MINIMUM CIRCUIT AMPACITY |
| MIN | MINIMUM |
| MNF | MANUFACTURER |
| N.C. | NORMALLY CLOSED |
| N.O. | NORMALLY OPEN |
| NFPA | NATIONAL FIRE PROTECTION ASSOCIATION |
| NPT | NATIONAL PIPE THREAD |
| NTS | NOT TO SCALE |
| OAI | OUTDOOR AIR INTAKE |
| OD | OUTER DIAMETER |
| OED | OPEN ENDED DUCT |
| (P) | PROPOSED / NEW |
| 'P' / PC | PLUMBING CONTRACTOR |
| PD | PRESSURE DROP |
| PSIG | LBS / SQUARE INCH (GAUGE PRESSURE) |
| RD | ROOF DRAIN |
| RPM | REVOLUTIONS PER MINUTE |
| RPZ | REDUCED PRESSURE ZONE |
| SAT | SUPPLY AIR TEMPERATURE |
| SEER | SEASONAL ENERGY EFFICIENCY RATING |
| TEMP | TEMPERATURE |
| TG | TRANSFER GRILLE |
| TYP | TYPICAL |
| VFD | VARIABLE FREQUENCY DRIVE |
| W | WIDTH |
| WB | WET BULB |
| WMS | WIRE MESH SCREEN |

## DUCTWORK LEGEND

| SYMBOL | ABBREV | DESCRIPTION |
|---|---|---|
| | | NEW DUCTWORK WITH 45 DEGREE TAKE OFF |
| | VD | VOLUME DAMPER |
| | CD | ROUND SUPPLY CEILING DIFFUSER |
| | SEE AIR DEVICE SCHEDULE | SIDEWALL SUPPLY, RETURN OR EXHAUST |
| | SEE AIR DEVICE SCHEDULE | SQUARE SUPPLY CEILING DIFFUSER |
| | SEE AIR DEVICE SCHEDULE | CEILING RETURN OR EXHAUST GRILLE |
| | | FLEX DUCT |
| | FC | FLEXIBLE CONNECTION |
| | | TURNING VANES |
| | | RECTANGULAR TO ROUND TRANSITION |
| | AL | ACOUSTICAL LINING |
| | | END CAP |
| | SEE AIR DEVICE SCHEDULE | SUPPLY DIFFUSER WITH DIRECTIONAL FLOW (SOLID HATCH INDICATES BLANK OFF PANEL) |
| | | SUPPLY DUCT DROP |
| | | RETURN/EXHAUST DUCT DROP |
| | | SUPPLY DUCT RISE |
| | | RETURN/EXHAUST DUCT RISE |
| DSD | DSD | DUCT SMOKE DETECTOR |
| M | MD | MOTORIZED DAMPER WITH ACTUATOR |
| OR | AD | ACCESS DOOR |
| | FD/AD | FIRE DAMPER WITH ACCESS DOOR |
| | FD/AD | FIRE DAMPER AT FLOOR PENETRATION WITH ACCESS DOOR |
| | FSD/AD | FIRE SMOKE DAMPER WITH ACCESS DOOR |
| | | WORK TO BE REMOVED |
| | | POINT OF DISCONNECTION FROM EXISTING |
| | | POINT OF RECONNECTION TO EXISTING |

## PIPING LEGEND

| SYMBOL | ABBREV | DESCRIPTION |
|---|---|---|
| | | NEW WORK |
| | | WORK TO BE REMOVED |
| | | PIPING DOWN/ PIPING UP |
| | | BALL VALVE WITH HOSE END CONNECTION |
| | TH | THERMOMETER |
| | U | UNION |
| | FPC | FLEXIBLE PIPE CONNECTION/ FLEX PIPE |
| | | DIRECTION OF FLOW |
| | PSR | PRESSURE SAFETY AND RELIEF VALVE |
| | PRV | PRESSURE REDUCING VALVE |
| | BV | BALL VALVE |
| | BA | BALANCING VALVE |
| | BFV | BUTTERFLY VALVE |
| | | TEMPERATURE SENSOR WITH THERMOWELL |
| | GA | GATE VALVE |
| | GB | GLOBE VALVE |
| | AV | AUTOMATIC AIR VENT |
| | CV | 2-WAY ELECTRONIC CONTROL VALVE |
| | CV | 3-WAY ELECTRONIC CONTROL VALVE |
| | CV | 2-WAY PNEUMATIC CONTROL VALVE |
| | CV | 3-WAY PNEUMATIC CONTROL VALVE |
| | | PLUG VALVE |
| | STR | STRAINER |
| | STR | STRAINER WITH BLOW OFF VALVE WITH HOSE END CONNECTION |
| | FD | FLOOR DRAIN |
| S | | AIR SEPARATOR |
| F&T | | STEAM TRAPS (INDICATE TYPE) |
| | CH | CHECK VALVE |
| | PG | PRESSURE GAUGE WITH GAUGE COCK |
| | RED | REDUCER |
| CO. | CO | CLEANOUT END CAP |
| | | PIPE GUIDE |
| | | PIPE ANCHOR |
| | | CAPPED PIPE |
| | | PUMP |
| | | POINT OF DISCONNECTION FROM EXISTING |
| | | POINT OF RECONNECTION TO EXISTING |
| | TDV | TRIPLE DUTY VALVE |

## CONTROLS LEGEND

| SYMBOL | DESCRIPTION |
|---|---|
| C | CARBON MONOXIDE SENSOR |
| T | THERMOSTAT |
| S | DIGITAL TEMPERATURE SENSOR |
| H | HUMIDITY SENSOR |
| P | PRESSURE SENSOR |
| C2 | CARBON DIOXIDE SENSOR |

### GENERAL NOTES

1. PROVIDE ALL MATERIALS AND EQUIPMENT AND PERFORM ALL LABOR REQUIRED TO INSTALL COMPLETE AND OPERABLE MECHANICAL SYSTEMS AS INDICATED ON THE DRAWINGS, AS SPECIFIED AND AS REQUIRED BY CODE.
2. THE CONTRACTOR, BY PRESENTING THEIR BID FOR THE WORK, REPRESENTS THAT HE/SHE HAS INSPECTED THE SITE AND IS COMPLETELY FAMILIAR WITH THE SCOPE OF WORK AND ALL FIELD CONDITIONS RELATED TO, AND AFFECTING THE WORK AND ITS PERFORMANCE. EXCEPTIONS AFFECTING THE WORK AND ITS PERFORMANCE, OR CONFLICTS BETWEEN FIELD CONDITIONS, SHALL BE BROUGHT TO THE ATTENTION OF THE ARCHITECT PRIOR TO THE SUBMISSION OF BIDS.
3. PERFORM ALL WORK IN ACCORDANCE WITH THE PLUMBING CODE, FIRE CODE, MECHANICAL CODE, ENERGY CONSERVATION CODE, AND FUEL GAS CODE OF NEW YORK STATE AND REQUIREMENTS OF THE LOCAL AUTHORITIES HAVING JURISDICTION.
4. COMPLY WITH THE NATIONAL ELECTRIC CODE AND THE REQUIREMENTS OF DIVISION 26 FOR ALL ELECTRICAL INSTALLATIONS.
5. FIRE STOP ALL OPENINGS IN FIRE RATED CONSTRUCTION FOR PIPING, DUCTWORK, CONDUIT, ETC. PROVIDE FIRE DAMPERS AND ACCESS DOORS IN ALL OPENINGS IN FIRE RATED FLOORS, PARTITIONS, AND WALLS FOR DUCTWORK AS PER THE MECHANICAL CODE OF NEW YORK STATE. (SEE ARCHITECTURAL DRAWINGS FOR LOCATIONS OF FIRE RATED CONSTRUCTION.)
6. DO NOT SCALE DRAWINGS. DRAWINGS FOR HVAC WORK ARE DIAGRAMMATIC AND ARE INTENDED TO CONVEY SCOPE AND GENERAL ARRANGEMENT ONLY. THE LOCATIONS OF ALL ITEMS SHOWN ON THE DRAWINGS OR CALLED FOR IN THE SPECIFICATIONS THAT ARE NOT DEFINITELY FIXED BY DIMENSIONS ARE APPROXIMATE. COORDINATE CONTRACT DOCUMENTS, PROJECT REQUIREMENTS, WORK OF OTHERS, AND EQUIPMENT AND MATERIALS PURCHASED WITH FIELD DIMENSIONS. INSTALL ALL EQUIPMENT AS PER MANUFACTURER'S REQUIREMENTS TO PROVIDE PROPER CLEARANCE FOR INSTALLATION, OPERATION, AND MAINTENANCE. CONTRACTOR'S INTENDED MEANS AND METHODS OF INSTALLATION AND CONTRACTOR'S FABRICATED ITEMS SHALL ENSURE A PROPER "FIT" AND INSTALLATION. BRING ANY CONFLICTS TO THE ATTENTION OF THE ARCHITECT/ENGINEER DURING THE SUBMITTAL PHASE FOR RESOLUTION PRIOR TO PURCHASING ANY EQUIPMENT.
7. MAINTAIN MAXIMUM HEADROOM AND SPACE CONDITIONS AT ALL POINTS. WHERE HEADROOM AND SPACE CONDITIONS APPEAR INADEQUATE, NOTIFY THE ARCHITECT/ENGINEER PRIOR TO PROCEEDING WITH INSTALLATION. MAINTAIN A MINIMUM OF 6'-8" CLEARANCE FROM FINISHED FLOOR TO UNDERSIDE OF PIPES, DUCTS, CONDUITS, SUSPENDED EQUIPMENT ETC., THROUGHOUT ACCESS ROUTES IN MECHANICAL ROOMS OR WALKING AREAS.
8. FIELD VERIFY AND COORDINATE ALL DUCT AND PIPING DIMENSIONS BEFORE FABRICATION. MAKE MODIFICATIONS IN THE LAYOUT AS NEEDED TO PREVENT CONFLICT WITH WORK OF OTHER TRADES OR FOR PROPER EXECUTION OF THE WORK. OBTAIN THE APPROVAL OF THE ARCHITECT/ENGINEER FOR MODIFICATIONS.
9. PROVIDE PRODUCTS OF ONE MANUFACTURER WHERE TWO OR MORE ITEMS OF THE SAME TYPE OF MATERIAL OR EQUIPMENT IS REQUIRED.
10. INSTALL ALL EQUIPMENT AND APPURTENANCES IN ACCORDANCE WITH MANUFACTURER'S RECOMMENDATIONS, CONTRACT DOCUMENTS, AND APPLICABLE CODES AND REGULATIONS. REFER TO DETAILS FOR ADDITIONAL PIPING AND EQUIPMENT INSTALLATION REQUIREMENTS.
11. LOCATE ALL TEMPERATURE, PRESSURE, AND FLOW MEASURING DEVICES IN ACCESSIBLE LOCATIONS WITH STRAIGHT SECTION OF PIPE OR DUCT UP- AND DOWNSTREAM AS RECOMMENDED BY THE MANUFACTURER TO ENSURE MANUFACTURER CERTIFIED ACCURACY.
12. COORDINATE ALL EQUIPMENT CONNECTIONS WITH MANUFACTURER'S CERTIFIED DRAWINGS. COORDINATE AND PROVIDE ALL PIPING AND DUCT TRANSITIONS REQUIRED FOR FINAL CONNECTIONS TO EQUIPMENT.
13. COORDINATE LOCATIONS AND SIZES OF ALL FLOOR, WALL, AND ROOF OPENINGS WITH ALL OTHER TRADES. COORDINATE ALL PIPING AND EQUIPMENT SUPPORTED FROM STRUCTURE WITH GENERAL CONSTRUCTION WORK.
14. COORDINATE INSTALLATION OF SUPPLY AND RETURN GRILLES WITH INSTALLATION OF FINISHED CEILINGS.
15. COMPLETE ALL PRESSURE TESTS BEFORE ANY MECHANICAL EQUIPMENT, DUCTWORK, OR PIPING INSULATION IS APPLIED.
16. TESTING, ADJUSTING, AND BALANCING AGENCY SHALL BE A MEMBER OF THE ASSOCIATED AIR BALANCE COUNCIL (AABC) OR THE NATIONAL ENVIRONMENTAL BALANCING BUREAU (NEBB). PERFORM ALL TESTING, ADJUSTING, AND BALANCING IN ACCORDANCE WITH THE SPECIFICATIONS.
17. MAKE ALL ATTACHMENTS TO JOISTS, TRUSSES, OR JOIST GIRDERS AT PANEL POINTS. PROVIDE FORGED OR CAST BEAM CLAMPS; THE USE OF ROLLED STEEL C-CLAMPS IS NOT PERMITTED. REFER TO SPECIFICATION SECTION 230529 FOR ADDITIONAL INFORMATION.
18. INTERNALLY LINE ALL SUPPLY, RETURN AND OUTDOOR AIR DUCTWORK WITHIN 20 FEET UPSTREAM AND DOWNSTREAM OF FANS/AIR HANDLING EQUIPMENT WITH 1" THICK ACOUSTIC DUCT LINER. INTERNALLY LINED DUCTWORK MEETING THIS REQUIREMENT SHALL ALSO BE PROVIDED WITH EXTERNALLY APPLIED INSULATION AS REQUIRED BY THE SPECIFICATIONS. SEE SPECIFICATION SECTION 230719 FOR ADDITIONAL REQUIREMENTS.
19. PROVIDE TRAPPED DRAIN PIPING FROM DRAIN PANS OF ALL COOLING COILS, FANS, AND OTHER ACTIVE DRAINS EXPOSED TO SYSTEM AIR STREAM. PROVIDE TRAP AT CONNECTION, WATER SEAL DEPTH 1 INCH GREATER THAN UNIT OPERATING PRESSURE. DIRECT DRAINS TO NEAREST FLOOR DRAIN, MOP SINK, OR OTHER LOCATION APPROVED BY ARCHITECT/ENGINEER.
20. INSTALL PIPING, DUCTWORK, AND CONDUIT CONCEALED IN AREAS HAVING HUNG CEILINGS AND/OR FURRED SPACES UNLESS OTHERWISE INDICATED ON THE DRAWINGS.

### WORK IN EXISTING AREAS

1. EXISTING CONDITIONS, INCLUDING EQUIPMENT, DUCT AND PIPE SIZES AND LOCATIONS, INDICATED ON THE DRAWINGS ARE DIAGRAMMATIC. CONFIRM ALL EXISTING CONDITIONS PRIOR TO PROCEEDING WITH THE WORK.
2. CUT AND ROUGH PATCH EXISTING CONSTRUCTION AS REQUIRED FOR THE PERFORMANCE OF THE WORK. FINISH PATCHING AND FLASHING REQUIREMENTS ARE SHOWN ON THE ARCHITECTURAL DRAWINGS. PERFORM ALL CUTTING AND PATCHING WORK IN A MANNER SUCH THAT EXISTING WARRANTEES/GUARANTEES ARE NOT VOIDED, USE QUALIFIED PERSONNEL IN PERFORMANCE OF WORK.

### CONTRACT 'M' SCOPE NOTES

1. INSTALL SMOKE DETECTORS IN DUCTWORK FOR AIR HANDLING UNITS RATED AT 2,000 CFM OR GREATER. SMOKE DETECTOR SUPPLY AND WIRING IS PART OF CONTRACT 'E'.
2. FURNISH AND INSTALL ALL NECESSARY CONTROL WIRING, CONDUIT, AND ACCESSORIES AS REQUIRED TO PROVIDE FULLY FUNCTIONING SYSTEMS AND SEQUENCES OF OPERATION.
3. FURNISH ALL LINTELS FOR DUCT AND PIPE PENETRATIONS IN INTERIOR AND MASONRY WALLS FOR INSTALLATION BY CONTRACT 'G'.
4. FURNISH ALL CURBS FOR ALL ROOF MOUNTED EQUIPMENT AND DUCT PENETRATIONS FOR INSTALLATION BY CONTRACT 'G'.
5. REMOVE CHASE ENCLOSURE COVER WHEN PERFORMING WORK IN ANY CHASE, AND REINSTALL THE CHASE ENCLOSURE COVER WHEN WORK IS COMPLETE.
6. PERFORM ALL CUTTING AND PATCHING AS REQUIRED IN THE EXECUTION OF THE WORK. FINISH PATCHING AND FLASHING IS PART OF CONTRACT 'G'

### LEGENDS/ABBREVIATIONS NOTES

1. ABBREVIATIONS AND SYMBOLS ON THIS SHEET DO NOT DEFINE THE SCOPE OF WORK.

### EXISTING SYSTEM PRE-MODIFICATION/DEMOLITION TESTING

1. OBTAIN THE SERVICES OF A TESTING AND BALANCING COMPANY TO PERFORM OPERATIONAL TESTS PRIOR TO THE MODIFICATION / DEMOLITION OF THE EXISTING AIR SYSTEM(S). SUBMIT REPORT TO ENGINEER FOR REVIEW/RECORD PURPOSES WITH FINDINGS INCLUDING, BUT NOT LIMITED TO, EXISTING FAN CURVES, PRESSURE READINGS, AIRFLOW MEASUREMENTS, ENTERING AIR TEMPERATURE, LEAVING AIR TEMPERATURE, EQUIPMENT/MOTOR NAMEPLATE DATA, ETC. TESTS SHALL BE PERFORMED ON ALL EXISTING ROOFTOP UNITS (RTUS) BEING MODIFIED AS PART OF THIS PROJECT, ALONG WITH ALL EXISTING AIR DEVICES (DIFFUSERS, REGISTERS, AND GRILLES) BEING REPLACED.
2. VERIFY EXISTING EQUIPMENT CALLED TO BE REPLACED 'IN-KIND' IS OPERATIONAL (HAS POWER AND RESPONDS TO EXISTING CONTROLS) PRIOR TO PERFORMING ANY DISCONNECTIONS OR REMOVALS. REPORT ANY DEFICIENCIES IN EXISTING SERVICES OR CONTROLS EXPECTED TO BE RE-USED FOR THE 'IN-KIND' REPLACEMENT TO ENGINEER IN WRITING PRIOR TO REMOVALS. CONTRACTOR IS RESPONSIBLE TO CORRECT ANY DEFICIENCIES NOT REPORTED PRIOR TO DEMOLITION TO PROVIDE A FULLY OPERATIONAL EQUIPMENT REPLACEMENT.

### SYSTEM COMMISSIONING NOTES (NYS)

1. COMMISSION ALL NEW BUILDING MECHANICAL SYSTEMS IN ACCORDANCE WITH THE REQUIREMENTS OF THE 2025 NEW YORK STATE (NYS) ENERGY CONSERVATION CONSTRUCTION CODE (ECCC) SECTION C408. COMMISSIONING SHALL BE PERFORMED BY AN APPROVED THIRD-PARTY COMMISSIONING AGENCY HIRED BY THE ASSIGNED CONSTRUCTION MANAGER / CONTRACTOR. REFER TO SPECIFICATION SECTIONS 019113 - GENERAL COMMISSIONING REQUIREMENTS AND 230800 - COMMISSIONING OF MECHANICAL SYSTEMS FOR MORE INFORMATION.
2. PROVIDE DRAWINGS, OPERATION & MAINTENANCE (O&M) MANUALS, AND SYSTEM BALANCING REPORTS TO BUILDING OWNER OR OWNER'S AUTHORIZED AGENT WITHIN 90 DAYS OF THE DATE OF RECEIPT OF THE CERTIFICATE OF OCCUPANCY OR LETTER OF COMPLETION IN ACCORDANCE WITH THE 2025 NYS ECCC SECTION C408.2.5.
3. COMMISSIONING AGENT SHALL PROVIDE FINAL COMMISSIONING REPORT TO THE BUILDING OWNER OR OWNER'S AUTHORIZED AGENT WITHIN 90 DAYS OF THE RECEIPT OF THE CERTIFICATE OF OCCUPANCY OR LETTER OF COMPLETION IN ACCORDANCE WITH THE REQUIREMENTS OF THE 2025 NYS ECCC SECTION C408.2.5.4.


H2M architects + engineers
1133 Westchester Avenue, Suite N-210
White Plains, NY 10605
914.358.5623 • www.h2m.com
NY Architecture & Landscape Architecture: No Certificate Required
NY Engineering Certificate of Authorization No.: 0018178


CONSULTANTS:

| MARK | DATE | DESCRIPTION |
|---|---|---|
| | | |

STATE OF NEW YORK · JOHN C. MORRIS III · LICENSED PROFESSIONAL ENGINEER · 057554-1

05/31/2026
Exp. Date

J. CHRIS MORRIS III, P.E.
NY PROFESSIONAL ENGINEER Lic. No. 057554


"IN ACCORDANCE WITH ARTICLE 145, SECTION 7209 OF THE NYS EDUCATION LAW, ALTERATION OF THIS DOCUMENT EXCEPT BY A LICENSED PROFESSIONAL IS ILLEGAL."


| DESIGNED BY: | DRAWN BY: | CHECKED BY: | REVIEWED BY: |
|---|---|---|---|
| W. MAGIERA | W. MAGIERA | K. WEILER | C. MORRIS |

| PROJECT No: | DATE: | SCALE: |
|---|---|---|
| SMSD2506 | OCTOBER 2026 | AS SHOWN |

CLIENT

**SOMERS CENTRAL SCHOOL DISTRICT**

**VARIOUS UPGRADES AT SOMERS INTERMEDIATE SCHOOL**

**240 US-202**
**SOMERS, NY 10589**

**SED #: 66-21-01-06-0-006-021**

CONTRACT

**CONTRACT M**
**MECHANICAL CONSTRUCTION**

STATUS

**FOR BID**

SHEET TITLE

**MECHANICAL**
**GENERAL NOTES, LEGENDS, AND ABBREVIATIONS**

DRAWING No.

**SI-M 001.00**


C:\Users\vmagiera\Documents_Revit Backup\SMSD2506_Central25_M_vmagieraSNDSX.rvt
10/29/2026 2:52:23 PM

## GENERAL NOTES

1. THE EXISTING CONDITIONS SHOWN ON THE CONTRACT DRAWINGS ARE BASED ON LIMITED FIELD SURVEY AND EXISTING DOCUMENTATION. THE CONTRACTOR SHALL BE RESPONSIBLE FOR VERIFICATION OF ALL EXISTING CONDITIONS PRIOR TO THE COMMENCEMENT OF DEMOLITION / NEW WORK AND THE PURCHASE OF NEW EQUIPMENT. SHOULD THERE BE A CONFLICT, THE CONTRACTOR SHALL ALERT THE ARCHITECT / ENGINEER IN WRITING.
2. THE CONTRACTOR SHALL TAKE CARE NOT TO DAMAGE ADJOINING SURFACE OUTSIDE THE CONTRACT AREA OR SCOPE OF WORK. THE CONTRACTOR SHALL BE RESPONSIBLE TO RESTORE EXISTING CONDITIONS AND/OR FINISHES DAMAGED DURING CONSTRUCTION, INCLUDING PATCHING AND PAINTING DEEMED NECESSARY BY THE ARCHITECT AT NO ADDITIONAL COST TO THE OWNER.
3. THE CONTRACTOR SHALL REMOVE AND DISPOSE OF ALL CONSTRUCTION DEBRIS AND UNWANTED MATERIAL LEGALLY OFF-SITE IN ACCORDANCE WITH THE PROJECT SPECIFICATIONS.

## X MECHANICAL DEMOLITION KEYNOTES

1. THE CONTRACTOR SHALL DISCONNECT, REMOVE, AND DISPOSE OF THE EXISTING ELECTRIC DUCT HEATING COIL (EHC) IN APPROXIMATELY THIS LOCATION. THERMOSTATS SHALL BE EXISTING TO REMAIN AND SHALL BE RE-USED WITH THE REPLACEMENT DUCT HEATERS. FIELD-VERIFY EXISTING THERMOSTAT LOCATIONS.
2. THE CONTRACTOR SHALL DISCONNECT, REMOVE, AND DISPOSE OF THE EXISTING DUCTBOARD DUCTWORK SYSTEM IN ITS ENTIRETY FOR THE INDICATED ROOFTOP UNIT (RTU). THIS DEMOLITION SHALL INCLUDE: ALL SUPPLY AND RETURN DUCTWORK, DUCT HANGERS AND SUPPORTS, FLEXIBLE DUCTWORK, FIRE DAMPERS, AND ALL RELATED APPURTENANCES. PRIOR TO ANY DEMOLITION, THE CONTRACTOR SHALL PROVIDE THE ENGINEER WITH A SCHEMATIC LAY-OUT OF THE EXISTING DUCT SYSTEMS FOR REVIEW AND APPROVAL. THE SCHEMATIC SHALL INCLUDE, BUT NOT BE LIMITED TO, THE ROUTING OF DUCTWORK, DUCT DIMENSIONS, DIFFUSER LOCATIONS, DIFFUSER NECK DIMENSIONS, AND FIRE DAMPER SIZES AND LOCATIONS. THE SCHEMATIC SHALL BE USED TO VERIFY THE EXISTING CONDITIONS AND PROVIDE A BASIS FOR THE REPLACEMENT DUCTWORK ROUTING TO BE COMPLETED DURING THE NEW WORK PHASE. ANY DUCT SMOKE DETECTORS SHALL BE TEMPORARILY REMOVED AND DISCONNECTED.
3. THE CONTRACTOR SHALL DISCONNECT, REMOVE, AND DISPOSE OF ALL EXISTING DIFFUSERS, REGISTERS, AND GRILLES ASSOCIATED WITH THE INDICATED ROOFTOP UNIT. THE CONTRACTOR SHALL PERFORM A TAKE-OFF OF ALL AIR DEVICES PRIOR TO DEMOLITION, INCLUDING FACE DIMENSIONS, APPROXIMATE LOCATIONS, AND NECK SIZES.

**ALTERNATES:**

- REMOVAL AND REPLACEMENT OF THE EXISTING SUPPLY AND RETURN DUCT SYSTEMS, AIR DEVICES, AND ELECTRIC DUCT HEATING COILS ASSOCIATED WITH ROOFTOP UNIT "AC-1".
- REMOVAL AND REPLACEMENT OF THE EXISTING SUPPLY AND RETURN DUCT SYSTEMS, AIR DEVICES, AND ELECTRIC DUCT HEATING COILS ASSOCIATED WITH ROOFTOP UNIT "AC-3".
- REMOVAL AND REPLACEMENT OF THE EXISTING SUPPLY AND RETURN DUCT SYSTEMS, AIR DEVICES, AND ELECTRIC DUCT HEATING COILS ASSOCIATED WITH ROOFTOP UNIT "AC-6".
- REMOVAL AND REPLACEMENT OF THE EXISTING SUPPLY AND RETURN DUCT SYSTEMS, AIR DEVICES, AND ELECTRIC DUCT HEATING COILS ASSOCIATED WITH ROOFTOP UNIT "AC-7".

## 2 ALTERNATES
SCALE: 12" = 1'-0"

## 1 MECHANICAL FIRST FLOOR DEMOLITION PLAN
SCALE: 1/16" = 1'-0"

PROJECT NORTH

C:\Users\wmagiera\Documents_Revit Backup\SMSD2506_Central25_M_wmagieraSNDSX.rvt

11/10/2026 1:09:02 PM


H2M architects + engineers
1133 Westchester Avenue, Suite N-210
White Plains, NY 10605
914.358.5623 • www.h2m.com
NY Architecture & Landscape Architecture: No Certificate Required
NY Engineering Certificate of Authorization No.: 0018178


CONSULTANTS:

| MARK | DATE | DESCRIPTION |
|---|---|---|
| | | |

STATE OF NEW YORK · JOHN C. MORRIS III · LICENSED PROFESSIONAL ENGINEER · 057554-1

05/31/2028
Exp. Date

J. CHRIS MORRIS III, P.E.
NY PROFESSIONAL ENGINEER Lic. No. 057554


"IN ACCORDANCE WITH ARTICLE 145, SECTION 7209 OF THE NYS EDUCATION LAW, ALTERATION OF THIS DOCUMENT EXCEPT BY A LICENSED PROFESSIONAL IS ILLEGAL."


| DESIGNED BY: | DRAWN BY: | CHECKED BY: | REVIEWED BY: |
|---|---|---|---|
| W. MAGIERA | W. MAGIERA | K. WEILER | C. MORRIS |

| PROJECT No: | DATE: | SCALE: |
|---|---|---|
| SMSD2506 | OCTOBER 2026 | AS SHOWN |

CLIENT

**SOMERS CENTRAL SCHOOL DISTRICT**

**VARIOUS UPGRADES AT SOMERS INTERMEDIATE SCHOOL**

**240 US-202**
**SOMERS, NY 10589**

**SED #: 66-21-01-06-0-006-021**

CONTRACT

**CONTRACT M**
**MECHANICAL CONSTRUCTION**

STATUS


**FOR BID**

SHEET TITLE

**MECHANICAL FIRST FLOOR DEMOLITION PLAN**

DRAWING No.

# SI-MD 110.00

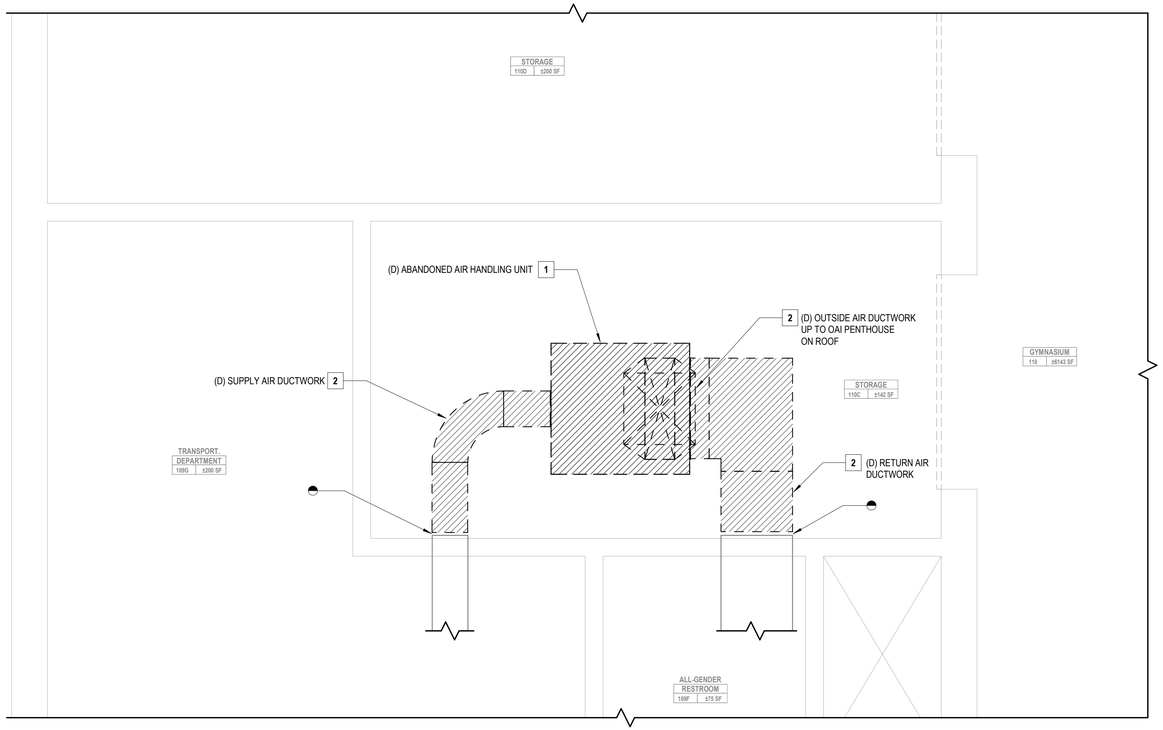


## 1 MECHANICAL FIRST FLOOR DEMOLITION PLAN - GYM STORAGE

SCALE: 1/2" = 1'-0"


PROJECT NORTH

## GENERAL NOTES

1. THE EXISTING CONDITIONS SHOWN ON THE CONTRACT DRAWINGS ARE BASED ON LIMITED FIELD SURVEY AND EXISTING DOCUMENTATION. THE CONTRACTOR SHALL BE RESPONSIBLE FOR VERIFICATION OF ALL EXISTING CONDITIONS PRIOR TO THE COMMENCEMENT OF DEMOLITION / NEW WORK AND THE PURCHASE OF NEW EQUIPMENT. SHOULD THERE BE A CONFLICT, THE CONTRACTOR SHALL ALERT THE ARCHITECT / ENGINEER IN WRITING.
2. THE CONTRACTOR SHALL TAKE CARE NOT TO DAMAGE ADJOINING SURFACE OUTSIDE THE CONTRACT AREA OR SCOPE OF WORK. THE CONTRACTOR SHALL BE RESPONSIBLE TO RESTORE EXISTING CONDITIONS AND/OR FINISHES DAMAGED DURING CONSTRUCTION, INCLUDING PATCHING AND PAINTING DEEMED NECESSARY BY THE ARCHITECT AT NO ADDITIONAL COST TO THE OWNER.
3. THE CONTRACTOR SHALL REMOVE AND DISPOSE OF ALL CONSTRUCTION DEBRIS AND UNWANTED MATERIAL LEGALLY OFF-SITE IN ACCORDANCE WITH THE PROJECT SPECIFICATIONS.

## X MECHANICAL DEMOLITION KEYNOTES

1. THE CONTRACTOR SHALL DISCONNECT, REMOVE, AND DISPOSE OF THE EXISTING ABANDONED AIR HANDLING UNIT (AHU) LOCATED IN THE GYM STORAGE ROOM IN ITS ENTIRETY. THIS SHALL INCLUDE THE AIR HANDLING UNIT, ALL EQUIPMENT HANGERS AND SUPPORTS, AND CONTROLS.
2. THE CONTRACTOR SHALL DISCONNECT, REMOVE, AND DISPOSE OF THE SUPPLY, RETURN, AND OUTSIDE AIR DUCTWORK ASSOCIATED WITH THE ABANDONED AIR HANDLING UNIT (AHU). REMOVAL SHALL INCLUDE ALL DUCTWORK, DUCTWORK INSULATION, DUCT HANGERS, AND SUPPORTS, AND ALL RELATED APPURTENANCES. DISCONNECT DUCTWORK AT THE POINTS INDICATED ON THE DRAWINGS. PROVIDE PERMANENT DUCT CAP AT THE DISCONNECTION POINT.

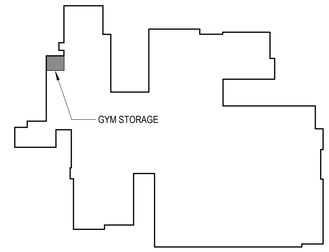


KEY PLAN

SCALE: 1" = 100'-0"

H2M architects + engineers
1133 Westchester Avenue, Suite N-210
White Plains, NY 10605
914.358.5623 • www.h2m.com
NY Architecture & Landscape Architecture: No Certificate Required
NY Engineering Certificate of Authorization No.: 0018178

CONSULTANTS:

| MARK | DATE | DESCRIPTION |
|---|---|---|
| | | |

STATE OF NEW YORK · JOHN C. MORRIS III · 057554-1 · LICENSED PROFESSIONAL ENGINEER

05/31/2028
Exp. Date

J. CHRIS MORRIS III, P.E.
NY PROFESSIONAL ENGINEER Lic. No. 057554

"IN ACCORDANCE WITH ARTICLE 145, SECTION 7209 OF THE NYS EDUCATION LAW, ALTERATION OF THIS DOCUMENT EXCEPT BY A LICENSED PROFESSIONAL IS ILLEGAL."

| DESIGNED BY: | DRAWN BY: | CHECKED BY: | REVIEWED BY: |
|---|---|---|---|
| W. MAGIERA | W. MAGIERA | K. WEILER | C. MORRIS |

| PROJECT No: | DATE: | SCALE: |
|---|---|---|
| SMSD2506 | OCTOBER 2026 | AS SHOWN |

CLIENT

**SOMERS CENTRAL SCHOOL DISTRICT**

**VARIOUS UPGRADES AT SOMERS INTERMEDIATE SCHOOL**

**240 US-202**
**SOMERS, NY 10589**

**SED #: 66-21-01-06-0-006-021**

CONTRACT

**CONTRACT M**
**MECHANICAL CONSTRUCTION**

STATUS

**FOR BID**

SHEET TITLE

**MECHANICAL FIRST FLOOR DEMOLITION PLAN**

DRAWING No.

**SI-MD 111.00**

C:\Users\wmagiera\Documents_Revit Backup\SMSD2506_Central25_M_wmagieraSNDSX.rvt

10/29/2026 2:52:26 PM




## 1 MECHANICAL ROOF DEMOLITION PLAN

SCALE: 1/16" = 1'-0"

PROJECT NORTH

## GENERAL NOTES

1. THE EXISTING CONDITIONS SHOWN ON THE CONTRACT DRAWINGS ARE BASED ON LIMITED FIELD SURVEY AND EXISTING DOCUMENTATION. THE CONTRACTOR SHALL BE RESPONSIBLE FOR VERIFICATION OF ALL EXISTING CONDITIONS PRIOR TO THE COMMENCEMENT OF DEMOLITION / NEW WORK AND THE PURCHASE OF NEW EQUIPMENT. SHOULD THERE BE A CONFLICT, THE CONTRACTOR SHALL ALERT THE ARCHITECT / ENGINEER IN WRITING.
2. THE CONTRACTOR SHALL TAKE CARE NOT TO DAMAGE ADJOINING SURFACE OUTSIDE THE CONTRACT AREA OR SCOPE OF WORK. THE CONTRACTOR SHALL BE RESPONSIBLE TO RESTORE EXISTING CONDITIONS AND/OR FINISHES DAMAGED DURING CONSTRUCTION, INCLUDING PATCHING AND PAINTING DEEMED NECESSARY BY THE ARCHITECT AT NO ADDITIONAL COST TO THE OWNER.
3. THE CONTRACTOR SHALL REMOVE AND DISPOSE OF ALL CONSTRUCTION DEBRIS AND UNWANTED MATERIAL LEGALLY OFF-SITE IN ACCORDANCE WITH THE PROJECT SPECIFICATIONS.

## X MECHANICAL DEMOLITION KEYNOTES

1. THE CONTRACTOR SHALL DISCONNECT, REMOVE, AND DISPOSE OF THE EXISTING EXHAUST FAN AND THE ASSOCIATED ROOF CURB IN APPROXIMATELY THIS LOCATION. THE CONTRACTOR SHALL FIELD VERIFY EXISTING ROOF OPENING DIMENSIONS PRIOR TO DEMOLITION AND ORDERING OF NEW EQUIPMENT. DISCONNECT, REMOVE, AND DISPOSE OF EXISTING BACKDRAFT DAMPER (IF APPLICABLE). TEMPORARILY CAP DUCTWORK UNTIL NEW REPLACEMENT EXHAUST FAN CAN BE INSTALLED. TEMPORARILY SEAL ROOF OPENINGS TO MAKE WEATHERTIGHT UNTIL NEW EXHAUST FANS ARE INSTALLED DURING THE NEW WORK PHASE.
2. THE CONTRACTOR SHALL DISCONNECT, REMOVE, AND DISPOSE OF THE OUTSIDE AIR INTAKE (OAI) PENTHOUSE SERVING THE ABANDONED AIR HANDLING UNIT (AHU) IN THE GYM STORAGE ROOM), INCLUDING THE ASSOCIATED ROOF CURB, ROOF OPENING, AND ALL CONNECTED DUCTWORK.
3. EXISTING TO REMAIN.


H2M architects + engineers

1133 Westchester Avenue, Suite N-210
White Plains, NY 10605
914.358.5623 • www.h2m.com
NY Architecture & Landscape Architecture: No Certificate Required
NY Engineering Certificate of Authorization No.: 0018178

CONSULTANTS:


| MARK | DATE | DESCRIPTION |
|---|---|---|
| | | |
| | | |
| | | |
| | | |
| | | |
| | | |
| | | |
| | | |
| | | |
| | | |

STATE OF NEW YORK · JOHN C. MORRIS III · LICENSED PROFESSIONAL ENGINEER · 057554-1

05/31/2028 Exp. Date

J. CHRIS MORRIS III, P.E.
NY PROFESSIONAL ENGINEER Lic. No. 057554

"IN ACCORDANCE WITH ARTICLE 145, SECTION 7209 OF THE NYS EDUCATION LAW, ALTERATION OF THIS DOCUMENT EXCEPT BY A LICENSED PROFESSIONAL IS ILLEGAL."

| DESIGNED BY: | DRAWN BY: | CHECKED BY: | REVIEWED BY: |
|---|---|---|---|
| W. MAGIERA | W. MAGIERA | K. WEILER | C. MORRIS |

| PROJECT No: | DATE: | SCALE: |
|---|---|---|
| SMSD2506 | OCTOBER 2026 | AS SHOWN |

CLIENT

**SOMERS CENTRAL SCHOOL DISTRICT**

**VARIOUS UPGRADES AT SOMERS INTERMEDIATE SCHOOL**

**240 US-202**
**SOMERS, NY 10589**

**SED #: 66-21-01-06-0-006-021**

CONTRACT

**CONTRACT M**
**MECHANICAL CONSTRUCTION**

STATUS

**FOR BID**

SHEET TITLE

**MECHANICAL ROOF DEMOLITION PLAN**

DRAWING No.

**SI-MD 112.00**

C:\Users\wmagiera\Documents_Revit Backup\SMSD2506_Central25_M_wmagieraSNDSX.rvt

10/29/2026 2:52:27 PM

## GENERAL NOTES

1. THE EXISTING CONDITIONS SHOWN ON THE CONTRACT DRAWINGS ARE BASED ON LIMITED FIELD SURVEY AND EXISTING DOCUMENTATION. THE CONTRACTOR SHALL BE RESPONSIBLE FOR VERIFICATION OF ALL EXISTING CONDITIONS PRIOR TO THE COMMENCEMENT OF DEMOLITION / NEW WORK AND THE PURCHASE OF NEW EQUIPMENT. SHOULD THERE BE A CONFLICT, THE CONTRACTOR SHALL ALERT THE ARCHITECT / ENGINEER IN WRITING.
2. THE CONTRACTOR SHALL TAKE CARE NOT TO DAMAGE ADJOINING SURFACE OUTSIDE THE CONTRACT AREA OR SCOPE OF WORK. THE CONTRACTOR SHALL BE RESPONSIBLE TO RESTORE EXISTING CONDITIONS AND/OR FINISHES DAMAGED DURING CONSTRUCTION, INCLUDING PATCHING AND PAINTING DEEMED NECESSARY BY THE ARCHITECT AT NO ADDITIONAL COST TO THE OWNER.
3. THE CONTRACTOR SHALL REMOVE AND DISPOSE OF ALL CONSTRUCTION DEBRIS AND UNWANTED MATERIAL LEGALLY OFF-SITE IN ACCORDANCE WITH THE PROJECT SPECIFICATIONS.
4. THE CONTRACTOR SHALL FURNISH AND INSTALL NEW EQUIPMENT IN ACCORDANCE WITH THE MANUFACTURER'S SERVICE AND OPERATING CLEARANCES, RECOMMENDATIONS, INSTALLATION INSTRUCTIONS, AND PREVAILING CODE.

## X MECHANICAL NEW WORK KEYNOTES

1. THE CONTRACTOR SHALL FURNISH AND INSTALL NEW REPLACEMENT-IN-KIND ELECTRIC DUCT HEATING COIL (EHC) IN APPROXIMATELY THIS LOCATION.RE-INTEGRATE DUCT HEATERS INTO EXISTING BUILDING CONTROLS TO MAINTAIN SEQUENCES OF OPERATION. INTERFACE THE NEW DUCT HEATER WITH THE EXISTING WALL-MOUNTED THERMOSTATS.
2. THE CONTRACTOR SHALL FURNISH AND INSTALL NEW REPLACEMENT SUPPLY AND RETURN DUCTWORK SYSTEMS SERVING THE INDICATED ROOFTOP UNIT. THE REPLACEMENT WORK SHALL INCLUDE: NEW SUPPLY AND RETURN DUCTWORK, DUCTWORK HANGERS AND SUPPORTS, DUCTWORK INSULATION, FLEXIBLE DUCTWORK, FIRE DAMPERS, AND ALL APPURTENANCES REQUIRED FOR A FUNCTIONAL AIR DISTRIBUTION SYSTEM. NEW DUCTWORK SHALL BE CONSTRUCTED OF GALVANIZED STEEL AND INSULATED AS PER THE PROJECT SPECIFICATIONS. THE LAYOUT OF THE NEW DUCT SYSTEMS IS INTENDED TO MATCH THE EXISTING LAYOUT. A COORDINATED SHEET METAL SHOP DRAWING SHALL BE PROVIDED TO THE ENGINEER FOR REVIEW AND APPROVAL OF THE LAYOUT AND ROUTING OF DUCTWORK PRIOR TO INSTALLATION AND ORDERING OF MATERIALS. THE CONTRACTOR SHALL RE-INSTALL ANY EXISTING DUCT SMOKE DETECTORS.
3. THE CONTRACTOR SHALL PROVIDE IN-KIND REPLACEMENT DIFFUSERS, REGISTERS, AND GRILLES THROUGHOUT. PROVIDE FLEXIBLE DUCTWORK OR RIGID DUCT CONNECTIONS TO EACH AIR DEVICE. PROVIDE EACH AIR DEVICE WITH A VOLUME DAMPER FOR AIRFLOW BALANCING PURPOSES. AIR DEVICES SHALL BE BALANCED TO MATCH THE PRE-CONSTRUCTION TESTING AND BALANCING MEASUREMENTS. REFER TO THE PROJECT SPECIFICATIONS FOR BASIS OF DESIGN MODELS FOR EACH DEVICE. COORDINATE THE INSTALLATION LOCATION OF EACH AIR DEVICE WITH THE NEW CEILING GRID, LIGHTING FIXTURES, FIRE ALARM DEVICES, AND ALL OTHER CEILING-MOUNTED EQUIPMENT.

**ALTERNATES:**

- REMOVAL AND REPLACEMENT OF THE EXISTING SUPPLY AND RETURN DUCT SYSTEMS, AIR DEVICES, AND ELECTRIC DUCT HEATING COILS ASSOCIATED WITH ROOFTOP UNIT "AC-1".
- REMOVAL AND REPLACEMENT OF THE EXISTING SUPPLY AND RETURN DUCT SYSTEMS, AIR DEVICES, AND ELECTRIC DUCT HEATING COILS ASSOCIATED WITH ROOFTOP UNIT "AC-3".
- REMOVAL AND REPLACEMENT OF THE EXISTING SUPPLY AND RETURN DUCT SYSTEMS, AIR DEVICES, AND ELECTRIC DUCT HEATING COILS ASSOCIATED WITH ROOFTOP UNIT "AC-6".
- REMOVAL AND REPLACEMENT OF THE EXISTING SUPPLY AND RETURN DUCT SYSTEMS, AIR DEVICES, AND ELECTRIC DUCT HEATING COILS ASSOCIATED WITH ROOFTOP UNIT "AC-7".

## 2 ALTERNATES
SCALE: 12" = 1'-0"

## 1 MECHANICAL FIRST FLOOR NEW WORK PLAN
SCALE: 1/16" = 1'-0"

PROJECT NORTH


H2M architects + engineers
1133 Westchester Avenue, Suite N-210
White Plains, NY 10605
914.358.5623 • www.h2m.com
NY Architecture & Landscape Architecture: No Certificate Required
NY Engineering Certificate of Authorization No.: 0018178


CONSULTANTS:

| MARK | DATE | DESCRIPTION |
|---|---|---|
| | | |

STATE OF NEW YORK · JOHN C. MORRIS III · LICENSED PROFESSIONAL ENGINEER · 057554-1

05/31/2028
Exp. Date

J. CHRIS MORRIS III, P.E.
NY PROFESSIONAL ENGINEER Lic. No. 057554

"IN ACCORDANCE WITH ARTICLE 145, SECTION 7209 OF THE NYS EDUCATION LAW, ALTERATION OF THIS DOCUMENT EXCEPT BY A LICENSED PROFESSIONAL IS ILLEGAL."

| DESIGNED BY: | DRAWN BY: | CHECKED BY: | REVIEWED BY: |
|---|---|---|---|
| W. MAGIERA | W. MAGIERA | K. WEILER | C. MORRIS |

| PROJECT No: | DATE: | SCALE: |
|---|---|---|
| SMSD2506 | OCTOBER 2026 | AS SHOWN |

CLIENT

**SOMERS CENTRAL SCHOOL DISTRICT**

**VARIOUS UPGRADES AT SOMERS INTERMEDIATE SCHOOL**

**240 US-202**
**SOMERS, NY 10589**

**SED #: 66-21-01-06-0-006-021**

CONTRACT

**CONTRACT M**
**MECHANICAL CONSTRUCTION**

STATUS

**FOR BID**

SHEET TITLE

**MECHANICAL FIRST FLOOR NEW WORK PLAN**

DRAWING No.

# SI-M 110.00

C:\Users\vmagiera\Documents_Revit Backup\SMSD2506_Central25_M_vmagieraSNDSX.rvt

11/10/2026 1:09:03 PM




## 1 MECHANICAL ROOF NEW WORK PLAN

SCALE: 1/16" = 1'-0"

PROJECT NORTH

## GENERAL NOTES

1. THE EXISTING CONDITIONS SHOWN ON THE CONTRACT DRAWINGS ARE BASED ON LIMITED FIELD SURVEY AND EXISTING DOCUMENTATION. THE CONTRACTOR SHALL BE RESPONSIBLE FOR VERIFICATION OF ALL EXISTING CONDITIONS PRIOR TO THE COMMENCEMENT OF DEMOLITION / NEW WORK AND THE PURCHASE OF NEW EQUIPMENT. SHOULD THERE BE A CONFLICT, THE CONTRACTOR SHALL ALERT THE ARCHITECT / ENGINEER IN WRITING.
2. THE CONTRACTOR SHALL TAKE CARE NOT TO DAMAGE ADJOINING SURFACE OUTSIDE THE CONTRACT AREA OR SCOPE OF WORK. THE CONTRACTOR SHALL BE RESPONSIBLE TO RESTORE EXISTING CONDITIONS AND/OR FINISHES DAMAGED DURING CONSTRUCTION, INCLUDING PATCHING AND PAINTING DEEMED NECESSARY BY THE ARCHITECT AT NO ADDITIONAL COST TO THE OWNER.
3. THE CONTRACTOR SHALL REMOVE AND DISPOSE OF ALL CONSTRUCTION DEBRIS AND UNWANTED MATERIAL LEGALLY OFF-SITE IN ACCORDANCE WITH THE PROJECT SPECIFICATIONS.
4. THE CONTRACTOR SHALL FURNISH AND INSTALL NEW EQUIPMENT IN ACCORDANCE WITH THE MANUFACTURER'S SERVICE AND OPERATING CLEARANCES, RECOMMENDATIONS, INSTALLATION INSTRUCTIONS, AND PREVAILING CODE.

## X MECHANICAL NEW WORK KEYNOTES

1. THE CONTRACTOR SHALL FURNISH AND INSTALL A NEW REPLACEMENT ROOF-MOUNTED EXHAUST FAN IN APPROXIMATELY THIS LOCATION. FURNISH AND INSTALL ON A NEW APPROVED WIND-RATED ROOF CURB. RE-CONNECT TO EXISTING DUCTWORK AND CONTROLS.
2. THE CONTRACTOR SHALL FURNISH AND INSTALL A NEW APR CONTROL VALVE INTO THE INDICATED EXISTING ROOFTOP UNIT (RTU) DX REFRIGERATION CIRCUIT. REFER TO SCHEDULE FOR VALVE SIZE AND DETAIL FOR PIPING SCHEMATIC.
3. EXISTING TO REMAIN.


H 2 M architects + engineers

1133 Westchester Avenue, Suite N-210
White Plains, NY 10605
914.358.5623 • www.h2m.com
NY Architecture & Landscape Architecture: No Certificate Required
NY Engineering Certificate of Authorization No.: 0018178

CONSULTANTS:


| MARK | DATE | DESCRIPTION |
|---|---|---|
| | | |
| | | |
| | | |
| | | |
| | | |
| | | |
| | | |
| | | |
| | | |
| | | |

STATE OF NEW YORK · JOHN C. MORRIS III · LICENSED PROFESSIONAL ENGINEER · 057554-1

05/31/2028
Exp. Date

J. CHRIS MORRIS III, P.E.
NY PROFESSIONAL ENGINEER Lic. No. 057554

"IN ACCORDANCE WITH ARTICLE 145, SECTION 7209 OF THE NYS EDUCATION LAW, ALTERATION OF THIS DOCUMENT EXCEPT BY A LICENSED PROFESSIONAL IS ILLEGAL."

| DESIGNED BY: | DRAWN BY: | CHECKED BY: | REVIEWED BY: |
|---|---|---|---|
| W. MAGIERA | W. MAGIERA | K. WEILER | C. MORRIS |

| PROJECT No: | DATE: | SCALE: |
|---|---|---|
| SMSD2506 | OCTOBER 2026 | AS SHOWN |

CLIENT

**SOMERS CENTRAL SCHOOL DISTRICT**

**VARIOUS UPGRADES AT SOMERS INTERMEDIATE SCHOOL**

**240 US-202**
**SOMERS, NY 10589**

**SED #: 66-21-01-06-0-006-021**

CONTRACT

**CONTRACT M**
**MECHANICAL CONSTRUCTION**

STATUS

**FOR BID**

SHEET TITLE


**MECHANICAL ROOF NEW WORK PLAN**

DRAWING No.

**SI-M 111.00**

C:\Users\wmagiera\Documents_Revit Backup\SMSD2506_Central25_M_wmagieraSNDSX.rvt

10/29/2026 2:52:29 PM

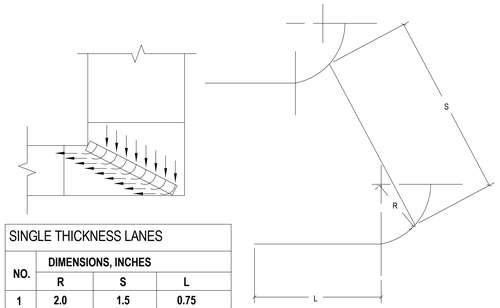



| SINGLE THICKNESS LANES | | | |
|---|---|---|---|
| NO. | DIMENSIONS, INCHES | | |
| | R | S | L |
| 1 | 2.0 | 1.5 | 0.75 |
| 2 | 4.5 | 2.25 | 0 |
| 3 | 4.5 | 3.25 | 1.60 |


*NUMBERS ARE FOR REFERENCE ONLY.

NOTES:


1. TRAILING EDGE TURNING VANES ARE TO BE USED IN ELBOWS THAT ATTACH DUCTS OF DIFFERENT SIZES.
2. SHALL BE USED TO CONNECT VERTICAL DISCHARGE OF ROOFTOP UNITS TO HORIZONTAL DUCT RUNS.

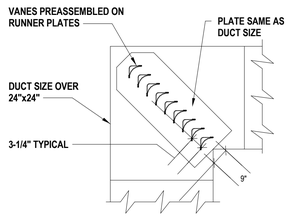



SQUARE ELBOW WITH TYPE "A" DOUBLE THICKNESS VANES

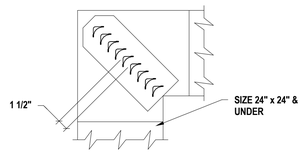



SQUARE ELBOW WITH TYPE "B" DOUBLE THICKNESS VANES.

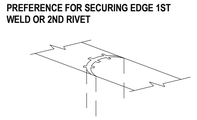

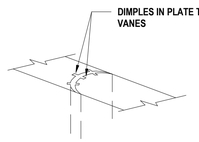

NOTE:

1. USE GALVANIZED STEEL FOR VANES IN EITHER STEEL OR ALUMINUM DUCTWORK.

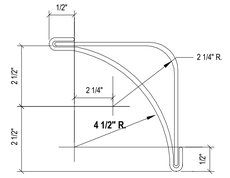


TYPE "A"

TYPE "A" DOUBLE THICKNESS VANES FOR USE IN DUCTS GREATER THAN 24" x 24" IN SIZE. USE SAME GAUGE GALVANIZED IRON AS DUCT NOT TO EXCEED 20 GAUGE.

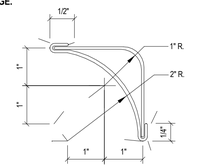


TYPE "B"

DOUBLE THICKNESS VANES FOR USE IN DUCTS 24" x 24" AND UNDER

## 1 SINGLE-THICKNESS TURNING VANES DETAIL

SCALE:NTS

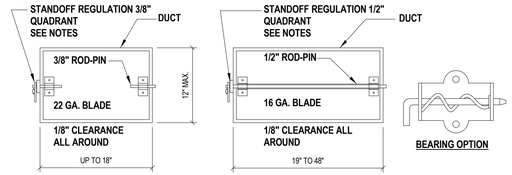



FIG A




FIG B



BEARING OPTION

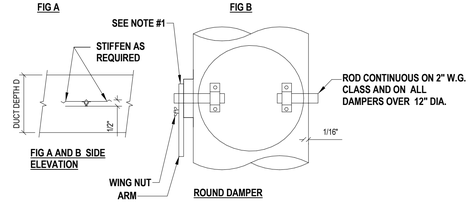



FIG A AND B SIDE ELEVATION





ROUND DAMPER

NOTES:

1. PROVIDE 2" HIGH STANDOFF REGULATORS FOR EXTERNALLY INSULATED DUCTWORK. PROVIDE REGULATORS WITH SEALS.
2. STANDOFF BASE HEIGHT TO MATCH INSULATION THICKNESS. BASE CONSTRUCTION 16 GAUGE.
3. RAPIT DAMPER REGULATORS AND JIFFY DAMPERS ARE NOT ACCEPTABLE ON RECTANGULAR OR ROUND DUCTWORK.

## 2 DOUBLE-THICKNESS TURNING VANES DETAIL

SCALE:NTS

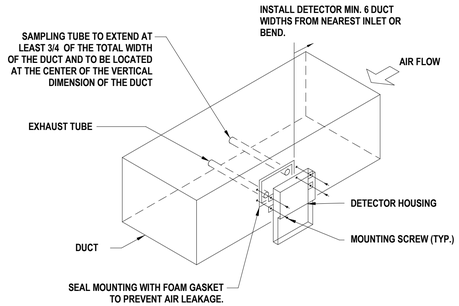



NOTES:


1. NEW DUCT SMOKE DETECTORS SHALL BE FURNISHED AND WIRED BY ELECTRICAL CONTRACTOR . INTERFACE OF NEW DUCT SMOKE DETECTORS WITH BUILDING FIRE ALARM SYSTEM BY ELECTRICAL CONTRACTOR.
2. NEW DUCT SMOKE DETECTOR SHALL BE INSTALLED IN DUCTWORK BY MECHANICAL CONTRACTOR.

## 3 BRANCH DUCT TAKEOFF DETAIL

SCALE:NTS

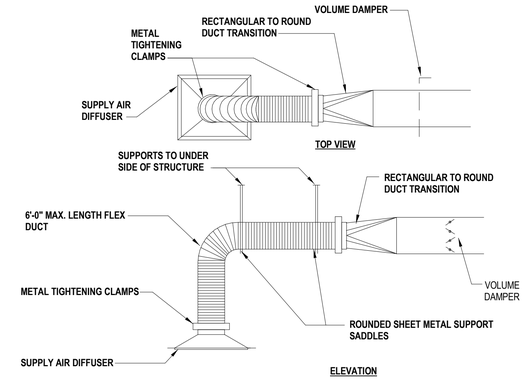


ELEVATION

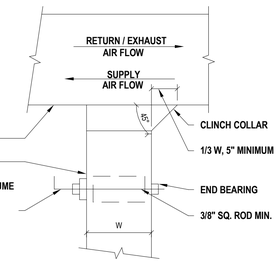



NOTES:

1. FURNISH THIS TYPE OF CONNECTION WHEN SINGLE LINE DUCTWORK IS INDICATED AS SHOWN FOR LOW PRESSURE BRANCHES WITH LESS THAN 33% CAPACITY OF MAIN DUCT.

## 4 VOLUME DAMPER DETAIL

SCALE:NTS

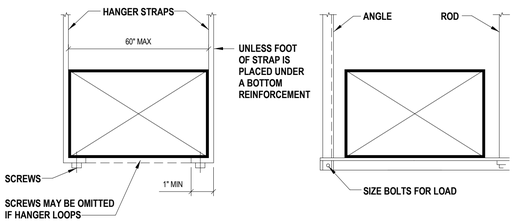


STRAP HANGER





TRAPEZE HANGER

NOTES:

1. SIZE ALL SUPPORTS IN ACCORDANCE WITH THE SMACNA DUCT CONSTRUCTION STANDARDS, LATEST EDITION.

## 5 DUCT SMOKE DETECTOR MOUNTING DETAIL

SCALE:NTS

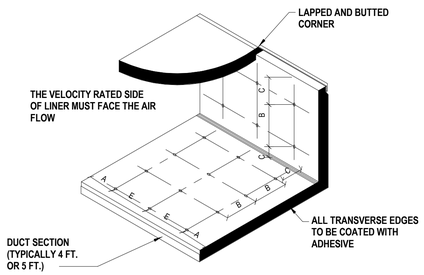


MAXIMUM SPACING FOR FASTENERS. ACTUAL INTERVALS ARE APPROXIMATE.


LINER ADHERED TO THE DUCT WITH 90% MIN. AREA COVERAGE OF ADHESIVE


| VELOCITY* | DIMENSIONS | | | |
|---|---|---|---|---|
| | A | B | C | E |
| 0-1500 FPM | 3" | 12" | 4" | 18" |
| 1501-3500 FPM | 3" | 6" | 4" | 16" |

* UNLESS A LOWER LEVEL IS SET BY MANUFACTURER OR LISTING AGENCY


## 6 FLEXIBLE DUCT CONNECTION DETAIL

SCALE:NTS

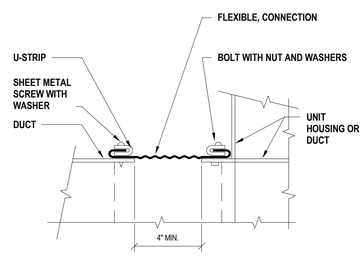


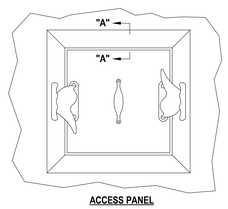

ACCESS PANEL

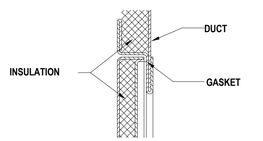


SECTION "A-A"

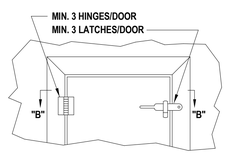


ACCESS DOOR

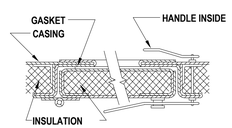



SECTION "B-B"

NOTES:

1. LATCHES SHALL BE OF THE WEDGE TYPE TO CLOSE DOORS TIGHTLY.
2. HINGES ON THE ACCESS DOORS SHALL HAVE NON-CORROSIVE PINS.
3. PROVIDE ACCESS DOORS ON AIR HANDLING UNITS AND DUCTWORK INSTALLED IN EQUIPMENT ROOMS. PROVIDE ACCESS PANELS ON ALL EQUIPMENT AND DUCTWORK INSTALLED ABOVE FINISHED CEILINGS WHERE SPACE LIMITATIONS DO NOT ALLOW HINGED DOORS TO OPEN.

## 7 ROUND NECK DIFFUSER DETAIL

SCALE:NTS

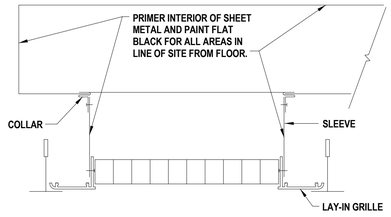


NOTES:

1. PROVIDE A GRILLE WITH A LAY-IN, ALUMINUM FRAME / BORDER.
2. PROVIDE CONCEALED SCREW HOLES IN NECK.
3. PROVIDE CLINCH LOCK DUCT COLLAR AND TELESCOPIC SLEEVE.
4. SECURE GRILLE FRAME AND DUCT COLLAR TO SLEEVE.

## 8 DUCT HANGER DETAIL

SCALE:NTS

## 9 ACOUSTICAL LINER FASTENING DETAIL

SCALE:NTS

## 10 ACCESS DOOR & PANEL DETAIL

SCALE:NTS

## 11 DUCTED CEILING GRILLE DETAIL

SCALE:NTS


H 2 M architects + engineers

1133 Westchester Avenue, Suite N-210
White Plains, NY 10605
914.358.5623 • www.h2m.com
NY Architecture & Landscape Architecture: No Certificate Required
NY Engineering Certificate of Authorization No.: 0018178


CONSULTANTS:

| MARK | DATE | DESCRIPTION |
|---|---|---|
| | | |

STATE OF NEW YORK · JOHN C. MORRIS III · LICENSED PROFESSIONAL ENGINEER · 057554-1

05/31/2028
Exp. Date

J. CHRIS MORRIS III, P.E.
NY PROFESSIONAL ENGINEER Lic. No. 057554

"IN ACCORDANCE WITH ARTICLE 145, SECTION 7209 OF THE NYS EDUCATION LAW, ALTERATION OF THIS DOCUMENT EXCEPT BY A LICENSED PROFESSIONAL IS ILLEGAL."

| DESIGNED BY: | DRAWN BY: | CHECKED BY: | REVIEWED BY: |
|---|---|---|---|
| W. MAGIERA | W. MAGIERA | K. WEILER | C. MORRIS |

| PROJECT No: | DATE: | SCALE: |
|---|---|---|
| SMSD2506 | OCTOBER 2026 | AS SHOWN |

CLIENT

**SOMERS CENTRAL SCHOOL DISTRICT**

**VARIOUS UPGRADES AT SOMERS INTERMEDIATE SCHOOL**

**240 US-202**
**SOMERS, NY 10589**

**SED #: 66-21-01-06-0-006-021**

CONTRACT

**CONTRACT M**
**MECHANICAL CONSTRUCTION**

STATUS

**FOR BID**

SHEET TITLE


**MECHANICAL DETAILS**

DRAWING No.

**SI-M 500.00**

C:\Users\wmagiera\Documents_Revit Backup\SMSD2506_Central25_M_wmagieraSN2SX.rvt

10/29/2026 2:52:29 PM

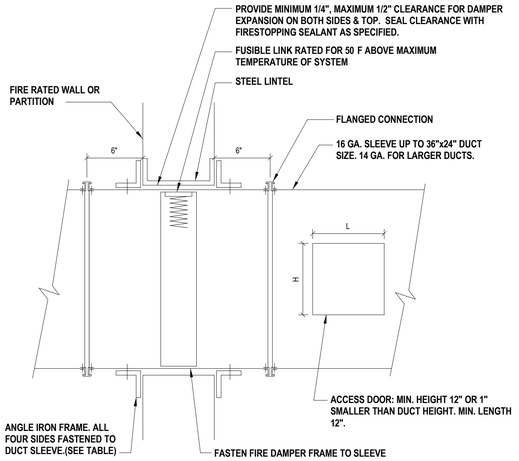



## 1 LOW PRESSURE FIRE DAMPER DETAIL

SCALE:NTS

GENERAL NOTES:

1. FIRE DAMPER TO BE U.L. LABELED N.F.P.A. 90A.
2. N.F.P.A. APPROVED INSTALLATION DETAILS TO BE PART OF SUBMISSION OF FIRE DAMPER FOR APPROVAL, WHICH SHALL MEET N.F.P.A. STANDARD 90A.
3. DETAILS SHOWN ARE FOR FIRE DAMPERS IN HORIZONTAL DUCTWORK. FOR FIRE DAMPERS IN VERTICAL DUCTWORK, DETAILS SIMILAR EXCEPT DAMPERS SHALL BE SPRING LOADED.
4. U.L. APPROVED BREAKAWAY SLIP JOINT CONNECTION MAY BE USED IN LIEU OF FLANGED CONNECTION.
5. ACCESS DOOR IS SHOWN ON SIDE OF DUCT. IF FUSIBLE LINK IS MORE ACCESSIBLE FROM BOTTOM OF DUCT, RELOCATE ACCESS DOOR.
6. FROM FIRST 10'-0" OF FAN DISCHARGE DUCTS AND FOR DUCT SIZES LESS THAN 6" DEEP, FIRE DAMPER BLADES SHALL BE INSTALLED IN POCKET OUTSIDE OF AIR STREAM.

| ANGLE IRON TABLE | |
|---|---|
| WALL OPENING | ANGLE SIZE |
| UP TO 30" | 1"x1"x1/8" |
| 31" TO 54" | 1-1/2"x1-1/2"x1/8" |
| 55" TO 84" | 3"x2"x3/16" |
| 85" TO 120" | 3"x2"x3/16" |

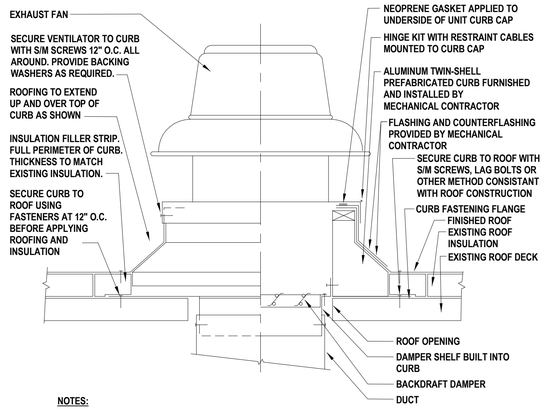



NOTES:

1. CURBS AND EXHAUST FANS SHALL BE FROM THE SAME MANUFACTURER. MECHANICAL CONTRACTOR SHALL RE-USE OR MODIFY EXISTING ROOF CURB AS REQUIRED.
2. ROOF OPENING IN ACCORDANCE WITH THE MANUFACTURER'S APPROVED SHOP DRAWINGS. MECHANICAL CONTRACTOR SHALL RE-USE OR MODIFY EXISTING ROOF OPENING WHERE REQUIRED.
3. ALL FLASHING AND ROOF WORK BY MECHANICAL CONTRACTOR.

## 2 DOWNBLAST EXHAUST FAN & CURB DETAIL

SCALE:NTS

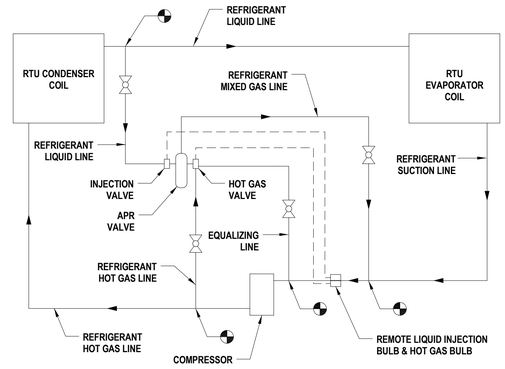



NOTES:

1. FURNISH AND INSTALL APR VALVE IN ACCORDANCE WITH THE VALVE AND THE RTU MANUFACTURER'S INSTALLATION INSTRUCTIONS.

## 3 APR VALVE REFRIGERANT PIPING DETAIL

SCALE:NTS

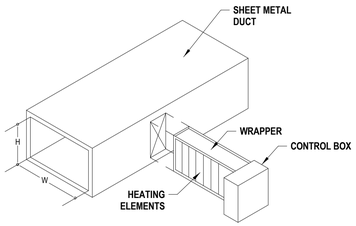



NOTES:

1. DUCT HEATER SHALL BE INSTALLED A MINIMUM OF FOUR (4) FEET FROM ANY TRANSITION IN DUCT SIZE OR DOWNSTREAM FROM ANY AIR HANDLING UNIT.
2. DUCT HEATER SHALL BE INSTALLED A MINIMUM OF TWO (2) FEET FROM EITHER SIDE OF AN ELBOW OR TURN.
3. FIELD-COORDINATE CONTROL CABINET ORIENTATION.
4. INSTALL IN DUCTWORK WITH INSULATION. MODIFY / CUT THE INSULATION PER THE MANUFACTURER'S INSTALLATION INSTRUCTIONS.

## 4 SLIP-IN ELECTRIC DUCT HEATER DETAIL

SCALE:NTS

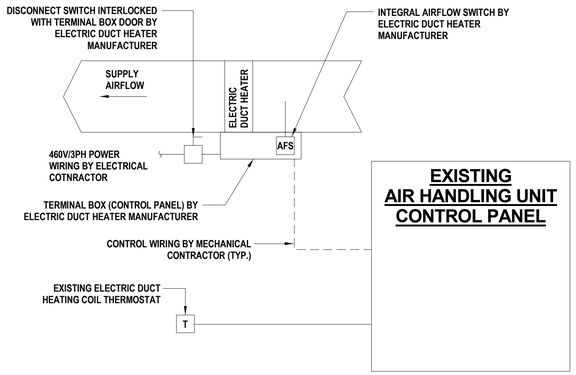


NOTES:

1. MECHANICAL CONTRACTOR SHALL PROVIDE WIRING DIAGRAM BY ELECTRIC DUCT HEATING COIL MANUFACTURER FOR COORDINATION WITH EXISTING AUTOMATIC TEMPERATURE CONTROL SYSTEM.
2. MECHANICAL CONTRACTOR SHALL RE-USE EXISTING BMS CONTROL POINTS WHERE APPLICABLE.
3. ELECTRIC DUCT HEATER INTERLOCKS WITH EXISTING EQUIPMENT SHALL BE MAINTAINED.
4. THE EXISTING WALL THERMOSTATS SHALL BE RE-USED.

## 5 ELECTRIC DUCT HEATING COIL CONTROL DIAGRAM

SCALE:NTS

## EXHAUST FAN SCHEDULE

| TAG | AREA SERVED | MANUFACTURER | MODEL NO. | TYPE | DRIVE | PERFORMANCE DATA | | | | ELECTRICAL DATA | | | | | PHYSICAL DATA | | | | | NOTES |
|---|---|---|---|---|---|---|---|---|---|---|---|---|---|---|---|---|---|---|---|---|
| | | | | | | AIRFLOW (CFM) | ESP (IN W.G.) | FAN SPEED (RPM) | SONES | V/PH/HZ | MOTOR HP | FLA (AMPS) | MCA | MOP | ROOF OPENING L (IN.) | ROOF OPENING W (IN.) | FAN DIMENSIONS D (IN.) | FAN DIMENSIONS H (IN.) | WEIGHT W/O ACC. (LBS.) | |
| EF-1 | RESTROOMS 112B, 114, 115, 116 | GREENHECK | G-120-VG | DOWNBLAST, CENTRIFUGAL | DIRECT | 1,100 | 0.5 | 1,204 | 8.8 | 115/1/60 | 1/2 | 6.6 | 8.2 | 15 | 14.5 | 14.5 | 24 | 36 | 64 | 1-13 |
| EF-2 | CLOSET E4A | GREENHECK | G-098-VG | DOWNBLAST, CENTRIFUGAL | DIRECT | 350 | 0.5 | 1,205 | 6.0 | 115/1/60 | 1/4 | 3.8 | 4.8 | 15 | 14.5 | 14.5 | 24 | 36 | 54 | 1-13 |
| EF-3 | RESTROOMS 122, 140, JC 139 | GREENHECK | G-100-VG | DOWNBLAST, CENTRIFUGAL | DIRECT | 700 | 0.5 | 1,240 | 5.8 | 115/1/60 | 1/4 | 3.8 | 4.8 | 15 | 14.5 | 14.5 | 24 | 36 | 54 | 1-13 |
| EF-4 | LIBRARY RESTROOMS | GREENHECK | G-160-VG | DOWNBLAST, CENTRIFUGAL | DIRECT | 1,800 | 0.5 | 903 | 9.6 | 208/3/60 | 1.0 | 3.6 | 4.5 | 15 | 18.5 | 18.5 | 28 | 36 | 90 | 1-13 |

NOTES:
1. EXHAUST FANS SHALL BE INTERFACED WITH THE FACILITY'S EXISTING ATC/DDC SYSTEM.
2. FAN IS INTENDED TO BE A REPLACEMENT-IN-KIND. AIRFLOW AND STATIC PRESSURE PERFORMANCE DATA BASED ON OBTAINED TESTING AND BALANCING MEASUREMENTS. PROVIDE ALL REQUIRED INTERLOCKS.
3. RE-INTEGRATE FAN INTO EXISTING CONTROLS SEQUENCES (FIELD VERIFY).
4. PROVIDE VARI-GREEN EC MOTOR WITH DIAL-ON-MOTOR FOR BALANCING.
5. FAN SHALL BE UL-705 LISTED, AMCA CERTIFIED.
6. PROVIDE FAN WITH NEW HIGH WIND-RATED ROOF CURB (12 INCHES HIGH).
7. PROVIDE FIELD-APPLIED FOAMED CURB SEAL.
8. PROVIDE NEMA-3R TOGGLE DISCONNECT SWITCH, FACTORY-INSTALLED AND WIRED.
9. JUNCTION BOX SHALL BE MOUNTED & WIRED IN WEATHER-PROTECTED MOTOR COMPARTMENT.
10. PROVIDE ALUMINUM BIRDSCREEN, GALVANIZED, 84% FREE AREA.
11. ALUMINUM WHEEL MATERIAL.
12. PROVIDE WITH GRAVITY BACKDRAFT DAMPER.
13. PROVIDE WITH THE MANUFACTURER'S STANDARD WARRANTY.

GENERAL NOTES:

1. ALL POWER WIRING ABOVE 120V TO BE UNDER DIV. 26, ELECTRICAL.
2. LOW VOLTAGE "CONTROL" WIRING BY DIV. 23, MECHANICAL, EXCEPT AS NOTED.
3. REFER TO SPECIFICATIONS FOR SEQUENCE OF OPERATIONS. SEE SPECIFICATIONS FOR ADDITIONAL DETAILS.
4. UNITARY CONTROLLERS SHALL HAVE INTERNAL CONTROL LOGIC CAPABLE OF FULL OPERATION OF THE EQUIPMENT IN THE EVENT THE EQUIPMENT IS NOT CONNECTED TO THE BMS.
5. PROVIDE 120V POWER FOR ALL CONTROL PANELS BY DIV. 26, ELECTRICAL, TYP. FOR ALL.

H2M architects + engineers
1133 Westchester Avenue, Suite N-210
White Plains, NY 10605
914.358.5623 • www.h2m.com
NY Architecture & Landscape Architecture: No Certificate Required
NY Engineering Certificate of Authorization No.: 0018178

CONSULTANTS:

| MARK | DATE | DESCRIPTION |
|---|---|---|
| | | |

STATE OF NEW YORK · JOHN C. MORRIS III · LICENSED PROFESSIONAL ENGINEER · 057554-1

05/31/2028
Exp. Date

J. CHRIS MORRIS III, P.E.
NY PROFESSIONAL ENGINEER Lic. No. 057554

"IN ACCORDANCE WITH ARTICLE 145, SECTION 7209 OF THE NYS EDUCATION LAW, ALTERATION OF THIS DOCUMENT EXCEPT BY A LICENSED PROFESSIONAL IS ILLEGAL."

| DESIGNED BY: | DRAWN BY: | CHECKED BY: | REVIEWED BY: |
|---|---|---|---|
| W. MAGIERA | W. MAGIERA | K. WEILER | C. MORRIS |

| PROJECT No: | DATE: | SCALE: |
|---|---|---|
| SMSD2506 | OCTOBER 2026 | AS SHOWN |

CLIENT

**SOMERS CENTRAL SCHOOL DISTRICT**

**VARIOUS UPGRADES AT SOMERS INTERMEDIATE SCHOOL**

**240 US-202**
**SOMERS, NY 10589**

**SED #: 66-21-01-06-0-006-021**

CONTRACT

**CONTRACT M**
**MECHANICAL CONSTRUCTION**

STATUS

**FOR BID**

SHEET TITLE

**MECHANICAL DETAILS, SCHEDULES, AND CONTROL DIAGRAMS**

DRAWING No.

**SI-M 501.00**

C:\Users\wmagiera\Documents_Revit Backup\SMSD2506_Central25_M_wmagieraSNDSX.rvt

10/29/2026 2:52:29 PM

## ELECTRIC DUCT HEATING COIL SCHEDULE

| TAG | ASSOCIATED RTU | MANUFACTURER | MODEL NO. | TYPE | COIL DIMENSIONS (L x W) | DUCT DIMENSIONS (L x W) | AIRFLOW (CFM) | VELOCITY (FPM) | STATIC PRESSURE DROP (IN W.C.) | HEATING CAPACITY | | AIR TEMP | | ELECTRICAL (V/PH/HZ) | CAPACITY CONTROL | NOTES |
|---|---|---|---|---|---|---|---|---|---|---|---|---|---|---|---|---|
| | | | | | | | | | | KW | MBH | EAT (DEG. F) | LAT (DEG. F) | | | |
| EHC-1 | RTU-1 | INDEECO | QUA | OPEN COIL | 26x10 | 18x10 | 1,200 | 665 | 0.10 | 20.0 | 68.4 | 52.5 | 105.3 | 460/3/60 | SCR | 1-9 |
| EHC-2 | RTU-1 | INDEECO | QUA | OPEN COIL | 26x10 | 18x10 | 1,200 | 665 | 0.10 | 20.0 | 68.4 | 52.5 | 105.3 | 460/3/60 | SCR | 1-9 |
| EHC-3 | RTU-1 | INDEECO | QUA | OPEN COIL | 26x10 | 18x10 | 1,200 | 665 | 0.10 | 20.0 | 68.4 | 52.5 | 105.3 | 460/3/60 | SCR | 1-9 |
| EHC-4 | RTU-1 | INDEECO | QUA | OPEN COIL | 26x10 | 18x10 | 1,200 | 665 | 0.10 | 20.0 | 68.4 | 52.5 | 105.3 | 460/3/60 | SCR | 1-9 |
| EHC-5 | RTU-1 | INDEECO | QUA | OPEN COIL | 26x10 | 18x10 | 1,200 | 665 | 0.10 | 20.0 | 68.4 | 52.5 | 105.3 | 460/3/60 | SCR | 1-9 |
| EHC-6 | RTU-1 | INDEECO | QUA | OPEN COIL | 18x10 | 18x8 | 900 | 720 | 0.10 | 15.0 | 51.3 | 52.5 | 105.3 | 460/3/60 | SCR | 1-9 |
| EHC-7 | RTU-1 | INDEECO | QUA | OPEN COIL | 18x10 | 18x8 | 900 | 720 | 0.10 | 15.0 | 51.3 | 52.5 | 105.3 | 460/3/60 | SCR | 1-9 |
| EHC-8 | RTU-1 | INDEECO | QUA | OPEN COIL | 18x10 | 18x8 | 900 | 720 | 0.10 | 15.0 | 51.3 | 52.5 | 105.3 | 460/3/60 | SCR | 1-9 |
| EHC-9 | RTU-1 | INDEECO | QUA | OPEN COIL | 18x10 | 18x8 | 900 | 720 | 0.10 | 15.0 | 51.3 | 52.5 | 105.3 | 460/3/60 | SCR | 1-9 |
| EHC-10 | RTU-1 | INDEECO | QUA | OPEN COIL | 18x10 | 18x9 | 1,000 | 800 | 0.10 | 12.5 | 46.1 | 52.5 | 95.2 | 460/3/60 | SCR | 1-9 |
| EHC-11 | RTU-1 | INDEECO | QUA | OPEN COIL | 28x12 | 26x12 | 2,400 | 1,029 | 0.10 | 30.0 | 102.0 | 52.5 | 91.9 | 460/3/60 | SCR | 1-9 |
| EHC-12 | RTU-2 | INDEECO | QUA | OPEN COIL | 26x10 | 18x10 | 1,200 | 665 | 0.10 | 20.0 | 68.4 | 52.5 | 105.3 | 460/3/60 | SCR | 1-9 |
| EHC-13 | RTU-2 | INDEECO | QUA | OPEN COIL | 26x10 | 18x10 | 1,200 | 665 | 0.10 | 20.0 | 68.4 | 52.5 | 105.3 | 460/3/60 | SCR | 1-9 |
| EHC-14 | RTU-2 | INDEECO | QUA | OPEN COIL | 26x10 | 18x10 | 1,200 | 665 | 0.10 | 20.0 | 68.4 | 52.5 | 105.3 | 460/3/60 | SCR | 1-9 |
| EHC-15 | RTU-2 | INDEECO | QUA | OPEN COIL | 26x10 | 18x10 | 1,200 | 665 | 0.10 | 20.0 | 68.4 | 52.5 | 105.3 | 460/3/60 | SCR | 1-9 |
| EHC-16 | RTU-2 | INDEECO | QUA | OPEN COIL | 26x10 | 18x10 | 1,200 | 665 | 0.10 | 20.0 | 68.4 | 52.5 | 105.3 | 460/3/60 | SCR | 1-9 |
| EHC-17 | RTU-2 | INDEECO | QUA | OPEN COIL | 18x10 | 18x8 | 900 | 720 | 0.10 | 15.0 | 51.3 | 52.5 | 105.3 | 460/3/60 | SCR | 1-9 |
| EHC-18 | RTU-2 | INDEECO | QUA | OPEN COIL | 18x10 | 18x8 | 900 | 720 | 0.10 | 15.0 | 51.3 | 52.5 | 105.3 | 460/3/60 | SCR | 1-9 |
| EHC-19 | RTU-2 | INDEECO | QUA | OPEN COIL | 18x10 | 18x8 | 900 | 720 | 0.10 | 15.0 | 51.3 | 52.5 | 105.3 | 460/3/60 | SCR | 1-9 |
| EHC-20 | RTU-2 | INDEECO | QUA | OPEN COIL | 18x10 | 18x8 | 900 | 720 | 0.10 | 15.0 | 51.3 | 52.5 | 105.3 | 460/3/60 | SCR | 1-9 |
| EHC-21 | RTU-2 | INDEECO | QUA | OPEN COIL | 18x10 | 18x9 | 1,000 | 800 | 0.10 | 12.5 | 41.6 | 52.5 | 91.0 | 460/3/60 | SCR | 1-9 |
| EHC-22 | RTU-2 | INDEECO | QUA | OPEN COIL | 28x12 | 26x12 | 2,400 | 1,029 | 0.10 | 30.0 | 102.0 | 52.5 | 91.9 | 460/3/60 | SCR | 1-9 |
| EHC-23 | RTU-3 | INDEECO | QUA | OPEN COIL | 26x10 | 18x10 | 1,200 | 665 | 0.10 | 20.0 | 68.4 | 52.5 | 105.3 | 460/3/60 | SCR | 1-9 |
| EHC-24 | RTU-3 | INDEECO | QUA | OPEN COIL | 26x10 | 18x10 | 1,200 | 665 | 0.10 | 20.0 | 68.4 | 52.5 | 105.3 | 460/3/60 | SCR | 1-9 |
| EHC-25 | RTU-3 | INDEECO | QUA | OPEN COIL | 26x10 | 18x10 | 1,200 | 665 | 0.10 | 20.0 | 68.4 | 52.5 | 105.3 | 460/3/60 | SCR | 1-9 |
| EHC-26 | RTU-3 | INDEECO | QUA | OPEN COIL | 26x10 | 18x10 | 1,200 | 665 | 0.10 | 20.0 | 68.4 | 52.5 | 105.3 | 460/3/60 | SCR | 1-9 |
| EHC-27 | RTU-3 | INDEECO | QUA | OPEN COIL | 26x10 | 18x10 | 1,200 | 665 | 0.10 | 20.0 | 68.4 | 52.5 | 105.3 | 460/3/60 | SCR | 1-9 |
| EHC-28 | RTU-3 | INDEECO | QUA | OPEN COIL | 18x10 | 18x8 | 900 | 720 | 0.10 | 15.0 | 51.3 | 52.5 | 105.3 | 460/3/60 | SCR | 1-9 |
| EHC-29 | RTU-3 | INDEECO | QUA | OPEN COIL | 18x10 | 18x8 | 900 | 720 | 0.10 | 15.0 | 51.3 | 52.5 | 105.3 | 460/3/60 | SCR | 1-9 |
| EHC-30 | RTU-3 | INDEECO | QUA | OPEN COIL | 18x10 | 18x8 | 900 | 720 | 0.10 | 15.0 | 51.3 | 52.5 | 105.3 | 460/3/60 | SCR | 1-9 |
| EHC-31 | RTU-3 | INDEECO | QUA | OPEN COIL | 18x10 | 18x8 | 900 | 720 | 0.10 | 15.0 | 51.3 | 52.5 | 105.3 | 460/3/60 | SCR | 1-9 |
| EHC-32 | RTU-3 | INDEECO | QUA | OPEN COIL | 18x10 | 18x9 | 1,000 | 800 | 0.10 | 12.5 | 46.1 | 52.5 | 95.2 | 460/3/60 | SCR | 1-9 |
| EHC-33 | RTU-3 | INDEECO | QUA | OPEN COIL | 28x12 | 26x12 | 2,400 | 1,029 | 0.10 | 30.0 | 102.0 | 52.5 | 91.9 | 460/3/60 | SCR | 1-9 |
| EHC-34 | RTU-4 | INDEECO | QUA | OPEN COIL | 20x8 | 18x8 | 900 | 810 | 0.10 | 9.0 | 31.2 | 59.5 | 91.6 | 460/3/60 | SCR | 1-9 |
| EHC-35 | RTU-4 | INDEECO | QUA | OPEN COIL | 20x8 | 18x8 | 900 | 810 | 0.10 | 9.0 | 31.2 | 59.5 | 91.6 | 460/3/60 | SCR | 1-9 |
| EHC-36 | RTU-4 | INDEECO | QUA | OPEN COIL | 30x20 | 30x18 | 3,245 | 779 | 0.10 | 32.5 | 110.5 | 59.5 | 91.0 | 460/3/60 | SCR | 1-9 |
| EHC-37 | RTU-4 | INDEECO | QUA | OPEN COIL | 30x20 | 26x18 | 2,995 | 719 | 0.10 | 30.0 | 102.6 | 59.5 | 91.2 | 460/3/60 | SCR | 1-9 |
| EHC-38 | RTU-5 | INDEECO | QUA | OPEN COIL | 48x16 | 32x12 | 5,000 | 938 | 0.10 | 60.0 | 204.0 | 49 | 86.8 | 460/3/60 | SCR | 1-9 |
| EHC-39 | RTU-5 | INDEECO | QUA | OPEN COIL | 48x16 | 32x12 | 5,000 | 938 | 0.10 | 60.0 | 204.0 | 49 | 86.8 | 460/3/60 | SCR | 1-9 |
| EHC-40 | RTU-6 | INDEECO | QUA | OPEN COIL | 12x10 | 12x6 | 400 | 480 | 0.10 | 4.0 | 13.9 | 63 | 95.2 | 460/3/60 | SCR | 1-9 |
| EHC-41 | RTU-6 | INDEECO | QUA | OPEN COIL | 20x8 | 20x7 | 800 | 720 | 0.10 | 8.0 | 27.8 | 63 | 95.2 | 460/3/60 | SCR | 1-9 |
| EHC-42 | RTU-6 | INDEECO | QUA | OPEN COIL | 12x10 | 15x6 | 500 | 600 | 0.10 | 5.0 | 17.4 | 63 | 95.2 | 460/3/60 | SCR | 1-9 |
| EHC-43 | RTU-6 | INDEECO | QUA | OPEN COIL | 12x10 | 12x6 | 350 | 420 | 0.10 | 4.0 | 13.6 | 63 | 99.0 | 460/3/60 | SCR | 1-9 |
| EHC-44 | RTU-6 | INDEECO | QUA | OPEN COIL | 12x10 | 12x6 | 350 | 420 | 0.10 | 4.0 | 13.6 | 63 | 99.0 | 460/3/60 | SCR | 1-9 |
| EHC-45 | RTU-6 | INDEECO | QUA | OPEN COIL | 12x10 | 12x7 | 450 | 540 | 0.10 | 5.0 | 17.0 | 63 | 98.0 | 460/3/60 | SCR | 1-9 |
| EHC-46 | RTU-6 | INDEECO | QUA | OPEN COIL | 16x8 | 15x9 | 300 | 338 | 0.10 | 2.5 | 8.9 | 63 | 90.5 | 460/3/60 | SCR | 1-9 |
| EHC-47 | RTU-6 | INDEECO | QUA | OPEN COIL | 12x8 | 12x6 | 200 | 267 | 0.10 | 2.0 | 5.8 | 63 | 89.9 | 460/3/60 | SCR | 1-9 |
| EHC-48 | RTU-6 | INDEECO | QUA | OPEN COIL | 12x8 | 10x5 | 200 | 267 | 0.10 | 2.0 | 5.8 | 63 | 89.9 | 460/3/60 | SCR | 1-9 |
| EHC-49 | RTU-6 | INDEECO | QUA | OPEN COIL | 12x8 | 10x5 | 200 | 267 | 0.10 | 2.0 | 5.8 | 63 | 89.9 | 460/3/60 | SCR | 1-9 |
| EHC-50 | RTU-7 | INDEECO | QUA | OPEN COIL | 16x10 | 15x9 | 830 | 747 | 0.10 | 12.5 | 42.5 | 42 | 89.4 | 460/3/60 | SCR | 1-9 |
| EHC-51 | RTU-7 | INDEECO | QUA | OPEN COIL | 30x10 | 36x9 | 1,660 | 797 | 0.10 | 25.0 | 85.0 | 42 | 89.4 | 460/3/60 | SCR | 1-9 |
| EHC-52 | RTU-7 | INDEECO | QUA | OPEN COIL | 30x10 | 36x9 | 1,660 | 797 | 0.10 | 25.0 | 85.0 | 42 | 89.4 | 460/3/60 | SCR | 1-9 |
| EHC-53 | RTU-7 | INDEECO | QUA | OPEN COIL | 24x8 | 24x7 | 1,020 | 765 | 0.10 | 15.0 | 51.0 | 42 | 88.3 | 460/3/60 | SCR | 1-9 |
| EHC-54 | RTU-7 | INDEECO | QUA | OPEN COIL | 30x10 | 30x8 | 1,400 | 672 | 0.10 | 20.0 | 68.0 | 42 | 87.0 | 460/3/60 | SCR | 1-9 |
| EHC-55 | RTU-7 | INDEECO | QUA | OPEN COIL | 30x10 | 36x7 | 1,600 | 768 | 0.10 | 22.5 | 76.5 | 42 | 86.3 | 460/3/60 | SCR | 1-9 |
| EHC-56 | RTU-7 | INDEECO | QUA | OPEN COIL | 16x10 | 15x9 | 830 | 747 | 0.10 | 12.5 | 42.5 | 42 | 89.4 | 460/3/60 | SCR | 1-9 |
| EHC-57 | RTU-8 | INDEECO | QUA | OPEN COIL | 18x10 | 18x9 | 1,000 | 800 | 0.10 | 10.0 | 34.0 | 52.5 | 84.0 | 460/3/60 | SCR | 1-9 |
| EHC-58 | RTU-8 | INDEECO | QUA | OPEN COIL | 18x12 | 18x12 | 1,500 | 1,000 | 0.10 | 17.5 | 59.5 | 52.5 | 89.2 | 460/3/60 | SCR | 1-9 |
| EHC-59 | RTU-8 | INDEECO | QUA | OPEN COIL | 16x8 | 15x5 | 300 | 338 | 0.10 | 4.0 | 13.6 | 52.5 | 84.5 | 460/3/60 | SCR | 1-9 |
| EHC-60 | RTU-8 | INDEECO | QUA | OPEN COIL | 12x10 | 12x10 | 750 | 900 | 0.10 | 9.0 | 30.6 | 52.5 | 90.3 | 460/3/60 | SCR | 1-9 |
| EHC-61 | RTU-8 | INDEECO | QUA | OPEN COIL | 12x10 | 12x10 | 750 | 900 | 0.10 | 9.0 | 30.6 | 52.5 | 90.3 | 460/3/60 | SCR | 1-9 |
| EHC-62 | RTU-8 | INDEECO | QUA | OPEN COIL | 12x10 | 12x9 | 650 | 780 | 0.10 | 7.0 | 23.8 | 52.5 | 86.4 | 460/3/60 | SCR | 1-9 |
| EHC-63 | RTU-8 | INDEECO | QUA | OPEN COIL | 12x8 | 8x5 | 150 | 225 | 0.10 | 2.0 | 6.8 | 52.5 | 94.5 | 460/3/60 | SCR | 1-9 |

NOTES:
1. EQUIPMENT SCHEDULE BASED ON 1995 DESIGN DRAWINGS. CONTRACTOR SHALL FIELD VERIFY EXISTING EQUIPMENT CAPACITIES AND DIMENSIONS PRIOR TO ORDERING.
2. PROVIDE PROPORTIONAL CONTROL USING AN SCR PROPORTIONAL POWER CONTROLLER.
3. PROVIDE AUTOMATIC AND MANUAL RESET THERMAL CUTOUTS, AIRFLOW SWITCH, AND MAGNETIC CONTRACTORS.
4. PROVIDE 24V CONTROLS TRANSFORMER. RE-INTEGRATE INTO EXISTING CONTROLS.
5. PROVIDE BUILT-IN, SNAP-ACTING DISCONNECT SWITCH WITH DOOR INTERLOCK.
6. COORDINATE CONTROLS WITH EXISTING ATC/DDC SYSTEM.
7. PROVIDE FUSES FOR HEATERS GREATER THAN 48 AMPS.
8. INSTALL HEATERS IN EXISTING DUCTWORK ACCORDING TO MANUFACTURER'S RECOMMENDATIONS AND MINIMUM CLEARANCES. MODIFY DUCTWORK AS REQUIRED.
9. ELBOWS OR TURNS MUST BE LOCATED A MINIMUM OF 4 FEET FROM HEATER INLET AND 2 FEET FROM HEATER OUTLET.

## ACTIVE PROPORTIONAL REGULATOR (APR) VALVE SCHEDULE

| RTU TAG | RTU MANUFACTURER | RTU MODEL NO. | RTU COOLING TONNAGE | VALVE MANUFACTURER | VALVE MODEL NO. | COOLING TYPE | REFRIG. TYPE | VALVE MODULATION ON LEAD CIRCUIT (TONS) | NOTES |
|---|---|---|---|---|---|---|---|---|---|
| AC-1 | TRANE | TED420B4B- | 35.0 | RAWAL | APR-410-6 | DX | R-410A | 6.0 | 1-3 |
| AC-2 | TRANE | TED420B4B- | 35.0 | RAWAL | APR-410-6 | DX | R-410A | 6.0 | 1-3 |
| AC-3 | TRANE | TED330B4B- | 27.5 | RAWAL | APR-410-6 | DX | R-410A | 6.0 | 1-3 |
| AC-5 | TRANE | TED360B4C- | 30.0 | RAWAL | APR-410-6 | DX | R-410A | 6.0 | 1-3 |
| AC-6 | TRANE | THC120F4RGA- | 10.0 | RAWAL | APR-410-1 | DX | R-410A | 1.0 | 1-3 |
| AC-7 | TRANE | TED360B4C- | 30.0 | RAWAL | APR-410-6 | DX | R-410A | 6.0 | 1-3 |
| AC-8 | TRANE | THD150G4RGB- | 12.5 | RAWAL | APR-410-5 | DX | R-410A | 5.0 | 1-3 |
| AC-9 | TRANE | THD150G4RGB- | 12.5 | RAWAL | APR-410-5 | DX | R-410A | 5.0 | 1-3 |
| AC-10 | TRANE | THC047E4RGA- | 4.0 | RAWAL | APR-410-1 | DX | R-410A | 1.0 | 1-3 |
| AC-11 | TRANE | THC037E4REA- | 3.0 | RAWAL | APR-410-1 | DX | R-410A | 1.0 | 1-3 |
| AC-12 | TRANE | THD150G4RPB- | 12.5 | RAWAL | APR-410-5 | DX | R-410A | 1.0 | 1-3 |

NOTES:
1. FURNISH AND INSTALL NEW RAWAL APR VALVE ONTO EXISTING TRANE DX ROOFTOP UNITS.
2. FURNISH AND INSTALL VALVES IN ACCORDANCE WITH THE VALVE AND RTU MANUFACTURER'S RECOMMENDATIONS AND INSTALLATION INSTRUCTIONS.
3. VALVES TO BE INSTALLED TO ALLOW UNITS TO RUN COMPRESSORS LONGER AND PROVIDE MORE DEHUMIDIFICATION CAPABILITY.


H2M architects + engineers
1133 Westchester Avenue, Suite N-210
White Plains, NY 10605
914.358.5623 • www.h2m.com
NY Architecture & Landscape Architecture: No Certificate Required
NY Engineering Certificate of Authorization No.: 0018178


CONSULTANTS:

| MARK | DATE | DESCRIPTION |
|---|---|---|
| | | |

STATE OF NEW YORK
JOHN C. MORRIS III
057554-1
LICENSED PROFESSIONAL ENGINEER

05/31/2028
Exp. Date

J. CHRIS MORRIS III, P.E.
NY PROFESSIONAL ENGINEER Lic. No. 057554

"IN ACCORDANCE WITH ARTICLE 145, SECTION 7209 OF THE NYS EDUCATION LAW, ALTERATION OF THIS DOCUMENT EXCEPT BY A LICENSED PROFESSIONAL IS ILLEGAL."

| DESIGNED BY: | DRAWN BY: | CHECKED BY: | REVIEWED BY: |
|---|---|---|---|
| W. MAGIERA | W. MAGIERA | K. WEILER | C. MORRIS |

| PROJECT No: | DATE: | SCALE: |
|---|---|---|
| SMSD2506 | OCTOBER 2026 | AS SHOWN |

CLIENT

**SOMERS CENTRAL SCHOOL DISTRICT**

**VARIOUS UPGRADES AT SOMERS INTERMEDIATE SCHOOL**

**240 US-202**
**SOMERS, NY 10589**

**SED #: 66-21-01-06-0-006-021**

CONTRACT

**CONTRACT M**
**MECHANICAL CONSTRUCTION**

STATUS

**FOR BID**

SHEET TITLE

**MECHANICAL SCHEDULES**

DRAWING No.

# SI-M 600.00

C:\Users\wmagiera\Documents_Revit Backup\SMSD2506_Central25_M_wmagieraSNDSX.rvt
10/29/2026 2:52:30 PM

# ELECTRICAL LEGEND

| SYMBOL | DESCRIPTION | COMMENTS |
|---|---|---|
| $S_3$ | THREE - WAY SWITCH | 46" AFF TO CL UON |
| $S_4$ | FOUR - WAY SWITCH | 46" AFF TO CL UON |
| $S_I$ | ILLUMINATED SWITCH | 46" AFF TO CL UON |
| $S^A$ | SINGLE POLE SWITCH; "A" INDICATES SWITCH CONTROL | 46" AFF TO CL UON |
| $S_D$ | SINGLE POLE DIMMER SWITCH | 46" AFF TO CL UON |
| $S_{3D}$ | THREE - WAY DIMMER SWITCH | 46" AFF TO CL UON |
| $S_K$ | SINGLE POLE KEYED SWITCH | 46" AFF TO CL UON |
| $S_{K3}$ | KEYED THREE - WAY SWITCH | 46" AFF TO CL UON |
| $S_{K4}$ | KEYED FOUR - WAY SWITCH | 46" AFF TO CL UON |
| $S_M$ | HORSEPOWER RATED SWITCH, WITH INDICATOR (CONTRACTOR SHALL COORDINATE VOLTAGE AND PHASE WITH EQUIPMENT) | 46" AFF |
| $S_P$ | SWITCH AND PILOT LIGHT | |
| $S_T$ | SWITCH WITH THERMAL OVERLOAD PROTECTION (CONTRACTOR SHALL COORDINATE VOLTAGE AND PHASE WITH EQUIPMENT) | |
| $S_{OS}$ | OCCUPANCY SENSOR WITH MANUAL OVERRIDE, WALL MOUNT | |
| TC | TIME CLOCK | |
| PC | PHOTOCELL | |
| PB | PUSH BUTTON | |
| E,G | EMERGENCY SHUT OFF SWITCH; 'E' INDICATES ELECTRICAL; 'G' INDICATES GAS | |
| OS | OCCUPANCY SENSOR, CEILING MOUNT | |
| | OCCUPANCY SENSOR POWER PACK, MOUNTED ABOVE CEILING | |
| | 2 #12 AWG + #12 AWG GND IN 3/4" E.C. CONCEALED IN WALL OR CEILING | |
| IIIII | 5 #12 AWG + #12 AWG GND IN 3/4" E.C. CONCEALED IN WALL OR CEILING | |
| III | 3 #12 AWG + #12 AWG GND IN 3/4" E.C. CONCEALED IN OR BELOW SLAB | |
| LP1-35 | DEDICATED HOME RUN TO PANEL LP1 FOR CIRCUIT No. 35 ONLY. 2 #12 AWG + #12 AWG GND IN 3/4" E.C. CONCEALED IN WALL OR CEILING | |
| TL | 120V, 20 A TWIST LOCK RECEPTACLE. | 46" AFF TO CL UON |
| | DUPLEX RECEPTACLE: 120V, 20A. | 46" AFF TO CL UON |
| | QUAD RECEPTACLE, DOUBLE DUPLEX RECEPTACLE: 120V, 20A. | 46" AFF TO CL UON |
| C | DUPLEX RECEPTACLE: 120V, 20A; SUBSCRIPT "C" INDICATES CEILING MOUNT. | 46" AFF TO CL UON |
| | DUPLEX RECEPTACLE: 120V, 20A; FLOOR MOUNTED. | 46" AFF TO CL UON |
| IG | ISOLATED GROUND DUPLEX RECEPTACLE. | 46" AFF TO CL UON |
| GFI | DUPLEX RECEPTACLE: 120V, 20A; WITH GROUND FAULT INDICATOR. | 46" AFF TO CL UON |
| CT | DUPLEX RECEPTACLE: 120V, 20A; SUBSCRIPT "CT" INDICATES COUNTER TOP. | 46" AFF TO CL UON |
| WP | DUPLEX RECEPTACLE: 120V, 20A; SUBSCRIPT "WP" INDICATED WEATHER PROOF | 46" AFF TO CL UON |
| | SPECIAL PURPOSE OUTLET: VERIFY NEMA CONFIGURATION WITH EQUIPMENT MANUFACTURER. | 46" AFF TO CL UON |
| TL | TWISTED LOCK RECEPTACLE: 125V, 20A, 3 WIRE; UNLESS OTHERWISE NOTED. | 46" AFF TO CL UON |
| | SURFACE RACEWAY WITH 2 GROUNDED AND ISOLATED TYPE DUPLEX RECEPTACLES AND 1 DATA OUTLET PER POSITION, 18" AFF UNLESS OTHERWISE NOTED. | |
| | TELEPHONE/POWER POLE | |
| P | MAGNETIC STARTER. | |
| P | DISCONNECTION SWITCH. | |
| J | JUNCTION BOX | |
| J 4X | NEMA 4X STAINLESS STEEL JUNCTION BOX WITH GASKET COVER. | |
| J S | JUNCTION BOX RECESSED IN WALL WITH BLANK COVER, PROVIDE 3/4" E.C. AND DRAG LINE TO ABOVE FINISHED CEILING. MOUNT 18" AFF, UNLESS OTHERWISE NOTED. | |
| J M | FOR MONITOR, JUNCTION BOX RECESSED IN WALL WITH BLANK COVER. PROVIDE 3/4" E.C. AND DRAG LINE TO ABOVE FINISHED CEILING. | |
| T T1 | TRANSFORMER "T1"; SEE TRANSFORMER SCHEDULE. | |
| | ELECTRICAL PANEL "P1", RECESSED; SEE PANEL SCHEDULE. | |
| P1 | ELECTRICAL PANEL "P1", SURFACE MOUNT; SEE PANEL SCHEDULE. | |
| | CONDUIT GOING UP. | |
| | CONDUIT GOING DOWN. | |
| | PULLBOX | |
| T | TELEPHONE. PROVIDE 3/4" E.C. WITH DRAG LINE TO AFC AND EMPTY J. BOX RECESSED IN WALL WITH BLANK COVER. | |
| TV | CABLE TELEVISION. PROVIDE 3/4" E.C. WITH DRAG LINE TO AFC AND EMPTY J. BOX RECESSED IN WALL WITH BLANK COVER. | |
| D | DATA. PROVIDE 3/4" E.C. WITH DRAG LINE TO AFC AND EMPTY J. BOX RECESSED IN WALL WITH BLANK COVER. | |
| D/T | COMBINED DATA AND TV. PROVIDE 3/4" E.C. WITH DRAG LINE TO AFC AND EMPTY J. BOX RECESSED IN WALL WITH BLANK COVER. | |
| S | SECURITY CAMERA. PROVIDE 3/4" E.C. WITH DRAG LINE TO AFC AND EMPTY J. BOX RECESSED IN WALL WITH BLANK COVER. | |

| ABBREVIATION | DESCRIPTION |
|---|---|
| AFF | ABOVE FINISHED FLOOR |
| AFC | ABOVE FINISHED CEILING |
| AFG | ABOVE FINISHED GRADE |
| AMP, A | AMPERE |
| ATS | AUTOMATIC TRANSFER SWITCH; SEE TRANSFER SWITCH SCHEDULE |
| AWG | AMERICAN WIRE GAUGE |
| BFC | BELOW FINISHED CEILING |
| CL | CENTERLINE |
| CT | COUNTERTOP |
| EC | ELECTRICAL CONDUIT |
| GFCI | GROUND FAULT CIRCUIT INTERRUPTER |
| GFI | GROUND FAULT INDICATOR |
| PSEG | PUBLIC SERVICE ELECTRIC AND GAS COMPANY (LOCAL ELECTRIC UTILITY) |
| MCB | MAIN CIRCUIT BREAKER |
| MLO | MAIN LUGS ONLY |
| NTS | NOT TO SCALE |
| TYP | TYPICAL |
| UON | UNLESS OTHERWISE NOTED |
| UC | UNDERCOUNTER |
| V | VOLTS |
| VAC | VOLTS ALTERNATING CURRENT |
| VDC | VOLT DIRECT CURRENT |
| X-FMR | TRANSFORMER |
| WP | WEATHERPROOF |
| EMT | ELECTRICAL METALLIC TUBING |
| RMC | RIGID METAL CONDUIT |
| (D) | DEMOLISH |
| (E) | EXISTING |
| (P) | PROPOSED |

| SYMBOL | DESCRIPTION | COMMENTS |
|---|---|---|
| T | LINE VOLTAGE THERMOSTAT, 120V, 10A. | |
| | CIRCUIT BREAKER WITH TRIP AND POLES AS NOTED. | |
| TS1 | TRANSFER SWITCH TS1; SEE TRANSFER SWITCH SCHEDULE. | |
| M.C.B 30A/2P PANEL "P1" | DISTRIBUTION PANEL P1 WITH 30A, 2 POLE M.C.B.; SEE DISTRIBUTION PANEL SCHEDULE. | |
| | DISCONNECT SWITCH DS1, 100A, 3 POLES; SEE DISCONNECT SWITCH SCHEDULE. | |
| DS3 100A/3P | FUSED DISCONNECT SWITCH DS2, FUSED AT 40A, 3 POLES; SEE DISCONNECT SWITCH SCHEDULE. | |
| G1 | GENERATOR SET G1 | |
| M | ELECTRIC METER AND METER PAN AS PER PSEG REQUIREMENTS. | |
| 5 | MOTOR, NUMBER INDICATED HORSEPOWER. | |
| | CURRENT TRANSFORMER. | |
| PTS | VOLTAGE TRANSFORMER. | |
| T2 | TRANSFORMER WITH SIZE, PRIMARY AND SECONDARY VOLTAGES AS NOTED. | |
| RVRM 10 | REDUCED VOLTAGE SOLID STATE RAMPING MODULE, SIZED FOR 10 H.P. | |
| RVSS 150 | REDUCED VOLTAGE SOLID STATE STARTER, SIZED FOR 150 H.P. | |
| VFD 25 | VARIABLE FREQUENCY DRIVE, RATED FOR 25 H.P. | |
| FVNR 5 | FULL VOLTAGE NON-REVERSING STARTER, NEMA SIZE 6 | |
| FVR 5 | FULL VOLTAGE REVERSING STARTER, NEMA SIZE 5 | |
| JJS | FAST ACTING SOLID STATE FUSES AS PER MANUFACTURER. | |
| | MULTIPLE BRANCH CIRCUITS AS REQUIRED. | |
| LNR | 5% LINE REACTOR, UNLESS OTHERWISE NOTED | |
| | CONTROL CIRCUIT; MIN 2 #12 AWG IN 3/4" E.C. UNLESS OTHERWISE NOTED ON PLANS | |

# CONTROLS LEGEND

| SYMBOL | DESCRIPTION | COMMENTS |
|---|---|---|
| | PUMP OR BLOWER MOTOR | |
| | FLOR METER | |
| M | MOTOR CONTROLLED VALVE WITH LIMIT SWITCHES | |
| LS | LIMIT SWITCH | |
| FT | FLOW TRANSMITTER | |
| FS | FLOW SWITCH | |
| PT | PRESSURE TRANSMITTER | |
| PS | PRESSURE SWITCH | |
| LT | LEVEL TRANSMITTER | |
| LE | LEVEL ELECTRODES | |
| DP | DIFFERENTIAL PRESSURE TRANSMITTER | |
| | SOLENOID VALVE | |
| | PITOT TUBE AND AIR PRESSURE SWITCH | |
| TLDS | PITOT TUBE AND AIR PRESSURE SWITCH | |
| PID | PROPORTIONAL - INTEGRAL - DERIVATIVE SINGLE LOOP CONTROLLER | |
| SC TP—A | SINGLE CONDITIONER TIME PULSE DURATION TO ANALOG | |


H2M architects + engineers

1133 Westchester Avenue, Suite N-210
White Plains, NY 10605
914.358.5623 • www.h2m.com
NY Architecture & Landscape Architecture: No Certificate Required
NY Engineering Certificate of Authorization No.: 0018178


CONSULTANTS:

| MARK | DATE | DESCRIPTION |
|---|---|---|
| | | |

7.31.2028
Exp. Date

JEFFERY L. CZAJKA, P.E.
NY PROFESSIONAL ENGINEER Lic. No. 072523


"IN ACCORDANCE WITH ARTICLE 145, SECTION 7209 OF THE NYS EDUCATION LAW, ALTERATION OF THIS DOCUMENT EXCEPT BY A LICENSED PROFESSIONAL IS ILLEGAL."


| DESIGNED BY: | DRAWN BY: | CHECKED BY: | REVIEWED BY: |
|---|---|---|---|
| S. FREEMAN | W. TESTA | S. SOUSSOU | J. CZAJKA |

| PROJECT No: | DATE: | SCALE: |
|---|---|---|
| SMSD2506 | OCTOBER 2026 | AS SHOWN |

CLIENT

**SOMERS CENTRAL SCHOOL DISTRICT**

**VARIOUS UPGRADES AT SOMERS INTERMEDIATE SCHOOL**

**240 US-202**
**SOMERS, NY 10589**

**SED #: 66-21-01-06-0-006-021**

CONTRACT

**CONTRACT E**
**ELECTRICAL CONSTRUCTION**

STATUS

**FOR BID**

SHEET TITLE

**ELECTRICAL LEGENDS**

DRAWING No.

# SI-E 001.00


C:\Users\wtesta\Documents_Revit Backup\SMSD2506_Central25_M_wtesta36AUA.rvt
10/28/2026 11:23:53 AM

## GENERAL NOTES

1. THE EXISTING CONDITIONS SHOWN ON THE CONTRACT DRAWINGS ARE BASED ON LIMITED FIELD SURVEY AND EXISTING DOCUMENTATION. THE CONTRACTOR SHALL BE RESPONSIBLE FOR VERIFICATION OF ALL EXISTING CONDITIONS (INCLUDING HVAC EQUIPMENT ELECTRICAL CHARACTERISTICS, FEEDER SIZE, PANEL FED FROM, BREAKER SIZE, ETC.) PRIOR TO THE COMMENCEMENT OF DEMOLITION / NEW WORK AND PURCHASE OF NEW EQUIPMENT. SHOULD THERE BE A CONFLICT, THE CONTRACTOR SHALL ALERT THE ARCHITECT / ENGINEER IN WRITING.
2. THE CONTRACTOR SHALL TAKE CARE NOT TO DAMAGE ADJOINING SURFACES OUTSIDE THE CONTRACT AREA OR SCOPE OF WORK. THE CONTRACTOR SHALL BE RESPONSIBLE FOR RESTORING EXISTING CONDITIONS AND/OR FINISHES DAMAGED DURING CONSTRUCTION, INCLUDING PATCHING AND PAINTING DEEMED NECESSARY BY THE ARCHITECT AT NO COST TO THE OWNER.
3. THE CONTRACTOR SHALL REMOVE AND DISPOSE OF ALL CONSTRUCTION DEBRIS AND UNWANTED MATERIAL LEGALLY OFF-SITE IN ACCORDANCE WITH THE PROJECT SPECIFICATIONS.
4. CONTRACTOR SHALL DISCONNECT AND REMOVE THE EXISTING LIGHT FIXTURES AND STORE FOR REINSTALLATION AFTER NEW DROP CEILINGS ARE INSTALLED. EXISTING WIRING SHALL BE MADE SAFE TO ENABLE THE INSTALLATION OF THE NEW CEILING.
5. CONTRACTOR SHALL REMOVE AND TEMPORARY SUPPORT THE EXISTING EXIT SIGNS, SPEAKERS, OCCUPANCY SENSORS, SMOKE / HEAT DETECTORS, WIRELESS ACCESS POINTS, ETC. TO ENABLE THE REMOVAL OF THE EXISTING DROP CEILINGS. CONTRACTOR SHALL COORDINATE WORK WITH FIRE ALARM CONTRACTOR.

## X ELECTRICAL DEMOLITION KEYNOTES

1. THE CONTRACTOR SHALL DISCONNECT EXISTING ELECTRIC DUCT HEATING COIL (EHC) AND REMOVE DISCONNECT SWITCH. CONDUIT AND WIRING FEEDING THE UNIT SHALL BE CAPPED AND MADE SAFE FOR EXTENSION TO THE REPLACEMENT ELECTRIC DUCT HEATING COIL (SEE NEW WORK PLANS).
2. THE CONTRACTOR SHALL DISCONNECT ABANDONED AIR HANDLING UNIT AND REMOVE DISCONNECT SWITCH AND WIRING AND MAKE SAFE. CONDUIT FEEDING THE UNIT SHALL BE ABANDONED IN PLACE.

**ALTERNATES:**

- DISCONNECT EXISTING ELECTRIC DUCT HEATING COILS AND INSTALL NEW ELECTRIC DUCT HEATING COILS ASSOCIATED WITH ROOFTOP UNIT "AC-1".
- DISCONNECT EXISTING ELECTRIC DUCT HEATING COILS AND INSTALL NEW ELECTRIC DUCT HEATING COILS ASSOCIATED WITH ROOFTOP UNIT "AC-3".
- DISCONNECT EXISTING ELECTRIC DUCT HEATING COILS AND INSTALL NEW ELECTRIC DUCT HEATING COILS ASSOCIATED WITH ROOFTOP UNIT "AC-6".
- DISCONNECT EXISTING ELECTRIC DUCT HEATING COILS AND INSTALL NEW ELECTRIC DUCT HEATING COILS ASSOCIATED WITH ROOFTOP UNIT "AC-7".

## 2 ALTERNATES
SCALE: 12" = 1'-0"

## 1 ELECTRICAL FIRST FLOOR DEMOLITION PLAN
SCALE: 1/16" = 1'-0"

PROJECT NORTH


H2M architects + engineers
1133 Westchester Avenue, Suite N-210
White Plains, NY 10605
914.358.5623 • www.h2m.com
NY Architecture & Landscape Architecture: No Certificate Required
NY Engineering Certificate of Authorization No.: 0018178


CONSULTANTS:

| MARK | DATE | DESCRIPTION |
|---|---|---|
| | | |

7.31.2028
Exp. Date

JEFFREY L. CZAJKA, P.E.
NY PROFESSIONAL ENGINEER Lic. No. 072453

"IN ACCORDANCE WITH ARTICLE 145, SECTION 7209 OF THE NYS EDUCATION LAW, ALTERATION OF THIS DOCUMENT EXCEPT BY A LICENSED PROFESSIONAL IS ILLEGAL."

| DESIGNED BY: | DRAWN BY: | CHECKED BY: | REVIEWED BY: |
|---|---|---|---|
| S. FREEMAN | W. TESTA | S. SOUSSOU | J. CZAJKA |

| PROJECT No: | DATE: | SCALE: |
|---|---|---|
| SMSD2506 | OCTOBER 2026 | AS SHOWN |

CLIENT

**SOMERS CENTRAL SCHOOL DISTRICT**

**VARIOUS UPGRADES AT SOMERS INTERMEDIATE SCHOOL**

**240 US-202**
**SOMERS, NY 10589**

**SED #: 66-21-01-06-0-006-021**

CONTRACT
**CONTRACT E**
**ELECTRICAL CONSTRUCTION**

STATUS
**FOR BID**

SHEET TITLE
**ELECTRICAL FIRST FLOOR DEMOLITION PLAN**

DRAWING No.
**SI-ED100.00**


C:\Users\wtesta\Documents_Revit Backup\SMSD2506_Central2G_M_wtesta36AUA.rvt
11/10/2026 1:19:21 PM

## GENERAL NOTES

1. THE EXISTING CONDITIONS SHOWN ON THE CONTRACT DRAWINGS ARE BASED ON LIMITED FIELD SURVEY AND EXISTING DOCUMENTATION. THE CONTRACTOR SHALL BE RESPONSIBLE FOR VERIFICATION OF ALL EXISTING CONDITIONS (INCLUDING HVAC EQUIPMENT ELECTRICAL CHARACTERISTICS, FEEDER SIZE, PANEL FED FROM, BREAKER SIZE, ETC.) PRIOR TO THE COMMENCEMENT OF DEMOLITION / NEW WORK AND PURCHASE OF NEW EQUIPMENT. SHOULD THERE BE A CONFLICT, THE CONTRACTOR SHALL ALERT THE ARCHITECT / ENGINEER IN WRITING.
2. THE CONTRACTOR SHALL TAKE CARE NOT TO DAMAGE ADJOINING SURFACES OUTSIDE THE CONTRACT AREA OR SCOPE OF WORK. THE CONTRACTOR SHALL BE RESPONSIBLE FOR RESTORING EXISTING CONDITIONS AND/OR FINISHES DAMAGED DURING CONSTRUCTION, INCLUDING PATCHING AND PAINTING DEEMED NECESSARY BY THE ARCHITECT AT NO COST TO THE OWNER.
3. THE CONTRACTOR SHALL REMOVE AND DISPOSE OF ALL CONSTRUCTION DEBRIS AND UNWANTED MATERIAL LEGALLY OFF-SITE IN ACCORDANCE WITH THE PROJECT SPECIFICATIONS.

## X ELECTRICAL DEMOLITION KEYNOTES

1. THE CONTRACTOR SHALL DISCONNECT EXISTING EXHAUST FAN AND REMOVE DISCONNECT SWITCH. CONDUIT AND WIRING FEEDING THE UNIT SHALL BE CAPPED AND MADE SAFE FOR EXTENSION TO THE REPLACEMENT EXHAUST FAN (SEE NEW WORK PLANS).
2. EXISTING TO REMAIN.

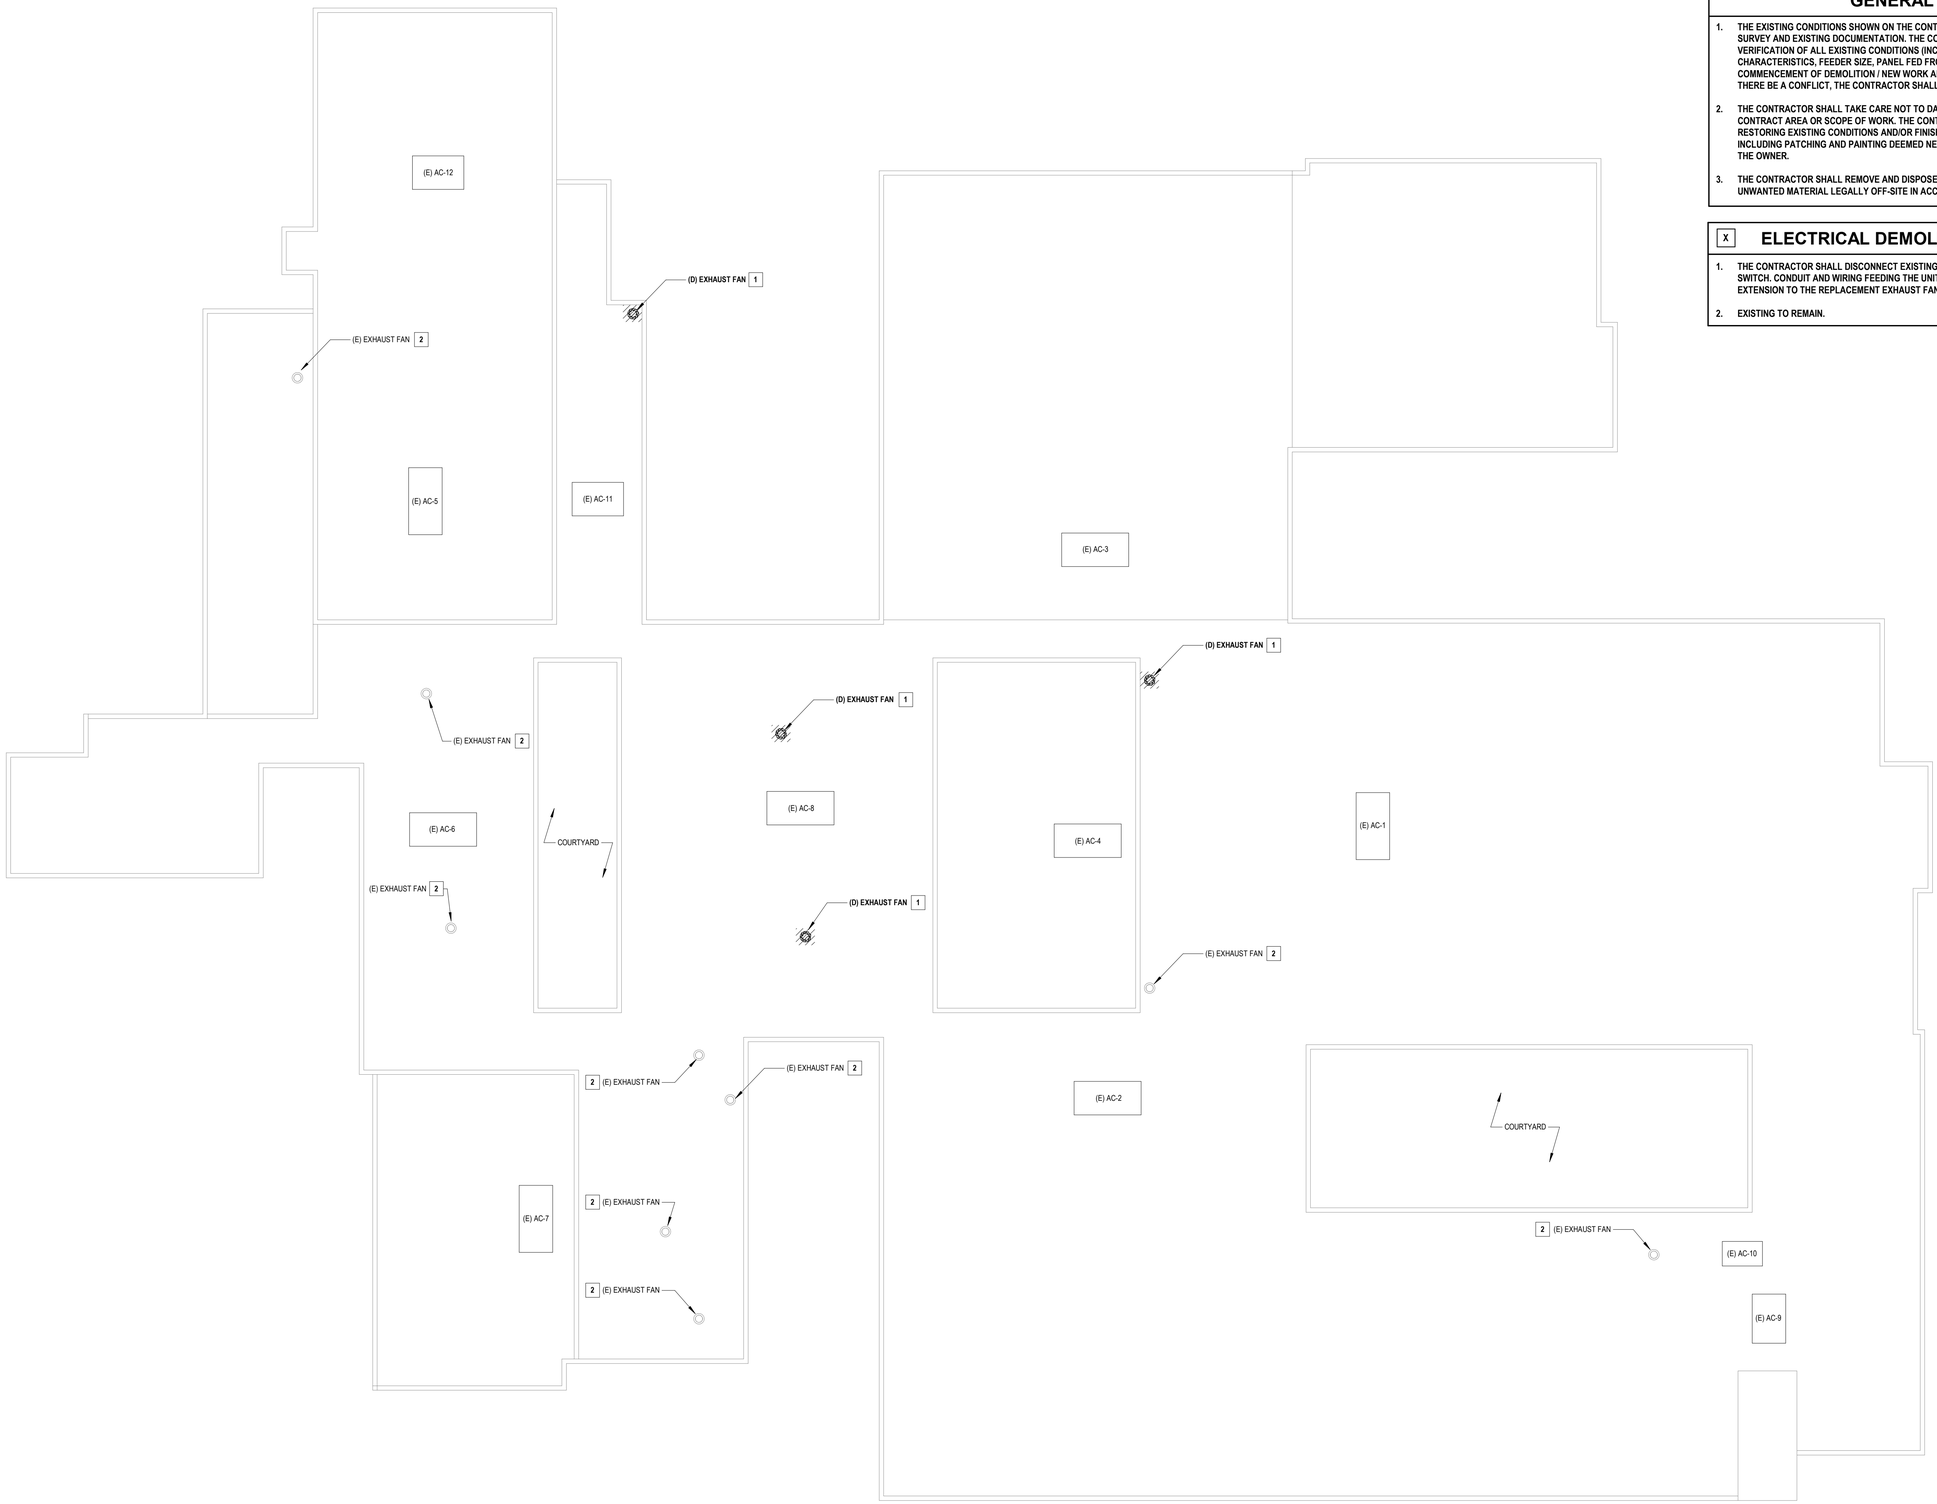


1 ELECTRICAL ROOF DEMOLITION PLAN
SCALE: 1/16" = 1'-0"

PROJECT NORTH

C:\Users\wtesta\Documents_Revit Backup\SMSD2506_Central25_M_wtesta36KAUA.rvt

10/29/2026 11:23:54 AM


H 2 M architects + engineers

1133 Westchester Avenue, Suite N-210
White Plains, NY 10605
914.358.5623 • www.h2m.com
NY Architecture & Landscape Architecture: No Certificate Required
NY Engineering Certificate of Authorization No.: 0018178


CONSULTANTS:

| MARK | DATE | DESCRIPTION |
|---|---|---|
| | | |
| | | |
| | | |
| | | |
| | | |
| | | |
| | | |
| | | |
| | | |
| | | |

7.31.2028
Exp. Date

JEFFERY L. CZAJKA, P.E.
NY PROFESSIONAL ENGINEER Lic. No. 072825

"IN ACCORDANCE WITH ARTICLE 145, SECTION 7209 OF THE NYS EDUCATION LAW, ALTERATION OF THIS DOCUMENT EXCEPT BY A LICENSED PROFESSIONAL IS ILLEGAL."

| DESIGNED BY: | DRAWN BY: | CHECKED BY: | REVIEWED BY: |
|---|---|---|---|
| S. FREEMAN | W. TESTA | S. SOUSSOU | J. CZAJKA |

| PROJECT No: | DATE: | SCALE: |
|---|---|---|
| SMSD2506 | OCTOBER 2026 | AS SHOWN |

CLIENT

**SOMERS CENTRAL SCHOOL DISTRICT**

**VARIOUS UPGRADES AT SOMERS INTERMEDIATE SCHOOL**

**240 US-202**
**SOMERS, NY 10589**

**SED #: 66-21-01-06-0-006-021**

CONTRACT

**CONTRACT E**
**ELECTRICAL CONSTRUCTION**

STATUS

**FOR BID**

SHEET TITLE

**ELECTRICAL ROOF DEMOLITION PLAN**

DRAWING No.

# SI-ED101.00

## GENERAL NOTES

1. THE EXISTING CONDITIONS SHOWN ON THE CONTRACT DRAWINGS ARE BASED ON LIMITED FIELD SURVEY AND EXISTING DOCUMENTATION. THE CONTRACTOR SHALL BE RESPONSIBLE FOR VERIFICATION OF ALL EXISTING CONDITIONS PRIOR TO THE COMMENCEMENT OF DEMOLITION / NEW WORK AND PURCHASE OF NEW EQUIPMENT. SHOULD THERE BE A CONFLICT, THE CONTRACTOR SHALL ALERT THE ARCHITECT / ENGINEER IN WRITING.
2. THE CONTRACTOR SHALL TAKE CARE NOT TO DAMAGE ADJOINING SURFACES OUTSIDE THE CONTRACT AREA OR SCOPE OF WORK. THE CONTRACTOR SHALL BE RESPONSIBLE FOR RESTORING EXISTING CONDITIONS AND/OR FINISHES DAMAGED DURING CONSTRUCTION, INCLUDING PATCHING AND PAINTING DEEMED NECESSARY BY THE ARCHITECT AT NO COST TO THE OWNER.
3. THE CONTRACTOR SHALL REMOVE AND DISPOSE OF ALL CONSTRUCTION DEBRIS AND UNWANTED MATERIAL LEGALLY OFF-SITE IN ACCORDANCE WITH THE PROJECT SPECIFICATIONS.
4. THE CONTRACTOR SHALL TAKE ALL NECESSARY MEASURES TO MAINTAIN THE EXISTING ROOF WARRANTY.
5. THE CONTRACTOR SHALL FURNISH AND INSTALL NEW EQUIPMENT IN ACCORDANCE WITH THE MANUFACTURER'S SERVICE AND OPERATING CLEARANCES, RECOMMENDATIONS, INSTALLATION INSTRUCTIONS, AND PREVAILING CODE.
6. CONTRACTOR SHALL REINSTALL THE EXISTING LIGHT FIXTURES IN/ON THE NEW DROP CEILINGS AND RECONNECT TO THE EXISTING LIGHTING CIRCUITS WITH NEW WIRING (MATCH EXISTING WIRING) AND TIE INTO THE EXISTING LIGHTING CONTROLS. EXISTING LIGHTING SHALL BE SUPPORTED FROM STRUCTURAL CEILING ABOVE AND NOT THE GRID.
7. CONTRACTOR SHALL REINSTALL THE EXISTING EXIT SIGNS, SPEAKERS, OCCUPANCY SENSORS, SMOKE / HEAT DETECTORS, WIRELESS ACCESS POINTS, ETC. ON THE NEW DROP CEILING AT THE EXISTING LOCATIONS THAT THEY WERE. CONTRACTOR SHALL COORDINATE WORK WITH FIRE ALARM CONTRACTOR.

## X ELECTRICAL NEW WORK KEYNOTES

1. THE CONTRACTOR SHALL MODIFY/EXTEND EXISTING ELECTRICAL WIRING/RACEWAY THAT FED EXISTING ELECTRIC DUCT HEATING COIL (EHC) SAFED OFF DURING THE DEMOLITION PHASE ON THIS PROJECT AND CONNECT TO THE NEW ELECTRIC DUCT HEATING COIL VIA AN INTEGRAL DISCONNECT SWITCH. THE CONTRACTOR SHALL CONFIRM EXISTING WIRING/RACEWAY AND BREAKER MATCH THE REQUIRED RATINGS FOR THE NEW EQUIPMENT PRIOR TO RELEASE BEFORE THE START OF WORK.

**ALTERNATES:**

- DISCONNECT EXISTING ELECTRIC DUCT HEATING COILS AND INSTALL NEW ELECTRIC DUCT HEATING COILS ASSOCIATED WITH ROOFTOP UNIT "AC-1".
- DISCONNECT EXISTING ELECTRIC DUCT HEATING COILS AND INSTALL NEW ELECTRIC DUCT HEATING COILS ASSOCIATED WITH ROOFTOP UNIT "AC-3".
- DISCONNECT EXISTING ELECTRIC DUCT HEATING COILS AND INSTALL NEW ELECTRIC DUCT HEATING COILS ASSOCIATED WITH ROOFTOP UNIT "AC-6".
- DISCONNECT EXISTING ELECTRIC DUCT HEATING COILS AND INSTALL NEW ELECTRIC DUCT HEATING COILS ASSOCIATED WITH ROOFTOP UNIT "AC-7".

## 2 ALTERNATES
SCALE: 12" = 1'-0"

## 1 ELECTRICAL FIRST FLOOR NEW WORK PLAN
SCALE: 1/16" = 1'-0"

PROJECT NORTH


H2M architects + engineers
1133 Westchester Avenue, Suite N-210
White Plains, NY 10605
914.358.5623 • www.h2m.com
NY Architecture & Landscape Architecture: No Certificate Required
NY Engineering Certificate of Authorization No.: 0018178


CONSULTANTS:

| MARK | DATE | DESCRIPTION |
|---|---|---|
| | | |

7.31.2028
JEFFREY L. CZAJKA, P.E.
Exp. Date
NY PROFESSIONAL ENGINEER Lic. No. 075251


"IN ACCORDANCE WITH ARTICLE 145, SECTION 7209 OF THE NYS EDUCATION LAW, ALTERATION OF THIS DOCUMENT EXCEPT BY A LICENSED PROFESSIONAL IS ILLEGAL."


| DESIGNED BY: | DRAWN BY: | CHECKED BY: | REVIEWED BY: |
|---|---|---|---|
| S. FREEMAN | W. TESTA | S. SOUSSOU | J. CZAJKA |

| PROJECT No: | DATE: | SCALE: |
|---|---|---|
| SMSD2506 | OCTOBER 2026 | AS SHOWN |

CLIENT

**SOMERS CENTRAL SCHOOL DISTRICT**

**VARIOUS UPGRADES AT SOMERS INTERMEDIATE SCHOOL**

**240 US-202**
**SOMERS, NY 10589**

**SED #: 66-21-01-06-0-006-021**


CONTRACT
**CONTRACT E**
**ELECTRICAL CONSTRUCTION**

STATUS
**FOR BID**

SHEET TITLE
**ELECTRICAL FIRST FLOOR NEW WORK PLAN**

DRAWING No.
**SI-E 100.00**


C:\Users\wtesta\Documents_Revit Backup\SMSD2506_Central25_M_wtesta3KAUA.rvt
11/10/2026 1:20:23 PM

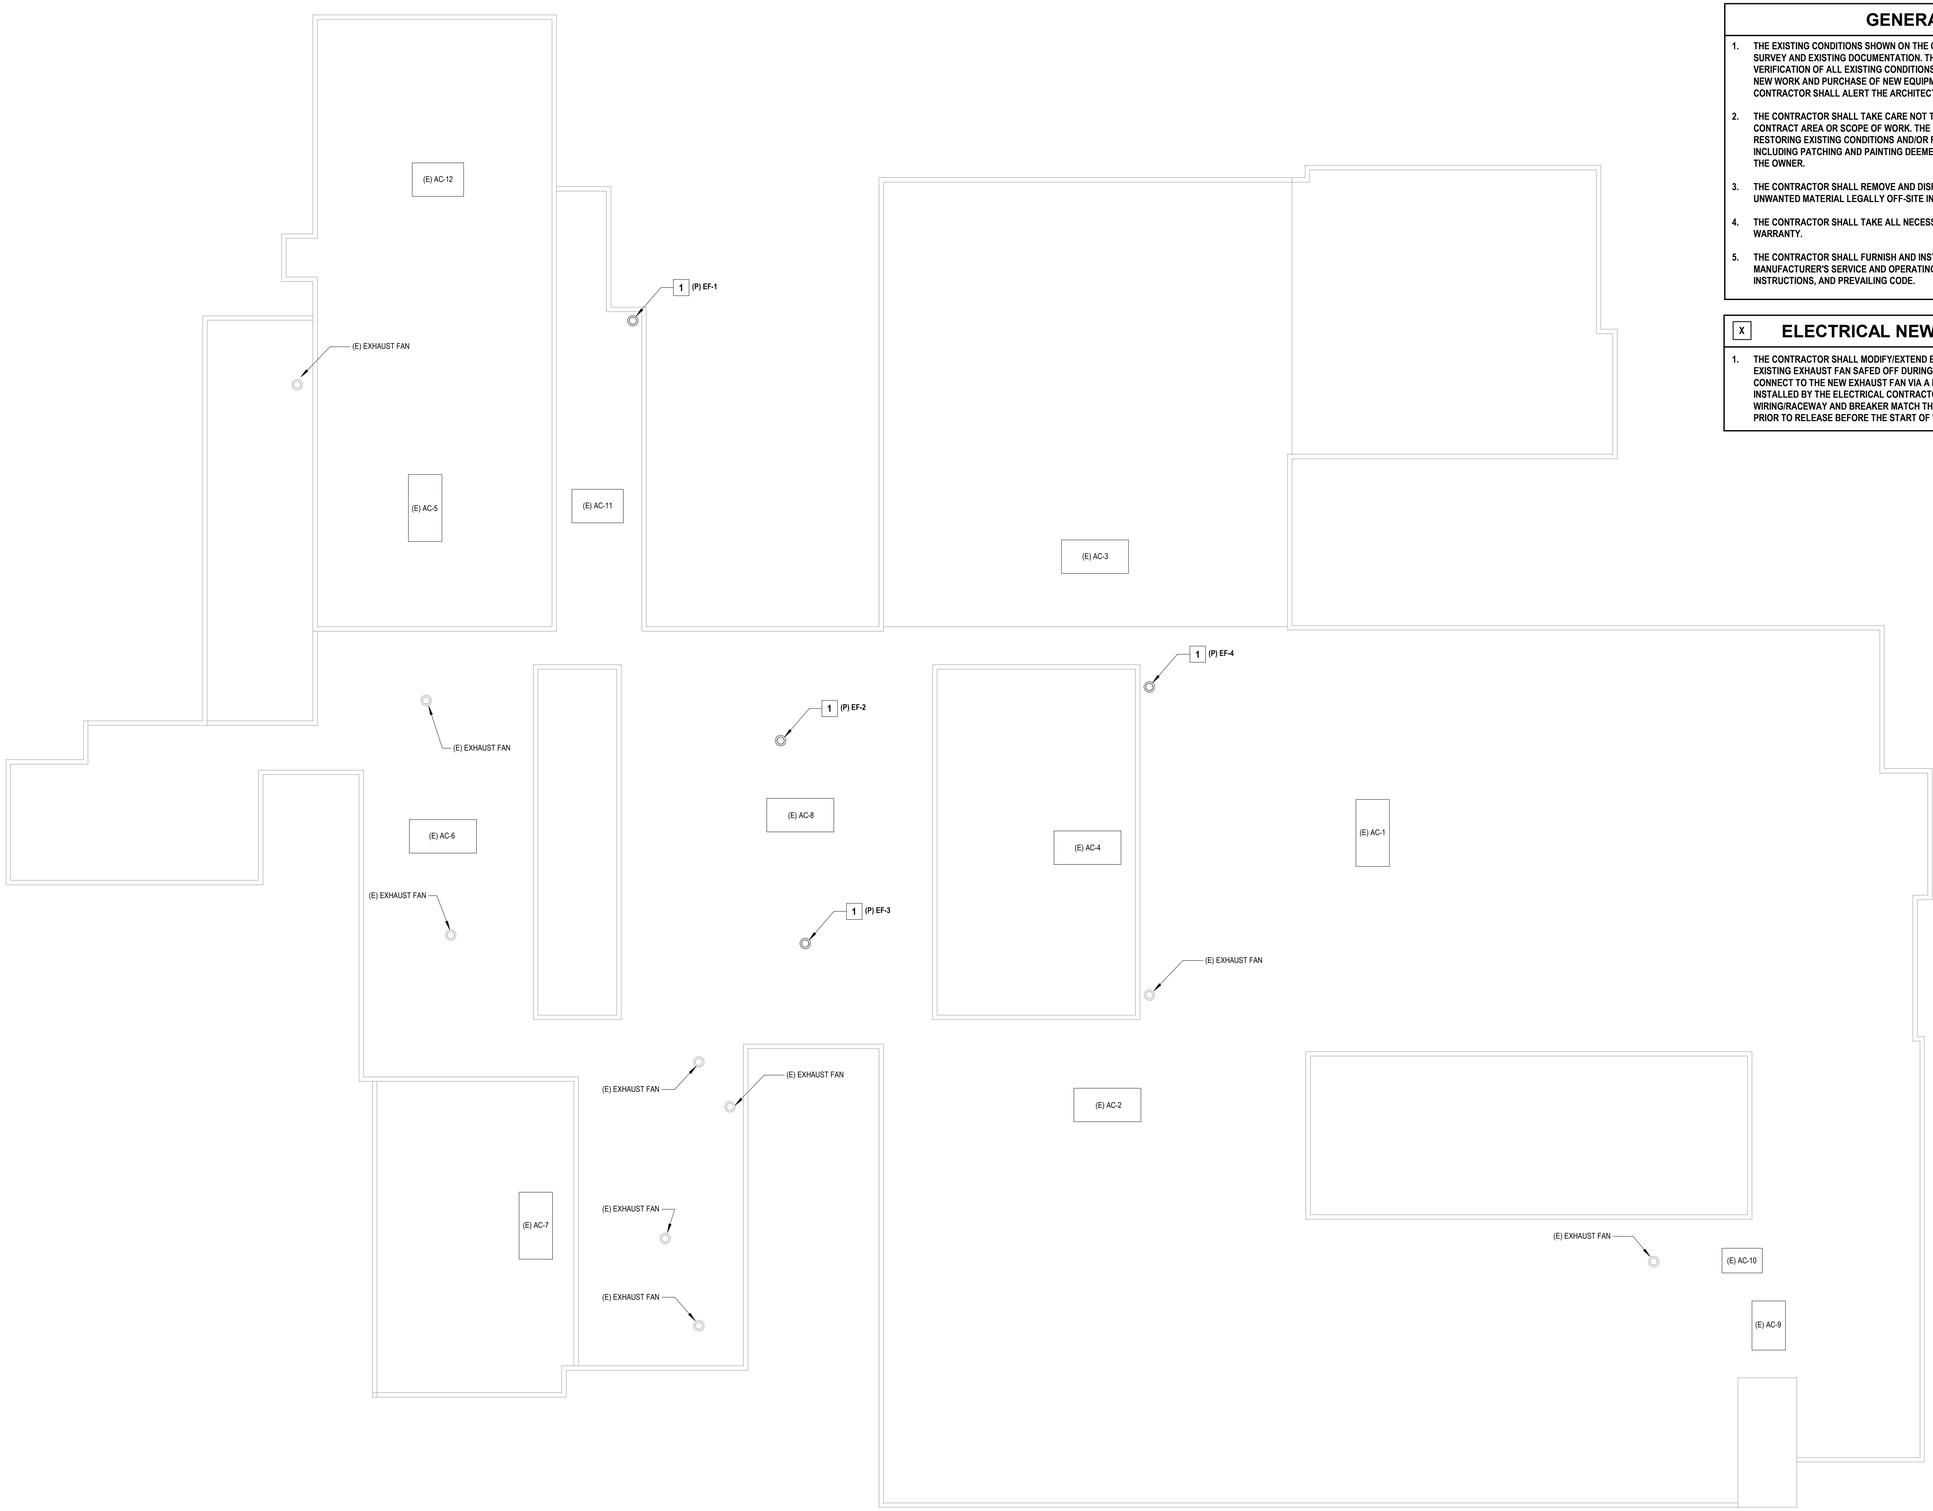


## 1 ELECTRICAL ROOF NEW WORK PLAN

SCALE: 1/16" = 1'-0"

PROJECT NORTH

## GENERAL NOTES

1. THE EXISTING CONDITIONS SHOWN ON THE CONTRACT DRAWINGS ARE BASED ON LIMITED FIELD SURVEY AND EXISTING DOCUMENTATION. THE CONTRACTOR SHALL BE RESPONSIBLE FOR VERIFICATION OF ALL EXISTING CONDITIONS PRIOR TO THE COMMENCEMENT OF DEMOLITION / NEW WORK AND PURCHASE OF NEW EQUIPMENT. SHOULD THERE BE A CONFLICT, THE CONTRACTOR SHALL ALERT THE ARCHITECT / ENGINEER IN WRITING.
2. THE CONTRACTOR SHALL TAKE CARE NOT TO DAMAGE ADJOINING SURFACES OUTSIDE THE CONTRACT AREA OR SCOPE OF WORK. THE CONTRACTOR SHALL BE RESPONSIBLE FOR RESTORING EXISTING CONDITIONS AND/OR FINISHES DAMAGED DURING CONSTRUCTION, INCLUDING PATCHING AND PAINTING DEEMED NECESSARY BY THE ARCHITECT AT NO COST TO THE OWNER.
3. THE CONTRACTOR SHALL REMOVE AND DISPOSE OF ALL CONSTRUCTION DEBRIS AND UNWANTED MATERIAL LEGALLY OFF-SITE IN ACCORDANCE WITH THE PROJECT SPECIFICATIONS.
4. THE CONTRACTOR SHALL TAKE ALL NECESSARY MEASURES TO MAINTAIN THE EXISTING ROOF WARRANTY.
5. THE CONTRACTOR SHALL FURNISH AND INSTALL NEW EQUIPMENT IN ACCORDANCE WITH THE MANUFACTURER'S SERVICE AND OPERATING CLEARANCES, RECOMMENDATIONS, INSTALLATION INSTRUCTIONS, AND PREVAILING CODE.

## X ELECTRICAL NEW WORK KEYNOTES

1. THE CONTRACTOR SHALL MODIFY/EXTEND EXISTING ELECTRICAL WIRING/RACEWAY THAT FED EXISTING EXHAUST FAN SAFED OFF DURING THE DEMOLITION PHASE ON THIS PROJECT AND CONNECT TO THE NEW EXHAUST FAN VIA A NEW DISCONNECT SWITCH FURNISHED AND INSTALLED BY THE ELECTRICAL CONTRACTOR. THE CONTRACTOR SHALL CONFIRM EXISTING WIRING/RACEWAY AND BREAKER MATCH THE REQUIRED RATINGS FOR THE NEW EQUIPMENT PRIOR TO RELEASE BEFORE THE START OF WORK.

H2M architects + engineers
1133 Westchester Avenue, Suite N-210
White Plains, NY 10605
914.358.5623 • www.h2m.com
NY Architecture & Landscape Architecture: No Certificate Required
NY Engineering Certificate of Authorization No.: 0018178

CONSULTANTS:

| MARK | DATE | DESCRIPTION |
|---|---|---|
| | | |
| | | |
| | | |
| | | |
| | | |
| | | |
| | | |
| | | |
| | | |
| | | |

7.31.2028
Exp. Date

JEFFERY L. CZAJKA, P.E.
NY PROFESSIONAL ENGINEER Lic. No. 072825

"IN ACCORDANCE WITH ARTICLE 145, SECTION 7209 OF THE NYS EDUCATION LAW, ALTERATION OF THIS DOCUMENT EXCEPT BY A LICENSED PROFESSIONAL IS ILLEGAL."

| DESIGNED BY: | DRAWN BY: | CHECKED BY: | REVIEWED BY: |
|---|---|---|---|
| S. FREEMAN | W. TESTA | S. SOUSSOU | J. CZAJKA |

| PROJECT No: | DATE: | SCALE: |
|---|---|---|
| SMSD2506 | OCTOBER 2026 | AS SHOWN |

CLIENT

**SOMERS CENTRAL SCHOOL DISTRICT**

**VARIOUS UPGRADES AT SOMERS INTERMEDIATE SCHOOL**

**240 US-202**
**SOMERS, NY 10589**

**SED #: 66-21-01-06-0-006-021**

CONTRACT

**CONTRACT E**
**ELECTRICAL CONSTRUCTION**

STATUS

**FOR BID**

SHEET TITLE

**ELECTRICAL ROOF NEW WORK PLAN**

DRAWING No.

# SI-E 101.00

C:\Users\wtesta\Documents_Revit Backup\SMSD2506_Central25_M_wtesta36AUA.rvt

10/28/2026 11:23:54 AM

H 2 M architects + engineers

1133 Westchester Avenue, Suite N-210
White Plains, NY 10605
914.358.5623 • www.h2m.com
NY Architecture & Landscape Architecture: No Certificate Required
NY Engineering Certificate of Authorization No.: 0018178

CONSULTANTS:

| MARK | DATE | DESCRIPTION |
|---|---|---|
| | | |
| | | |
| | | |
| | | |
| | | |
| | | |
| | | |
| | | |
| | | |
| | | |
| | | |

7.31.2028
Exp. Date

JEFFERY L. CZAJKA, P.E.
NY PROFESSIONAL ENGINEER Lic. No. 072823

"IN ACCORDANCE WITH ARTICLE 145, SECTION 7209 OF THE NYS EDUCATION LAW, ALTERATION OF THIS DOCUMENT EXCEPT BY A LICENSED PROFESSIONAL IS ILLEGAL."

| DESIGNED BY: | DRAWN BY: | CHECKED BY: | REVIEWED BY: |
|---|---|---|---|
| S. FREEMAN | W. TESTA | S. SOUSSOU | J. CZAJKA |

| PROJECT No: | DATE: | SCALE: |
|---|---|---|
| SMSD2506 | OCTOBER 2026 | AS SHOWN |

CLIENT

**SOMERS CENTRAL SCHOOL DISTRICT**

**VARIOUS UPGRADES AT SOMERS INTERMEDIATE SCHOOL**

**240 US-202**
**SOMERS, NY 10589**

**SED #: 66-21-01-06-0-006-021**

CONTRACT

**CONTRACT E**
**ELECTRICAL CONSTRUCTION**

STATUS

**FOR BID**

SHEET TITLE

**ELECTRICAL SITE PLAN**

DRAWING No.

# SI-ES 100.00

10/29/2026 11:23:55 AM C:\Users\wtesta\Documents_Revit Backup\SMSD2506_Central25_M_wtesta36KAUA.rvt

| COPPER BRANCH CIRCUIT WIRE SIZING TABLES - 208V - 3% VOLTAGE DROP | | | | | | | | | | | | | |
|---|---|---|---|---|---|---|---|---|---|---|---|---|---|
| C/B TRIP | | 208V, 3P, 3W 120/208V, 3P, 4W | | | 208V, 2P, 2W 120/208V, 2P, 3W | | | | 120V, 1P, 2W | | | | | |
| 15 | DISTANCE IN FEET | 177 | 273 | 429 | 153 | 236 | 371 | 578 | 88 | 136 | 214 | 333 | 500 | 625 |
| | MINIMUM WIRE SIZE | 12 | 10 | 8 | 12 | 10 | 8 | 6 | 12 | 10 | 8 | 6 | 4 | 3 |
| 20 | DISTANCE IN FEET | 132 | 205 | 322 | 115 | 177 | 279 | 433 | 66 | 102 | 161 | 250 | 375 | 469 |
| | MINIMUM WIRE SIZE | 12 | 10 | 8 | 12 | 10 | 8 | 6 | 12 | 10 | 8 | 6 | 4 | 3 |
| 30 | DISTANCE IN FEET | 136 | 214 | 334 | 118 | 186 | 289 | 433 | 68 | 107 | 167 | 250 | 313 | 375 |
| | MINIMUM WIRE SIZE | 10 | 8 | 6 | 10 | 8 | 6 | 4 | 10 | 8 | 6 | 4 | 3 | 2 |
| 40 | DISTANCE IN FEET | 161 | 250 | 375 | 139 | 217 | 325 | 406 | 80 | 125 | 188 | 234 | 281 | 352 |
| | MINIMUM WIRE SIZE | 8 | 6 | 4 | 8 | 6 | 4 | 3 | 8 | 6 | 4 | 3 | 2 | 1 |
| 50 | DISTANCE IN FEET | 129 | 200 | 300 | 111 | 173 | 260 | 325 | 64 | 100 | 150 | 188 | 225 | 281 |
| | MINIMUM WIRE SIZE | 8 | 6 | 4 | 8 | 6 | 4 | 3 | 8 | 6 | 4 | 3 | 2 | 1 |
| 60 | DISTANCE IN FEET | 167 | 250 | 313 | 144 | 217 | 271 | 325 | 83 | 125 | 156 | 188 | 234 | |
| | MINIMUM WIRE SIZE | 6 | 4 | 3 | 6 | 4 | 3 | 2 | 6 | 4 | 3 | 2 | 1 | |
| 70 | DISTANCE IN FEET | 214 | 268 | 322 | 186 | 232 | 279 | 348 | 107 | 134 | 161 | 201 | | |
| | MINIMUM WIRE SIZE | 4 | 3 | 2 | 4 | 3 | 2 | 1 | 4 | 3 | 2 | 1 | | |
| 80 | DISTANCE IN FEET | 188 | 235 | 281 | 163 | 203 | 244 | 305 | 94 | 117 | 141 | 176 | | |
| | MINIMUM WIRE SIZE | 4 | 3 | 2 | 4 | 3 | 2 | 1 | 4 | 3 | 2 | 1 | | |
| 90 | DISTANCE IN FEET | 208 | 250 | 313 | 181 | 217 | 271 | | 104 | 125 | 156 | | | |
| | MINIMUM WIRE SIZE | 3 | 2 | 1 | 3 | 2 | 1 | | 3 | 2 | 1 | | | |
| 100 | DISTANCE IN FEET | 188 | 225 | 281 | 163 | 195 | 244 | | 94 | 113 | 141 | | | |
| | MINIMUM WIRE SIZE | 3 | 2 | 1 | 3 | 2 | 1 | | 3 | 2 | 1 | | | |

NOTES:

1. READ ACROSS TO THE RIGHT FROM C/B TRIP TO DESIRED VOLTAGE CHARACTERISTICS AND NEXT GREATER DISTANCE THAN CIRCUIT IN QUESTION.
2. READ DOWN TO MINIMUM WIRE SIZE.
3. DISTANCES ARE TO THE CENTER OF CONCENTRATED LOAD SUCH AS CLASSROOM LIGHTING OR THE MIDPOINT OF DISTRIBUTED LOAD SUCH AS CORRIDOR LIGHTING.
4. EQUIPMENT GROUNDING CONDUCTORS SHALL BE INCREASED IN SIZE PROPORTIONATELY PER N.E.C.

## NOTES TO PANELBOARD SCHEDULES AND BRANCH CIRCUIT WIRE SIZING TABLES

### WIRE SIZING

UNLESS OTHERWISE INDICATED, MINIMUM WIRE AMPACITY SHALL BE GREATER THAN OR EQUAL TO THE BRANCH CIRCUIT TRIP BASED ON COPPER CONDUCTOR WITH 90-DEGREE C THHN INSULATION APPLIED AT ITS 75-DEGREE C AMPACITY.

REFER TO THE BRANCH CIRCUIT WIRE SIZING TABLES FOR DISTANCE LIMITATIONS FOR THE MINIMUM WIRE SIZE AND FOR SELECTING THE PROPER WIRE SIZE FOR THE DISTANCE AND VOLTAGE DROP INVOLVED.

### NUMBER OF CONDUCTORS

UNLESS OTHERWISE INDICATED, QUANTITIES OF WIRES SHALL BE BASED ON AN INDIVIDUAL HOMERUN FOR EACH CIRCUIT AS FOLLOWS.

| | PHASE CONDUCTOR | FULL CIRCUIT SIZE NEUTRAL CONDUCTOR | FULL CIRCUIT SIZE EQUIPMENT GROUNDING CONDUCTOR | FULL CIRCUIT SIZE ISOLATED GROUND CONDUCTOR |
|---|---|---|---|---|
| 1 POLE CIRCUIT | 1 | 1 | 1 | 0 |
| 1 POLE DATA/ COMPUTER CIRCUIT | 1 | 1 | 1 | 1 |
| 2 POLE CIRCUIT | 2 | 1 | 1 | 0 |
| 3 POLE CIRCUIT | 3 | 1 | 1 | 0 |
| 3 POLE MOTOR CIRCUIT DELTA | 3 | 0 | 1 | 0 |
| 3 POLE MOTOR CIRCUIT WYE | 3 | 1 | 1 | 0 |

CONSECUTIVE INDIVIDUAL 20 AMP LINE TO NEUTRAL BRANCH CIRCUITS MAY NOT BE COMBINED INTO MULTIWIRE BRANCH CIRCUITS HAVING HOMERUNS WITH A COMMON NEUTRAL CONDUCTOR.

SINGLE PHASE, TWO POLE, TWO WIRE, LINE TO LINE, BRANCH CIRCUITS AND SINGLE PHASE, TWO POLE, THREE WIRE, LINE TO LINE PLUS NEUTRAL, BRANCH CIRCUITS SHALL HAVE INDIVIDUAL UNCOMBINED HOMERUNS.

COMBINED TWO AND THREE CIRCUIT HOMERUNS SHALL HAVE SEPARATE NEUTRALS FOR EACH CIRCUIT BUT A COMMON EQUIPMENT GROUNDING CONDUCTOR AND A COMMON ISOLATED GROUNDING CONDUCTOR MAY BE USED.

| | PHASE CONDUCTOR | FULL CIRCUIT SIZE NEUTRAL CONDUCTOR | FULL CIRCUIT SIZE EQUIPMENT GROUNDING CONDUCTOR | FULL CIRCUIT SIZE ISOLATED GROUND CONDUCTOR |
|---|---|---|---|---|
| TWO 1 POLE HOMERUNS | 2 | 2 | 1 | 0 |
| TWO 1 POLE DATA/COMP. CIRCUIT HOMERUNS | 2 | 2 | 1 | 1 |
| THREE 1 POLE HOMERUNS | 3 | 3 | 1 | 0 |
| THREE 1 POLE DATA/COMP. CIRCUIT HOMERUNS | 3 | 3 | 1 | 1 |


### WIRE DERATING

1. COMBINED HOMERUNS SHALL HAVE THE MINIMUM BRANCH CIRCUIT WIRE SIZE INCREASED IN ACCORDANCE WITH CURRENT NATIONAL ELECTRICAL ADJUSTMENT FACTORS FOR NUMBER OF CURRENT CARRYING CONDUCTORS IN A RACEWAY.
2. NEUTRAL CONDUCTORS FOR FLUORESCENT AND HIGH INTENSITY DISCHARGE LIGHTING CIRCUITS ARE CURRENT CARRYING CONDUCTORS.
3. INDIVIDUAL NEUTRAL CONDUCTOR FOR COMBINED HOMERUNS FOR DATA / COMPUTER OUTLETS ARE CURRENT CARRYING CONDUCTORS.
4. NEUTRAL CONDUCTORS FOR DIMMING CIRCUITS ARE CURRENT CARRYING CONDUCTORS.

### RACEWAY SIZING

1. ALL RACEWAYS SHALL BE SIZED IN ACCORDANCE WITH THE CURRENT NATIONAL ELECTRICAL CODE IN EFFECT AS A MINIMUM SIZE. THE MORE COMMON SIZES ARE INCLUDED HERE FOR THE CONTRACTOR'S CONVENIENCE.

| WIRE SIZE | NO. OF CONDUCTORS | MINIMUM CONDUIT SIZE | WIRE SIZE | NO. OF CONDUCTORS | MINIMUM CONDUIT SIZE |
|---|---|---|---|---|---|
| 12 | 3 | 3/4" | 8 | 3 | 3/4" |
| 12 | 4 | 3/4" | 8 | 4 | 3/4" |
| 12 | 5 | 3/4" | 8 | 5 | 3/4" |
| 12 | 6 | 3/4" | 8 | 6 | 1" |
| 12 | 7 | 3/4" | 8 | 7 | 1" |
| 12 | 8 | 3/4" | 8 | 8 | 1" |
| | | | | | |
| 10 | 3 | 3/4" | 6 | 3 | 3/4" |
| 10 | 4 | 3/4" | 6 | 4 | 3/4" |
| 10 | 5 | 3/4" | 6 | 5 | 1" |
| 10 | 6 | 3/4" | 6 | 6 | 1" |
| 10 | 7 | 3/4" | 6 | 7 | 1-1/4" |
| 10 | 8 | 3/4" | 6 | 8 | 1-1/4" |
| | | | | | |

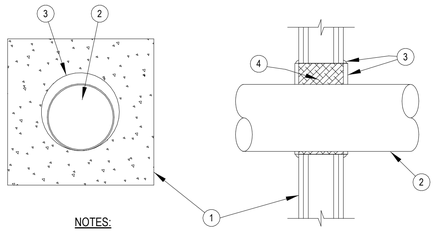



NOTES:

1. RATED GYPSUM WALL BOARD ASSEMBLY.
2. MAXIMUM 10" TRADE SIZE STEEL CONDUIT OR EMT.
3. STI SPECSEAL SERIES 100 SEALANT INSTALLED TO A 1/2" DEPTH FLUSH TO THE END OF THE SLEEVE WITH AN ADDITIONAL 1/4" CROWN APPLIED AROUND THE SLEEVE / WALL INTERFACE. ANNULUS RANGING FROM 1/8" MINIMUM TO 2 1/4" MAXIMUM.
4. STEEL SLEEVE PACKED WITH MINERAL WOOL BATT, TO FULL THICKNESS RECESSED FROM BOTH SIDES TO ACCOMMODATE FILL MATERIAL.

## 1 OR 2 HOUR RATED FIRESTOP FOR METALLIC CONDUIT THRU GYPSUM BOARD WALLS

1 SCALE:NONE U.L. SYSTEM NUMBER W-L-1054

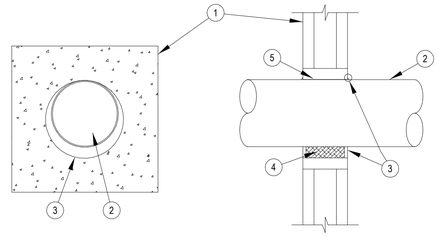


NOTES:


1. CONCRETE SLAB OR CONCRETE OVER STEEL DECK.
2. MAXIMUM 8" TRADE SIZE STEEL CONDUIT. ANNULUS RANGING FROM POINT CONTACT* TO 1.4" MAXIMUM.
3. STI SPECSEAL SERIES 100 SEALANT INSTALLED TO A 1/2" DEPTH. **
4. MINERAL WOOL BATT, NOMINAL 4PCF. TO FULL THICKNESS RECESSED FROM BOTH SIDES TO ACCOMMODATE FILL MATERIAL.
5. STEEL SLEEVE.

*NOTE: A MINIMUM ANNULAR SPACE OF 1/4" AND A 28 GAUGE STEEL COVER PLATE ARE REQUIRED FOR A 4 HOUR RATING.

**NOTE: AT POINT CONTACT APPLY A 3/8" COVE BEAD OF SEALANT BETWEEN PIPE AND BOTH SURFACES OF WALL.

## 2 HOUR RATED FIRESTOP FOR METALLIC CONDUIT THRU MASONRY WALLS

2 SCALE:NONE U.L. SYSTEM NUMBER C-AJ-1150

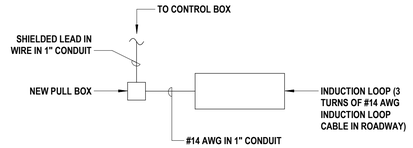


NOTE: INDUCTION LOOP TO BE INSTALLED BEFORE NEW ASPHALT PAVEMENT

## INDUCTION LOOP WIRING DETAIL

3 SCALE:NONE


H 2 M architects + engineers

1133 Westchester Avenue, Suite N-210
White Plains, NY 10605
914.358.5623 • www.h2m.com
NY Architecture & Landscape Architecture: No Certificate Required
NY Engineering Certificate of Authorization No.: 0018178


CONSULTANTS:

| MARK | DATE | DESCRIPTION |
|---|---|---|
| | | |

7.31.2028
Exp. Date

JEFFERY L. CZAJKA, P.E.
NY PROFESSIONAL ENGINEER Lic. No. 075825

"IN ACCORDANCE WITH ARTICLE 145, SECTION 7209 OF THE NYS EDUCATION LAW, ALTERATION OF THIS DOCUMENT EXCEPT BY A LICENSED PROFESSIONAL IS ILLEGAL."

| DESIGNED BY: | DRAWN BY: | CHECKED BY: | REVIEWED BY: |
|---|---|---|---|
| S. FREEMAN | W. TESTA | S. SOUSSOU | J. CZAJKA |

| PROJECT No: | DATE: | SCALE: |
|---|---|---|
| SMSD2506 | OCTOBER 2026 | AS SHOWN |

CLIENT

**SOMERS CENTRAL SCHOOL DISTRICT**

**VARIOUS UPGRADES AT SOMERS INTERMEDIATE SCHOOL**

**240 US-202**
**SOMERS, NY 10589**

**SED #: 66-21-01-06-0-006-021**

CONTRACT

**CONTRACT E**
**ELECTRICAL CONSTRUCTION**

STATUS

**FOR BID**

SHEET TITLE

**ELECTRICAL DETAILS**

DRAWING No.

**SI-E 500.00**


C:\Users\wtesta\Documents_Revit Backup\SMSD2506_Central25_M_wtesta36AUA.rvt
10/29/2026 11:23:55 AM

# SOMERS CENTRAL SCHOOL DISTRICT


## VARIOUS UPGRADES AT SOMERS MIDDLE SCHOOL

### 250 US-202, SOMERS, NY 10589

### SED#: 66-21-01-06-0-001-021

**CONTRACT G - GENERAL CONSTRUCTION**
**CONTRACT C - CIVIL CONSTRUCTION**
**CONTRACT P - PLUMBING CONSTRUCTION**
**CONTRACT M - MECHANICAL CONSTRUCTION**
**CONTRACT E - ELECTRICAL CONSTRUCTION**

**LOCATION MAP**

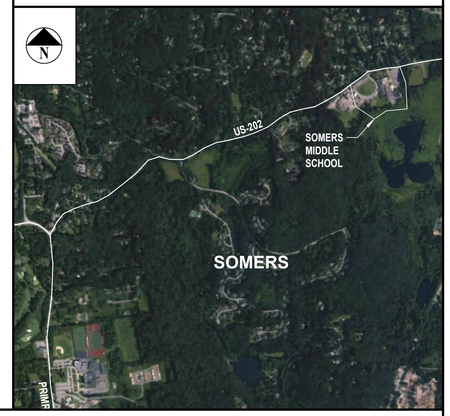



H2M architects + engineers

1133 Westchester Avenue, Suite N-210
White Plains, NY 10605
914.358.5623 • www.h2m.com

NY Architecture & Landscape Architecture: No Certificate Required
NY Engineering Certificate of Authorization No.: 0018178


CONSULTANTS:

| MARK | DATE | DESCRIPTION |
|---|---|---|
| | | |

## SYMBOLS LEGEND

BRICK
BATT INSULATION
ROOM NAME / ROOM / 000 / ± S.F. / ROOM NUMBER / AREA — ROOM NUMBER DESIGNATION TAG
A — WINDOW ELEVATION KEY
1I — WALL TYPE
ACOUSTIC TILE / CERAMIC TILE
RIGID INSULATION
1 Title SCALE: 1/8" = 1'-0" — DRAWING TITLE
0 — COLUMN GRID
CONCRETE
GYPSUM BOARD
XX — REVISION TAG
01.40 / 01.40 — DOOR NUMBER
CONCRETE BLOCK
PLYWOOD
12'-0" — PRIMARY CEILING HEIGHT TAG
X'-0" A.F.F. — SECONDARY CEILING HEIGHT TAG
EARTH
WOOD BLOCKING
1 / A 101 — EXTERIOR ELEVATION
A / A / A / A 101 — INTERIOR ELEVATION
STEEL
WOOD
1 / A 101 — SECTION CUT
Ref / 1 / FAD 100 — DETAIL KEY


## ABBREVIATIONS

| | |
|---|---|
| AB | ANCHOR BOLT |
| A/C | AIR CONDITIONING |
| ACI | AMERICAN CONCRETE INSTITUTE |
| ACT | ACOUSTICAL CEILING TILE |
| ACU | AIR CONDITIONING UNIT |
| ADJ | ADJUSTABLE |
| A/E | ARCHITECT/ENGINEER |
| AFF | ABOVE FINISH FLOOR |
| ALUM | ALUMINUM |
| ANCH | ANCHOR |
| ANSI | AMERICAN NATIONAL STANDARDS INSTITUTE |
| APA | ACCESS PANEL |
| APPROX | APPROXIMATELY |
| ASPH | ASPHALT |
| ASTM | AMERICAN SOCIETY FOR TESTING & MATERIALS |
| AWS | AMERICAN WELDING SOCIETY |
| B | FIRE BLANKET |
| BAL | BALANCE |
| BB | BULLETIN BOARD |
| BD | BOARD |
| BLDG | BUILDING |
| BLK | BLOCK |
| BLKG | BLOCKING |
| BM | BEAM |
| B.O. | BOTTOM OF |
| BOL | BOTTOM OF LINTEL |
| BOT | BOTTOM |
| CEIL | CEILING |
| CEM | CEMENT |
| CER | CERAMIC |
| CLO | CLOSET |
| CMU | CONCRETE MASONRY UNIT |
| COL | COLUMN |
| CONC | CONCRETE |
| CONST | CONSTRUCTION |
| CONT | CONTINUOUS |
| CORR | CORRIDOR |
| CPT | CARPET |
| DS | DOWN SPOUT |
| DW | DISHWASHER |
| DWG | DRAWING |
| EA | EACH |
| EL | ELEVATION |
| ELEC | ELECTRIC/ELECTRICAL |
| ELEV | ELEVATOR |
| EP | ELECTRICAL PANEL |
| EPY | EPOXY COATING |
| EQ | EQUAL |
| EQUIP | EQUIPMENT |
| EXIST | EXISTING |
| EXST | EXHAUST |
| FAI | FRESH AIR INTAKE |
| F.A.S. | FALL ARREST SYSTEM |
| F.C. | FIRE CODE |
| FD | FLOOR DRAIN |
| FIN | FINISH |
| FR | FIRE RATED |
| FTG | FOOTING |
| GA | GAUGE |
| GWB | GYPSUM WALL BOARD |
| GYP | GYPSUM |
| FYP. BD. | GYPSUM BOARD |
| HC | HANDICAPPED |
| HM | HOLLOW METAL |
| HOR | HORIZONTAL |
| HW | HOT WATER |
| INSUL | INSULATION/INSULATING |
| INT | INTERIOR |
| LAV | LAVATORY |
| LDR | LEADER |
| LT | LIGHT |
| MAX | MAXIMUM |
| MECH | MECHANICAL |
| MFR | MANUFACTURER |
| MISC | MISCELLANEOUS |
| MO | MASONRY OPENING |
| MR | MOISTURE RESISTANT |
| NIC | NOT IN CONTRACT |
| NTS | NOT TO SCALE |
| OC | ON CENTER |
| OD | OUTSIDE DIAMETER |
| PLYWD | PLYWOOD |
| PSF | POUNDS PER SQUARE FOOT |
| PSI | POUNDS PER SQUARE INCH |
| PTD | PAINTED |
| PVC | POLYVINYL CHLORIDE |
| R | RADIUS OR RISER |
| RCP | REFLECTED CEILING PLAN |
| RD | ROOF DRAIN |
| REINF | REINFORCED |
| RM | ROOM |
| RO | ROUGH OPENING |
| SAC | SUSPENDED ACOUSTIC CEILING |
| SIM | SIMILAR |
| SPEC | SPECIFICATIONS |
| SQ | SQUARE |
| SS | STAINLESS STEEL |
| STL | STEEL |
| TEMP | TEMPERATURE |
| TER | TERRAZZO |
| THK | THICK |
| T.O. | TOP OF |
| TYP | TYPICAL |
| U.O.N. | UNLESS OTHERWISE NOTED |
| UTIL | UTILITY |
| VB | VAPOR BARRIER |
| VCT | VINYL COMPOSITION TILE |
| VTR | VENT THRU ROOF |
| WC | WATER CLOSET |
| WH | WATER HEATER |
| WWF | WELDED WIRE FABRIC |

## GENERAL NOTES

1. ALL WORK SHALL COMPLY WITH THE NEW YORK STATE FIRE PREVENTION AND BUILDING CODE AS WELL AS THE NEW YORK STATE EDUCATION DEPARTMENT MANUAL OF PLANNING STANDARDS
2. ALL NOTES APPEARING HEREIN, WITH THOSE ON VARIOUS DRAWINGS SHALL APPLY TO ALL DRAWINGS AND FORM PART OF THE CONTRACT DOCUMENTS.
3. IT IS THE CONTRACTORS RESPONSIBILITY TO FIELD VERIFY ALL DIMENSIONS, SQUARE FOOTAGES, LOCATIONS AND QUANTITIES OF ALL ITEMS AND/OR SPACES WHETHER INDICATED IN THE DRAWINGS OR NOT.
4. DO NOT SCALE MEASURE ANY DRAWING. VERIFY THE FIGURES, DIMENSIONS AND DESIGN INTENTION SHOWN ON THE DRAWINGS BEFORE BEGINNING LAYOUT OF THE WORK AND REPORT ANY ERRORS, INACCURACIES, OR CONFLICTS TO THE ARCHITECT/ENGINEER IN WRITING BEFORE BEGINNING ANY WORK.
5. ALL WORK SHALL COMPLY WITH ALL APPLICABLE CODES, LAWS AND STATUTES AS REQUIRED. STRICTLY ADHERE TO MANUFACTURER'S PRINTED INSTRUCTIONS.
6. VERIFY EXACT LAYOUT COMPATIBILITY WITH ALL EXISTING CONDITIONS BEFORE BEGINNING WORK.
7. DISTURB ONLY THOSE AREAS OF THE SITE AFFECTED BY RENOVATION, UNLESS NOTED OTHERWISE. PROTECT ALL OTHER AREAS. CONTRACTORS SHALL BE RESPONSIBLE FOR ALL PATCH AND REPAIR OF EXISTING FINISHES WHICH ARE DAMAGED DURING CONSTRUCTION.
8. EACH CONTRACTOR SHALL COMPLY WITH THE REQUIREMENTS OF ANSI AND PROVIDE WHERE APPLICABLE ADA COMPLIANT BUILDING COMPONENTS.
9. THE OWNER RESERVES THE RIGHT AT ALL TIMES TO DELIVER, PLACE AND INSTALL EQUIPMENT AND FURNISHINGS AS THE WORK PROGRESSES SO LONG AS THERE IS NOT A CONFLICT WITH THE CONTRACTORS.
10. THE CONTRACTOR SHALL MAINTAIN AT THE SITE ONE RECORD COPY OF ALL DRAWINGS, SPECIFICATIONS AND APPROVED SHOP DRAWINGS AND APPROVED SAMPLES MARKED CURRENTLY TO RECORD ALL CHANGES DURING CONSTRUCTION.
11. ANY CHANGES TO THE SCOPE OF WORK OR IN THE CONSTRUCTION DETAILS, WHETHER DUE TO FIELD CONDITIONS OR OMISSION SHALL BE DOCUMENTED BY THE ARCHITECT PRIOR TO EXECUTION. ANY INCREASE OR DECREASE IN THE CONTRACT PRICE MUST BE APPROVED IN WRITING PRIOR TO EXECUTION.
12. THE CONTRACTOR, BY PRESENTING THEIR BID FOR THE WORK, REPRESENTS THAT THEY HAVE INSPECTED THE SITE AND IS COMPLETELY FAMILIAR WITH THE SCOPE OF WORK AND ALL FIELD CONDITIONS RELATED TO, AND AFFECTING THE WORK AND ITS PERFORMANCE. EXCEPTIONS AFFECTING THE WORK AND ITS PERFORMANCE, OR CONFLICTS BETWEEN FIELD CONDITIONS, SHALL BE BROUGHT TO THE ATTENTION OF THE ARCHITECT / ENGINEER PRIOR TO THE SUBMISSION OF BIDS. FAILURE TO DO SO WILL NOT RESULT IN A CHANGE TO THE CONTRACT PRICE. IT SHALL BE THE CONTRACTOR'S SOLE RESPONSIBILITY TO PROVIDE ALL NECESSARY ACCOMMODATIONS TO COMPLETE THE SCOPE OF WORK.
13. CONTRACTORS SHALL POST A COPY OF THE PERMIT ISSUED BY THE N.Y.S. EDUCATION DEPARTMENT DURING THE ENTIRE DURATION OF PROJECT.
14. FOLLOW MANUFACTURER RECOMMENDATIONS FOR ALL HARDWARE AND FASTENERS INTO TREATED WOODS AND METALS.
15. THESE DRAWINGS SERVE AS A GRAPHICAL REPRESENTATION OF THE INTENDED SCOPE OF THE WORK, AND CONSTITUTE ONE PORTION OF THE CONSTRUCTION DOCUMENTS. THE CONTRACTOR SHALL BE RESPONSIBLE FOR COORDINATION BETWEEN THESE DRAWINGS AND THE SPECIFICATIONS.

## STAGING PLAN (N.T.S.)

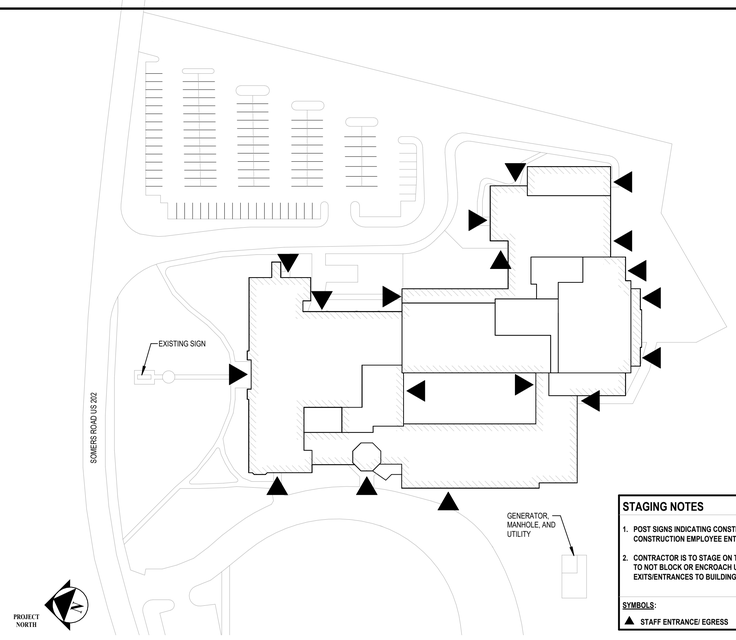


**STAGING NOTES**

1. POST SIGNS INDICATING CONSTRUCTION AREA AND CONSTRUCTION EMPLOYEE ENTRANCE.
2. CONTRACTOR IS TO STAGE ON THE SITE IN SUCH A MANNER AS TO NOT BLOCK OR ENCROACH UPON EXISTING EXITS/ENTRANCES TO BUILDING, AND VEHICLE ACCESS.

SYMBOLS:
▲ STAFF ENTRANCE/ EGRESS

## DRAWING LIST

| | |
|---|---|
| 1) GENERAL | |
| MS-G 000 | COVER SHEET |
| MS-G 100 | EXISTING PLAN BASEMENT \| (FOR INFORMATION ONLY) |
| MS-G 101 | EXISTING PLAN LEVEL 1 \| (FOR INFORMATION ONLY) |
| MS-G 102 | EXISTING PLAN LEVEL 2 \| (FOR INFORMATION ONLY) |
| MS-G 103 | EXISTING PLAN LEVEL 3 \| (FOR INFORMATION ONLY) |
| MS-G 104 | CODE CHARTS \| (FOR INFORMATION ONLY) |
| 2) CIVIL | |
| MS-CD 100 | EXISTING CONDITIONS & DEMOLITION PLAN |
| MS-CS 100 | DIMENSIONAL SITE PLAN |
| MS-C 100 | GRADING, DRAINAGE, & EROSION & SEDIMENT CONTROL PLAN |
| MS-C 500 | SITE DETAILS |
| MS-C 501 | SITE DETAILS |
| 3) ARCHITECTURE | |
| MS-AD 100 | BASEMENT DEMOLITION PLAN |
| MS-AD 101 | DEMOLITION PLAN LEVEL 1 |
| MS-AD 102 | DEMOLITION PLAN LEVEL 2 |
| MS-AD 103 | DEMOLITION PLAN LEVEL 3 |
| MS-AD 430 | RESTROOM UPGRADES DEMOLITION PLAN |
| MS-A 100 | FLOOR PLAN \| BASEMENT |
| MS-A 101 | FLOOR PLAN \| LEVEL 1 |
| MS-A 102 | FLOOR PLAN \| LEVEL 2 |
| MS-A 103 | FLOOR PLAN \| LEVEL 3 |
| MS-A 120 | ENLARGED REFLECTED CEILING PLANS |
| MS-A 121 | ENLARGED REFLECTED CEILING PLANS |
| MS-A 122 | ENLARGED REFLECTED CEILING PLANS |
| MS-A 123 | ENLARGED REFLECTED CEILING PLANS |
| MS-A 124 | ENLARGED REFLECTED CEILING PLANS |
| MS-A 125 | ENLARGED REFLECTED CEILING PLANS |
| MS-A 126 | ENLARGED REFLECTED CEILING PLANS |
| MS-A 127 | ENLARGED REFLECTED CEILING PLANS |
| MS-A 130 | ROOF PLAN - PROPOSED CONDITION |
| MS-A 200 | EXTERIOR BUILDING ELEVATIONS |
| MS-A 201 | EXTERIOR BUILDING ELEVATIONS |
| MS-A 202 | EXTERIOR BUILDING ELEVATIONS |
| MS-A 203 | EXTERIOR BUILDING ELEVATIONS |
| MS-A 400 | ENLARGED PLANS & ELEVATIONS CLASSROOM UPGRADES \| TYPE A-SCIENCE-RM 105 |
| MS-A 401 | ENLARGED PLANS & ELEVATIONS CLASSROOM UPGRADES \| TYPE B-RM 131 |
| MS-A 402 | ENLARGED PLANS & ELEVATIONS CLASSROOM UPGRADES \| TYPE C-ART-RM 209 |
| MS-A 403 | ENLARGED PLANS & ELEVATIONS CLASSROOM UPGRADES \| TYPE D-ART-RM 211 |
| MS-A 404 | ENLARGED PLANS & ELEVATIONS CLASSROOM UPGRADES \| TYPE E |
| MS-A 405 | ENLARGED PLANS & ELEVATIONS CLASSROOM UPGRADES \| TYPE F |
| MS-A 406 | ENLARGED PLANS & ELEVATIONS CLASSROOM UPGRADES \| TYPE G |
| MS-A 407 | ENLARGED PLANS & ELEVATIONS CLASSROOM UPGRADES \| TYPE H-SCIENCE-RM 315 |
| MS-A 408 | ENLARGED PLANS & ELEVATIONS CLASSROOM UPGRADES \| TYPE I-SCIENCE-RM 316 |
| MS-A 409 | ENLARGED PLANS & ELEVATIONS CLASSROOM UPGRADES \| TYPE J-RM 317 |
| MS-A 410 | ENLARGED PLANS & ELEVATIONS CLASSROOM UPGRADES \| TYPE K-SCIENCE-RM 107 |
| MS-A 430 | RESTROOM UPGRADES PROPOSED PLAN |
| MS-A 500 | ARCHITECTURAL DETAILS |
| MS-A 501 | CASEWORK DETAILS |
| MS-A 502 | CASEWORK DETAILS |
| MS-A 503 | CASEWORK DETAILS |
| MS-A 510 | WINDOW DETAILS |
| MS-A 520 | DOOR DETAILS |
| MS-A 540 | ROOF DETAILS |
| MS-A 541 | ROOF DETAILS |
| MS-A 620 | DOOR SCHEDULE |
| 4) PLUMBING | |
| MS-P 001 | GENERAL, NOTES, LEGEND, AND ABBREVIATIONS |
| MS-PD 430 | RESTROOM UPGRADES DEMOLITION PLAN |
| MS-P 100 | FIRST FLOOR OVERALL PLAN |
| MS-P 101 | SECOND FLOOR OVERALL PLAN |
| MS-P 102 | THIRD FLOOR OVERALL PLAN |
| MS-P 200 | PLUMBING ENLARGEMENT PLANS |
| MS-P 430 | RESTROOM UPGRADES PROPOSED PLAN |
| MS-P 500 | PLUMBING SCHEDULES AND DETAILS |
| 5) MECHANICAL | |
| MS-M 001 | MECHANICAL GENERAL NOTES, LEGENDS, AND ABBREVIATIONS |
| MS-MD 110 | MECHANICAL PARTIAL FIRST FLOOR DEMOLITION PLAN |
| MS-MD 111 | MECHANICAL PARTIAL FIRST FLOOR DEMOLITION PLAN |
| MS-MD 112 | MECHANICAL PARTIAL SECOND FLOOR DEMOLITION PLAN |
| MS-MD 113 | MECHANICAL PARTIAL SECOND FLOOR DEMOLITION PLAN |
| MS-MD 114 | MECHANICAL PARTIAL SECOND FLOOR DEMOLITION PLAN |
| MS-MD 115 | MECHANICAL PARTIAL SECOND FLOOR DEMOLITION PLAN |
| MS-MD 116 | MECHANICAL PARTIAL SECOND FLOOR DEMOLITION PLAN |
| MS-MD 117 | MECHANICAL PARTIALTHRID FLOOR DEMOLITION PLAN |
| MS-MD 118 | MECHANICAL PARTIALTHIRD FLOOR DEMOLITION PLAN |
| MS-MD 119 | MECHANICAL ROOF DEMOLITION PLAN |
| MS-M 110 | MECHANICAL PARTIAL FIRST FLOOR NEW WORK PLAN |
| MS-M 111 | MECHANICAL PARTIAL FIRST FLOOR NEW WORK PLAN |
| MS-M 112 | MECHANICAL PARTIAL SECOND FLOOR NEW WORK PLAN |
| MS-M 113 | MECHANICAL PARTIAL SECOND FLOOR OFFICE NEW WORK PLAN |
| MS-M 114 | MECHANICAL PARTIAL SECOND FLOOR NEW WORK PLAN |
| MS-M 115 | MECHANICAL PARTIAL SECOND FLOOR NEW WORK PLAN |
| MS-M 116 | MECHANICAL PARTIAL SECOND FLOOR NEW WORK PLAN |
| MS-M 117 | MECHANICAL PARTIAL SECOND AND ROOF FLOOR NEW WORK PLAN |
| MS-M 118 | MECHANICAL PARTIAL SECOND AND ROOF FLOOR NEW WORK PLAN |
| MS-M 119 | MECHANICAL PARTIAL THIRD FLOOR NEW WORK PLAN |
| MS-M 120 | MECHANICAL PARTIAL THIRD FLOOR NEW WORK PLAN |
| MS-M 121 | MECHANICAL ROOF NEW WORK PLAN |
| MS-M 122 | MECHANICAL FIRST FLOOR CORRIDOR NEW WORK PLAN |
| MS-M 123 | MECHANCIAL SECOND FLOOR CORRIDOR NEW WORK PLAN |
| MS-M 500 | MECHANICAL DETAILS |
| MS-M 501 | MECHANICAL DETAILS |
| MS-M 502 | MECHANICAL DETAILS |
| MS-M 600 | MECHANICAL SCHEDULES |
| MS-M 601 | MECHANICAL SCHEDULES |
| MS-M 602 | MECHANICAL SCHEDULES |
| MS-M 603 | MECHANICAL SCHEDULES |
| MS-M 650 | MECHANICAL CONTROL DIAGRAMS |
| MS-M 651 | MECHANICAL CONTROL DIAGRAMS |
| 6) ELECTRICAL | |
| MS-E 001 | ELECTRICAL LEGENDS |
| MS-ED 100 | ELECTRICAL BASEMENT DEMOLITION PLAN |
| MS-ED 101 | ELECTRICAL FIRST FLOOR DEMOLITION PLAN |
| MS-ED 102 | ELECTRICAL SECOND FLOOR DEMOLITION PLAN |
| MS-ED 103 | ELECTRICAL THIRD FLOOR DEMOLITION PLAN |
| MS-ED 104 | ELECRTICAL ROOF DEMOLITION PLAN |
| MS-E 100 | ELECTRICAL BASEMENT NEW WORK PLAN |
| MS-E 101 | ELECTRICAL FIRST FLOOR NEW WORK PLAN |
| MS-E 102 | ELECTRICAL SECOND FLOOR NEW WORK PLAN |
| MS-E 103 | ELECTRICAL THIRD FLOOR NEW WORK PLAN |
| MS-E 104 | ELECTRICAL ROOF NEW WORK PLAN |
| MS-E 105 | ELECTRICAL ENLARGED ELECTRICAL ROOM PLANS |
| MS-E 500 | ELECTRICAL DETAILS |
| MS-E 600 | ELECTRICAL SCHEDULES |

REGISTERED ARCHITECT — KATRINA PACHECO — 041183 — STATE OF NEW YORK

Katrina N. Pacheco — 09/30/2029 (Exp. Date)

KATRINA N. PACHECO, R.A.
NY PROFESSIONAL ARCHITECT Lic. No. 041183

"IN ACCORDANCE WITH ARTICLE 145, SECTION 7209 OF THE NYS EDUCATION LAW, ALTERATION OF THIS DOCUMENT EXCEPT BY A LICENSED PROFESSIONAL IS ILLEGAL."

| DESIGNED BY: | DRAWN BY: | CHECKED BY: | REVIEWED BY: |
|---|---|---|---|
| S. MANDIC | M. LUCK | S. MANDIC | K. PACHECO |

| PROJECT No: | DATE: | SCALE: |
|---|---|---|
| SMSD2507 | OCTOBER 2026 | AS SHOWN |

CLIENT

**SOMERS CENTRAL SCHOOL DISTRICT**

**VARIOUS UPGRADES AT SOMERS MIDDLE SCHOOL**

**250 US-202, SOMERS, NY 10589**

**SED#: 66-21-01-06-0-001-021**

CONTRACT: **ALL CONTRACTS**


STATUS: **FOR BID**

SHEET TITLE: **COVER SHEET**

DRAWING No.: **MS-G 000.00**


C:\Users\shenry\Documents_Revit Backup\SMSD2507_Central\25_A_shenry\W93L.rvt

10/30/2026 4:27:18 PM

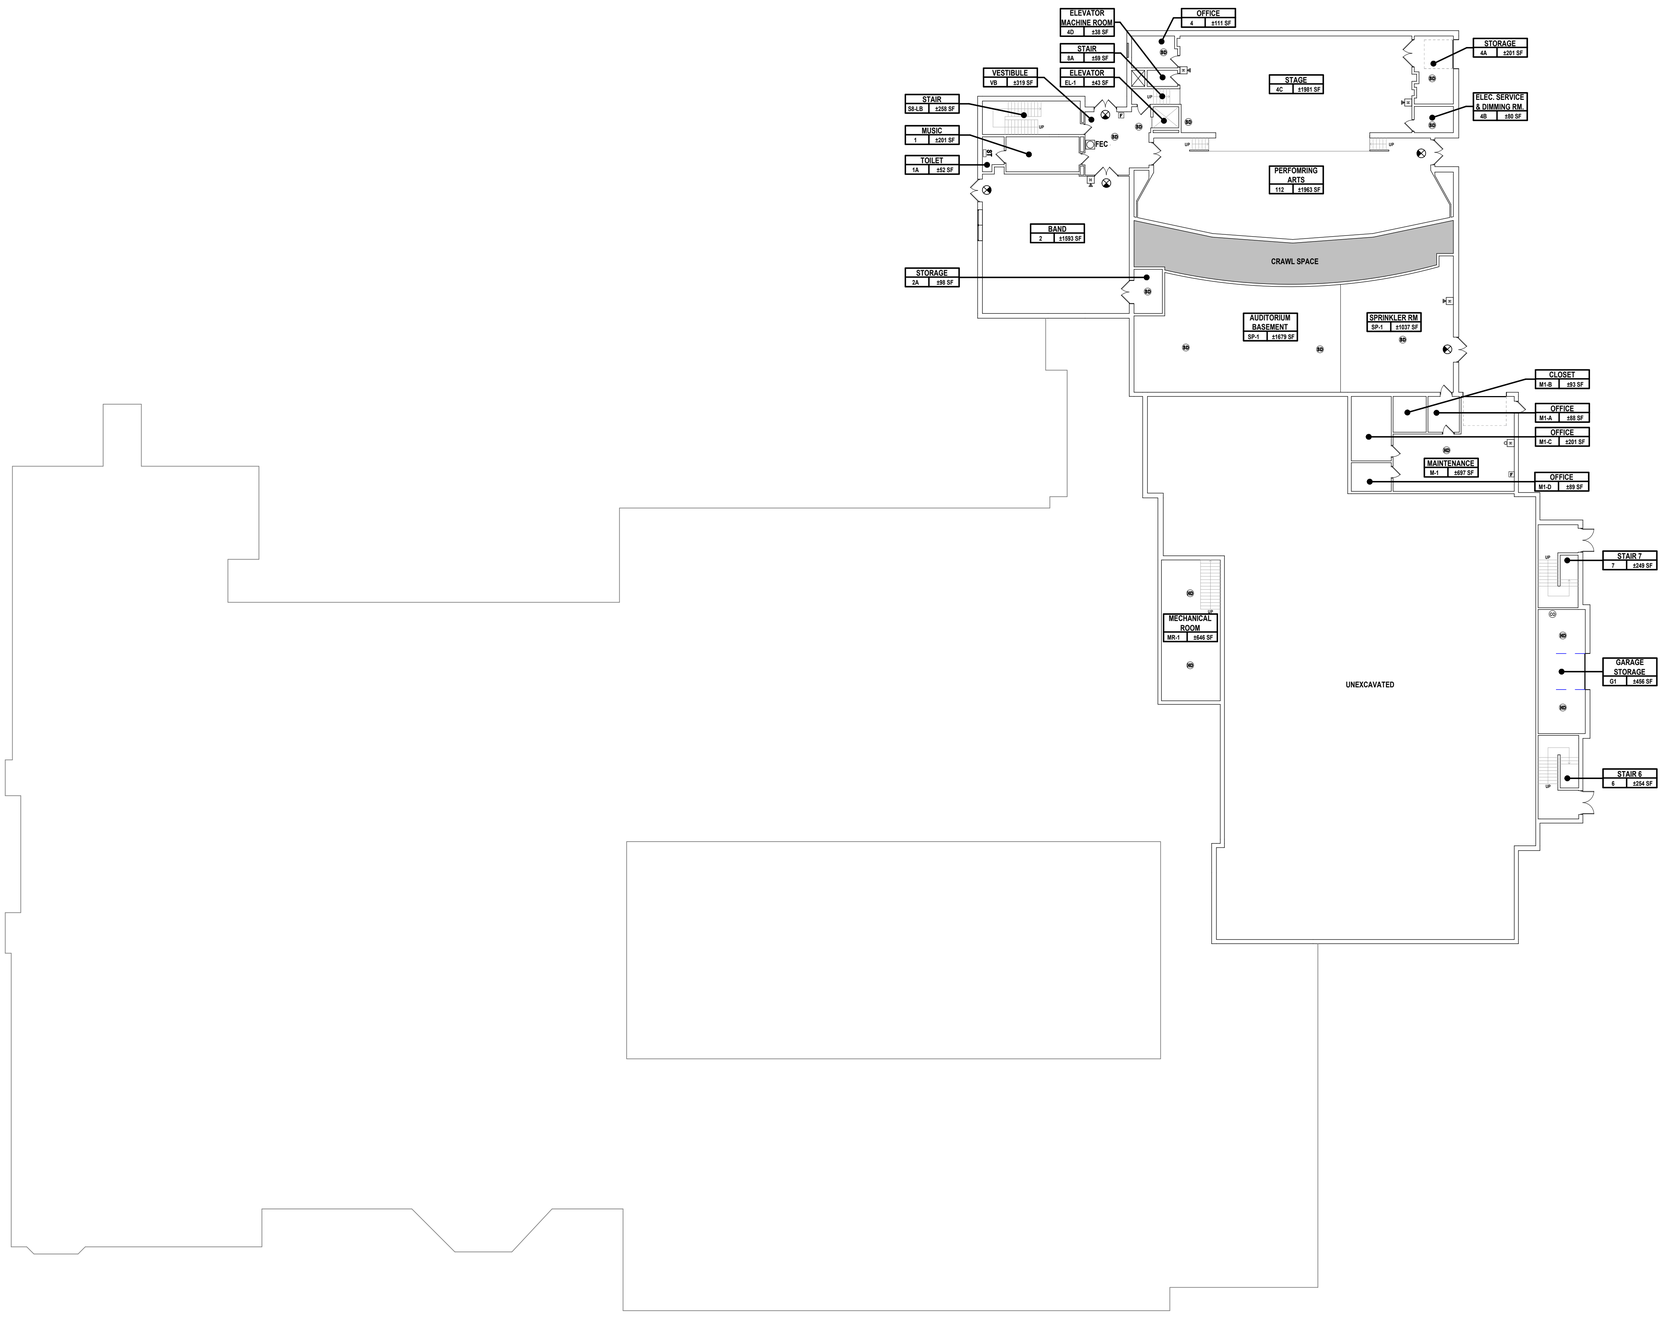


1 **EXISTING PLAN - BASEMENT (FOR INFORMATION ONLY)**
SCALE: 1" = 20'-0"

PROJECT NORTH

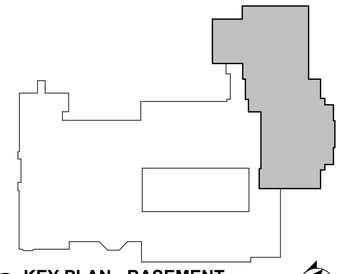

2 **KEY PLAN - BASEMENT**
SCALE: 1" = 100'-0"

PROJECT NORTH

## LEGEND

NOT ALL SYMBOLS MAY BE USED

| | |
|---|---|
| ROOM NAME / ROOM / 000 ± S.F. / ROOM NUMBER / AREA | ROOM NUMBER DESIGNATION TAG<br>NOTE: * ASTERISK INDICATES ITEM REQUIRES FIELD VERIFICATION<br># HASH INDICATES ROOM NUMBER TO BE ASSIGNED BY DISTRICT |
| FE / FEC | EXISTING FIRE EXTINGUISHER & EXISTING FIRE EXTINGUISHER CABINET |
| F | EXISTING PULL STATION |
| ST | EXISTING FIRE ALARM STROBE |
| H | EXISTING HORN / STROBE COMBO |
| H | EXISTING FIRE ALARM HORN |
| H | EXISTING BELL STROBE |
| B | EXISTING FIRE ALARM BELL |
| AED | EXISTING AUTOMATED EXTERNAL DEFIBRILLATOR |
| SD | EXISTING SMOKE DETECTOR |
| | EXISTING EXIT SIGN |
| EL | EXISTING EMERGENCY LIGHTING |
| EX / EL | EXISTING EXIT SIGN AND EMERGENCY LIGHTING |
| R | INDICATES RESCUE WINDOW LOCATIONS |
| HD | EXISTING HEAT DETECTOR |
| CO | EXISTING CARBON MONOXIDE DETECTOR |
| GD | EXISTING GAS DETECTOR |
| RAL | REMOTE ALARM LAMP |
| CM | CONTROL MODULE |


H2M architects + engineers

1133 Westchester Avenue, Suite N-210
White Plains, NY 10605
914.358.5623 • www.h2m.com
NY Architecture & Landscape Architecture: No Certificate Required
NY Engineering Certificate of Authorization No.: 0018178


CONSULTANTS:

| MARK | DATE | DESCRIPTION |
|---|---|---|
| | | |

REGISTERED ARCHITECT KATRINA PACHECO 041183 STATE OF NEW YORK

09/30/2029
Exp. Date

KATRINA N. PACHECO, R.A.
NY PROFESSIONAL ARCHITECT Lic. No. 041183

"IN ACCORDANCE WITH ARTICLE 145, SECTION 7209 OF THE NYS EDUCATION LAW, ALTERATION OF THIS DOCUMENT EXCEPT BY A LICENSED PROFESSIONAL IS ILLEGAL"

| DESIGNED BY: | DRAWN BY: | CHECKED BY: | REVIEWED BY: |
|---|---|---|---|
| S. MANDIC | A. DUNN | S. MANDIC | K. PACHECO |

| PROJECT No: | DATE: | SCALE: |
|---|---|---|
| SMSD2507 | OCTOBER 2026 | AS SHOWN |

CLIENT

**SOMERS CENTRAL SCHOOL DISTRICT**

**VARIOUS UPGRADES AT SOMERS MIDDLE SCHOOL**

**250 US-202, SOMERS, NY 10589**

**SED#: 66-21-01-06-0-001-021**

CONTRACT

**ALL CONTRACTS**

STATUS

**FOR BID**


SHEET TITLE

**EXISTING PLAN BASEMENT (FOR INFORMATION ONLY)**

DRAWING No.

# MS-G 100.00


C:\Users\chenry\Documents_Revit Backup\SMSD2507_Central\25_A_chenryV89SL.rvt
10/30/2026 4:27:22 PM

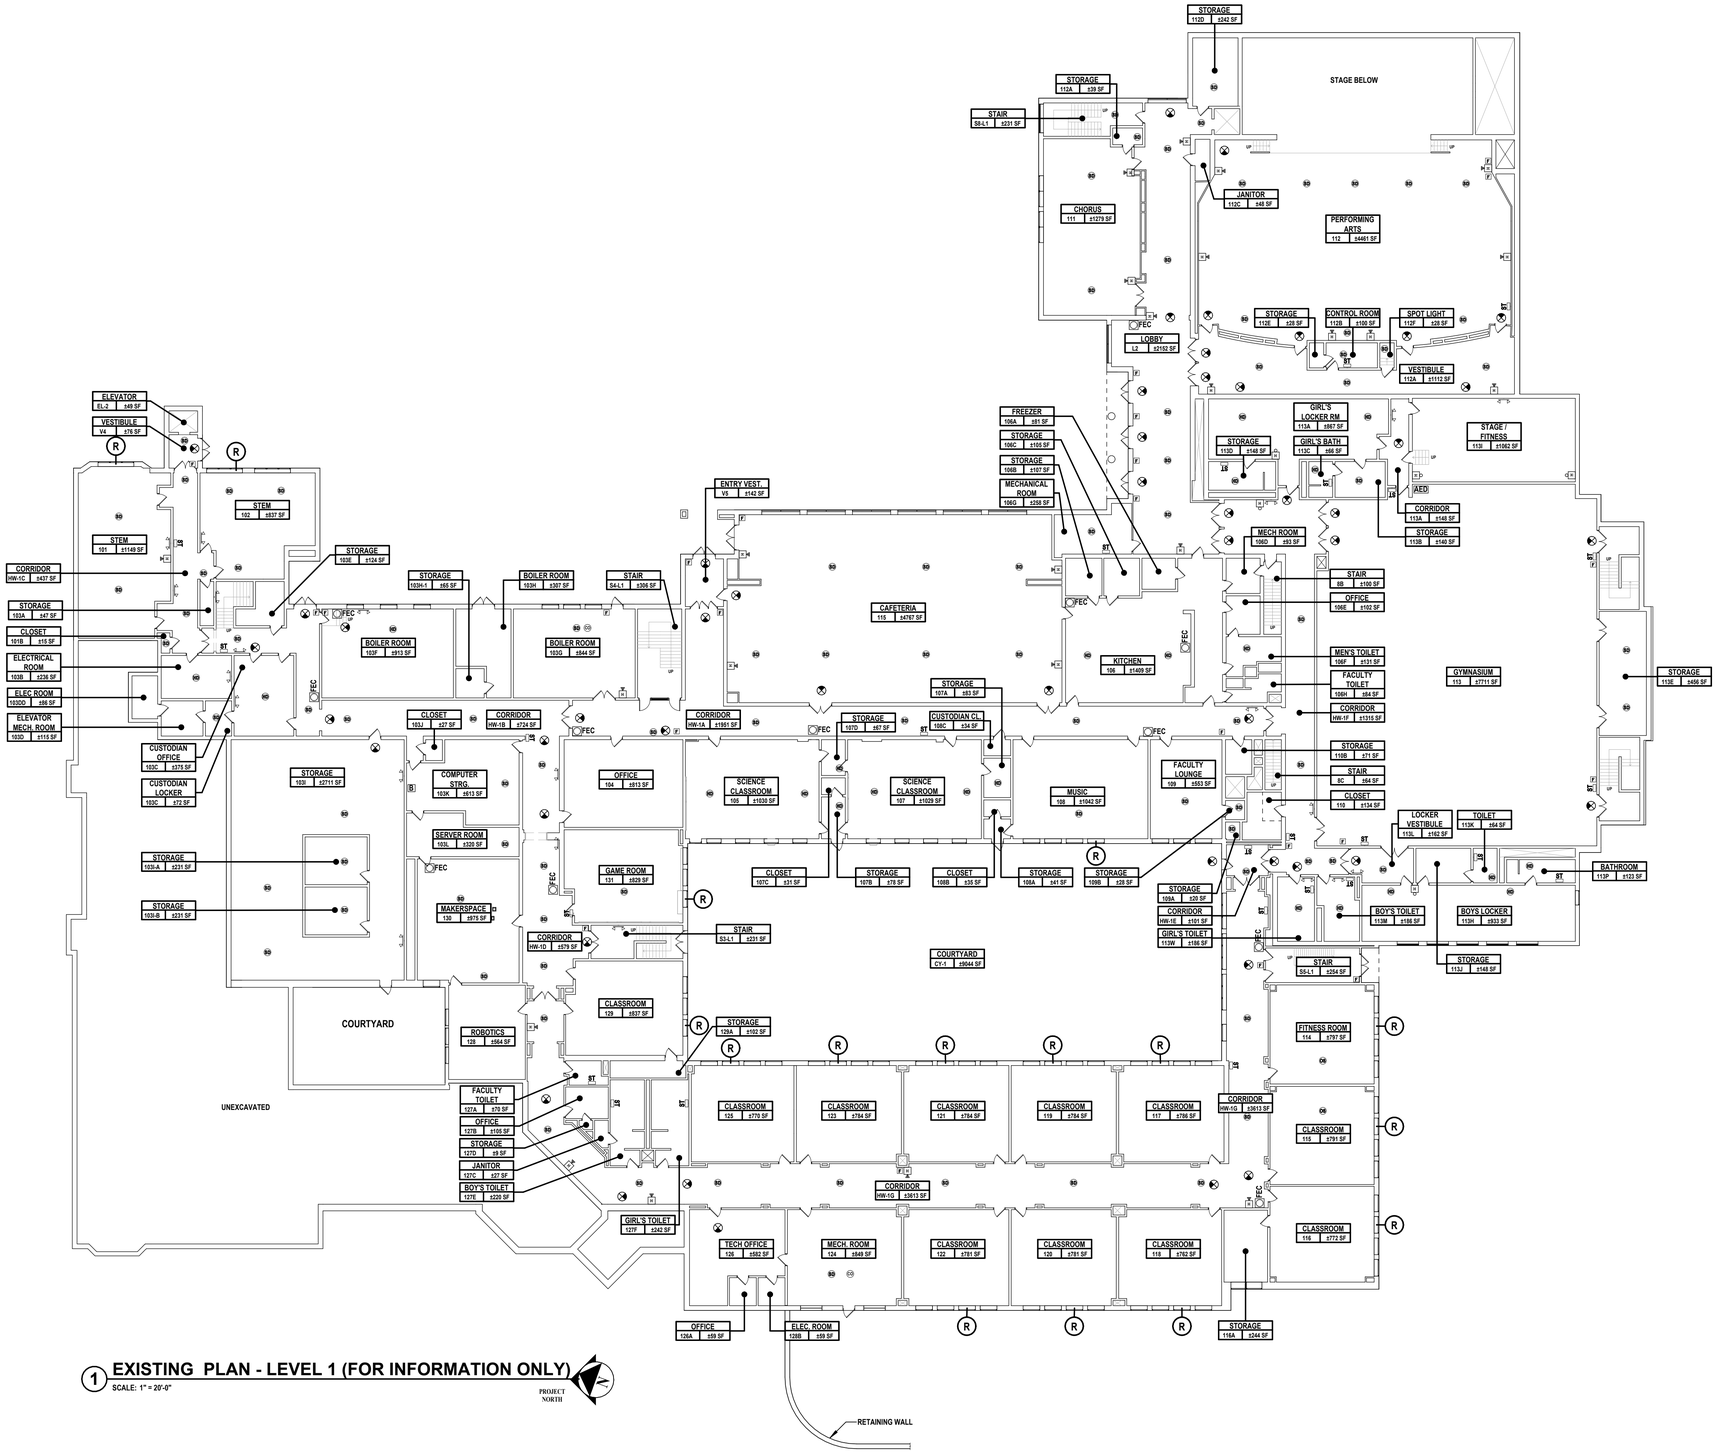


## LEGEND

NOT ALL SYMBOLS MAY BE USED

| | |
|---|---|
| ROOM NAME / ROOM / 000 ± S.F. / ROOM NUMBER / AREA | ROOM NUMBER DESIGNATION TAG<br>NOTE: * ASTERISK INDICATES ITEM REQUIRES FIELD VERIFICATION<br># HASH INDICATES ROOM NUMBER TO BE ASSIGNED BY DISTRICT |
| FE / FEC | EXISTING FIRE EXTINGUISHER & EXISTING FIRE EXTINGUISHER CABINET |
| F | EXISTING PULL STATION |
| ST | EXISTING FIRE ALARM STROBE |
| H | EXISTING HORN / STROBE COMBO |
| H | EXISTING FIRE ALARM HORN |
| H | EXISTING BELL STROBE |
| B | EXISTING FIRE ALARM BELL |
| AED | EXISTING AUTOMATED EXTERNAL DEFIBRILLATOR |
| SD | EXISTING SMOKE DETECTOR |
| | EXISTING EXIT SIGN |
| EL | EXISTING EMERGENCY LIGHTING |
| EX / EL | EXISTING EXIT SIGN AND EMERGENCY LIGHTING |
| R | INDICATES RESCUE WINDOW LOCATIONS |
| HD | EXISTING HEAT DETECTOR |
| CO | EXISTING CARBON MONOXIDE DETECTOR |
| GD | EXISTING GAS DETECTOR |
| RAL | REMOTE ALARM LAMP |
| CM | CONTROL MODULE |


H2M architects + engineers

1133 Westchester Avenue, Suite N-210
White Plains, NY 10605
914.358.5623 • www.h2m.com
NY Architecture & Landscape Architecture: No Certificate Required
NY Engineering Certificate of Authorization No.: 0018178


CONSULTANTS:

| MARK | DATE | DESCRIPTION |
|---|---|---|
| | | |

REGISTERED ARCHITECT KATRINA PACHECO 041183 STATE OF NEW YORK

09/30/2029
KATRINA N. PACHECO, R.A.
NY PROFESSIONAL ARCHITECT Lic. No. 041183
Exp. Date

"IN ACCORDANCE WITH ARTICLE 145, SECTION 7209 OF THE NYS EDUCATION LAW, ALTERATION OF THIS DOCUMENT EXCEPT BY A LICENSED PROFESSIONAL IS ILLEGAL."

| DESIGNED BY: | DRAWN BY: | CHECKED BY: | REVIEWED BY: |
|---|---|---|---|
| S. MANDIC | A. DUNN | S. MANDIC | K. PACHECO |

| PROJECT No: | DATE: | SCALE: |
|---|---|---|
| SMSD2507 | OCTOBER 2026 | AS SHOWN |

CLIENT

**SOMERS CENTRAL SCHOOL DISTRICT**

**VARIOUS UPGRADES AT SOMERS MIDDLE SCHOOL**

**250 US-202, SOMERS, NY 10589**

**SED#: 66-21-01-06-0-001-021**

CONTRACT

**ALL CONTRACTS**

STATUS

**FOR BID**


SHEET TITLE

**EXISTING PLAN LEVEL 1 (FOR INFORMATION ONLY)**

DRAWING No.

**MS-G 101.00**



C:\Users\chenry\Documents_Revit Backup\SMSD2507_Central25_A_chenryV893L.rvt
10/30/2026 4:27:30 PM

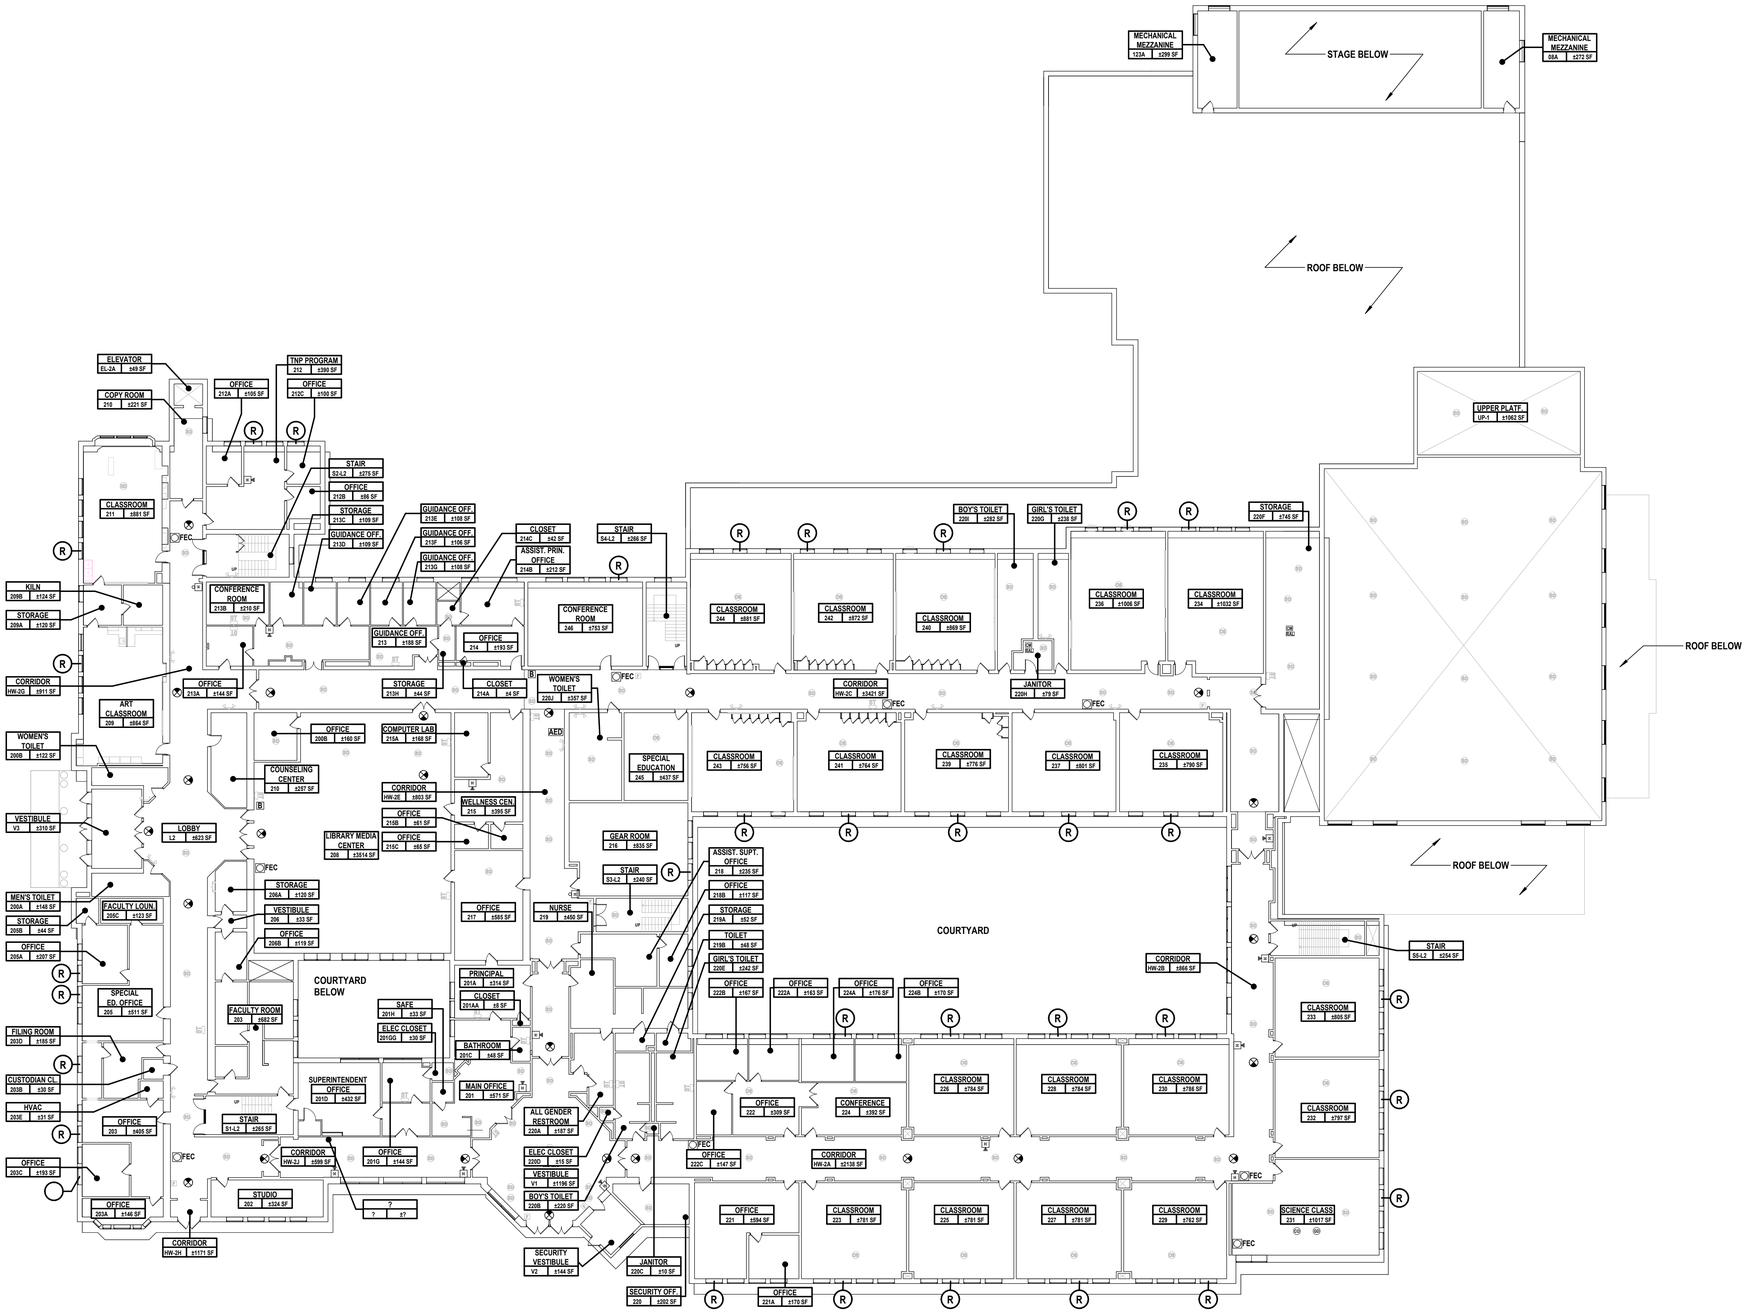


## 1 EXISTING PLAN - LEVEL 2 (FOR INFORMATION ONLY)

SCALE: 1" = 20'-0"

PROJECT NORTH

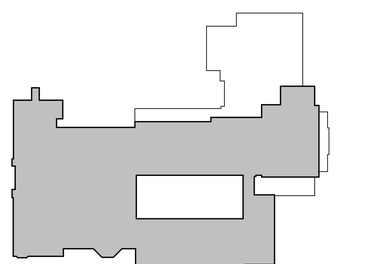

## 2 KEY PLAN - LEVEL 2

SCALE: 1" = 100'-0"

PROJECT NORTH

## LEGEND

NOT ALL SYMBOLS MAY BE USED

| | |
|---|---|
| ROOM NAME / ROOM / 000 ± S.F. / ROOM NUMBER / AREA | ROOM NUMBER DESIGNATION TAG<br>NOTE: * ASTERISK INDICATES ITEM REQUIRES FIELD VERIFICATION<br># HASH INDICATES ROOM NUMBER TO BE ASSIGNED BY DISTRICT |
| FE / FEC | EXISTING FIRE EXTINGUISHER & EXISTING FIRE EXTINGUISHER CABINET |
| F | EXISTING PULL STATION |
| ST | EXISTING FIRE ALARM STROBE |
| H | EXISTING HORN / STROBE COMBO |
| H | EXISTING FIRE ALARM HORN |
| H | EXISTING BELL STROBE |
| B | EXISTING FIRE ALARM BELL |
| AED | EXISTING AUTOMATED EXTERNAL DEFIBRILLATOR |
| SD | EXISTING SMOKE DETECTOR |
| | EXISTING EXIT SIGN |
| EL | EXISTING EMERGENCY LIGHTING |
| EX / EL | EXISTING EXIT SIGN AND EMERGENCY LIGHTING |
| R | INDICATES RESCUE WINDOW LOCATIONS |
| HD | EXISTING HEAT DETECTOR |
| CO | EXISTING CARBON MONOXIDE DETECTOR |
| GD | EXISTING GAS DETECTOR |
| RAL | REMOTE ALARM LAMP |
| CM | CONTROL MODULE |


H2M architects + engineers

1133 Westchester Avenue, Suite N-210
White Plains, NY 10605
914.358.5623 • www.h2m.com
NY Architecture & Landscape Architecture: No Certificate Required
NY Engineering Certificate of Authorization No.: 0018178


CONSULTANTS:

| MARK | DATE | DESCRIPTION |
|---|---|---|
| | | |

REGISTERED ARCHITECT KATRINA PACHECO 041183 STATE OF NEW YORK

09/30/2029
Exp. Date

KATRINA N. PACHECO, R.A.
NY PROFESSIONAL ARCHITECT Lic. No. 041183

"IN ACCORDANCE WITH ARTICLE 145, SECTION 7209 OF THE NYS EDUCATION LAW, ALTERATION OF THIS DOCUMENT EXCEPT BY A LICENSED PROFESSIONAL IS ILLEGAL."

| DESIGNED BY: | DRAWN BY: | CHECKED BY: | REVIEWED BY: |
|---|---|---|---|
| S. MANDIC | A. DUNN | S. MANDIC | K. PACHECO |

| PROJECT No: | DATE: | SCALE: |
|---|---|---|
| SMSD2507 | OCTOBER 2026 | AS SHOWN |

CLIENT

**SOMERS CENTRAL SCHOOL DISTRICT**

**VARIOUS UPGRADES AT SOMERS MIDDLE SCHOOL**

**250 US-202, SOMERS, NY 10589**

**SED#: 66-21-01-06-0-001-021**

CONTRACT

**ALL CONTRACTS**

STATUS

**FOR BID**

SHEET TITLE


**EXISTING PLAN LEVEL 2 (FOR INFORMATION ONLY)**

DRAWING No.

# MS-G 102.00

C:\Users\cherny\Documents_Revit Backup\SMSD2507_Central25_A_cherny.V893L.rvt


10/30/2026 4:27:39 PM

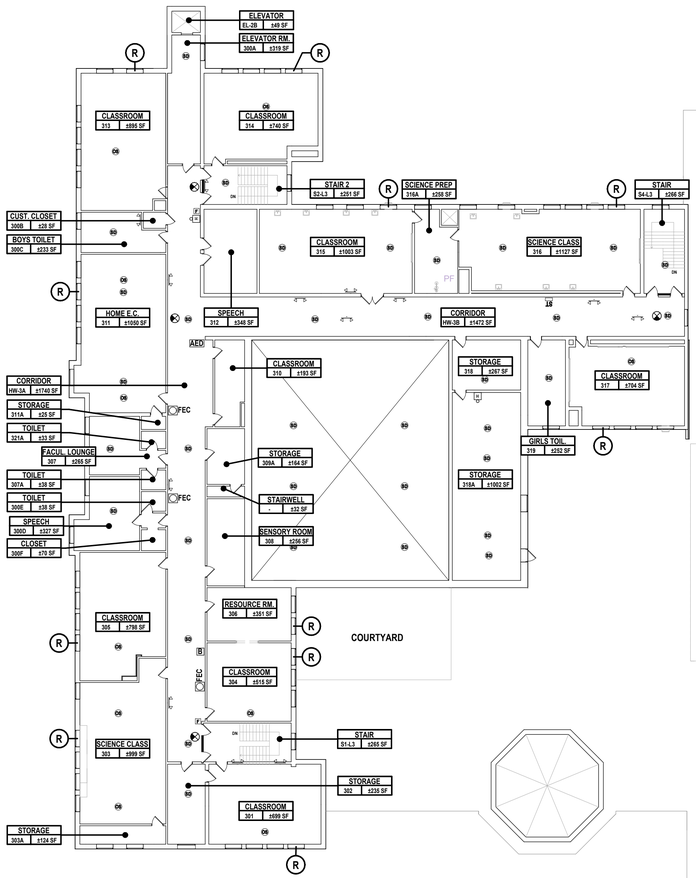


## 1 EXISTING PLAN - LEVEL 3 (FOR INFORMATION ONLY)

SCALE: 1" = 20'-0"

PROJECT NORTH

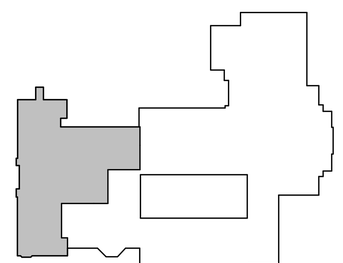

## 2 KEY PLAN - LEVEL 3

SCALE: 1" = 100'-0"

PROJECT NORTH

## LEGEND

NOT ALL SYMBOLS MAY BE USED

| | |
|---|---|
| ROOM NAME / ROOM / 000 ± S.F. / ROOM NUMBER / AREA | ROOM NUMBER DESIGNATION TAG<br>NOTE: * ASTERISK INDICATES ITEM REQUIRES FIELD VERIFICATION<br># HASH INDICATES ROOM NUMBER TO BE ASSIGNED BY DISTRICT |
| FE / FEC | EXISTING FIRE EXTINGUISHER & EXISTING FIRE EXTINGUISHER CABINET |
| F | EXISTING PULL STATION |
| ST | EXISTING FIRE ALARM STROBE |
| H | EXISTING HORN / STROBE COMBO |
| H | EXISTING FIRE ALARM HORN |
| H | EXISTING BELL STROBE |
| B | EXISTING FIRE ALARM BELL |
| AED | EXISTING AUTOMATED EXTERNAL DEFIBRILLATOR |
| SD | EXISTING SMOKE DETECTOR |
| | EXISTING EXIT SIGN |
| EL | EXISTING EMERGENCY LIGHTING |
| EX / EL | EXISTING EXIT SIGN AND EMERGENCY LIGHTING |
| R | INDICATES RESCUE WINDOW LOCATIONS |
| HD | EXISTING HEAT DETECTOR |
| CO | EXISTING CARBON MONOXIDE DETECTOR |
| GD | EXISTING GAS DETECTOR |
| RAL | REMOTE ALARM LAMP |
| CM | CONTROL MODULE |


H2M architects + engineers

1133 Westchester Avenue, Suite N-210
White Plains, NY 10605
914.358.5623 • www.h2m.com
NY Architecture & Landscape Architecture: No Certificate Required
NY Engineering Certificate of Authorization No.: 0018178


CONSULTANTS:

| MARK | DATE | DESCRIPTION |
|---|---|---|
| | | |

REGISTERED ARCHITECT KATRINA PACHECO 041183 STATE OF NEW YORK

09/30/2029
Exp. Date

KATRINA N. PACHECO, R.A.
NY PROFESSIONAL ARCHITECT Lic. No. 041183

"IN ACCORDANCE WITH ARTICLE 145, SECTION 7209 OF THE NYS EDUCATION LAW, ALTERATION OF THIS DOCUMENT EXCEPT BY A LICENSED PROFESSIONAL IS ILLEGAL"

| DESIGNED BY: | DRAWN BY: | CHECKED BY: | REVIEWED BY: |
|---|---|---|---|
| S. MANDIC | A. DUNN | S. MANDIC | K. PACHECO |

| PROJECT No: | DATE: | SCALE: |
|---|---|---|
| SMSD2507 | OCTOBER 2026 | AS SHOWN |

CLIENT

**SOMERS CENTRAL SCHOOL DISTRICT**

**VARIOUS UPGRADES AT SOMERS MIDDLE SCHOOL**

**250 US-202, SOMERS, NY 10589**

**SED#: 66-21-01-06-0-001-021**

CONTRACT

**ALL CONTRACTS**

STATUS

**FOR BID**

SHEET TITLE

**EXISTING PLAN LEVEL 3 (FOR INFORMATION ONLY)**

DRAWING No.

**MS-G 103.00**

C:\Users\cherny\Documents_Revit Backup\SMSD2507_Central25_A_cherryV893L.rvt

10/30/2026 4:27:42 PM

## BUILDING CODE OF NEW YORK STATE

(NYS BUILDING CODE TABLE 504.3 & 504.4)

| | ALLOWED | EXISTING | PROPOSED |
|---|---|---|---|
| BUILDING OCCUPANCY | EDUCATIONAL (GROUP E) | EDUCATIONAL (GROUP E) | NO CHANGE |
| CONSTRUCTION CLASSIFICATION | IIA / IIB | IIA / IIB | NO CHANGE |
| HEIGHT (STORIES) | 3 / 2 | 3 ABOVE GRADE | NO CHANGE |
| HEIGHT (FEET) | 65 / 55 | 33 / 35 | NO CHANGE |

NOTES

1. EDUCATIONAL GROUP 'E' OCCUPANCY INCLUDES, AMONG OTHERS, THE USE OF A BUILDING OR STRUCTURE, OR A PORTION THEREOF, BY SIX OR MORE PERSONS AT ANY ONE TIME FOR EDUCATIONAL PURPOSES THROUGH THE 12TH GRADE.

## APPLICABLE BUILDING CODES

- NEW YORK STATE EDUCATION DEPARTMENT MANUAL OF PLANNING STANDARDS 2022
- 2025 EXISTING BUILDING CODE OF NEW YORK STATE
- 2025 FIRE CODE OF NEW YORK STATE
- 2025 MECHANICAL CODE OF NEW YORK STATE
- 2025 PLUMBING CODE OF NEW YORK STATE
- 2025 FUEL GAS CODE OF NEW YORK STATE
- 2025 ENERGY CONSERVATION CONSTRUCTION CODE OF NEW YORK STATE
- NFPA 70 - NATIONAL ELECTRICAL CODE - 2023 EDITION
- ACCESSIBLE BUILDINGS ICC/ANSI A117.1- 2017 EDITION
- AMERICAN WITH DISABILITIES ACT

## GENERAL CODE NOTES

(NYS EXISTING BUILDING CODE)

1. "THE REMOVAL AND REPLACEMENT OR THE COVERING OF EXISTING MATERIALS, ELEMENTS, EQUIPMENT, OR FIXTURES USING NEW MATERIALS, ELEMENTS, EQUIPMENT, OR FIXTURES THAT SERVE THE SAME PURPOSE", IS CLASSIFIED AS AN ALTERATION LEVEL 1 PER NYSEBC 2025 SECTION 602.1.
2. LEVEL 2 ALTERATIONS INCLUDE "THE RECONFIGURATION OF SPACE, THE ADDITION OR ELIMINATION OF ANY DOOR OR WINDOW, THE RECONFIGURATION OR EXTENSION OF ANY SYSTEM, OR THE INSTALLATION OF ANY ADDITIONAL EQUIPMENT." PER NYSEBC 2025 SECTION 603.1.
3. EXISTING EGRESS SHALL BE MAINTAINED. EXISTING EXIT SIGNS TO REMAIN (TYP. FOR ALL)
4. EXISTING ACCESSIBILITY SHALL BE MAINTAINED. IT IS CONSIDERED TECHNICALLY INFEASIBLE TO INCREASE ACCESSIBILITY FOR EXISTING DOORS RECESSED WITHIN EXISTING CONSTRUCTION AS EXISTING CONDITIONS PROHIBIT MODIFICATION NECESSARY TO PROVIDE ACCESSIBILITY.
5. EXISTING SMOKE DETECTORS TO REMAIN (TYP. FOR ALL).
6. EXISTING FIRE EXTINGUISHERS TO REMAIN (TYP. FOR ALL).
7. ALL GLAZING IN DOORS, FIXED SIDE PANELS ADJOINING DOORS, INTERIOR PARTITIONS WHERE GLAZING EXTENDS TO WITHIN 1'-6" OF FINISHED FLOOR AND GLASS PANELS GREATER THAN 50 SQ. FT. TO BE FULLY TEMPERED SAFETY GLASS PER 2406.1.
8. ACCESSIBLE ENTRANCES ARE PROVIDED AS REQUIRED INTO THE BUILDING FROM THE EXTERIOR PER 1105.1.
9. INTERIOR GLAZING SIZES AND TYPES SHALL COMPLY WITH FIRE RATING (UL 263, ASTM E119) PER 703.6.

## FIRE-RESISTANCE RATING REQUIREMENTS FOR BUILDING ELEMENTS

(NYS BUILDING CODE TABLE 601)

EXISTING BUILDING OCCUPANCY CLASSIFICATION: BUSINESS GROUP E - EDUCATIONAL
EXISTING CONSTRUCTION CLASSIFICATION: TYPE IIA AND IIB

| BUILDING ELEMENT | HOURS | |
|---|---|---|
| | IIA | IIB |
| STRUCTURAL FRAME | 1 | 0 |
| EXTERIOR BEARING WALLS | 1 | 0 |
| EXTERIOR NON-BEARING WALLS | - | - |
| FIRE SEPARATION DISTANCE: X < 5 | 1 | 1 |
| FIRE SEPARATION DISTANCE: 5 ≤ X < 10 | 1 | 1 |
| FIRE SEPARATION DISTANCE: 10 ≤ X < 30 | 1 | 0 |
| FIRE SEPARATION DISTANCE: X ≥ 30 | 0 | 0 |
| INTERIOR BEARING WALLS | 1 | 1 |
| INTERIOR NON-BEARING WALLS | 0 | 0 |
| FLOOR CONSTRUCTION | 1 | 0 |
| ROOF CONSTRUCTION | 1 | 0 |

NOTE:
1. THE EXISTING BUILDING CONSTRUCTION CLASSIFICATION IS ASSUMED TO BE TYPE IIA AND IIB

## CHAPTER 6 - CLASSIFICATION OF WORK

| CODE SECTION | REQUIRED/ALLOWED | ACTUAL AND PROPOSED |
|---|---|---|
| SECTION 601.2 WORK AREA | APPLIES- THE WORK AREA AS DEFINED IN CHAPTER 2, SHALL BE IDENTIFIED ON THE CONSTRUCTION DOCUMENTS | REFER TO "PROJECT SCOPE" DESCRIPTION FOR WORK DONE WITHIN THE EXISTING BUILDING AND INCLUDED UNDER THIS APPLICATION. |
| SECTION 604.1 ALTERATION-LEVEL 2 | APPLIES- LEVEL 2 ALTERATIONS COMPLIES WITH THE APPLICABLE PROVISIONS OF SECTIONS 602 AND 603. | EXISTING BUILDING TO COMPLY, REFER TO 'PROJECT SCOPE' DESCRIPTION. |


ALTERATION WORK AT THIS BUILDING CONSISTS OF THE FOLLOWING:

PHASE 1: EXTERIOR
1. IMPROVEMENTS TO BUILDING ENVELOPE INCLUDING THE FOLLOWING ELEMENTS: STEEL LINTELS, WINDOW SILLS, BRICK REPOINTING, AND RESETTING FRONT ENTRY STEPS.
2. REPLACEMENT OF ROOFING.
3. REPAIR OF BAY WINDOWS AND REPLACEMENT OF WINDOWS TO BAY WINDOW ON EAST FACADE.
4. REPLACEMENT OF LOWER FIELD TURF.
5. REPLACEMENT OF EXTERIOR DOOR AND FRAME AT SOUTH GYM EXIT.


INTERIOR
1. VARIOUS UPGRADES TO HVAC SYSTEM THROUGHOUT THE BUILDING.
2. UPGRADES TO VARIOUS ELEMENTS F CLASSROOMS THROUGHOUT.
3. REPLACEMENT OF ANTIQUATED ELECTRICAL EQUIPMENT AND PANEL BOARDS.
4. UPGRADES TO KITCHEN FACULTY BATHROOMS.
5. REPLACEMENT OF DOORS ON SECOND AND THIRD FLOOR.
6. REPLACEMENT OF WIRE GLASS WITH FIRE RATING, DOOR CLOSERS, AND WOOD DOORS AT STAIRS ON THIRD FLOOR.

## 2025 EBCNYS CHAPTER 8 ALTERATIONS - LEVEL 2


| CODE SECTION | REQUIRED/ALLOWED | ACTUAL AND PROPOSED |
|---|---|---|
| SECTION 801.4 COMPLIANCE | IN ADDITION TO THE REQUIREMENTS OF CHAPTER 8, ALL WORK SHALL COMPLY WITH THE REQUIREMENTS OF CHAPTER 7 | NEW WORK SHALL COMPLY WITH THE BUILDING CODE OF NEW YORK STATE |
| SECTION 802 BUILDING ELEMENTS AND MATERIALS | EXISTING VERTICAL OPENINGS SHALL COMPLY WITH THE PROVISIONS OF SECTION 802.2.1, 802.2.2, AND 802.2.3 FROM THE HIGHEST WORK AREA FLOOR TO THE LEVEL OF EXIST DISCHARGE AND FLOORS BELOW. | DOES NOT APPLY |
| SECTION 803.4 FIRE ALARM AND DETECTION | AN APPROVED FIRE ALARM SYSTEM AND DETECTION SYSTEM SHALL BE INSTALLED IN ACCORDANCE WITH THIS SECTION OF THE BUILDING CODE OF NYS. | COMPLIES |
| SECTION 804 MEANS OF EGRESS | MEANS OF EGRESS SHALL COMPLY WITH THE REQUIREMENTS OF SECTION 804.2, 804.4, AND 804.5 | COMPLIES |
| SECTION 805 STRUCTURAL | ANY EXISTING GRAVITY LOAD-CARRYING STRUCTURALLY ELEMENT FOR WHICH AN ALTERNATION CAUSES AN INCREASE IN DESIGN DEAD LOAD, LIVE, OR SNOW LOAD INCLUDING SNOW DRIFT EFFECTS, OR MORE THAN 5% SHALL REPLACED OR ALTERED AS NEEDED TO CARRY THE GRAVITY LOAD REQUIREMENTS OF NFPA 70 EXCEPT AS REQUIRED FOR IN SECTION 807.3 | COMPLIES |
| SECTION 809 ENERGY CONSERVATION | LEVEL 2 ALTERATIONS TO EXISTING BUILDINGS ARE PERMITTED WITHOUT REQUIRING THE ENTIRE BUILDING TO COMPLY WITH THE ENERGY REQUIREMENTS. THE ALTERATIONS SHALL CONFORM TO THE ENERGY REQUIREMENTS OF THE IECC. | COMPLIES |

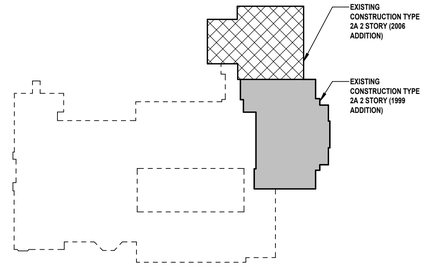



1 CONSTRUCTION TYPE KEY PLAN - BASEMENT
SCALE: 1" = 100'-0"

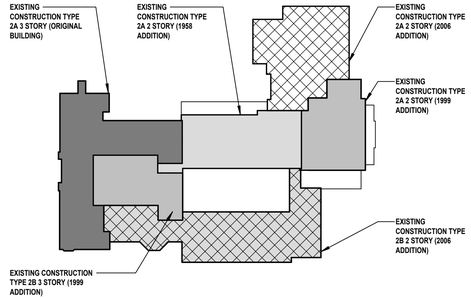


2 CONSTRUCTION TYPE KEY PLAN - LEVEL 2
SCALE: 1" = 100'-0"

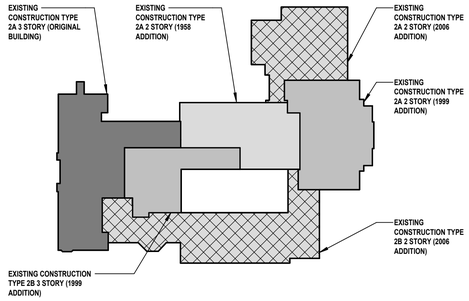


3 CONSTRUCTION TYPE KEY PLAN - LEVEL 1
SCALE: 1" = 100'-0"

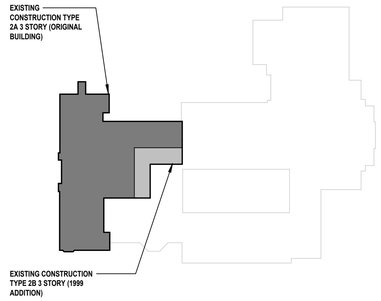


4 CONSTRUCTION TYPE KEY PLAN - LEVEL 3
SCALE: 1" = 100'-0"

H 2 M architects + engineers

1133 Westchester Avenue, Suite N-210
White Plains, NY 10605
914.358.5623 • www.h2m.com
NY Architecture & Landscape Architecture: No Certificate Required
NY Engineering Certificate of Authorization No.: 0018178

CONSULTANTS:

| MARK | DATE | DESCRIPTION |
|---|---|---|
| | | |

REGISTERED ARCHITECT KATRINA PACHECO 041183 STATE OF NEW YORK

09/30/2029
KATRINA N. PACHECO, R.A.
NY PROFESSIONAL ARCHITECT Lic. No. 041183
Exp. Date

"IN ACCORDANCE WITH ARTICLE 145, SECTION 7209 OF THE NYS EDUCATION LAW, ALTERATION OF THIS DOCUMENT EXCEPT BY A LICENSED PROFESSIONAL IS ILLEGAL."

| DESIGNED BY: | DRAWN BY: | CHECKED BY: | REVIEWED BY: |
|---|---|---|---|
| S. MANDIC | A. DUNN | S. MANDIC | K. PACHECO |

| PROJECT No: | DATE: | SCALE: |
|---|---|---|
| SMSD2507 | OCTOBER 2026 | AS SHOWN |

CLIENT

**SOMERS CENTRAL SCHOOL DISTRICT**

**VARIOUS UPGRADES AT SOMERS MIDDLE SCHOOL**

**250 US-202, SOMERS, NY 10589**

**SED#: 66-21-01-06-0-001-021**

CONTRACT

**ALL CONTRACTS**

STATUS

**FOR BID**


SHEET TITLE

**CODE CHARTS (FOR INFORMATION ONLY)**

DRAWING No.

**MS-G 104.00**

C:\Users\cherny\Documents_Revit Backup\SMSD2507_Central25_A_cherny.V883L.rvt
10/30/2026 4:27:43 PM

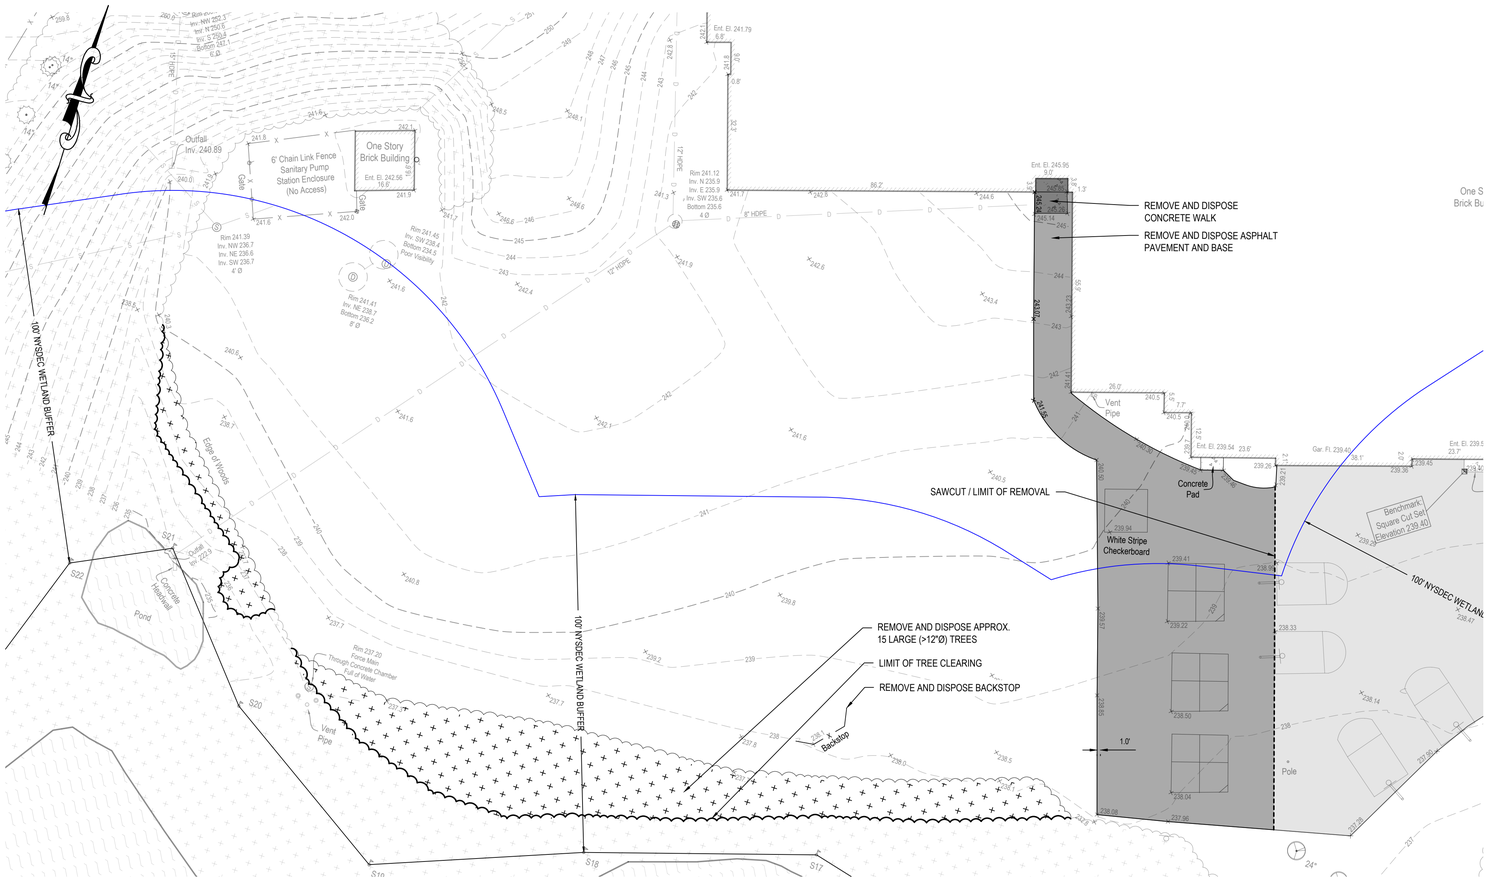


## EXISTING CONDITIONS LEGEND

| DESCRIPTION | SYMBOL |
|---|---|
| BENCHMARK | |
| DRAINAGE MANHOLE | |
| INLET | |
| SANITARY MANHOLE | |
| WETLAND MARKER | |
| 100' WETLAND BUFFER | |
| DECIDUOUS TREE | |
| STORM DRAIN | D D |
| SANITARY SEWER | S S |
| FENCE | X X |
| CONTOUR | 100 |
| SPOT ELEVATION | 100.0 |
| ASPHALT PAVEMENT | |
| CONCRETE PAVEMENT | |
| WOODED | |

## DEMOLITION LEGEND

| DESCRIPTION | SYMBOL |
|---|---|
| SAWCUT PAVEMENT LINE | |
| REMOVE AND DISPOSE EXISTING ASPHALT PAVEMENT AND BASE | |
| REMOVE AND DISPOSE EXISTING CONCRETE SIDEWALK | |
| TREE CLEARING LIMITS | |

## EXISTING CONDITIONS NOTES:

1. EXISTING SURVEY PREPARED BY H2M ARCHITECTS + ENGINEERS. DATED NOVEMBER 2025.
2. MARKOUT OF UNDERGROUND UTILITIES COMPLETED BY X-RAY LOCATING SERVICES, INC.
3. BENCHMARK - (SQUARE CUT SET IN CONCRETE PAD, EAST OF PROPOSED TURF FIELD, EL. 239.40).
4. LOCATION OF UNDERGROUND UTILITIES AND STRUCTURES BOTH PUBLIC AND CUSTOMER OWNED, WERE OBTAINED FROM EITHER OLD MAPS, SURVEYS, DRAWINGS/RECORDS SUPPLIED BY OTHERS AND/OR UTILITY MARKOUT. THE OWNER AND ENGINEER DO NOT GUARANTEE OR ACCEPT RESPONSIBILITY FOR ANY DAMAGE TO SUCH FACILITIES DUE TO DISCREPANCIES IN LOCATION AND SIZE SHOWN ON THE PLANS OR THOSE UTILITIES AND STRUCTURES NOT SHOWN.

## SITE DEMOLITION NOTES:

1. REPORT ANY DISCREPANCIES BETWEEN ACTUAL FIELD CONDITIONS AND THE PLANS TO THE ENGINEER IN WRITING IMMEDIATELY.
2. UNDERGROUND UTILITY INFORMATION SHOWN ON THESE PLANS WAS OBTAINED FOR DESIGN PURPOSES ONLY. PROVIDE FOR CONSTRUCTION MARKOUT AND LOCATE EXISTING UNDERGROUND UTILITIES. NO EXCAVATION CAN COMMENCE UNTIL UTILITY DOCUMENTATION HAS BEEN COMPLETED.
3. AFTER MARKOUT AND PRIOR TO DISTURBING THE SITE, UNCOVER ALL SUBSURFACE UTILITIES AND STRUCTURES WITHIN LIMITS OF DISTURBANCE TO CONFIRM THEIR LOCATION AND DEPTH.
4. NO COMPENSATION WILL BE MADE FOR ANY INCONVENIENCE CAUSED BY ENCOUNTERING UTILITIES AND STRUCTURES WHICH ARE NOT SHOWN, OR ARE INACCURATELY SHOWN ON THE PLANS.
5. REPAIR ANY DAMAGE TO EXISTING UTILITIES RESULTING FROM CONTRACTOR OPERATIONS IMMEDIATELY AT NO COST TO OWNER.
6. REPAIR ANY DAMAGE TO EXISTING SITE FEATURES SCHEDULED TO REMAIN RESULTING FROM CONTRACTOR OPERATIONS AT NO COST TO OWNER.
7. SAWCUT CONCRETE PAVEMENT BACK TO NEAREST EXPANSION/CONTROL JOINT.
8. PROVIDE TEMPORARY FENCING TO PROTECT WORK AREAS. SITE LOGISTICS PLAN FOR TEMPORARY FENCING TO BE PROVIDED BY GENERAL CONTRACTOR.
9. INSTALL EROSION CONTROL MEASURES AS SHOWN ON THE EROSION AND SEDIMENT CONTROL PLAN PRIOR TO ANY GROUND DISTURBANCE.
10. DELINEATE THE LIMITS OF CLEARING AND REVIEW WITH THE OWNER PRIOR TO COMMENCING WORK.
11. NOTIFY OWNER AND ENGINEER IMMEDIATELY IN WRITING WHEN UNKNOWN STRUCTURES OR SUSPECTED HAZARDOUS OR CONTAMINATED MATERIALS ARE ENCOUNTERED PRIOR TO REMOVAL OR DISTURBANCE.
12. TAKE APPROPRIATE MEASURES TO PROTECT PEDESTRIANS AND VEHICULAR TRAFFIC DURING REMOVAL ACTIVITIES, AND PROVIDE TEMPORARY MEASURES FOR THE PROTECTION AND SAFETY OF THE PUBLIC UNTIL FINAL ACCEPTANCE BY THE OWNER.
13. BACKFILL ALL VOIDS RESULTING FROM THE REMOVAL OF EXISTING SITE FEATURES. BACKFILL TO BE SOIL, FREE OF ORGANIC MATERIAL, DEBRIS, TRASH, CLAY AND STONES LARGER THAN 4 INCHES.
14. PRIOR TO ANY WORK WITHIN RIGHT-OF-WAY, CONTRACTOR TO FINALIZE OBTAINING A HIGHWAY PERMIT FROM NYSDOT.
15. CONTRACTOR TO PROTECT ALL EXISTING SITE FEATURES THROUGHOUT DURATION OF CONSTRUCTION. EXISTING BUILDING TO BE PROTECTED IN ALL AREAS WHERE DEMOLITION AND NEW SITE WORK ABUTS BUILDING.
16. CONTRACTOR TO EXERCISE CAUTION WHEN PERFORMING WORK IN AREAS OF OVERHEAD WIRES. ALL MATERIAL AND EQUIPMENT DELIVERIES AND OPERATIONS TO BE MONITORED TO AVOID CONFLICTS.
17. LOCATION OF TEMPORARY CONSTRUCTION FENCING IS APPROXIMATE. CONTRACTOR TO PROVIDE A FINAL CONSTRUCTION PHASING AND STAGING PLAN SHOWING ALL TEMPORARY FENCING, GATE LOCATIONS AND NECESSARY SIGNAGE TO THE SATISFACTION OF ENGINEER AND CM.

GRAPHIC SCALE

20 0 10 20

( IN FEET )
1 inch = 20 ft.

811 1-800-962-7962
Dig Safely. New York
Call811
Safe digging starts here
Call before you dig
www.UDigNY.org


H2M architects + engineers
1133 Westchester Ave., Suite N-210
White Plains, NY 10605
914.358.5623 • www.h2m.com
NY Architecture & Landscape Architecture: No Certificate Required
NY Engineering Certificate of Authorization No. 0018178


CONSULTANTS:

| MARK | DATE | DESCRIPTION |
|---|---|---|
| | | |

MATTHEW R. MOHLIN, P.E. 09/30/2026 EXP. DATE
NY PROFESSIONAL ENGINEER Lic. No. 071569
"IN ACCORDANCE WITH ARTICLE 145, SECTION 7209 OF THE NYS EDUCATION LAW, ALTERATION OF THIS DOCUMENT EXCEPT BY LICENSE PROFESSIONAL IS ILLEGAL"

| DESIGNED BY: | DRAWN BY: | CHECKED BY: | REVIEWED BY: |
|---|---|---|---|
| S. PETERS | A. SODERMAN | B. LEDGER | M. MOHLIN |

| PROJECT No.: | DATE: | SCALE: |
|---|---|---|
| SMSD2507 | OCTOBER 2026 | AS SHOWN |

CLIENT

**SOMERS CENTRAL SCHOOL DISTRICT**

**VARIOUS UPGRADES AT SOMERS MIDDLE SCHOOL**

**NOT FOR CONSTRUCTION**

**250 US-202, SOMERS, NY 10589**

**SED #: 66-21-01-06-0-001-021**

CONTRACT

**CONTRACT C**
**CIVIL / SITE CONSTRUCTION**

STATUS

**BID DOCUMENTS**


SHEET TITLE

**EXISTING CONDITIONS & DEMOLITION PLAN**

DRAWING No.

**MS-CD 100.00**

C:\Users\asoderman\appdata\local\temp\AcPublish_21960\1 CD100 Existing Conditions & Demolition Plan.dwg Last Modified: Oct 15, 2026 - 4:07pm Plotted on: Oct 15, 2026 - 4:17pm By ASoderman

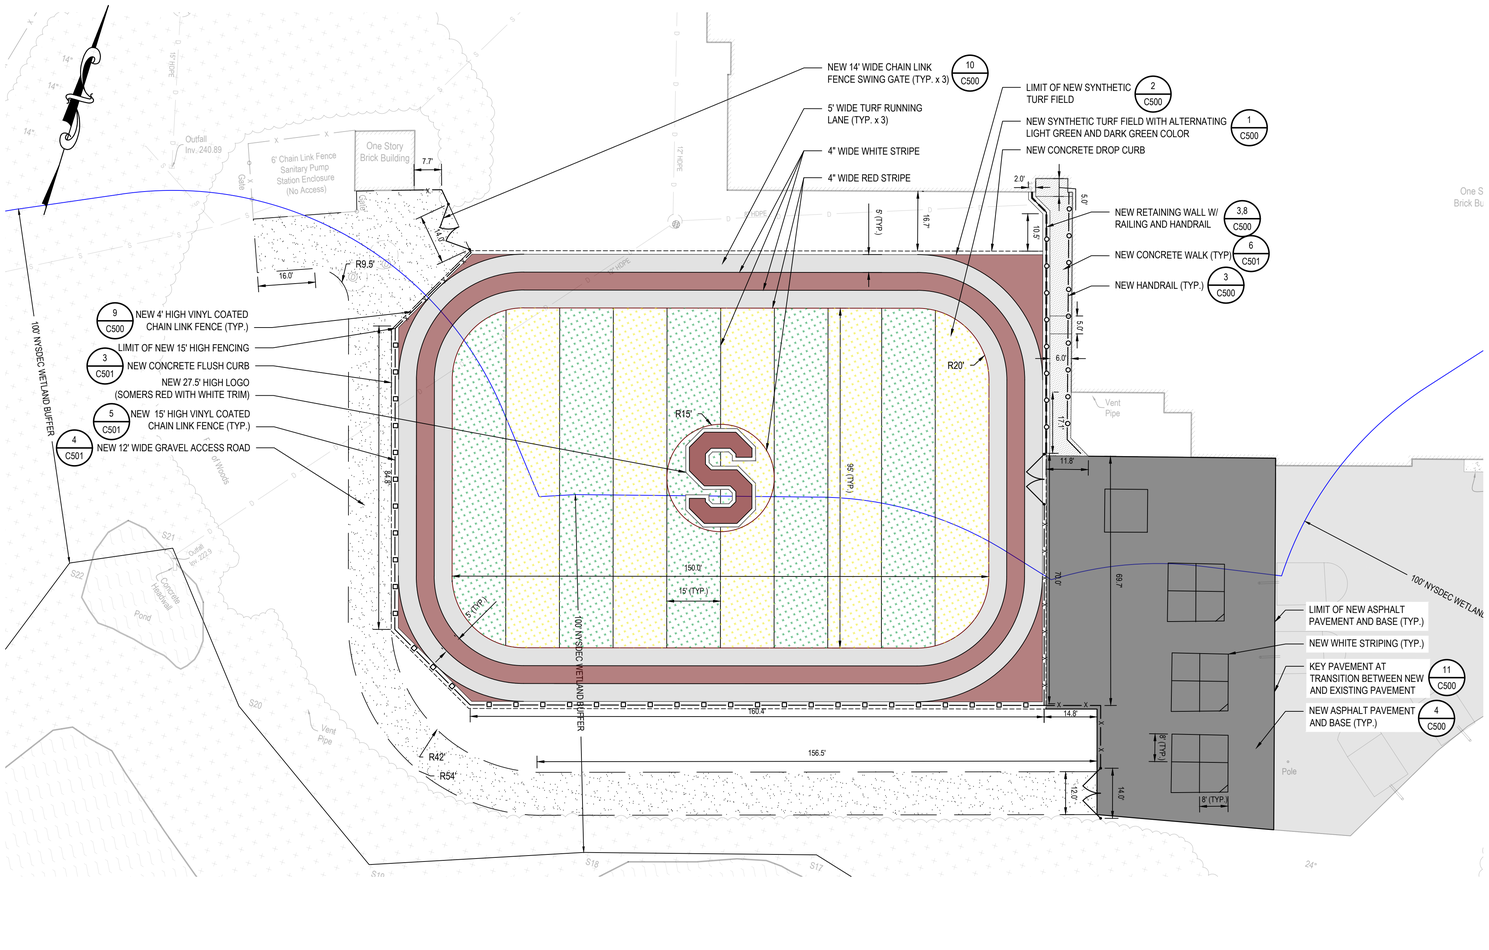


## LEGEND

| DESCRIPTION | SYMBOL |
|---|---|
| CURB | |
| CONCRETE DROP CURB | |
| RETAINING WALL | |
| ASPHALT PAVEMENT | |
| ALTERNATING LIGHT GREEN AND DARK GREEN SYNTHETIC TURF PLAYING SURFACE | |
| GRAVEL | |
| CHAIN LINK FENCE | x x |
| 15' HIGH CHAIN LINK FENCE | |
| HANDRAIL | |

## SITE PLAN NOTES:

1. INSPECT THE SITE PRIOR TO SUBMISSION OF BIDS AND MAKE NO ADDITIONAL CLAIMS REGARDING SITE CONDITIONS THEREAFTER.
2. NOTIFY THE OWNER AND H2M (TELEPHONE 914-358-5623) AT LEAST 48 HOURS PRIOR TO THE COMMENCEMENT OF THE WORK. THE SAME NOTICE SHALL BE REQUIRED WHEN RESUMING WORK AFTER ANY STOPPAGE OR DELAY.
3. COMPLETE ALL SURVEY AND STAKEOUT AS REQUIRED TO PROPERLY COMPLETE THE WORK.
4. PERFORM DAILY CLEANUP OPERATIONS INCLUDING REMOVAL OF DEBRIS AND EXCESS CONSTRUCTION MATERIAL, AND DRIVEWAY/STREET CLEANING TO THE SATISFACTION OF THE OWNER.
5. DURING ALL NON-WORKING HOURS, STORE ALL EQUIPMENT AND MATERIALS WITHIN AN AREA DESIGNATED BY THE OWNER AT THE PROJECT SITE.
6. ALL CURB DIMENSIONS SHOWN REFER TO THE FACE OF CURB.
7. ALL CONSTRUCTION TO CONFORM WITH ALL APPLICABLE FEDERAL, STATE AND LOCAL CODE REQUIREMENTS.
8. COORDINATE CONSTRUCTION ACTIVITIES WITH OWNER TO MINIMIZE INTERRUPTION TO THE OWNER'S OPERATIONS.
9. RESTORE SURROUNDING AREAS DAMAGED OR DISTURBED DURING CONSTRUCTION. RESTORE TO NEW CONDITIONS AT NO ADDITIONAL COST TO THE OWNER.
10. RESTORE ALL DISTURBED GRASS AREAS AND ALL AREAS NOT SPECIFICALLY IDENTIFIED FOR OTHER IMPROVEMENTS WITH 4 INCHES OF TOPSOIL AND SEED.
11. REMOVE ALL ASPHALT FROM EXISTING CASTINGS.
12. SEAL ALL JOINTS BETWEEN NEW ASPHALT AND EXISTING ASPHALT WITH HOT ASPHALT CEMENT.

811 1-800-962-7962
Dig Safely. New York
Call811
Safe digging starts here
Call before you dig
www.UDigNY.org

GRAPHIC SCALE
20 0 10 20
( IN FEET )
1 inch = 20 ft.


H2M architects + engineers
1133 Westchester Ave., Suite N-210
White Plains, NY 10605
914.358.5623 • www.h2m.com
NY Architecture & Landscape Architecture: No Certificate Required
NY Engineering Certificate of Authorization No. 0018178


CONSULTANTS:

| MARK | DATE | DESCRIPTION |
|---|---|---|
| | | |

MATTHEW R. MOHLIN, P.E. 09/30/2020 EXP. DATE
NY PROFESSIONAL ENGINEER Lic. No. 071569
"IN ACCORDANCE WITH ARTICLE 145, SECTION 7209 OF THE NYS EDUCATION LAW, ALTERATION OF THIS DOCUMENT EXCEPT BY LICENSE PROFESSIONAL IS ILLEGAL"

| DESIGNED BY: | DRAWN BY: | CHECKED BY: | REVIEWED BY: |
|---|---|---|---|
| S. PETERS | A. SODERMAN | B. LEDGER | M. MOHLIN |

| PROJECT No.: | DATE: | SCALE: |
|---|---|---|
| SMSD2507 | OCTOBER 2026 | AS SHOWN |

CLIENT
**SOMERS CENTRAL SCHOOL DISTRICT**

**VARIOUS UPGRADES AT SOMERS MIDDLE SCHOOL**

**NOT FOR CONSTRUCTION**

**250 US-202, SOMERS, NY 10589**

**SED #: 66-21-01-06-0-001-021**


CONTRACT
**CONTRACT C**
**CIVIL / SITE CONSTRUCTION**

STATUS
**BID DOCUMENTS**

SHEET TITLE
**DIMENSIONAL SITE PLAN**

DRAWING No.
**MS-CS 100.00**

C:\Users\asoderman\appdata\local\temp\AcPublish_21\9\02_CS100 Dimensional Site Plan.dwg Last Modified: Oct 15, 2026 - 4:45pm Plotted on: Oct 15, 2026 - 5:28pm By ASoderman

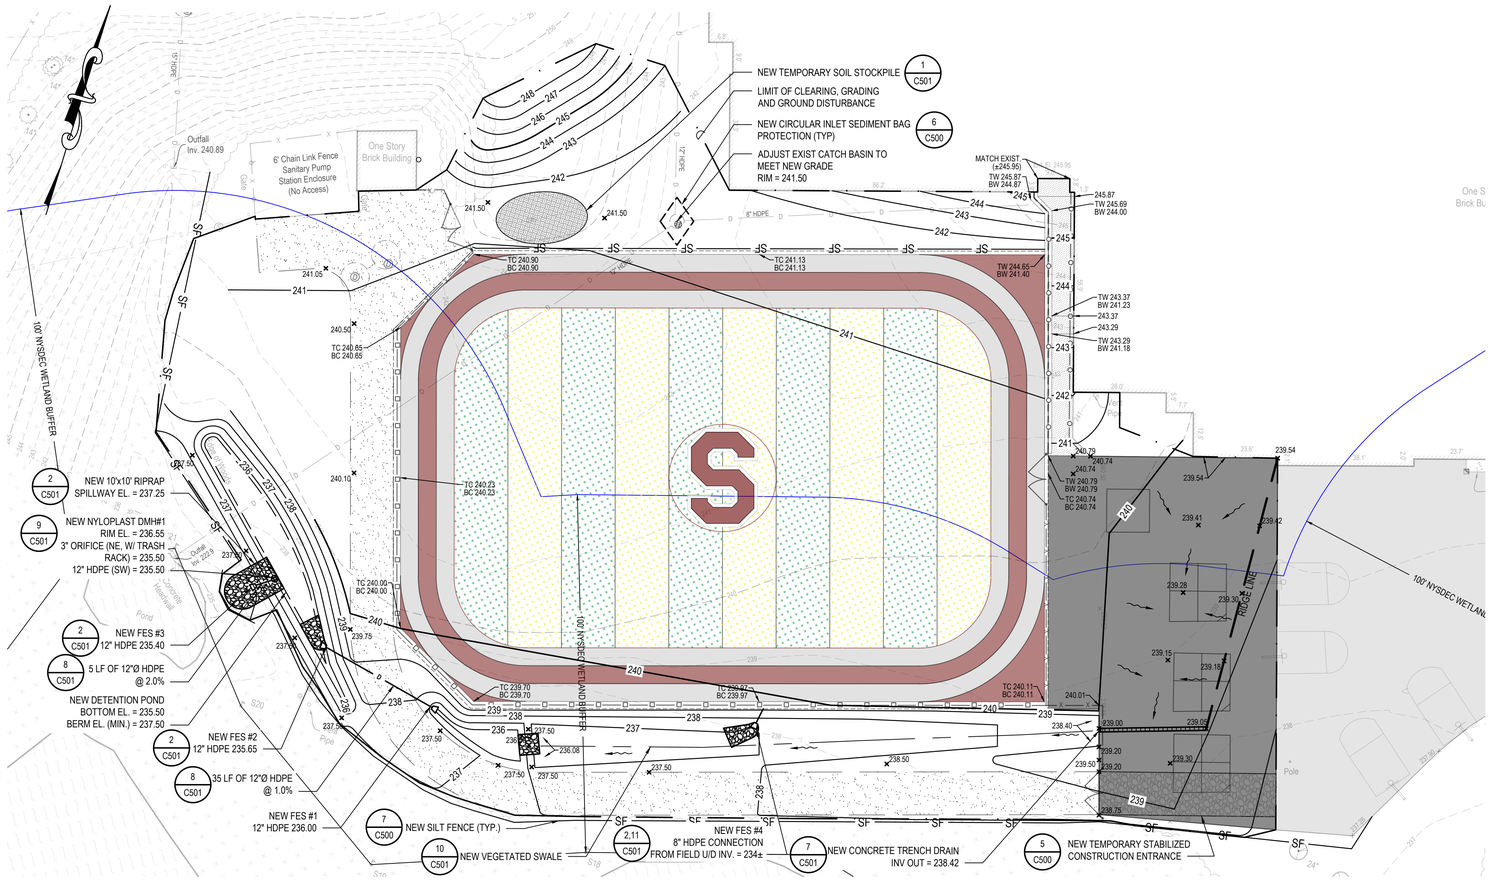


## LEGEND

| DESCRIPTION | SYMBOL |
|---|---|
| SPOT ELEVATION | +121.50 |
| TOP AND BOTTOM CURB ELEVATION | TC140.00 BC139.50 |
| MAJOR CONTOUR | 240 |
| MINOR CONTOUR | 241 |
| DRAINAGE LINE | D |
| NEW SILT FENCE | SF SF |
| LIMIT OF CLEARING, GRADING, AND GROUND DISTURBANCE | |
| NEW INLET SEDIMENT BAG PROTECTION | |
| NEW STABILIZED CONSTRUCTION ENTRANCE | |

## GRADING AND DRAINAGE NOTES:

1. FOR NEW CONSTRUCTION THAT MEETS EXISTING CONDITIONS, ABUTTING SURFACES SHALL BE FLUSH AND ALIGNED.
2. ADJUST ALL EXISTING CASTINGS AND VALVE COVERS TO MEET PROPOSED GRADE.
3. CONSTRUCTION DEBRIS AND EXCESS SOIL SHALL BE REMOVED AND LEGALLY DISPOSED OFF SITE.
4. UNSUITABLE SOILS ENCOUNTERED DURING CONSTRUCTION SHALL BE BROUGHT TO THE ATTENTION OF THE OWNER AND ENGINEER IMMEDIATELY IN WRITING BEFORE REMOVAL OR DISTURBANCE.

## PIPE MATERIAL SPECIFICATIONS:

- DRAINAGE CONNECTIONS: 6-24"Ø SMOOTH INTERIOR HDPE (N-12)

## PERMANENT SEEDING AND SOIL RESTORATION NOTES:

1. APPLICABLE TO ALL DISTURBED AREAS OF THE SITE NOT SPECIFIED FOR OTHER IMPROVEMENTS.
2. SOIL RESTORATION SHALL BE IN ACCORDANCE WITH CHAPTER 5, TABLE 5.3 OF THE NYS STORMWATER MANAGEMENT DESIGN MANUAL.
3. SOIL RESTORATION SHALL BE REQUIRED ON ALL AREAS OF THE SITE WHICH TOPSOIL WAS STRIPPED AND IN NEW PERVIOUS AREAS PREVIOUSLY IMPERVIOUS OR IN AREAS WITH HEAVY COMPACTION DUE TO CONSTRUCTION OPERATIONS.
4. SOIL RESTORATION STEPS ARE AS FOLLOWS:
   - 4.1. APPLY 3 INCHES OF COMPOST OVER SUBSOIL
   - 4.2. TILL COMPOST INTO SUBSOIL TO A DEPTH OF AT LEAST 12 INCHES USING A CAT-MOUNTED RIPPER, TRACTOR-MOUNTED DISC, OR TILLER, MIXING, AND CIRCULATING AIR AND COMPOST INTO SUBSOILS
   - 4.3. ROCK-PICK UNTIL UPLIFTED STONE/ROCK MATERIALS OF FOUR INCHES AND LARGER SIZE ARE CLEANED OFF THE SITE
   - 4.4. APPLY TOPSOIL TO A DEPTH OF 6 INCHES, COMPACT TO A UNIFORM THICKNESS OF 4" AND FINELY GRADE AND LOOSEN WITH MECHANICAL RAKES TO ENSURE SEED ACCEPTANCE
   - 4.5. SEED AND FERTILIZE AS REQUIRED BY NOTE #5 BELOW
5. SEEDING, MULCHING AND FERTILIZING SHALL BE AS FOLLOWS:
   - 5.1. FERTILIZER SHALL BE APPLIED AT 6 LBS OF FS O-F-241 FERTILIZER/1,000 SQ. FT.
   - 5.2. PERMANENT HYDROSEEDING SHALL BE IN ACCORDANCE WITH SPECIFICATION NO 329219.16. SEED MIX SHALL BE ONE OF THE TWO BELOW MIXES:

MIX A:

| GRASS TYPE | % OF MIXTURE | MIN. % GERMINATION |
|---|---|---|
| KENTUCKY 31 FESCUE | 50 | 90 |
| N.K. 100 PERENNIAL RYE GRASS | 25 | 85 |
| PENN LAWN FESCUE | 25 | 90 |

MIX B:

| GRASS TYPE | % OF MIXTURE | MIN. % GERMINATION |
|---|---|---|
| MERION BLUEGRASS | 50 | 80 |
| PENN LAWN FESCUE | 30 | 90 |
| N.K. 106 HYBRID RYE GRASS | 20 | 85 |

6. MAINTENANCE AND INSPECTION:
   - 6.1. UPON COMPLETION OF SOIL RESTORATION, AREA SHOULD BE KEPT FREE OF ANY VEHICULAR/FOOT TRAFFIC OR WEIGHTED LOADS.
   - 6.2. INSPECT GRASS AREAS DAILY TO AND WATER WHEN NECESSARY (WEATHER DEPENDANT) TO PREVENT GRASS/SOIL FROM BECOMING DRY.
   - 6.3. MOW GRASS AT REGULAR INTERVALS TO MAINTAIN AT A MAXIMUM HEIGHT OF 2-1/2 INCHES. DO NOT CUT MORE THAN 1/3 OF GRASS BLADE AT ANY ONE MOWING. NEATLY TRIM EDGES AND HAND CLIP WHERE NECESSARY. IMMEDIATELY REMOVE CLIPPINGS AFTER MOWING AND TRIMMING.
   - 6.4. MAINTAIN SEEDED AREAS IMMEDIATELY AFTER PLACEMENT UNTIL GRASS IS WELL ESTABLISHED AND EXHIBITS A VIGOROUS GROWING CONDITION (80% MIN. COVERAGE), AS DETERMINED BY AT LEAST TWO CUTTINGS, OR UNTIL THE JOB IS ACCEPTED BY THE OWNER, WHICHEVER OCCURS LAST.
   - 6.5. IF WITHIN 14-30 DAYS FOLLOWING SEEDING OF THE RESTORED AREAS GRASS HAS NOT ACHIEVED A MIN. 80% GERMINATION/COVERAGE, BARE AREAS SHALL BE RESEEDED. AREAS SHALL BE CONTINUOUSLY MAINTAINED AND RESEEDED UNTIL THE MINIMUM COVERAGE NEEDS ARE MET.

## CONSTRUCTION SEQUENCING NOTES (SMSD2506 & 2507):

THE FOLLOWING IS A GENERAL SEQUENCE OF CONSTRUCTION ACTIVITIES FOR THE PHASE 2 WORK:

1. CONDUCT A PRE-CONSTRUCTION MEETING AT LEAST 48-HOURS PRIOR TO THE START OF ANY CONSTRUCTION ACTIVITIES. ATTENDEES TO INCLUDE OWNER, ARCHITECT/ENGINEER, CONTRACTOR AND DEP.
2. INSTALLATION OF CONSTRUCTION FENCING ALONG LIMITS OF DISTURBANCE. INSTALLATION OF SILT FENCING, INLET PROTECTION ON EXISTING STRUCTURES, STABILIZED CONSTRUCTION ENTRANCE AND ALL OTHER PRACTICES/MEASURES AS SHOWN ON THE EROSION & SEDIMENT CONTROL PLAN;
3. ROUGH GRADING OF THE SITE (I.E. TURF FIELD AREAS AND RAIN GARDEN AREA), THE EXISTING SOILS IN AREAS OF ASPHALT REMEDIATION ARE TO REMAIN UNDISTURBED; FOLLOWING ROUGH GRADING OF SITE ALL EXPOSED AREAS WHERE WORK WILL NOT BE PERFORMED SHOULD BE TEMPORARILY OR PERMANENTLY STABILIZED. STABILIZATION WORK MUST BE INITIATED BY THE END OF THE NEXT DAY AND COMPLETED WITHIN SEVEN (7) DAYS.
4. INSTALLATION OF THE NEW VEGETATED SWALE, RAIN GARDEN, STORMWATER INFRASTRUCTURE, DRAINAGE FRAMES & GRATES, FIELD INLETS, AND THE ASSOCIATED DRAINAGE PIPING. IMMEDIATELY INSTALL INLET PROTECTION ON ALL NEW CATCH BASINS AND FIELD INLETS WITH GRATES.
5. FINAL GRADING OF DISTURBED AREAS TO FINISHED GRADE.
6. INSTALLATION OF NEW AGGREGATE BASE COURSE IN AREAS OF NEW PAVEMENT. INSTALLATION OF NEW CURBING, SIDEWALK, PLAYGROUND SURFACING AND CONCRETE PADS. INSTALLATION OF REMAINING PLAYGROUND FEATURES.
7. SEEDING OF DISTURBED AREAS AND OTHER FINAL LANDSCAPING MEASURES.
8. FOLLOWING FINAL STABILIZATION OF DISTURBED AREAS, REMOVAL OF REMAINING TEMPORARY EROSION AND SEDIMENT CONTROLS.
9. SILT REMOVAL AND CLEANING OF INLETS PROTECTED DURING CONSTRUCTION.

## EROSION CONTROL NOTES:

1. DURING THE COURSE OF CONSTRUCTION, EROSION AND SEDIMENT CONTROL MEASURES ARE NECESSARY TO PREVENT THE TRANSPORT OF SEDIMENT TO UNDISTURBED AREAS, PONDS, WATER COURSES, DRAINAGE SYSTEMS, RECHARGE BASINS, AND ROADS. THE MINIMUM EROSION CONTROL MEASURES REQUIRED ARE INDICATED ON THIS PLAN. IN ADDITION, THE FOLLOWING GENERAL CONDITIONS SHALL BE OBSERVED:
   - a. EXISTING VEGETATION SCHEDULED TO REMAIN SHALL BE PROTECTED AND REMAIN UNDISTURBED.
   - b. INSTALL ADDITIONAL EROSION AND SEDIMENT CONTROL MEASURES AS REQUIRED TO PREVENT THE INCIDENTAL DISCHARGE OF SEDIMENT FROM THE SITE.
2. SPECIFIC METHODS AND MATERIALS EMPLOYED IN THE INSTALLATION AND MAINTENANCE OF EROSION CONTROL MEASURES MUST CONFORM TO THE LATEST EDITION OF THE "NEW YORK STATE STANDARDS AND SPECIFICATIONS FOR EROSION AND SEDIMENT CONTROL".
3. INSTALL PROPRIETARY EROSION AND SEDIMENT CONTROL PRODUCTS IN ACCORDANCE WITH MANUFACTURERS INSTRUCTIONS.
4. ADJUST EROSION AND SEDIMENT CONTROL MEASURES TO ACCOMMODATE CONSTRUCTION PHASING TO MAINTAIN EFFECTIVENESS OF EROSION AND SEDIMENT CONTROL MEASURES.
5. PROTECT EXISTING DRAINAGE INLETS WITHIN THE PROJECT LIMITS AND NEW DRAINAGE INLETS INSTALLED AS PART OF THIS PROJECT FROM SEDIMENT INTRUSION.
6. PERFORM INSPECTION AND MAINTENANCE OF EROSION AND SEDIMENT CONTROL MEASURES ON A TWICE WEEKLY BASIS AND AFTER HEAVY OR PROLONGED STORMS. MAINTENANCE MEASURES INCLUDE, BUT ARE NOT LIMITED TO, CLEANING AND REPAIR OF ALL EROSION AND SEDIMENT CONTROL MEASURES.
7. UTILIZE APPROPRIATE MEANS TO CONTROL DUST DURING CONSTRUCTION, INCLUDING BUT NOT LIMITED TO APPLYING WATER TO BARE SOIL SURFACES.
8. MAINTAIN THE STABILIZED CONSTRUCTION ENTRANCE TO PREVENT SOIL AND LOOSE DEBRIS FROM BEING TRACKED ONTO LOCAL ROADS. MAINTAIN THE CONSTRUCTION ENTRANCE WEEKLY UNTIL THE SITE IS PERMANENTLY STABILIZED.
9. ALL CONCRETE WASHOUT MUST BE CONDUCTED OFFSITE AND IN ACCORDANCE WITH PAGE 2.23 OF THE NYSDEC E&SC DESIGN MANUAL.
10. ALL EROSION AND SEDIMENT CONTROL MEASURES SHALL REMAIN IN PLACE UNTIL DISTURBED AREAS ARE PERMANENTLY STABILIZED. AFTER PERMANENT STABILIZATION, REMOVE ALL TEMPORARY EROSION AND SEDIMENT CONTROL MEASURES AND ALL ACCUMULATED SEDIMENT AND DEBRIS FROM THE SITE AND DRAINAGE STRUCTURES.

**TOTAL LAND DISTURBANCE (SMSD2506 & 2507) = 1.25 ACRES**

## STORMWATER POLLUTION PREVENTION PLAN (SWPPP) NOTES:

1. PURSUANT TO THE REQUIREMENTS OF SPDES GENERAL PERMIT FOR CONSTRUCTION ACTIVITY GP-0-25-001 ESTABLISHED BY THE NEW YORK STATE DEPARTMENT OF ENVIRONMENTAL CONSERVATION, A STORMWATER POLLUTION PREVENTION PLAN (SWPPP) HAS BEEN PREPARED FOR THIS PROJECT. ADHERE TO AND IMPLEMENT ALL REQUIREMENTS OF THE SWPPP AND EROSION AND SEDIMENT CONTROL PLAN.
2. REVIEW THE SWPPP AND SIGN IN THE LOCATION SHOWN STATING THAT ALL WORK PERTAINING TO EROSION AND SEDIMENT CONTROL WILL BE PERFORMED WITHIN REQUIREMENTS OF THE SWPPP AND EROSION AND SEDIMENT CONTROL PLAN.
3. THE OWNER SHALL PROVIDE A QUALIFIED INSPECTOR WHO WILL PERFORM TWICE WEEKLY INSPECTIONS AT THE CONSTRUCTION SITE. THE QUALIFIED INSPECTOR SHALL MEET THE REQUIREMENTS OUTLINED IN SPDES GENERAL PERMIT FOR STORMWATER DISCHARGE FROM CONSTRUCTION ACTIVITY (GP-0-25-001). IF THE INSPECTIONS FIND ANY DEVIATIONS FROM THE SWPPP OR THE EROSION AND SEDIMENT CONTROL PLAN IT WILL BE NOTED. THE CONTRACTOR WILL HAVE 7 DAYS TO CORRECT ANY DEVIATIONS SO THAT IT COMPLIES WITH THE REQUIREMENTS OF THE SWPPP AND OR EROSION AND SEDIMENT CONTROL PLAN. 2 WEEKLY INSPECTIONS WILL BE PERFORMED.

## TEMPORARY SEEDING NOTES:

1. APPLICABLE TO ANY DISTURBED AREAS OF THE SITE WHICH REMAIN DISTRUBED FOR MORE THAN ONE (1) WEEK.
2. ROUGH GRADE AREA PRIOR TO SEEDING. REMOVE LARGE DEBRIS AND ROCKS.
3. TEMPORARY SEEDING SHALL BE AS FOLLOWS:
   - 3.1. SPRING TO EARLY FALL: SEED AREA WITH RYEGRASS (ANNUAL OR PERENNIAL) AT 30 LBS. PER ACRE (OR USE 1 LB./1000 SQ. FT.).
   - 3.2. LATE FALL TO EARLY WINTER: SEED AREA WITH CERTIFIED 'AROOSTOOK' WINTER RYE (CEREAL RYE) AT 100 LBS. PER ACRE (2.5 LBS./1000 SQ. FT.).
4. MULCH AREA WITH HAY OR STRAW AT 2 TONS/ACRE (APPROX. 90 LBS./1000 SQ. FT. OR 2 BALES).
5. FOR FURTHER DETAIL, REFER TO PAGE 4.58 OF THE NYS STANDARDS AND SPECIFICATIONS FOR EROSION AND SEDIMENT CONTROL.

## SITE SOILS NOTE:

1. SOILS OBSERVED DURING GEOTECHNICAL ANALYSIS DETERMINED PRESENCE OF ASH AND METAL WITHIN THE FILL MATERIALS. ANY EXCAVATED MATERIALS MUST BE EITHER REUSED IN THE SAME LOCATION OR DIRECTLY LOADED INTO TRUCKS AND TRANSPORTED OFFSITE. SHOULD ANY FILL MATERIALS REMAIN ONSITE OVERNIGHT, SOIL SHALL BE COVERED WITH PLASTIC TO PREVENT SEDIMENT/POLLUTANT RUNOFF.

GRAPHIC SCALE
20 0 10 20
( IN FEET )
1 inch = 20 ft.

811 1-800-962-7962
Dig Safely. New York
Call811
Safe digging starts here
Call before you dig
www.UDigNY.org

C:\Users\asoderman\appdata\local\temp\AcPublish_21560\3. C100 Grading, Drainage, & E&SC Plan.dwg Last Modified: Oct 15, 2026 - 5:18pm Plotted on: Oct 15, 2026 - 5:25pm By: ASoderman


H2M architects + engineers
1133 Westchester Ave., Suite N-210
White Plains, NY 10605
914.358.5623 • www.h2m.com
NY Architecture & Landscape Architecture: No Certificate Required
NY Engineering Certificate of Authorization No. 0018178


CONSULTANTS:

| MARK | DATE | DESCRIPTION |
|---|---|---|
| | | |


MATTHEW R. MOHLIN, P.E. 09/30/2026 EXP. DATE
NY PROFESSIONAL ENGINEER Lic. No. 071569


"IN ACCORDANCE WITH ARTICLE 145, SECTION 7209 OF THE NYS EDUCATION LAW, ALTERATION OF THIS DOCUMENT EXCEPT BY LICENSE PROFESSIONAL IS ILLEGAL"

| DESIGNED BY: | DRAWN BY: | CHECKED BY: | REVIEWED BY: |
|---|---|---|---|
| S. PETERS | A. SODERMAN | B. LEDGER | M. MOHLIN |

| PROJECT No.: | DATE: | SCALE: |
|---|---|---|
| SMSD2507 | OCTOBER 2026 | AS SHOWN |

CLIENT

**SOMERS CENTRAL SCHOOL DISTRICT**

**VARIOUS UPGRADES AT SOMERS MIDDLE SCHOOL**

**NOT FOR CONSTRUCTION**

**250 US-202, SOMERS, NY 10589**

**SED #: 66-21-01-06-0-001-021**

CONTRACT

**CONTRACT C CIVIL / SITE CONSTRUCTION**

STATUS


**BID DOCUMENTS**

SHEET TITLE

**GRADING, DRAINAGE, & EROSION & SEDIMENT CONTROL PLAN**


DRAWING No.

**MS-C 100.00**

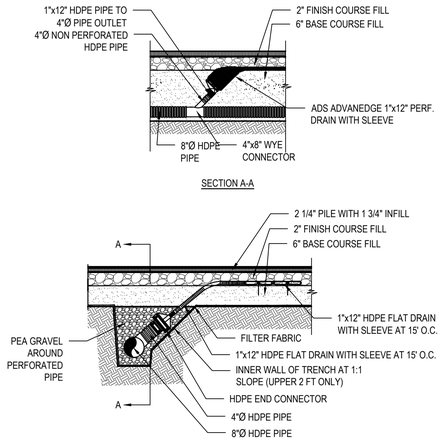


## 1 Synthetic Turf Field Section

SCALE: NTS

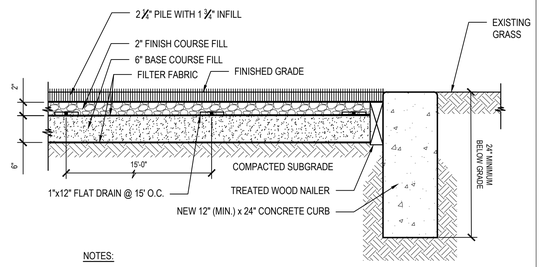



NOTES:

1. CONCRETE TO BE 4,000 PSI STRENGTH AT 28 DAYS, AIR ENTRAINED.
2. EXPANSION JOINTS CONSISTING OF 1/2" PRE-MOULDED BITUMINOUS JOINT FILLER REQUIRED AT 20' CC.
3. SUBGRADE SHALL BE COMPACTED TO 95% MIN. AASHTO T-99.

## 2 Synthetic Turf Edge Section

NTS

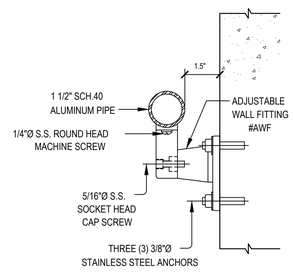



NOTES:

1. INSTALL AND ATTACH HANDRAIL IN ACCORDANCE WITH MANUFACTURERS SPECIFICATIONS.
2. MAINTAIN 1.5" CLEARANCE BETWEEN FACE OF WALL/GUARDRAIL AND HANDRAIL (TYP. THROUGHOUT)
3. COLOR AND FINISH PER OWNER PREFERENCE.

## 3 Aluminum Handrail


SCALE: NTS

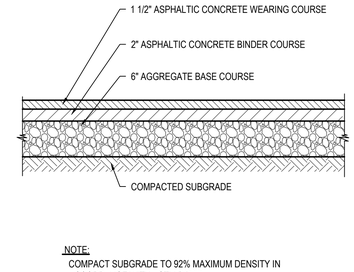


NOTE:
COMPACT SUBGRADE TO 92% MAXIMUM DENSITY IN ACCORDANCE WITH ASTM D1557.

## 4 Asphalt Pavement - Standard Duty

SCALE: NTS (321216.13 H2MX1) - U

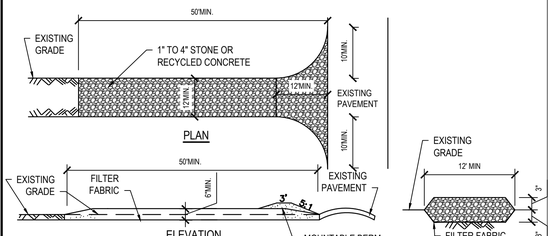



CONSTRUCTION SPECIFICATIONS

1. STONE OR RECYCLED CONCRETE SIZE TO BE 1" TO 4".
2. LENGTH - NOT LESS THAN 50 FEET (UNLESS INDICATED OTHERWISE ON PLANS).
3. THICKNESS - NOT LESS THAN SIX (6) INCHES.
4. WIDTH - TWELVE (12) FOOT MINIMUM, BUT NOT LESS THAN THE FULL WIDTH AT POINTS WHERE INGRESS OR EGRESS OCCURS. TWENTY-FOUR (24) FOOT IF SINGLE ENTRANCE TO SITE.
5. PLACE FILTER FABRIC OVER THE ENTIRE AREA PRIOR TO PLACING OF STONE. FILTER FABRIC TO BE TREVIRA SPUNBOND, 1135 MIRAFI 600X OR EQUIVALENT.
6. SURFACE WATER - ALL SURFACE WATER FLOWING OR DIVERTED TOWARD CONSTRUCTION ENTRANCES SHALL BE PIPED BENEATH THE ENTRANCE. IF PIPING IS IMPRACTICAL, A MOUNTABLE BERM WITH 5:1 SLOPES WILL BE PERMITTED.
7. MAINTENANCE - THE ENTRANCE SHALL BE MAINTAINED IN A CONDITION WHICH WILL PREVENT TRACKING OR FLOWING OF SEDIMENT ONTO PUBLIC RIGHTS-OF-WAY, ALL SEDIMENT SPILLED, DROPPED, WASHED OR TRACKED ONTO PUBLIC RIGHTS-OF-WAY MUST BE REMOVED IMMEDIATELY. IF TRACKING IS OBSERVED SEDIMENT LADEN STONE SHALL BE REMOVED AND REPLACED WITH CLEAN STONE TO MAINTAIN EFFECTIVENESS.
8. WHEN WASHING IS REQUIRED, IT SHALL BE DONE ON AN AREA STABILIZED WITH STONE AND WHICH DRAINS INTO AN APPROVED SEDIMENT TRAPPING DEVICE.
9. INSPECTIONS SHALL BE PERFORMED TWICE WEEKLY AND AFTER EACH RAIN. ANY NEEDED MAINTENANCE SHALL BE PROVIDED.

## 5 Stabilized Construction Entrance


SCALE: NTS (312513.19 NYDC1) - U

| FILTER FABRIC PROPERTIES | | | |
|---|---|---|---|
| Mechanical Properties | Test Method | Units | MARV |
| Grab Tensile Strength | ASTM D 4632 | lbs | 365 x 200 |
| Grab Tensile Elongation | ASTM D 4632 | % | 24 x 10 |
| Puncture Strength | ASTM D 4833 | lbs | 90 |
| Mullen Burst Strength | ASTM D 3786 | psi | 450 |
| Trapezoid Tear Strength | ASTM D 4533 | lbs | 115 x 75 |
| UV Resistence | ASTM D 4355 | % | 90 |
| Apparent Opening Size | ASTM D 4751 | US Std Sieve) | 40 |
| Flow Rate | ASTM D 4491 | gal/min/ft² | 145 |
| Permittivity | ASTM D 4491 | Sec⁻¹ | 2.1 |

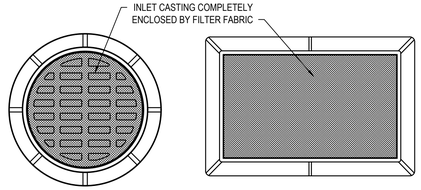


PLAN VIEW- CIRCULAR INLET

PLAN VIEW- RECTANGULAR INLET

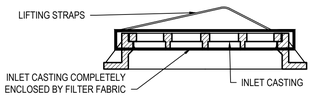



NOTES


1. INSPECT INLET PROTECTION AT A MINIMUM OF TWICE WEEKLY AND AFTER EACH RAIN EVENT. REMOVE ACCUMULATED SEDIMENT AND DEBRIS TO MAINTAIN ADEQUATE FLOW THROUGH FILTER FABRIC. REPLACE IF ANY TEARS IN MATERIAL ARE NOTED OR IF FLOW BECOMES IMPEDED FOLLOWING CLEANINGS.
2. REMOVE INLET PROTECTION UPON PERMANENT STABILIZATION OF CONSTRUCTION SITE.

## 6 Sediment Bag Inlet Protection

SCALE: NTS

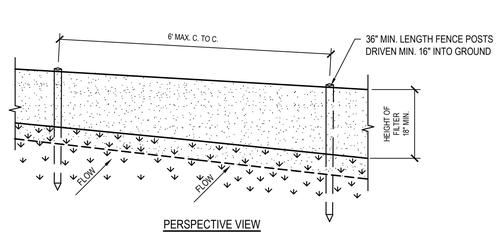


PERSPECTIVE VIEW

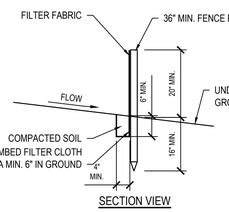



SECTION VIEW

NOTES

1. POSTS SHALL BE 2" X 2" HARDWOOD OR APPROVED EQUIVALENT.
2. FILTER CLOTH TO BE TO BE FASTENED SECURELY TO POSTS AT TOP AND MID SECTION.
3. WHEN TWO SECTIONS OF FILTER CLOTH ADJOIN EACH OTHER THEY SHALL BE OVERLAPPED BY SIX INCHES AND FOLDED AND SECURE AT POST. FILTER CLOTH SHALL BE EITHER FILTER X, MIRAFI 100X, STABILINKA T140N, OR APPROVED EQUIVALENT.
4. INSPECT SILT FENCING TWICE WEEKLY. MAINTENANCE SHALL BE PERFORMED AS NEEDED AND ACCUMULATED SEDIMENT REMOVED WHEN "BULGES" DEVELOP IN THE SILT FENCE.
5. REMOVE SILT FENCE UPON PERMANENT STABILIZATION OF UPLAND AREAS.

## 7 Silt Fence - Standard

SCALE: NTS 312513.13 NYDC1-U

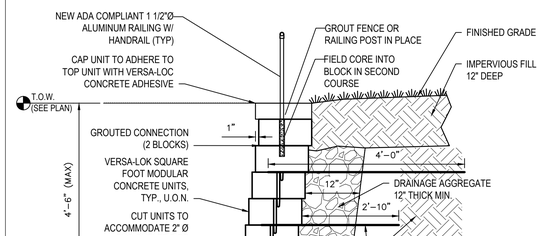



NOTES:

1. WALLS LESS THAN 2'-0" IN HEIGHT DO NOT REQUIRED GEOSYNTHETIC REINFORCEMENT.
2. DESIGN SHOWN IS BASED ON VERSA-LOK SQUARE FOOT MODULAR UNITS. IF SUBSTITUTION IS DESIRED, CONTRACTOR SHALL SUBMIT PRODUCT DATA WITH CALCULATIONS SIGNED AND SEALED BY A REGISTERED ENGINEER IN THE STATE OF NEW YORK.
3. CONTRACTOR TO SUBMIT PRODUCT INFORMATION SHEET TO OWNER FOR SELECTION OF COLOR AND FINISH.

## Retaining Wall Section with Fence Mounting (2'-0" to 4'-6" Height)

SCALE: NTS SPECIFICATION #

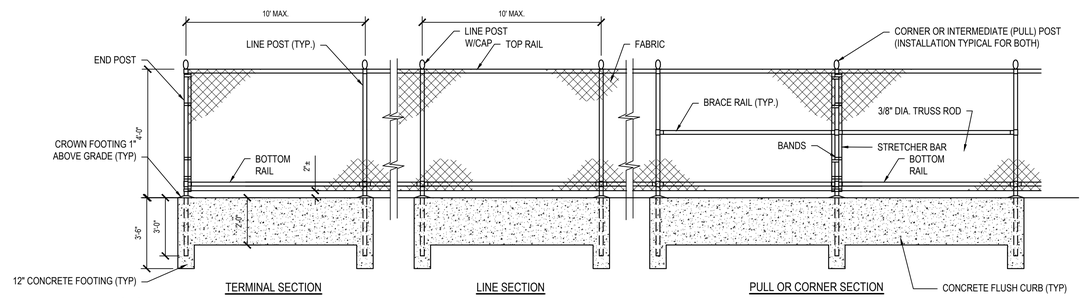



NOTES:

1. FABRIC: ASTM A392, 2" MESH, 9 GAUGE STEEL CORE CHAIN LINK FENCE FABRIC. ASTM A641 GALVANIZED STEEL CORE WIRE, ZINC COATED TO 0.3 OZ/SF WITH 7-12 MIL PVC COATING IN ACCORDANCE WITH ASTM F668 CLASS 2B.
2. TOP AND BRACE RAILS: ASTM F1043 1.66" O.D. (1.84 LBS./FT.) SS40 STEEL PIPE. HOT DIPPED GALVANIZED TO 1.8 OZ/SF IN ACCORDANCE WITH ASTM A123. SUPPLEMENTAL 10-15 MIL PVC POWDER COATING IN ACCORDANCE WITH ASTM F1043
3. LINE POSTS: ASTM F1043 1.9" O.D. (2.28 LBS./FT.) SS40 STEEL PIPE. HOT DIPPED GALVANIZED TO 1.8 OZ/SF IN ACCORDANCE WITH ASTM A123 .SUPPLEMENTAL 10-15 MIL PVC POWDER COATING IN ACCORDANCE WITH ASTM F1043.
4. END, CORNER & PULL POSTS: ASTM F1043 2.375" O.D. (3.12 LBS./FT.) SS40 STEEL PIPE. HOT DIPPED GALVANIZED TO 1.8 OZ/SF IN ACCORDANCE WITH ASTM A123. SUPPLEMENTAL 10-15 MIL PVC POWDER COATING IN ACCORDANCE WITH ASTM F1043.
5. FITTINGS AND ACCESSORIES: ASTM F626 MALLEABLE OR PRESSED STEEL. HOT DIPPED GALVANIZED TO 1.2 OZ/SF. SUPPLEMENTAL 10-15 MIL PVC POWDER COATING IN ACCORDANCE WITH ASTM F1043.
6. BOTTOM TENSION WIRE: ASTM A824 NO. 7 GAUGE STEEL-MARCELLED WIRE, ZINC COATED TO 0.4 OZ/SF WITH 7-12 MIL PVC POWDER COATING IN ACCORDANCE WITH ASTM F1664.
7. VINYL COATING COLOR: TO BE SELECTED BY OWNER.
8. CONCRETE TO ACHIEVED 4000 PSI STRENGTH AT 28 DAYS.

## 9 Chain Link Fence - Vinyl Coated - 4' Height

SCALE: NTS 323113.15 H2MX1

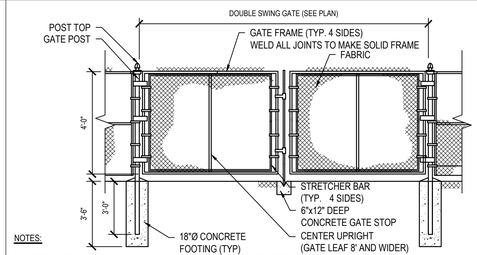



NOTES:

1. FABRIC: ASTM A392, 2" MESH, 9 GAUGE STEEL CHAIN LINK FENCE FABRIC. ASTM A641 GALVANIZED STEEL CORE WIRE, ZINC COATED TO 0.3 OZ/SF WITH 7-12 MIL PVC COATING IN ACCORDANCE WITH ASTM F668, CLASS 2B.
2. FRAME: ASTM F900, 1.66" O.D. (1.83 LBS./FT.) STEEL PIPE. HOT DIPPED GALVANIZED TO 1.8 OZ/SF IN ACCORDANCE WITH ASTM A123 (SEE TABLE FOR SIZE AND WEIGHT). SUPPLEMENTAL 10-15 MIL PVC POWDER COATING IN ACCORDANCE WITH ASTM F1043.
3. GATE POST: ASTM F1043, SS40 STEEL PIPE. HOT DIPPED GALVANIZED TO 1.8 OZ/SF IN ACCORDANCE WITH ASTM A123 (SEE TABLE FOR SIZE AND WEIGHT). SUPPLEMENTAL 10-15 MIL PVC POWDER COATING IN ACCORDANCE WITH ASTM F1043.
4. HINGES: ASTM F900, NON-LIFT-OFF TYPE.
5. LATCH: ASTM F900 FORKED TYPE GRAVITY DROP WITH PROVISION FOR PADLOCK.
6. FITTINGS AND ACCESSORIES L: ASTM F 626, MALLEABLE OR PRESSED STEEL, HOT DIPPED GALVANIZED TP 1.2 OZ/SF. SUPPLEMENTAL 10-15 MIL PVC POWDER COATING IN ACCORDANCE WITH ASTM F1043.
7. GATE KEEPER: ASTM F900.
8. PROVIDE GATE KEEPER FOR EACH SWING GATE.
9. VINYL COATING COLOR TO BE SELECTED BY OWNER.
10. CONCRETE TO ACHIEVE 4,000 PSI STRENGTH AT 28 DAYS.

| SINGLE GATE LEAF WIDTH | GATE POST OUTSIDE DIAMETER (INCHES) | MINIMUM WEIGHT (LB/FT) |
|---|---|---|
| UP TO 4' | 2.375 | 3.12 |
| 5' TO 10' | 2.875 | 4.64 |
| 11' TO 18' | 4.000 | 6.56 |

## Chain Link Double Swing Gate Vinyl Coated - 4' Height

10 SCALE: NTS 323113.25 H2MX1

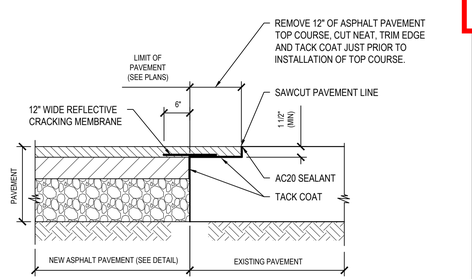


## New Asphalt Pavement Key to Existing Asphalt Pavement - Standard Duty

11 NTS

H2M architects + engineers
1133 Westchester Ave., Suite N-210
White Plains, NY 10605
914.358.5623 • www.h2m.com
NY Architecture & Landscape Architecture: No Certificate Required
NY Engineering Certificate of Authorization No. 0018178

CONSULTANTS:

| MARK | DATE | DESCRIPTION |
|---|---|---|
| | | |

MATTHEW R. MOHLIN, P.E. 09/30/2020 EXP. DATE
NY PROFESSIONAL ENGINEER Lic. No. 071569
"IN ACCORDANCE WITH ARTICLE 145, SECTION 7209 OF THE NYS EDUCATION LAW, ALTERATION OF THIS DOCUMENT EXCEPT BY LICENSE PROFESSIONAL IS ILLEGAL"

| DESIGNED BY: | DRAWN BY: | CHECKED BY: | REVIEWED BY: |
|---|---|---|---|
| S. PETERS | A. SODERMAN | B. LEDGER | M. MOHLIN |

| PROJECT No.: | DATE: | SCALE: |
|---|---|---|
| SMSD2507 | OCTOBER 2026 | AS SHOWN |

CLIENT

**SOMERS CENTRAL SCHOOL DISTRICT**

**VARIOUS UPGRADES AT SOMERS MIDDLE SCHOOL**

**250 US-202, SOMERS, NY 10589**

**SED #: 66-21-01-06-0-001-021**

CONTRACT

**CONTRACT C CIVIL / SITE CONSTRUCTION**

STATUS

**BID DOCUMENTS**

SHEET TITLE

**SITE DETAILS**

DRAWING No.


**MS-C 500.00**

**NOT FOR CONSTRUCTION**

C:\Users\asoderman\appdata\local\temp\AcPublish_4156\004. CSDS Site Details.dwg Last Modified: Oct 16, 2026 - 9:23am Plotted on: Oct 16, 2026 - 9:27am By ASoderman

NOTES:


1. AREA CHOSEN FOR STOCKPILING OPERATIONS SHALL BE DRY AND STABLE.
2. MAXIMUM SLOPE OF STOCKPILE SHALL BE 2:1.
3. UPON COMPLETION OF SOIL STOCKPILING, EACH PILE SHALL BE SURROUNDED WITH EITHER SILT FENCING OR STRAW BALES, THEN STABILIZED WITH VEGETATION OR COVERED.

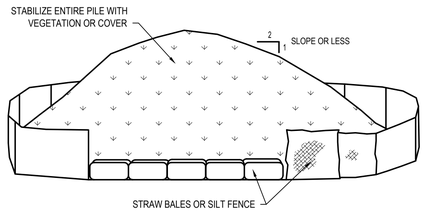


TO BE USED WHERE TOPSOIL IS NECESSARY FOR REGRADING AND VEGETATING DISTURBED AREAS. TEMPORARY STOCKPILE STABILIZATION MEASURES INCLUDE VEGETATIVE COVER, MULCH, NONVEGETATIVE COVER, AND PERIPHERAL SEDIMENT TRAPPING BARRIERS. THE STABILIZATION MEASURE(S) SELECTED SHOULD BE APPROPRIATE FOR THE TIME OF YEAR, SITE CONDITIONS, AND REQUIRED PERIOD OF USE.

## 1 Temporary Soil Stockpile


SCALE: NTS (312513.23 NYDC1) - U

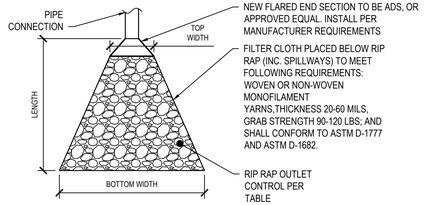


| FES ID. | PIPE DIA. (IN) | LENGTH (FT) | D_50 (IN) | D_MAX (IN.) | MIN. THICKNESS (IN.) | BOTTOM WIDTH (FT) | TOP WIDTH (FT) |
|---|---|---|---|---|---|---|---|
| Swale Discharge | - | 6 | 3 | 15 | 21 | 6 | 6 |
| FES #2 | 12 | 6 | 3 | 15 | 21 | 7 | 3 |
| FES#3 | 12 | 8 | 4 | 15 | 21 | 9 | 3 |
| FES #4 | 8 | 6 | 3 | 15 | 21 | 7 | 2 |
| Pond Spillway | - | 8 | 4 | 15 | 21 | 8 | 8 |

## 2 Flared End Section Detail

SCALE: NTS

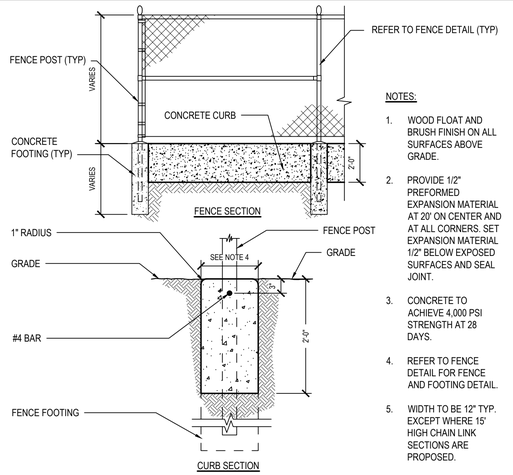



NOTES:

1. WOOD FLOAT AND BRUSH FINISH ON ALL SURFACES ABOVE GRADE.
2. PROVIDE 1/2" PREFORMED EXPANSION MATERIAL AT 20' ON CENTER AND AT ALL CORNERS. SET EXPANSION MATERIAL 1/2" BELOW EXPOSED SURFACES AND SEAL JOINT.
3. CONCRETE TO ACHIEVE 4,000 PSI STRENGTH AT 28 DAYS.
4. REFER TO FENCE DETAIL FOR FENCE AND FOOTING DETAIL.
5. WIDTH TO BE 12" TYP. EXCEPT WHERE 15' HIGH CHAIN LINK SECTIONS ARE PROPOSED.

## 3 Concrete Flush Curb with Fence Mounting

SCALE: NTS | H2M: 2 321613

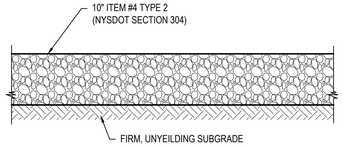



NOTES:

1. PROVIDE SMOOTH TRANSITION BETWEEN EXISTING SURFACES AND PROPOSED GRAVEL AREAS.
2. COMPACT SUBGRADE TO 92% MAXIMUM DENSITY IN ACCORDANCE WITH ASTM D1557.

## 4 Gravel Access Section

SCALE: NTS

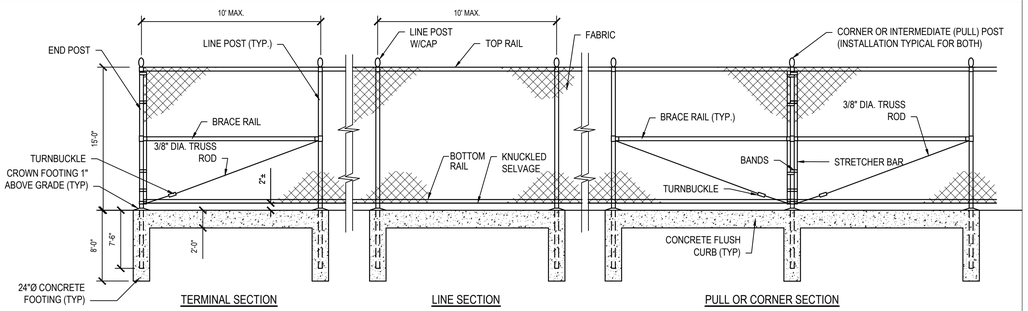



NOTES:

1. FABRIC: ASTM A392, 2" MESH, 9 GAUGE STEEL CORE CHAIN LINK FENCE FABRIC. ASTM A641 GALVANIZED STEEL CORE WIRE, ZINC COATED TO 0.3 OZ/SF WITH 7-12 MIL PVC COATING IN ACCORDANCE WITH ASTM F668 CLASS 2B.
2. TOP, BOTTOM, AND BRACE RAILS: ASTM F1043 1.66" O.D. (1.84 LBS./FT.) SS40 STEEL PIPE. HOT DIPPED GALVANIZED TO 1.8 OZ/SF IN ACCORDANCE WITH ASTM A123. SUPPLEMENTAL 10-15 MIL PVC POWDER COATING IN ACCORDANCE WITH ASTM F1043
3. LINE POSTS: ASTM F1043 8.625" O.D. (3.12 LBS./FT.) SS40 STEEL PIPE. HOT DIPPED GALVANIZED TO 1.8 OZ/SF IN ACCORDANCE WITH ASTM A123 .SUPPLEMENTAL 10-15 MIL PVC POWDER COATING IN ACCORDANCE WITH ASTM F1043.
4. END, CORNER & PULL POSTS: ASTM F1043 8.625" O.D. (4.64 LBS./FT.) SS40 STEEL PIPE. HOT DIPPED GALVANIZED TO 1.8 OZ/SF IN ACCORDANCE WITH ASTM A123. SUPPLEMENTAL 10-15 MIL PVC POWDER COATING IN ACCORDANCE WITH ASTM F1043.
5. FITTINGS AND ACCESSORIES: ASTM F626 MALLEABLE OR PRESSED STEEL. HOT DIPPED GALVANIZED TO 1.2 OZ/SF. SUPPLEMENTAL 10-15 MIL PVC POWDER COATING IN ACCORDANCE WITH ASTM F1043.
6. VINYL COATING COLOR: TO BE SELECTED BY OWNER.
7. CONCRETE TO ACHIEVED 4,000 PSI STRENGTH AT 28 DAYS.

## 5 Chain Link Fence - Vinyl Coated - 15' Height

SCALE: NTS 323113.15 H2MX2

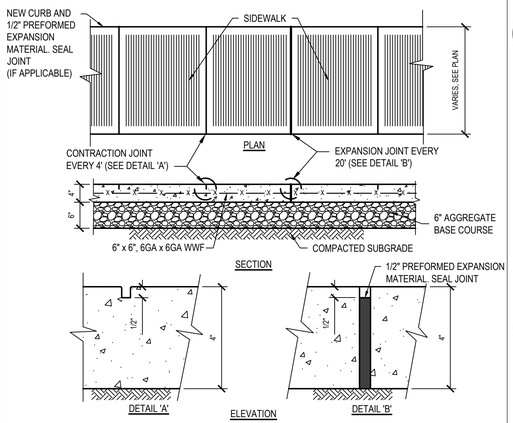



NOTES:

1. CONCRETE TO ACHIEVE 4000 PSI STRENGTH AT 28 DAYS
2. COMPACT SUBGRADE TO 92% MAXIMUM DENSITY IN ACCORDANCE WITH ASTM D1557.
3. APPLY BROOM FINISH PERPENDICULAR TO DIRECTION OF TRAVEL.

## 6 Concrete Sidewalk

SCALE: NTS 321313.33 H2MX1

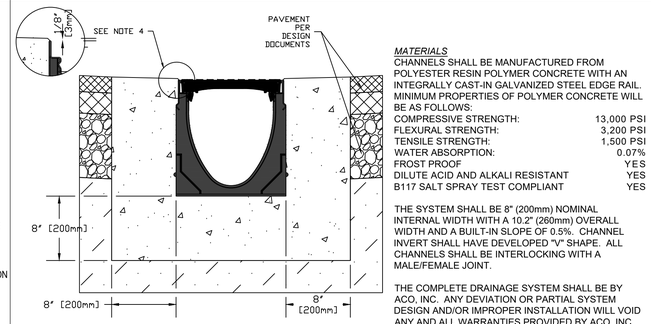


*MATERIALS*

CHANNELS SHALL BE MANUFACTURED FROM POLYESTER RESIN POLYMER CONCRETE WITH AN INTEGRALLY CAST-IN GALVANIZED STEEL EDGE RAIL. MINIMUM PROPERTIES OF POLYMER CONCRETE WILL BE AS FOLLOWS:

| | |
|---|---|
| COMPRESSIVE STRENGTH: | 13,000 PSI |
| FLEXURAL STRENGTH: | 3,200 PSI |
| TENSILE STRENGTH: | 1,500 PSI |
| WATER ABSORPTION: | 0.07% |
| FROST PROOF | YES |
| DILUTE ACID AND ALKALI RESISTANT | YES |
| B117 SALT SPRAY TEST COMPLIANT | YES |

THE SYSTEM SHALL BE 8" (200mm) NOMINAL INTERNAL WIDTH WITH A 10.2" (260mm) OVERALL WIDTH AND A BUILT-IN SLOPE OF 0.5%. CHANNEL INVERT SHALL HAVE DEVELOPED "V" SHAPE. ALL CHANNELS SHALL BE INTERLOCKING WITH A MALE/FEMALE JOINT.

THE COMPLETE DRAINAGE SYSTEM SHALL BE BY ACO, INC. ANY DEVIATION OR PARTIAL SYSTEM DESIGN AND/OR IMPROPER INSTALLATION WILL VOID ANY AND ALL WARRANTIES PROVIDED BY ACO, INC.


CHANNEL SHALL WITHSTAND LOADING TO PROPER LOAD CLASS AS OUTLINED BY EN 1433. GRATE TYPE SHALL BE APPROPRIATE TO MEET THE SYSTEM LOAD CLASS SPECIFIED AND INTENDED APPLICATION. GRATES SHALL BE SECURED USING 'DRAINLOK' BOLTLESS LOCKING SYSTEM. CHANNEL AND GRATE SHALL BE CERTIFIED TO MEET THE SPECIFIED EN 1433 LOAD CLASS. THE SYSTEM SHALL BE INSTALLED IN ACCORDANCE WITH THE MANUFACTURER'S INSTRUCTIONS AND RECOMMENDATIONS.

NOTES:

1. ENSURE MINIMUM DIMENSIONS SHOWN ARE SUITABLE FOR EXISTING GROUND CONDITIONS. TRENCH DRAIN TO BE K200 KLASSIKDRAIN 'DRAINLOCK' LOAD CLASS C OR APPROVED EQUAL.
2. MINIMUM CONCRETE STRENGTH OF 4,000 PSI IS RECOMMENDED. CONCRETE SHOULD BE VIBRATED TO ELIMINATE AIR POCKETS. EXPANSION AND CONTRACTION CONTROL JOINTS AND REINFORCEMENT ARE RECOMMENDED TO PROTECT CHANNEL AND CONCRETE SURROUND.
3. THE FINISHED LEVEL OF THE CONCRETE SURROUND MUST BE APPROX. 1/8" [3mm] ABOVE THE TOP OF THE CHANNEL EDGE. CONCRETE BASE THICKNESS SHOULD MATCH SLAB THICKNESS.

## 7 Trench Drain

SCALE: NTS

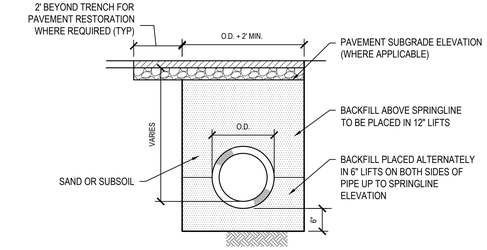



NOTES:

1. IF DEPTH OF TRENCH EXCEEDS 5', THE CONTRACTOR MUST PROVIDE SHEETING AND BRACING OR A SHEETING BOX IN ACCORDANCE WITH OSHA REGULATIONS. AS AN ALTERNATIVE, IF PERMITTED BY THE ENGINEER, THE TRENCH WALLS MAY BE CUT BACK TO A 1:1 SLOPE OR THE NATURAL ANGLE OF REPOSE FOR THE SOIL, WHICHEVER IS GREATER.
2. WITHIN 9" OF PAVEMENT SUBGRADE ELEVATION (WHERE APPLICABLE) COMPACT BACKFILL TO 92% MAXIMUM DENSITY IN ACCORDANCE WITH ASTM D1557. ALL OTHER BACKFILL MATERIAL TO BE COMPACTED TO 90% MAXIMUM DENSITY IN ACCORDANCE WITH ASTM D1557.

## 8 Pipe Trench

SCALE: NTS 312333.00 H2MX1 -U

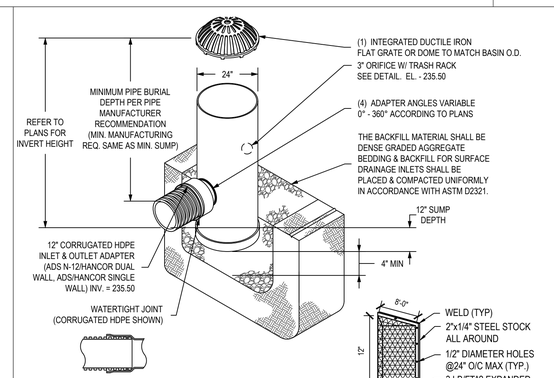


NOTES:


1. 24" DOME OR FLAT GRATE SHALL BE DUCTILE IRON PER ASTM A536 GRADE 70-50-05.
2. DRAIN BASIN TO BE CUSTOM MANUFACTURED ACCORDING TO PLAN DETAILS
3. DRAINAGE CONNECTION STUB JOINT TIGHTNESS SHALL CONFORM TO ASTM D3212 FOR CORRUGATED HDPE (ADS N-12/HANCOR DUAL WALL), N-12 HP, & PVC SEWER (4" - 36").
4. ADAPTERS CAN BE MOUNTED ON ANY ANGLE 0° TO 360°.
5. DOME GRATES HAVE NO LOAD RATING.

NOTES:

1. TRASH RACK TO BE AS SHOWN ABOVE OR APPROVED EQUAL COMPLIANT WITH APPENDIX K OF THE NYS DESIGN MANUAL.

## 9 Nyloplast Drainage Manhole

SCALE: NTS

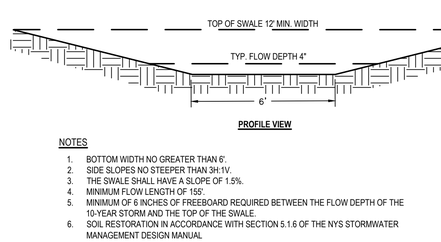


PROFILE VIEW

NOTES


1. BOTTOM WIDTH NO GREATER THAN 6'.
2. SIDE SLOPES NO STEEPER THAN 3H:1V.
3. THE SWALE SHALL HAVE A SLOPE OF 1.5%.
4. MINIMUM FLOW LENGTH OF 150'.
5. MINIMUM OF 6 INCHES OF FREEBOARD REQUIRED BETWEEN THE FLOW DEPTH OF THE 10-YEAR STORM AND THE TOP OF THE SWALE.
6. SOIL RESTORATION IN ACCORDANCE WITH SECTION 5.1.6 OF THE NYS STORMWATER MANAGEMENT DESIGN MANUAL

INSPECTION AND MAINTENENCE

1. FERTILIZE AND LIME AS NEEDED TO MAINTAIN DENSE VEGETATION. MOW AS REQUIRED DURING THE GROWING SEASON TO MAINTAIN GRASS HEIGHTS AT 4 INCHES TO 6 INCHES.
2. REMOVE ANY SEDIMENT OR DEBRIS BUILDUP BY HAND IF POSSIBLE IN THE BOTTOM OF THE CHANNEL WHEN THE DEPTH REACHES 2 INCHES.
3. INSPECT FOR POOLS OF STANDING WATER. REGRADE TO RESTORE DESIGN GRADE AND REVEGETATE. REPAIR RILLS IN CHANNEL BOTTOM WITH COMPACTED TOPSOIL, ANCHORED WITH MESH OR FILTER FABRIC, SEED AND MULCH.
4. USE OF HEAVY EQUIPMENT FOR MOWING AND REMOVING PLANTS/DEBRIS SHOULD BE AVOIDED TO MINIMIZE SOIL COMPACTION. DISTURBED AREAS SHOULD BE STABILIZED WITH SEED AND MULCH, OR REVETMENT, AS NECESSARY.

## 10 Vegetated Swale

SCALE: NTS

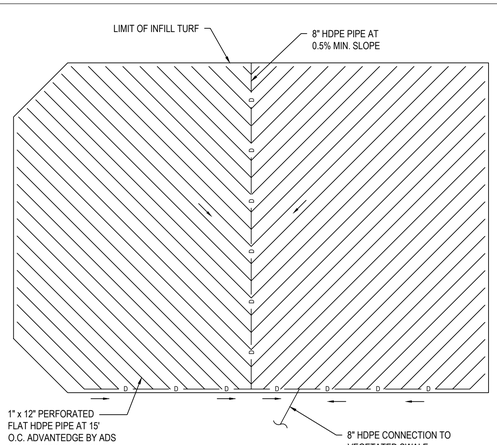


## 11 Field Underdrain System Layout

NTS (34699.00 H2MX1)


H2M architects + engineers
1133 Westchester Ave., Suite N-210
White Plains, NY 10605
914.358.5623 • www.h2m.com
NY Architecture & Landscape Architecture: No Certificate Required
NY Engineering Certificate of Authorization No. 0018178


CONSULTANTS:

| MARK | DATE | DESCRIPTION |
|---|---|---|
| | | |

09/30/2026
EXP. DATE

MATTHEW R. MOHLIN, P.E.
NY PROFESSIONAL ENGINEER Lic. No. 071569
"IN ACCORDANCE WITH ARTICLE 145, SECTION 7209 OF THE NYS EDUCATION LAW, ALTERATION OF THIS DOCUMENT EXCEPT BY LICENSE PROFESSIONAL IS ILLEGAL"

| DESIGNED BY: | DRAWN BY: | CHECKED BY: | REVIEWED BY: |
|---|---|---|---|
| S. PETERS | A. SODERMAN | B. LEDGER | M. MOHLIN |

| PROJECT No.: | DATE: | SCALE: |
|---|---|---|
| SMSD2507 | OCTOBER 2026 | AS SHOWN |

CLIENT

**SOMERS CENTRAL SCHOOL DISTRICT**

**VARIOUS UPGRADES AT SOMERS MIDDLE SCHOOL**

**NOT FOR CONSTRUCTION**

**250 US-202, SOMERS, NY 10589**

**SED #: 66-21-01-06-0-001-021**

CONTRACT

**CONTRACT C**
**CIVIL / SITE CONSTRUCTION**

STATUS

**BID DOCUMENTS**

SHEET TITLE

**SITE DETAILS**

DRAWING No.

**MS-C 501.00**

C:\Users\asoderman\appdata\local\temp\AcPublish_41560\05_C501 Site Details.dwg Last Modified: Oct 16, 2026 - 9:48am By ASoderman Plotted on: Oct 16, 2026 - 9:48am By ASoderman

## DEMOLITION LEGEND


| ROOM 000 SF | INDICATES ROOM DESIGNATION TAGS FOR WORK IN CONTRACT | | REMOVE AND DISPOSE OF EXISTING DOOR AND ASSOCIATED HARDWARE, U.N.O. |
|---|---|---|---|
| (R) | EXISTING RESCUE WINDOW | | EXISTING DOOR AND FRAME TO REMAIN |
| (#) | INDICATES DOOR TAGS FOR WORK IN CONTRACT - FIELD VERIFY ALL DOOR SIZES | | REMOVE AND DISPOSE OF EXISTING DOOR AND ASSOCIATED HARDWARE, U.N.O. EXISTING FRAME SHALL REMAIN. |
| (FS) | INDICATES EXISTING FIRE SHUTTER LOCATION TO REMAIN - REMOVE, PROTECT, AND STORE FOR RE-INSTALLATION | | REMOVE AND DISPOSE OF EXISTING WALL. |

## LEAD ABATEMENT NOTES

1. ALL LEAD ABATEMENT WORK SHALL CONFORM TO ALL APPLICABLE CODE REQUIREMENTS ALONG WITH SPECIFICATION SECTION 028200 AND INDUSTRIAL CODE RULE 56.
2. THE CONTRACTOR SHALL BE RESPONSIBLE TO FILE FOR ALL PERMITS AND NOTIFY ALL REGULATORY AGENCIES AS REQUIRED FOR THE WORK AND PAY ALL FEES ASSOCIATED WITH SUCH, AND KEEP REQUIRED POSTINGS AT SITE.
3. UPON COMPLETION OF THE DEMOLITION WORK, THE CONTRACTOR SHALL SUBMIT COPIES OF ALL WASTE MANIFEST AND LANDFILL RECEIPTS TO THE ARCHITECT AS PART OF THE REQUIRED CLOSEOUT DOCUMENTS.
4. ALL MATERIALS ASSOCIATED WITH PROJECT HAVE BEEN TESTED FOR THE PRESENCE OF LEAD. NO MATERIAL HAS BEEN FOUND TO CONTAIN LEAD. REFER TO TESTING REPORT IN SPECIFICATIONS.

## ASBESTOS ABATEMENT NOTES

1. ALL ASBESTOS ABATEMENT WORK SHALL CONFORM TO ALL APPLICABLE CODE REQUIREMENTS ALONG WITH SPECIFICATION SECTION 028200 AND INDUSTRIAL CODE RULE 56.
2. MATERIALS TO BE REMOVED ARE ASSUMED TO CONTAIN THE PRESENCE OF ASBESTOS AND ARE SUBJECT TO VERIFICATION PRIOR TO CONSTRUCTION:
   - PIPE INSULATION AND MUD PIPE INSULATION
   - CONCEALED UNIT VENTILATOR AND RADIATOR INSULATION / BACKINGS
   - 12" X 12" TAN FLOOR TILE & MASTIC
   - VARIOUS SIZE AND COLOR TILES AND ASSOCIATED MASTIC
   - GRAY FLOOR TILE
   - CERAMIC WALL TILE GROUT & BACKING
   - MIRROR MASTIC
   - CERAMIC FLOOR TILE GROUT & MORTAR
   - DOOR CORE INSULATION
   - BLACKBOARD GLUE & MASTIC
   - EXTERIOR WINDOW LINTEL CAULK, FLASHING AND TAR
3. SPECIFICATION SECTION 022600 "HAZARDOUS MATERIAL REPORT" FOR ADDITIONAL INFORMATION ON THE MATERIALS AND THEIR LOCATIONS.
4. THE CONTRACTOR SHALL BE RESPONSIBLE TO PERFORM PERSONAL AIR MONITORING ON ITS EMPLOYEES IN ACCORDANCE WITH OSHA REGULATIONS.
5. THIRD-PARTY PROJECT MONITORING AND AIR SAMPLING SHALL BE CONDUCTED BY A CONSULTANT FIRM HIRED DIRECTLY BY THE OWNER.
6. THE CONTRACTOR SHALL BE RESPONSIBLE TO FILE FOR ALL PERMITS AND NOTIFY ALL REGULATORY AGENCIES AS REQUIRED FOR THE WORK AND PAY ALL FEES ASSOCIATED WITH SUCH.
7. UPON COMPLETION OF THE DEMOLITION WORK, THE CONTRACTOR SHALL SUBMIT COPIES OF ALL WASTE MANIFEST AND LANDFILL RECEIPTS TO THE ARCHITECT AS PART OF THE REQUIRED CLOSEOUT DOCUMENTS.
8. ALL OPENINGS AND PENETRATIONS INCLUDING BUT NOT LIMITED TO WINDOWS, DOORS, DUCTS, LOUVERS AND GRILLES SHALL BE COVERED WITH A MINIMUM OF TWO (2) LAYERS OF 6 MIL PLASTIC.
9. REFER TO SPECIFICATION SECTION 028000 FOR SPECIFIC ABATEMENT PROCEDURES.

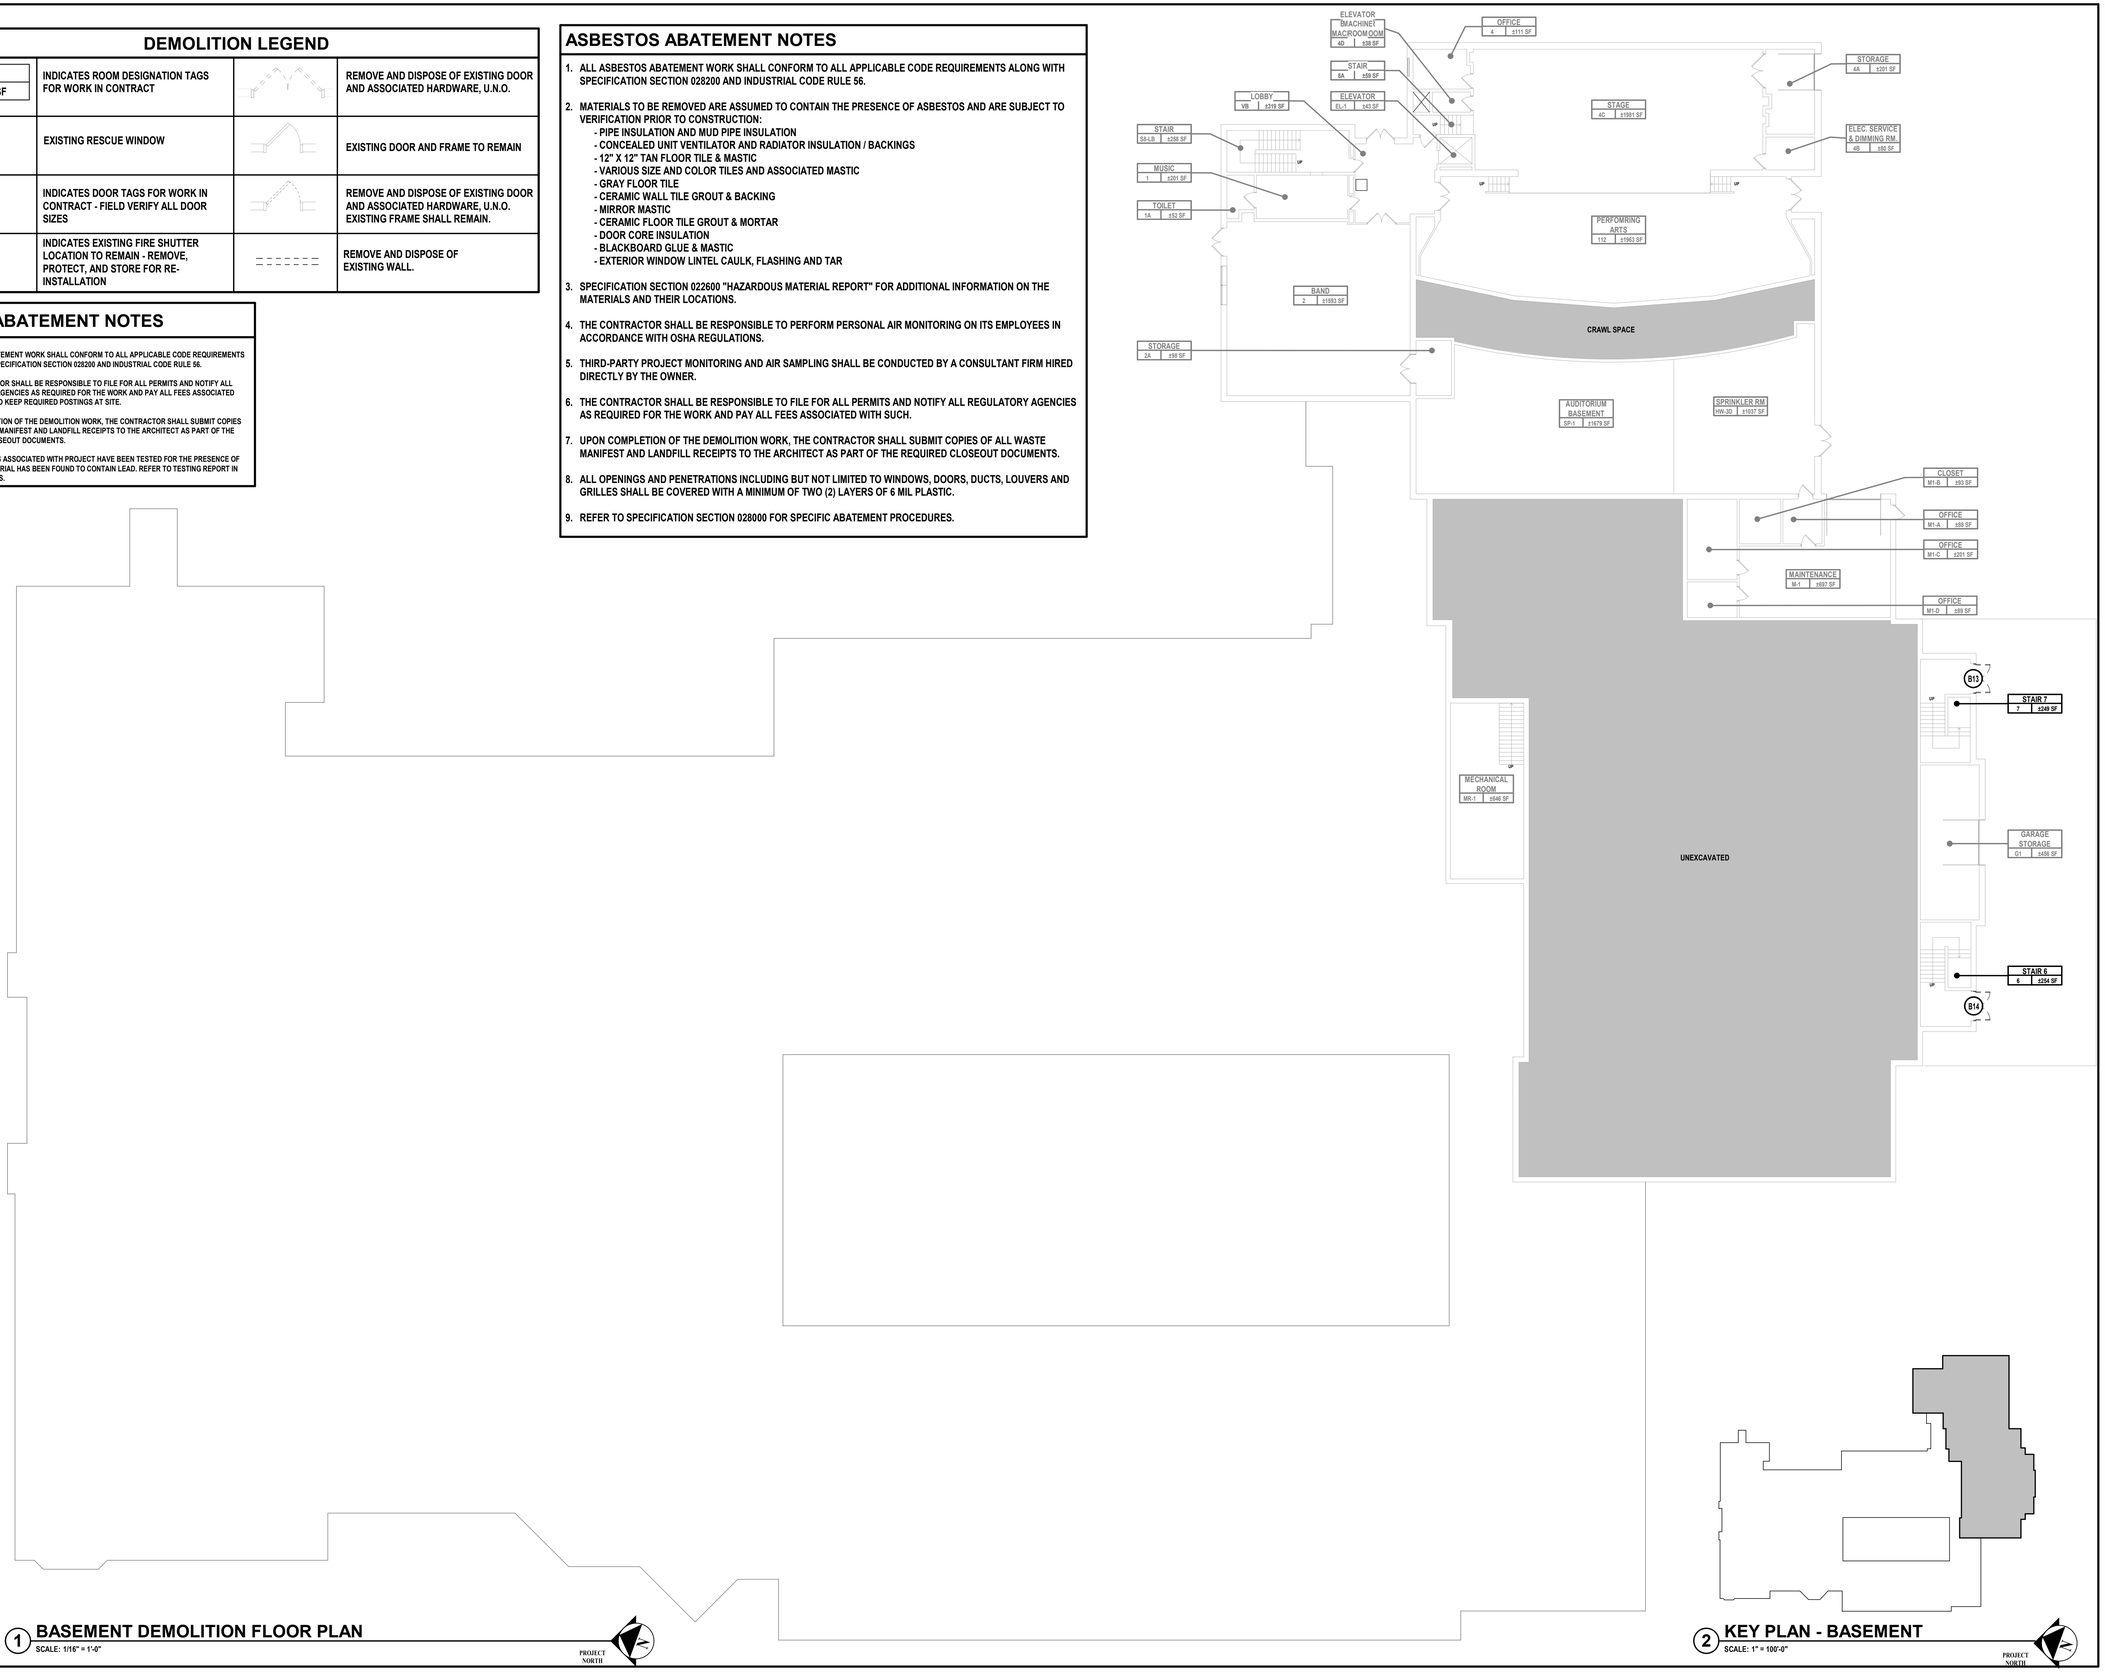


1 BASEMENT DEMOLITION FLOOR PLAN
SCALE: 1/16" = 1'-0"

PROJECT NORTH



2 KEY PLAN - BASEMENT
SCALE: 1" = 100'-0"

PROJECT NORTH


H2M architects + engineers
1133 Westchester Avenue, Suite N-210
White Plains, NY 10605
914.358.5623 • www.h2m.com
NY Architecture & Landscape Architecture: No Certificate Required
NY Engineering Certificate of Authorization No.: 0018178


CONSULTANTS:

| MARK | DATE | DESCRIPTION |
|---|---|---|
| | | |

REGISTERED ARCHITECT KATRINA PACHECO 041183 STATE OF NEW YORK

09/30/2029
Exp. Date

KATRINA N. PACHECO, R.A.
NY PROFESSIONAL ARCHITECT Lic. No. 041183

"IN ACCORDANCE WITH ARTICLE 145, SECTION 7209 OF THE NYS EDUCATION LAW, ALTERATION OF THIS DOCUMENT EXCEPT BY A LICENSED PROFESSIONAL IS ILLEGAL."

| DESIGNED BY: | DRAWN BY: | CHECKED BY: | REVIEWED BY: |
|---|---|---|---|
| M. LUCK | M. LUCK | S. MANDIC | K. PACHECO |

| PROJECT No: | DATE: | SCALE: |
|---|---|---|
| SMSD2507 | OCTOBER 2026 | AS SHOWN |

CLIENT

**SOMERS CENTRAL SCHOOL DISTRICT**

**VARIOUS UPGRADES AT SOMERS MIDDLE SCHOOL**

**250 US-202, SOMERS, NY 10589**

**SED#: 66-21-01-06-0-001-021**

CONTRACT

**CONTRACT G**
**GENERAL CONSTRUCTION**

STATUS

**FOR BID**

SHEET TITLE

**BASEMENT DEMOLITION PLAN**

DRAWING No.

**MS-AD 100.00**

C:\Users\APappas\Documents_Revit Backup\SMSD2507_Central25_A_apappasV6997.rvt


11/4/2026 12:08:39 PM

## DEMOLITION LEGEND

| | | | |
|---|---|---|---|
| ROOM 000 SF | INDICATES ROOM DESIGNATION TAGS FOR WORK IN CONTRACT | | REMOVE AND DISPOSE OF EXISTING DOOR AND ASSOCIATED HARDWARE, U.N.O. |
| (R) | EXISTING RESCUE WINDOW | | EXISTING DOOR AND FRAME TO REMAIN |
| (#) | INDICATES DOOR TAGS FOR WORK IN CONTRACT - FIELD VERIFY ALL DOOR SIZES | | REMOVE AND DISPOSE OF EXISTING DOOR AND ASSOCIATED HARDWARE, U.N.O. EXISTING FRAME SHALL REMAIN. |
| (FS) | INDICATES EXISTING FIRE SHUTTER LOCATION TO REMAIN - REMOVE, PROTECT, AND STORE FOR RE-INSTALLATION | | REMOVE AND DISPOSE OF EXISTING WALL. |

## CONTRACT G DEMOLITION SCOPE

| | | |
|---|---|---|
| 2 | CEILINGS | REMOVE EXISTING CEILING TILES. SAND, PRIME, AND PAINT ALL EXISTING SOFFITS. REMOVE AND STORE ALL EXISTING LIGHT FIXTURES. |
| 3 | WALL FINISHES | PREPARE ALL WALLS TO RECEIVE NEW FINISHES INCLUDING FILLING HOLES, REPAIRING CRACKS IN EXISTING WALLS, SANDING, AND PREPARING ALL SURFACES FOR A NEW PAINT FINISH. |
| 4 | CASEWORK | CONTRACTOR TO REMOVE AND DISPOSE OF EXISTING CASEWORK IN ITS ENTIRETY, INCLUDING BUT NOT LIMITED TO ALL WALLS, SOFFITS, FASCIA PIECES, ENCLOSURES, ETC. USED TO CONCEAL CASEWORK. PREPARE ALL WALLS TO RECEIVE NEW FINISHES INCLUDING FILLING HOLES, REPAIRING |
| 5 | FURNITURE | REMOVE AND PROTECT ALL EXISTING FURNITURE, TURN OVER TO OWNER. |
| 7 | RADIATOR | EXISTING RADIATORS TO BE REMOVED. COORDINATE WITH MECHANICAL CONTRACT. |
| 8 | SINK | EXISTING SINK TO BE REMOVED. |
| 9 | FAUCETS | EXISTING FAUCETS TO BE REMOVED. |

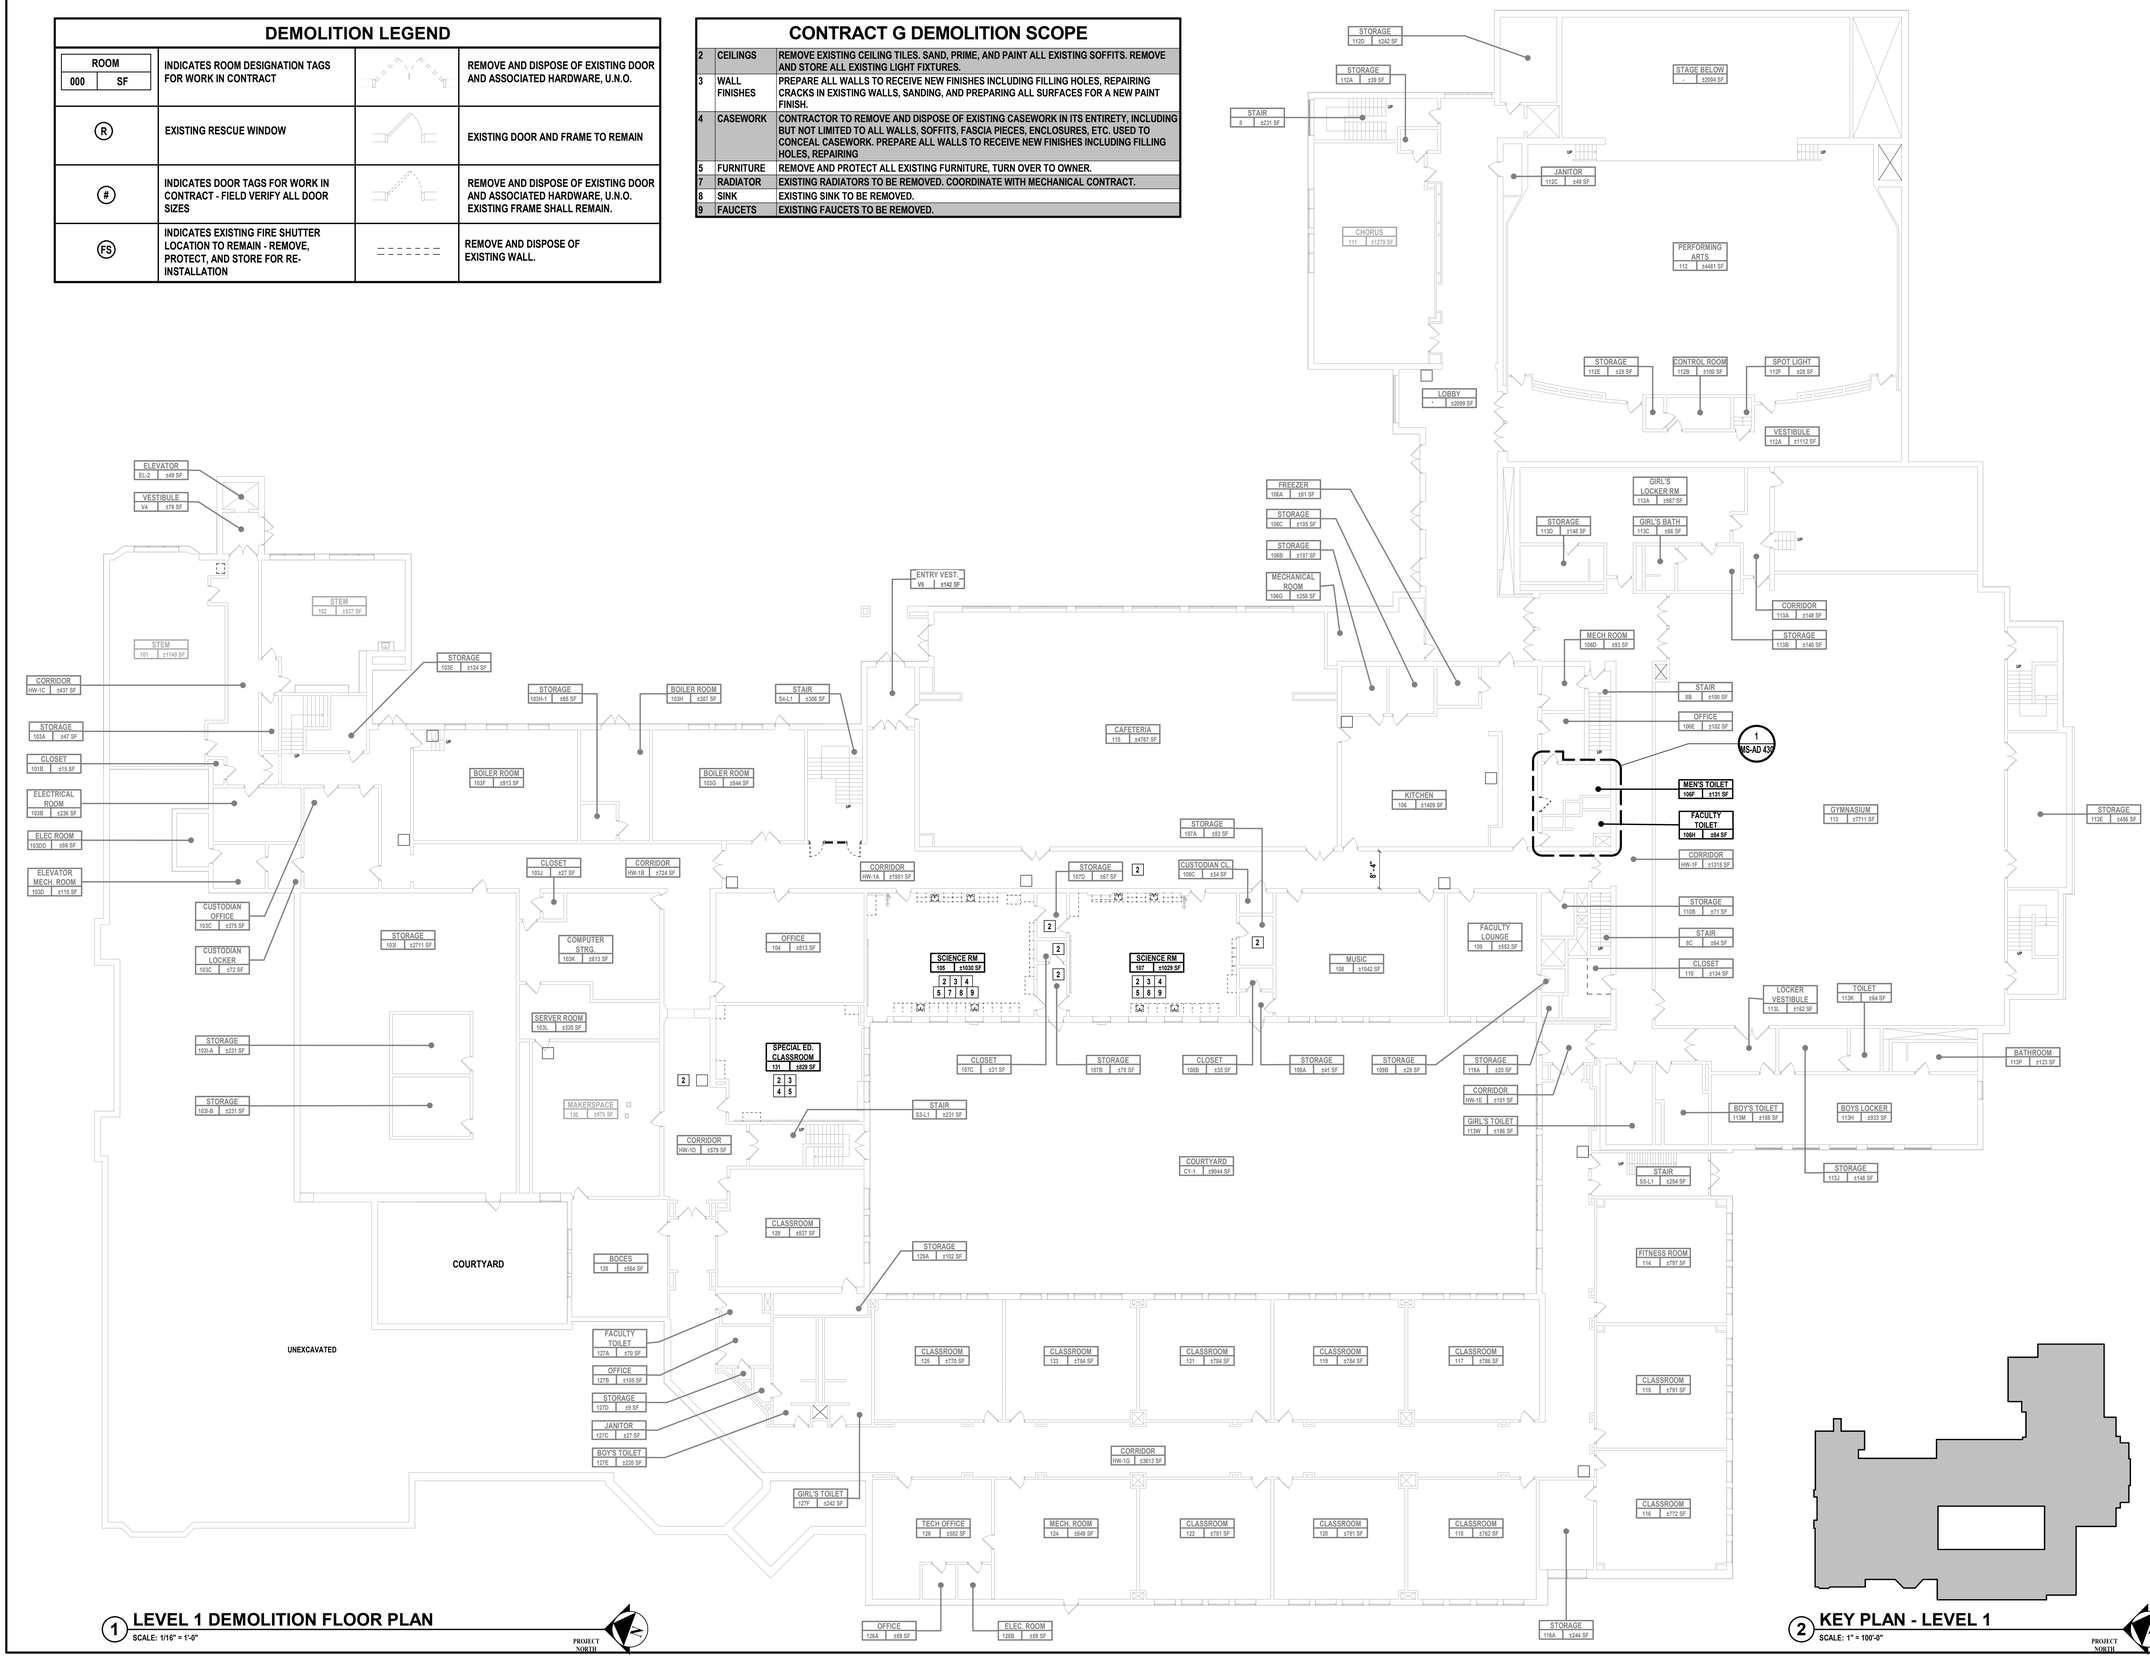


1 LEVEL 1 DEMOLITION FLOOR PLAN
SCALE: 1/16" = 1'-0"

PROJECT NORTH



2 KEY PLAN - LEVEL 1
SCALE: 1" = 100'-0"

PROJECT NORTH


H2M architects + engineers
1133 Westchester Avenue, Suite N-210
White Plains, NY 10605
914.358.5623 • www.h2m.com
NY Architecture & Landscape Architecture: No Certificate Required
NY Engineering Certificate of Authorization No.: 0018178


CONSULTANTS:

| MARK | DATE | DESCRIPTION |
|---|---|---|
| | | |

REGISTERED ARCHITECT KATRINA PACHECO 041183 STATE OF NEW YORK

09/30/2029
KATRINA N. PACHECO, R.A.
NY PROFESSIONAL ARCHITECT LIC. No. 041183
Exp. Date


"IN ACCORDANCE WITH ARTICLE 145, SECTION 7209 OF THE NYS EDUCATION LAW, ALTERATION OF THIS DOCUMENT EXCEPT BY A LICENSED PROFESSIONAL IS ILLEGAL."


| DESIGNED BY: | DRAWN BY: | CHECKED BY: | REVIEWED BY: |
|---|---|---|---|
| M. LUCK | M. LUCK | S. MANDIC | K. PACHECO |

| PROJECT No: | DATE: | SCALE: |
|---|---|---|
| SMSD2507 | OCTOBER 2026 | AS SHOWN |

CLIENT

**SOMERS CENTRAL SCHOOL DISTRICT**

**VARIOUS UPGRADES AT SOMERS MIDDLE SCHOOL**

**250 US-202, SOMERS, NY 10589**

**SED#: 66-21-01-06-0-001-021**

CONTRACT

**CONTRACT G GENERAL CONSTRUCTION**

STATUS

**FOR BID**

SHEET TITLE

**DEMOLITION PLAN LEVEL 1**

DRAWING No.

**MS-AD 101.00**

C:\Users\APappas\Documents_Revit Backup\SMSD2507_Central25_A_apappasV6997.rvt


10/30/2026 1:13:56 PM

## DEMOLITION LEGEND

| | | | |
|---|---|---|---|
| ROOM 000 SF | INDICATES ROOM DESIGNATION TAGS FOR WORK IN CONTRACT | | REMOVE AND DISPOSE OF EXISTING DOOR AND ASSOCIATED HARDWARE, U.N.O. |
| R | EXISTING RESCUE WINDOW | | EXISTING DOOR AND FRAME TO REMAIN |
| # | INDICATES DOOR TAGS FOR WORK IN CONTRACT - FIELD VERIFY ALL DOOR SIZES | | REMOVE AND DISPOSE OF EXISTING DOOR AND ASSOCIATED HARDWARE, U.N.O. EXISTING FRAME SHALL REMAIN. |
| FS | INDICATES EXISTING FIRE SHUTTER LOCATION TO REMAIN - REMOVE, PROTECT, AND STORE FOR RE-INSTALLATION | | REMOVE AND DISPOSE OF EXISTING WALL. |

## CONTRACT G DEMOLITION SCOPE

| | | |
|---|---|---|
| 2 | CEILINGS | REMOVE EXISTING CEILING TILES. SAND, PRIME, AND PAINT ALL EXISTING SOFFITS. REMOVE AND STORE ALL EXISTING LIGHT FIXTURES. |
| 3 | WALL FINISHES | PREPARE ALL WALLS TO RECEIVE NEW FINISHES INCLUDING FILLING HOLES, REPAIRING CRACKS IN EXISTING WALLS, SANDING, AND PREPARING ALL SURFACES FOR A NEW PAINT FINISH. |
| 4 | CASEWORK | CONTRACTOR TO REMOVE AND DISPOSE OF EXISTING CASEWORK IN ITS ENTIRETY, INCLUDING BUT NOT LIMITED TO ALL WALLS, SOFFITS, FASCIA PIECES, ENCLOSURES, ETC. USED TO CONCEAL CASEWORK. PREPARE ALL WALLS TO RECEIVE NEW FINISHES INCLUDING FILLING HOLES, REPAIRING |
| 5 | FURNITURE | REMOVE AND PROTECT ALL EXISTING FURNITURE, TURN OVER TO OWNER. |
| 6 | UNIT VENTILATOR | EXISTING VENTILATOR TO BE REMOVED. COORDINATE WITH MECHANICAL CONTRACT. |
| 7 | RADIATOR | EXISTING RADIATORS TO BE REMOVED. COORDINATE WITH MECHANICAL CONTRACT. |
| 8 | SINK | EXISTING SINK TO BE REMOVED. |
| 9 | FAUCETS | EXISTING FAUCETS TO BE REMOVED. |
| 13 | BUILT-IN CASEWORK REMOVAL | REMOVE EXISTING BUILT-IN CASEWORK FROM WALL. PROTECT IN PLACE CAVITY TO REMAIN. PREP FOR CMU INFILL. |

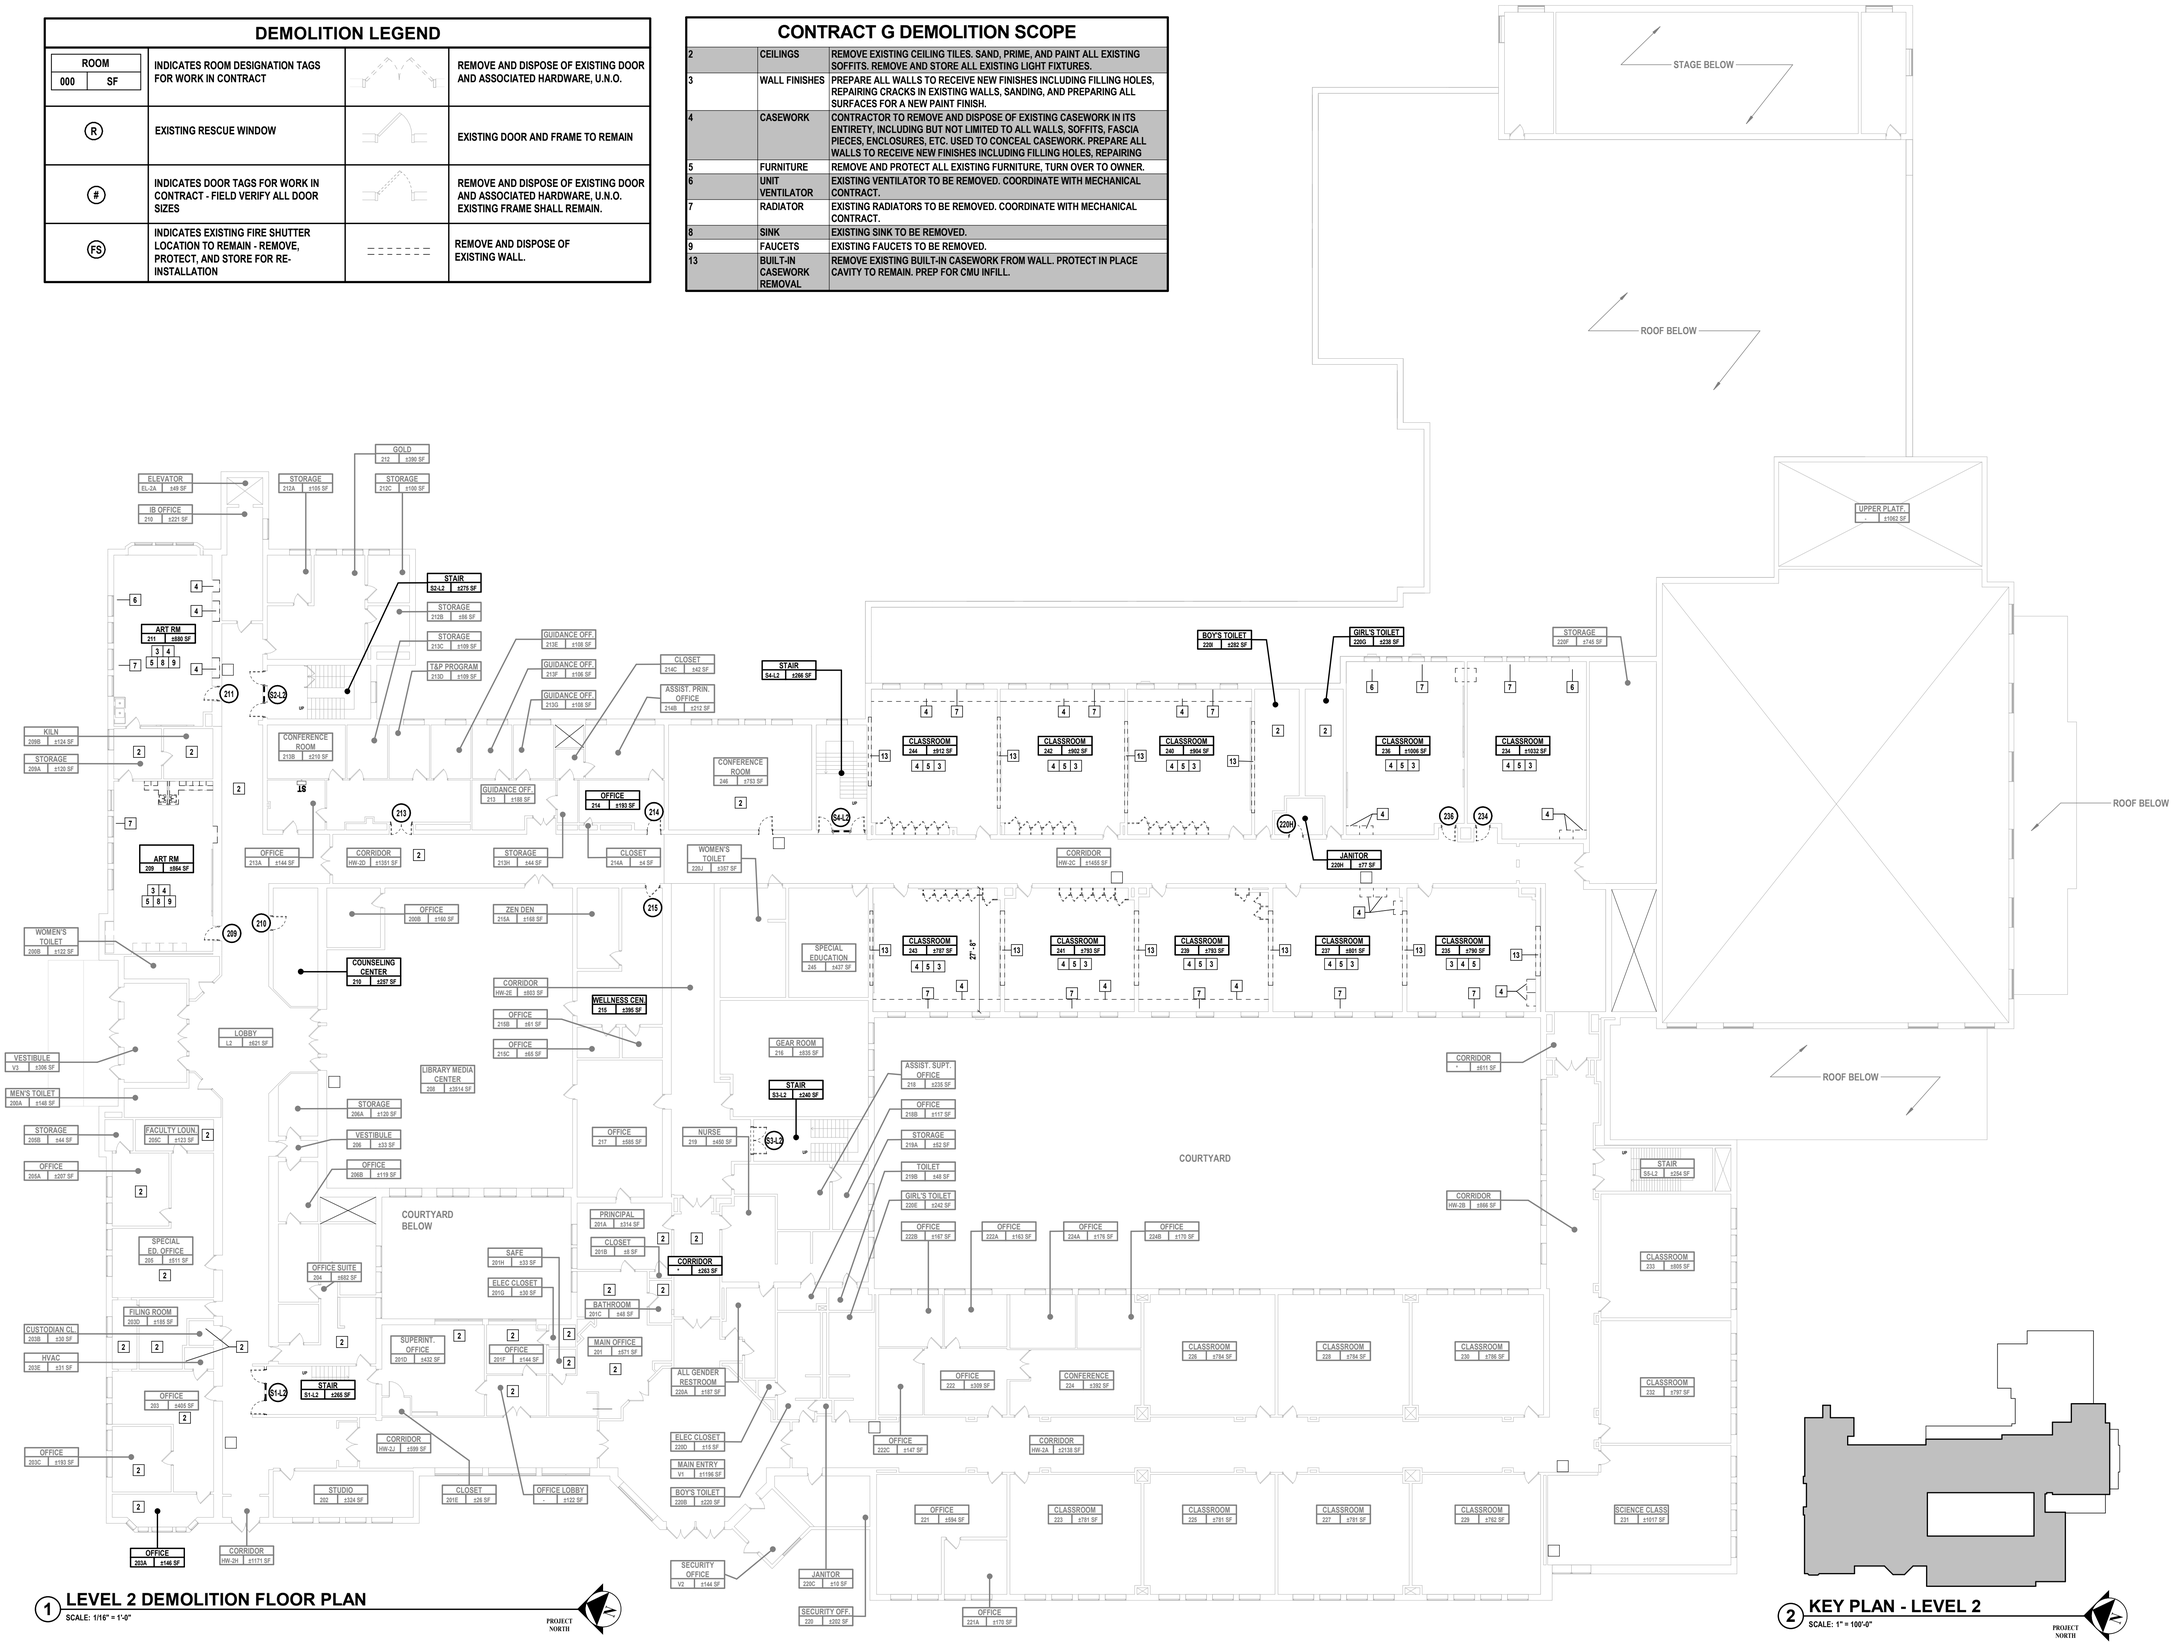


1 **LEVEL 2 DEMOLITION FLOOR PLAN**
SCALE: 1/16" = 1'-0"

PROJECT NORTH



2 **KEY PLAN - LEVEL 2**
SCALE: 1" = 100'-0"

PROJECT NORTH


H 2 M architects + engineers

1133 Westchester Avenue, Suite N-210
White Plains, NY 10605
914.358.5623 • www.h2m.com
NY Architecture & Landscape Architecture: No Certificate Required
NY Engineering Certificate of Authorization No.: 0018178


CONSULTANTS:

| MARK | DATE | DESCRIPTION |
|---|---|---|
| | | |

REGISTERED ARCHITECT KATRINA PACHECO 041183 STATE OF NEW YORK

09/30/2029
Exp. Date

**KATRINA N. PACHECO, R.A.**
NY PROFESSIONAL ARCHITECT LIC No. 041183

"IN ACCORDANCE WITH ARTICLE 145, SECTION 7209 OF THE NYS EDUCATION LAW, ALTERATION OF THIS DOCUMENT EXCEPT BY A LICENSED PROFESSIONAL IS ILLEGAL."

| DESIGNED BY: | DRAWN BY: | CHECKED BY: | REVIEWED BY: |
|---|---|---|---|
| M. LUCK | M. LUCK | S. MANDIC | K. PACHECO |

| PROJECT No: | DATE: | SCALE: |
|---|---|---|
| SMSD2507 | OCTOBER 2026 | AS SHOWN |

CLIENT

**SOMERS CENTRAL SCHOOL DISTRICT**

**VARIOUS UPGRADES AT SOMERS MIDDLE SCHOOL**

Forward in Excellence

**250 US-202, SOMERS, NY 10589**

**SED#: 66-21-01-06-0-001-021**

CONTRACT

**CONTRACT G**
**GENERAL CONSTRUCTION**

STATUS

**FOR BID**

SHEET TITLE

**DEMOLITION PLAN LEVEL 2**

DRAWING No.

# MS-AD 102.00

C:\Users\APappas\Documents_Revit Backup\SMSD2507_Central25_A_apappasV6997.rvt


10/30/2026 1:13:58 PM

## DEMOLITION LEGEND

| | | | |
|---|---|---|---|
| ROOM 000 SF | INDICATES ROOM DESIGNATION TAGS FOR WORK IN CONTRACT | | REMOVE AND DISPOSE OF EXISTING DOOR AND ASSOCIATED HARDWARE, U.N.O. |
| (R) | EXISTING RESCUE WINDOW | | EXISTING DOOR AND FRAME TO REMAIN |
| (#) | INDICATES DOOR TAGS FOR WORK IN CONTRACT - FIELD VERIFY ALL DOOR SIZES | | REMOVE AND DISPOSE OF EXISTING DOOR AND ASSOCIATED HARDWARE, U.N.O. EXISTING FRAME SHALL REMAIN. |
| (FS) | INDICATES EXISTING FIRE SHUTTER LOCATION TO REMAIN - REMOVE, PROTECT, AND STORE FOR RE-INSTALLATION | | REMOVE AND DISPOSE OF EXISTING WALL. |


## CONTRACT G DEMOLITION SCOPE

| | | |
|---|---|---|
| 2 | CEILINGS | REMOVE EXISTING CEILING TILES. SAND, PRIME, AND PAINT ALL EXISTING SOFFITS. REMOVE AND STORE ALL EXISTING LIGHT FIXTURES. |
| 3 | WALL FINISHES | PREPARE ALL WALLS TO RECEIVE NEW FINISHES INCLUDING FILLING HOLES, REPAIRING CRACKS IN EXISTING WALLS, SANDING, AND PREPARING ALL SURFACES FOR A NEW PAINT FINISH. |
| 4 | CASEWORK | CONTRACTOR TO REMOVE AND DISPOSE OF EXISTING CASEWORK IN ITS ENTIRETY, INCLUDING BUT NOT LIMITED TO ALL WALLS, SOFFITS, FASCIA PIECES, ENCLOSURES, ETC. USED TO CONCEAL CASEWORK. PREPARE ALL WALLS TO RECEIVE NEW FINISHES INCLUDING FILLING HOLES, REPAIRING |
| 5 | FURNITURE | REMOVE AND PROTECT ALL EXISTING FURNITURE, TURN OVER TO OWNER. |
| 6 | UNIT VENTILATOR | EXISTING VENTILATOR TO BE REMOVED. COORDINATE WITH MECHANICAL CONTRACT. |
| 7 | RADIATOR | EXISTING RADIATORS TO BE REMOVED. COORDINATE WITH MECHANICAL CONTRACT. |
| 8 | SINK | EXISTING SINK TO BE REMOVED. |
| 9 | FAUCETS | EXISTING FAUCETS TO BE REMOVED. |
| 10 | PARTIAL CASEWORK | CONTRACTOR TO REMOVE AND DISPOSE PORTION OF EXISTING CASEWORK IN ITS ENTIRETY TO ACCOMODATE MECHANICAL WORK, INCLUDING BUT NOT LIMITED TO ALL WALLS, SOFFITS, FASCIA PIECES, ENCLOSURES, ETC. USED TO CONCEAL CASEWORK. PREPARE ALL WALLS TO RECEIVE NEW FINISHES INCLUDING FILLING HOLES, REPAIRING |
| 11 | PARTIAL FINTUBE | REMOVE AND CAP PORTION OF FINTUBE TO ACCOMODATE MECHANICAL WORK. COORDINATE EXTENT OF WORK WITH MC. |
| 12 | BUILT-IN REMOVAL | REMOVE EXISTING BOOKCASE IN ITS ENTIRETY, TO ACCOMODATE MECHANICAL WORK. |

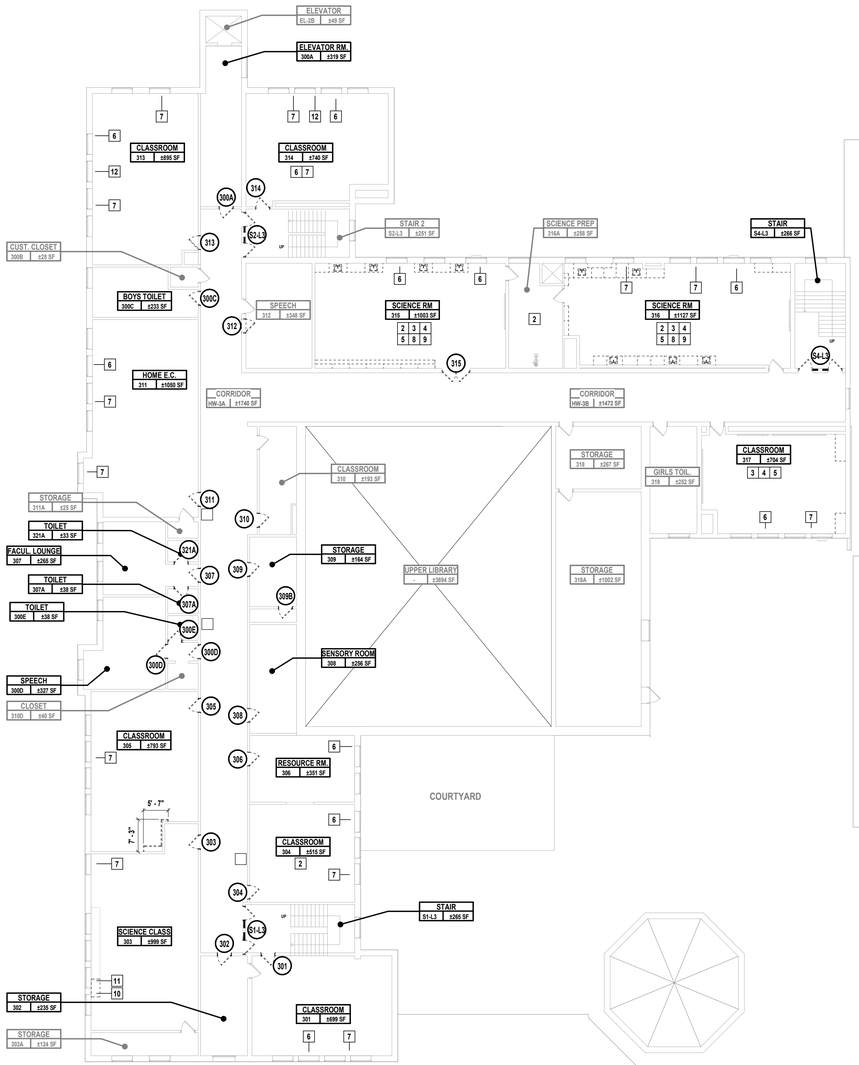


1 LEVEL 3 DEMOLITION FLOOR PLAN
SCALE: 1/16" = 1'-0"

PROJECT NORTH

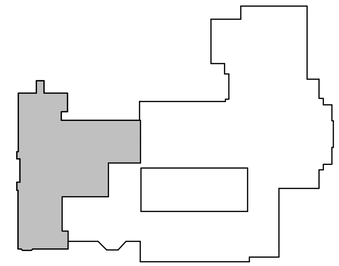

2 KEY PLAN - LEVEL 3
SCALE: 1" = 100'-0"

PROJECT NORTH

C:\Users\APappas\Documents_Revit Backup\SMSD2507_Central25_A_apappasV6997.rvt

11/4/2026 12:08:39 PM


H2M architects + engineers

1133 Westchester Avenue, Suite N-210
White Plains, NY 10605
914.358.5623 • www.h2m.com
NY Architecture & Landscape Architecture: No Certificate Required
NY Engineering Certificate of Authorization No.: 0018178


CONSULTANTS:

| MARK | DATE | DESCRIPTION |
|---|---|---|
| | | |

REGISTERED ARCHITECT KATRINA PACHECO 041183 STATE OF NEW YORK

Katrina N. Pacheco 09/30/2029
Exp. Date

KATRINA N. PACHECO, R.A.
NY PROFESSIONAL ARCHITECT LIC. No. 041183

"IN ACCORDANCE WITH ARTICLE 145, SECTION 7209 OF THE NYS EDUCATION LAW, ALTERATION OF THIS DOCUMENT EXCEPT BY A LICENSED PROFESSIONAL IS ILLEGAL."

| DESIGNED BY: | DRAWN BY: | CHECKED BY: | REVIEWED BY: |
|---|---|---|---|
| M. LUCK | M. LUCK | S. MANDIC | K. PACHECO |

| PROJECT No: | DATE: | SCALE: |
|---|---|---|
| SMSD2507 | OCTOBER 2026 | AS SHOWN |

CLIENT

**SOMERS CENTRAL SCHOOL DISTRICT**

**VARIOUS UPGRADES AT SOMERS MIDDLE SCHOOL**

**250 US-202, SOMERS, NY 10589**

**SED#: 66-21-01-06-0-001-021**

CONTRACT

**CONTRACT G GENERAL CONSTRUCTION**

STATUS

**FOR BID**

SHEET TITLE

**DEMOLITION PLAN LEVEL 3**

DRAWING No.

**MS-AD 103.00**

## DEMOLITION PLAN LEGEND

(NOT ALL MAY BE USED)


| | |
|---|---|
| | INDICATES WALL TO BE REMOVED AND DISPOSED OF. SEE DEMOLITION NOTES FOR ADDITIONAL INFORMATION |
| | INDICATES EXISTING WALL TO REMAIN |
| | INDICATES EXISTING DOOR TO BE REMOVED AND DISPOSED OF. SEE DEMOLITION NOTES FOR ADDITIONAL INFORMATION |
| | INDICATES EXISTING TOILET PARTIONS TO BE REMOVED AND DISPOSED OF. SEE DEMOLITION NOTES FOR ADDITIONAL INFORMATION |

## GENERAL DEMOLITION NOTES

1. ALL DEMOLITION WORK SHALL BE IN COMPLIANCE WITH ALL FEDERAL AND NEW YORK STATE APPLICABLE BUILDING AND LIFE AND SAFETY REGULATIONS.
2. THE CONTRACTOR SHALL TAKE CARE NOT TO DAMAGE ADJOINING SURFACES AND FINISHES OUTSIDE THE CONTRACT AREA OR SCOPE OF WORK. THE CONTRACTOR SHALL BE RESPONSIBLE TO RESTORE EXISTING CONDITIONS AND/OR FINISHES DAMAGED DURING CONSTRUCTION INCLUDING PATCHING AND PAINTING DEEMED NECESSARY BY THE ARCHITECT AT NO ADDITIONAL COST TO THE OWNER.
3. THE CONTRACTOR SHALL TAKE CARE AS TO ADEQUATELY PROTECT ALL ADJOINING CLASSROOMS, CLOSETS, CORRIDORS, CRITICAL BARRIERS (DUCTS, VENTS, ETC.), AND OTHER SPACES FROM DUST AND DEBRIS DURING THE DEMOLITION AND INSTALLATION OF THE NEW WORK. THE CONTRACTOR SHALL BE RESPONSIBLE TO WIPE DOWN AND CLEAN ALL AFFECTED ROOMS UPON COMPLETION OF THE PROJECT.
4. CONTRACTORS SITE ACCESS AND BUILDING ENTRY POINT SHALL BE AS PER DRAWING HS-G 000.00 AND VERIFIED BY OWNER. THE CONTRACTOR SHALL ADEQUATELY PROTECT THE WALLS, FLOOR, AND FINISHES WITHIN STAIRWELLS AND ALL OTHER AREAS USED FOR ACCESS TO CONTRACT AREAS FROM DAMAGE DURING THE PROJECT DURATION. THE CONTRACTOR SHALL BE RESPONSIBLE TO PATCH & RESTORE ALL SURFACES DAMAGED DURING CONSTRUCTION TO THE SATISFACTION OF THE ARCHITECT AT NO ADDITIONAL COST TO THE OWNER.
5. THE CONTRACTOR SHALL REMOVE AND DISPOSE OF ALL CONSTRUCTION DEBRIS AND UNWANTED MATERIAL OFF SITE IN ACCORDANCE WITH CONTRACT SPECIFICATIONS.
6. THE CONTRACTOR SHALL NOTIFY THE ARCHITECT OF ANY DEFECTIVE OR NON-WORKING EQUIPMENT PRIOR TO WORK STARTING AND FOLLOWING INSTALLATION OF NEW FINISHES VERIFY ALL ITEMS ARE IN PROPER WORKING ORDER UPON COMPLETION.
7. THE CONTRACTOR SHALL REVIEW SCOPE OF DEMOLITION WORK WITH OWNER AND COORDINATE WHICH ITEMS WILL BE REMOVED CAREFULLY AND RETURNED TO DISTRICT.
8. CONTRACTOR SHALL COORDINATE WITH THE DISTRICT TO DISCONNECT, REMOVE, AND STORE ALL REMOVABLE EQUIPMENT (INCLUDING CASEWORK, DESKS, CHAIRS, ETC.) TO PERFORM ALL REQUIRED DEMOLITION. UPON COMPLETION, CONTRACTOR SHALL REINSTALL ALL EQUIPMENT AND ENSURE PROPER WORKING CONDITION. CLEAN ALL SURFACES PRIOR TO SUBSTANTIAL COMPLETION.
9. PROTECTING EXISTING CEILING LIGHTING FIXTURES, INCLUDING, BUT NOT LIMITED TO THE FIXTURE, TRIM, SUPPORTS, AND ALL DEVICES USED TO SECURE THE LIGHTING IN PLACE.

## DEMOLITION NOTES - CONTRACT G

| | | |
|---|---|---|
| 4 | TOILET ACCESSORIES | REMOVE AND COORDINATE WITH OWNER STORAGE OR DISPOSAL OF EXISTING TOILET ACCESSORIES (MIRRORS, PAPER TOWEL DISPENSERS, TOILET PAPER DISPENSERS, SOAP DISPENSERS, HAND DRYERS, GRAB BARS, ETC.) & ALL SUPPORTING HARDWARE. PREPARE ALL WALLS TO RECEIVE NEW FINISHES INCLUDING FILLING HOLES, REPAIRING CRACKS IN EXISTING WALLS, SANDING, AND PREPARING ALL SURFACES FOR A NEW TILE FINISH. |
| 11 | WALL TILE AND BASE | CONTRACTOR SHALL COMPLETELY ABATE, REMOVE AND DISPOSE OF ALL EXISTING CERAMIC WALL TILE COMPLETELY DOWN TO THE EXISTING MASONRY BACK UP WALL BELOW. REMOVALS SHALL INCLUDE TILE, THINSET, MORTAR SETTING BED, GROUT, REINFORCED MESH, TRIM, AND ALL DEVICES USED TO SECURE THE TILE IN PLACE. THE CONTRACTOR SHALL PREPARE WALL FOR NEW EPOXY WALL FINISH. |
| 12 | PARTITION SYSTEM | REMOVE AND DISPOSE OF EXISTING TOILET PARTITION SYSTEM |
| 17 | RADIATOR COVER | REMOVE AND DISPOSE OF EXISTING RADIATOR COVER. |

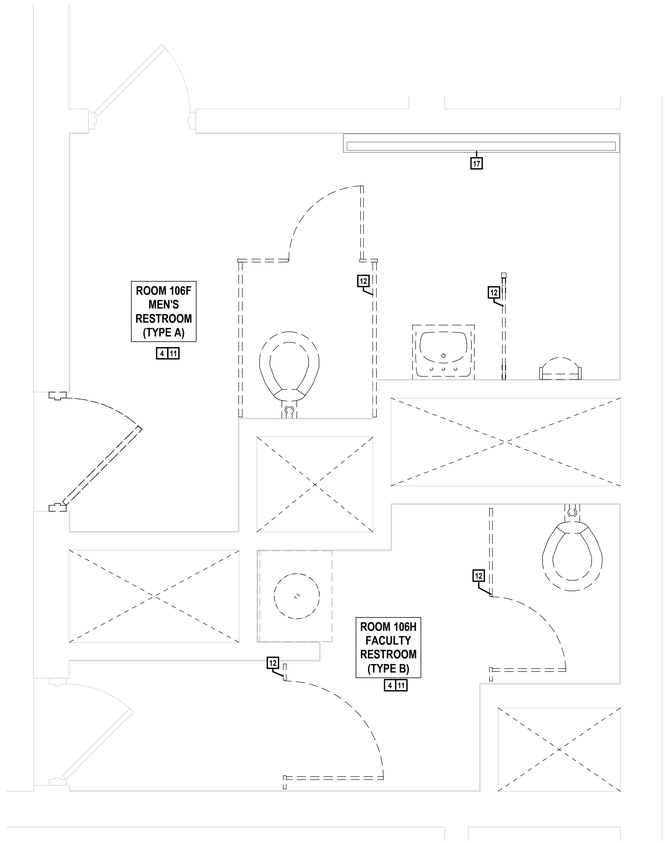



1 RESTROOM TYPES A & B - DEMOLITION
SCALE: 1/2" = 1'-0"

PROJECT NORTH

KEY PLAN LEGEND

ALTERATION LEVEL 1 AREAS OF WORK

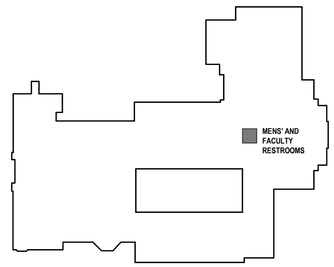


KEY PLAN - LEVEL 1
SCALE: 1" = 100'-0"

PROJECT NORTH

H2M architects + engineers
1133 Westchester Avenue, Suite N-210
White Plains, NY 10605
914.358.5623 • www.h2m.com
NY Architecture & Landscape Architecture: No Certificate Required
NY Engineering Certificate of Authorization No.: 0018178

CONSULTANTS:

| MARK | DATE | DESCRIPTION |
|---|---|---|
| | | |

REGISTERED ARCHITECT KATRINA PACHECO 041183 STATE OF NEW YORK

09/30/2029
Exp. Date

KATRINA N. PACHECO, R.A.
NY PROFESSIONAL ARCHITECT Lic. No. 041183

"IN ACCORDANCE WITH ARTICLE 145, SECTION 7209 OF THE NYS EDUCATION LAW, ALTERATION OF THIS DOCUMENT EXCEPT BY A LICENSED PROFESSIONAL IS ILLEGAL."

| DESIGNED BY: | DRAWN BY: | CHECKED BY: | REVIEWED BY: |
|---|---|---|---|
| M. LUCK | M. LUCK | S. MANDIC | K. PACHECO |

| PROJECT No: | DATE: | SCALE: |
|---|---|---|
| SMSD2507 | OCTOBER 2026 | AS SHOWN |

CLIENT

**SOMERS CENTRAL SCHOOL DISTRICT**

**VARIOUS UPGRADES AT SOMERS MIDDLE SCHOOL**

**250 US-202, SOMERS, NY 10589**

**SED#: 66-21-01-06-0-001-021**

CONTRACT

**CONTRACT G**
**GENERAL CONSTRUCTION**

STATUS

**FOR BID**

SHEET TITLE

**RESTROOM UPGRADES DEMOLITION PLAN**

DRAWING No.

**MS-AD 430.00**

X:\SIS\MSD (Somers School District)\SMSD2507 (SMS Phase 2-Various Upgrades)\02-BIM-CADD\Con-Docs\08 Architectural\Bathroom Upgrades\SMSD2507_Bathroom Upgrades.rvt

11/10/2026 9:31:34 AM


| LINTEL SCHEDULE | | | | |
|---|---|---|---|---|
| MARK | SIZE | DETAILS | NOTES | MAX MASONRY OPENING |
| LL-1 | (2) 3-1/2 x 3-1/2 x 5/16", L 3-1/2 x 3-1/2 x 5/16" AND PL 1/4" x 14" x M.O. |  | NOTES 1-11<br>CMU WALL W/ BRICK VENEER ONLY | 6'-0" |
| LL-2 | (2) 3-1/2 x 3-1/2 x 5/16" |  | NOTES 1-11<br>INTERIOR CMU WALLS ONLY | 1'-5" |
| LL-3 | L 3-1/2 x 3-1/2x 5/16" |  | NOTES 1-5, 8-11<br>COLD FORMED STEEL WALL W/ BRICK VENEER ONLY | 6'-0" |

**NOTE**

1. SEE M DRAWINGS FOR MASONRY OPENING WIDTHS.
2. LINTEL LENGTH SHALL BE CLEAR SPAN + 1'-4" TO PROVIDE MIN. BEARING OF 8" ONTO SOLID MASONRY ON EACH SIDE.
3. ALL EXTERIOR LINTELS TO BE SHOP APPLIED HOT DIPPED GALVANIZED.
4. IF (E) VERT REINF IS INTERRUPTED BY NEW LINTELS WELD VERTICAL REINFORCEMENT TO STEEL LINTELS, TYPICAL.
5. REFER TO ARCHITECTURAL FLOOR PLANS AND ELEVATIONS FOR LINTEL LOCATIONS.
6. PROVIDE 1" SPACER BETWEEN VERTICAL LEGS OF DOUBLE ANGLES FOR 10" CMU (VIF).
7. VERTICAL LEGS OF DOUBLE ANGLES SHALL BE WELDED TOGETHER.
8. IF (E) WALL BEHIND THE VENEER IS OF COLD-FORMED STEEL, PROVIDE LINTEL LL-3 AND A STRUCTURAL HEADER. HEADER DESIGN SHALL BE BY DELEGATED DESIGN.
9. VERIFY IN FIELD NO MASONRY EXPANSION JOINTS OCCUR WITHIN 10" MEASURED HORIZONTALLY FROM EDGE OF OPENING.
10. CONTRACTOR SHALL FIELD VERIFY THE COMPOSITION AND THICKNESS OF ALL WALLS SCHEDULED TO RECEIVE LINTEL INSTALLATION PRIOR TO FABRICATION OF THE STEEL.
11. MAINTAIN A MINIMUM 8" CLEAR BETWEEN NEW AND EXISTING OPENINGS AT THE TOP AND BOTTOM.

## FLOOR PLAN LEGEND

| | | |
|---|---|---|
| NAME / # XXX — ROOM NAME / ROOM # / SQUARE FEET | EXISTING WINDOW TO REMAIN | NEW CHASE WALL |
| TYPE X — CLASSROOM TYPE | EXISTING WALL TO REMAIN | ## — WALL TAG- REFER TO ARCHITECTURAL DETAILS |
| EXISTING DOOR AND DOOR FRAME TO REMAIN. | FURNISH NEW DOOR, FRAME TO REMAIN. REFER TO DOOR SCHEDULE. | XX — NEW DOOR TAG |
| NEW EPOXY FLOORING AND WALL BASE IN THE AREA INDICATED | UNEXCAVATED EARTH | 11 — KEYED SCOPE NOTE INDICATOR |
| | | FS — INDICATES EXISTING FIRE SHUTTER LOCATION TO REMAIN |

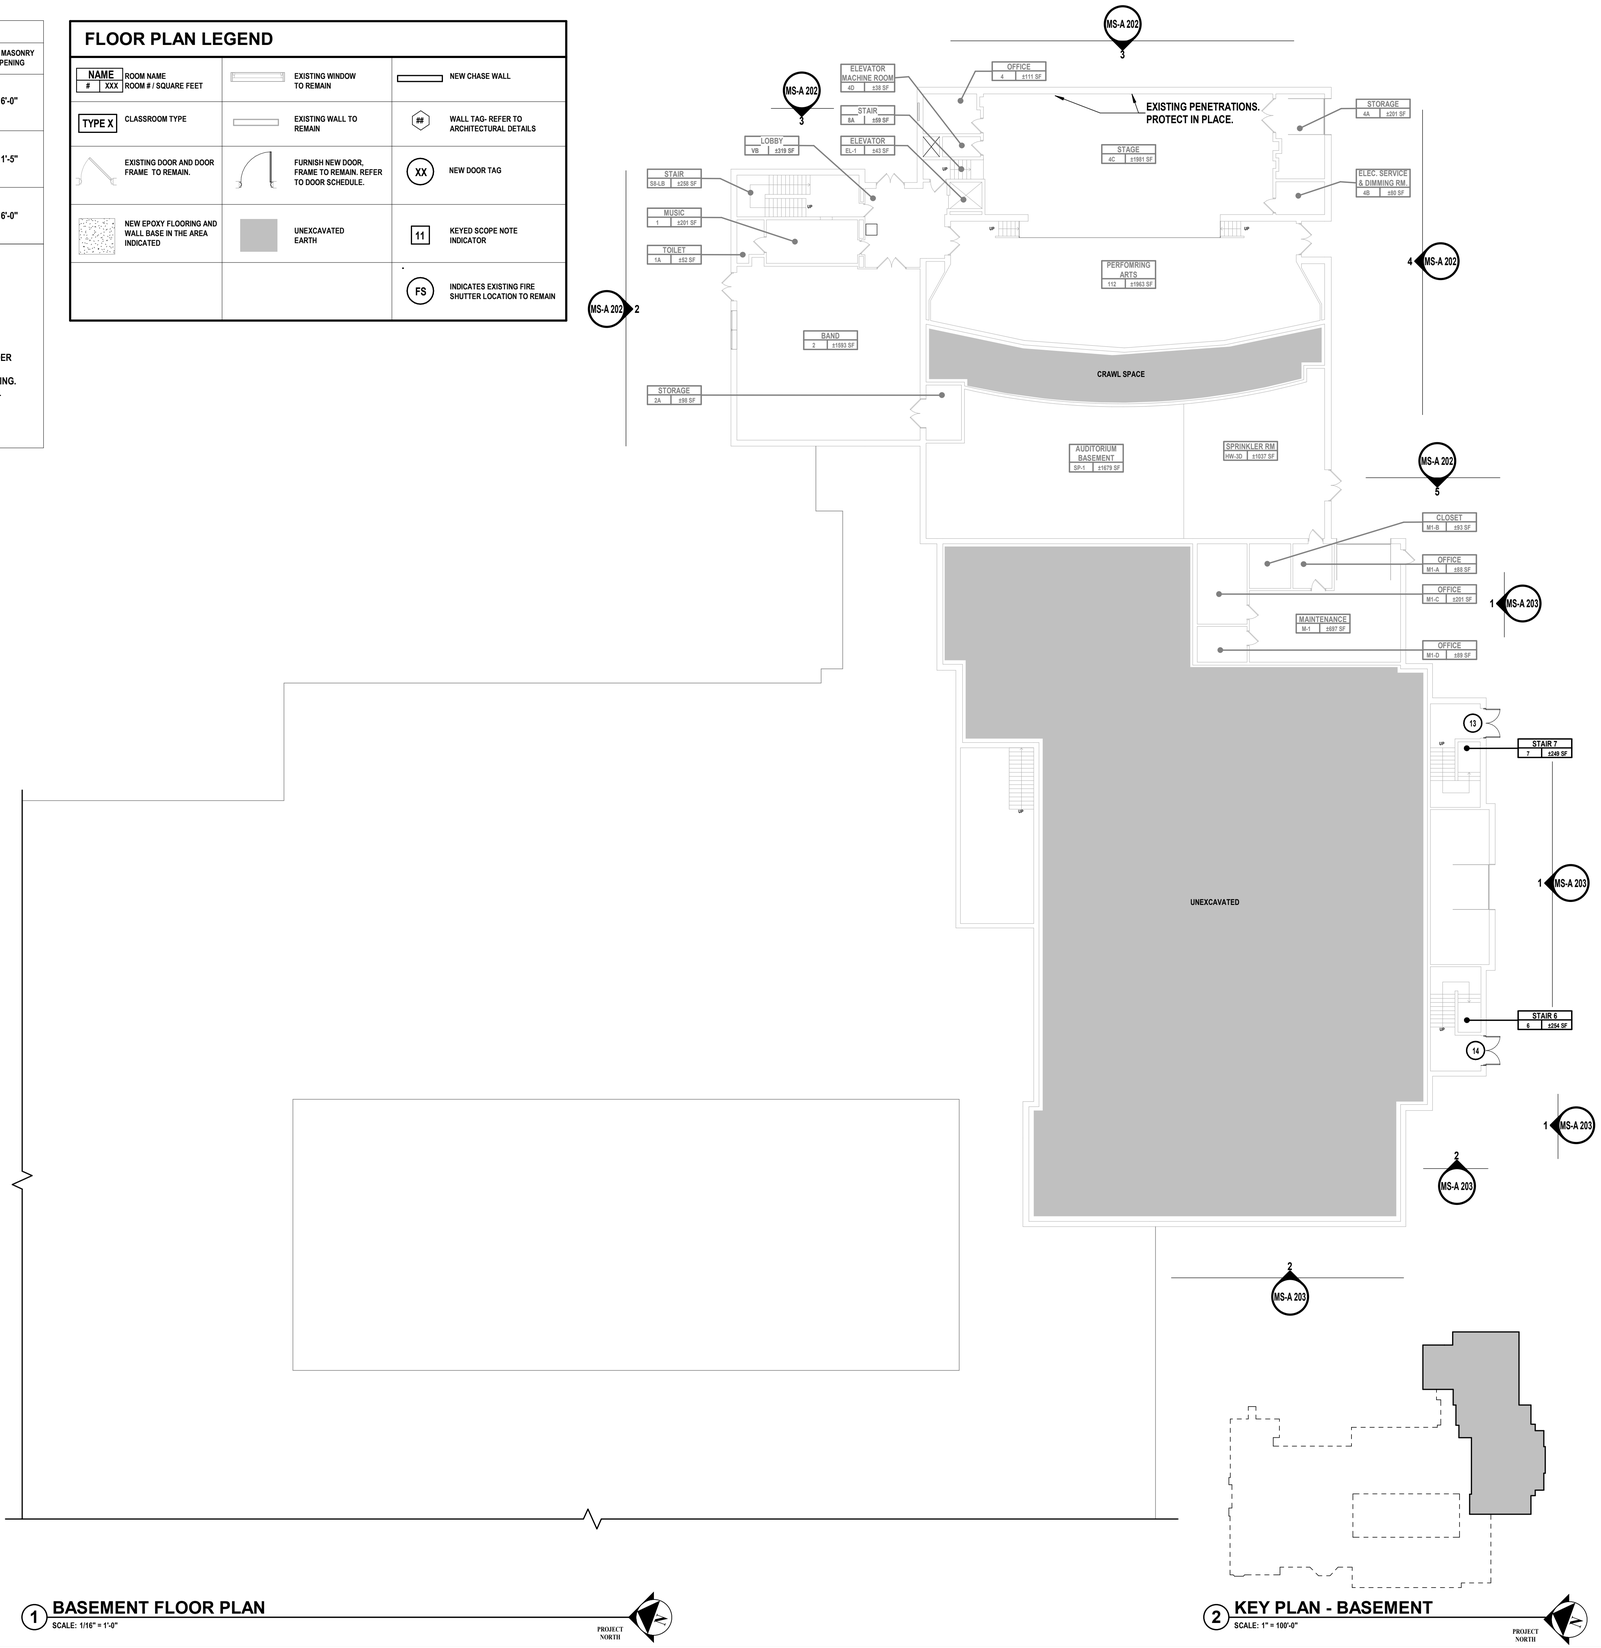


1 **BASEMENT FLOOR PLAN**
SCALE: 1/16" = 1'-0"

PROJECT NORTH

2 **KEY PLAN - BASEMENT**
SCALE: 1" = 100'-0"

PROJECT NORTH

C:\Users\APappas\Documents_Revit Backup\SMSD2507_Central25_A_apappasV6997.rvt

10/30/2026 1:14:00 PM


H2M architects + engineers

1133 Westchester Avenue, Suite N-210
White Plains, NY 10605
914.358.5623 • www.h2m.com
NY Architecture & Landscape Architecture: No Certificate Required
NY Engineering Certificate of Authorization No.: 0018178


CONSULTANTS:

| MARK | DATE | DESCRIPTION |
|---|---|---|
| | | |

REGISTERED ARCHITECT KATRINA PACHECO 041183 STATE OF NEW YORK

09/30/2029
Exp. Date

KATRINA N. PACHECO, R.A.
NY PROFESSIONAL ARCHITECT Lic. No. 041183


"IN ACCORDANCE WITH ARTICLE 145, SECTION 7209 OF THE NYS EDUCATION LAW, ALTERATION OF THIS DOCUMENT EXCEPT BY A LICENSED PROFESSIONAL IS ILLEGAL."


| DESIGNED BY: | DRAWN BY: | CHECKED BY: | REVIEWED BY: |
|---|---|---|---|
| M. LUCK | M. LUCK | S. MANDIC | K. PACHECO |

| PROJECT No: | DATE: | SCALE: |
|---|---|---|
| SMSD2507 | OCTOBER 2026 | AS SHOWN |

CLIENT

**SOMERS CENTRAL SCHOOL DISTRICT**

**VARIOUS UPGRADES AT SOMERS MIDDLE SCHOOL**

**250 US-202, SOMERS, NY 10589**

**SED#: 66-21-01-06-0-001-021**

CONTRACT

**CONTRACT G**
**GENERAL CONSTRUCTION**

STATUS

**FOR BID**

SHEET TITLE

**FLOOR PLAN BASEMENT**

DRAWING No.


# MS-A 100.00

## FLOOR PLAN LEGEND

| | | |
|---|---|---|
| NAME / # / XXX — ROOM NAME / ROOM # / SQUARE FEET | EXISTING WINDOW TO REMAIN | NEW CHASE WALL |
| TYPE X — CLASSROOM TYPE | EXISTING WALL TO REMAIN | ## — WALL TAG- REFER TO ARCHITECTURAL DETAILS |
| EXISTING DOOR AND DOOR FRAME TO REMAIN. | FURNISH NEW DOOR, FRAME TO REMAIN. REFER TO DOOR SCHEDULE. | XX — NEW DOOR TAG |
| NEW EPOXY FLOORING AND WALL BASE IN THE AREA INDICATED | UNEXCAVATED EARTH | 11 — KEYED SCOPE NOTE INDICATOR |
| | | FS — INDICATES EXISTING FIRE SHUTTER LOCATION TO REMAIN |

## CONTRACT G SCOPE

| | | |
|---|---|---|
| 2 | NEW CEILING | INSTALL NEW SUSPENDED CEILING SYSTEM WITH 2'X2' LAY-IN ACOUSTIC PANELS. SAND, PRIME, AND PAINT ALL EXISTING SOFFITS. EC SHALL STORE AND REINSTALL ALL EXISTING ELECTRICAL EQUIPMENT INCLUDING,BUT NOT LIMITED TO ALL SPEAKERS, SMOKE DETECTORS, STROBES, LIGHTS.MC SHALL SUPPLY AND INSTALL ALL SUPPLY AND RETURN GRILLES BACK TO THEIR ORIGINAL LOCATIONS. cOORDINATE WITH EC AND MC FOR FULL EXTENT OF WORK. |
| 3 | PAINT WALLS | CAREFULLY REMOVE AND STORE ALL EXISTING WALL MOUNTED ITEMS, INCLUDING BUT NOT LIMITED TO:<br><br>CORK BOARDS, WHITE BOARDS, BLACKBOARDS, SIGNAGE, ARTWORK, HOOKS, PROJECTORS, PROJECTOR BRACKETS, SCREENS, AND ALL DEVICES USED TO SECURE THESE ITEMS IN PLACE.<br><br>PREPARE ALL WALLS TO RECEIVE NEW FINISHES INCLUDING FILING HOLES, REPAIRING CRACKS IN EXISTING WALLS, SANDING, AND PREPARING ALL SURFACES FOR A NEW PAINT FINISH.<br><br>UPON COMPLETION OF WALL PAINT APPLICATION, REINSTALL EXISTING AND NEW OWNER PROVIDED WALL MOUNTED ITEMS INCLUDING BUT NOT LIMITED TO CORK BOARDS, WHITE BOARDS, SMARTBOARDS, SIGNAGE, ARTWORK, HOOKS, PROJECTORS, PROJECTOR BRACKETS, SCREENS, AND ALL DEVICES USED TO SECURE THESE ITEMS IN PLACE IN ACCORDANCE WITH ENLARGED CLASSROOM ELEVATIONS. |
| 4 | CASEWORK | FURNISH AND INSTALL NEW CASEWORK AND COUNTERS. |
| 7 | UNIT VENTILATORS | M CONTRACTOR TO FURNISH AND INSTALL NEW UNIT VENTILATOR, COORDINATE WITH MC. |
| 8 | LAB SINKS | PROVIDE AND INSTALL NEW DROP-IN SCIENCE LAB SINK, COORDINATE WITH PC. |
| 9 | FAUCETS | P CONTRACTOR TO FURNISH AND INSTALL NEW FAUCET, COORDINATE WITH PC. |
| 10 | FIRE SHUTTERS | EXISTING FIRE SHUTTERS, PROTECT IN PLACE. |
| 12 | LOUVER & LENTIL PENETRATION | MC TO PROVIDE AND INSTALL NEW LOUVER. GC SHALL COORDINATE WITH MC FOR PLACEMENT OF NEW LOUVER AND WALL BOX UNIT VENTILATOR LOCATIONS. PROVIDE NEW WALL PENETRATION. PROVIDE AND INSTALL LINTEL, REFER TO LINTEL SCHEDULE. |
| 13 | PIPE PENETRATIONS | GC RESPONSIBLE FOR ALL CORE DRILLING GREATER THAN 1 SF. GC SHALL COORDINATE WITH MC LOCATION AND SIZING. MC RESPONSIBLE FOR CORE DRILLING FOR ALL OPENING LESS THAN 1 SQUARE FOOT TO ACCOMODATE PIPING. COORDINATE WITH MC FOR FULL EXTENT OF WORK. |
| 14 | DUCT PENETRATIONS | PROVIDE PENETRATION TO ACCOMODATE DUCT WORK. PROVIDE AND INSTALL LINTELS. COORDINATE WITH MC FOR FULL EXTENT OF WORK. |

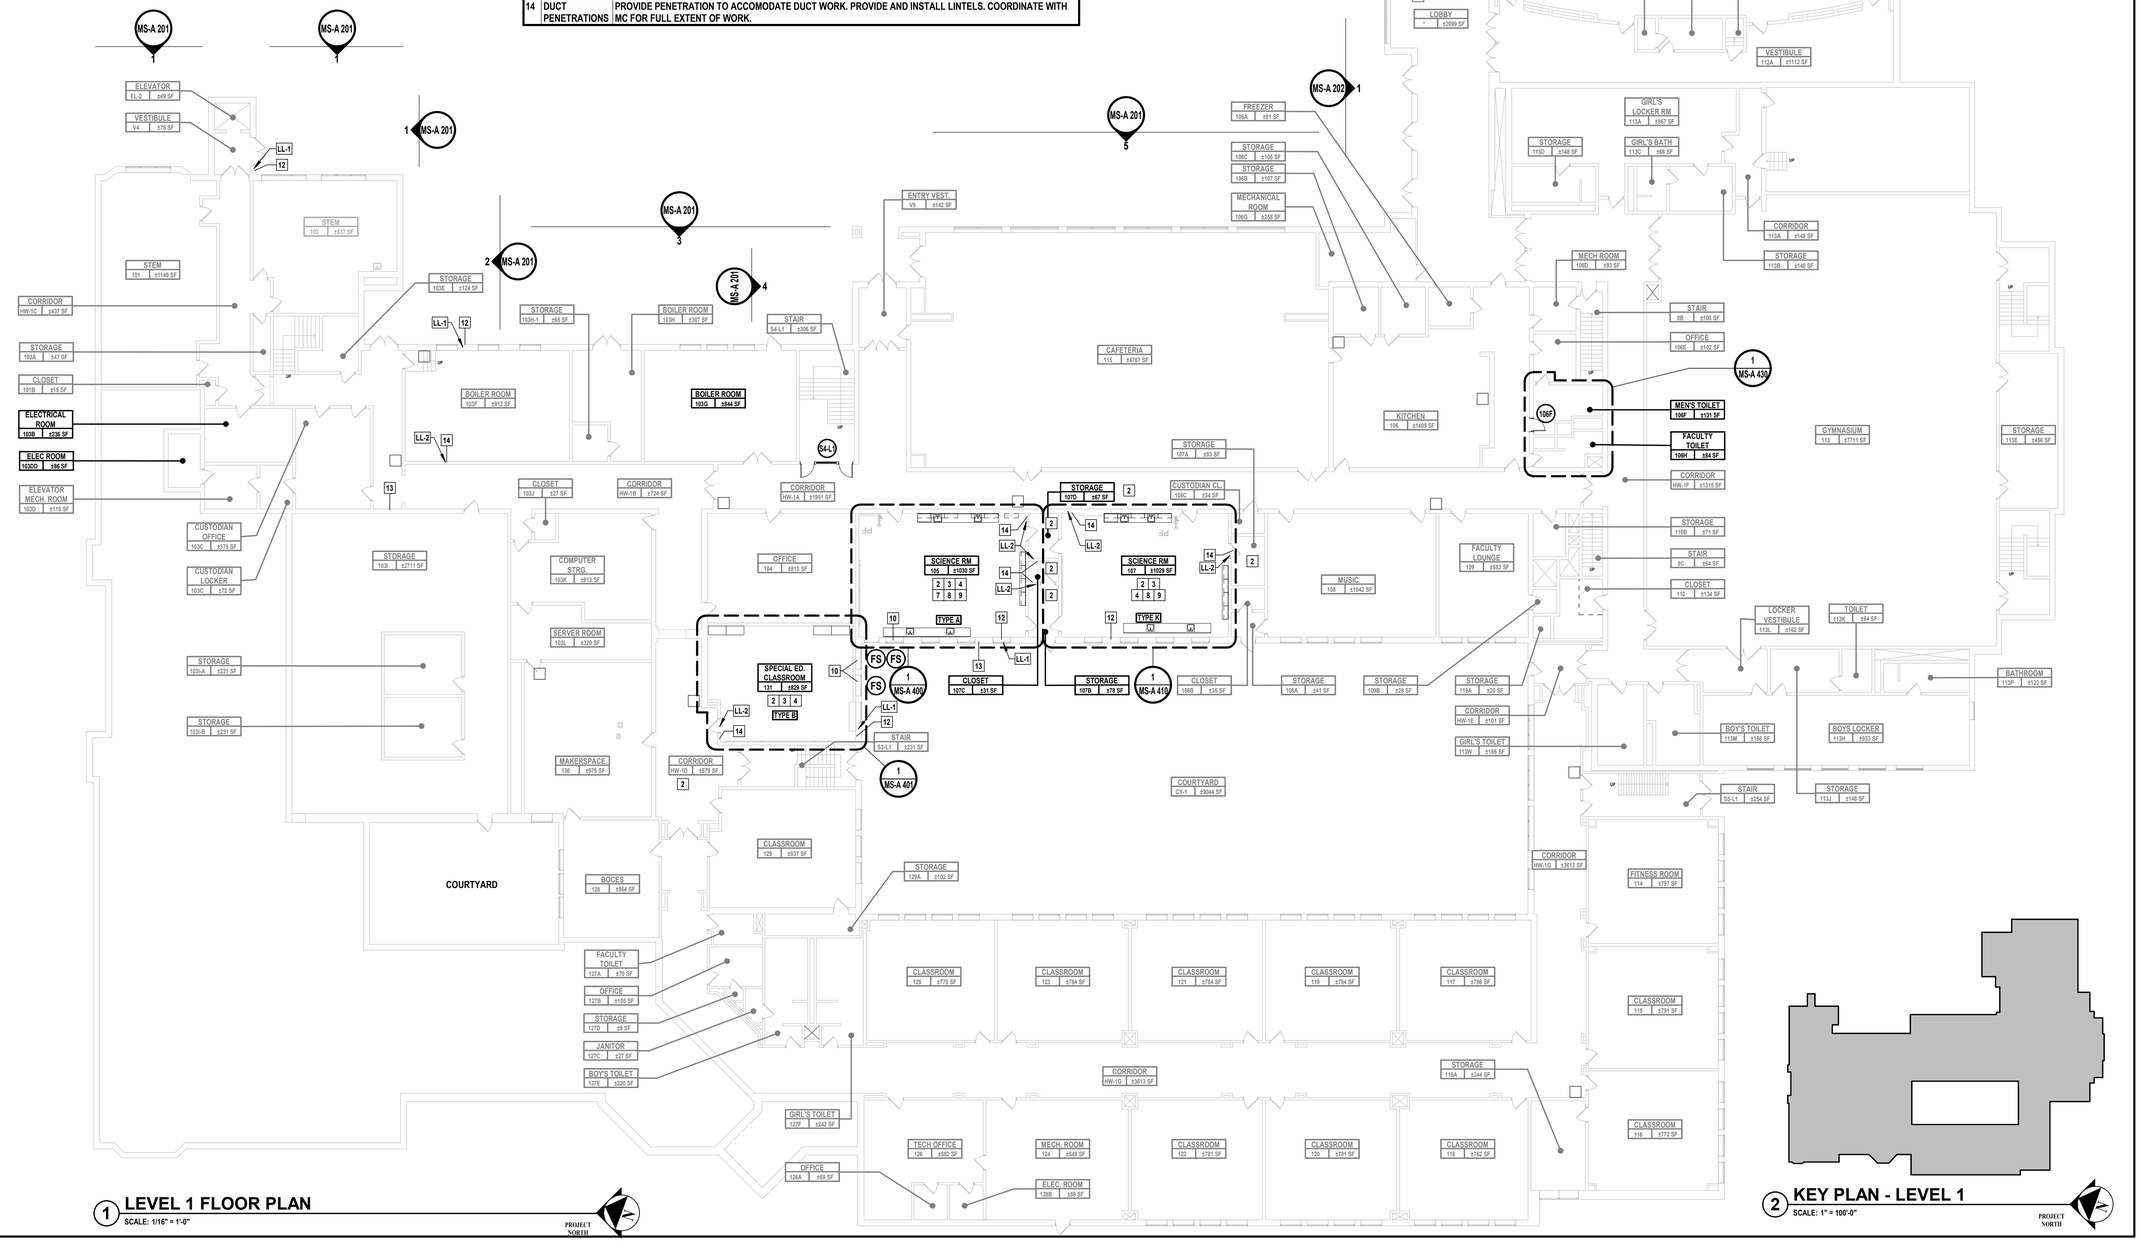


1 **LEVEL 1 FLOOR PLAN**
SCALE: 1/16" = 1'-0"

PROJECT NORTH



2 **KEY PLAN - LEVEL 1**
SCALE: 1" = 100'-0"

PROJECT NORTH

C:\Users\APappas\Documents_Revit Backup\SMSD2507_Central25_A_apappas\V6997.rvt

10/30/2025 1:14:01 PM


H 2 M architects + engineers

1133 Westchester Avenue, Suite N-210
White Plains, NY 10605
914.358.5623 • www.h2m.com
NY Architecture & Landscape Architecture: No Certificate Required
NY Engineering Certificate of Authorization No.: 0018178


CONSULTANTS:

| MARK | DATE | DESCRIPTION |
|---|---|---|
| | | |

REGISTERED ARCHITECT — KATRINA PACHECO — 041183 — STATE OF NEW YORK

09/30/2029
KATRINA N. PACHECO, R.A.
NY PROFESSIONAL ARCHITECT LIC. No. 041183
Exp. Date

"IN ACCORDANCE WITH ARTICLE 145, SECTION 7209 OF THE NYS EDUCATION LAW, ALTERATION OF THIS DOCUMENT EXCEPT BY A LICENSED PROFESSIONAL IS ILLEGAL."

| DESIGNED BY: | DRAWN BY: | CHECKED BY: | REVIEWED BY: |
|---|---|---|---|
| A.PAPPAS | A. PAPPAS | S. MANDIC | K. PACHECO |

| PROJECT No: | DATE: | SCALE: |
|---|---|---|
| SMSD2507 | OCTOBER 2026 | AS SHOWN |

CLIENT

**SOMERS CENTRAL SCHOOL DISTRICT**

**VARIOUS UPGRADES AT SOMERS MIDDLE SCHOOL**

**250 US-202, SOMERS, NY 10589**

**SED#: 66-21-01-06-0-001-021**

CONTRACT

**CONTRACT G**
**GENERAL CONSTRUCTION**

STATUS

**FOR BID**

SHEET TITLE

**FLOOR PLAN**
**LEVEL 1**

DRAWING No.


# MS-A 101.00

## FLOOR PLAN LEGEND

| | | |
|---|---|---|
| NAME / # / XXX — ROOM NAME / ROOM # / SQUARE FEET | EXISTING WINDOW TO REMAIN | NEW CHASE WALL |
| TYPE X — CLASSROOM TYPE | EXISTING WALL TO REMAIN | ## — WALL TAG- REFER TO ARCHITECTURAL DETAILS |
| EXISTING DOOR AND DOOR FRAME TO REMAIN. | FURNISH NEW DOOR, FRAME TO REMAIN. REFER TO DOOR SCHEDULE. | XX — NEW DOOR TAG |
| NEW EPOXY FLOORING AND WALL BASE IN THE AREA INDICATED | UNEXCAVATED EARTH | 11 — KEYED SCOPE NOTE INDICATOR |
| | | FS — INDICATES EXISTING FIRE SHUTTER LOCATION TO REMAIN |

## CONTRACT G SCOPE

| | | |
|---|---|---|
| 2 | NEW CEILING | INSTALL NEW SUSPENDED CEILING SYSTEM WITH 2'X2' LAY-IN ACOUSTIC PANELS. SAND, PRIME, AND PAINT ALL EXISTING SOFFITS. EC SHALL STORE AND REINSTALL ALL EXISTING ELECTRICAL EQUIPMENT INCLUDING,BUT NOT LIMITED TO ALL SPEAKERS, SMOKE DETECTORS, STROBES, LIGHTS.MC SHALL SUPPLY AND INSTALL ALL SUPPLY AND RETURN GRILLES BACK TO THEIR ORIGINAL LOCATIONS. cOORDINATE WITH EC AND MC FOR FULL EXTENT OF WORK. |
| 3 | PAINT WALLS | CAREFULLY REMOVE AND STORE ALL EXISTING WALL MOUNTED ITEMS, INCLUDING BUT NOT LIMITED TO:<br><br>CORK BOARDS, WHITE BOARDS, BLACKBOARDS, SIGNAGE, ARTWORK, HOOKS, PROJECTORS, PROJECTOR BRACKETS, SCREENS, AND ALL DEVICES USED TO SECURE THESE ITEMS IN PLACE.<br><br>PREPARE ALL WALLS TO RECEIVE NEW FINISHES INCLUDING FILING HOLES, REPAIRING CRACKS IN EXISTING WALLS, SANDING, AND PREPARING ALL SURFACES FOR A NEW PAINT FINISH.<br><br>UPON COMPLETION OF WALL PAINT APPLICATION, REINSTALL EXISTING AND NEW OWNER PROVIDED WALL MOUNTED ITEMS INCLUDING BUT NOT LIMITED TO CORK BOARDS, WHITE BOARDS, SMARTBOARDS, SIGNAGE, ARTWORK, HOOKS, PROJECTORS, PROJECTOR BRACKETS, SCREENS, AND ALL DEVICES USED TO SECURE THESE ITEMS IN PLACE IN ACCORDANCE WITH ENLARGED CLASSROOM ELEVATIONS. |
| 4 | CASEWORK | FURNISH AND INSTALL NEW CASEWORK AND COUNTERS. |
| 5 | SINK | P CONTRACT TO FURNISH AND INSTALL NEW DROP-IN SINK, COORDINATE WITH PC. |
| 6 | INFILL | INFILL EXISTING FIREPLACE USING SHAFT WALL. REFER TO ARCHITECTURAL DETAILS. |
| 7 | UNIT VENTILATORS | M CONTRACTOR TO FURNISH AND INSTALL NEW UNIT VENTILATOR, COORDINATE WITH MC. |
| 9 | FAUCETS | P CONTRACTOR TO FURNISH AND INSTALL NEW FAUCET, COORDINATE WITH PC. |
| 12 | LOUVER & LENTIL PENETRATION | MC TO PROVIDE AND INSTALL NEW LOUVER. GC SHALL COORDINATE WITH MC FOR PLACEMENT OF NEW LOUVER AND WALL BOX UNIT VENTILATOR LOCATIONS. PROVIDE NEW WALL PENETRATION. PROVIDE AND INSTALL LINTEL, REFER TO LINTEL SCHEDULE. |
| 13 | PIPE PENETRATIONS | GC RESPONSIBLE FOR ALL CORE DRILLING GREATER THAN 1 SF. GC SHALL COORDINATE WITH MC LOCATION AND SIZING. MC RESPONSIBLE FOR CORE DRILLING FOR ALL OPENING LESS THAN 1 SQUARE FOOT TO ACCOMODATE PIPING. COORDINATE WITH MC FOR FULL EXTENT OF WORK. |
| 14 | DUCT PENETRATIONS | PROVIDE PENETRATION TO ACCOMODATE DUCT WORK. PROVIDE AND INSTALL LINTELS. COORDINATE WITH MC FOR FULL EXTENT OF WORK. |
| 15 | MECHANICAL CHASE | PROVIDE NEW MECHANICAL CHASE. REFER TO ARCHITECTURAL DETAILS FOR WALL TYPE ASSEMBLY. REFER TO ENLARGED REFLECTED CEILING PLANS FOR FURTHER DETAIL. |
| 17 | LOUVER & LINTEL REPLACEMENT | MC TO PROVIDE AND INSTALL NEW LOUVER. GC SHALL COORDINATE WITH MECHANICAL CONTRACTOR FOR PLACEMENT OF NEW LOUVER AND WALL BOX AT UNIT VENTILATOR LOCATIONS. PROVIDE AND INSTALL NEW LINTEL. REFER TO LINTEL SCHEDULE AND NOTES FOR SIZING. |

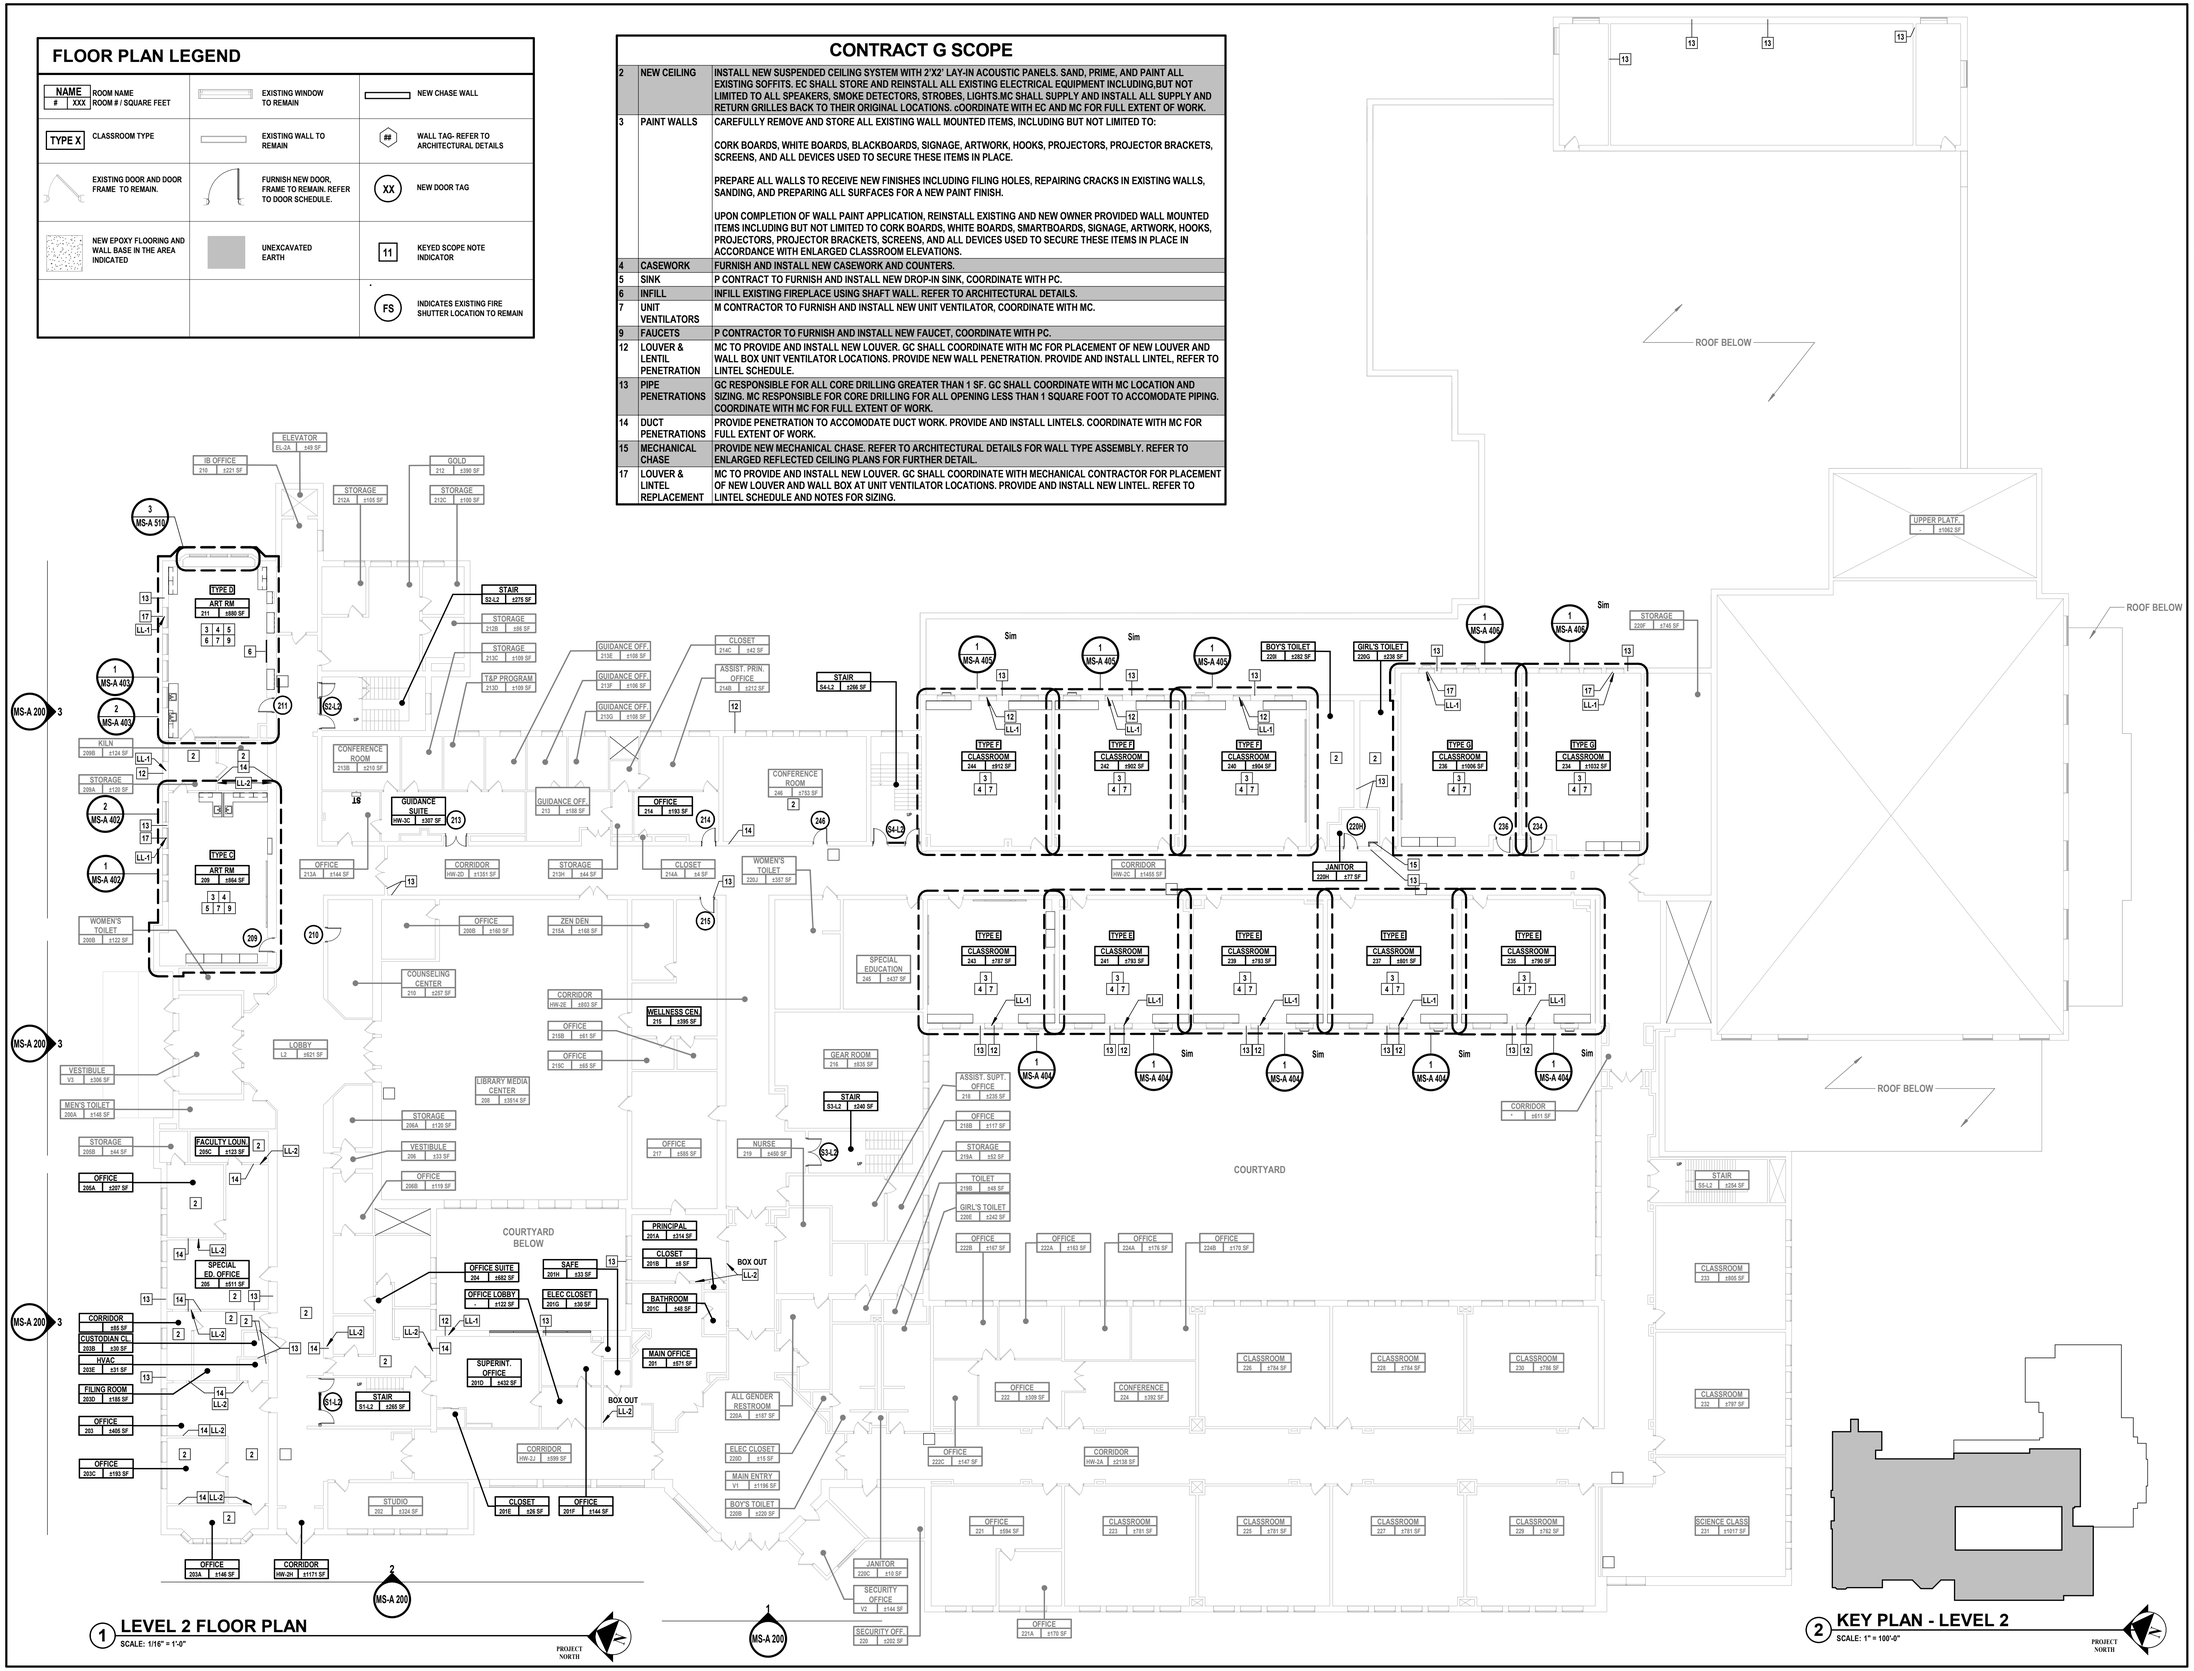


## 1 LEVEL 2 FLOOR PLAN

SCALE: 1/16" = 1'-0"

PROJECT NORTH

## 2 KEY PLAN - LEVEL 2

SCALE: 1" = 100'-0"

PROJECT NORTH


H2M architects + engineers

1133 Westchester Avenue, Suite N-210
White Plains, NY 10605
914.358.5623 • www.h2m.com
NY Architecture & Landscape Architecture: No Certificate Required
NY Engineering Certificate of Authorization No.: 0018178


CONSULTANTS:

| MARK | DATE | DESCRIPTION |
|---|---|---|
| | | |

REGISTERED ARCHITECT — KATRINA PACHECO — 041183 — STATE OF NEW YORK

09/30/2029
Exp. Date

KATRINA N. PACHECO, R.A.
NY PROFESSIONAL ARCHITECT Lic. No. 041183

"IN ACCORDANCE WITH ARTICLE 145, SECTION 7209 OF THE NYS EDUCATION LAW, ALTERATION OF THIS DOCUMENT EXCEPT BY A LICENSED PROFESSIONAL IS ILLEGAL."

| DESIGNED BY: | DRAWN BY: | CHECKED BY: | REVIEWED BY: |
|---|---|---|---|
| A. PAPPAS | A. PAPPAS | S. MANDIC | K. PACHECO |

| PROJECT No: | DATE: | SCALE: |
|---|---|---|
| SMSD2507 | OCTOBER 2026 | AS SHOWN |

CLIENT

**SOMERS CENTRAL SCHOOL DISTRICT**

**VARIOUS UPGRADES AT SOMERS MIDDLE SCHOOL**

**250 US-202, SOMERS, NY 10589**

**SED#: 66-21-01-06-0-001-021**

CONTRACT

**CONTRACT G GENERAL CONSTRUCTION**

STATUS

**FOR BID**

SHEET TITLE

**FLOOR PLAN LEVEL 2**

DRAWING No.

**MS-A 102.00**

C:\Users\APappas\Documents_Revit Backup\SMSD2507_Central2S_A_apappasV6997.rvt


10/30/2026 1:14:04 PM

## FLOOR PLAN LEGEND

| | | |
|---|---|---|
| NAME / # / XXX — ROOM NAME / ROOM # / SQUARE FEET | EXISTING WINDOW TO REMAIN | NEW CHASE WALL |
| TYPE X — CLASSROOM TYPE | EXISTING WALL TO REMAIN | ## — WALL TAG- REFER TO ARCHITECTURAL DETAILS |
| EXISTING DOOR AND DOOR FRAME TO REMAIN. | FURNISH NEW DOOR, FRAME TO REMAIN. REFER TO DOOR SCHEDULE. | XX — NEW DOOR TAG |
| NEW EPOXY FLOORING AND WALL BASE IN THE AREA INDICATED | UNEXCAVATED EARTH | 11 — KEYED SCOPE NOTE INDICATOR |
| | | FS — INDICATES EXISTING FIRE SHUTTER LOCATION TO REMAIN |


## CONTRACT G SCOPE

| | | |
|---|---|---|
| 2 | NEW CEILING | INSTALL NEW SUSPENDED CEILING SYSTEM WITH 2'X2' LAY-IN ACOUSTIC PANELS. SAND, PRIME, AND PAINT ALL EXISTING SOFFITS. EC SHALL STORE AND REINSTALL ALL EXISTING ELECTRICAL EQUIPMENT INCLUDING,BUT NOT LIMITED TO ALL SPEAKERS, SMOKE DETECTORS, STROBES, LIGHTS.MC SHALL SUPPLY AND INSTALL ALL SUPPLY AND RETURN GRILLES BACK TO THEIR ORIGINAL LOCATIONS. cOORDINATE WITH EC AND MC FOR FULL EXTENT OF WORK. |
| 3 | PAINT WALLS | CAREFULLY REMOVE AND STORE ALL EXISTING WALL MOUNTED ITEMS, INCLUDING BUT NOT LIMITED TO:<br><br>CORK BOARDS, WHITE BOARDS, BLACKBOARDS, SIGNAGE, ARTWORK, HOOKS, PROJECTORS, PROJECTOR BRACKETS, SCREENS, AND ALL DEVICES USED TO SECURE THESE ITEMS IN PLACE.<br><br>PREPARE ALL WALLS TO RECEIVE NEW FINISHES INCLUDING FILING HOLES, REPAIRING CRACKS IN EXISTING WALLS, SANDING, AND PREPARING ALL SURFACES FOR A NEW PAINT FINISH.<br><br>UPON COMPLETION OF WALL PAINT APPLICATION, REINSTALL EXISTING AND NEW OWNER PROVIDED WALL MOUNTED ITEMS INCLUDING BUT NOT LIMITED TO CORK BOARDS, WHITE BOARDS, SMARTBOARDS, SIGNAGE, ARTWORK, HOOKS, PROJECTORS, PROJECTOR BRACKETS, SCREENS, AND ALL DEVICES USED TO SECURE THESE ITEMS IN PLACE IN ACCORDANCE WITH ENLARGED CLASSROOM ELEVATIONS. |
| 4 | CASEWORK | FURNISH AND INSTALL NEW CASEWORK AND COUNTERS. |
| 7 | UNIT VENTILATORS | M CONTRACTOR TO FURNISH AND INSTALL NEW UNIT VENTILATOR, COORDINATE WITH MC. |
| 8 | LAB SINKS | PROVIDE AND INSTALL NEW DROP-IN SCIENCE LAB SINK, COORDINATE WITH PC. |
| 9 | FAUCETS | P CONTRACTOR TO FURNISH AND INSTALL NEW FAUCET, COORDINATE WITH PC. |
| 12 | LOUVER & LENTIL PENETRATION | MC TO PROVIDE AND INSTALL NEW LOUVER. GC SHALL COORDINATE WITH MC FOR PLACEMENT OF NEW LOUVER AND WALL BOX UNIT VENTILATOR LOCATIONS. PROVIDE NEW WALL PENETRATION. PROVIDE AND INSTALL LINTEL, REFER TO LINTEL SCHEDULE. |
| 13 | PIPE PENETRATIONS | GC RESPONSIBLE FOR ALL CORE DRILLING GREATER THAN 1 SF. GC SHALL COORDINATE WITH MC LOCATION AND SIZING. MC RESPONSIBLE FOR CORE DRILLING FOR ALL OPENING LESS THAN 1 SQUARE FOOT TO ACCOMODATE PIPING. COORDINATE WITH MC FOR FULL EXTENT OF WORK. |
| 14 | DUCT PENETRATIONS | PROVIDE PENETRATION TO ACCOMODATE DUCT WORK. PROVIDE AND INSTALL LINTELS. COORDINATE WITH MC FOR FULL EXTENT OF WORK. |
| 15 | MECHANICAL CHASE | PROVIDE NEW MECHANICAL CHASE. REFER TO ARCHITECTURAL DETAILS FOR WALL TYPE ASSEMBLY. REFER TO ENLARGED REFLECTED CEILING PLANS FOR FURTHER DETAIL. |
| 17 | LOUVER & LINTEL REPLACEMENT | MC TO PROVIDE AND INSTALL NEW LOUVER. GC SHALL COORDINATE WITH MECHANICAL CONTRACTOR FOR PLACEMENT OF NEW LOUVER AND WALL BOX AT UNIT VENTILATOR LOCATIONS. PROVIDE AND INSTALL NEW LINTEL. REFER TO LINTEL SCHEDULE AND NOTES FOR SIZING. |
| 18 | PATCH & REPAIR | PROVIDE AND INSTALL NEW VCT TO THE EXTENT OF MECHANICAL DEMOLITION AND NEW WORK, TO INCLUDE BUT NOT LIMITED TO FINTUBE REMOVALS, UV REMOVALS AND UV INSTALL. PATCH AND REPAIR WALL FINISHES. COORDINATE FULL EXTENT OF FLOORING WITH MC AND CM. |
| 20 | PATCH & REPAIR | INSPECT CONDITION OF EXISTING WOOD FLOORING. PREP AND REFINISH EXISTING WOOD FLOORING TO THE EXTENT OF MECHANICAL DEMOLITION AND NEW WORK, TO INCLUDE BUT NOT LIMITED TO FINTUBE REMOVALS, UV REMOVALS AND UV INSTALL. PATCH AND REPAIR WALL FINISHES. COORDINATE FULL EXTENT OF FLOORING WITH MC AND CM. |

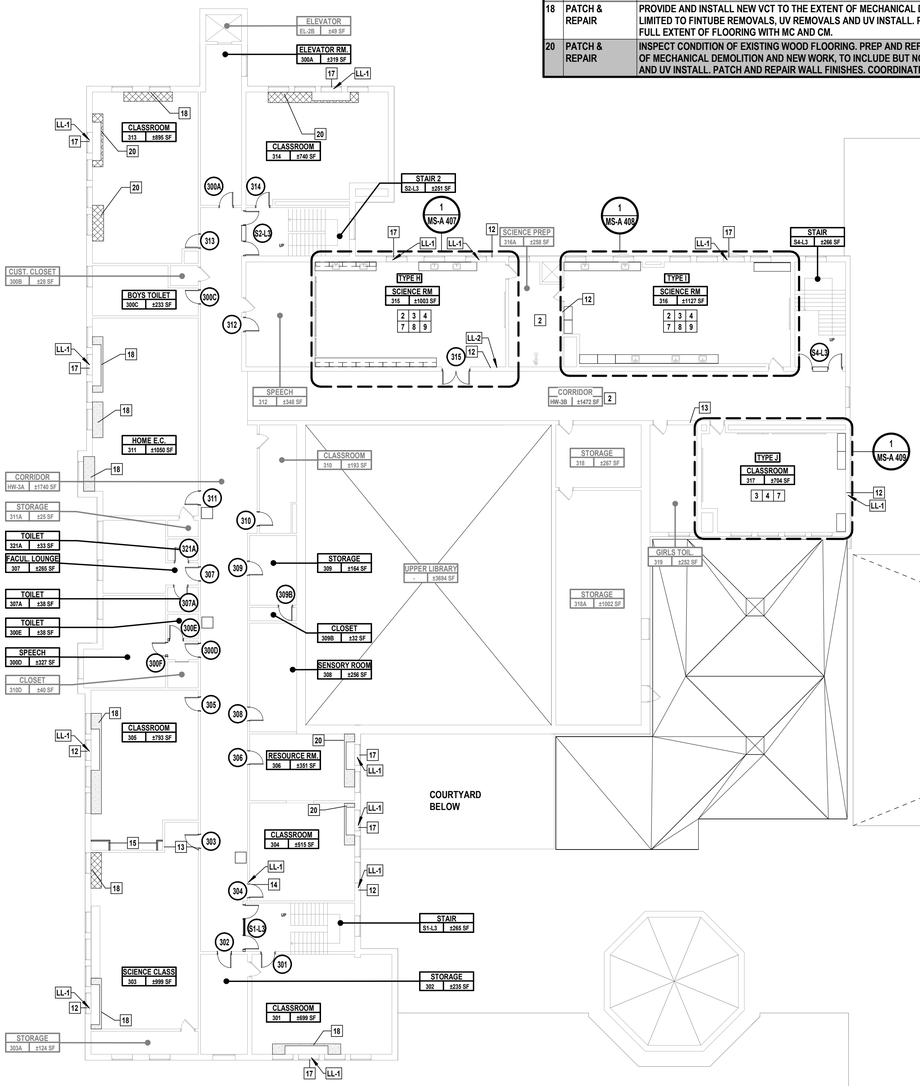


1 **LEVEL 3 FLOOR PLAN**
SCALE: 1/16" = 1'-0"

PROJECT NORTH

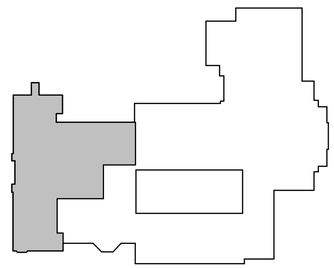

2 **KEY PLAN - LEVEL 3**
N.T.S.

PROJECT NORTH

C:\Users\APappas\Documents_Revit Backup\SMSD2507_Central25_A_apappas\V6997.rvt

11/4/2026 12:08:38 PM


H2M architects + engineers

1133 Westchester Avenue, Suite N-210
White Plains, NY 10605
914.358.5623 • www.h2m.com
NY Architecture & Landscape Architecture: No Certificate Required
NY Engineering Certificate of Authorization No.: 0018178


CONSULTANTS:

| MARK | DATE | DESCRIPTION |
|---|---|---|
| | | |

REGISTERED ARCHITECT — KATRINA PACHECO — 041183 — STATE OF NEW YORK

Katrina N. Pacheco 09/30/2029
KATRINA N. PACHECO, R.A. — Exp. Date
NY PROFESSIONAL ARCHITECT LIC. No. 041183

"IN ACCORDANCE WITH ARTICLE 145, SECTION 7209 OF THE NYS EDUCATION LAW, ALTERATION OF THIS DOCUMENT EXCEPT BY A LICENSED PROFESSIONAL IS ILLEGAL."

| DESIGNED BY: | DRAWN BY: | CHECKED BY: | REVIEWED BY: |
|---|---|---|---|
| A. PAPPAS | A. PAPPAS | S. MANDIC | K. PACHECO |

| PROJECT No: | DATE: | SCALE: |
|---|---|---|
| SMSD2507 | OCTOBER 2026 | AS SHOWN |

CLIENT

**SOMERS CENTRAL SCHOOL DISTRICT**

**VARIOUS UPGRADES AT SOMERS MIDDLE SCHOOL**

**250 US-202, SOMERS, NY 10589**


**SED#: 66-21-01-06-0-001-021**

CONTRACT
**CONTRACT G GENERAL CONSTRUCTION**

STATUS
**FOR BID**

SHEET TITLE
**FLOOR PLAN LEVEL 3**


DRAWING No.
**MS-A 103.00**

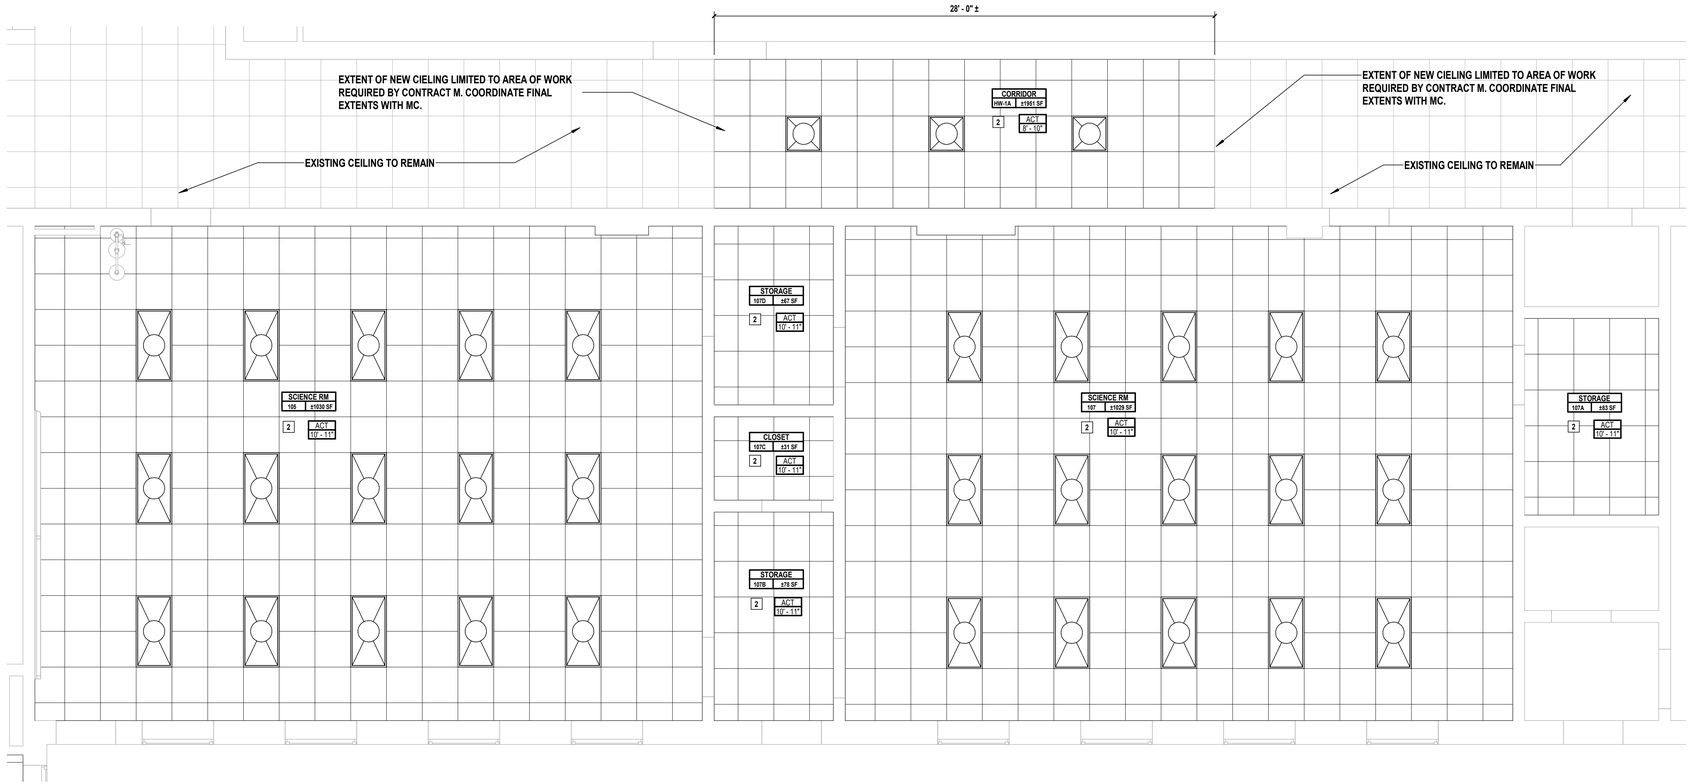


## 1 LEVEL 1 SCIENCE CLASSROOM REFLECTED CIELING PLAN

SCALE: 1/4" = 1'-0"


PROJECT NORTH

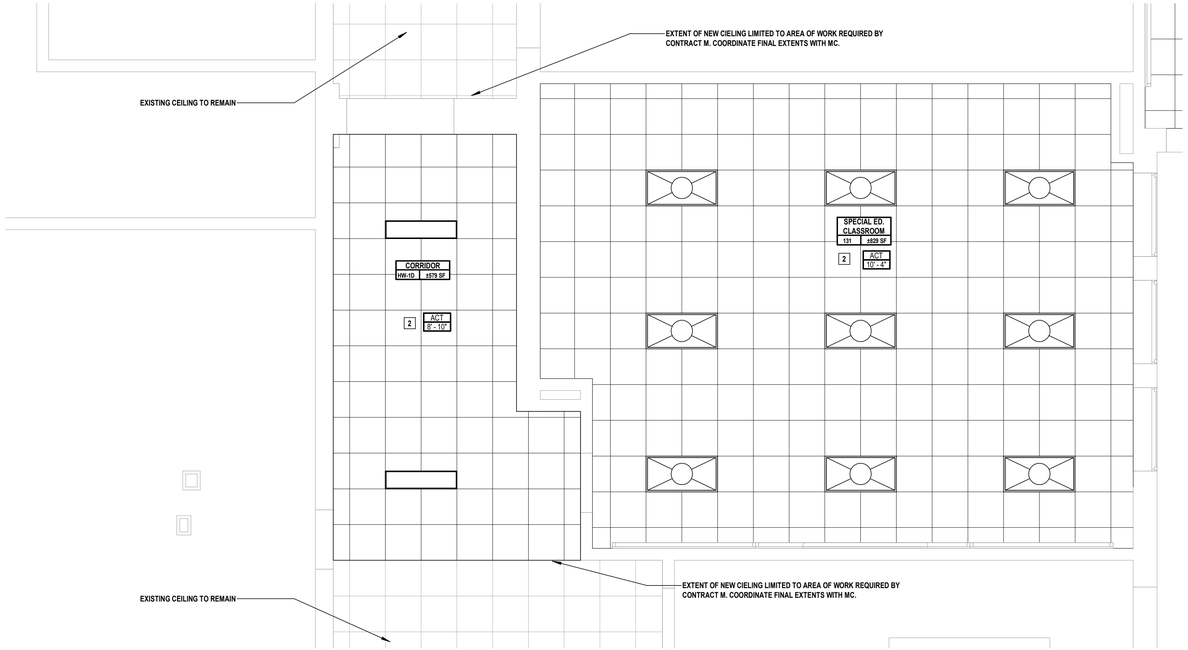


## 2 LEVEL 1 RM 131 CLASSROOM REFLECTED CEILING PLAN

SCALE: 1/4" = 1'-0"

PROJECT NORTH

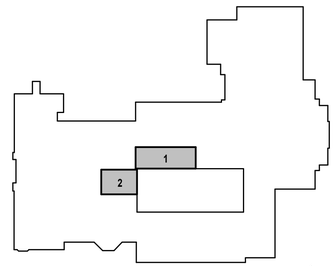


## 3 KEY PLAN

SCALE: 1" = 100'-0"

PROJECT NORTH

## REFLECTED CEILING PLAN LEGEND

| | |
|---|---|
| A101 / TYPE A / 9'-0" — ROOM NUMBER, ROOM TYPE, ROOM HEIGHT | NEW ACT 2'x2' CEILING AND GRID SYSTEM |
| 1X4 LINEAR DROP LIGHTING- EXISTING RETAIN AND REINSTALL. COORDINATE WITH ELECTRICAL CONTRACTOR FOR MORE INFO. | 2X4 TROFFER- EXISTING RETAIN AND REINSTALL. COORDINATE WITH ELECTRICAL CONTRACTOR FOR MORE INFO. |
| DIFUSSER - SEE 'M' DRAWINGS FOR MORE INFO. | RETURN DIFFUSER - SEE 'M' DRAWINGS FOR MORE INFO. |

## GENERAL RCP DEMOLITION NOTES

1. ALL EXISTING CEILING-MOUNTED DEVICES INCLUDING BUT NOT LIMITED TO EXIT SIGNS, EMERGENCY LIGHTS, SMOKE DETECTORS, (ETC.) TO BE REMOVED, STORED, AND PROTECTED BY THE EC. EC SHALL REINSTALL ALL EXISTING CEILING MOUNTED DEVICES IN THEIR EXISTING LOCATION AND CONFIRM IN WORKING CONDITION. SEE REFLECTED CEILING PLANS.

2. ALL EXISTING WALL-MOUNTED EMERGENCY LIGHTS SHALL REMAIN; PROTECT ALL DEVICES DURING CONSTRUCTION SEE REFLECTED CEILING PLANS.

## CONTRACT G SCOPE

| | | |
|---|---|---|
| 2 | NEW CEILING | INSTALL NEW SUSPENDED CEILING SYSTEM WITH 2'X2' LAY-IN ACOUSTIC PANELS. SAND, PRIME, AND PAINT ALL EXISTING SOFFITS. EC SHALL STORE AND REINSTALL ALL EXISTING ELECTRICAL EQUIPMENT INCLUDING,BUT NOT LIMITED TO ALL SPEAKERS, SMOKE DETECTORS, STROBES, LIGHTS.MC SHALL SUPPLY AND INSTALL ALL SUPPLY AND RETURN GRILLES BACK TO THEIR ORIGINAL LOCATIONS. <COORDINATE WITH EC AND MC FOR FULL EXTENT OF WORK. |

H2M architects + engineers
1133 Westchester Avenue, Suite N-210
White Plains, NY 10605
914.358.5623 • www.h2m.com
NY Architecture & Landscape Architecture: No Certificate Required
NY Engineering Certificate of Authorization No.: 0018178

CONSULTANTS:

| MARK | DATE | DESCRIPTION |
|---|---|---|
| | | |

REGISTERED ARCHITECT KATRINA PACHECO 041183 STATE OF NEW YORK

09/30/2029
KATRINA N. PACHECO, R.A.
NY PROFESSIONAL ARCHITECT Lic. No. 041183
Exp. Date

"IN ACCORDANCE WITH ARTICLE 145, SECTION 7209 OF THE NYS EDUCATION LAW, ALTERATION OF THIS DOCUMENT EXCEPT BY A LICENSED PROFESSIONAL IS ILLEGAL."

| DESIGNED BY: | DRAWN BY: | CHECKED BY: | REVIEWED BY: |
|---|---|---|---|
| A. PAPPAS | A. PAPPAS | S. MANDIC | K. PACHECO |

| PROJECT No: | DATE: | SCALE: |
|---|---|---|
| SMSD2507 | OCTOBER 2026 | AS SHOWN |

CLIENT

**SOMERS CENTRAL SCHOOL DISTRICT**

**VARIOUS UPGRADES AT SOMERS MIDDLE SCHOOL**

**250 US-202, SOMERS, NY 10589**

**SED#: 66-21-01-06-0-001-021**

CONTRACT

**CONTRACT G GENERAL CONSTRUCTION**

STATUS

**FOR BID**


SHEET TITLE

**ENLARGED REFLECTED CEILING PLANS**

DRAWING No.

**MS-A 120.00**


C:\Users\APappas\Documents_Revit Backup\SMSD2507_Central25_A_apappasV6997.rvt
10/30/2026 1:14:06 PM

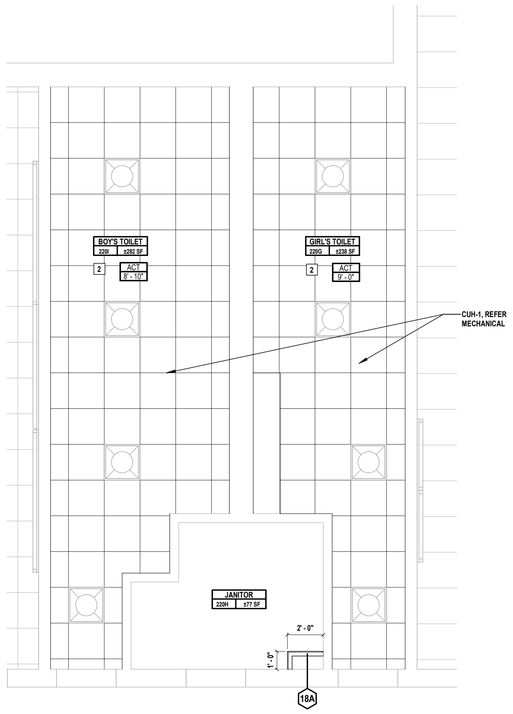


## 1 BOYS 220I AND GIRLS 220G TOILETS REFLECTED CEILING PLAN

SCALE: 1/4" = 1'-0"


PROJECT NORTH

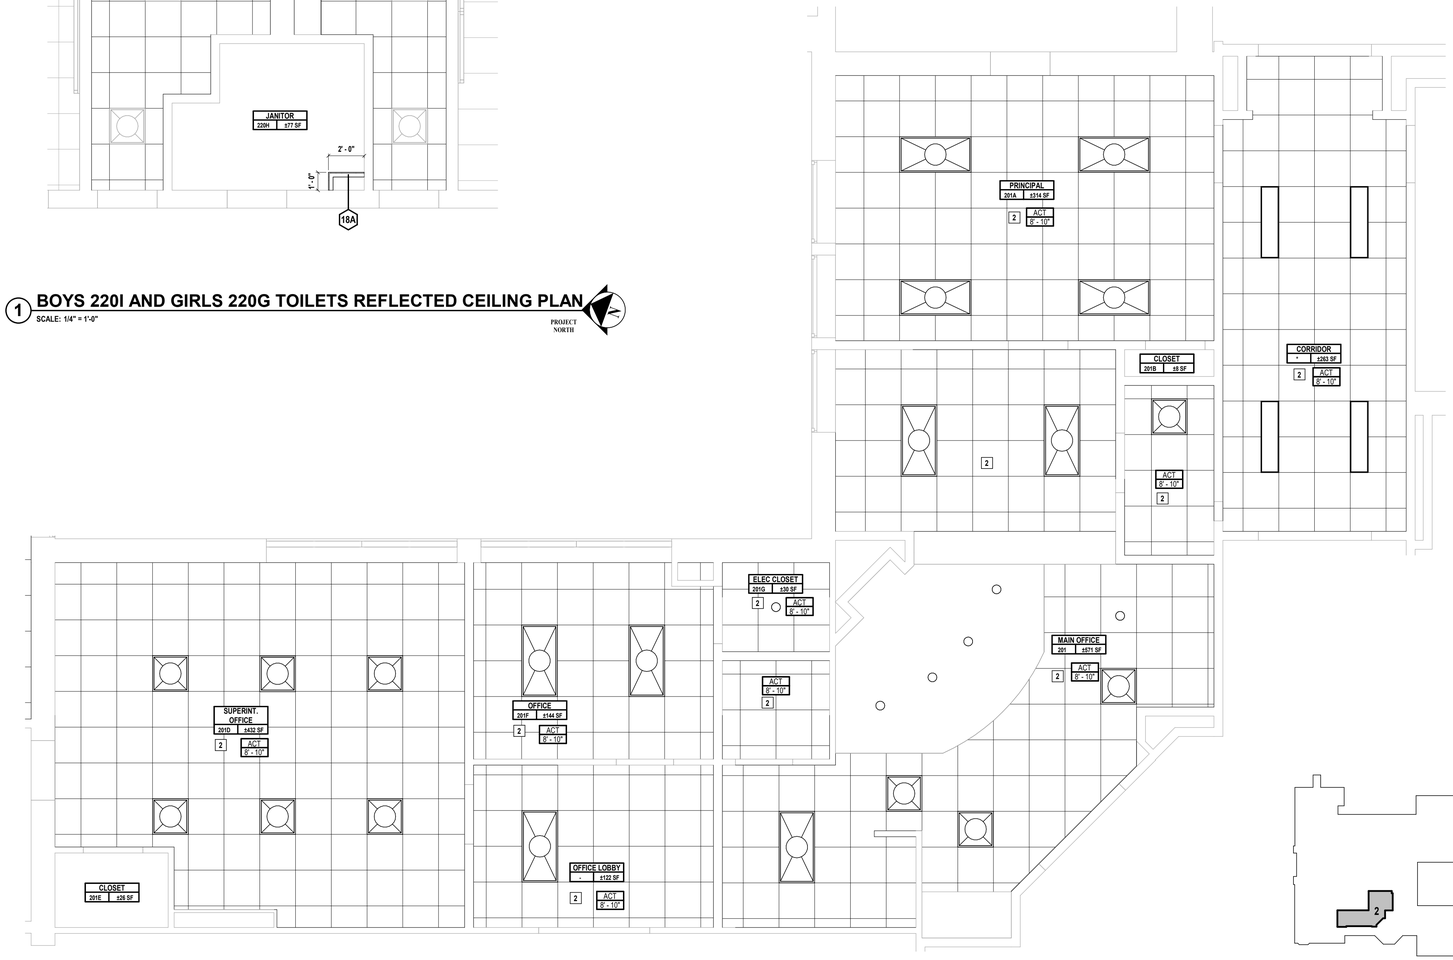


## 2 LEVEL 2 ENLARGED REFLECTED CEILING PLAN- ADMINISTRATION SUITES

SCALE: 1/4" = 1'-0"

PROJECT NORTH

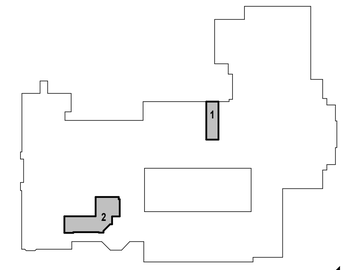


## 3 KEY PLAN-LEVEL 2

SCALE: 1" = 100'-0"

PROJECT NORTH

## REFLECTED CEILING PLAN LEGEND

| | |
|---|---|
| A101 TYPE A 9'-0" — ROOM NUMBER, ROOM TYPE, ROOM HEIGHT | NEW ACT 2'x2' CEILING AND GRID SYSTEM |
| 1X4 LINEAR DROP LIGHTING- EXISTING RETAIN AND REINSTALL. COORDINATE WITH ELECTRICAL CONTRACTOR FOR MORE INFO. | 2X4 TROFFER- EXISTING RETAIN AND REINSTALL. COORDINATE WITH ELECTRICAL CONTRACTOR FOR MORE INFO. |
| DIFUSSER - SEE 'M' DRAWINGS FOR MORE INFO. | RETURN DIFFUSER - SEE 'M' DRAWINGS FOR MORE INFO. |

## GENERAL RCP DEMOLITION NOTES

1. ALL EXISTING CEILING-MOUNTED DEVICES INCLUDING BUT NOT LIMITED TO EXIT SIGNS, EMERGENCY LIGHTS, SMOKE DETECTORS, (ETC.) TO BE REMOVED, STORED, AND PROTECTED BY THE EC. EC SHALL REINSTALL ALL EXISTING CEILING MOUNTED DEVICES IN THEIR EXISTING LOCATION AND CONFIRM IN WORKING CONDITION. SEE REFLECTED CEILING PLANS.

2. ALL EXISTING WALL-MOUNTED EMERGENCY LIGHTS SHALL REMAIN; PROTECT ALL DEVICES DURING CONSTRUCTION SEE REFLECTED CEILING PLANS.

## CONTRACT G SCOPE

| | | |
|---|---|---|
| 2 | NEW CEILING | INSTALL NEW SUSPENDED CEILING SYSTEM WITH 2'X2' LAY-IN ACOUSTIC PANELS. SAND, PRIME, AND PAINT ALL EXISTING SOFFITS. EC SHALL STORE AND REINSTALL ALL EXISTING ELECTRICAL EQUIPMENT INCLUDING,BUT NOT LIMITED TO ALL SPEAKERS, SMOKE DETECTORS, STROBES, LIGHTS.MC SHALL SUPPLY AND INSTALL ALL SUPPLY AND RETURN GRILLES BACK TO THEIR ORIGINAL LOCATIONS. cOORDINATE WITH EC AND MC FOR FULL EXTENT OF WORK. |

H2M architects + engineers
1133 Westchester Avenue, Suite N-210
White Plains, NY 10605
914.358.5623 • www.h2m.com
NY Architecture & Landscape Architecture: No Certificate Required
NY Engineering Certificate of Authorization No.: 0018178

CONSULTANTS:

| MARK | DATE | DESCRIPTION |
|---|---|---|
| | | |

REGISTERED ARCHITECT KATRINA PACHECO 041183 STATE OF NEW YORK

09/30/2029
Exp. Date

KATRINA N. PACHECO, R.A.
NY PROFESSIONAL ARCHITECT LIC. No. 041183

"IN ACCORDANCE WITH ARTICLE 145, SECTION 7209 OF THE NYS EDUCATION LAW, ALTERATION OF THIS DOCUMENT EXCEPT BY A LICENSED PROFESSIONAL IS ILLEGAL."

| DESIGNED BY: | DRAWN BY: | CHECKED BY: | REVIEWED BY: |
|---|---|---|---|
| A. PAPPAS | A. PAPPAS | S. MANDIC | K. PACHECO |

| PROJECT No: | DATE: | SCALE: |
|---|---|---|
| SMSD2507 | OCTOBER 2026 | AS SHOWN |

CLIENT

**SOMERS CENTRAL SCHOOL DISTRICT**

**VARIOUS UPGRADES AT SOMERS MIDDLE SCHOOL**

**250 US-202, SOMERS, NY 10589**

**SED#: 66-21-01-06-0-001-021**

CONTRACT

**CONTRACT G GENERAL CONSTRUCTION**

STATUS

**FOR BID**

SHEET TITLE

**ENLARGED REFLECTED CEILING PLANS**

DRAWING No.

**MS-A 121.00**

C:\Users\APappas\Documents_Revit Backup\SMSD2507_Central25_A_apappasV6997.rvt

10/30/2026 1:14:07 PM

## REFLECTED CEILING PLAN LEGEND

| | |
|---|---|
| A101 TYPE A 9'-0" — ROOM NUMBER, ROOM TYPE, ROOM HEIGHT | NEW ACT 2'x2' CEILING AND GRID SYSTEM |
| 1X4 LINEAR DROP LIGHTING- EXISTING RETAIN AND REINSTALL. COORDINATE WITH ELECTRICAL CONTRACTOR FOR MORE INFO. | 2X4 TROFFER- EXISTING RETAIN AND REINSTALL. COORDINATE WITH ELECTRICAL CONTRACTOR FOR MORE INFO. |
| DIFUSSER - SEE 'M' DRAWINGS FOR MORE INFO. | RETURN DIFFUSER - SEE 'M' DRAWINGS FOR MORE INFO. |


## GENERAL RCP DEMOLITION NOTES

1. ALL EXISTING CEILING-MOUNTED DEVICES INCLUDING BUT NOT LIMITED TO EXIT SIGNS, EMERGENCY LIGHTS, SMOKE DETECTORS, (ETC.) TO BE REMOVED, STORED, AND PROTECTED BY THE EC. EC SHALL REINSTALL ALL EXISTING CEILING MOUNTED DEVICES IN THEIR EXISTING LOCATION AND CONFIRM IN WORKING CONDITION. SEE REFLECTED CEILING PLANS.

2. ALL EXISTING WALL-MOUNTED EMERGENCY LIGHTS SHALL REMAIN; PROTECT ALL DEVICES DURING CONSTRUCTION SEE REFLECTED CEILING PLANS.


## CONTRACT G SCOPE

| | | |
|---|---|---|
| 2 | NEW CEILING | INSTALL NEW SUSPENDED CEILING SYSTEM WITH 2'X2' LAY-IN ACOUSTIC PANELS. SAND, PRIME, AND PAINT ALL EXISTING SOFFITS. EC SHALL STORE AND REINSTALL ALL EXISTING ELECTRICAL EQUIPMENT INCLUDING,BUT NOT LIMITED TO ALL SPEAKERS, SMOKE DETECTORS, STROBES, LIGHTS.MC SHALL SUPPLY AND INSTALL ALL SUPPLY AND RETURN GRILLES BACK TO THEIR ORIGINAL LOCATIONS. cOORDINATE WITH EC AND MC FOR FULL EXTENT OF WORK. |

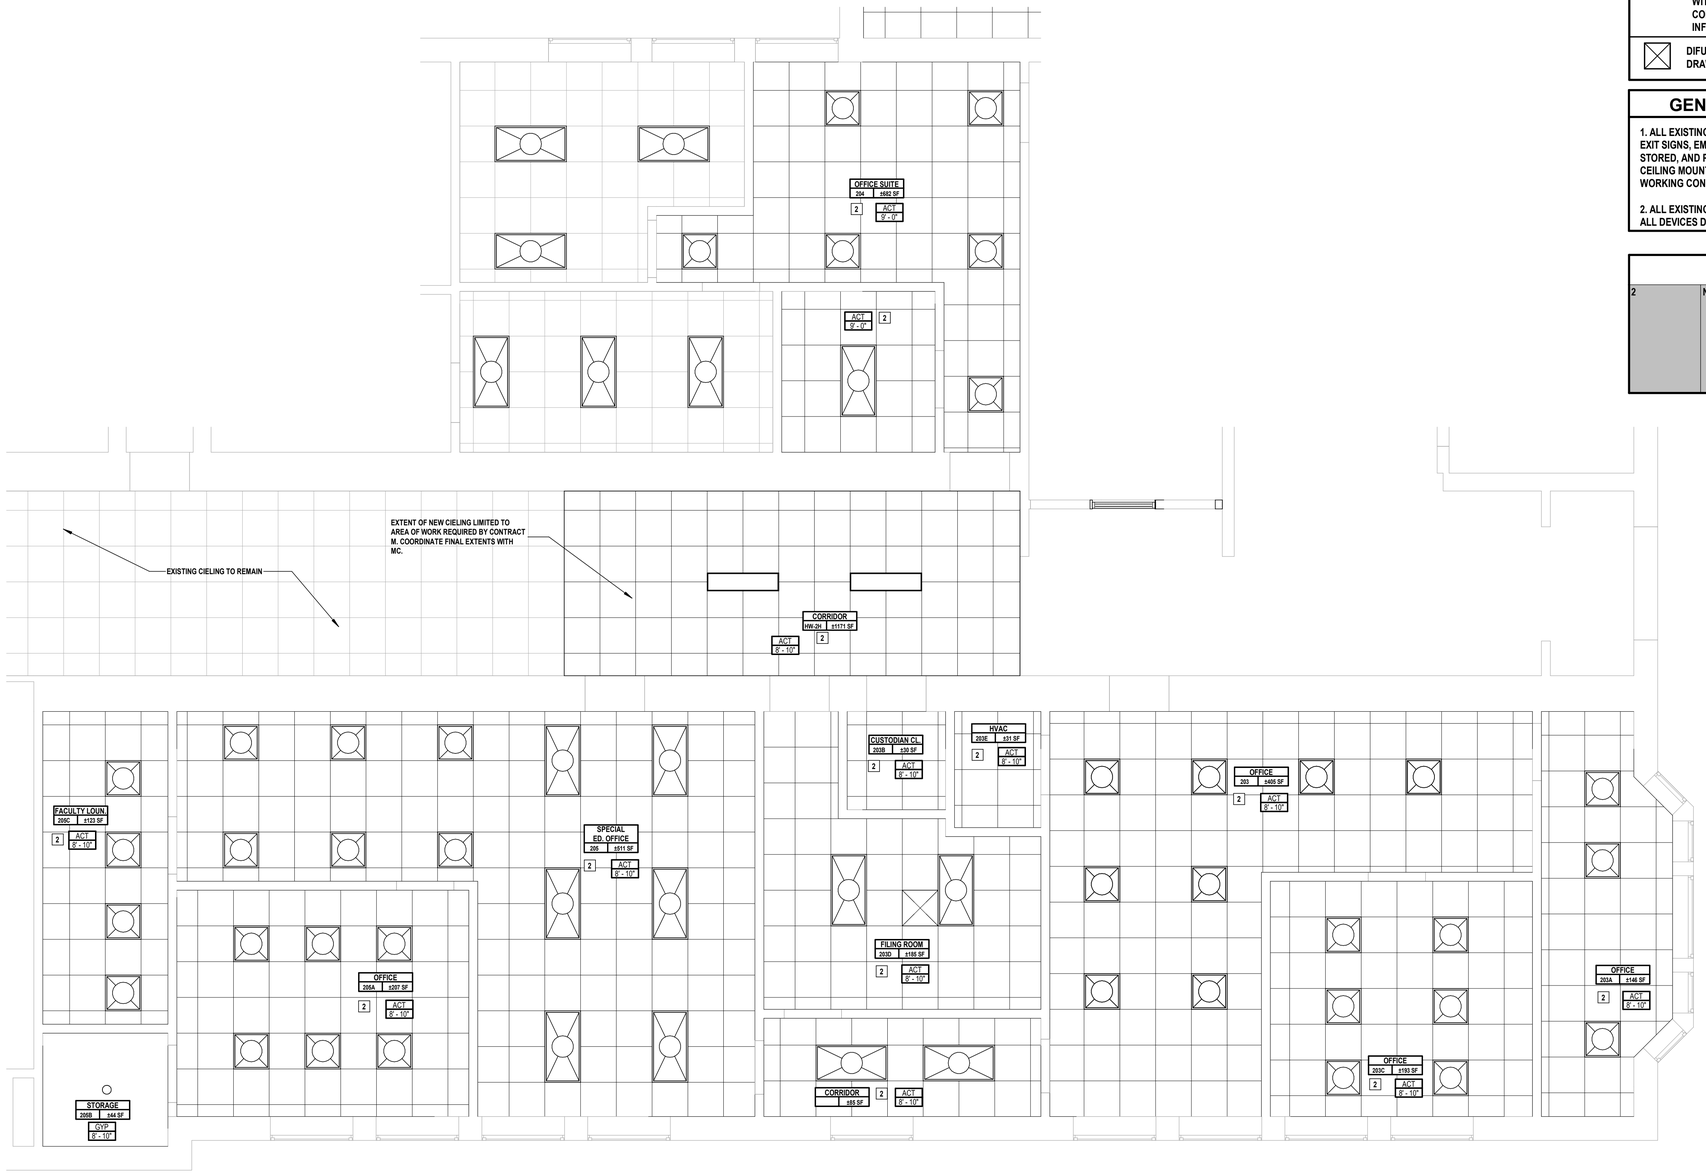


1 **LEVEL 2 ENLARGED RCP- SPECIAL EDUCATION OFFICES**
SCALE: 1/4" = 1'-0"

PROJECT NORTH

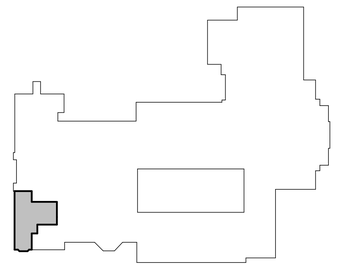

2 **KEY PLAN-LEVEL 2**
SCALE: 1" = 100'-0"

PROJECT NORTH


H2M architects + engineers

1133 Westchester Avenue, Suite N-210
White Plains, NY 10605
914.358.5623 • www.h2m.com
NY Architecture & Landscape Architecture: No Certificate Required
NY Engineering Certificate of Authorization No.: 0018178


CONSULTANTS:

| MARK | DATE | DESCRIPTION |
|---|---|---|
| | | |

REGISTERED ARCHITECT KATRINA PACHECO 041183 STATE OF NEW YORK

Katrina N. Pacheco 09/30/2029
Exp. Date

KATRINA N. PACHECO, R.A.
NY PROFESSIONAL ARCHITECT Lic. No. 041183

"IN ACCORDANCE WITH ARTICLE 145, SECTION 7209 OF THE NYS EDUCATION LAW, ALTERATION OF THIS DOCUMENT EXCEPT BY A LICENSED PROFESSIONAL IS ILLEGAL."

| DESIGNED BY: | DRAWN BY: | CHECKED BY: | REVIEWED BY: |
|---|---|---|---|
| A. PAPPAS | A. PAPPAS | S. MANDIC | K. PACHECO |

| PROJECT No: | DATE: | SCALE: |
|---|---|---|
| SMSD2507 | OCTOBER 2026 | AS SHOWN |

CLIENT

**SOMERS CENTRAL SCHOOL DISTRICT**

**VARIOUS UPGRADES AT SOMERS MIDDLE SCHOOL**

**250 US-202, SOMERS, NY 10589**

**SED#: 66-21-01-06-0-001-021**

CONTRACT

**CONTRACT G**
**GENERAL CONSTRUCTION**

STATUS

**FOR BID**

SHEET TITLE

**ENLARGED REFLECTED CEILING PLANS**

DRAWING No.

**MS-A 122.00**

C:\Users\APappas\Documents_Revit Backup\SMSD2507_Central25_A_apappas\V6997.rvt

10/30/2026 1:14:07 PM

## CONTRACT G SCOPE

| | | |
|---|---|---|
| 2 | NEW CEILING | INSTALL NEW SUSPENDED CEILING SYSTEM WITH 2'X2' LAY-IN ACOUSTIC PANELS. SAND, PRIME, AND PAINT ALL EXISTING SOFFITS. EC SHALL STORE AND REINSTALL ALL EXISTING ELECTRICAL EQUIPMENT INCLUDING,BUT NOT LIMITED TO ALL SPEAKERS, SMOKE DETECTORS, STROBES, LIGHTS.MC SHALL SUPPLY AND INSTALL ALL SUPPLY AND RETURN GRILLES BACK TO THEIR ORIGINAL LOCATIONS. COORDINATE WITH EC AND MC FOR FULL EXTENT OF WORK. |


## REFLECTED CEILING PLAN LEGEND

| | |
|---|---|
| A101 / TYPE A / 9'-0" — ROOM NUMBER, ROOM TYPE, ROOM HEIGHT | NEW ACT 2'x2' CEILING AND GRID SYSTEM |
| 1X4 LINEAR DROP LIGHTING- EXISTING RETAIN AND REINSTALL. COORDINATE WITH ELECTRICAL CONTRACTOR FOR MORE INFO. | 2X4 TROFFER- EXISTING RETAIN AND REINSTALL. COORDINATE WITH ELECTRICAL CONTRACTOR FOR MORE INFO. |
| DIFUSSER - SEE 'M' DRAWINGS FOR MORE INFO. | RETURN DIFFUSER - SEE 'M' DRAWINGS FOR MORE INFO. |

## GENERAL RCP DEMOLITION NOTES


1. ALL EXISTING CEILING-MOUNTED DEVICES INCLUDING BUT NOT LIMITED TO EXIT SIGNS, EMERGENCY LIGHTS, SMOKE DETECTORS, (ETC.) TO BE REMOVED, STORED, AND PROTECTED BY THE EC. EC SHALL REINSTALL ALL EXISTING CEILING MOUNTED DEVICES IN THEIR EXISTING LOCATION AND CONFIRM IN WORKING CONDITION. SEE REFLECTED CEILING PLANS.

2. ALL EXISTING WALL-MOUNTED EMERGENCY LIGHTS SHALL REMAIN; PROTECT ALL DEVICES DURING CONSTRUCTION SEE REFLECTED CEILING PLANS.

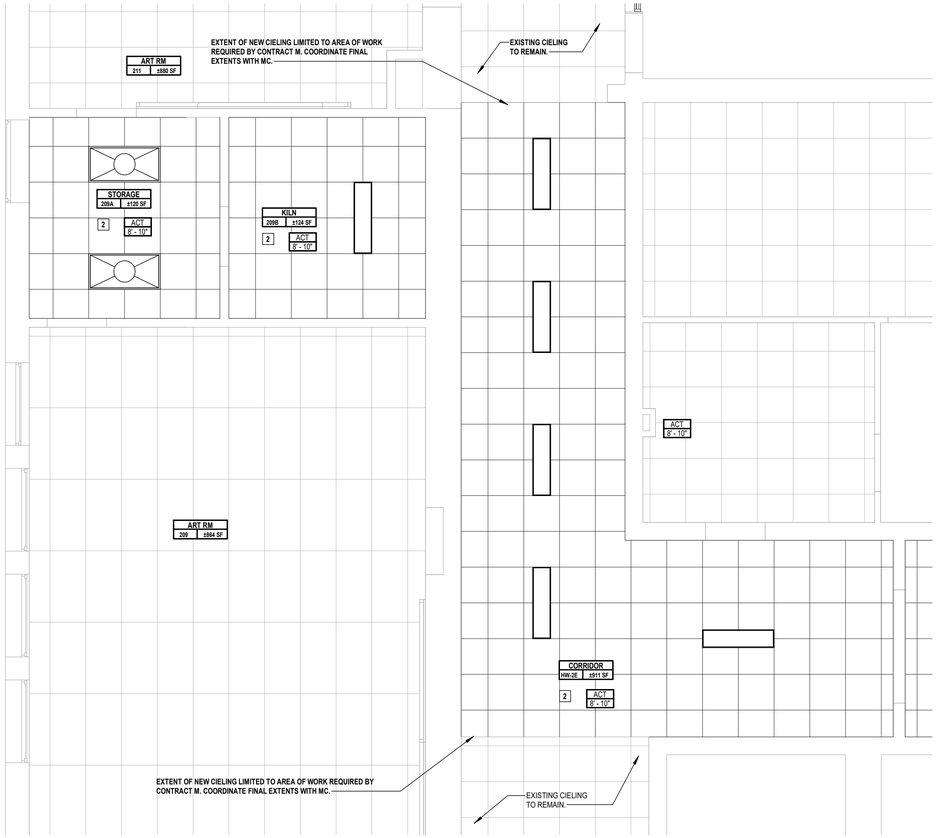


3 **LEVEL 2 REFLECTED CEILING PLAN**
SCALE: 1/4" = 1'-0"

PROJECT NORTH

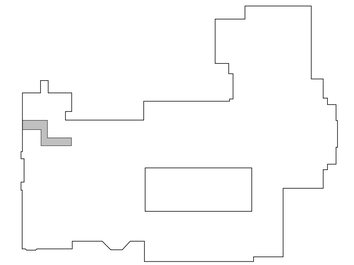

2 **KEY PLAN-LEVEL 2**
SCALE: 1" = 100'-0"

PROJECT NORTH


H 2 M architects + engineers

1133 Westchester Avenue, Suite N-210
White Plains, NY 10605
914.358.5623 • www.h2m.com
NY Architecture & Landscape Architecture: No Certificate Required
NY Engineering Certificate of Authorization No.: 0018178


CONSULTANTS:

| MARK | DATE | DESCRIPTION |
|---|---|---|
| | | |

REGISTERED ARCHITECT KATRINA PACHECO 041183 STATE OF NEW YORK

09/30/2029
Exp. Date

KATRINA N. PACHECO, R.A.
NY PROFESSIONAL ARCHITECT Lic. No. 041183

"IN ACCORDANCE WITH ARTICLE 145, SECTION 7209 OF THE NYS EDUCATION LAW, ALTERATION OF THIS DOCUMENT EXCEPT BY A LICENSED PROFESSIONAL IS ILLEGAL."

| DESIGNED BY: | DRAWN BY: | CHECKED BY: | REVIEWED BY: |
|---|---|---|---|
| A. PAPPAS | A. PAPPAS | S. MANDIC | K. PACHECO |

| PROJECT No: | DATE: | SCALE: |
|---|---|---|
| SMSD2507 | OCTOBER 2026 | AS SHOWN |

CLIENT

**SOMERS CENTRAL SCHOOL DISTRICT**

**VARIOUS UPGRADES AT SOMERS MIDDLE SCHOOL**

**250 US-202, SOMERS, NY 10589**

**SED#: 66-21-01-06-0-001-021**

CONTRACT

**CONTRACT G**
**GENERAL CONSTRUCTION**

STATUS

**FOR BID**

SHEET TITLE

**ENLARGED REFLECTED CEILING PLANS**

DRAWING No.

**MS-A 123.00**


C:\Users\APappas\Documents_Revit Backup\SMSD2507_Central25_A_apappas\V6997.rvt
10/30/2026 1:14:08 PM

## CONTRACT G SCOPE

| | | |
|---|---|---|
| 2 | NEW CEILING | INSTALL NEW SUSPENDED CEILING SYSTEM WITH 2'X2' LAY-IN ACOUSTIC PANELS. SAND, PRIME, AND PAINT ALL EXISTING SOFFITS. EC SHALL STORE AND REINSTALL ALL EXISTING ELECTRICAL EQUIPMENT INCLUDING,BUT NOT LIMITED TO ALL SPEAKERS, SMOKE DETECTORS, STROBES, LIGHTS.MC SHALL SUPPLY AND INSTALL ALL SUPPLY AND RETURN GRILLES BACK TO THEIR ORIGINAL LOCATIONS. COORDINATE WITH EC AND MC FOR FULL EXTENT OF WORK. |


## REFLECTED CEILING PLAN LEGEND

| | |
|---|---|
| A101 TYPE A 9'-0" — ROOM NUMBER, ROOM TYPE, ROOM HEIGHT | NEW ACT 2'x2' CEILING AND GRID SYSTEM |
| 1X4 LINEAR DROP LIGHTING- EXISTING RETAIN AND REINSTALL. COORDINATE WITH ELECTRICAL CONTRACTOR FOR MORE INFO. | 2X4 TROFFER- EXISTING RETAIN AND REINSTALL. COORDINATE WITH ELECTRICAL CONTRACTOR FOR MORE INFO. |
| DIFUSSER - SEE 'M' DRAWINGS FOR MORE INFO. | RETURN DIFFUSER - SEE 'M' DRAWINGS FOR MORE INFO. |

## GENERAL RCP DEMOLITION NOTES


1. ALL EXISTING CEILING-MOUNTED DEVICES INCLUDING BUT NOT LIMITED TO EXIT SIGNS, EMERGENCY LIGHTS, SMOKE DETECTORS, (ETC.) TO BE REMOVED, STORED, AND PROTECTED BY THE EC. EC SHALL REINSTALL ALL EXISTING CEILING MOUNTED DEVICES IN THEIR EXISTING LOCATION AND CONFIRM IN WORKING CONDITION. SEE REFLECTED CEILING PLANS.

2. ALL EXISTING WALL-MOUNTED EMERGENCY LIGHTS SHALL REMAIN; PROTECT ALL DEVICES DURING CONSTRUCTION SEE REFLECTED CEILING PLANS.

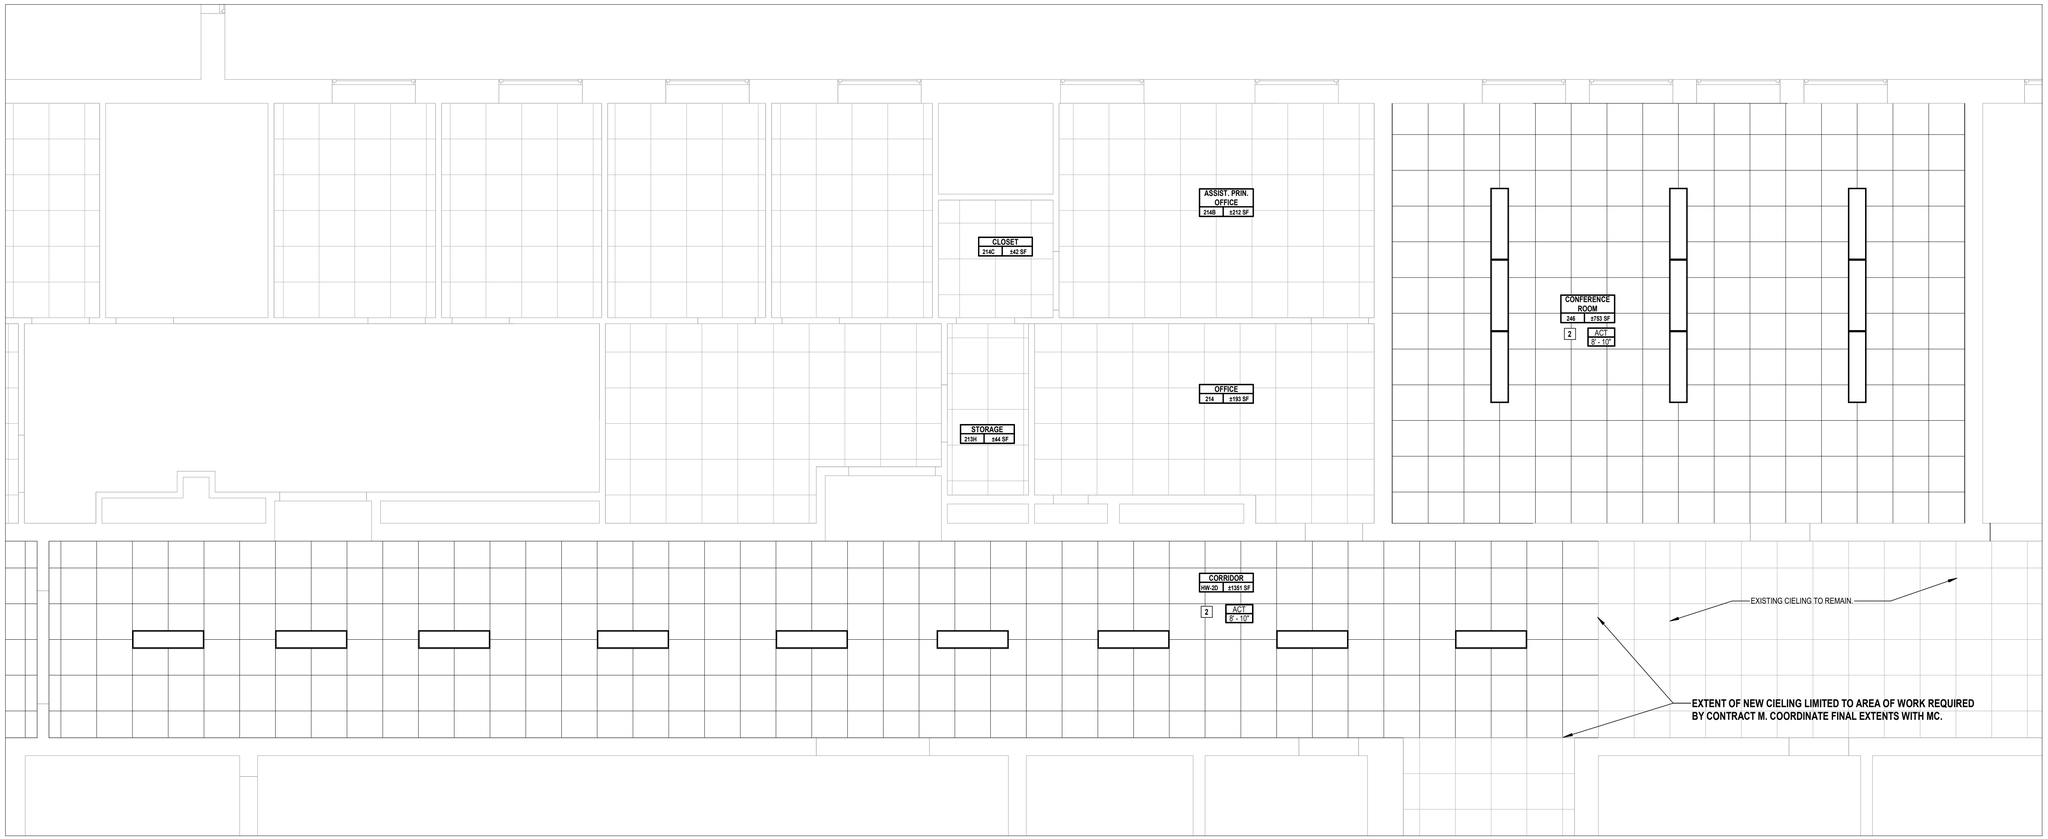


2 LEVEL 2 REFLECTED CEILING PLAN
SCALE: 1/4" = 1'-0"

PROJECT NORTH

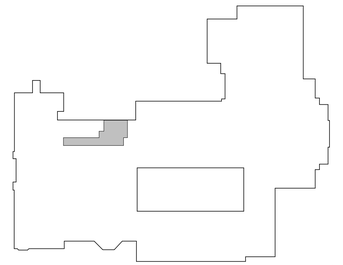

1 KEY PLAN-LEVEL 2
SCALE: 1" = 100'-0"

PROJECT NORTH


H2M architects + engineers

1133 Westchester Avenue, Suite N-210
White Plains, NY 10605
914.358.5623 • www.h2m.com
NY Architecture & Landscape Architecture: No Certificate Required
NY Engineering Certificate of Authorization No.: 0018178


CONSULTANTS:

| MARK | DATE | DESCRIPTION |
|---|---|---|
| | | |

REGISTERED ARCHITECT KATRINA PACHECO 041183 STATE OF NEW YORK

09/30/2029
Exp. Date

KATRINA N. PACHECO, R.A.
NY PROFESSIONAL ARCHITECT Lic. No. 041183

"IN ACCORDANCE WITH ARTICLE 145, SECTION 7209 OF THE NYS EDUCATION LAW, ALTERATION OF THIS DOCUMENT EXCEPT BY A LICENSED PROFESSIONAL IS ILLEGAL."

| DESIGNED BY: | DRAWN BY: | CHECKED BY: | REVIEWED BY: |
|---|---|---|---|
| A. PAPPAS | A. PAPPAS | S. MANDIC | K. PACHECO |

| PROJECT No: | DATE: | SCALE: |
|---|---|---|
| SMSD2507 | OCTOBER 2026 | AS SHOWN |

CLIENT

**SOMERS CENTRAL SCHOOL DISTRICT**

**VARIOUS UPGRADES AT SOMERS MIDDLE SCHOOL**

**250 US-202, SOMERS, NY 10589**

**SED#: 66-21-01-06-0-001-021**

CONTRACT

**CONTRACT G**
**GENERAL CONSTRUCTION**

STATUS

**FOR BID**

SHEET TITLE

**ENLARGED REFLECTED CEILING PLANS**

DRAWING No.

**MS-A 124.00**

C:\Users\APappas\Documents_Revit Backup\SMSD2507_Central25_A_apappasV6997.rvt

10/30/2026 1:14:08 PM

## REFLECTED CEILING PLAN LEGEND


| | |
|---|---|
| A101 / TYPE A / 9'-0" — ROOM NUMBER, ROOM TYPE, ROOM HEIGHT | NEW ACT 2'x2' CEILING AND GRID SYSTEM |
| 1X4 LINEAR DROP LIGHTING- EXISTING RETAIN AND REINSTALL. COORDINATE WITH ELECTRICAL CONTRACTOR FOR MORE INFO. | 2X4 TROFFER- EXISTING RETAIN AND REINSTALL. COORDINATE WITH ELECTRICAL CONTRACTOR FOR MORE INFO. |
| DIFUSSER - SEE 'M' DRAWINGS FOR MORE INFO. | RETURN DIFFUSER - SEE 'M' DRAWINGS FOR MORE INFO. |

## GENERAL RCP DEMOLITION NOTES

1. ALL EXISTING CEILING-MOUNTED DEVICES INCLUDING BUT NOT LIMITED TO EXIT SIGNS, EMERGENCY LIGHTS, SMOKE DETECTORS, (ETC.) TO BE REMOVED, STORED, AND PROTECTED BY THE EC. EC SHALL REINSTALL ALL EXISTING CEILING MOUNTED DEVICES IN THEIR EXISTING LOCATION AND CONFIRM IN WORKING CONDITION. SEE REFLECTED CEILING PLANS.

2. ALL EXISTING WALL-MOUNTED EMERGENCY LIGHTS SHALL REMAIN; PROTECT ALL DEVICES DURING CONSTRUCTION SEE REFLECTED CEILING PLANS.

## CONTRACT G SCOPE

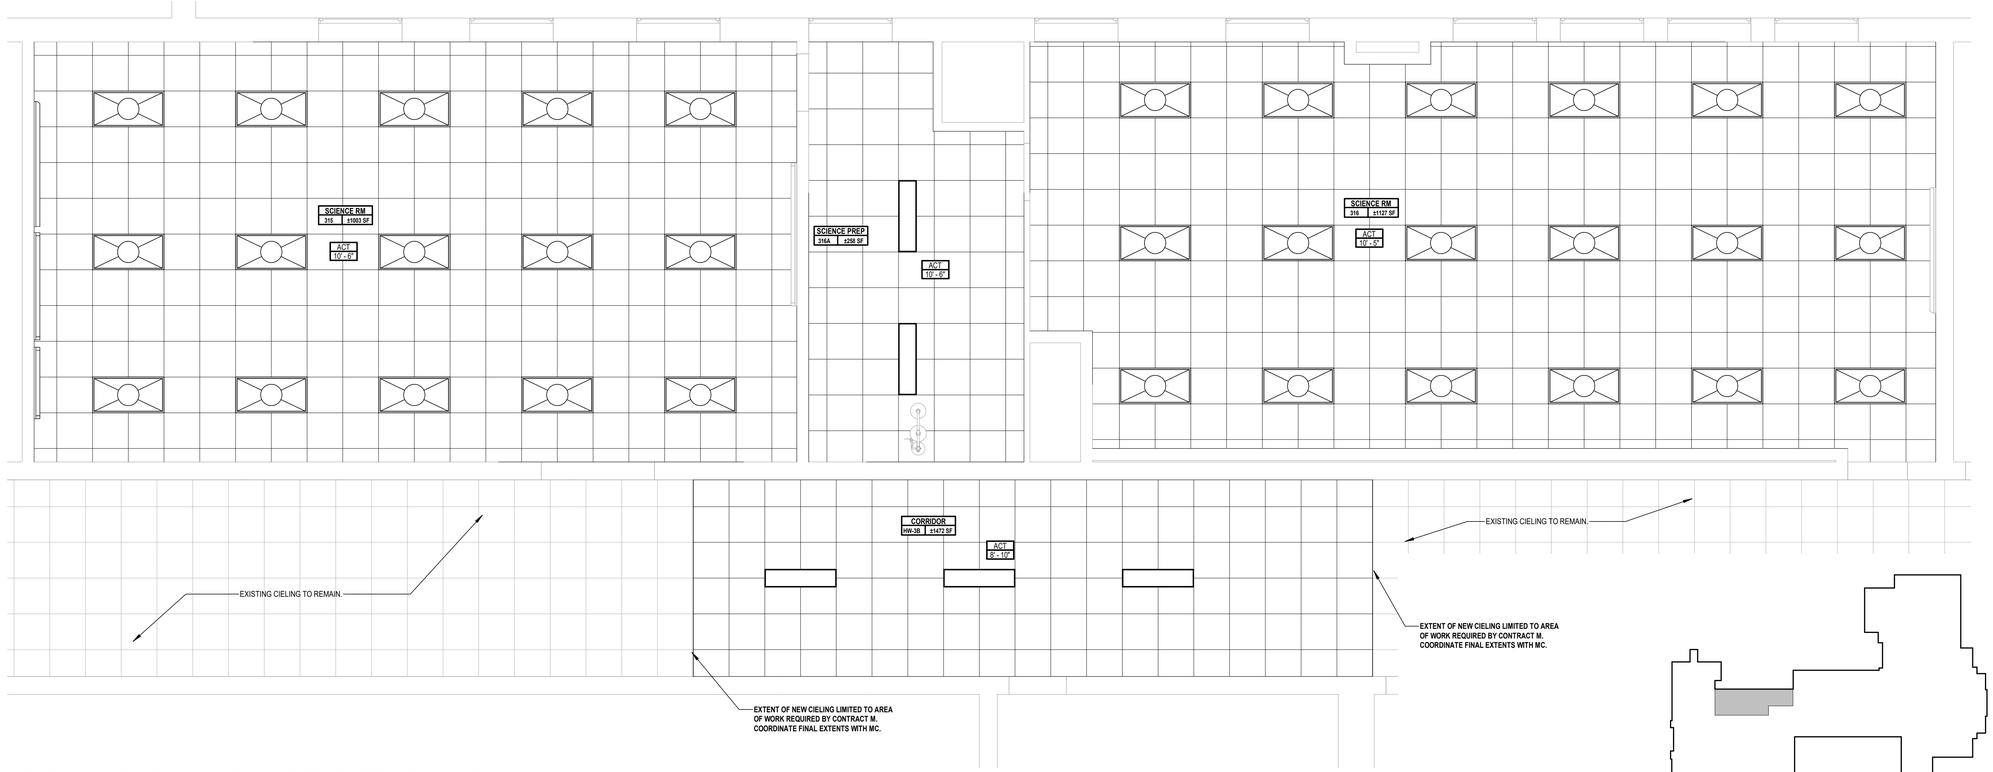


1 **LEVEL 3 SCIENCE CLASSROOM REFLECTED CEILING PLAN**
SCALE: 1/4" = 1'-0"

PROJECT NORTH



3 **KEY PLAN - LEVEL 3 RCP**
SCALE: 1" = 100'-0"

PROJECT NORTH


H 2 M architects + engineers

1133 Westchester Avenue, Suite N-210
White Plains, NY 10605
914.358.5623 • www.h2m.com
NY Architecture & Landscape Architecture: No Certificate Required
NY Engineering Certificate of Authorization No.: 0018178


CONSULTANTS:

| MARK | DATE | DESCRIPTION |
|---|---|---|
| | | |

REGISTERED ARCHITECT KATRINA PACHECO STATE OF NEW YORK 041183

Katrina N. Pacheco 09/30/2029
Exp. Date

**KATRINA N. PACHECO, R.A.**
NY PROFESSIONAL ARCHITECT Lic. No. 041183

"IN ACCORDANCE WITH ARTICLE 145, SECTION 7209 OF THE NYS EDUCATION LAW, ALTERATION OF THIS DOCUMENT EXCEPT BY A LICENSED PROFESSIONAL IS ILLEGAL."

| DESIGNED BY: | DRAWN BY: | CHECKED BY: | REVIEWED BY: |
|---|---|---|---|
| A. PAPPAS | A. PAPPAS | S. MANDIC | K. PACHECO |

| PROJECT No: | DATE: | SCALE: |
|---|---|---|
| SMSD2507 | OCTOBER 2026 | AS SHOWN |

CLIENT

**SOMERS CENTRAL SCHOOL DISTRICT**

**VARIOUS UPGRADES AT SOMERS MIDDLE SCHOOL**

**250 US-202, SOMERS, NY 10589**

**SED#: 66-21-01-06-0-001-021**

CONTRACT

**CONTRACT G GENERAL CONSTRUCTION**

STATUS

**FOR BID**


SHEET TITLE

**ENLARGED REFLECTED CEILING PLANS**

DRAWING No.

**MS-A 125.00**


C:\Users\APappas\Documents_Revit Backup\SMSD2507_Central25_A_apappasV6997.rvt
10/30/2026 1:14:09 PM

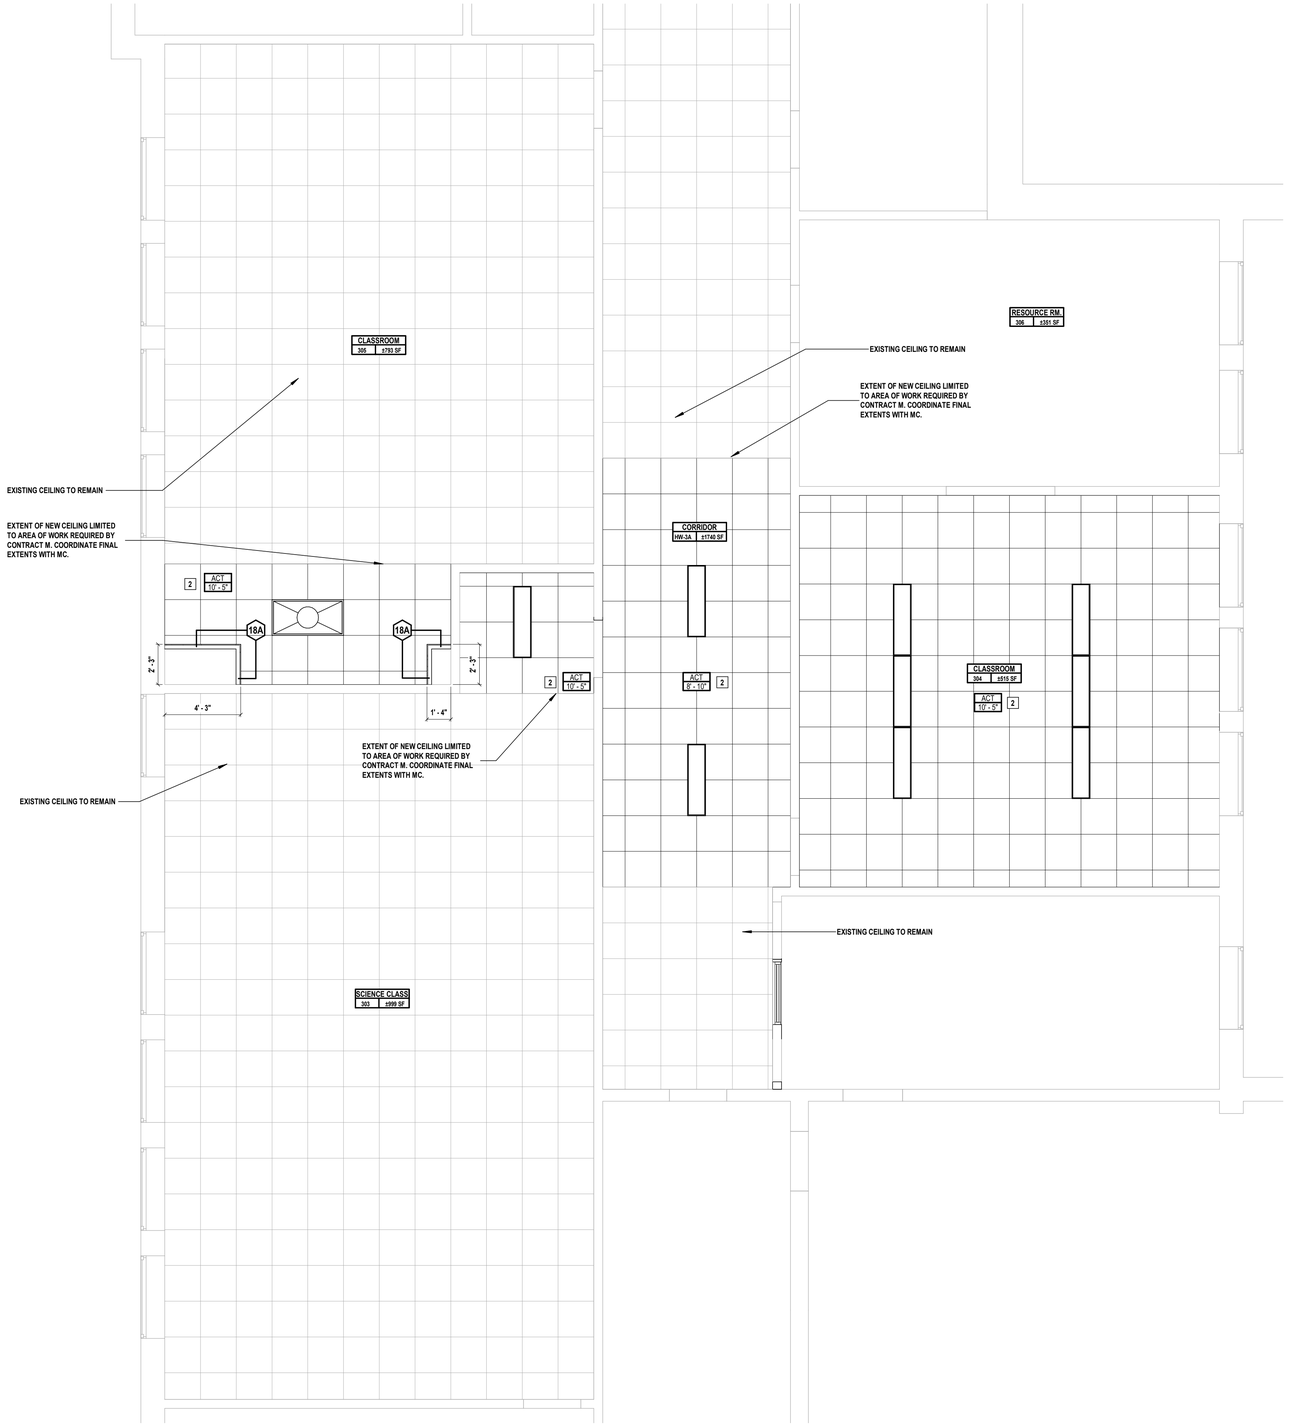


## 1 PARTIAL LEVEL 3 CLASSROOM REFLECTED CEILING PLAN

SCALE: 1/4" = 1'-0"

PROJECT NORTH

## REFLECTED CEILING PLAN LEGEND

| | |
|---|---|
| A101 / TYPE A / 9'-0" — ROOM NUMBER, ROOM TYPE, ROOM HEIGHT | NEW ACT 2'x2' CEILING AND GRID SYSTEM |
| 1X4 LINEAR DROP LIGHTING- EXISTING RETAIN AND REINSTALL. COORDINATE WITH ELECTRICAL CONTRACTOR FOR MORE INFO. | 2X4 TROFFER- EXISTING RETAIN AND REINSTALL. COORDINATE WITH ELECTRICAL CONTRACTOR FOR MORE INFO. |
| DIFUSSER - SEE 'M' DRAWINGS FOR MORE INFO. | RETURN DIFFUSER - SEE 'M' DRAWINGS FOR MORE INFO. |


## GENERAL RCP DEMOLITION NOTES

1. ALL EXISTING CEILING-MOUNTED DEVICES INCLUDING BUT NOT LIMITED TO EXIT SIGNS, EMERGENCY LIGHTS, SMOKE DETECTORS, (ETC.) TO BE REMOVED, STORED, AND PROTECTED BY THE EC. EC SHALL REINSTALL ALL EXISTING CEILING MOUNTED DEVICES IN THEIR EXISTING LOCATION AND CONFIRM IN WORKING CONDITION. SEE REFLECTED CEILING PLANS.

2. ALL EXISTING WALL-MOUNTED EMERGENCY LIGHTS SHALL REMAIN; PROTECT ALL DEVICES DURING CONSTRUCTION SEE REFLECTED CEILING PLANS.

## CONTRACT G SCOPE

| | | |
|---|---|---|
| 2 | NEW CEILING | INSTALL NEW SUSPENDED CEILING SYSTEM WITH 2'X2' LAY-IN ACOUSTIC PANELS. SAND, PRIME, AND PAINT ALL EXISTING SOFFITS. EC SHALL STORE AND REINSTALL ALL EXISTING ELECTRICAL EQUIPMENT INCLUDING,BUT NOT LIMITED TO ALL SPEAKERS, SMOKE DETECTORS, STROBES, LIGHTS.MC SHALL SUPPLY AND INSTALL ALL SUPPLY AND RETURN GRILLES BACK TO THEIR ORIGINAL LOCATIONS. cOORDINATE WITH EC AND MC FOR FULL EXTENT OF WORK. |

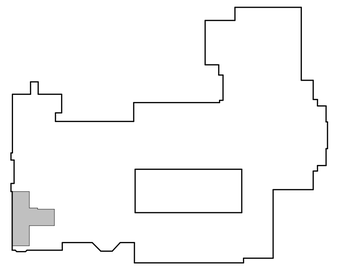

## 2 KEY PLAN - LEVEL 3 RCP

SCALE: 1" = 100'-0"

PROJECT NORTH

H2M architects + engineers
1133 Westchester Avenue, Suite N-210
White Plains, NY 10605
914.358.5623 • www.h2m.com
NY Architecture & Landscape Architecture: No Certificate Required
NY Engineering Certificate of Authorization No.: 0018178

CONSULTANTS:

| MARK | DATE | DESCRIPTION |
|---|---|---|
| | | |

REGISTERED ARCHITECT KATRINA PACHECO 041183 STATE OF NEW YORK

09/30/2029
Exp. Date

KATRINA N. PACHECO, R.A.
NY PROFESSIONAL ARCHITECT Lic. No. 041183

"IN ACCORDANCE WITH ARTICLE 145, SECTION 7209 OF THE NYS EDUCATION LAW, ALTERATION OF THIS DOCUMENT EXCEPT BY A LICENSED PROFESSIONAL IS ILLEGAL."

| DESIGNED BY: | DRAWN BY: | CHECKED BY: | REVIEWED BY: |
|---|---|---|---|
| A. PAPPAS | A. PAPPAS | S. MANDIC | K. PACHECO |

| PROJECT No: | DATE: | SCALE: |
|---|---|---|
| SMSD2507 | OCTOBER 2026 | AS SHOWN |

CLIENT

**SOMERS CENTRAL SCHOOL DISTRICT**

**VARIOUS UPGRADES AT SOMERS MIDDLE SCHOOL**

**250 US-202, SOMERS, NY 10589**

**SED#: 66-21-01-06-0-001-021**

CONTRACT

**CONTRACT G**
**GENERAL CONSTRUCTION**

STATUS

**FOR BID**

SHEET TITLE

**ENLARGED REFLECTED CEILING PLANS**

DRAWING No.

# MS-A 126.00

C:\Users\APappas\Documents_Revit Backup\SMSD2507_Central25_A_apappasV6997.rvt

10/30/2026 1:14:09 PM

## CONTRACT G SCOPE

| | | |
|---|---|---|
| 2 | NEW CEILING | INSTALL NEW SUSPENDED CEILING SYSTEM WITH 2'X2' LAY-IN ACOUSTIC PANELS. SAND, PRIME, AND PAINT ALL EXISTING SOFFITS. EC SHALL STORE AND REINSTALL ALL EXISTING ELECTRICAL EQUIPMENT INCLUDING,BUT NOT LIMITED TO ALL SPEAKERS, SMOKE DETECTORS, STROBES, LIGHTS.MC SHALL SUPPLY AND INSTALL ALL SUPPLY AND RETURN GRILLES BACK TO THEIR ORIGINAL LOCATIONS. cOORDINATE WITH EC AND MC FOR FULL EXTENT OF WORK. |


## REFLECTED CEILING PLAN LEGEND

| | |
|---|---|
| A101 / TYPE A / 9'-0" — ROOM NUMBER, ROOM TYPE, ROOM HEIGHT | NEW ACT 2'x2' CEILING AND GRID SYSTEM |
| 1X4 LINEAR DROP LIGHTING- EXISTING RETAIN AND REINSTALL. COORDINATE WITH ELECTRICAL CONTRACTOR FOR MORE INFO. | 2X4 TROFFER- EXISTING RETAIN AND REINSTALL. COORDINATE WITH ELECTRICAL CONTRACTOR FOR MORE INFO. |
| DIFUSSER - SEE 'M' DRAWINGS FOR MORE INFO. | RETURN DIFFUSER - SEE 'M' DRAWINGS FOR MORE INFO. |


## GENERAL RCP DEMOLITION NOTES

1. ALL EXISTING CEILING-MOUNTED DEVICES INCLUDING BUT NOT LIMITED TO EXIT SIGNS, EMERGENCY LIGHTS, SMOKE DETECTORS, (ETC.) TO BE REMOVED, STORED, AND PROTECTED BY THE EC. EC SHALL REINSTALL ALL EXISTING CEILING MOUNTED DEVICES IN THEIR EXISTING LOCATION AND CONFIRM IN WORKING CONDITION. SEE REFLECTED CEILING PLANS.


2. ALL EXISTING WALL-MOUNTED EMERGENCY LIGHTS SHALL REMAIN; PROTECT ALL DEVICES DURING CONSTRUCTION SEE REFLECTED CEILING PLANS.

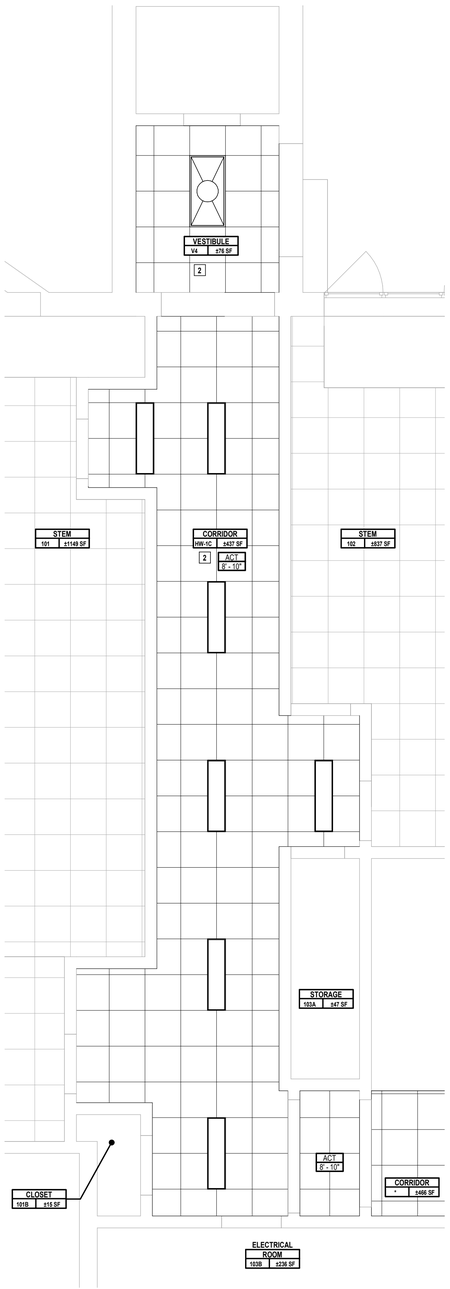


1 LEVEL 1 REFLECTED CEILING PLAN A
SCALE: 1/4" = 1'-0"
PROJECT NORTH

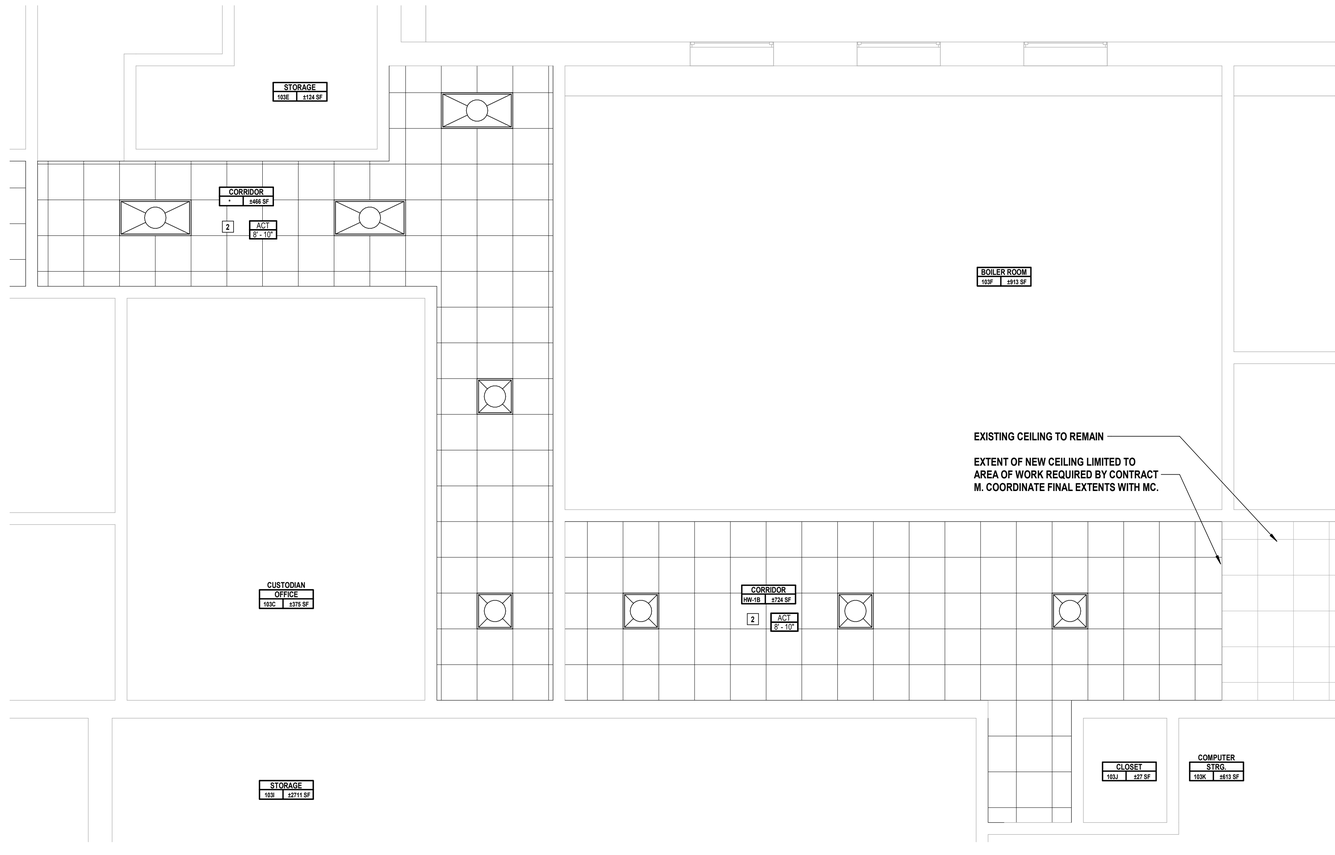


2 LEVEL 1 REFLECTED CEILING PLAN B
SCALE: 1/4" = 1'-0"
PROJECT NORTH

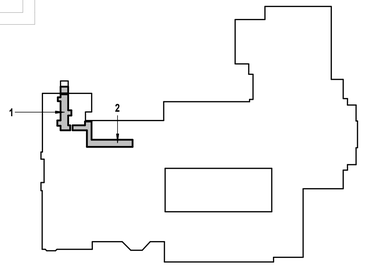


3 LEVEL 3 KEY PLAN
SCALE: 1" = 100'-0"
PROJECT NORTH


H 2 M architects + engineers

1133 Westchester Avenue, Suite N-210
White Plains, NY 10605
914.358.5623 • www.h2m.com
NY Architecture & Landscape Architecture: No Certificate Required
NY Engineering Certificate of Authorization No.: 0018178


CONSULTANTS:

| MARK | DATE | DESCRIPTION |
|---|---|---|
| | | |

REGISTERED ARCHITECT KATRINA PACHECO 041183 STATE OF NEW YORK

09/30/2029
Exp. Date
KATRINA N. PACHECO, R.A.
NY PROFESSIONAL ARCHITECT LIC. No. 041183

"IN ACCORDANCE WITH ARTICLE 145, SECTION 7209 OF THE NYS EDUCATION LAW, ALTERATION OF THIS DOCUMENT EXCEPT BY A LICENSED PROFESSIONAL IS ILLEGAL."

| DESIGNED BY: | DRAWN BY: | CHECKED BY: | REVIEWED BY: |
|---|---|---|---|
| A. PAPPAS | A. PAPPAS | S. MANDIC | K. PACHECO |

| PROJECT No: | DATE: | SCALE: |
|---|---|---|
| SMSD2507 | OCTOBER 2026 | AS SHOWN |

CLIENT

**SOMERS CENTRAL SCHOOL DISTRICT**

**VARIOUS UPGRADES AT SOMERS MIDDLE SCHOOL**

**250 US-202, SOMERS, NY 10589**

**SED#: 66-21-01-06-0-001-021**

CONTRACT

**CONTRACT G**
**GENERAL CONSTRUCTION**

STATUS

**FOR BID**

SHEET TITLE


**ENLARGED REFLECTED CEILING PLANS**

DRAWING No.

**MS-A 127.00**


C:\Users\APappas\Documents_Revit Backup\SMSD2507_Central2S_A_apappasV9997.rvt

10/30/2026 1:14:10 PM

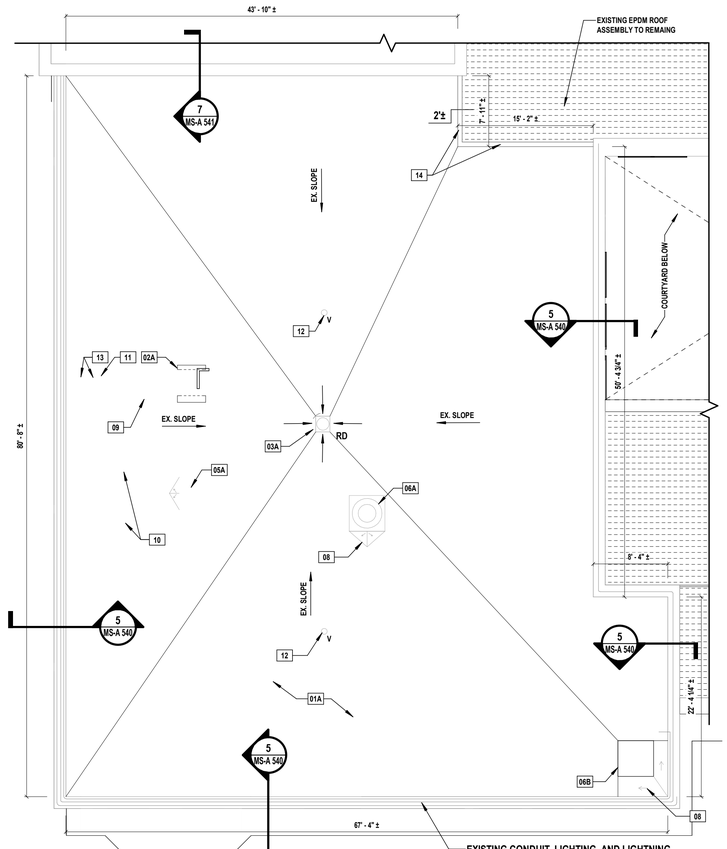


## 1 PROPOSED ROOF PLAN A

SCALE: 1/8" = 1'-0"

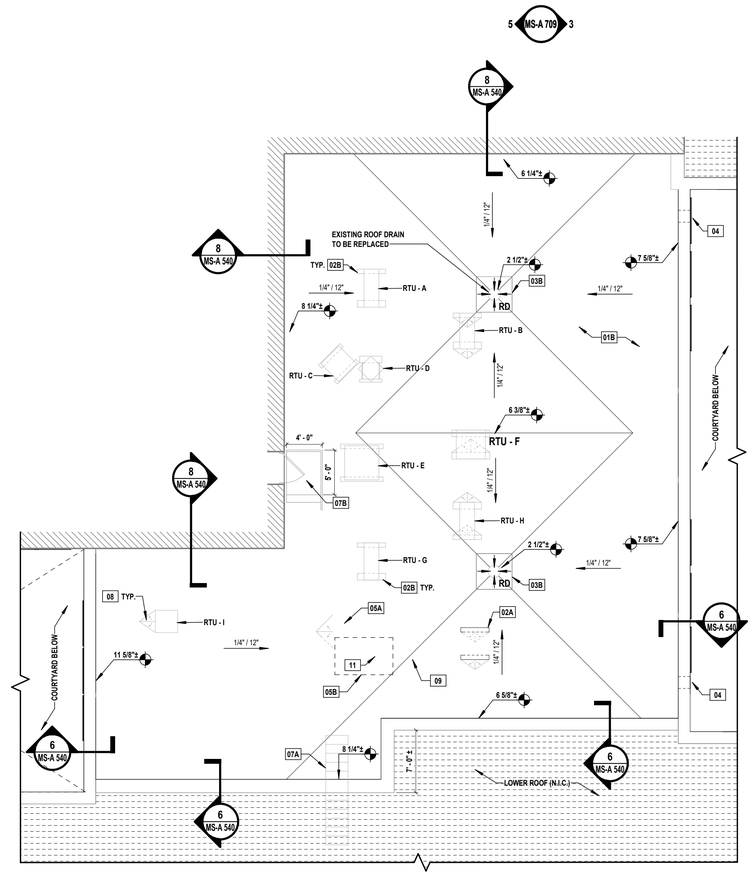


## 2 PROPOSED ROOF PLAN B

SCALE: 1/8" = 1'-0"

## ROOFING KEY NOTES

| Mark | Description |
|---|---|
| 01A | PROVIDE NEW FULLY ADHERED SINGLE-PLY ROOFING MEMBRANE SYSTEM AS INDICATED. PROVIDE NEW VAPOR BARRIER, MINIMUM 2 LAYERS RIGID INSULATION BOARDS (TOTAL: R-34 MIN.), COVER BOARD, MECHANICAL ATTACHMENTS, PRIMERS AND ADHESIVES, MEMBRANE ROOFING, FLASHINGS, SEALANTS, AND MISCELLANEOUS ACCESSORIES AS REQUIRED FOR A TOTAL SYSTEM WARRANTY BY THE MANUFACTURER. |
| 01B | PROVIDE NEW FULLY ADHERED SINGLE-PLY ROOFING MEMBRANE SYSTEM AS INDICATED. PROVIDE NEW VAPOR BARRIER, TAPERED RIGID INSULATION BOARDS (AVERAGE R-39 MIN.), COVER BOARD, MECHANICAL ATTACHMENTS, PRIMERS AND ADHESIVES, MEMBRANE ROOFING, FLASHINGS, SEALANTS, AND MISCELLANEOUS ACCESSORIES AS REQUIRED FOR A TOTAL SYSTEM WARRANTY BY THE MANUFACTURER. SEE ASSEMBLY 2/A 540 |
| 02A | NEW MECHANICAL UNIT WITH NEW EQUIPMENT RAILS PROVIDED BY CONTRACT "M" AND INSTALLED BY CONTRACT "G". PROVIDE NEW CRICKET USING TAPERED RIGID INSULATION (3/8" SLOPE MIN.) AS REQUIRED TO DIVERT STORM DRAINAGE AROUND NEW EQUIPMENT RAILS. SEE DETAIL 2/MS-A 541. |
| 02B | EXISTING EQUIPMENT RAILS, PROVIDE NEW CRICKET USING TAPERED RIGID INSULATION (3/8" / FT SLOPE MIN.) AS REQUIRED TO DIVERT STORM DRAINAGE AROUND NEW EQUIPMENT RAILS. SEE DETAIL 1/MS-A 541. |
| 03A | REMOVE AND REPLACE ROOF DRAIN, PROVIDE PRE-FORMED POLYISO DRAIN TARGET SUMP - SEE DETAIL 3/MS-A 540 |
| 03B | REMOVE AND REPLACE ROOF DRAIN, PROVIDE PRE-FORMED POLYISO DRAIN TARGET SUMP - SEE DETAIL 4/MS-A 540 |
| 04 | REMOVE AND REPLACE EXISTING OVER FLOW THROUGH WALL SCUPPER AND FLASHING - SEE DETAIL 7/MS-A 540 |
| 05A | NEW RTU AND EQUIPMENT CURB - SEE DETAIL 4/MS-A 541 |
| 05B | EXISTING RTU AND EQUIPMENT CURB TO BE REMOVED BY CONTRACT 'G'- COORDINATE WITH CONTRACT 'M' AND 'E' FOR DECOMMISSIONING OF MECHANICAL UNIT. PATCH ALL ABANDONED ROOF DECK OPENINGS LARGER THAN 8"x8" WITH ROOF DECKING TO MATCH EXISTING, OPENINGS 8"x8" OR LESS TO BE PATCH WITH MINIMUM 14 GAUGE GALV. STEEL SHEET. COORDINATE WITH CONTRACT 'M' AND 'E' FOR DECOMMISSIONING OF MECHANICAL UNIT. |
| 06A | EXISTING EXHUAST FAN AND EQUIPMENT CURB TO REMAIN. TIE IN AND FLASHING NEW ROOFING SYSTEM TO EXISTING EQUIPEMENT CURB - SEE DETAIL 3/MS-A 541 |
| 06B | NEW EXHUAST FAN AND EQUIPMENT CURB - SEE DETAIL 4/MS-A 541 |
| 07A | REMOVE EXISTING WOODEN AND REPLACE WITH NEW PRE-FABRICATED PARAPET CROSS OVER PLATFORM STAIR (BASIS-OF-DESIGN: KEE STEP, CROSSOVER WITH NON-PENETRATING RUBBER BASE AT STANDARD 2 FOOT WIDTH) PROVIDE MINIMUM 5 RISERS ON HIGH SIDE AND 6 RISERS ON LOW SIDE WITH 39" LONG LANDING. CONTINUOUS OSHA COMPLIANT GUARD AND HAND RAILS SHALL BE PROVIDED ON EACH SIDE. PLACE LOOSE LAID EPDM MEMBRANE BETWEEN RUBBER BASE PADS AND FINISHED EPDM MEMBRANE. |
| 07B | REMOVE EXISTING WOODEN DOOR LANDING AND REPLACE WITH NEW PRE-FABRICATED PLATFORM BASIS-OF-DESIGN: KEE STEP, CROSSOVER WITH NON-PENTRATING RUBBER BASE AT 4 FOOT WIDTH) PROVIDE 4' x 5' LANDING AT DOOR WITH MINIMUM 1 RISERS FROM LANDING WITH FINISHED ROOF. CONTINUOUS OSHA COMPLIANT GUARD AND HAND RAILS SHALL BE PROVIDED ON EACH SIDE. PLACE LOOSE LAID EPDM MEMBRANE BETWEEN RUBBER BASE PADS AND FINISHED EPDM MEMBRANE. |
| 08 | PROVIDED NEW CRICKET USING TAPERED RIGID INSULATION (3/8" / FT SLOPE MIN.) AS REQUIRED TO DIVERT STORM DRAINAGE AROUND EQUIPMENT RAILS AND CURBS. |
| 09 | NEW CONDENSATE PIPING, COORDINATE WITH CONTRACT "M" FOR EQUIPMENT RAIL SUPPORT QTY. AND LOCATIONS. EQUIPMENT RAILS TO BE PROVIDED BY CONTRACT "M" AND INSTALLED BY CONTRACT "G". REFER TO DETAIL 2/MS-A 541 |
| 10 | NEW MECHANICAL DUCTWORK, COORDINATE WITH CONTRACT "M" FOR EQUIPMENT RAIL SUPPORT QTY. AND LOCATIONS. EQUIPMENT RAILS TO BE PROVIDED BY CONTRACT "M" AND INSTALLED BY CONTRACT "G". REFER TO DETAIL 2/MS-A 541 |
| 11 | NEW PIPE CURB PROVIDED BY CONTRACT "M" AND INSTALLED BY CONTRACT "G", REFER TO SIMILAR DETAIL 4/MS-A 541. |
| 12 | EXISTING VENT PIPE WITH NEW PREFORMED PIPE BOOT. PROVIDE NEW PIPE EXTENSION AS REQUIRED TO MAINTAIN 18" MINIMUM HEIGHT ABOVE FINISHED ROOF, REFER TO DETAIL 5/MS-A 541 |
| 13 | NEW THROUGH ROOF DUCT CURB PROVIDED BY CONTRACT "M" AND INSTALLED BY CONTRACT "G", REFER TO DETAIL 6/MS-A 541. |
| 14 | EXISTING CURB WITH METAL ROOF COPING. CONTINUE NEW EPDM MEMBRANE UP EXISTING CURB AND UNDER EXISTING METAL COPING. REMOVE AND REINSTALL EXISTING METAL COPING SYSTEM AS REQUIRED TO SPLICE IN NEW EPDM MEMBRANE WITH THE EXISTING EPDM MEMBRANE FROM THE ADJACENT ROOF |
| LL-1 | REMOVE EXISTING WOODEN AND REPLACE WITH NEW PRE-FABRICATED PARAPET CROSS OVER PLATFORM STAIR (BASIS-OF-DESIGN: KEE STEP, CROSSOVER WITH NON-PENETRATING RUBBER BASE AT STANDARD 2 FOOT WIDTH) PROVIDE MINIMUM 5 RISERS ON HIGH SIDE AND 6 RISERS ON LOW SIDE WITH 39" LONG LANDING. CONTINUOUS OSHA COMPLIANT GUARD AND HAND RAILS SHALL BE PROVIDED ON EACH SIDE. PLACE LOOSE LAID EPDM MEMBRANE BETWEEN RUBBER BASE PADS AND FINISHED EPDM MEMBRANE. |
| LL-2 | REMOVE EXISTING WOODEN AND REPLACE WITH NEW PRE-FABRICATED PARAPET CROSS OVER PLATFORM STAIR (BASIS-OF-DESIGN: KEE STEP, CROSSOVER WITH NON-PENETRATING RUBBER BASE AT STANDARD 2 FOOT WIDTH) PROVIDE MINIMUM 5 RISERS ON HIGH SIDE AND 6 RISERS ON LOW SIDE WITH 39" LONG LANDING. CONTINUOUS OSHA COMPLIANT GUARD AND HAND RAILS SHALL BE PROVIDED ON EACH SIDE. PLACE LOOSE LAID EPDM MEMBRANE BETWEEN RUBBER BASE PADS AND FINISHED EPDM MEMBRANE. |

## GENERAL CONSTRUCTION NOTES

1. THESE DRAWINGS SERVE AS A GRAPHICAL REPRESENTATION OF THE INTENDED SCOPE OF THE WORK AND CONSTITUTE ONE PORTION OF THE CONSTRUCTION DOCUMENTS MAKING UP THE PROJECT MANUAL. THE CONTRACTOR SHALL BE RESPONSIBLE FOR COORDINATION BETWEEN THESE DRAWINGS AND THE SPECIFICATIONS, AND WITH WORK BY OTHER TRADES.
2. THE INTENDED SCOPE OF WORK INCLUDES BUT IS NOT LIMITED TO THE FOLLOWING:
   A. AT ROOFS 'A' AND 'B': THE COMPLETE REMOVAL AND DISPOSAL OF THE EXISTING MODIFIED BITUMEN ROOFING SYSTEM DOWN TO THE EXISTING ROOF DECK; AND THE INSTALLATION OF A NEW EPDM ROOFING SYSTEM (AS INDICATED ON DRAWINGS), INCLUDING ALL ROOFING MEMBRANES, COVER BOARDS, INSULATION, ADHESIVES, FLASHINGS, VAPOR BARRIER UNDERLAYMENTS, STACK/PIPE FLASHINGS AND COVERS, AND MISCELLANEOUS ACCESSORIES AS REQUIRED FOR A TOTAL SYSTEM WARRANTY.
   B. THE REMOVAL OF EXISTING ROOF EDGE-METALS AND TRIMS; AND THE INSTALLATION OF A NEW EDGE METALS SYSTEM (AS INDICATED ON DRAWINGS), INCLUDING SNAP-ON FASCIA COVERS, ATTACHMENT CLEATS, FASCIA EXTENSIONS, FASTENERS AND ATTACHMENTS, SEALANTS, BLOCKING, AND MISCELLANEOUS ACCESSORIES AS REQUIRED FOR A COMPLETE SYSTEM.
   C. THE INSTALLATION OF NEW DOOR LANDING PLATFORM (AS INDICATED ON DRAWINGS) AND PARAPET CROSS OVER PLATFORM STAIR (AS INDICATED ON DRAWINGS).
   D. THE MAINTENANCE OF ALL EXISTING ROOFTOP EQUIPMENT, CURBS AND DUNNAGE, SUPPORTS, ROOF DRAINS, VENT STACKS, PENETRATIONS, ROOF HATCHES, SKYLIGHTS, AND EXPANSION JOINTS. ANY AREAS OR ITEMS DAMAGED DURING THE PERFORMANCE OF WORK WHICH ARE NOT PART(S) OF THE PROJECT SCOPE SHALL BE REPAIRED AND/OR REPLACED AT NO ADDITIONAL COST TO THE OWNER.
3. THE CONTRACTOR SHALL BE RESPONSIBLE FOR PROVIDING ALL EQUIPMENT, LABOR, MATERIALS AND MISCELLANEOUS ACCESSORIES, WHETHER INDICATED IN THE CONTRACT DOCUMENTS OR NOT, AS REQUIRED FOR THE INSTALLATION OF A TOTAL SYSTEM WARRANTY.
4. PRIOR TO SUBMITTING A BID FOR THE WORK, THE CONTRACTOR SHALL WALK THE EXISTING ROOF WITH THE ARCHITECT AND OWNER'S REPRESENTATIVE. FOLLOWING SUBMISSION OF A BID, NO CLAIMS SHALL BE MADE REGARDING THE SCOPE OF WORK.
5. CONTRACTOR SHALL ONLY PERFORM AS MUCH DEMOLITION AND REMOVALS WORK AS CAN BE RECOVERED, REPAIRED, OR REPLACED WITH NEW WITHIN THE SAME WORKING DAY. THE INTEGRITY AND WATERTIGHTNESS OF THE ROOF ASSEMBLY SHALL BE MAINTAINED AT ALL TIMES THROUGHOUT THE DURATION OF WORK.
6. CONTRACTOR SHALL VERIFY THE LOCATIONS AND HEIGHTS OF ALL ROOF PLANES, EXTERIOR BUILDING FEATURES BENEATH THE ROOFS, PENETRATIONS THROUGH ROOF DECKS AND/OR WALLS, AND EQUIPMENT CURBS AND SUPPORTS. THE CONTRACTOR SHALL, AT ALL TIMES DURING THE COURSE OF WORK, PROTECT EXISTING EQUIPMENT, DUCTWORK, SKYLIGHTS, CONDUIT, VENT STACKS, PENETRATIONS, ROOF HATCHES, ADJACENT BUILDING STRUCTURES, DOORS AND FENESTRATIONS, AND FINISHES. ANY DAMAGE ITEMS DAMAGED DURING THE EXECUTION OF THE WORK OF THIS CONTRACT SHALL BE REPLACED AT NO ADDITIONAL COST TO THE OWNER.
7. CONTRACTOR SHALL TEMPORARILY DISCONNECT ELECTRICAL AND MECHANICAL EQUIPMENT AND DEVICES WITHIN THE AREA OF WORK AS REQUIRED. UPON COMPLETION OF THE NEW ROOFING SYSTEM, THE CONTRACTOR SHALL RE-CONNECT ALL EQUIPMENT AND DEVICES AND SHALL ENSURE PROPER WORKING ORDER. ELECTRICAL AND MECHANICAL WORK NOTED SHALL BE PROVIDED BY DULY LICENSED INDIVIDUALS RESPECTIVELY.
8. THE CONTRACTOR IS RESPONSIBLE FOR ALL DAMAGES TO THE INTERIOR AND EXTERIOR OF THE BUILDING THAT RESULT FROM THE WORK, INCLUDING BUT NOT LIMITED TO ADHESIVE DRIPPINGS, WATER LEAKS, EQUIPMENT DAMAGE, DAMAGE TO INTERIOR FEATURES, DAMAGE TO UTILITY SERVICES, AND DAMAGE TO ADJACENT STRUCTURES. ANY ITEMS DAMAGED DURING THE COURSE OF WORK SHALL BE REPLACED AT NO ADDITIONAL COST TO THE OWNER.
9. EXISTING ROOF PITCHES, WHERE INDICATED ON PLANS, ARE APPROXIMATIONS. CONTRACTOR SHALL VERIFY IN-FIELD ACTUAL EXISTING ROOF PITCHES AND SHALL COORDINATE ROOF SYSTEM REPLACEMENT WORK WITH THE ROOFING MANUFACTURER. WHERE NEW TAPERED RIGID INSULATION IS TO BE INSTALLED AS PART OF A NEW ROOFING SYSTEM, CONTRACTOR SHALL PROVIDE SHOP DRAWING SUBMITTALS TO THE ARCHITECT FOR REVIEW. SUBMITTALS SHALL INDICATE THE THICKNESS, ORIENTATION AND PITCH OF TAPERED INSULATION SHEETS. ROOF PITCHES SHALL PROVIDE POSITIVE ROOF DRAINAGE AT A MINIMUM OF 1/4" PER FOOT, UNLESS OTHERWISE NOTED.
10. AS PER 2025 ECCCNYS, WHERE ROOFS ARE TO BE MODIFIED BY REMOVING AND REPLACING THE ENTIRE ROOFING SYSTEM, A MINIMUM OF R-33 CONTINUOUS INSULATION SHALL BE PROVIDED ABOVE THE ROOF DECK. CONTINUOUS INSULATION BOARDS SHALL BE INSTALLED IN AT LEAST TWO LAYERS WITH EDGE JOINTS STAGGERED.
11. ALL WOOD BLOCKING AND NAILERS SHALL BE REPLACED WITH NEW PRESSURE TREATED WOOD. PROVIDE BLOCKING SECUREMENT AS PER FM 1-49 REQUIREMENTS.
12. SQUARE FOOTAGES AND HEIGHTS ABOVE GRADE AS INDICATED IN THESE DOCUMENTS ARE FOR GENERAL INFORMATIONAL PURPOSES ONLY. CONTRACTOR AND/OR BIDDER SHALL BE RESPONSIBLE FOR ALL FINAL TAKE-OFF QUANTITIES ASSOCIATED WITH THE WORK.
13. ALL QUANTITIES, AREAS, AND HEIGHTS ABOVE GRADE AS INDICATED IN THESE DOCUMENTS ARE FOR GENERAL INFORMATIONAL PURPOSES ONLY. CONTRACTOR AND/OR BIDDER SHALL BE RESPONSIBLE FOR ALL FINAL TAKE-OFF QUANTITIES ASSOCIATED WITH THE WORK

## GENERAL DEMOLITION NOTES

1. ALL DEMOLITION AND CONSTRUCTION WORK SHALL BE PERFORMED IN COMPLIANCE WITH ALL STATE EDUCATION DEPARTMENT STANDARDS, APPLICABLE FEDERAL, STATE, AND LOCAL GUIDELINES, BUILDING CODES, AND LIFE SAFETY REGULATIONS.
2. ALL CONTRACTORS SHALL OBEY ALL CODES, STATUES, AND LAWS AS APPLICABLE TO DEMOLITION WORK IN AN OCCUPIED BUILDING AND FOR REMOVAL OF MATERIALS SAFELY FROM THE SITE, INCLUDING ALL OSHA REGULATIONS.
3. THE GENERAL CONTRACTOR SHALL PROTECT ALL PORTIONS OF THE EXISTING BUILDING FROM DUST, WEATHER INCLEMENCY AND FREEZING TO PREVENT DAMAGE TO THE EXISTING STRUCTURE AND BUILDING CONTENTS.
4. ALL CONTRACTORS SHALL DISPOSE OF ALL UNWANTED MATERIALS AND OTHER DEMOLITION DEBRIS OFF SITE, IN ACCORDANCE WITH CONTRACT REQUIREMENTS AND ALL LAWS AND REGULATIONS.
5. ALL HOLES IN SLABS AND WALLS, INCLUDING FINAL PATCHING, ARE THE RESPONSIBILITY OF EACH CONTRACTOR FOR WHOM THE PENETRATIONS ARE REQUIRED, UON. HOLES THROUGH SLABS SHALL BE CORE DRILLED. WHERE CORE DRILLING IS NOT POSSIBLE, SLABS SHALL BE SAWCUT. PROVIDE REQUIRED FIRE-STOPPING PRIOR TO CONCEALING WORK.
6. ALL DEMOTION WORK SHALL BE PERFORMED BY CONTRACT 'G', UON. CONTRACT 'G' SHALL DEMOLISH ALL EXISTING CONSTRUCTION, INCLUDING, BUT LIMITED TO, FLOOR, WALL AND CEILING FINISHES, AS INDICATED, TO PROVIDED FINISHED CONSTRUCTION AS DESCRIBED IN THE CONTRACT DOCUMENTS, WHETHER OF NOT THE DEMOLITION IS SPECIFICALLY CALLED OUT.
7. CONTRACT "E" SHALL MAINTAIN AND REROUTE ALL CIRCUITS SCHEDULED TO REMAIN.
8. CONTRACT "M" SHALL MAINTAIN AND REROUTE ALL HYDRONIC LINES AND CONTROL CIRCUITS SCHEDULED TO REMAIN.
9. BUILDING DIMENSIONS ARE APPROXIMATE. CONTRACTOR SHALL FIELD VERIFY ALL DIMENSIONS FOR QUANTITY TAKE-OFFS AND FABRICATION OF MATERIALS.
10. OVER-DEMOLITION SHALL BE ALLOWED, PROVIDED THAT ALL SURFACES SHALL BE REBUILT TO MATCH MATERIALS, STRUCTURAL INTEGRITY AND APPEARANCE OF THOSE WHICH WERE REMOVED, IN CONFORMANCE WITH CONTRACT DOCUMENTS AND AT NO ADDITIONAL COST TO THE DISTRICT.
11. CONTRACT "G" SHALL COORDINATE DEMOLITION WORK WITH ALL ARCHITECTURAL, HVAC, ELECTRICAL TRADES, AND ROOM FINISH DRAWINGS.
12. REMOVE ALL EXISTING FINISHES SCHEDULED TO BE REMOVED PRIOR TO THE PROPER APPLICATION OF FINISHES TO A POINT WHERE WORKABLE SUBSTRATES OR UNDAMAGED ADJACENT FINISHES ARE REACHED, IN ACCORDANCE WITH MANUFACTURER'S RECOMMENDED GUIDELINES AND INSTRUCTIONS.
13. STORE ALL MATERIALS TO BE REUSED SAFELY ON-SITE. TURN OVER ALL MATERIALS TO BE SAVED, BUT NOT REUSED, IN LOCATION PREDETERMINED AND/OR AS DIRECTED BY THE DISTRICT.
14. CONTRACTOR'S ACCESS SHALL BE AS INDICATED IN THE CONTRACT DOCUMENTS, SUBJECT TO THE ACCEPTANCE OF THE OWNER AND CONSTRUCTION MANAGER. THE CONTRACTOR SHALL ADEQUATELY PROTECT ALL EXISTING FINISHES SCHEDULED TO REMAIN ALONG THE ACCESS ROUTE AND ADJOINING SURFACES OUTSIDE THE CONTRACTOR OR SCOPE-OF-WORK, FROM DAMAGE DURING THE PROJECT DURATION. THE CONTRACTOR SHALL BE RESPONSIBLE TO RESTORE EXISTING CONDITIONS AND/OR FINISHES AS DAMAGED DURING CONSTRUCTION, INCLUDING, BUT NOT LIMITED TO, PATCHING AND PAINTING AS REQUIRED AND DEEMED NECESSARY BY THE ARCHITECT, AT NO ADDITIONAL COST TO OWNER.
15. REFER TO "M" DRAWINGS FOR DEMOLITION AND REMOVAL WORK UNDER CONTRACT "M".
16. REFER TO "E" DRAWINGS FOR DEMOLITION AND REMOVAL WORK UNDER CONTRACT "E".
17. THE "G" CONTRACTOR SHALL COORDINATE WITH THE "E" CONTRACTOR REGARDING THE REMOVAL AND DISPOSAL OF EXISTING ELECTRICAL RECEPTACLES.


## ASBESTOS ABATEMENT NOTES

**ASBESTOS ABATEMENT NOTES:**

1. ALL ASBESTOS ABATEMENT WORK SHALL CONFORM TO ALL APPLICABLE CODE REQUIREMENTS ALONG WITH SPECIFICATION SECTION 028200 AND INDUSTRIAL CODE RULE 56.
2. MATERIALS TO BE REMOVED ARE ASSUMED TO CONTAIN THE PRESENCE OF ASBESTOS AND ARE SUBJECT TO VERIFICATION PRIOR TO CONSTRUCTION:
   - MULTI-LAYERED BUILT-UP ROOFING
   - FLASHING MATERIALS
   - CONCEALED WATERPROOFING MATERIALS, SUCH AS; TAR, SEALANT & MASTIC
3. THE CONTRACTOR SHALL BE RESPONSIBLE TO PERFORM PERSONAL AIR MONITORING ON ITS EMPLOYEES IN ACCORDANCE WITH OSHA REGULATIONS.
4. THIRD PARTY PROJECT MONITORING AND AIR SAMPLING SHALL BE CONDUCTED BY A CONSULTANT FIRM HIRED DIRECTLY BY THE OWNER.
5. THE CONTRACTOR SHALL BE RESPONSIBLE TO FILE FOR ALL PERMITS AND NOTIFY ALL REGULATORY AGENCIES AS REQUIRED FOR THE WORK AND PAY ALL FEES ASSOCIATED WITH SUCH.
6. UPON COMPLETION OF THE DEMOLITION WORK, THE CONTRACTOR SHALL SUBMIT COPIES OF ALL WASTE MANIFEST AND LANDFILL RECEIPTS TO THE ARCHITECT AS PART OF THE REQUIRED CLOSEOUT DOCUMENTS.
7. ALL OPENINGS AND PENETRATIONS INCLUDING BUT NOT LIMITED TO WINDOWS, DOORS, DUCTS, LOUVERS AND GRILLES SHALL BE COVERED WITH A MINIMUM OF TWO (2) LAYERS OF 6 MIL PLASTIC.
8. REFER TO SPECIFICATION SECTION 028000 FOR SPECIFIC ABATEMENT PROCEDURES.

**LEAD ABATEMENT NOTES:**

1. ALL LEAD ABATEMENT WORK SHALL CONFORM TO ALL APPLICABLE CODE REQUIREMENTS ALONG WITH SPECIFICATION SECTION 028200 AND INDUSTRIAL CODE RULE 56.
2. THE CONTRACTOR SHALL BE RESPONSIBLE TO FILE FOR ALL PERMITS AND NOTIFY ALL REGULATORY AGENCIES AS REQUIRED FOR THE WORK AND PAY ALL FEES ASSOCIATED WITH SUCH, AND KEEP REQUIRED POSTINGS AT SITE.
3. UPON COMPLETION OF THE DEMOLITION WORK, THE CONTRACTOR SHALL SUBMIT COPIES OF ALL WASTE MANIFEST AND LANDFILL RECEIPTS TO THE ARCHITECT AS PART OF THE REQUIRED CLOSEOUT DOCUMENTS.
4. ALL MATERIALS ASSOCIATED WITH PROJECT HAVE BEEN TESTED FOR THE PRESENCE OF LEAD. THE FOLLOWING HAS BEEN FOUND TO BE ASSUMED CONTAINING LEAD AND SHALL BE ABATED IF AFFECTED BY THE PROPOSED WORK:

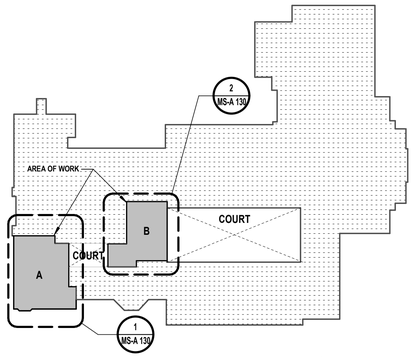


## KEY PLAN - ROOF LEVEL

N.T.S.

PROJECT NORTH

## ROOF LEGEND

| | | | |
|---|---|---|---|
| | EXISTING EXHAUST FAN | RD | EXISTING ROOF DRAIN AND SUMP |
| | EXISTING ROOFING NOT IN CONTRACT (N.I.C.) | | |
| | EXISTING DOOR TO REMAIN | | DIRECTION OF ROOF PITCH OR SLOPE |
| | HVAC DUCT THROUGH ROOF PENETRATION | | EXISTING RTU |
| | EXISTING WALL ABOVE ROOF | 6 1/4"± | ROOF ELEVATION |

H2M architects + engineers
1133 Westchester Avenue, Suite N-210
White Plains, NY 10605
914.358.5623 • www.h2m.com
NY Architecture & Landscape Architecture: No Certificate Required
NY Engineering Certificate of Authorization No.: 0018178

CONSULTANTS:

| MARK | DATE | DESCRIPTION |
|---|---|---|
| | | |

REGISTERED ARCHITECT KATRINA PACHECO 041183 STATE OF NEW YORK

Katrina N. Pacheco 09/30/2029

KATRINA N. PACHECO, R.A. — Exp. Date

NY PROFESSIONAL ARCHITECT LIC. No. 041183

"IN ACCORDANCE WITH ARTICLE 145, SECTION 7209 OF THE NYS EDUCATION LAW, ALTERATION OF THIS DOCUMENT EXCEPT BY A LICENSED PROFESSIONAL IS ILLEGAL."

| DESIGNED BY: | DRAWN BY: | CHECKED BY: | REVIEWED BY: |
|---|---|---|---|
| M. MAGAZU | M. SIMKULET | M. MAGAZU | K. PACHECO |

| PROJECT No: | DATE: | SCALE: |
|---|---|---|
| SMSD2507 | OCTOBER 2026 | AS SHOWN |

CLIENT

**SOMERS CENTRAL SCHOOL DISTRICT**

**VARIOUS UPGRADES AT SOMERS MIDDLE SCHOOL**

**250 US-202, SOMERS, NY 10589**

**SED#: 66-21-01-06-0-001-021**

CONTRACT

**CONTRACT G GENERAL CONSTRUCTION**

STATUS

**FOR BID**

SHEET TITLE

**ROOF PLAN - PROPOSED CONDITION**

DRAWING No.

**MS-A 130.00**

C:\Users\APappas\Documents_Revit Backups\SMSD2507_Central25_A_apappas\V6997.rvt

11/4/2026 12:09:39 PM










## 1 MAIN ENTRANCE - SOUTH ELEVATION
N.T.S.




## 2 SOUTH ELEVATION - LEFT SIDE
N.T.S.










## 3 WEST ELEVATION - OLD MAIN ENTRANCE
N.T.S.

## GENERAL CONSTRUCTION WORK NOTES:

1. ALL EXISTING EXTERIOR FACADE MOUNTED EQUIPMENT INCLUDING BUT NOT LIMITED TO LIGHT FIXTURES, SECURITY DEVICES, SIGNAGE, ETC. SHALL BE PROTECTED DURING SCOPE OF WORK. CONTRACTOR SHALL REPAIR OR REPLACE EQUIPMENT OR DEVICE AS NEEDED IF DAMAGED. CONTRACTOR SHALL HAVE A LICENSED ELECTRICAL CONTRACTOR TEMPORARILY REMOVE, MAINTAIN AND RECONNECT ANY CONDUIT, WIRING OR DEVICES REQUIRED TO PERFORM ANY SCOPE ASSOCIATED WITH THIS WORK. VERIFY IN FIELD ALL CONDITIONS.
2. ALL MASONRY MORTAR ON SCOPE ELEVATIONS SHALL BE INSPECTED FOR CRACKS OR DAMAGE AND SHALL BE BROUGHT TO THE ARCHITECT AND THE DISTRICTS CONSTRUCTION REPRESENTATIVES ATTENTION IMMEDIATELY.
3. CONTRACTOR SHALL BE RESPONSIBLE TO CLEAN OUT ALL EXISTING WEEP HOLES WHERE WORK IS BEING PERFORMED. REMOVE ALL DIRT, DEBRIS OR OTHER MATERIALS TO MAKE SURE THEY ARE CLEAR TO ENSURE WEEP SYSTEM FUNCTIONALITY.
4. THE CONTRACTOR SHALL BE RESPONSIBLE TO PROVIDE ALL TEMPORARY BRACING AND SHORING TO MAINTAIN THE STRUCTURAL INTEGRITY OF THE BUILDING, AS REQUIRED TO COMPLETE THE MASONRY REPAIR SCOPE OF WORK.
5. ALL NEW AND EXISTING MASONRY SURFACES SHALL BE LOW-PRESSURE POWER WASHED ACROSS ALL ELEVATIONS AS PART OF THE SCOPE OF WORK. REMOVE ALL DIRT, DEBRIS, STAINS, MOSS AND EFFLORESCENCE. PROTECT ALL OPENINGS INCLUDING BUT NOT LIMITED TO; DOORS, WINDOWS, LOUVERS AND GRILLES DURING POWER WASHING, AS WELL AS ALL WALL-MOUNTED ITEMS REMAINING IN PLACE.
6. ALL EXISTING CAST STONE WITHIN WORK AREA SHALL BE LOW-PRESSURE POWER WASHED. REMOVE ALL DIRT, DEBRIS, STAINS, MOSS AND EFFLORESCENCE. PROTECT ALL OPENINGS INCLUDING BUT NOT LIMITED TO; DOORS, WINDOWS, LOUVERS AND GRILLES DURING POWER WASHING. RAKE OUT EXISTING JOINTS BETWEEN STONE COPINGS AND BRICK AND INSTALL NEW FLEXIBLE SILICONE SOFT JOINT WITH BACKER OR JOINT TAPE TO ENSURE TWO SIDE ADHESION. SILICONE SEALANT WITH BACKER ROD TO MATCH EXISTING MORTAR COLOR.
7. ALL NEW AND EXISTING EXPOSED CAST STONE AND MASONRY SURFACES SHALL BE LOW-PRESSURE POWER WASHED AND ACROSS ALL ELEVATIONS AS PART OF THE SCOPE OF THE WORK. REMOVE ALL DIRT, DEBRIS, STAINS, MOSS, AND EFFLORESCENCE. PROTECT ALL OPENINGS INCLUDING BUT NOT LIMITED TO DOORS, WINDOWS, LOUVERS AND GRILLES, AS WELL AS ALL WALL-MOUNTED ITEMS REMAINING IN PLACE.

## PATTERNS & SYMBOLS LEGEND

| KEYNOTE | PATTERN | DESCRIPTION |
|---|---|---|
| 1 | | SELECTIVE MASONRY REPLACEMENT: REMOVE AND REPLACE DAMAGED / DETERIORATED BRICK MASONRY THROUGHOUT AREA INDICATED. REBUILD BACK-UP AS REQUIRED AND REPLACE ANY UNSOUND MATERIALS THAT ARE REMOVED. INSTALL NEW BRICK MASONRY TO MATCH EXISTING COLOR, FINISH, COURSING AND PATTERN IN COMPLETELY FILLED BED, ENDS, AND HEAD OF MORTAR JOINTS. |
| 2 | | RE-POINTING: RAKE OUT EXISTING JOINTS TO A MINIMUM DEPTH OF 3/4" THROUGHOUT AREA INDICATED, AND RE-POINT ALL JOINTS IN BRICK MASONRY. REBUILD BACK UP AS REQUIRED AND REPLACE ANY UNSOUND MATERIALS THAT WERE REMOVED. TAKE CARE NOT TO DAMAGE EDGES OF EXISTING MASONRY TO REMAIN. |
| 3 | | ENVELOPE REPAIR/REPLACEMENT: REMOVE AND REPLACE EXTERIOR ENVELOPE PANELS THROUGHOUT AREA INDICATED IN KIND. COORDINATE WITH ELEVATIONS AND APPLICABLE KEY NOTES FOR SPECIFIC SCOPE WORK. |
| 4 | | CAST STONE REPAIR/REPLACEMENT: REPOINT EXISTING CAST STONE MORTAR JOINTS. REMOVE AND REPLACE CRACKED, DAMAGED, OR DETERIORATED 4 1/2" THICK CAST STONE IN KIND. |
| 5 | | CONTROL / EXPANSION JOINT REPLACEMENT: RAKE OUT EXISTING JOINT BETWEEN MASONRY TO A MINIMUM DEPTH OF 1". FURNISH AND INSTALL NEW FLEXIBLE SILICONE SOFT JOINT THE FULL WIDTH, AND LENGTH OF JOINT. COLOR TO MATCH EXISTING MORTAR. |
| 6 | | ENVELOPE CAULKING REPLACEMENT: EXISTING WINDOW CAULK AND DEBRIS TO BE REMOVED IN ITS ENTIRETY, CONTRACTOR TO CLEAN OPENING AND PROVIDE CAULKING. WINDOW TO BE PROTECTED. |
| 7 | | STEEL LINTEL PAINTING: SCRAPE, PAINT AND SEAL EXISTING STEEL LINTELS AND WINDOWS, CONTRACTOR TO CLEAN OPENING AND PROTECT WINDOW. |
| 8 | | EXISTING LOUVER REPLACEMENT / NEW LOUVER: REMOVE AND DISPOSE OF EXISTING LOUVERS IN BRICK VENEER. PROVIDE NEW LOUVER AND STEEL LINTEL. VERIFY SIZE OF OPENING NEEDED IN FIELD. GC SHALL COORDINATE WITH THE MECHANICAL CONTRACTOR ON NEW LOUVER OPENINGS SIZE AND LOCATIONS. SEE THE OVERALL PLANS FOR FURTHER CLARIFICATION ON SCOPE REQUIREMENTS. |

H2M architects + engineers
1133 Westchester Avenue, Suite N-210
White Plains, NY 10605
914.358.5623 • www.h2m.com
NY Architecture & Landscape Architecture: No Certificate Required
NY Engineering Certificate of Authorization No.: 0018178

CONSULTANTS:

| MARK | DATE | DESCRIPTION |
|---|---|---|
| | | |

REGISTERED ARCHITECT KATRINA PACHECO 041183 STATE OF NEW YORK

09/30/2029
KATRINA N. PACHECO, R.A.
NY PROFESSIONAL ARCHITECT Lic. No. 041183
Exp. Date

"IN ACCORDANCE WITH ARTICLE 145, SECTION 7209 OF THE NYS EDUCATION LAW, ALTERATION OF THIS DOCUMENT EXCEPT BY A LICENSED PROFESSIONAL IS ILLEGAL."

| DESIGNED BY: | DRAWN BY: | CHECKED BY: | REVIEWED BY: |
|---|---|---|---|
| M. LUCK | C. HENRY | S.MANDIC | K. PACHECO |

| PROJECT No: | DATE: | SCALE: |
|---|---|---|
| SMSD2507 | OCTOBER 2026 | AS SHOWN |

CLIENT

**SOMERS CENTRAL SCHOOL DISTRICT**

**VARIOUS UPGRADES AT SOMERS MIDDLE SCHOOL**

**250 US-202, SOMERS, NY 10589**

**SED#: 66-21-01-06-0-001-021**

CONTRACT

**CONTRACT G**
**GENERAL CONSTRUCTION**

STATUS

**FOR BID**

SHEET TITLE

**BUILDING ELEVATIONS**

DRAWING No.

# MS-A 200.00

C:\Users\APappas\Documents_Revit Backup\SMSD2507_Central25_A_apappasV6997.rvt
10/30/2026 12:06:01 PM




1 NORTH ELEVATION - LEFT SIDE CORNER
N.T.S.











2 NORTH ELEVATION - CORRIDOR EXIT
N.T.S.




3 NORTH ELEVATION - BOILER ROOM ENTRANCE
N.T.S.




4 NORTH ELEVATION - CAFETERIA EXIT
N.T.S.

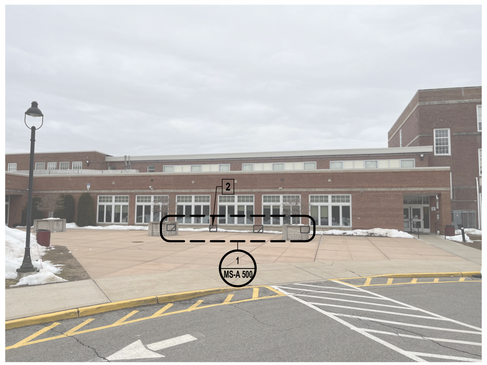


5 NORTH ELEVATION - CAFETERIA
N.T.S.

## GENERAL CONSTRUCTION WORK NOTES:

1. ALL EXISTING EXTERIOR FACADE MOUNTED EQUIPMENT INCLUDING BUT NOT LIMITED TO LIGHT FIXTURES, SECURITY DEVICES, SIGNAGE, ETC. SHALL BE PROTECTED DURING SCOPE OF WORK. CONTRACTOR SHALL REPAIR OR REPLACE EQUIPMENT OR DEVICE AS NEEDED IF DAMAGED. CONTRACTOR SHALL HAVE A LICENSED ELECTRICAL CONTRACTOR TEMPORARILY REMOVE, MAINTAIN AND RECONNECT ANY CONDUIT, WIRING OR DEVICES REQUIRED TO PERFORM ANY SCOPE ASSOCIATED WITH THIS WORK. VERIFY IN FIELD ALL CONDITIONS.
2. ALL MASONRY MORTAR ON SCOPE ELEVATIONS SHALL BE INSPECTED FOR CRACKS OR DAMAGE AND SHALL BE BROUGHT TO THE ARCHITECT AND THE DISTRICTS CONSTRUCTION REPRESENTATIVES ATTENTION IMMEDIATELY.
3. CONTRACTOR SHALL BE RESPONSIBLE TO CLEAN OUT ALL EXISTING WEEP HOLES WHERE WORK IS BEING PERFORMED. REMOVE ALL DIRT, DEBRIS OR OTHER MATERIALS TO MAKE SURE THEY ARE CLEAR TO ENSURE WEEP SYSTEM FUNCTIONALITY.
4. THE CONTRACTOR SHALL BE RESPONSIBLE TO PROVIDE ALL TEMPORARY BRACING AND SHORING TO MAINTAIN THE STRUCTURAL INTEGRITY OF THE BUILDING, AS REQUIRED TO COMPLETE THE MASONRY REPAIR SCOPE OF WORK.
5. ALL NEW AND EXISTING MASONRY SURFACES SHALL BE LOW-PRESSURE POWER WASHED ACROSS ALL ELEVATIONS AS PART OF THE SCOPE OF WORK. REMOVE ALL DIRT, DEBRIS, STAINS, MOSS AND EFFLORESCENCE. PROTECT ALL OPENINGS INCLUDING BUT NOT LIMITED TO; DOORS, WINDOWS, LOUVERS AND GRILLES DURING POWER WASHING, AS WELL AS ALL WALL-MOUNTED ITEMS REMAINING IN PLACE.
6. ALL EXISTING CAST STONE WITHIN WORK AREA SHALL BE LOW-PRESSURE POWER WASHED. REMOVE ALL DIRT, DEBRIS, STAINS, MOSS AND EFFLORESCENCE. PROTECT ALL OPENINGS INCLUDING BUT NOT LIMITED TO; DOORS, WINDOWS, LOUVERS AND GRILLES DURING POWER WASHING. RAKE OUT EXISTING JOINTS BETWEEN STONE COPINGS AND BRICK AND INSTALL NEW FLEXIBLE SILICONE SOFT JOINT WITH BACKER OR JOINT TAPE TO ENSURE TWO SIDE ADHESION. SILICONE SEALANT WITH BACKER ROD TO MATCH EXISTING MORTAR COLOR.
7. ALL NEW AND EXISTING EXPOSED CAST STONE AND MASONRY SURFACES SHALL BE LOW-PRESSURE POWER WASHED AND ACROSS ALL ELEVATIONS AS PART OF THE SCOPE OF THE WORK. REMOVE ALL DIRT, DEBRIS, STAINS, MOSS, AND EFFLORESCENCE. PROTECT ALL OPENINGS INCLUDING BUT NOT LIMITED TO DOORS, WINDOWS, LOUVERS AND GRILLES, AS WELL AS ALL WALL-MOUNTED ITEMS REMAINING IN PLACE.

## PATTERNS & SYMBOLS LEGEND

| KEYNOTE | PATTERN | DESCRIPTION |
|---|---|---|
| 1 | | SELECTIVE MASONRY REPLACEMENT: REMOVE AND REPLACE DAMAGED / DETERIORATED BRICK MASONRY THROUGHOUT AREA INDICATED. REBUILD BACK-UP AS REQUIRED AND REPLACE ANY UNSOUND MATERIALS THAT ARE REMOVED. INSTALL NEW BRICK MASONRY TO MATCH EXISTING COLOR, FINISH, COURSING AND PATTERN IN COMPLETELY FILLED BED, ENDS, AND HEAD OF MORTAR JOINTS. |
| 2 | | RE-POINTING: RAKE OUT EXISTING JOINTS TO A MINIMUM DEPTH OF 3/4" THROUGHOUT AREA INDICATED, AND RE-POINT ALL JOINTS IN BRICK MASONRY. REBUILD BACK UP AS REQUIRED AND REPLACE ANY UNSOUND MATERIALS THAT WERE REMOVED. TAKE CARE NOT TO DAMAGE EDGES OF EXISTING MASONRY TO REMAIN. |
| 3 | | ENVELOPE REPAIR/REPLACEMENT: REMOVE AND REPLACE EXTERIOR ENVELOPE PANELS THROUGHOUT AREA INDICATED IN KIND. COORDINATE WITH ELEVATIONS AND APPLICABLE KEY NOTES FOR SPECIFIC SCOPE WORK. |
| 4 | | CAST STONE REPAIR/REPLACEMENT: REPOINT EXISTING CAST STONE MORTAR JOINTS. REMOVE AND REPLACE CRACKED, DAMAGED, OR DETERIORATED 4 1/2" THICK CAST STONE IN KIND. |
| 5 | | CONTROL / EXPANSION JOINT REPLACEMENT: RAKE OUT EXISTING JOINT BETWEEN MASONRY TO A MINIMUM DEPTH OF 1". FURNISH AND INSTALL NEW FLEXIBLE SILICONE SOFT JOINT THE FULL WIDTH, AND LENGTH OF JOINT. COLOR TO MATCH EXISTING MORTAR. |
| 6 | | ENVELOPE CAULKING REPLACEMENT: EXISTING WINDOW CAULK AND DEBRIS TO BE REMOVED IN ITS ENTIRETY, CONTRACTOR TO CLEAN OPENING AND PROVIDE CAULKING. WINDOW TO BE PROTECTED. |
| 7 | | STEEL LINTEL PAINTING: SCRAPE, PAINT AND SEAL EXISTING STEEL LINTELS AND WINDOWS, CONTRACTOR TO CLEAN OPENING AND PROTECT WINDOW. |
| 8 | | EXISTING LOUVER REPLACEMENT / NEW LOUVER: REMOVE AND DISPOSE OF EXISTING LOUVERS IN BRICK VENEER. PROVIDE NEW LOUVER AND STEEL LINTEL. VERIFY SIZE OF OPENING NEEDED IN FIELD. GC SHALL COORDINATE WITH THE MECHANICAL CONTRACTOR ON NEW LOUVER OPENINGS SIZE AND LOCATIONS. SEE THE OVERALL PLANS FOR FURTHER CLARIFICATION ON SCOPE REQUIREMENTS. |

H2M architects + engineers
1133 Westchester Avenue, Suite N-210
White Plains, NY 10605
914.358.5623 • www.h2m.com
NY Architecture & Landscape Architecture: No Certificate Required
NY Engineering Certificate of Authorization No.: 0018178

CONSULTANTS:

| MARK | DATE | DESCRIPTION |
|---|---|---|
| | | |

REGISTERED ARCHITECT KATRINA PACHECO STATE OF NEW YORK 041183

09/30/2029
Exp. Date
KATRINA N. PACHECO, R.A.
NY PROFESSIONAL ARCHITECT Lic. No. 041183

"IN ACCORDANCE WITH ARTICLE 145, SECTION 7209 OF THE NYS EDUCATION LAW, ALTERATION OF THIS DOCUMENT EXCEPT BY A LICENSED PROFESSIONAL IS ILLEGAL."

| DESIGNED BY: | DRAWN BY: | CHECKED BY: | REVIEWED BY: |
|---|---|---|---|
| M. LUCK | C. HENRY | S.MANDIC | K. PACHECO |

| PROJECT No: | DATE: | SCALE: |
|---|---|---|
| SMSD2507 | OCTOBER 2026 | AS SHOWN |

CLIENT
**SOMERS CENTRAL SCHOOL DISTRICT**

**VARIOUS UPGRADES AT SOMERS MIDDLE SCHOOL**

**250 US-202, SOMERS, NY 10589**

**SED#: 66-21-01-06-0-001-021**

CONTRACT
**CONTRACT G**
**GENERAL CONSTRUCTION**

STATUS
**FOR BID**

SHEET TITLE
**BUILDING ELEVATIONS**

DRAWING No.
# MS-A 201.00

C:\Users\APappas\Documents_Revit Backup\SMSD2507_Central25_A_apappasV6997.rvt
10/30/2026 12:06:03 PM




1 NORTH ELEVATION - LOBBY ENTRANCE
N.T.S.




2 NORTH ELEVATION - BAND ROOM EXIT
N.T.S.











3 NORTH ELEVATION - STAGE BACK WALL
N.T.S.

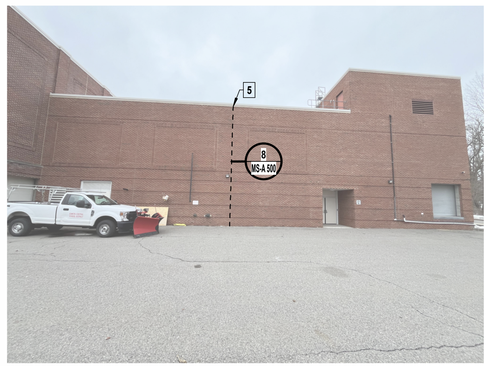


4 EAST ELEVATION - STAGE WALL
N.T.S.







5 NORTHELEVATION - BASEMENT WALL
N.T.S.

## GENERAL CONSTRUCTION WORK NOTES:

1. ALL EXISTING EXTERIOR FACADE MOUNTED EQUIPMENT INCLUDING BUT NOT LIMITED TO LIGHT FIXTURES, SECURITY DEVICES, SIGNAGE, ETC. SHALL BE PROTECTED DURING SCOPE OF WORK. CONTRACTOR SHALL REPAIR OR REPLACE EQUIPMENT OR DEVICE AS NEEDED IF DAMAGED. CONTRACTOR SHALL HAVE A LICENSED ELECTRICAL CONTRACTOR TEMPORARILY REMOVE, MAINTAIN AND RECONNECT ANY CONDUIT, WIRING OR DEVICES REQUIRED TO PERFORM ANY SCOPE ASSOCIATED WITH THIS WORK. VERIFY IN FIELD ALL CONDITIONS.
2. ALL MASONRY MORTAR ON SCOPE ELEVATIONS SHALL BE INSPECTED FOR CRACKS OR DAMAGE AND SHALL BE BROUGHT TO THE ARCHITECT AND THE DISTRICTS CONSTRUCTION REPRESENTATIVES ATTENTION IMMEDIATELY.
3. CONTRACTOR SHALL BE RESPONSIBLE TO CLEAN OUT ALL EXISTING WEEP HOLES WHERE WORK IS BEING PERFORMED. REMOVE ALL DIRT, DEBRIS OR OTHER MATERIALS TO MAKE SURE THEY ARE CLEAR TO ENSURE WEEP SYSTEM FUNCTIONALITY.
4. THE CONTRACTOR SHALL BE RESPONSIBLE TO PROVIDE ALL TEMPORARY BRACING AND SHORING TO MAINTAIN THE STRUCTURAL INTEGRITY OF THE BUILDING, AS REQUIRED TO COMPLETE THE MASONRY REPAIR SCOPE OF WORK.
5. ALL NEW AND EXISTING MASONRY SURFACES SHALL BE LOW-PRESSURE POWER WASHED ACROSS ALL ELEVATIONS AS PART OF THE SCOPE OF WORK. REMOVE ALL DIRT, DEBRIS, STAINS, MOSS AND EFFLORESCENCE. PROTECT ALL OPENINGS INCLUDING BUT NOT LIMITED TO; DOORS, WINDOWS, LOUVERS AND GRILLES DURING POWER WASHING, AS WELL AS ALL WALL-MOUNTED ITEMS REMAINING IN PLACE.
6. ALL EXISTING CAST STONE WITHIN WORK AREA SHALL BE LOW-PRESSURE POWER WASHED. REMOVE ALL DIRT, DEBRIS, STAINS, MOSS AND EFFLORESCENCE. PROTECT ALL OPENINGS INCLUDING BUT NOT LIMITED TO; DOORS, WINDOWS, LOUVERS AND GRILLES DURING POWER WASHING. RAKE OUT EXISTING JOINTS BETWEEN STONE COPINGS AND BRICK AND INSTALL NEW FLEXIBLE SILICONE SOFT JOINT WITH BACKER OR JOINT TAPE TO ENSURE TWO SIDE ADHESION. SILICONE SEALANT WITH BACKER ROD TO MATCH EXISTING MORTAR COLOR.
7. ALL NEW AND EXISTING EXPOSED CAST STONE AND MASONRY SURFACES SHALL BE LOW-PRESSURE POWER WASHED AND ACROSS ALL ELEVATIONS AS PART OF THE SCOPE OF THE WORK. REMOVE ALL DIRT, DEBRIS, STAINS, MOSS, AND EFFLORESCENCE. PROTECT ALL OPENINGS INCLUDING BUT NOT LIMITED TO DOORS, WINDOWS, LOUVERS AND GRILLES, AS WELL AS ALL WALL-MOUNTED ITEMS REMAINING IN PLACE.

## PATTERNS & SYMBOLS LEGEND

| KEYNOTE | PATTERN | DESCRIPTION |
|---|---|---|
| 1 | | SELECTIVE MASONRY REPLACEMENT: REMOVE AND REPLACE DAMAGED / DETERIORATED BRICK MASONRY THROUGHOUT AREA INDICATED. REBUILD BACK-UP AS REQUIRED AND REPLACE ANY UNSOUND MATERIALS THAT ARE REMOVED. INSTALL NEW BRICK MASONRY TO MATCH EXISTING COLOR, FINISH, COURSING AND PATTERN IN COMPLETELY FILLED BED, ENDS, AND HEAD OF MORTAR JOINTS. |
| 2 | | RE-POINTING: RAKE OUT EXISTING JOINTS TO A MINIMUM DEPTH OF 3/4" THROUGHOUT AREA INDICATED, AND RE-POINT ALL JOINTS IN BRICK MASONRY. REBUILD BACK UP AS REQUIRED AND REPLACE ANY UNSOUND MATERIALS THAT WERE REMOVED. TAKE CARE NOT TO DAMAGE EDGES OF EXISTING MASONRY TO REMAIN. |
| 3 | | ENVELOPE REPAIR/REPLACEMENT: REMOVE AND REPLACE EXTERIOR ENVELOPE PANELS THROUGHOUT AREA INDICATED IN KIND. COORDINATE WITH ELEVATIONS AND APPLICABLE KEY NOTES FOR SPECIFIC SCOPE WORK. |
| 4 | | CAST STONE REPAIR/REPLACEMENT: REPOINT EXISTING CAST STONE MORTAR JOINTS. REMOVE AND REPLACE CRACKED, DAMAGED, OR DETERIORATED 4 1/2" THICK CAST STONE IN KIND. |
| 5 | | CONTROL / EXPANSION JOINT REPLACEMENT: RAKE OUT EXISTING JOINT BETWEEN MASONRY TO A MINIMUM DEPTH OF 1". FURNISH AND INSTALL NEW FLEXIBLE SILICONE SOFT JOINT THE FULL WIDTH, AND LENGTH OF JOINT. COLOR TO MATCH EXISTING MORTAR. |
| 6 | | ENVELOPE CAULKING REPLACEMENT: EXISTING WINDOW CAULK AND DEBRIS TO BE REMOVED IN ITS ENTIRETY, CONTRACTOR TO CLEAN OPENING AND PROVIDE CAULKING. WINDOW TO BE PROTECTED. |
| 7 | | STEEL LINTEL PAINTING: SCRAPE, PAINT AND SEAL EXISTING STEEL LINTELS AND WINDOWS, CONTRACTOR TO CLEAN OPENING AND PROTECT WINDOW. |
| 8 | | EXISTING LOUVER REPLACEMENT / NEW LOUVER: REMOVE AND DISPOSE OF EXISTING LOUVERS IN BRICK VENEER. PROVIDE NEW LOUVER AND STEEL LINTEL. VERIFY SIZE OF OPENING NEEDED IN FIELD. GC SHALL COORDINATE WITH THE MECHANICAL CONTRACTOR ON NEW LOUVER OPENINGS SIZE AND LOCATIONS. SEE THE OVERALL PLANS FOR FURTHER CLARIFICATION ON SCOPE REQUIREMENTS. |

H2M architects + engineers
1133 Westchester Avenue, Suite N-210
White Plains, NY 10605
914.358.5623 • www.h2m.com
NY Architecture & Landscape Architecture: No Certificate Required
NY Engineering Certificate of Authorization No.: 0018178

CONSULTANTS:

| MARK | DATE | DESCRIPTION |
|---|---|---|
| | | |

REGISTERED ARCHITECT KATRINA PACHECO 041183 STATE OF NEW YORK

09/30/2029
KATRINA N. PACHECO, R.A.
NY PROFESSIONAL ARCHITECT Lic. No. 041183
Exp. Date

"IN ACCORDANCE WITH ARTICLE 145, SECTION 7209 OF THE NYS EDUCATION LAW, ALTERATION OF THIS DOCUMENT EXCEPT BY A LICENSED PROFESSIONAL IS ILLEGAL."

| DESIGNED BY: | DRAWN BY: | CHECKED BY: | REVIEWED BY: |
|---|---|---|---|
| M. LUCK | C. HENRY | S.MANDIC | K. PACHECO |

| PROJECT No: | DATE: | SCALE: |
|---|---|---|
| SMSD2507 | OCTOBER 2026 | AS SHOWN |

CLIENT

**SOMERS CENTRAL SCHOOL DISTRICT**

**VARIOUS UPGRADES AT SOMERS MIDDLE SCHOOL**

**250 US-202, SOMERS, NY 10589**

**SED#: 66-21-01-06-0-001-021**

CONTRACT

**CONTRACT G**
**GENERAL CONSTRUCTION**

STATUS

**FOR BID**

SHEET TITLE

**BUILDING ELEVATIONS**

DRAWING No.

# MS-A 202.00

C:\Users\APappas\Documents_Revit Backup\SMSD2507_Central25_A_apappasV6997.rvt


10/30/2026 12:06:05 PM







1 **EAST ELEVATION - BASEMENT WALL**
N.T.S.

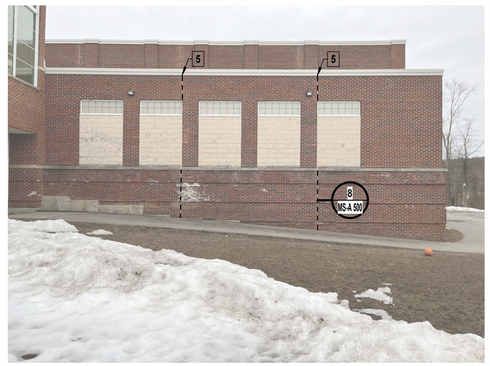


2 **SOUTH ELEVATION - BASEMENT WALL**
N.T.S.

## GENERAL CONSTRUCTION WORK NOTES:

1. ALL EXISTING EXTERIOR FACADE MOUNTED EQUIPMENT INCLUDING BUT NOT LIMITED TO LIGHT FIXTURES, SECURITY DEVICES, SIGNAGE, ETC. SHALL BE PROTECTED DURING SCOPE OF WORK. CONTRACTOR SHALL REPAIR OR REPLACE EQUIPMENT OR DEVICE AS NEEDED IF DAMAGED. CONTRACTOR SHALL HAVE A LICENSED ELECTRICAL CONTRACTOR TEMPORARILY REMOVE, MAINTAIN AND RECONNECT ANY CONDUIT, WIRING OR DEVICES REQUIRED TO PERFORM ANY SCOPE ASSOCIATED WITH THIS WORK. VERIFY IN FIELD ALL CONDITIONS.
2. ALL MASONRY MORTAR ON SCOPE ELEVATIONS SHALL BE INSPECTED FOR CRACKS OR DAMAGE AND SHALL BE BROUGHT TO THE ARCHITECT AND THE DISTRICTS CONSTRUCTION REPRESENTATIVES ATTENTION IMMEDIATELY.
3. CONTRACTOR SHALL BE RESPONSIBLE TO CLEAN OUT ALL EXISTING WEEP HOLES WHERE WORK IS BEING PERFORMED. REMOVE ALL DIRT, DEBRIS OR OTHER MATERIALS TO MAKE SURE THEY ARE CLEAR TO ENSURE WEEP SYSTEM FUNCTIONALITY.
4. THE CONTRACTOR SHALL BE RESPONSIBLE TO PROVIDE ALL TEMPORARY BRACING AND SHORING TO MAINTAIN THE STRUCTURAL INTEGRITY OF THE BUILDING, AS REQUIRED TO COMPLETE THE MASONRY REPAIR SCOPE OF WORK.
5. ALL NEW AND EXISTING MASONRY SURFACES SHALL BE LOW-PRESSURE POWER WASHED ACROSS ALL ELEVATIONS AS PART OF THE SCOPE OF WORK. REMOVE ALL DIRT, DEBRIS, STAINS, MOSS AND EFFLORESCENCE. PROTECT ALL OPENINGS INCLUDING BUT NOT LIMITED TO; DOORS, WINDOWS, LOUVERS AND GRILLES DURING POWER WASHING, AS WELL AS ALL WALL-MOUNTED ITEMS REMAINING IN PLACE.
6. ALL EXISTING CAST STONE WITHIN WORK AREA SHALL BE LOW-PRESSURE POWER WASHED. REMOVE ALL DIRT, DEBRIS, STAINS, MOSS AND EFFLORESCENCE. PROTECT ALL OPENINGS INCLUDING BUT NOT LIMITED TO; DOORS, WINDOWS, LOUVERS AND GRILLES DURING POWER WASHING. RAKE OUT EXISTING JOINTS BETWEEN STONE COPINGS AND BRICK AND INSTALL NEW FLEXIBLE SILICONE SOFT JOINT WITH BACKER OR JOINT TAPE TO ENSURE TWO SIDE ADHESION. SILICONE SEALANT WITH BACKER ROD TO MATCH EXISTING MORTAR COLOR.
7. ALL NEW AND EXISTING EXPOSED CAST STONE AND MASONRY SURFACES SHALL BE LOW-PRESSURE POWER WASHED AND ACROSS ALL ELEVATIONS AS PART OF THE SCOPE OF THE WORK. REMOVE ALL DIRT, DEBRIS, STAINS, MOSS, AND EFFLORESCENCE. PROTECT ALL OPENINGS INCLUDING BUT NOT LIMITED TO DOORS, WINDOWS, LOUVERS AND GRILLES, AS WELL AS ALL WALL-MOUNTED ITEMS REMAINING IN PLACE.

## PATTERNS & SYMBOLS LEGEND

| KEYNOTE | PATTERN | DESCRIPTION |
|---|---|---|
| 1 | | SELECTIVE MASONRY REPLACEMENT: REMOVE AND REPLACE DAMAGED / DETERIORATED BRICK MASONRY THROUGHOUT AREA INDICATED. REBUILD BACK-UP AS REQUIRED AND REPLACE ANY UNSOUND MATERIALS THAT ARE REMOVED. INSTALL NEW BRICK MASONRY TO MATCH EXISTING COLOR, FINISH, COURSING AND PATTERN IN COMPLETELY FILLED BED, ENDS, AND HEAD OF MORTAR JOINTS. |
| 2 | | RE-POINTING: RAKE OUT EXISTING JOINTS TO A MINIMUM DEPTH OF 3/4" THROUGHOUT AREA INDICATED, AND RE-POINT ALL JOINTS IN BRICK MASONRY. REBUILD BACK UP AS REQUIRED AND REPLACE ANY UNSOUND MATERIALS THAT WERE REMOVED. TAKE CARE NOT TO DAMAGE EDGES OF EXISTING MASONRY TO REMAIN. |
| 3 | | ENVELOPE REPAIR/REPLACEMENT: REMOVE AND REPLACE EXTERIOR ENVELOPE PANELS THROUGHOUT AREA INDICATED IN KIND. COORDINATE WITH ELEVATIONS AND APPLICABLE KEY NOTES FOR SPECIFIC SCOPE WORK. |
| 4 | | CAST STONE REPAIR/REPLACEMENT: REPOINT EXISTING CAST STONE MORTAR JOINTS. REMOVE AND REPLACE CRACKED, DAMAGED, OR DETERIORATED 4 1/2" THICK CAST STONE IN KIND. |
| 5 | | CONTROL / EXPANSION JOINT REPLACEMENT: RAKE OUT EXISTING JOINT BETWEEN MASONRY TO A MINIMUM DEPTH OF 1". FURNISH AND INSTALL NEW FLEXIBLE SILICONE SOFT JOINT THE FULL WIDTH, AND LENGTH OF JOINT. COLOR TO MATCH EXISTING MORTAR. |
| 6 | | ENVELOPE CAULKING REPLACEMENT: EXISTING WINDOW CAULK AND DEBRIS TO BE REMOVED IN ITS ENTIRETY, CONTRACTOR TO CLEAN OPENING AND PROVIDE CAULKING. WINDOW TO BE PROTECTED. |
| 7 | | STEEL LINTEL PAINTING: SCRAPE, PAINT AND SEAL EXISTING STEEL LINTELS AND WINDOWS, CONTRACTOR TO CLEAN OPENING AND PROTECT WINDOW. |
| 8 | | EXISTING LOUVER REPLACEMENT / NEW LOUVER: REMOVE AND DISPOSE OF EXISTING LOUVERS IN BRICK VENEER. PROVIDE NEW LOUVER AND STEEL LINTEL. VERIFY SIZE OF OPENING NEEDED IN FIELD. GC SHALL COORDINATE WITH THE MECHANICAL CONTRACTOR ON NEW LOUVER OPENINGS SIZE AND LOCATIONS. SEE THE OVERALL PLANS FOR FURTHER CLARIFICATION ON SCOPE REQUIREMENTS. |

H2M architects + engineers
1133 Westchester Avenue, Suite N-210
White Plains, NY 10605
914.358.5623 • www.h2m.com
NY Architecture & Landscape Architecture: No Certificate Required
NY Engineering Certificate of Authorization No.: 0018178

CONSULTANTS:

| MARK | DATE | DESCRIPTION |
|---|---|---|
| | | |

REGISTERED ARCHITECT KATRINA PACHECO 041183 STATE OF NEW YORK

09/30/2029
KATRINA N. PACHECO, R.A.
NY PROFESSIONAL ARCHITECT Lic. No. 041183
Exp. Date

"IN ACCORDANCE WITH ARTICLE 145, SECTION 7209 OF THE NYS EDUCATION LAW, ALTERATION OF THIS DOCUMENT EXCEPT BY A LICENSED PROFESSIONAL IS ILLEGAL."

| DESIGNED BY: | DRAWN BY: | CHECKED BY: | REVIEWED BY: |
|---|---|---|---|
| M. LUCK | C. HENRY | S.MANDIC | K. PACHECO |

| PROJECT No: | DATE: | SCALE: |
|---|---|---|
| SMSD2507 | OCTOBER 2026 | AS SHOWN |

CLIENT

**SOMERS CENTRAL SCHOOL DISTRICT**

**VARIOUS UPGRADES AT SOMERS MIDDLE SCHOOL**

**250 US-202, SOMERS, NY 10589**

**SED#: 66-21-01-06-0-001-021**

CONTRACT

**CONTRACT G**
**GENERAL CONSTRUCTION**

STATUS

**FOR BID**


SHEET TITLE

**BUILDING ELEVATIONS**

DRAWING No.

# MS-A 203.00

C:\Users\APagosas\Documents_Revit Backup\SMSD2507_Central25_A_apagosasV6997.rvt
10/30/2026 12:06:06 PM

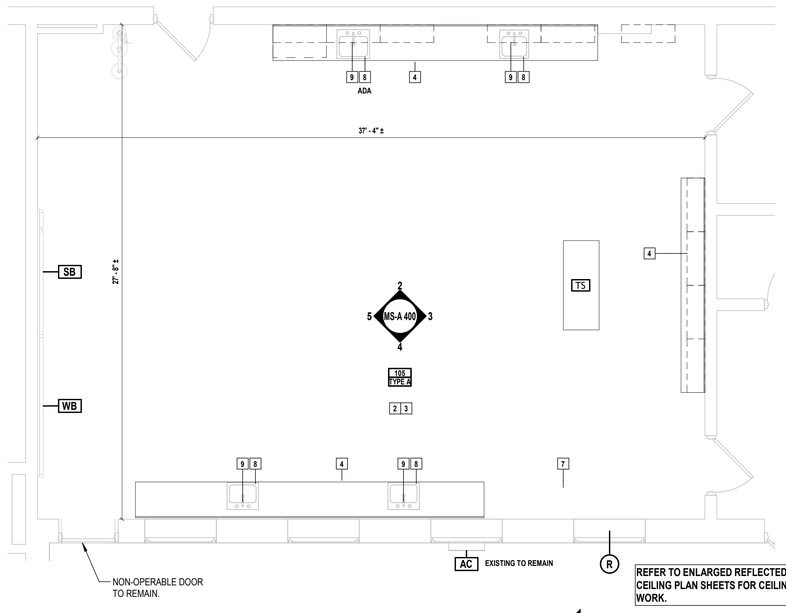



REFER TO ENLARGED REFLECTED CEILING PLAN SHEETS FOR CEILING WORK.

## 1 TYPICAL CLASSROOM TYPE 'A' PLAN - SCIENCE ROOM


SCALE: 1/4" = 1'-0"

PROJECT NORTH

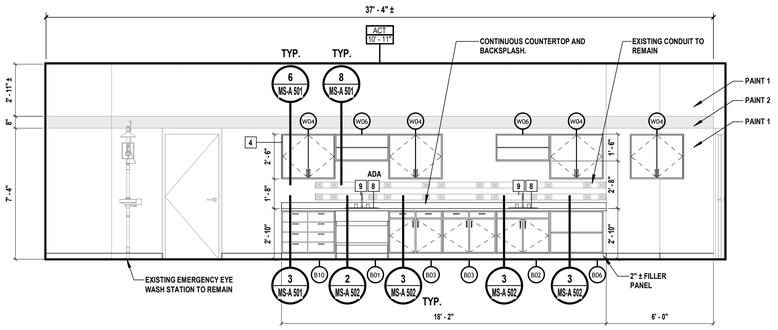



## 2 CLASSROOM TYPE 'A' ELEVATION - SCIENCE ROOM

SCALE: 1/4" = 1'-0"

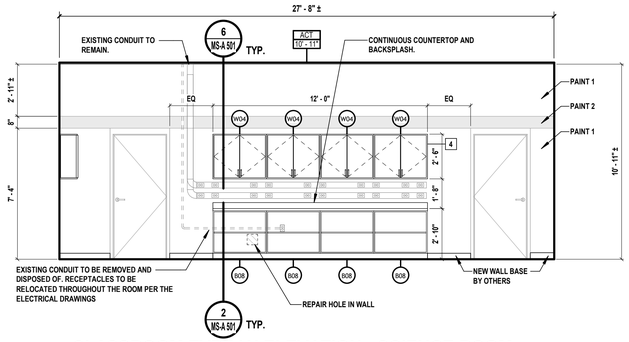



## 3 CLASSROOM TYPE 'A' ELEVATION - SCIENCE ROOM

SCALE: 1/4" = 1'-0"

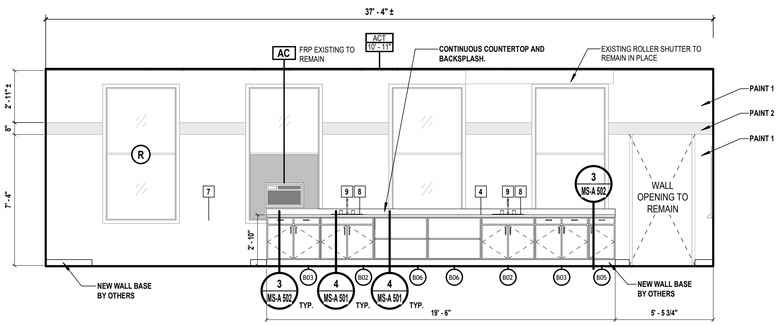


## 4 CLASSROOM TYPE 'A' ELEVATION - SCIENCE ROOM

SCALE: 1/4" = 1'-0"

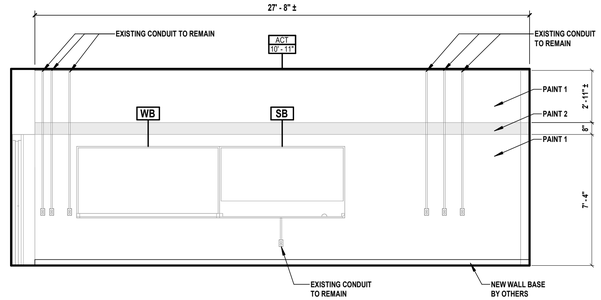


## 5 CLASSROOM TYPE 'A' ELEVATION - SCIENCE ROOM

SCALE: 1/4" = 1'-0"

## FINISH LEGEND - SCIENCE ROOM

**WALL PAINT PATTERN:**

PAINT 2: 8" TALL ACCENT STRIPE, BOTTOM @ 7'-4" A.F.F.
COLOR: SHOW STOPPER (SW#7588)

PAINT 1
COLOR: PASSIVE (SW#7064)

CASEWORK COUNTERTOP
MFR.: DURCON
MODEL: MARINE EDGE EPOXY RESIN
COLOR: BLACK

CASEWORK FINISH:
MFR.: FORMICA
STYLE: HPL LAMINATE
TEXTURE: NATURELLE
COLOR: DARK ASH #F8575

## FLOOR PLAN LEGEND

| | |
|---|---|
| A101 / TYPE A — ROOM NUMBER / ROOM TYPE | EXISTING WINDOW TO REMAIN |
| 11 — KEYED SCOPE NOTE INDICATOR | EXISTING WALL TO REMAIN |
| XX — NEW DOOR TAG | R — INDICATES RESCUE WINDOW LOCATIONS |
| EXISTING DOOR AND DOOR FRAME TO REMAIN. | FURNISH NEW DOOR AND FRAME. REFER TO DOOR SCHEDULE. |

## ABBREVIATIONS

| | | | |
|---|---|---|---|
| AC | AIR CONDITIONING UNIT - RETAIN AND REINSTALL | WB | EXISTING WHITEBOARD - RETAIN AND REINSTALL |
| SB | EXISTING SMART BOARD - RETAIN AND REINSTALL | TS | TEACHER STATION - TURN OVER TO OWNER |
| BB | EXISTING BLACK BOARD - RETAIN AND REINSTALL | R | RESCUE WINDOW STICKER FURNISHED BY CONTRACTOR IF NONE EXISTS. APPLY TO GLAZING & WINDOW SHADES, WHERE APPLICABLE |
| CB | EXISTING CORK BOARD - RETAIN AND REINSTALL. U.O.N | | |

## CONTRACT G SCOPE


| | | |
|---|---|---|
| 2 | NEW CEILING | INSTALL NEW SUSPENDED CEILING SYSTEM WITH 2'X2' LAY-IN ACOUSTIC PANELS. SAND, PRIME, AND PAINT ALL EXISTING SOFFITS. EC SHALL STORE AND REINSTALL ALL EXISTING ELECTRICAL EQUIPMENT INCLUDING,BUT NOT LIMITED TO ALL SPEAKERS, SMOKE DETECTORS, STROBES, LIGHTS.MC SHALL SUPPLY AND INSTALL ALL SUPPLY AND RETURN GRILLES BACK TO THEIR ORIGINAL LOCATIONS. cOORDINATE WITH EC AND MC FOR FULL EXTENT OF WORK. |
| 3 | PAINT WALLS | CAREFULLY REMOVE AND STORE ALL EXISTING WALL MOUNTED ITEMS, INCLUDING BUT NOT LIMITED TO:<br><br>CORK BOARDS, WHITE BOARDS, BLACKBOARDS, SIGNAGE, ARTWORK, HOOKS, PROJECTORS, PROJECTOR BRACKETS, SCREENS, AND ALL DEVICES USED TO SECURE THESE ITEMS IN PLACE.<br><br>PREPARE ALL WALLS TO RECEIVE NEW FINISHES INCLUDING FILING HOLES, REPAIRING CRACKS IN EXISTING WALLS, SANDING, AND PREPARING ALL SURFACES FOR A NEW PAINT FINISH.<br><br>UPON COMPLETION OF WALL PAINT APPLICATION, REINSTALL EXISTING AND NEW OWNER PROVIDED WALL MOUNTED ITEMS INCLUDING BUT NOT LIMITED TO CORK BOARDS, WHITE BOARDS, SMARTBOARDS, SIGNAGE, ARTWORK, HOOKS, PROJECTORS, PROJECTOR BRACKETS, SCREENS, AND ALL DEVICES USED TO SECURE THESE ITEMS IN PLACE IN ACCORDANCE WITH ENLARGED CLASSROOM ELEVATIONS. |
| 4 | CASEWORK | FURNISH AND INSTALL NEW CASEWORK AND COUNTERS. |
| 7 | UNIT VENTILATORS | M CONTRACTOR TO FURNISH AND INSTALL NEW UNIT VENTILATOR, COORDINATE WITH MC. |
| 8 | LAB SINKS | PROVIDE AND INSTALL NEW DROP-IN SCIENCE LAB SINK, COORDINATE WITH PC. |
| 9 | FAUCETS | P CONTRACTOR TO FURNISH AND INSTALL NEW FAUCET, COORDINATE WITH PC. |

## CLASSROOM CASEWORK

| Type Mark | Width | Depth | Height | Description |
|---|---|---|---|---|
| B01 | 3' - 0" | 2' - 0" | 2' - 9" | BASE CABINET - ADA SINK |
| B02 | 3' - 0" | 1' - 10" | 2' - 8 1/2" | DOUBLE DOOR SINK BASE CABINET |
| B03 | 3' - 0" | 1' - 10" | 2' - 8 1/2" | BASE CABINET - 2 DOOR W/DRAWER |
| B05 | 1' - 6" | 1' - 10" | 2' - 8 1/2" | BASE CABINET- 1 DOOR W/DRAWER |
| B06 | 3' - 0" | 1' - 10" | 2' - 8 1/2" | BASE CABINET - TWO OPEN SHELVES |
| B08 | 3' - 0" | 1' - 3" | 2' - 8 1/2" | BASE CABINET - TWO OPEN SHELVES |
| B10 | 3' - 0" | 1' - 10" | 2' - 8 1/2" | BASE CABINET - FOUR DRAWER |
| W04 | 3' - 0" | 1' - 0" | 2' - 6" | WALL CABINET - DOUBLE DOOR 2 SHELF |
| W06 | 3' - 0" | 1' - 0" | 1' - 6" | WALL CABINET - OPEN SHELF |

## CLASSROOM UPGRADES GENERAL NOTES

1. REFER TO CLASSROOM CASEWORK DETAILS ON ARCHITECTURAL CASEWORK DETAILS SHEET
2. ROLLER SHUTTERS TO REMAIN IN PLACE

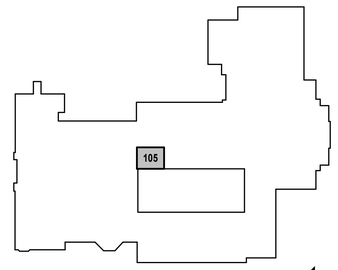


## 6 LEVEL 1 KEY PLAN - TYPE A

SCALE: 1" = 100'-0"

PROJECT NORTH

H2M architects + engineers
1133 Westchester Avenue, Suite N-210
White Plains, NY 10605
914.358.5623 • www.h2m.com
NY Architecture & Landscape Architecture: No Certificate Required
NY Engineering Certificate of Authorization No.: 0018178

CONSULTANTS:

| MARK | DATE | DESCRIPTION |
|---|---|---|
| | | |

REGISTERED ARCHITECT KATRINA PACHECO 041183 STATE OF NEW YORK

09/30/2029
KATRINA N. PACHECO, R.A.
NY PROFESSIONAL ARCHITECT LIC. No. 041183
Exp. Date

"IN ACCORDANCE WITH ARTICLE 145, SECTION 7209 OF THE NYS EDUCATION LAW, ALTERATION OF THIS DOCUMENT EXCEPT BY A LICENSED PROFESSIONAL IS ILLEGAL."

| DESIGNED BY: | DRAWN BY: | CHECKED BY: | REVIEWED BY: |
|---|---|---|---|
| A. PAPPAS | A. PAPPAS<br>A. DUNN | S.MANDIC | K. PACHECO |

| PROJECT No: | DATE: | SCALE: |
|---|---|---|
| SMSD2507 | OCTOBER 2026 | AS SHOWN |

CLIENT

**SOMERS CENTRAL SCHOOL DISTRICT**

**VARIOUS UPGRADES AT SOMERS MIDDLE SCHOOL**

**250 US-202, SOMERS, NY 10589**

**SED#: 66-21-01-06-0-001-021**

CONTRACT

**CONTRACT G GENERAL CONSTRUCTION**

STATUS

**FOR BID**


SHEET TITLE

**ENLARGED PLANS & ELEVATIONS CLASSROOM UPGRADES TYPE A-SCIENCE-RM 105**

DRAWING No.

**MS-A 400.00**


C:\Users\APappas\Documents_Revit Backup\SMSD2507_Central25_A_apappasV6997.rvt
10/30/2026 1:14:23 PM

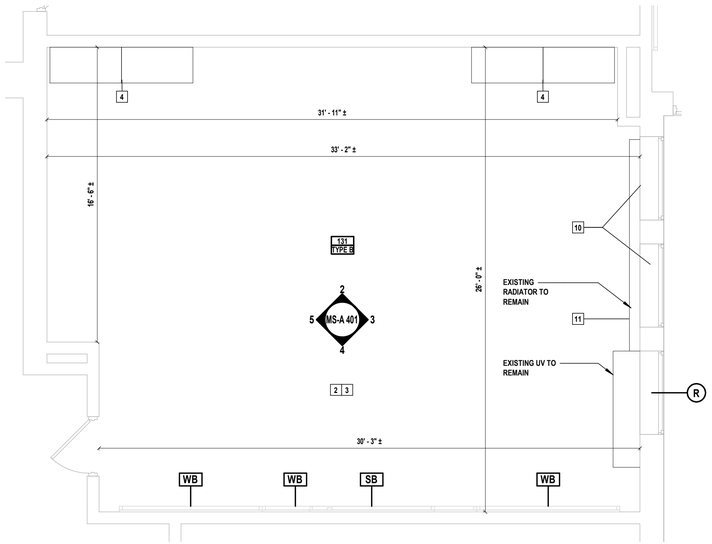


## 1 CLASSROOM TYPE 'B' PLAN


SCALE: 1/4" = 1'-0"

PROJECT NORTH

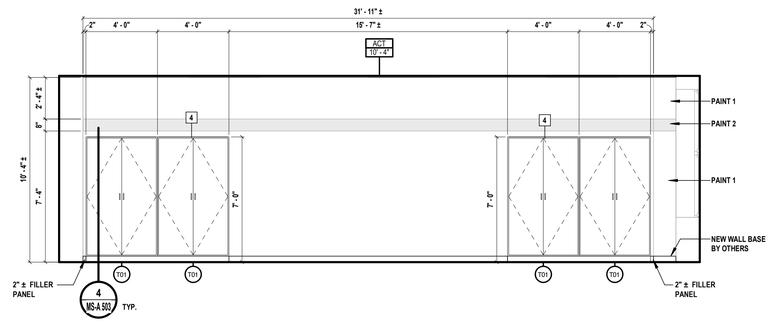



## 2 CLASSROOM TYPE 'B' ELEVATION

SCALE: 1/4" = 1'-0"

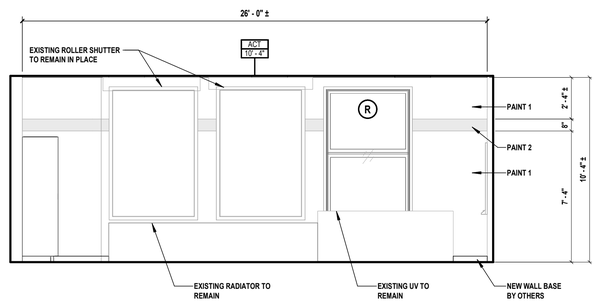



## 3 CLASSROOM TYPE 'B' ELEVATION

SCALE: 1/4" = 1'-0"

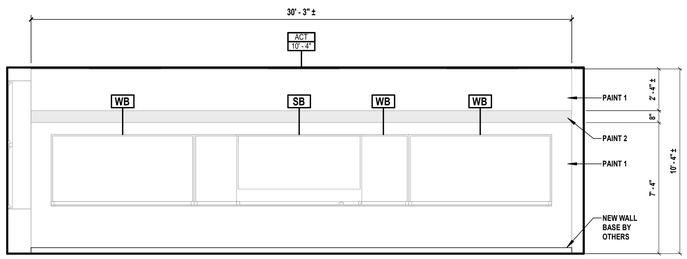


## 4 CLASSROOM TYPE 'B' ELEVATION

SCALE: 1/4" = 1'-0"

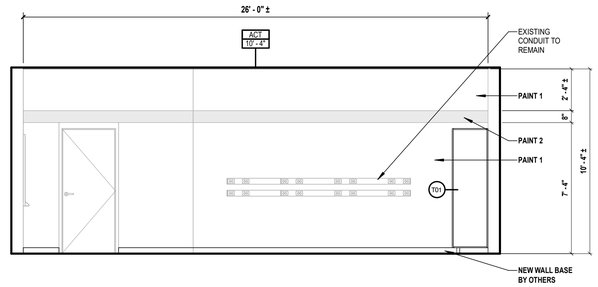


## 5 CLASSROOM TYPE 'B' ELEVATION

SCALE: 1/4" = 1'-0"

## FINISH LEGEND - NON SCIENCE ROOM



**WALL PAINT PATTERN:**

PAINT 2: 8" TALL ACCENT STRIPE, BOTTOM @ 7'-4" A.F.F.
COLOR: SHOW STOPPER (SW#7588)

PAINT 1
COLOR: PASSIVE (SW#7064)

CASEWORK COUNTERTOP
MFR.: WILSONART
STYLE: QUARTZ
COLOR: NOVA SERRANA #Q4068

CASEWORK FINISH:
MFR.: FORMICA
STYLE: PLASTIC LAMINATE
TEXTURE: NATURELLE
COLOR: DARK ASH #FB575

## FLOOR PLAN LEGEND

| | |
|---|---|
| A101 / TYPE A — ROOM NUMBER / ROOM TYPE | EXISTING WINDOW TO REMAIN |
| 11 — KEYED SCOPE NOTE INDICATOR | EXISTING WALL TO REMAIN |
| XX — NEW DOOR TAG | R — INDICATES RESCUE WINDOW LOCATIONS |
| EXISTING DOOR AND DOOR FRAME TO REMAIN. | FURNISH NEW DOOR AND FRAME. REFER TO DOOR SCHEDULE. |

## ABBREVIATIONS

| | | | |
|---|---|---|---|
| AC | AIR CONDITIONING UNIT - RETAIN AND REINSTALL | WB | EXISTING WHITEBOARD - RETAIN AND REINSTALL |
| SB | EXISTING SMART BOARD - RETAIN AND REINSTALL | TS | TEACHER STATION - TURN OVER TO OWNER |
| BB | EXISTING BLACK BOARD - RETAIN AND REINSTALL | R | RESCUE WINDOW STICKER FURNISHED BY CONTRACTOR IF NONE EXISTS. APPLY TO GLAZING & WINDOW SHADES, WHERE APPLICABLE |
| CB | EXISTING CORK BOARD - RETAIN AND REINSTALL. U.O.N | | |

## CONTRACT G SCOPE


| | | |
|---|---|---|
| 2 | NEW CEILING | INSTALL NEW SUSPENDED CEILING SYSTEM WITH 2'X2' LAY-IN ACOUSTIC PANELS. SAND, PRIME, AND PAINT ALL EXISTING SOFFITS. EC SHALL STORE AND REINSTALL ALL EXISTING ELECTRICAL EQUIPMENT INCLUDING,BUT NOT LIMITED TO ALL SPEAKERS, SMOKE DETECTORS, STROBES, LIGHTS.MC SHALL SUPPLY AND INSTALL ALL SUPPLY AND RETURN GRILLES BACK TO THEIR ORIGINAL LOCATIONS. cOORDINATE WITH EC AND MC FOR FULL EXTENT OF WORK. |
| 3 | PAINT WALLS | CAREFULLY REMOVE AND STORE ALL EXISTING WALL MOUNTED ITEMS, INCLUDING BUT NOT LIMITED TO:<br><br>CORK BOARDS, WHITE BOARDS, BLACKBOARDS, SIGNAGE, ARTWORK, HOOKS, PROJECTORS, PROJECTOR BRACKETS, SCREENS, AND ALL DEVICES USED TO SECURE THESE ITEMS IN PLACE.<br><br>PREPARE ALL WALLS TO RECEIVE NEW FINISHES INCLUDING FILING HOLES, REPAIRING CRACKS IN EXISTING WALLS, SANDING, AND PREPARING ALL SURFACES FOR A NEW PAINT FINISH.<br><br>UPON COMPLETION OF WALL PAINT APPLICATION, REINSTALL EXISTING AND NEW OWNER PROVIDED WALL MOUNTED ITEMS INCLUDING BUT NOT LIMITED TO CORK BOARDS, WHITE BOARDS, SMARTBOARDS, SIGNAGE, ARTWORK, HOOKS, PROJECTORS, PROJECTOR BRACKETS, SCREENS, AND ALL DEVICES USED TO SECURE THESE ITEMS IN PLACE IN ACCORDANCE WITH ENLARGED CLASSROOM ELEVATIONS. |
| 4 | CASEWORK | FURNISH AND INSTALL NEW CASEWORK AND COUNTERS. |
| 10 | FIRE SHUTTERS | EXISTING FIRE SHUTTERS, PROTECT IN PLACE. |
| 11 | RADIATOR COVERS | REPLACE EXISTING RADIATOR COVERS. FINTUBE TO REMAIN. |

## CLASSROOM CASEWORK

| Type Mark | Width | Depth | Height | Description |
|---|---|---|---|---|
| T01 | 4' - 0" | 2' - 0" | 7' - 0" | TALL CABINET - DOUBLE DOOR W/ SHELF |

## CLASSROOM UPGRADES GENERAL NOTES

1. REFER TO CLASSROOM CASEWORK DETAILS ON ARCHITECTURAL CASEWORK DETAILS SHEET
2. ROLLER SHUTTERS TO REMAIN IN PLACE

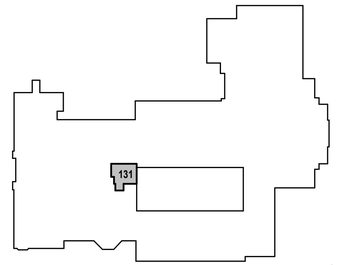


## 6 LEVEL 1 KEY PLAN - TYPE B

SCALE: 1" = 100'-0"

PROJECT NORTH

H2M architects + engineers
1133 Westchester Avenue, Suite N-210
White Plains, NY 10605
914.358.5623 • www.h2m.com
NY Architecture & Landscape Architecture: No Certificate Required
NY Engineering Certificate of Authorization No.: 0018178

CONSULTANTS:

| MARK | DATE | DESCRIPTION |
|---|---|---|
| | | |

REGISTERED ARCHITECT KATRINA PACHECO 041183 STATE OF NEW YORK

09/30/2029
KATRINA N. PACHECO, R.A.
NY PROFESSIONAL ARCHITECT Lic. No. 041183
Exp. Date

"IN ACCORDANCE WITH ARTICLE 145, SECTION 7209 OF THE NYS EDUCATION LAW, ALTERATION OF THIS DOCUMENT EXCEPT BY A LICENSED PROFESSIONAL IS ILLEGAL."

| DESIGNED BY: | DRAWN BY: | CHECKED BY: | REVIEWED BY: |
|---|---|---|---|
| A. PAPPAS | A. PAPPAS<br>A. DUNN | S.MANDIC | K. PACHECO |

| PROJECT No: | DATE: | SCALE: |
|---|---|---|
| SMSD2507 | OCTOBER 2026 | AS SHOWN |

CLIENT

**SOMERS CENTRAL SCHOOL DISTRICT**

**VARIOUS UPGRADES AT SOMERS MIDDLE SCHOOL**

**250 US-202, SOMERS, NY 10589**

**SED#: 66-21-01-06-0-001-021**

CONTRACT

**CONTRACT G**
**GENERAL CONSTRUCTION**

STATUS

**FOR BID**

SHEET TITLE


**ENLARGED PLANS & ELEVATIONS CLASSROOM UPGRADES TYPE B-RM 131**

DRAWING No.

# MS-A 401.00


C:\Users\APappas\Documents_Revit Backup\SMSD2507_Central25_A_apappasV6997.rvt

10/30/2026 1:14:24 PM

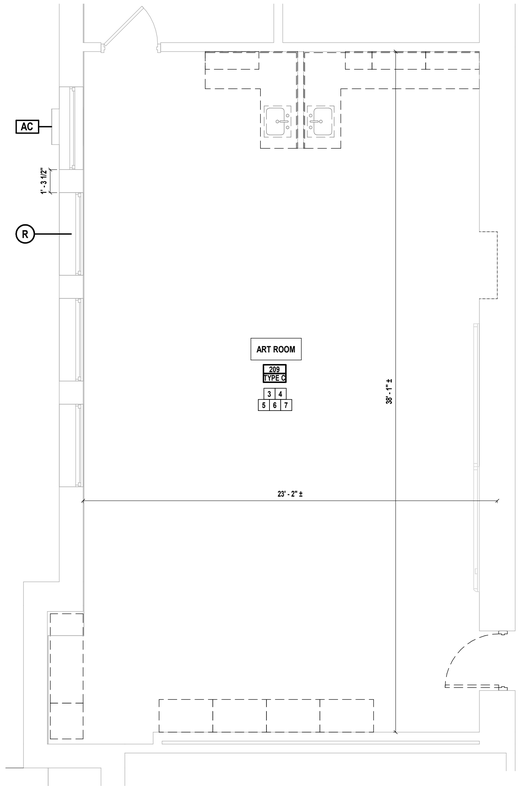


## 1 CLASSROOM TYPE 'C' PLAN - ART ROOM DEMO

SCALE: 1/4" = 1'-0"

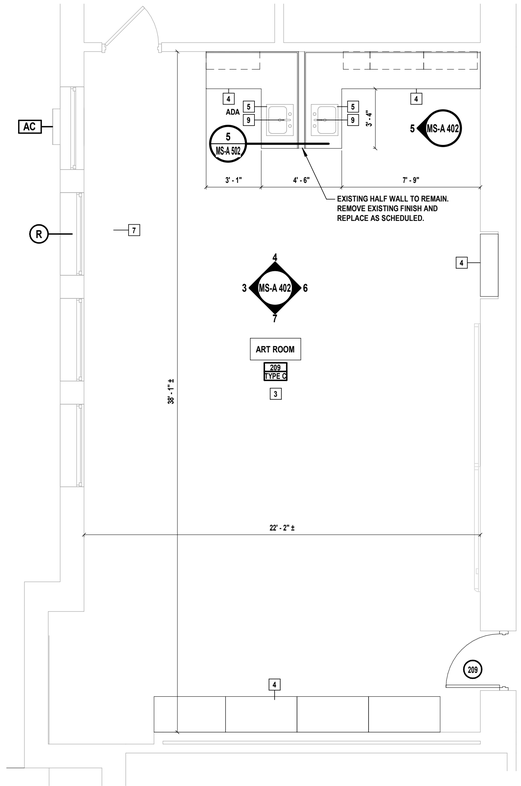


PROJECT NORTH



## FINISH LEGEND - NON SCIENCE ROOM



WALL PAINT PATTERN:

PAINT 2: 8" TALL ACCENT STRIPE, BOTTOM @ 7'-4" A.F.F.
COLOR: SHOW STOPPER (SW#7588)

PAINT 1
COLOR: PASSIVE (SW#7064)

CASEWORK COUNTERTOP
MFR.: WILSONART
STYLE: QUARTZ
COLOR: NOVA SERRANA #Q4068

CASEWORK FINISH:
MFR.: FORMICA
STYLE: PLASTIC LAMINATE
TEXTURE: NATURELLE
COLOR: DARK ASH #FB575

## FLOOR PLAN LEGEND

| | |
|---|---|
| A101 / TYPE A — ROOM NUMBER / ROOM TYPE | EXISTING WINDOW TO REMAIN |
| 11 — KEYED SCOPE NOTE INDICATOR | EXISTING WALL TO REMAIN |
| XX — NEW DOOR TAG | R — INDICATES RESCUE WINDOW LOCATIONS |
| EXISTING DOOR AND DOOR FRAME TO REMAIN. | FURNISH NEW DOOR AND FRAME. REFER TO DOOR SCHEDULE. |

## ABBREVIATIONS

| | | | |
|---|---|---|---|
| AC | AIR CONDITIONING UNIT - RETAIN AND REINSTALL | WB | EXISTING WHITEBOARD - RETAIN AND REINSTALL |
| SB | EXISTING SMART BOARD - RETAIN AND REINSTALL | TS | TEACHER STATION - TURN OVER TO OWNER |
| BB | EXISTING BLACK BOARD - RETAIN AND REINSTALL | R | RESCUE WINDOW STICKER FURNISHED BY CONTRACTOR IF NONE EXISTS. APPLY TO GLAZING & WINDOW SHADES, WHERE APPLICABLE |
| CB | EXISTING CORK BOARD - RETAIN AND REINSTALL. U.O.N | | |

## CONTRACT G SCOPE

| | | |
|---|---|---|
| 3 | PAINT WALLS | CAREFULLY REMOVE AND STORE ALL EXISTING WALL MOUNTED ITEMS, INCLUDING BUT NOT LIMITED TO:<br><br>CORK BOARDS, WHITE BOARDS, BLACKBOARDS, SIGNAGE, ARTWORK, HOOKS, PROJECTORS, PROJECTOR BRACKETS, SCREENS, AND ALL DEVICES USED TO SECURE THESE ITEMS IN PLACE.<br><br>PREPARE ALL WALLS TO RECEIVE NEW FINISHES INCLUDING FILING HOLES, REPAIRING CRACKS IN EXISTING WALLS, SANDING, AND PREPARING ALL SURFACES FOR A NEW PAINT FINISH.<br><br>UPON COMPLETION OF WALL PAINT APPLICATION, REINSTALL EXISTING AND NEW OWNER PROVIDED WALL MOUNTED ITEMS INCLUDING BUT NOT LIMITED TO CORK BOARDS, WHITE BOARDS, SMARTBOARDS, SIGNAGE, ARTWORK, HOOKS, PROJECTORS, PROJECTOR BRACKETS, SCREENS, AND ALL DEVICES USED TO SECURE THESE ITEMS IN PLACE IN ACCORDANCE WITH ENLARGED CLASSROOM ELEVATIONS. |
| 4 | CASEWORK | FURNISH AND INSTALL NEW CASEWORK AND COUNTERS. |
| 5 | SINK | P CONTRACT TO FURNISH AND INSTALL NEW DROP-IN SINK, COORDINATE WITH PC. |
| 7 | UNIT VENTILATORS | M CONTRACTOR TO FURNISH AND INSTALL NEW UNIT VENTILATOR, COORDINATE WITH MC. |
| 9 | FAUCETS | P CONTRACTOR TO FURNISH AND INSTALL NEW FAUCET, COORDINATE WITH PC. |

## CONTRACT G DEMOLITION SCOPE


| | | |
|---|---|---|
| 3 | WALL FINISHES | PREPARE ALL WALLS TO RECEIVE NEW FINISHES INCLUDING FILLING HOLES, REPAIRING CRACKS IN EXISTING WALLS, SANDING, AND PREPARING ALL SURFACES FOR A NEW PAINT FINISH. |
| 4 | CASEWORK | CONTRACTOR TO REMOVE AND DISPOSE OF EXISTING CASEWORK IN ITS ENTIRETY, INCLUDING BUT NOT LIMITED TO ALL WALLS, SOFFITS, FASCIA PIECES, ENCLOSURES, ETC. USED TO CONCEAL CASEWORK. PREPARE ALL WALLS TO RECEIVE NEW FINISHES INCLUDING FILLING HOLES, REPAIRING |
| 5 | FURNITURE | REMOVE AND PROTECT ALL EXISTING FURNITURE, TURN OVER TO OWNER. |
| 6 | UNIT VENTILATOR | EXISTING VENTILATOR TO BE REMOVED. COORDINATE WITH MECHANICAL CONTRACT. |
| 7 | RADIATOR | EXISTING RADIATORS TO BE REMOVED. COORDINATE WITH MECHANICAL CONTRACT. |

## CLASSROOM CASEWORK

| Type Mark | Width | Depth | Height | Description |
|---|---|---|---|---|
| B01 | 3' - 0" | 2' - 0" | 2' - 9" | BASE CABINET - ADA SINK |
| B02 | 3' - 0" | 1' - 10" | 2' - 8 1/2" | DOUBLE DOOR SINK BASE CABINET |
| B03 | 3' - 0" | 1' - 10" | 2' - 8 1/2" | BASE CABINET - 2 DOOR W/DRAWER |
| B07 | 1' - 6" | 1' - 10" | 2' - 8 1/2" | BASE CABINET - TWO OPEN SHELVES |
| T01 | 4' - 0" | 2' - 0" | 7' - 0" | TALL CABINET - DOUBLE DOOR W/ SHELF |
| T06 | 3' - 6" | 1' - 0" | 6' - 3" | TALL CABINET - OPEN SHELF |
| W02 | 1' - 6" | 1' - 0" | 4' - 6" | WALL CABINET - SINGLE DOOR 4 SHELF |
| W03 | 3' - 0" | 1' - 0" | 4' - 6" | WALL CABINET - DOUBLE DOOR 4 SHELF |


## CLASSROOM UPGRADES GENERAL NOTES

1. REFER TO CLASSROOM CASEWORK DETAILS ON ARCHITECTURAL CASEWORK DETAILS SHEET
2. ROLLER SHUTTERS TO REMAIN IN PLACE

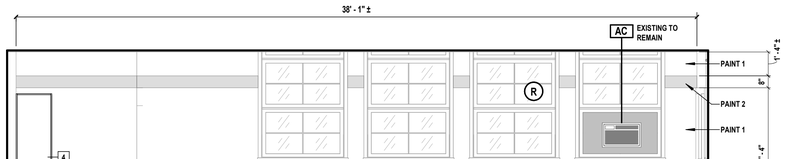



## 3 CLASSROOM TYPE 'C' ELEVATION

SCALE: 1/4" = 1'-0"

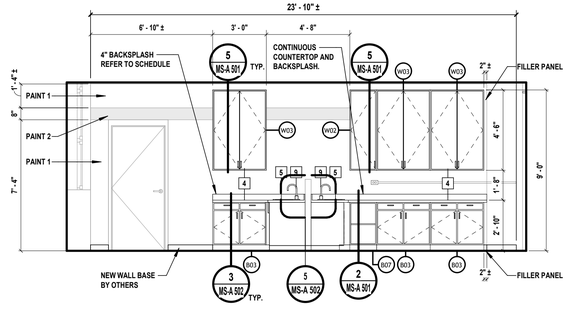



## 4 CLASSROOM TYPE 'C' ELEVATION

SCALE: 1/4" = 1'-0"

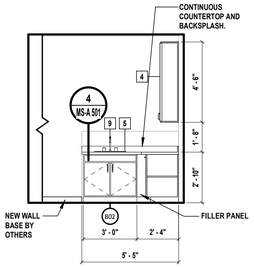



## 5 CLASSROOM TYPE 'C' ELEVATION

SCALE: 1/4" = 1'-0"

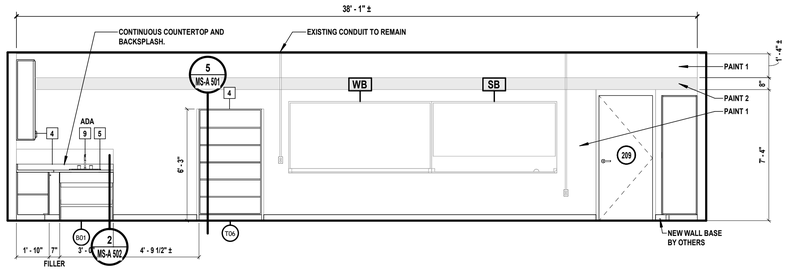



## 6 CLASSROOM TYPE 'C' ELEVATION

SCALE: 1/4" = 1'-0"

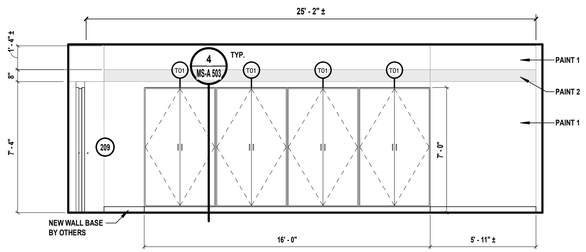


## 7 CLASSROOM TYPE 'C' ELEVATION

SCALE: 1/4" = 1'-0"

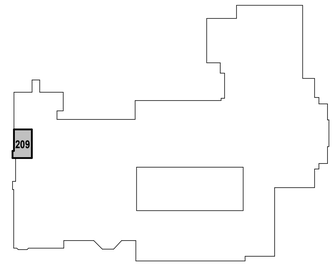


## 8 LEVEL 2 KEY PLAN - TYPE C

SCALE: 1" = 100'-0"

PROJECT NORTH


H 2 M architects + engineers

1133 Westchester Avenue, Suite N-210
White Plains, NY 10605
914.358.5623 • www.h2m.com
NY Architecture & Landscape Architecture: No Certificate Required
NY Engineering Certificate of Authorization No.: 0018178


CONSULTANTS:

| MARK | DATE | DESCRIPTION |
|---|---|---|
| | | |

REGISTERED ARCHITECT — KATRINA PACHECO — 041183 — STATE OF NEW YORK

Katrina N. Pacheco 09/30/2029
Exp. Date

KATRINA N. PACHECO, R.A.
NY PROFESSIONAL ARCHITECT Lic. No. 041183

"IN ACCORDANCE WITH ARTICLE 145, SECTION 7209 OF THE NYS EDUCATION LAW, ALTERATION OF THIS DOCUMENT EXCEPT BY A LICENSED PROFESSIONAL IS ILLEGAL."

| DESIGNED BY: | DRAWN BY: | CHECKED BY: | REVIEWED BY: |
|---|---|---|---|
| A. PAPPAS | A. PAPPAS<br>A. DUNN | S.MANDIC | K. PACHECO |

| PROJECT No: | DATE: | SCALE: |
|---|---|---|
| SMSD2507 | OCTOBER 2026 | AS SHOWN |

CLIENT

**SOMERS CENTRAL SCHOOL DISTRICT**

**VARIOUS UPGRADES AT SOMERS MIDDLE SCHOOL**

**250 US-202, SOMERS, NY 10589**

**SED#: 66-21-01-06-0-001-021**

CONTRACT

**CONTRACT G & CONTRACT P GENERAL CONSTRUCTION**

STATUS

**FOR BID**

SHEET TITLE


**ENLARGED PLANS & ELEVATIONS CLASSROOM UPGRADES TYPE C-ART-RM 209**


DRAWING No.

**MS-A 402.00**

C:\Users\APappas\Documents_Revit Backup\SMSD2507_Central25_A_apappasV6997.rvt

10/30/2026 1:14:25 PM

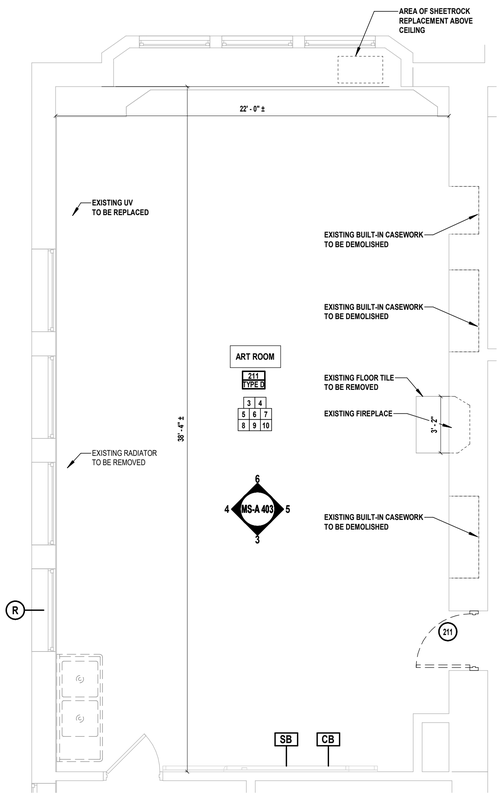

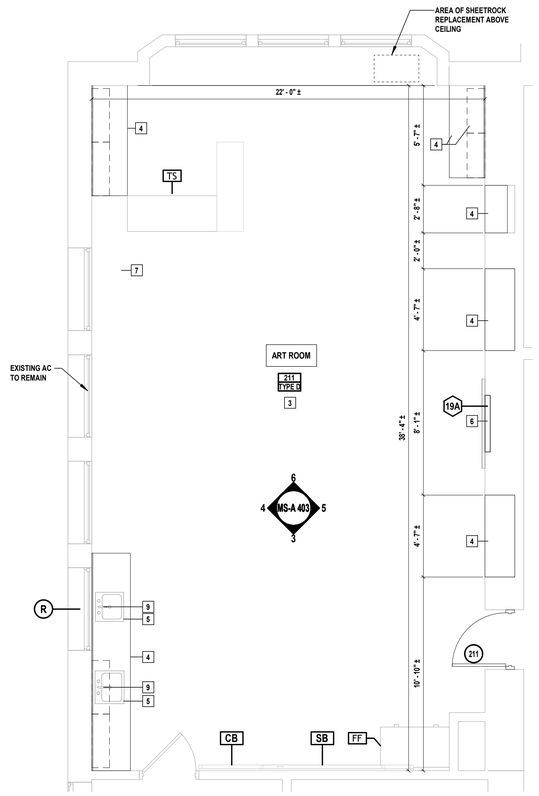
## FINISH LEGEND - NON SCIENCE ROOM



WALL PAINT PATTERN:

PAINT 2: 8" TALL ACCENT STRIPE, BOTTOM @ 7'-4" A.F.F.
COLOR: SHOW STOPPER (SW#7588)

PAINT 1
COLOR: PASSIVE (SW#7064)

CASEWORK COUNTERTOP
MFR.: WILSONART
STYLE: QUARTZ
COLOR: NOVA SERRANA #Q4068

CASEWORK FINISH:
MFR.: FORMICA
STYLE: PLASTIC LAMINATE
TEXTURE: NATURELLE
COLOR: DARK ASH #FB575

## FLOOR PLAN LEGEND

| | | | |
|---|---|---|---|
| A101 / TYPE A | ROOM NUMBER / ROOM TYPE | | EXISTING WINDOW TO REMAIN |
| 11 | KEYED SCOPE NOTE INDICATOR | | EXISTING WALL TO REMAIN |
| XX | NEW DOOR TAG | R | INDICATES RESCUE WINDOW LOCATIONS |
| | EXISTING DOOR AND DOOR FRAME TO REMAIN. | | FURNISH NEW DOOR AND FRAME. REFER TO DOOR SCHEDULE. |

## ABBREVIATIONS

| | | | |
|---|---|---|---|
| AC | AIR CONDITIONING UNIT - RETAIN AND REINSTALL | WB | EXISTING WHITEBOARD - RETAIN AND REINSTALL |
| SB | EXISTING SMART BOARD - RETAIN AND REINSTALL | TS | TEACHER STATION - TURN OVER TO OWNER |
| BB | EXISTING BLACK BOARD - RETAIN AND REINSTALL | R | RESCUE WINDOW STICKER FURNISHED BY CONTRACTOR IF NONE EXISTS. APPLY TO GLAZING & WINDOW SHADES, WHERE APPLICABLE |
| CB | EXISTING CORK BOARD - RETAIN AND REINSTALL. U.O.N | | |

## CONTRACT G DEMOLITION SCOPE

| | | |
|---|---|---|
| 3 | WALL FINISHES | PREPARE ALL WALLS TO RECEIVE NEW FINISHES INCLUDING FILLING HOLES, REPAIRING CRACKS IN EXISTING WALLS, SANDING, AND PREPARING ALL SURFACES FOR A NEW PAINT FINISH. |
| 4 | CASEWORK | CONTRACTOR TO REMOVE AND DISPOSE OF EXISTING CASEWORK IN ITS ENTIRETY, INCLUDING BUT NOT LIMITED TO ALL WALLS, SOFFITS, FASCIA PIECES, ENCLOSURES, ETC. USED TO CONCEAL CASEWORK. PREPARE ALL WALLS TO RECEIVE NEW FINISHES INCLUDING FILLING HOLES, REPAIRING |
| 5 | FURNITURE | REMOVE AND PROTECT ALL EXISTING FURNITURE, TURN OVER TO OWNER. |
| 6 | UNIT VENTILATOR | EXISTING VENTILATOR TO BE REMOVED. COORDINATE WITH MECHANICAL CONTRACT. |
| 7 | RADIATOR | EXISTING RADIATORS TO BE REMOVED. COORDINATE WITH MECHANICAL CONTRACT. |
| 8 | SINK | EXISTING SINK TO BE REMOVED. |
| 9 | FAUCETS | EXISTING FAUCETS TO BE REMOVED. |
| 10 | PARTIAL CASEWORK | CONTRACTOR TO REMOVE AND DISPOSE PORTION OF EXISTING CASEWORK IN ITS ENTIRETY TO ACCOMODATE MECHANICAL WORK, INCLUDING BUT NOT LIMITED TO ALL WALLS, SOFFITS, FASCIA PIECES, ENCLOSURES, ETC. USED TO CONCEAL CASEWORK. PREPARE ALL WALLS TO RECEIVE NEW FINISHES INCLUDING FILLING HOLES, REPAIRING |

## CONTRACT G SCOPE

| | | |
|---|---|---|
| 3 | PAINT WALLS | CAREFULLY REMOVE AND STORE ALL EXISTING WALL MOUNTED ITEMS, INCLUDING BUT NOT LIMITED TO:<br><br>CORK BOARDS, WHITE BOARDS, BLACKBOARDS, SIGNAGE, ARTWORK, HOOKS, PROJECTORS, PROJECTOR BRACKETS, SCREENS, AND ALL DEVICES USED TO SECURE THESE ITEMS IN PLACE.<br><br>PREPARE ALL WALLS TO RECEIVE NEW FINISHES INCLUDING FILING HOLES, REPAIRING CRACKS IN EXISTING WALLS, SANDING, AND PREPARING ALL SURFACES FOR A NEW PAINT FINISH.<br><br>UPON COMPLETION OF WALL PAINT APPLICATION, REINSTALL EXISTING AND NEW OWNER PROVIDED WALL MOUNTED ITEMS INCLUDING BUT NOT LIMITED TO CORK BOARDS, WHITE BOARDS, SMARTBOARDS, SIGNAGE, ARTWORK, HOOKS, PROJECTORS, PROJECTOR BRACKETS, SCREENS, AND ALL DEVICES USED TO SECURE THESE ITEMS IN PLACE IN ACCORDANCE WITH ENLARGED CLASSROOM ELEVATIONS. |
| 4 | CASEWORK | FURNISH AND INSTALL NEW CASEWORK AND COUNTERS. |
| 5 | SINK | P CONTRACT TO FURNISH AND INSTALL NEW DROP-IN SINK, COORDINATE WITH PC. |
| 6 | INFILL | INFILL EXISTING FIREPLACE USING SHAFT WALL. REFER TO ARCHITECTURAL DETAILS. |
| 7 | UNIT VENTILATORS | M CONTRACTOR TO FURNISH AND INSTALL NEW UNIT VENTILATOR, COORDINATE WITH MC. |
| 9 | FAUCETS | P CONTRACTOR TO FURNISH AND INSTALL NEW FAUCET, COORDINATE WITH PC. |

## CLASSROOM CASEWORK

| Type Mark | Width | Depth | Height | Description |
|---|---|---|---|---|
| B01 | 3' - 0" | 2' - 0" | 2' - 9" | BASE CABINET - ADA SINK |
| B02 | 3' - 0" | 1' - 10" | 2' - 8 1/2" | DOUBLE DOOR SINK BASE CABINET |
| B03 | 3' - 0" | 1' - 10" | 2' - 8 1/2" | BASE CABINET - 2 DOOR W/DRAWER |
| B04 | 2' - 6" | 1' - 10" | 2' - 8 1/2" | BASE CABINET - 2 DOOR W/DRAWER |
| B05 | 1' - 6" | 1' - 10" | 2' - 8 1/2" | BASE CABINET- 1 DOOR W/DRAWER |
| B06 | 3' - 0" | 1' - 10" | 2' - 8 1/2" | BASE CABINET - TWO OPEN SHELVES |
| B07 | 1' - 6" | 1' - 10" | 2' - 8 1/2" | BASE CABINET - TWO OPEN SHELVES |
| T05 | 2' - 8" | 1' - 3" | 7' - 0" | TALL CABINET - OPEN SHELF |
| W08 | 2' - 6" | 1' - 0" | 2' - 6" | WALL CABINET - OPEN SHELF |
| W09 | 3' - 0" | 1' - 0" | 3' - 0" | WALL CABINET - OPEN SHELF |
| W10 | 4' - 7" | 1' - 8" | 5' - 7 1/2" | WALL CABINET - DOUBLE DOOR 4 SHELF |


## CLASSROOM UPGRADES GENERAL NOTES

1. REFER TO CLASSROOM CASEWORK DETAILS ON ARCHITECTURAL CASEWORK DETAILS SHEET
2. ROLLER SHUTTERS TO REMAIN IN PLACE

## 1 CLASSROOM TYPE 'D' PLAN - ART ROOM 211 DEMO

SCALE: 1/4" = 1'-0"


PROJECT NORTH

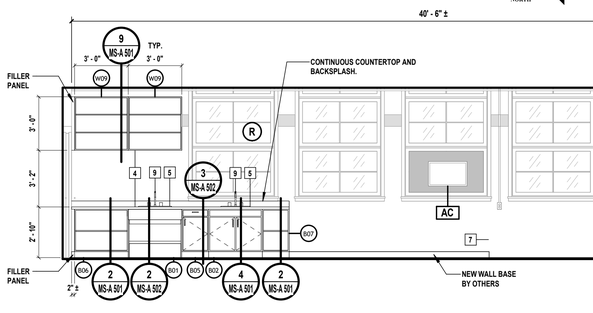


## 2 CLASSROOM TYPE 'D' PLAN - ART ROOM 211


SCALE: 1/4" = 1'-0"

PROJECT NORTH

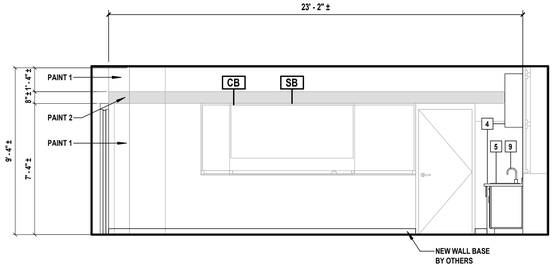



## 4 ART CLASSROOM ROOM 211 ELEVATION

SCALE: 1/4" = 1'-0"

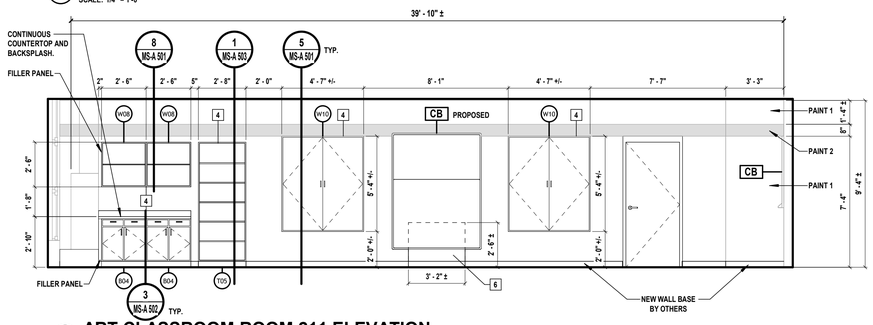


## 3 ART CLASSROOM ROOM 211 ELEVATION

SCALE: 1/4" = 1'-0"

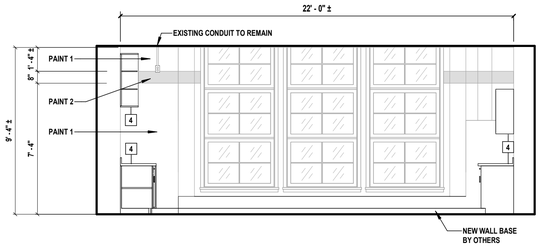



## 5 ART CLASSROOM ROOM 211 ELEVATION

SCALE: 1/4" = 1'-0"

## 6 ART CLASSROOM ROOM 211 ELEVATION

SCALE: 1/4" = 1'-0"

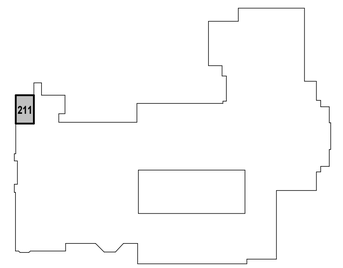


## 7 LEVEL 2 KEY PLAN - RM 211

SCALE: 1" = 100'-0"

PROJECT NORTH

H2M architects + engineers
1133 Westchester Avenue, Suite N-210
White Plains, NY 10605
914.358.5623 • www.h2m.com
NY Architecture & Landscape Architecture: No Certificate Required
NY Engineering Certificate of Authorization No.: 0018178

CONSULTANTS:

| MARK | DATE | DESCRIPTION |
|---|---|---|
| | | |

REGISTERED ARCHITECT KATRINA PACHECO STATE OF NEW YORK 041183

09/30/2029
KATRINA N. PACHECO, R.A.
NY PROFESSIONAL ARCHITECT Lic. No. 041183
Exp. Date

"IN ACCORDANCE WITH ARTICLE 145, SECTION 7209 OF THE NYS EDUCATION LAW, ALTERATION OF THIS DOCUMENT EXCEPT BY A LICENSED PROFESSIONAL IS ILLEGAL."

| DESIGNED BY: | DRAWN BY: | CHECKED BY: | REVIEWED BY: |
|---|---|---|---|
| A. PAPPAS | A. PAPPAS<br>A. DUNN | S.MANDIC | K. PACHECO |

| PROJECT No: | DATE: | SCALE: |
|---|---|---|
| SMSD2507 | OCTOBER 2026 | AS SHOWN |

CLIENT

**SOMERS CENTRAL SCHOOL DISTRICT**

**VARIOUS UPGRADES AT SOMERS MIDDLE SCHOOL**

250 US-202, SOMERS, NY 10589

SED#: 66-21-01-06-0-001-021

CONTRACT

**CONTRACT G & CONTRACT P GENERAL CONSTRUCTION**

STATUS

**FOR BID**

SHEET TITLE


**ENLARGED PLANS & ELEVATIONS CLASSROOM UPGRADES TYPE D-ART-RM 211**

DRAWING No.

**MS-A 403.00**

C:\Users\APappas\Documents_Revit Backup\SMSD2507_Central25_A_apappasV6997.rvt


10/30/2026 1:14:27 PM

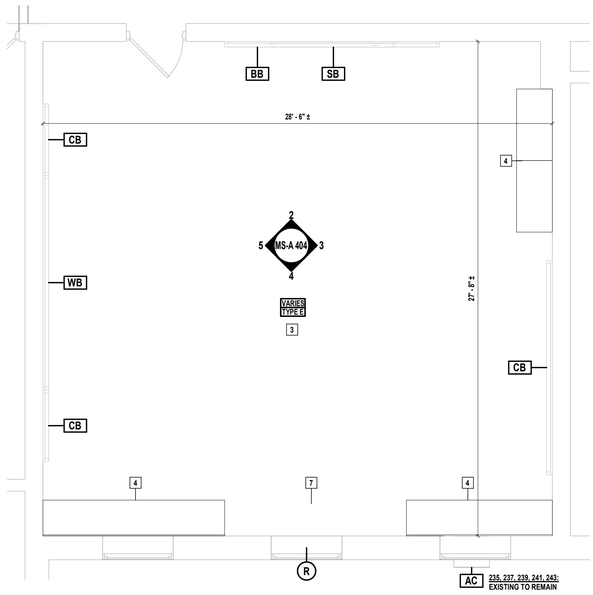


## 1 CLASSROOM TYPE 'E' PLAN


SCALE: 1/4" = 1'-0"

PROJECT NORTH

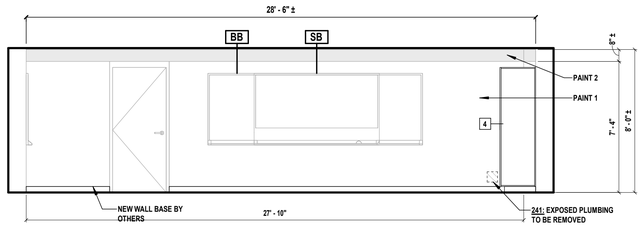



## 2 CLASSROOM TYPE 'E' ELEVATION

SCALE: 1/4" = 1'-0"

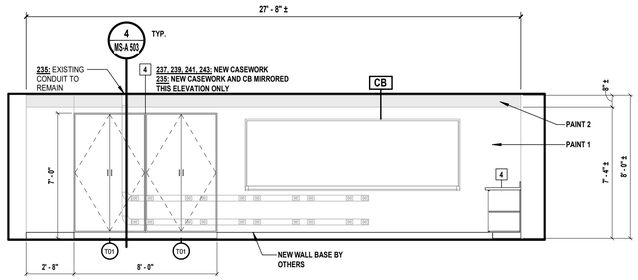



## 3 CLASSROOM TYPE 'E' ELEVATION

SCALE: 1/4" = 1'-0"

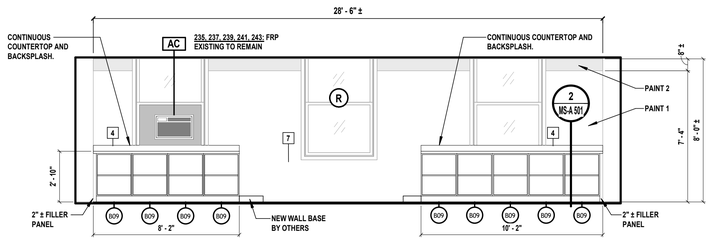



## 4 CLASSROOM TYPE 'E' ELEVATION

SCALE: 1/4" = 1'-0"

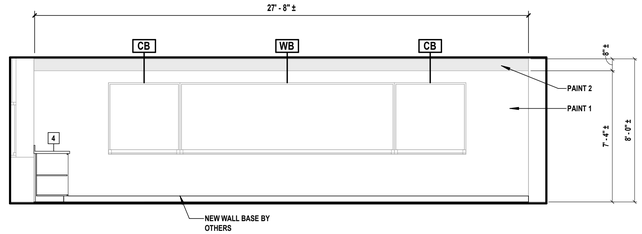


## 5 CLASSROOM TYPE 'E' ELEVATION

SCALE: 1/4" = 1'-0"

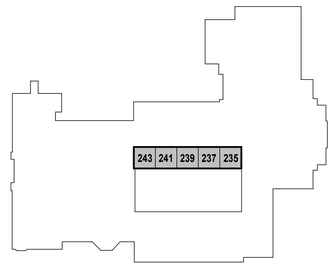


## 6 LEVEL 2 KEY PLAN - TYPE E

SCALE: 1" = 100'-0"

PROJECT NORTH

## FINISH LEGEND - NON SCIENCE ROOM



WALL PAINT PATTERN:

PAINT 2: 8" TALL ACCENT STRIPE, BOTTOM @ 7'-4" A.F.F.
COLOR: SHOW STOPPER (SW#7588)

PAINT 1
COLOR: PASSIVE (SW#7064)

CASEWORK COUNTERTOP
MFR.: WILSONART
STYLE: QUARTZ
COLOR: NOVA SERRANA #Q4068

CASEWORK FINISH:
MFR.: FORMICA
STYLE: PLASTIC LAMINATE
TEXTURE: NATURELLE
COLOR: DARK ASH #F8575

## FLOOR PLAN LEGEND

| | |
|---|---|
| A101 / TYPE A — ROOM NUMBER / ROOM TYPE | EXISTING WINDOW TO REMAIN |
| 11 — KEYED SCOPE NOTE INDICATOR | EXISTING WALL TO REMAIN |
| XX — NEW DOOR TAG | R — INDICATES RESCUE WINDOW LOCATIONS |
| EXISTING DOOR AND DOOR FRAME TO REMAIN. | FURNISH NEW DOOR AND FRAME. REFER TO DOOR SCHEDULE. |

## ABBREVIATIONS

| | | | |
|---|---|---|---|
| AC | AIR CONDITIONING UNIT - RETAIN AND REINSTALL | WB | EXISTING WHITEBOARD - RETAIN AND REINSTALL |
| SB | EXISTING SMART BOARD - RETAIN AND REINSTALL | TS | TEACHER STATION - TURN OVER TO OWNER |
| BB | EXISTING BLACK BOARD - RETAIN AND REINSTALL | R | RESCUE WINDOW STICKER FURNISHED BY CONTRACTOR IF NONE EXISTS. APPLY TO GLAZING & WINDOW SHADES, WHERE APPLICABLE |
| CB | EXISTING CORK BOARD - RETAIN AND REINSTALL. U.O.N | | |

## CONTRACT G SCOPE

| | | |
|---|---|---|
| 3 | PAINT WALLS | CAREFULLY REMOVE AND STORE ALL EXISTING WALL MOUNTED ITEMS, INCLUDING BUT NOT LIMITED TO:<br><br>CORK BOARDS, WHITE BOARDS, BLACKBOARDS, SIGNAGE, ARTWORK, HOOKS, PROJECTORS, PROJECTOR BRACKETS, SCREENS, AND ALL DEVICES USED TO SECURE THESE ITEMS IN PLACE.<br><br>PREPARE ALL WALLS TO RECEIVE NEW FINISHES INCLUDING FILING HOLES, REPAIRING CRACKS IN EXISTING WALLS, SANDING, AND PREPARING ALL SURFACES FOR A NEW PAINT FINISH.<br><br>UPON COMPLETION OF WALL PAINT APPLICATION, REINSTALL EXISTING AND NEW OWNER PROVIDED WALL MOUNTED ITEMS INCLUDING BUT NOT LIMITED TO CORK BOARDS, WHITE BOARDS, SMARTBOARDS, SIGNAGE, ARTWORK, HOOKS, PROJECTORS, PROJECTOR BRACKETS, SCREENS, AND ALL DEVICES USED TO SECURE THESE ITEMS IN PLACE IN ACCORDANCE WITH ENLARGED CLASSROOM ELEVATIONS. |
| 4 | CASEWORK | FURNISH AND INSTALL NEW CASEWORK AND COUNTERS. |
| 7 | UNIT VENTILATORS | M CONTRACTOR TO FURNISH AND INSTALL NEW UNIT VENTILATOR, COORDINATE WITH MC. |

## CLASSROOM CASEWORK

| Type Mark | Width | Depth | Height | Description |
|---|---|---|---|---|
| B09 | 2' - 0" | 1' - 10" | 2' - 8 1/2" | BASE CABINET - TWO OPEN SHELVES |
| T01 | 4' - 0" | 2' - 0" | 7' - 0" | TALL CABINET - DOUBLE DOOR W/ SHELF |

## CLASSROOM TYPE "E"

| Number | Scopes | Mirrored | Comments |
|---|---|---|---|
| 235 | 1, 3, 4, 7 | NOT MIRRORED | |
| 237 | 1, 3, 4, 7 | NOT MIRRORED | |
| 239 | 1, 3, 4, 7 | NOT MIRRORED | |
| 241 | 1, 3, 4, 7 | NOT MIRRORED | |
| 243 | 1, 3, 4, 7 | NOT MIRRORED | |

## CLASSROOM UPGRADES GENERAL NOTES

1. REFER TO CLASSROOM CASEWORK DETAILS ON ARCHITECTURAL CASEWORK DETAILS SHEET
2. ROLLER SHUTTERS TO REMAIN IN PLACE


H2M architects + engineers

1133 Westchester Avenue, Suite N-210
White Plains, NY 10605
914.358.5623 • www.h2m.com
NY Architecture & Landscape Architecture: No Certificate Required
NY Engineering Certificate of Authorization No.: 0018178


CONSULTANTS:

| MARK | DATE | DESCRIPTION |
|---|---|---|
| | | |

REGISTERED ARCHITECT KATRINA PACHECO 041183 STATE OF NEW YORK

09/30/2029
KATRINA N. PACHECO, R.A.
NY PROFESSIONAL ARCHITECT LIC. No. 041183
Exp. Date

"IN ACCORDANCE WITH ARTICLE 145, SECTION 7209 OF THE NYS EDUCATION LAW, ALTERATION OF THIS DOCUMENT EXCEPT BY A LICENSED PROFESSIONAL IS ILLEGAL."

| DESIGNED BY: | DRAWN BY: | CHECKED BY: | REVIEWED BY: |
|---|---|---|---|
| A. PAPPAS | A. PAPPAS<br>A. DUNN | S.MANDIC | K. PACHECO |

| PROJECT No: | DATE: | SCALE: |
|---|---|---|
| SMSD2507 | OCTOBER 2026 | AS SHOWN |

CLIENT

**SOMERS CENTRAL SCHOOL DISTRICT**

**VARIOUS UPGRADES AT SOMERS MIDDLE SCHOOL**

**250 US-202, SOMERS, NY 10589**

**SED#: 66-21-01-06-0-001-021**

CONTRACT

**CONTRACT G**
**GENERAL CONSTRUCTION**

STATUS

**FOR BID**


SHEET TITLE

**ENLARGED PLANS & ELEVATIONS CLASSROOM UPGRADES TYPE E**

DRAWING No.

**MS-A 404.00**


C:\Users\APappas\Documents_Revit Backup\SMSD2507_Central\25_A_apappasV6997.rvt
10/30/2026 11:14:28 PM

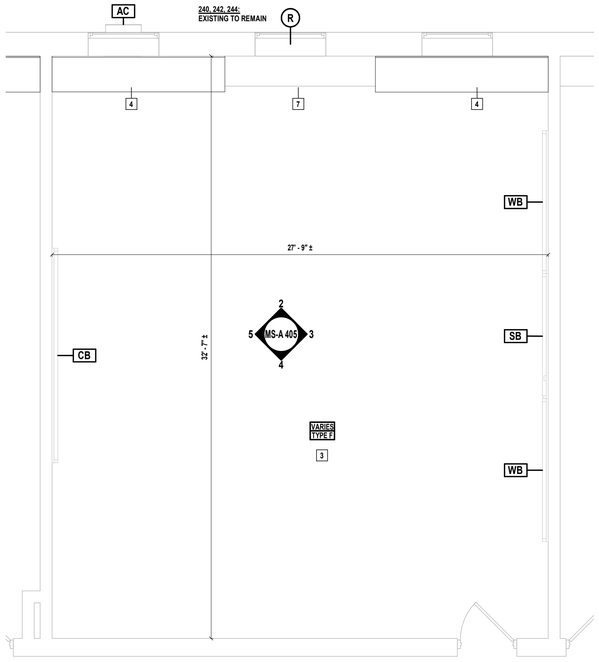


## 1 CLASSROOM TYPE 'F' PLAN


SCALE: 1/4" = 1'-0"

PROJECT NORTH

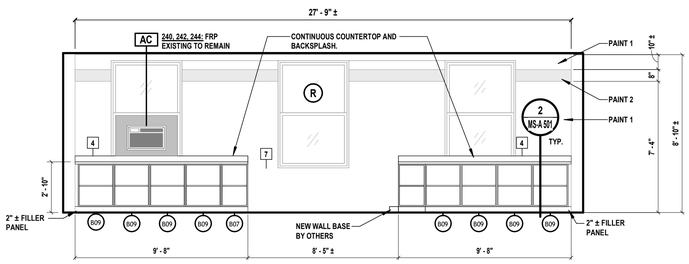



## 2 CLASSROOM TYPE 'F' ELEVATION

SCALE: 1/4" = 1'-0"

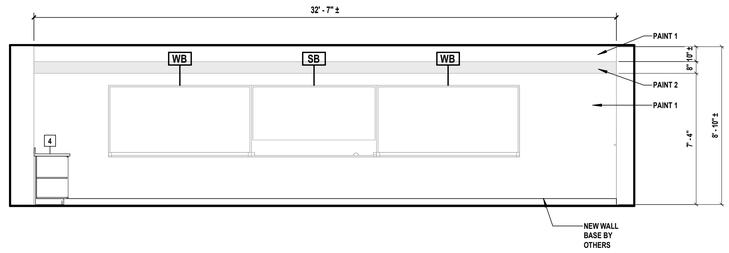



## 3 CLASSROOM TYPE 'F' ELEVATION

SCALE: 1/4" = 1'-0"

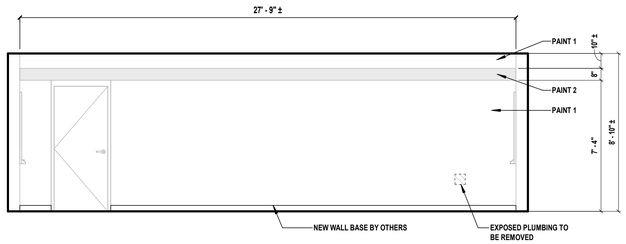


## 4 CLASSROOM TYPE 'F' ELEVATION

SCALE: 1/4" = 1'-0"

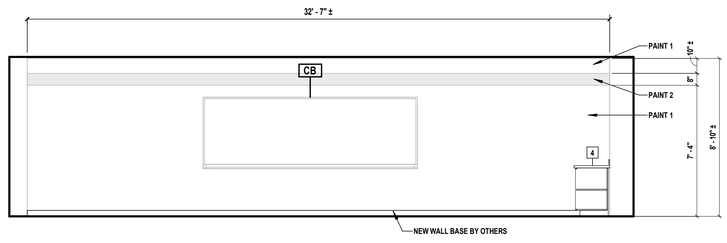


## 5 CLASSROOM TYPE 'F' ELEVATION

SCALE: 1/4" = 1'-0"

## FINISH LEGEND - NON SCIENCE ROOM



WALL PAINT PATTERN:

PAINT 2: 8" TALL ACCENT STRIPE, BOTTOM @ 7'-4" A.F.F.
COLOR: SHOW STOPPER (SW#7588)

PAINT 1
COLOR: PASSIVE (SW#7064)

CASEWORK COUNTERTOP
MFR.: WILSONART
STYLE: QUARTZ
COLOR: NOVA SERRANA #Q4068

CASEWORK FINISH:
MFR.: FORMICA
STYLE: PLASTIC LAMINATE
TEXTURE: NATURELLE
COLOR: DARK ASH #F8575

## FLOOR PLAN LEGEND

| | | | |
|---|---|---|---|
| A101 / TYPE A | ROOM NUMBER / ROOM TYPE | | EXISTING WINDOW TO REMAIN |
| 11 | KEYED SCOPE NOTE INDICATOR | | EXISTING WALL TO REMAIN |
| XX | NEW DOOR TAG | R | INDICATES RESCUE WINDOW LOCATIONS |
| | EXISTING DOOR AND DOOR FRAME TO REMAIN. | | FURNISH NEW DOOR AND FRAME. REFER TO DOOR SCHEDULE. |

## ABBREVIATIONS

| | | | |
|---|---|---|---|
| AC | AIR CONDITIONING UNIT - RETAIN AND REINSTALL | WB | EXISTING WHITEBOARD - RETAIN AND REINSTALL |
| SB | EXISTING SMART BOARD - RETAIN AND REINSTALL | TS | TEACHER STATION - TURN OVER TO OWNER |
| BB | EXISTING BLACK BOARD - RETAIN AND REINSTALL | R | RESCUE WINDOW STICKER FURNISHED BY CONTRACTOR IF NONE EXISTS. APPLY TO GLAZING & WINDOW SHADES, WHERE APPLICABLE |
| CB | EXISTING CORK BOARD - RETAIN AND REINSTALL. U.O.N | | |

## CONTRACT G SCOPE

| | | |
|---|---|---|
| 3 | PAINT WALLS | CAREFULLY REMOVE AND STORE ALL EXISTING WALL MOUNTED ITEMS, INCLUDING BUT NOT LIMITED TO:<br><br>CORK BOARDS, WHITE BOARDS, BLACKBOARDS, SIGNAGE, ARTWORK, HOOKS, PROJECTORS, PROJECTOR BRACKETS, SCREENS, AND ALL DEVICES USED TO SECURE THESE ITEMS IN PLACE.<br><br>PREPARE ALL WALLS TO RECEIVE NEW FINISHES INCLUDING FILING HOLES, REPAIRING CRACKS IN EXISTING WALLS, SANDING, AND PREPARING ALL SURFACES FOR A NEW PAINT FINISH.<br><br>UPON COMPLETION OF WALL PAINT APPLICATION, REINSTALL EXISTING AND NEW OWNER PROVIDED WALL MOUNTED ITEMS INCLUDING BUT NOT LIMITED TO CORK BOARDS, WHITE BOARDS, SMARTBOARDS, SIGNAGE, ARTWORK, HOOKS, PROJECTORS, PROJECTOR BRACKETS, SCREENS, AND ALL DEVICES USED TO SECURE THESE ITEMS IN PLACE IN ACCORDANCE WITH ENLARGED CLASSROOM ELEVATIONS. |
| 4 | CASEWORK | FURNISH AND INSTALL NEW CASEWORK AND COUNTERS. |
| 7 | UNIT VENTILATORS | M CONTRACTOR TO FURNISH AND INSTALL NEW UNIT VENTILATOR, COORDINATE WITH MC. |

### CLASSROOM CASEWORK


| Type Mark | Width | Depth | Height | Description |
|---|---|---|---|---|
| B07 | 1' - 6" | 1' - 10" | 2' - 8 1/2" | BASE CABINET - TWO OPEN SHELVES |
| B09 | 2' - 0" | 1' - 10" | 2' - 8 1/2" | BASE CABINET - TWO OPEN SHELVES |

### CLASSROOM TYPE "F"

| Number | Scopes | Mirrored | Comments |
|---|---|---|---|
| 240 | 1, 3, 4, 7 | | |
| 242 | 1, 3, 4, 7 | | |
| 244 | 1, 3, 4, 7 | | |

## CLASSROOM UPGRADES GENERAL NOTES

1. REFER TO CLASSROOM CASEWORK DETAILS ON ARCHITECTURAL CASEWORK DETAILS SHEET
2. ROLLER SHUTTERS TO REMAIN IN PLACE

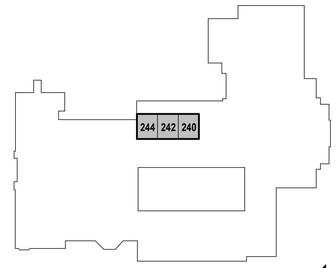


## 6 LEVEL 2 KEY PLAN - TYPE F

SCALE: 1" = 100'-0"

PROJECT NORTH

H 2 M architects + engineers

1133 Westchester Avenue, Suite N-210
White Plains, NY 10605
914.358.5623 • www.h2m.com
NY Architecture & Landscape Architecture: No Certificate Required
NY Engineering Certificate of Authorization No.: 0018178

CONSULTANTS:

| MARK | DATE | DESCRIPTION |
|---|---|---|
| | | |

REGISTERED ARCHITECT KATRINA PACHECO 041183 STATE OF NEW YORK

09/30/2029
Exp. Date

KATRINA N. PACHECO, R.A.
NY PROFESSIONAL ARCHITECT Lic. No. 041183

"IN ACCORDANCE WITH ARTICLE 145, SECTION 7209 OF THE NYS EDUCATION LAW, ALTERATION OF THIS DOCUMENT EXCEPT BY A LICENSED PROFESSIONAL IS ILLEGAL."

| DESIGNED BY: | DRAWN BY: | CHECKED BY: | REVIEWED BY: |
|---|---|---|---|
| A. PAPPAS | A. PAPPAS<br>A. DUNN | S.MANDIC | K. PACHECO |

| PROJECT No: | DATE: | SCALE: |
|---|---|---|
| SMSD2507 | OCTOBER 2026 | AS SHOWN |

CLIENT

**SOMERS CENTRAL SCHOOL DISTRICT**

**VARIOUS UPGRADES AT SOMERS MIDDLE SCHOOL**

**250 US-202, SOMERS, NY 10589**

**SED#: 66-21-01-06-0-001-021**

CONTRACT

**CONTRACT G**
**GENERAL CONSTRUCTION**

STATUS

**FOR BID**

SHEET TITLE


**ENLARGED PLANS & ELEVATIONS CLASSROOM UPGRADES TYPE F**

DRAWING No.

# MS-A 405.00

C:\Users\APappas\Documents_Revit Backup\SMSD2507_Central25_A_apappasV6997.rvt


10/30/2026 11:14:29 PM

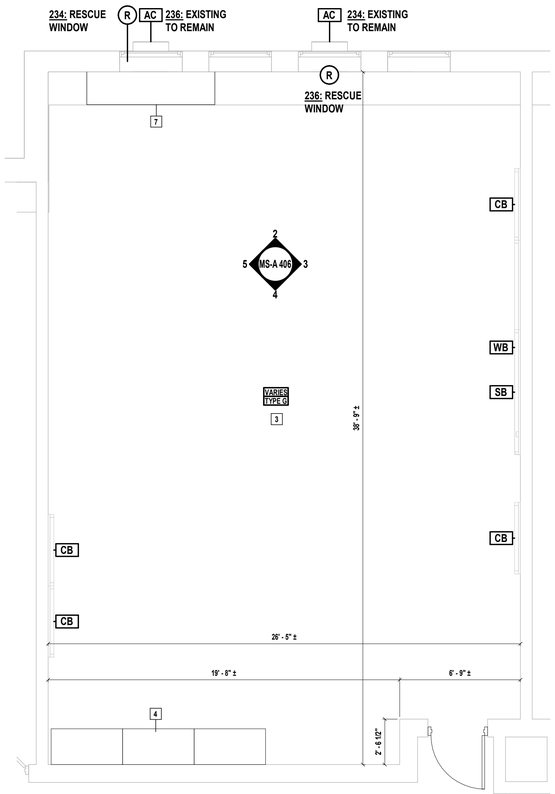


## 1 CLASSROOM TYPE 'G' PLAN


SCALE: 1/4" = 1'-0"

PROJECT NORTH

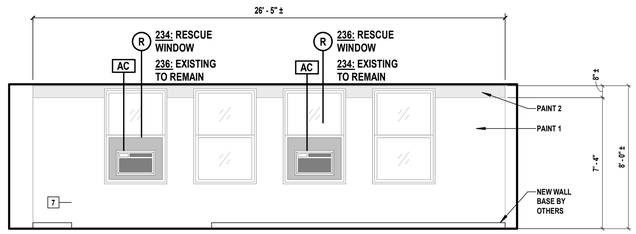



## 2 CLASSROOM TYPE 'G' ELEVATION

SCALE: 1/4" = 1'-0"

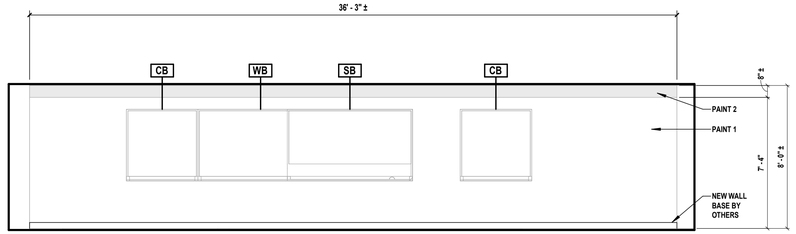



## 3 CLASSROOM TYPE 'G' ELEVATION

SCALE: 1/4" = 1'-0"

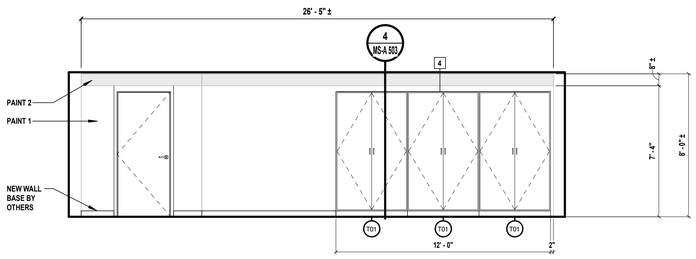



## 4 CLASSROOM TYPE 'G' ELEVATION

SCALE: 1/4" = 1'-0"

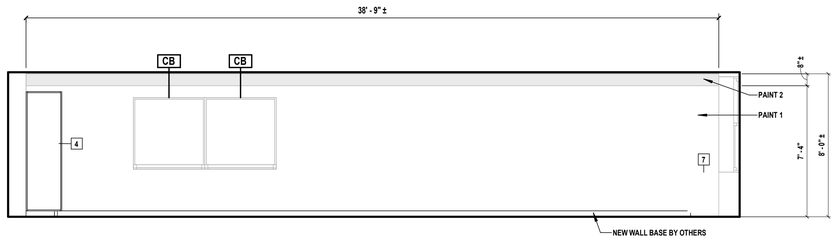


## 5 CLASSROOM TYPE 'G' ELEVATION

SCALE: 1/4" = 1'-0"

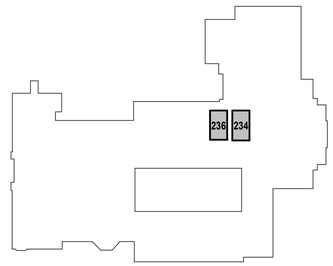


## 6 LEVEL 2 KEY PLAN - TYPE G

SCALE: 1" = 100'-0"

PROJECT NORTH

## FINISH LEGEND - NON SCIENCE ROOM



WALL PAINT PATTERN:

PAINT 2: 8" TALL ACCENT STRIPE, BOTTOM @ 7'-4" A.F.F.
COLOR: SHOW STOPPER (SW#7588)

PAINT 1
COLOR: PASSIVE (SW#7064)

CASEWORK COUNTERTOP
MFR.: WILSONART
STYLE: QUARTZ
COLOR: NOVA SERRANA #Q4068

CASEWORK FINISH:
MFR.: FORMICA
STYLE: PLASTIC LAMINATE
TEXTURE: NATURELLE
COLOR: DARK ASH #F8575

## FLOOR PLAN LEGEND

| | | | |
|---|---|---|---|
| A101 / TYPE A | ROOM NUMBER / ROOM TYPE | | EXISTING WINDOW TO REMAIN |
| 11 | KEYED SCOPE NOTE INDICATOR | | EXISTING WALL TO REMAIN |
| XX | NEW DOOR TAG | R | INDICATES RESCUE WINDOW LOCATIONS |
| | EXISTING DOOR AND DOOR FRAME TO REMAIN. | | FURNISH NEW DOOR AND FRAME. REFER TO DOOR SCHEDULE. |

## ABBREVIATIONS

| | | | |
|---|---|---|---|
| AC | AIR CONDITIONING UNIT - RETAIN AND REINSTALL | WB | EXISTING WHITEBOARD - RETAIN AND REINSTALL |
| SB | EXISTING SMART BOARD - RETAIN AND REINSTALL | TS | TEACHER STATION - TURN OVER TO OWNER |
| BB | EXISTING BLACK BOARD - RETAIN AND REINSTALL | R | RESCUE WINDOW STICKER FURNISHED BY CONTRACTOR IF NONE EXISTS. APPLY TO GLAZING & WINDOW SHADES, WHERE APPLICABLE |
| CB | EXISTING CORK BOARD - RETAIN AND REINSTALL. U.O.N | | |

## CONTRACT G SCOPE

| | | |
|---|---|---|
| 3 | PAINT WALLS | CAREFULLY REMOVE AND STORE ALL EXISTING WALL MOUNTED ITEMS, INCLUDING BUT NOT LIMITED TO:<br><br>CORK BOARDS, WHITE BOARDS, BLACKBOARDS, SIGNAGE, ARTWORK, HOOKS, PROJECTORS, PROJECTOR BRACKETS, SCREENS, AND ALL DEVICES USED TO SECURE THESE ITEMS IN PLACE.<br><br>PREPARE ALL WALLS TO RECEIVE NEW FINISHES INCLUDING FILING HOLES, REPAIRING CRACKS IN EXISTING WALLS, SANDING, AND PREPARING ALL SURFACES FOR A NEW PAINT FINISH.<br><br>UPON COMPLETION OF WALL PAINT APPLICATION, REINSTALL EXISTING AND NEW OWNER PROVIDED WALL MOUNTED ITEMS INCLUDING BUT NOT LIMITED TO CORK BOARDS, WHITE BOARDS, SMARTBOARDS, SIGNAGE, ARTWORK, HOOKS, PROJECTORS, PROJECTOR BRACKETS, SCREENS, AND ALL DEVICES USED TO SECURE THESE ITEMS IN PLACE IN ACCORDANCE WITH ENLARGED CLASSROOM ELEVATIONS. |
| 4 | CASEWORK | FURNISH AND INSTALL NEW CASEWORK AND COUNTERS. |
| 7 | UNIT VENTILATORS | M CONTRACTOR TO FURNISH AND INSTALL NEW UNIT VENTILATOR, COORDINATE WITH MC. |

## CLASSROOM CASEWORK

| Type Mark | Width | Depth | Height | Description |
|---|---|---|---|---|
| T01 | 4' - 0" | 2' - 0" | 7' - 0" | TALL CABINET - DOUBLE DOOR W/ SHELF |

## CLASSROOM TYPE "G"

| Number | Scopes | Mirrored | Comments |
|---|---|---|---|
| 234 | 1, 3, 4, 7 | SHOWN MIRRORED | |
| 236 | 1, 3, 4, 7 | | |

## CLASSROOM UPGRADES GENERAL NOTES

1. REFER TO CLASSROOM CASEWORK DETAILS ON ARCHITECTURAL CASEWORK DETAILS SHEET
2. ROLLER SHUTTERS TO REMAIN IN PLACE


H2M architects + engineers

1133 Westchester Avenue, Suite N-210
White Plains, NY 10605
914.358.5623 • www.h2m.com
NY Architecture & Landscape Architecture: No Certificate Required
NY Engineering Certificate of Authorization No.: 0018178


CONSULTANTS:

| MARK | DATE | DESCRIPTION |
|---|---|---|
| | | |

REGISTERED ARCHITECT KATRINA PACHECO STATE OF NEW YORK 041183

09/30/2029
Exp. Date

KATRINA N. PACHECO, R.A.
NY PROFESSIONAL ARCHITECT Lic. No. 041183

"IN ACCORDANCE WITH ARTICLE 145, SECTION 7209 OF THE NYS EDUCATION LAW, ALTERATION OF THIS DOCUMENT EXCEPT BY A LICENSED PROFESSIONAL IS ILLEGAL."

| DESIGNED BY: | DRAWN BY: | CHECKED BY: | REVIEWED BY: |
|---|---|---|---|
| A. PAPPAS | A. PAPPAS<br>A. DUNN | S.MANDIC | K. PACHECO |

| PROJECT No: | DATE: | SCALE: |
|---|---|---|
| SMSD2507 | OCTOBER 2026 | AS SHOWN |

CLIENT

**SOMERS CENTRAL SCHOOL DISTRICT**

**VARIOUS UPGRADES AT SOMERS MIDDLE SCHOOL**

**250 US-202, SOMERS, NY 10589**

**SED#: 66-21-01-06-0-001-021**

CONTRACT

**CONTRACT G**
**GENERAL CONSTRUCTION**

STATUS

**FOR BID**

SHEET TITLE


**ENLARGED PLANS & ELEVATIONS**
**CLASSROOM UPGRADES**
**TYPE G**

DRAWING No.

# MS-A 406.00

C:\Users\APappas\Documents_Revit Backup\SMSD2507_Central25_A_apappasV6997.rvt

10/30/2026 1:14:30 PM

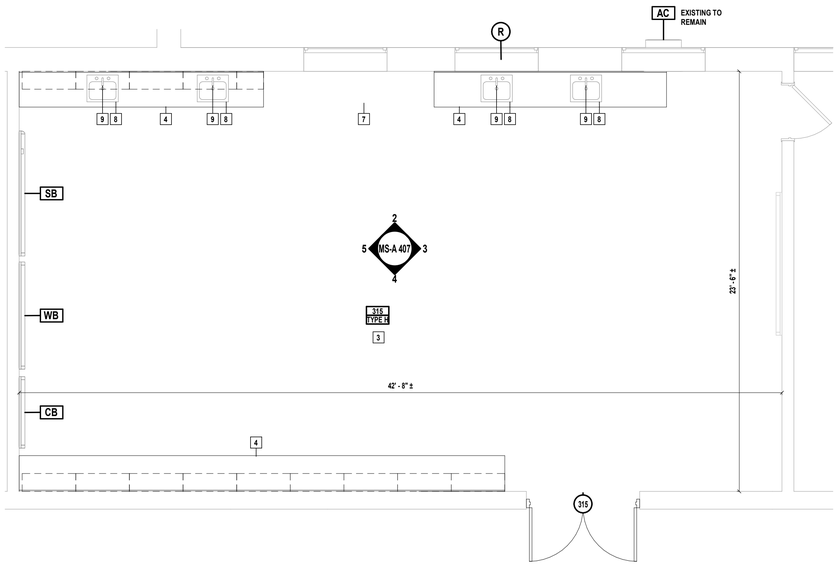


## 1 CLASSROOM TYPE 'H' PLAN - SCIENCE ROOM

SCALE: 1/4" = 1'-0"

PROJECT NORTH

## FINISH LEGEND - SCIENCE ROOM



**WALL PAINT PATTERN:**

PAINT 2: 8" TALL ACCENT STRIPE, BOTTOM @ 7'-4" A.F.F.
COLOR: SHOW STOPPER (SW#7588)

PAINT 1
COLOR: PASSIVE (SW#7064)

**CASEWORK COUNTERTOP**

| | |
|---|---|
| MFR.: | DURCON |
| MODEL: | MARINE EDGE EPOXY RESIN |
| COLOR: | BLACK |

**CASEWORK FINISH:**

| | |
|---|---|
| MFR.: | FORMICA |
| STYLE: | HPL LAMINATE |
| TEXTURE: | NATURELLE |
| COLOR: | DARK ASH #F8575 |

## FLOOR PLAN LEGEND

| | |
|---|---|
| A101 / TYPE A — ROOM NUMBER / ROOM TYPE | EXISTING WINDOW TO REMAIN |
| 11 — KEYED SCOPE NOTE INDICATOR | EXISTING WALL TO REMAIN |
| XX — NEW DOOR TAG | R — INDICATES RESCUE WINDOW LOCATIONS |
| EXISTING DOOR AND DOOR FRAME TO REMAIN. | FURNISH NEW DOOR AND FRAME. REFER TO DOOR SCHEDULE. |

## ABBREVIATIONS

| | | | |
|---|---|---|---|
| AC | AIR CONDITIONING UNIT - RETAIN AND REINSTALL | WB | EXISTING WHITEBOARD - RETAIN AND REINSTALL |
| SB | EXISTING SMART BOARD - RETAIN AND REINSTALL | TS | TEACHER STATION - TURN OVER TO OWNER |
| BB | EXISTING BLACK BOARD - RETAIN AND REINSTALL | R | RESCUE WINDOW STICKER FURNISHED BY CONTRACTOR IF NONE EXISTS. APPLY TO GLAZING & WINDOW SHADES, WHERE APPLICABLE |
| CB | EXISTING CORK BOARD - RETAIN AND REINSTALL. U.O.N | | |

## CONTRACT G SCOPE


| | | |
|---|---|---|
| 3 | PAINT WALLS | CAREFULLY REMOVE AND STORE ALL EXISTING WALL MOUNTED ITEMS, INCLUDING BUT NOT LIMITED TO:<br><br>CORK BOARDS, WHITE BOARDS, BLACKBOARDS, SIGNAGE, ARTWORK, HOOKS, PROJECTORS, PROJECTOR BRACKETS, SCREENS, AND ALL DEVICES USED TO SECURE THESE ITEMS IN PLACE.<br><br>PREPARE ALL WALLS TO RECEIVE NEW FINISHES INCLUDING FILING HOLES, REPAIRING CRACKS IN EXISTING WALLS, SANDING, AND PREPARING ALL SURFACES FOR A NEW PAINT FINISH.<br><br>UPON COMPLETION OF WALL PAINT APPLICATION, REINSTALL EXISTING AND NEW OWNER PROVIDED WALL MOUNTED ITEMS INCLUDING BUT NOT LIMITED TO CORK BOARDS, WHITE BOARDS, SMARTBOARDS, SIGNAGE, ARTWORK, HOOKS, PROJECTORS, PROJECTOR BRACKETS, SCREENS, AND ALL DEVICES USED TO SECURE THESE ITEMS IN PLACE IN ACCORDANCE WITH ENLARGED CLASSROOM ELEVATIONS. |
| 4 | CASEWORK | FURNISH AND INSTALL NEW CASEWORK AND COUNTERS. |
| 7 | UNIT VENTILATORS | M CONTRACTOR TO FURNISH AND INSTALL NEW UNIT VENTILATOR, COORDINATE WITH MC. |
| 8 | LAB SINKS | PROVIDE AND INSTALL NEW DROP-IN SCIENCE LAB SINK, COORDINATE WITH PC. |
| 9 | FAUCETS | P CONTRACTOR TO FURNISH AND INSTALL NEW FAUCET, COORDINATE WITH PC. |

## CLASSROOM CASEWORK

| Type Mark | Width | Depth | Height | Description |
|---|---|---|---|---|
| B01 | 3' - 0" | 2' - 0" | 2' - 9" | BASE CABINET - ADA SINK |
| B02 | 3' - 0" | 1' - 10" | 2' - 8 1/2" | DOUBLE DOOR SINK BASE CABINET |
| B03 | 3' - 0" | 1' - 10" | 2' - 8 1/2" | BASE CABINET - 2 DOOR W/DRAWER |
| B06 | 3' - 0" | 1' - 10" | 2' - 8 1/2" | BASE CABINET - TWO OPEN SHELVES |
| B07 | 1' - 6" | 1' - 10" | 2' - 8 1/2" | BASE CABINET - TWO OPEN SHELVES |
| B09 | 2' - 0" | 1' - 10" | 2' - 8 1/2" | BASE CABINET - TWO OPEN SHELVES |
| W01 | 1' - 6" | 1' - 0" | 2' - 6" | WALL CABINET - SINGLE DOOR 2 SHELF |
| W04 | 3' - 0" | 1' - 0" | 2' - 6" | WALL CABINET - DOUBLE DOOR 2 SHELF |
| W05 | 3' - 0" | 1' - 0" | 1' - 6" | UPPER CABINET WITH DOUBLE DOOR |
| W07 | 3' - 0" | 1' - 0" | 2' - 6" | WALL CABINET - OPEN SHELF |


## CLASSROOM UPGRADES GENERAL NOTES

1. REFER TO CLASSROOM CASEWORK DETAILS ON ARCHITECTURAL CASEWORK DETAILS SHEET
2. ROLLER SHUTTERS TO REMAIN IN PLACE

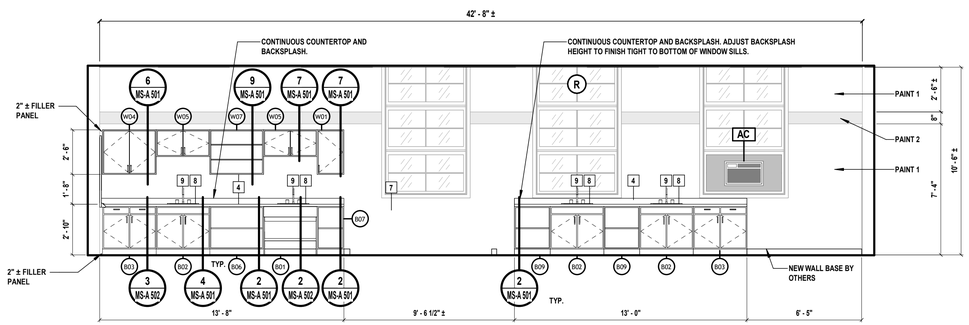



## 2 CLASSROOM TYPE 'H' ELEVATION - SCIENCE ROOM

SCALE: 1/4" = 1'-0"

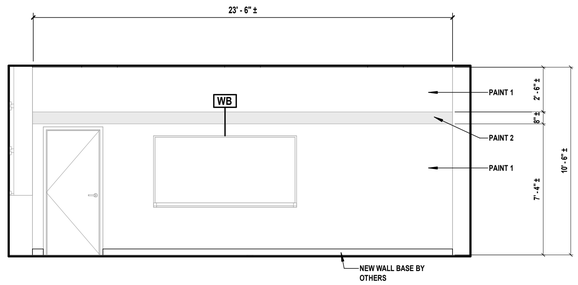



## 3 CLASSROOM TYPE 'H' ELEVATION - SCIENCE ROOM

SCALE: 1/4" = 1'-0"

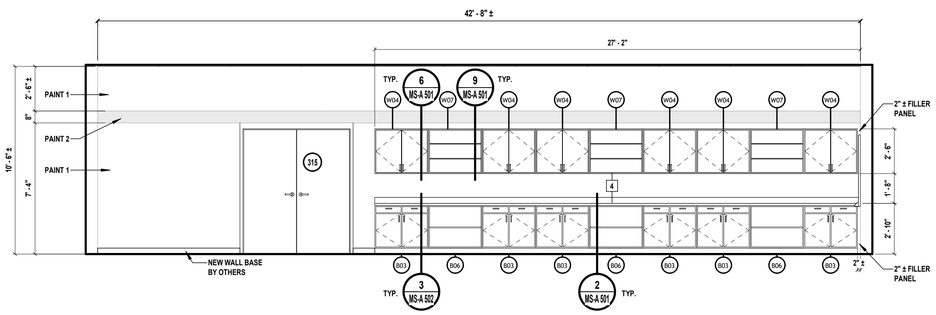



## 4 CLASSROOM TYPE 'H' ELEVATION - SCIENCE ROOM

SCALE: 1/4" = 1'-0"

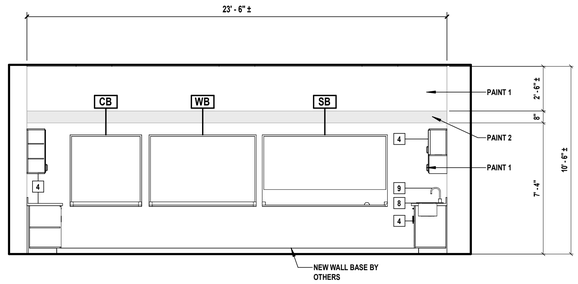


## 5 CLASSROOM TYPE 'H' ELEVATION - SCIENCE ROOM

SCALE: 1/4" = 1'-0"

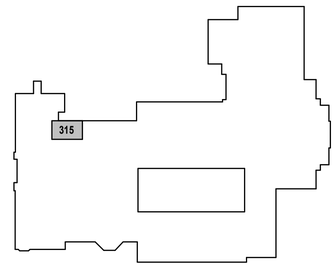


## 6 LEVEL 3 KEY PLAN - TYPE H

SCALE: 1" = 100'-0"

PROJECT NORTH


H 2 M architects + engineers

1133 Westchester Avenue, Suite N-210
White Plains, NY 10605
914.358.5623 • www.h2m.com
NY Architecture & Landscape Architecture: No Certificate Required
NY Engineering Certificate of Authorization No.: 0018178


CONSULTANTS:

| MARK | DATE | DESCRIPTION |
|---|---|---|
| | | |

REGISTERED ARCHITECT KATRINA PACHECO STATE OF NEW YORK 041183

Katrina N. Pacheco 09/30/2029
Exp. Date

KATRINA N. PACHECO, R.A.
NY PROFESSIONAL ARCHITECT LIC. No. 041183

"IN ACCORDANCE WITH ARTICLE 145, SECTION 7209 OF THE NYS EDUCATION LAW, ALTERATION OF THIS DOCUMENT EXCEPT BY A LICENSED PROFESSIONAL IS ILLEGAL."

| DESIGNED BY: | DRAWN BY: | CHECKED BY: | REVIEWED BY: |
|---|---|---|---|
| A. PAPPAS | A. PAPPAS<br>A. DUNN | S.MANDIC | K. PACHECO |

| PROJECT No: | DATE: | SCALE: |
|---|---|---|
| SMSD2507 | OCTOBER 2026 | AS SHOWN |

CLIENT

**SOMERS CENTRAL SCHOOL DISTRICT**

**VARIOUS UPGRADES AT SOMERS MIDDLE SCHOOL**

**250 US-202, SOMERS, NY 10589**

**SED#: 66-21-01-06-0-001-021**

CONTRACT

**CONTRACT G & CONTRACT P GENERAL CONSTRUCTION**

STATUS

**FOR BID**


SHEET TITLE

**ENLARGED PLANS & ELEVATIONS CLASSROOM UPGRADES TYPE H-SCIENCE-RM 315**

DRAWING No.

**MS-A 407.00**


C:\Users\APappas\Documents_Revit Backup\SMSD2507_Central25_A_apappasV6997.rvt
10/30/2026 1:14:31 PM

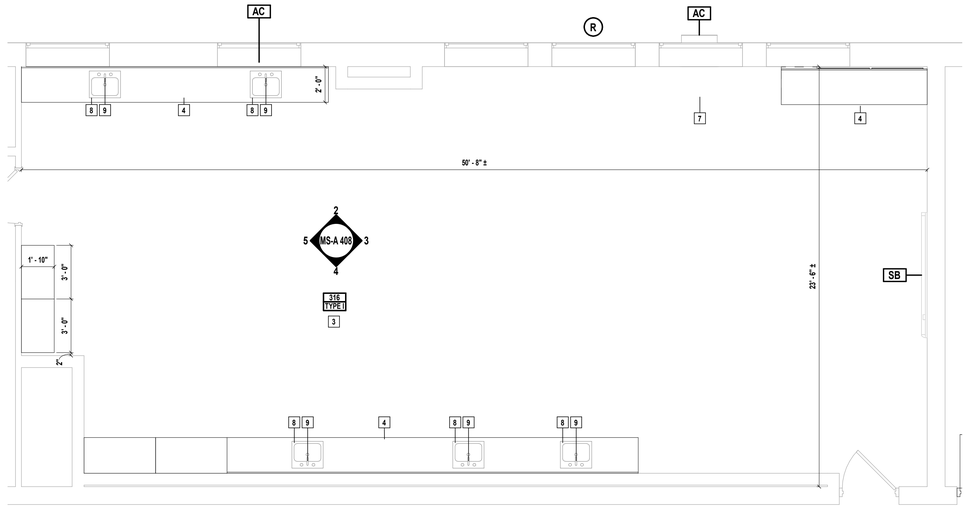


## 1 CLASSROOM TYPE 'I' PLAN - SCIENCE ROOM

SCALE: 1/4" = 1'-0"

PROJECT NORTH

## FINISH LEGEND - SCIENCE ROOM



**WALL PAINT PATTERN:**

PAINT 2: 8" TALL ACCENT STRIPE, BOTTOM @ 7'-4" A.F.F.
COLOR: SHOW STOPPER (SW#7588)

PAINT 1
COLOR: PASSIVE (SW#7064)

**CASEWORK COUNTERTOP**

MFR.: DURCON
MODEL: MARINE EDGE EPOXY RESIN
COLOR: BLACK

**CASEWORK FINISH:**

MFR.: FORMICA
STYLE: HPL LAMINATE
TEXTURE: NATURELLE
COLOR: DARK ASH #F8575

## FLOOR PLAN LEGEND

| | | | |
|---|---|---|---|
| A101 / TYPE A | ROOM NUMBER / ROOM TYPE | | EXISTING WINDOW TO REMAIN |
| 11 | KEYED SCOPE NOTE INDICATOR | | EXISTING WALL TO REMAIN |
| XX | NEW DOOR TAG | R | INDICATES RESCUE WINDOW LOCATIONS |
| | EXISTING DOOR AND DOOR FRAME TO REMAIN. | | FURNISH NEW DOOR AND FRAME. REFER TO DOOR SCHEDULE. |

## ABBREVIATIONS

| | | | |
|---|---|---|---|
| AC | AIR CONDITIONING UNIT - RETAIN AND REINSTALL | WB | EXISTING WHITEBOARD - RETAIN AND REINSTALL |
| SB | EXISTING SMART BOARD - RETAIN AND REINSTALL | TS | TEACHER STATION - TURN OVER TO OWNER |
| BB | EXISTING BLACK BOARD - RETAIN AND REINSTALL | R | RESCUE WINDOW STICKER FURNISHED BY CONTRACTOR IF NONE EXISTS. APPLY TO GLAZING & WINDOW SHADES, WHERE APPLICABLE |
| CB | EXISTING CORK BOARD - RETAIN AND REINSTALL. U.O.N | | |

## CONTRACT G SCOPE


| | | |
|---|---|---|
| 3 | PAINT WALLS | CAREFULLY REMOVE AND STORE ALL EXISTING WALL MOUNTED ITEMS, INCLUDING BUT NOT LIMITED TO:<br><br>CORK BOARDS, WHITE BOARDS, BLACKBOARDS, SIGNAGE, ARTWORK, HOOKS, PROJECTORS, PROJECTOR BRACKETS, SCREENS, AND ALL DEVICES USED TO SECURE THESE ITEMS IN PLACE.<br><br>PREPARE ALL WALLS TO RECEIVE NEW FINISHES INCLUDING FILING HOLES, REPAIRING CRACKS IN EXISTING WALLS, SANDING, AND PREPARING ALL SURFACES FOR A NEW PAINT FINISH.<br><br>UPON COMPLETION OF WALL PAINT APPLICATION, REINSTALL EXISTING AND NEW OWNER PROVIDED WALL MOUNTED ITEMS INCLUDING BUT NOT LIMITED TO CORK BOARDS, WHITE BOARDS, SMARTBOARDS, SIGNAGE, ARTWORK, HOOKS, PROJECTORS, PROJECTOR BRACKETS, SCREENS, AND ALL DEVICES USED TO SECURE THESE ITEMS IN PLACE IN ACCORDANCE WITH ENLARGED CLASSROOM ELEVATIONS. |
| 4 | CASEWORK | FURNISH AND INSTALL NEW CASEWORK AND COUNTERS. |
| 7 | UNIT VENTILATORS | M CONTRACTOR TO FURNISH AND INSTALL NEW UNIT VENTILATOR, COORDINATE WITH MC. |
| 8 | LAB SINKS | PROVIDE AND INSTALL NEW DROP-IN SCIENCE LAB SINK, COORDINATE WITH PC. |
| 9 | FAUCETS | P CONTRACTOR TO FURNISH AND INSTALL NEW FAUCET, COORDINATE WITH PC. |

## CLASSROOM CASEWORK

| Type Mark | Width | Depth | Height | Description |
|---|---|---|---|---|
| B01 | 3' - 0" | 2' - 0" | 2' - 9" | BASE CABINET - ADA SINK |
| B02 | 3' - 0" | 1' - 10" | 2' - 8 1/2" | DOUBLE DOOR SINK BASE CABINET |
| B03 | 3' - 0" | 1' - 10" | 2' - 8 1/2" | BASE CABINET - 2 DOOR W/DRAWER |
| B06 | 3' - 0" | 1' - 10" | 2' - 8 1/2" | BASE CABINET - TWO OPEN SHELVES |
| B09 | 2' - 0" | 1' - 10" | 2' - 8 1/2" | BASE CABINET - TWO OPEN SHELVES |
| T01 | 4' - 0" | 2' - 0" | 7' - 0" | TALL CABINET - DOUBLE DOOR W/ SHELF |
| T03 | 3' - 0" | 1' - 10" | 7' - 0" | TALL CABINET - DOUBLE DOOR W/ GLASS & SHELVES |


## CLASSROOM UPGRADES GENERAL NOTES

1. REFER TO CLASSROOM CASEWORK DETAILS ON ARCHITECTURAL CASEWORK DETAILS SHEET
2. ROLLER SHUTTERS TO REMAIN IN PLACE

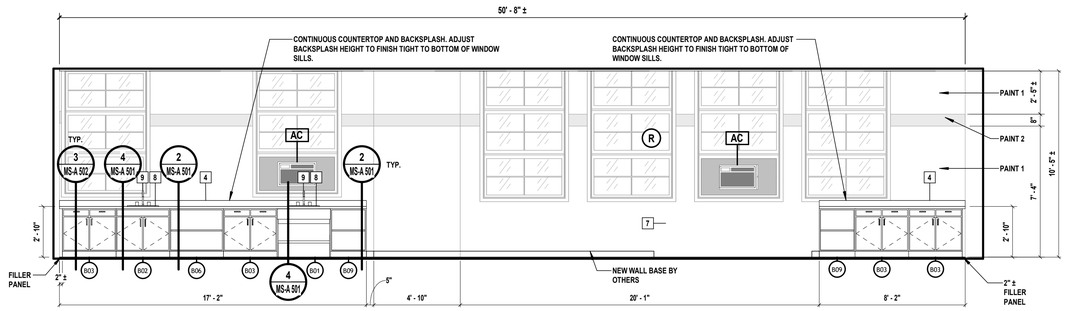



## 2 CLASSROOM TYPE 'I' EAST ELEVATION - SCIENCE ROOM

SCALE: 1/4" = 1'-0"

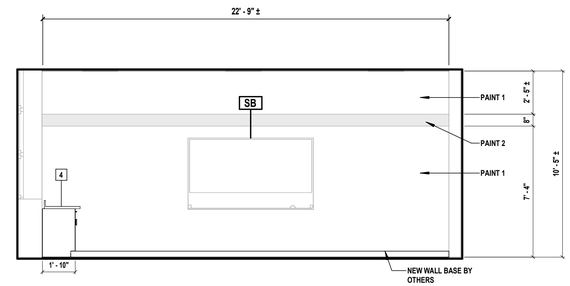



## 3 CLASSROOM TYPE 'I' SOUTH ELEVATION - SCIENCE ROOM

SCALE: 1/4" = 1'-0"

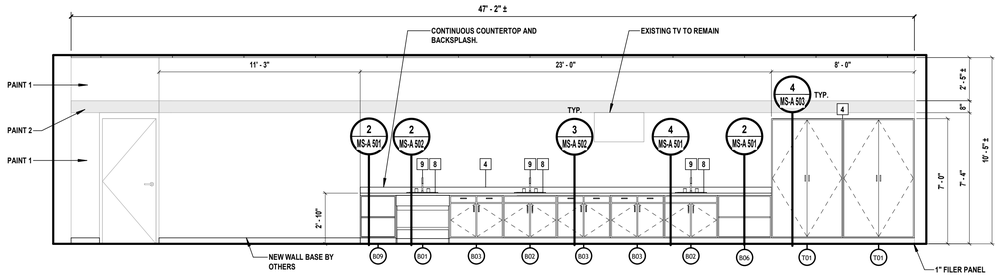



## 4 CLASSROOM TYPE 'I' WEST ELEVATION - SCIENCE ROOM

SCALE: 1/4" = 1'-0"

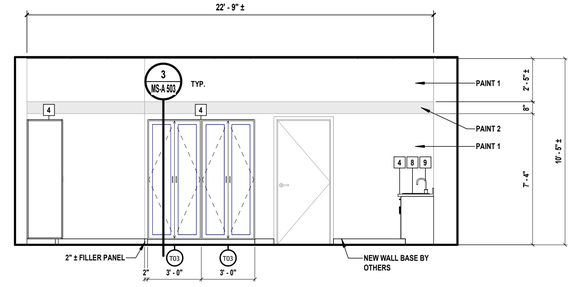


## 5 CLASSROOM TYPE 'I' NORTH ELEVATION - SCIENCE ROOM

SCALE: 1/4" = 1'-0"

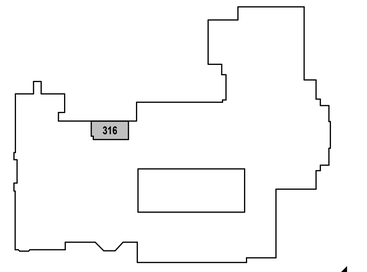


## 6 LEVEL 3 KEY PLAN - TYPE I

SCALE: 1" = 100'-0"

PROJECT NORTH


H2M architects + engineers

1133 Westchester Avenue, Suite N-210
White Plains, NY 10605
914.358.5623 • www.h2m.com
NY Architecture & Landscape Architecture: No Certificate Required
NY Engineering Certificate of Authorization No.: 0018178


CONSULTANTS:

| MARK | DATE | DESCRIPTION |
|---|---|---|
| | | |

REGISTERED ARCHITECT KATRINA PACHECO 041183 STATE OF NEW YORK

09/30/2029
KATRINA N. PACHECO, R.A.
NY PROFESSIONAL ARCHITECT LIC. No. 041183 Exp. Date

"IN ACCORDANCE WITH ARTICLE 145, SECTION 7209 OF THE NYS EDUCATION LAW, ALTERATION OF THIS DOCUMENT EXCEPT BY A LICENSED PROFESSIONAL IS ILLEGAL."

| DESIGNED BY: | DRAWN BY: | CHECKED BY: | REVIEWED BY: |
|---|---|---|---|
| A. PAPPAS | A. PAPPAS<br>A. DUNN | S.MANDIC | K. PACHECO |

| PROJECT No: | DATE: | SCALE: |
|---|---|---|
| SMSD2507 | OCTOBER 2026 | AS SHOWN |

CLIENT

**SOMERS CENTRAL SCHOOL DISTRICT**

**VARIOUS UPGRADES AT SOMERS MIDDLE SCHOOL**

250 US-202, SOMERS, NY 10589

SED#: 66-21-01-06-0-001-021

CONTRACT

**CONTRACT G & CONTRACT P GENERAL CONSTRUCTION**

STATUS

**FOR BID**

SHEET TITLE


**ENLARGED PLANS & ELEVATIONS CLASSROOM UPGRADES TYPE I-SCIENCE-RM 316**

DRAWING No.

# MS-A 408.00

C:\Users\APappas\Documents_Revit Backup\SMSD2507_Central25_A_apappas\V6997.rvt


10/30/2026 1:14:32 PM

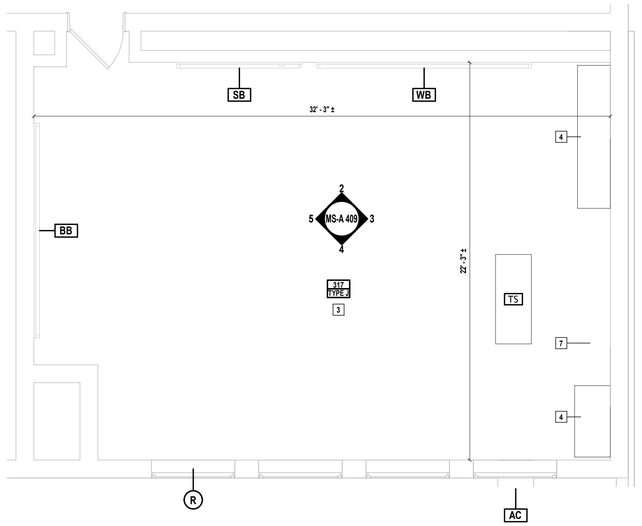


## 1 CLASSROOM TYPE 'J' PLAN


SCALE: 1/4" = 1'-0"

PROJECT NORTH

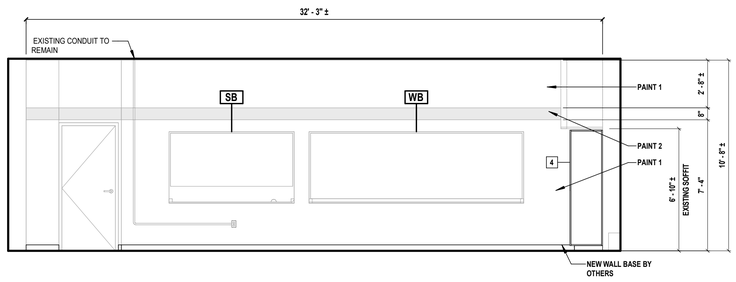



## 2 CLASSROOM TYPE 'J' EAST ELEVATION

SCALE: 1/4" = 1'-0"

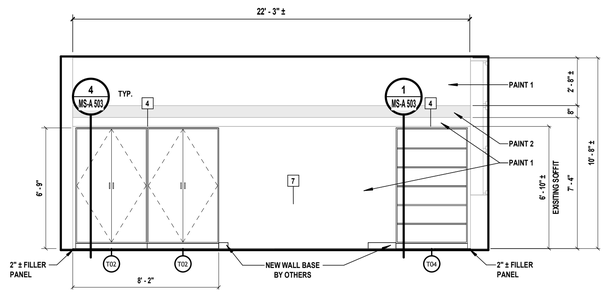



## 3 CLASSROOM TYPE 'J' SOUTH ELEVATION

SCALE: 1/4" = 1'-0"

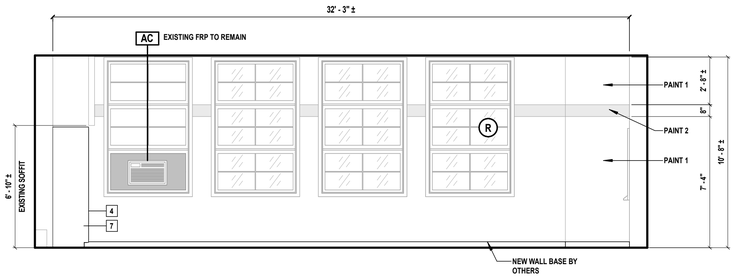


## 4 CLASSROOM TYPE 'J' WEST ELEVATION

SCALE: 1/4" = 1'-0"

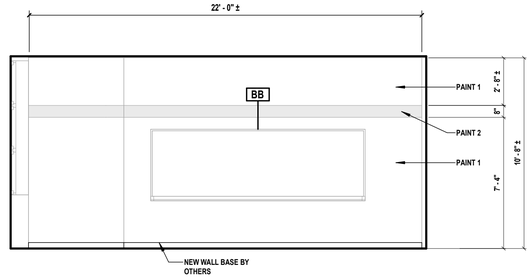


## 5 CLASSROOM TYPE 'J' NORTH ELEVATION

SCALE: 1/4" = 1'-0"

## FINISH LEGEND - NON SCIENCE ROOM



WALL PAINT PATTERN:

PAINT 2: 8" TALL ACCENT STRIPE, BOTTOM @ 7'-4" A.F.F.
COLOR: SHOW STOPPER (SW#7588)

PAINT 1
COLOR: PASSIVE (SW#7064)

CASEWORK COUNTERTOP
MFR.: WILSONART
STYLE: QUARTZ
COLOR: NOVA SERRANA #Q4068

CASEWORK FINISH:
MFR.: FORMICA
STYLE: PLASTIC LAMINATE
TEXTURE: NATURELLE
COLOR: DARK ASH #F8575

## FLOOR PLAN LEGEND

| | |
|---|---|
| A101 / TYPE A — ROOM NUMBER / ROOM TYPE | EXISTING WINDOW TO REMAIN |
| 11 — KEYED SCOPE NOTE INDICATOR | EXISTING WALL TO REMAIN |
| XX — NEW DOOR TAG | R — INDICATES RESCUE WINDOW LOCATIONS |
| EXISTING DOOR AND DOOR FRAME TO REMAIN. | FURNISH NEW DOOR AND FRAME. REFER TO DOOR SCHEDULE. |

## ABBREVIATIONS

| | | | |
|---|---|---|---|
| AC | AIR CONDITIONING UNIT - RETAIN AND REINSTALL | WB | EXISTING WHITEBOARD - RETAIN AND REINSTALL |
| SB | EXISTING SMART BOARD - RETAIN AND REINSTALL | TS | TEACHER STATION - TURN OVER TO OWNER |
| BB | EXISTING BLACK BOARD - RETAIN AND REINSTALL | R | RESCUE WINDOW STICKER FURNISHED BY CONTRACTOR IF NONE EXISTS. APPLY TO GLAZING & WINDOW SHADES, WHERE APPLICABLE |
| CB | EXISTING CORK BOARD - RETAIN AND REINSTALL. U.O.N | | |

## CONTRACT G SCOPE


| | | |
|---|---|---|
| 3 | PAINT WALLS | CAREFULLY REMOVE AND STORE ALL EXISTING WALL MOUNTED ITEMS, INCLUDING BUT NOT LIMITED TO:<br><br>CORK BOARDS, WHITE BOARDS, BLACKBOARDS, SIGNAGE, ARTWORK, HOOKS, PROJECTORS, PROJECTOR BRACKETS, SCREENS, AND ALL DEVICES USED TO SECURE THESE ITEMS IN PLACE.<br><br>PREPARE ALL WALLS TO RECEIVE NEW FINISHES INCLUDING FILING HOLES, REPAIRING CRACKS IN EXISTING WALLS, SANDING, AND PREPARING ALL SURFACES FOR A NEW PAINT FINISH.<br><br>UPON COMPLETION OF WALL PAINT APPLICATION, REINSTALL EXISTING AND NEW OWNER PROVIDED WALL MOUNTED ITEMS INCLUDING BUT NOT LIMITED TO CORK BOARDS, WHITE BOARDS, SMARTBOARDS, SIGNAGE, ARTWORK, HOOKS, PROJECTORS, PROJECTOR BRACKETS, SCREENS, AND ALL DEVICES USED TO SECURE THESE ITEMS IN PLACE IN ACCORDANCE WITH ENLARGED CLASSROOM ELEVATIONS. |
| 4 | CASEWORK | FURNISH AND INSTALL NEW CASEWORK AND COUNTERS. |
| 7 | UNIT VENTILATORS | M CONTRACTOR TO FURNISH AND INSTALL NEW UNIT VENTILATOR, COORDINATE WITH MC. |

### CLASSROOM CASEWORK

| Type Mark | Width | Depth | Height | Description |
|---|---|---|---|---|
| T02 | 4' - 0" | 1' - 10" | 6' - 9" | TALL CABINET - DOUBLE DOOR W/ SHELF |
| T04 | 4' - 0" | 2' - 0" | 6' - 9" | TALL CABINET - OPEN SHELF |

## CLASSROOM UPGRADES GENERAL NOTES

1. REFER TO CLASSROOM CASEWORK DETAILS ON ARCHITECTURAL CASEWORK DETAILS SHEET
2. ROLLER SHUTTERS TO REMAIN IN PLACE

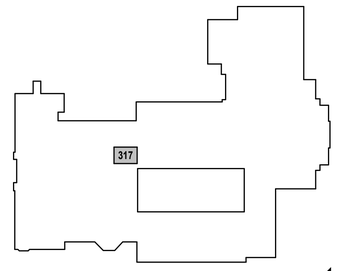


## 6 LEVEL 3 KEY PLAN - TYPE J

SCALE: 1" = 100'-0"

PROJECT NORTH

H2M architects + engineers
1133 Westchester Avenue, Suite N-210
White Plains, NY 10605
914.358.5623 • www.h2m.com
NY Architecture & Landscape Architecture: No Certificate Required
NY Engineering Certificate of Authorization No.: 0018178

CONSULTANTS:

| MARK | DATE | DESCRIPTION |
|---|---|---|
| | | |

REGISTERED ARCHITECT KATRINA PACHECO 041183 STATE OF NEW YORK

09/30/2029
KATRINA N. PACHECO, R.A.
NY PROFESSIONAL ARCHITECT Lic. No. 041183
Exp. Date

"IN ACCORDANCE WITH ARTICLE 145, SECTION 7209 OF THE NYS EDUCATION LAW, ALTERATION OF THIS DOCUMENT EXCEPT BY A LICENSED PROFESSIONAL IS ILLEGAL."

| DESIGNED BY: | DRAWN BY: | CHECKED BY: | REVIEWED BY: |
|---|---|---|---|
| A. PAPPAS | A. PAPPAS<br>A. DUNN | S.MANDIC | K. PACHECO |

| PROJECT No: | DATE: | SCALE: |
|---|---|---|
| SMSD2507 | OCTOBER 2026 | AS SHOWN |

CLIENT

**SOMERS CENTRAL SCHOOL DISTRICT**

**VARIOUS UPGRADES AT SOMERS MIDDLE SCHOOL**

**250 US-202, SOMERS, NY 10589**

**SED#: 66-21-01-06-0-001-021**

CONTRACT

**CONTRACT G**
**GENERAL CONSTRUCTION**

STATUS

**FOR BID**

SHEET TITLE


**ENLARGED PLANS & ELEVATIONS**
**CLASSROOM UPGRADES**
**TYPE J-RM 317**

DRAWING No.

# MS-A 409.00

C:\Users\APappas\Documents_Revit Backup\SMSD2507_Central25_A_apappasV6997.rvt

10/30/2026 1:14:33 PM

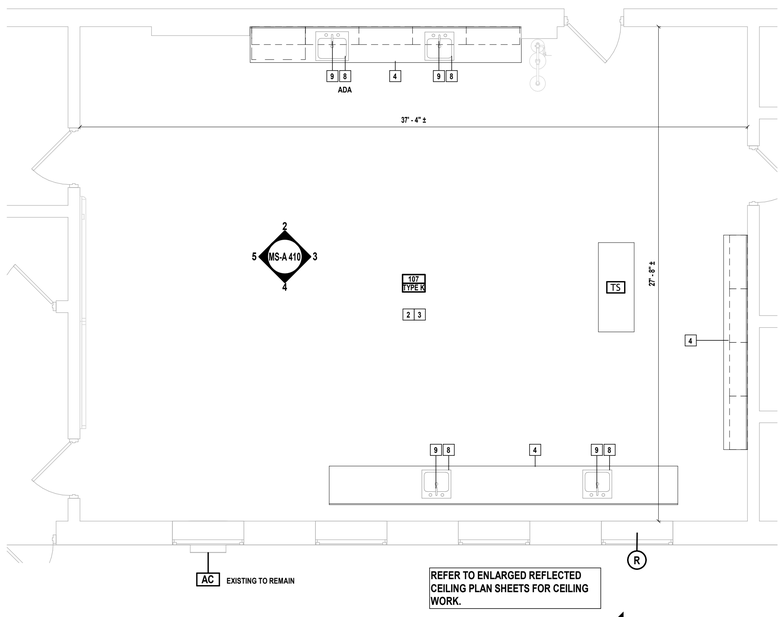


## 1 TYPICAL CLASSROOM TYPE 'K' PLAN - SCIENCE ROOM

SCALE: 1/4" = 1'-0"

PROJECT NORTH

## FINISH LEGEND - SCIENCE ROOM



**WALL PAINT PATTERN:**

PAINT 2: 8" TALL ACCENT STRIPE, BOTTOM @ 7'-4" A.F.F.
COLOR: SHOW STOPPER (SW#7588)

PAINT 1
COLOR: PASSIVE (SW#7064)

**CASEWORK COUNTERTOP**

MFR.: DURCON
MODEL: MARINE EDGE EPOXY RESIN
COLOR: BLACK

**CASEWORK FINISH:**

MFR.: FORMICA
STYLE: HPL LAMINATE
TEXTURE: NATURELLE
COLOR: DARK ASH #F8575

## FLOOR PLAN LEGEND

| | |
|---|---|
| A101 / TYPE A — ROOM NUMBER / ROOM TYPE | EXISTING WINDOW TO REMAIN |
| 11 — KEYED SCOPE NOTE INDICATOR | EXISTING WALL TO REMAIN |
| XX — NEW DOOR TAG | R — INDICATES RESCUE WINDOW LOCATIONS |
| EXISTING DOOR AND DOOR FRAME TO REMAIN. | FURNISH NEW DOOR AND FRAME. REFER TO DOOR SCHEDULE. |

## ABBREVIATIONS

| | | | |
|---|---|---|---|
| AC | AIR CONDITIONING UNIT - RETAIN AND REINSTALL | WB | EXISTING WHITEBOARD - RETAIN AND REINSTALL |
| SB | EXISTING SMART BOARD - RETAIN AND REINSTALL | TS | TEACHER STATION - TURN OVER TO OWNER |
| BB | EXISTING BLACK BOARD - RETAIN AND REINSTALL | R | RESCUE WINDOW STICKER FURNISHED BY CONTRACTOR IF NONE EXISTS. APPLY TO GLAZING & WINDOW SHADES, WHERE APPLICABLE |
| CB | EXISTING CORK BOARD - RETAIN AND REINSTALL. U.O.N | | |

## CONTRACT G SCOPE


| | | |
|---|---|---|
| 2 | NEW CEILING | INSTALL NEW SUSPENDED CEILING SYSTEM WITH 2'X2' LAY-IN ACOUSTIC PANELS. SAND, PRIME, AND PAINT ALL EXISTING SOFFITS. EC SHALL STORE AND REINSTALL ALL EXISTING ELECTRICAL EQUIPMENT INCLUDING,BUT NOT LIMITED TO ALL SPEAKERS, SMOKE DETECTORS, STROBES, LIGHTS.MC SHALL SUPPLY AND INSTALL ALL SUPPLY AND RETURN GRILLES BACK TO THEIR ORIGINAL LOCATIONS. cOORDINATE WITH EC AND MC FOR FULL EXTENT OF WORK. |
| 3 | PAINT WALLS | CAREFULLY REMOVE AND STORE ALL EXISTING WALL MOUNTED ITEMS, INCLUDING BUT NOT LIMITED TO:<br><br>CORK BOARDS, WHITE BOARDS, BLACKBOARDS, SIGNAGE, ARTWORK, HOOKS, PROJECTORS, PROJECTOR BRACKETS, SCREENS, AND ALL DEVICES USED TO SECURE THESE ITEMS IN PLACE.<br><br>PREPARE ALL WALLS TO RECEIVE NEW FINISHES INCLUDING FILING HOLES, REPAIRING CRACKS IN EXISTING WALLS, SANDING, AND PREPARING ALL SURFACES FOR A NEW PAINT FINISH.<br><br>UPON COMPLETION OF WALL PAINT APPLICATION, REINSTALL EXISTING AND NEW OWNER PROVIDED WALL MOUNTED ITEMS INCLUDING BUT NOT LIMITED TO CORK BOARDS, WHITE BOARDS, SMARTBOARDS, SIGNAGE, ARTWORK, HOOKS, PROJECTORS, PROJECTOR BRACKETS, SCREENS, AND ALL DEVICES USED TO SECURE THESE ITEMS IN PLACE IN ACCORDANCE WITH ENLARGED CLASSROOM ELEVATIONS. |
| 4 | CASEWORK | FURNISH AND INSTALL NEW CASEWORK AND COUNTERS. |
| 8 | LAB SINKS | PROVIDE AND INSTALL NEW DROP-IN SCIENCE LAB SINK, COORDINATE WITH PC. |
| 9 | FAUCETS | P CONTRACTOR TO FURNISH AND INSTALL NEW FAUCET, COORDINATE WITH PC. |

## CLASSROOM CASEWORK

| Type Mark | Width | Depth | Height | Description |
|---|---|---|---|---|
| B01 | 3' - 0" | 2' - 0" | 2' - 9" | BASE CABINET - ADA SINK |
| B02 | 3' - 0" | 1' - 10" | 2' - 8 1/2" | DOUBLE DOOR SINK BASE CABINET |
| B03 | 3' - 0" | 1' - 10" | 2' - 8 1/2" | BASE CABINET - 2 DOOR W/DRAWER |
| B05 | 1' - 6" | 1' - 10" | 2' - 8 1/2" | BASE CABINET- 1 DOOR W/DRAWER |
| B06 | 3' - 0" | 1' - 10" | 2' - 8 1/2" | BASE CABINET - TWO OPEN SHELVES |
| B08 | 3' - 0" | 1' - 3" | 2' - 8 1/2" | BASE CABINET - TWO OPEN SHELVES |
| B10 | 3' - 0" | 1' - 10" | 2' - 8 1/2" | BASE CABINET - FOUR DRAWER |
| W04 | 3' - 0" | 1' - 0" | 2' - 6" | WALL CABINET - DOUBLE DOOR 2 SHELF |
| W06 | 3' - 0" | 1' - 0" | 1' - 6" | WALL CABINET - OPEN SHELF |


## CLASSROOM UPGRADES GENERAL NOTES

1. REFER TO CLASSROOM CASEWORK DETAILS ON ARCHITECTURAL CASEWORK DETAILS SHEET
2. ROLLER SHUTTERS TO REMAIN IN PLACE

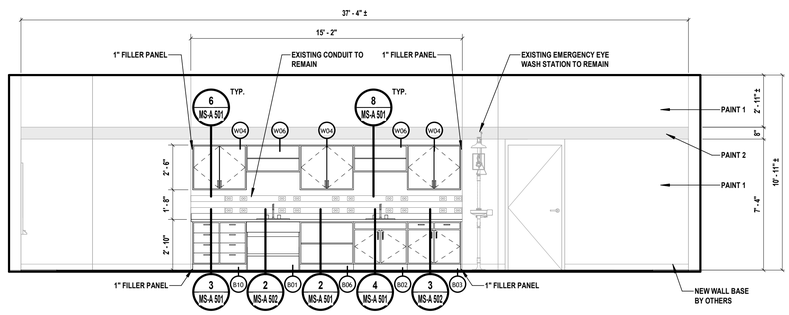



## 2 CLASSROOM TYPE 'K' ELEVATION - SCIENCE ROOM

SCALE: 1/4" = 1'-0"

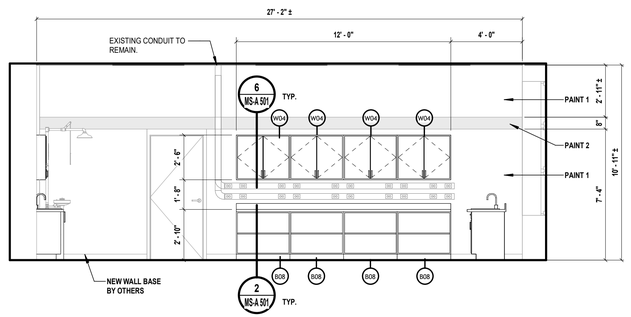



## 3 CLASSROOM TYPE 'K' ELEVATION - SCIENCE ROOM

SCALE: 1/4" = 1'-0"

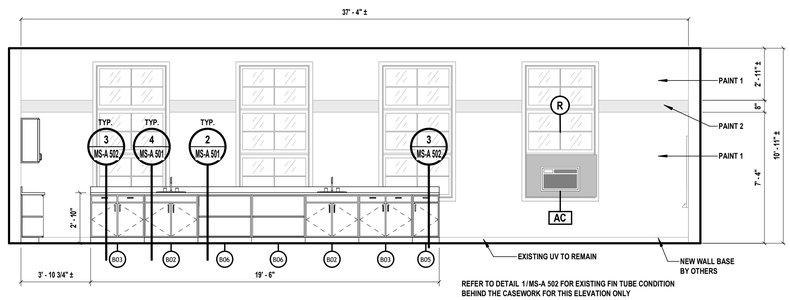



## 4 CLASSROOM TYPE 'K' ELEVATION - SCIENCE ROOM

SCALE: 1/4" = 1'-0"

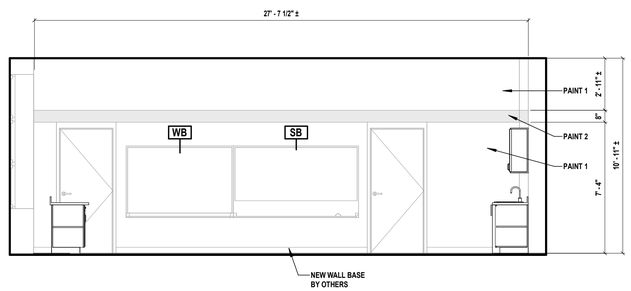


## 5 CLASSROOM TYPE 'K' ELEVATION - SCIENCE ROOM

SCALE: 1/4" = 1'-0"

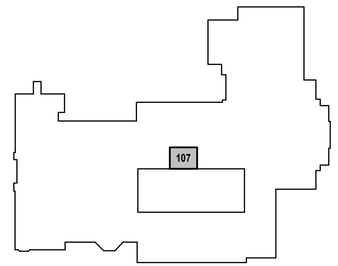


## 6 LEVEL 1 KEY PLAN - TYPE K

SCALE: 1" = 100'-0"

PROJECT NORTH

H2M architects + engineers
1133 Westchester Avenue, Suite N-210
White Plains, NY 10605
914.358.5623 • www.h2m.com
NY Architecture & Landscape Architecture: No Certificate Required
NY Engineering Certificate of Authorization No.: 0018178

CONSULTANTS:

| MARK | DATE | DESCRIPTION |
|---|---|---|
| | | |

REGISTERED ARCHITECT KATRINA PACHECO STATE OF NEW YORK 041183

09/30/2029
KATRINA N. PACHECO, R.A.
NY PROFESSIONAL ARCHITECT Lic. No. 041183
Exp. Date

"IN ACCORDANCE WITH ARTICLE 145, SECTION 7209 OF THE NYS EDUCATION LAW, ALTERATION OF THIS DOCUMENT EXCEPT BY A LICENSED PROFESSIONAL IS ILLEGAL."

| DESIGNED BY: | DRAWN BY: | CHECKED BY: | REVIEWED BY: |
|---|---|---|---|
| A. PAPPAS | A. PAPPAS<br>A. DUNN | S.MANDIC | K. PACHECO |

| PROJECT No: | DATE: | SCALE: |
|---|---|---|
| SMSD2507 | OCTOBER 2026 | AS SHOWN |

CLIENT

**SOMERS CENTRAL SCHOOL DISTRICT**

**VARIOUS UPGRADES AT SOMERS MIDDLE SCHOOL**

**250 US-202, SOMERS, NY 10589**

**SED#: 66-21-01-06-0-001-021**

CONTRACT

**CONTRACT G GENERAL CONSTRUCTION**

STATUS

**FOR BID**

SHEET TITLE

**ENLARGED PLANS & ELEVATIONS CLASSROOM UPGRADES TYPE K-SCIENCE-RM 107**

DRAWING No.

**MS-A 410.00**

C:\Users\APappas\Documents_Revit Backup\SMSD2507_Central25_A_apappasV6997.rvt

10/30/2026 11:14:35 PM

## FINISH SCHEDULE

| NAME | FLOORING | | NORTH WALL | | EAST WALL | | SOUTH WALL | | WEST WALL | | COMMENTS |
|---|---|---|---|---|---|---|---|---|---|---|---|
| | FINISH | BASE | MAT. | FIN. | MAT. | FIN. | MAT. | FIN. | MAT. | FIN. | |
| FACULTY TOILET | EPF-1 | EPF-1 | EXIST | E.P. | EXIST | E.P. | EXIST | E.P. | EXIST | E.P. | |
| MEN'S TOILET | EPF-1 | EPF-1 | EXIST | E.P. | EXIST | E.P. | EXIST | E.P. | EXIST | E.P. | |


NOTE: FLOORING IS NOT APART OF CONTRACT 'G' AND WILL BE PROVIDED AND INSTALLED BY SEPARATE FLOORING CONTRACT. GC SHALL COORDINATE WORK SEQUENCING AND SCHEDULE WITH FLOORING CONTRACTOR

## DOOR TYPE NOTES

1. FRAMES AND DOORS SCHEDULED FOR EXISTING OPENING - VERIFY IN FIELD EXISTING OPENING SIZES AND RECORD ON SHOP DRAWINGS.
2. ALL DOORS ARE TO BE ADJUSTED TO ELIMINATE RATTLE AND OR PLAY WHEN DOOR IS LATCHED
3. SLOPED ALUMINUM THRESHOLDS AT ALL EXTERIOR DOORS
4. ALL DOORS ARE TO HAVE STOPS
5. UNDERCUT DOORS WHERE MARBLE THRESHOLDS ARE CALLED OUT INSTALL KICKPLATES ON PUSH SIDE OF DOOR (TYP).
6. FIRE RATED DOORS AND FRAMES REQUIRE LABELS
7. BACKER ROD AND SEALANT SHALL BE PROVIDED AT ALL LOCATIONS WHERE DOOR/WINDOW FRAMES MEET OTHER FINISHES
8. ALL GLAZING IN DOORS, FIXED SIDE PANELS ADJOINING DOORS, INTERIOR PARTITIONS WHERE GLAZING EXTENDS TO WITHIN 1'-6" OF FINISHED FLOOR AND GLASS PANELS GREATER THAN 9 SF TO BE FULLY TEMPERED SAFETY GLASS PER CHAPTER 24 OF THE 2020 BCNYS.

## FINISH ABBREVIATIONS

| | | | |
|---|---|---|---|
| CG | CORNER GUARD | P.T./PT | PAINT |
| C.M.U. | CONCRETE MASONRY UNIT | S.A.C./SAC | SUSPENDED ACOUSTICAL CEILING |
| CONC. | CONCRETE | STRUCT. | STRUCTURE |
| C.F.T./CFT | CERAMIC FLOOR TILE | V.C.T./VCT | VINYL COMPOSITE TILE |
| C.W.T./CWT | CERAMIC WALL TILE | EXIST. | EXISTING |
| D.F. | DRINKING FOUNTAIN | EXT | EXTERIOR |
| E.P. | EPOXY WALL PAINT | HM | HOLLOW METAL |
| EPF-1 | EPOXY FLOORING | U.S. | UNDERSIDE |
| EXP. | EXPOSED | | |
| G.W.B./GWB | GYPSUM WALL BOARD | | |
| L.V.T./LVT | LUXURY VINYL TILE | | |
| R.B./RB | RUBBER BASE | | |

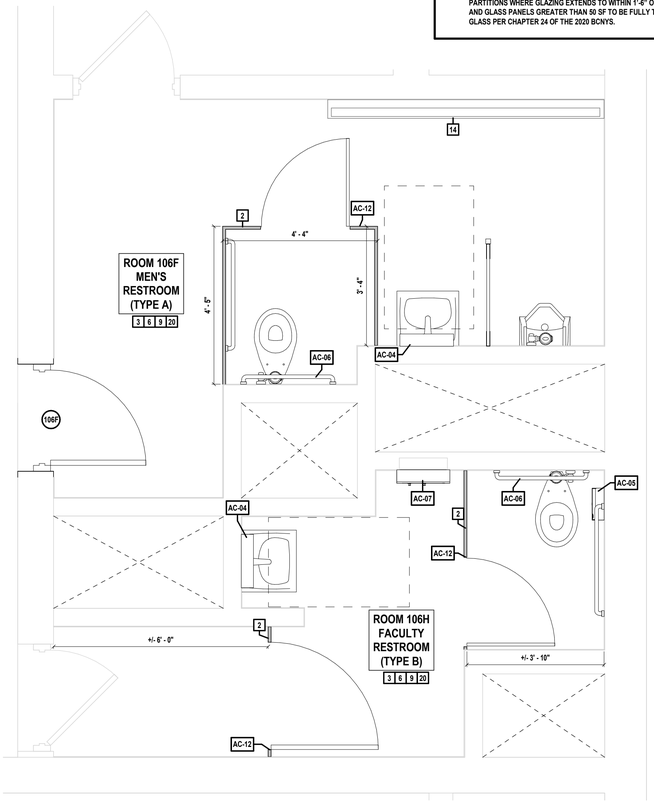


NOTE: ALL EXISTING WALLS ARE REMAINING. THE NEW ACCESSORIES AND PARTITIONS THAT ARE BEING INSTALLED WILL BE SIMILAR MODELS AND IN THE SAME LOCATIONS AS EXISTING CONDITIONS.

### 1 BATHROOM TYPES A & B - PROPOSED
SCALE: 1/2" = 1'-0"

PROJECT NORTH

## GENERAL CONSTRUCTION NOTES


1. TOILET ROOM DIMENSIONS ARE APPROXIMATE. CONTRACTOR SHALL FIELD VERIFY ALL DIMENSIONS FOR QUANTITY TAKEOFFS AND FABRICATION OF MATERIALS.
2. VERIFY EXACT LAYOUT COMPATIBILITY WITH ALL EXISTING CONDITIONS BEFORE BEGINNING WORK.
3. PLUMBING CONTRACTOR SHALL ADJUST LOCATIONS OF WATER SUPPLIES AND WASTE AS REQUIRED FOR NEW FIXTURES.
4. ALL WORK SHALL BE IN COMPLIANCE WITH ALL FEDERAL AND NEW YORK STATE APPLICABLE BUILDING AND LIFE AND SAFETY REGULATIONS.
5. CONTRACTOR SHALL INSTALL WALL TILES SO THAT THEY ARE VERTICALLY PLUMB WITHIN 1/8" FROM THE FACE OF THE BASE TILE TO THE FACE OF THE UPPERMOST TILE.
6. REPAIR, RESTORE, AND REFINISH TO ORIGINAL APPEARANCE ALL WALL AND CEILING FINISHES THAT WERE DISTURBED IN THE COMPLETION OF THE WORK.
7. PROVIDE AND TURN OVER TO THE SCHOOL DISTRICT ALL EXTRA MAINTENANCE MATERIALS IN THE QUANTITIES INDICATED WITHIN THE SPECIFICATIONS.
8. PRIOR TO BEGINNING INSTALLING NEW CEILINGS, THE CONTRACTOR SHALL DETERMINE THE SET-OUT POINT AND REVIEW WITH THE ARCHITECT. THE INTENT IS TO HAVE FULL TILES CENTERED BETWEEN WALLS EACH DIRECTION. CUT TILES WILL ONLY BE USED ALONG THE PERIMETER OF THE NEW SPACE WITH A MINIMUM DIMENSION OF FOUR (4) INCHES IN ANY DIRECTION.
9. VERIFY LOCATION OF ALL ACCESSORIES PRIOR TO INSTALLATION WITH OWNER & ARCHITECT

## CONSTRUCTION NOTES - CONTRACT G


| | | |
|---|---|---|
| 2 | PARTITION SYSTEM | INSTALL NEW BATHROOM PARTITIONS. |
| 3 | WALL PAINT | PROVIDE NEW WALL PAINT. REFER ACCENT PAINT DETAIL FOR LAYOUT. |
| 6 | ACCESSORY FIXTURES | PROVIDE WALL MOUNTED ACCESSORY FIXTURES, WHICH INCLUDE SANITARY NAPKIN DISPENSER, SANITARY NAPKIN DISPOSAL, MIRROR, GRAB BARS, ETC. |
| 9 | WALL REPAIRS | PATCH AND REPAIR WALL FINISHES AROUND PLUMBING FIXTURES AND PENETRATIONS. |
| 14 | RADIATOR COVER | PROVIDE NEW RADIATOR COVER IN KIND. |
| 20 | WALL MOUNTED DEVICES | EXISTING ELECTRICAL DEVICES ON WALL TO REMAIN. PROTECT DURING APPLICATION OF NEW WALL PAINT, VERIFY LOCATION IN FIELD. |

## ACCESSRY SCHEDULE


| FIXTURE NO. | NAME | BRAND | MODEL # | QUANTITY | ADA |
|---|---|---|---|---|---|
| AC-04 | FIXED TILT MIRROR | BRADLEY CORPORATION | 740 | 2 | |
| AC-05 | SANITARY NAPKIN DISPOSAL | BRADLEY CORPORATION | 4722-150000 | 1 | |
| AC-06 | GRAB BARS | | | 2 | |
| AC-07 | SANITARY NAPKIN VENDOR, @ 42" AFF | BRADLEY CORPORATION | 4017-11 | 1 | |
| AC-12 | PARTITION SYSTEM | SCRANTON PRODUCTS | HINY HIDERS | 3 | |

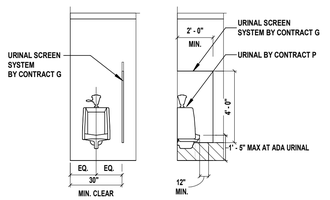


### 4 URINAL - ACCESSIBLE
SCALE: 1/4" = 1'-0"

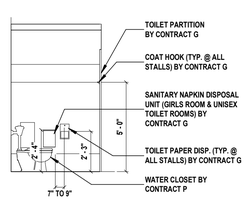



### 5 TOILET - TYPICAL
SCALE: 1/4" = 1'-0"

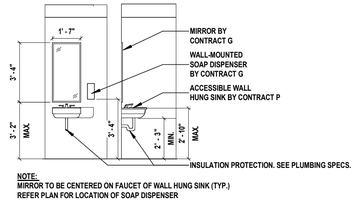


NOTE:
MIRROR TO BE CENTERED ON FAUCET OF WALL HUNG SINK (TYP.)
REFER PLAN FOR LOCATION OF SOAP DISPENSER


### 6 WALL HUNG SINK
SCALE: 1/4" = 1'-0"

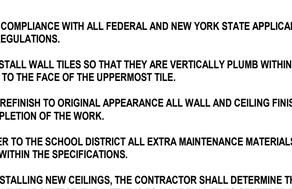


### 3 PAINT ACCENT WALL
SCALE: 1/4" = 1'-0"

KEY PLAN LEGEND

ALTERATION LEVEL 1
AREAS OF WORK

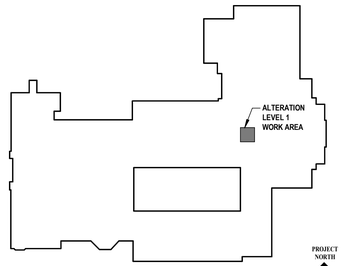


PROJECT NORTH

### KEY PLAN - FIRST FLOOR
SCALE: 1" = 100'-0"


H 2 M architects + engineers

1133 Westchester Avenue, Suite N-210
White Plains, NY 10605
914.358.5623 • www.h2m.com
NY Architecture & Landscape Architecture: No Certificate Required
NY Engineering Certificate of Authorization No.: 0018178


CONSULTANTS:

| MARK | DATE | DESCRIPTION |
|---|---|---|
| | | |

REGISTERED ARCHITECT
KATRINA PACHECO
041183
STATE OF NEW YORK

09/30/2029
Exp. Date

KATRINA N. PACHECO, R.A.
NY PROFESSIONAL ARCHITECT Lic. No. 041183

"IN ACCORDANCE WITH ARTICLE 145, SECTION 7209 OF THE NYS EDUCATION LAW, ALTERATION OF THIS DOCUMENT EXCEPT BY A LICENSED PROFESSIONAL IS ILLEGAL."

| DESIGNED BY: | DRAWN BY: | CHECKED BY: | REVIEWED BY: |
|---|---|---|---|
| M. LUCK | M. LUCK | S. MANDIC | K. PACHECO |

| PROJECT No: | DATE: | SCALE: |
|---|---|---|
| SMSD2507 | OCTOBER 2026 | AS SHOWN |

CLIENT

**SOMERS CENTRAL SCHOOL DISTRICT**

**VARIOUS UPGRADES AT SOMERS MIDDLE SCHOOL**

**250 US-202, SOMERS, NY 10589**

**SED#: 66-21-01-06-0-001-021**

CONTRACT

**CONTRACT G**
**GENERAL CONSTRUCTION**

STATUS

**FOR BID**

SHEET TITLE

**RESTROOM UPGRADES PROPOSED PLAN**


DRAWING No.

**MS-A 430.0**



X:\SMSD (Somers School District)\SMSD2507 (SMS Phase 2-Various Upgrades)\02-BIM-CADD\Con-Docs\08 Architectural\Bathroom Upgrades\SMSD2507_Bathroom Upgrades.rvt
11/19/2026 9:31:34 AM





## 1 MASONRY POINTING
SCALE: 1 1/2" = 1'-0"

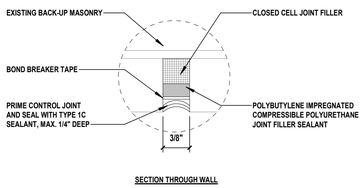



## 2 EXTERIOR MASONRY WALL - CONTROL JOINT-SECTION
SCALE: 12" = 1'-0"

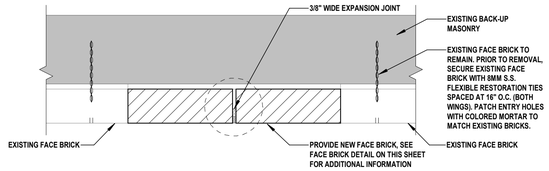


## 3 EXTERIOR MASONRY WALL - EXPANSION JOINT-PLAN
SCALE: 1 1/2" = 1'-0"

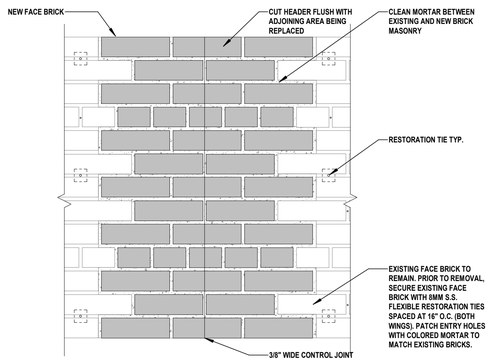



## 4 EXTERIOR MASONRY WALL - EXPANSION JOINT-ELEVATION
SCALE: 1 1/2" = 1'-0"

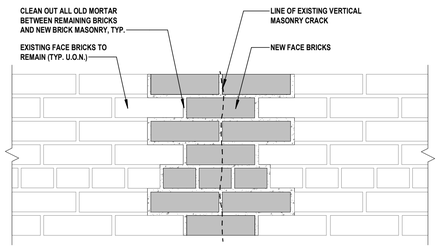



NOTES:
1. REPLACE HATCHED BRICKS/BLOCKS WITH NEW BRICKS/BLOCKS.
2. DO NOT REPLACE HEADER BRICKS IF NOT CRACKED.
3. ALL JOINTS BETWEEN BRICK HEAD AND BED JOINTS ARE TO BE FILLED SOLID.

## 5 MASONRY STITCH REPAIR
SCALE: 1 1/2" = 1'-0"

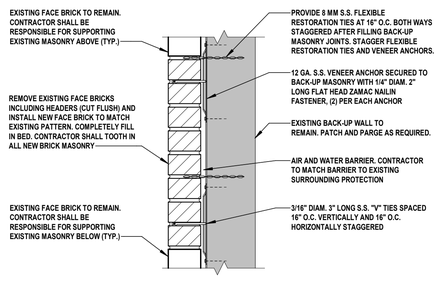



NOTE: REPLACE EXISTING MASONRY THROUGH-WALL AND COUNTER FLASHING WITH NEW WHERE INDICATED ON ELEVATIONS.

## 6 BRICK REPLACEMENT - FACE BRICK/ SPLIT FACE
SCALE: 1 1/2" = 1'-0"

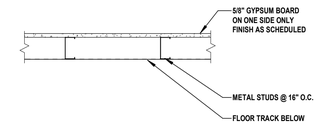



| WALL TYPE | OVERALL DIMENSIONS | STUD SIZE | FIRE RATING | UL No. | STC RATING | COMMENTS |
|---|---|---|---|---|---|---|
| 18A | 3 1/8" | 2 1/2" | - | - | - | - |

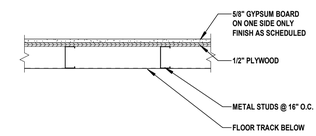



| WALL TYPE | OVERALL DIMENSIONS | STUD SIZE | FIRE RATING | UL No. | STC RATING | COMMENTS |
|---|---|---|---|---|---|---|
| 19A | 3 3/4" | 2 1/2" | - | - | - | - |

## 7 METAL STUD PARTITION
SCALE: 1" = 1'-0"

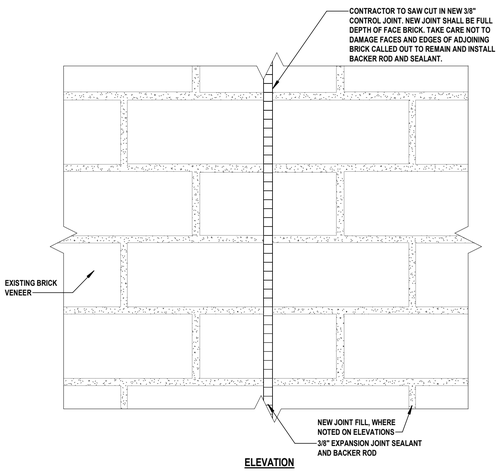


## 8 NEW EXPANSION JOINT - ELEVATION
SCALE: 3" = 1'-0"

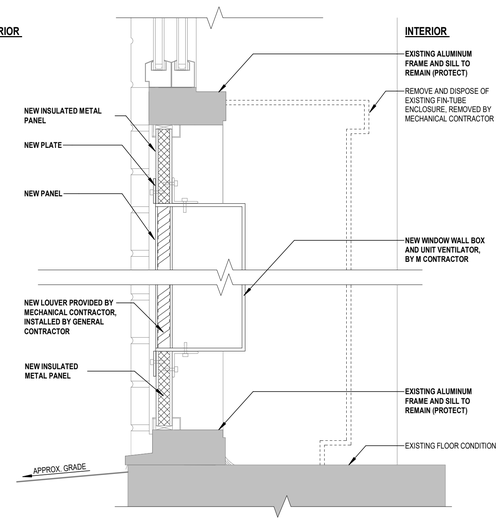


## 9 THROUGH-WALL WALL BOX UNIT DETAIL
SCALE: 12" = 1'-0"

H 2 M architects + engineers
1133 Westchester Avenue, Suite N-210
White Plains, NY 10605
914.358.5623 • www.h2m.com
NY Architecture & Landscape Architecture: No Certificate Required
NY Engineering Certificate of Authorization No.: 0018178

CONSULTANTS:

| MARK | DATE | DESCRIPTION |
|---|---|---|
| | | |

REGISTERED ARCHITECT KATRINA PACHECO 041183 STATE OF NEW YORK

09/30/2029
Exp. Date
KATRINA N. PACHECO, R.A.
NY PROFESSIONAL ARCHITECT Lic. No. 041183

"IN ACCORDANCE WITH ARTICLE 145, SECTION 7209 OF THE NYS EDUCATION LAW, ALTERATION OF THIS DOCUMENT EXCEPT BY A LICENSED PROFESSIONAL IS ILLEGAL."

| DESIGNED BY: | DRAWN BY: | CHECKED BY: | REVIEWED BY: |
|---|---|---|---|
| S. MANDIC | C. HENRY | S. MANDIC | K. PACHECO |

| PROJECT No: | DATE: | SCALE: |
|---|---|---|
| SMSD2507 | OCTOBER 2026 | AS SHOWN |

CLIENT

**SOMERS CENTRAL SCHOOL DISTRICT**

**VARIOUS UPGRADES AT SOMERS MIDDLE SCHOOL**

**250 US-202, SOMERS, NY 10589**

**SED#: 66-21-01-06-0-001-021**


CONTRACT
**CONTRACT G GENERAL CONSTRUCTION**

STATUS
**FOR BID**

SHEET TITLE
**ARCHITECTURAL DETAILS**

DRAWING No.
**MS-A 500.00**


C:\Users\APappas\Documents_Revit Backup\SMSD2507_Central25_A_apappasV6997.rvt
10/30/2026 1:14:35 PM

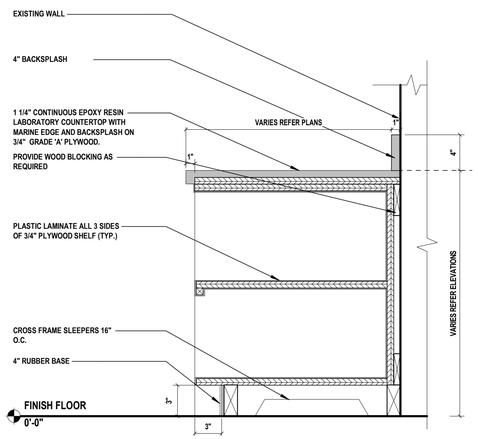


## 2 BASE CABINET - TWO OPEN SHELVES SECTION

SCALE: 1 1/2" = 1'-0"


CASEWORK TYPE: B06, B07, B08, B09

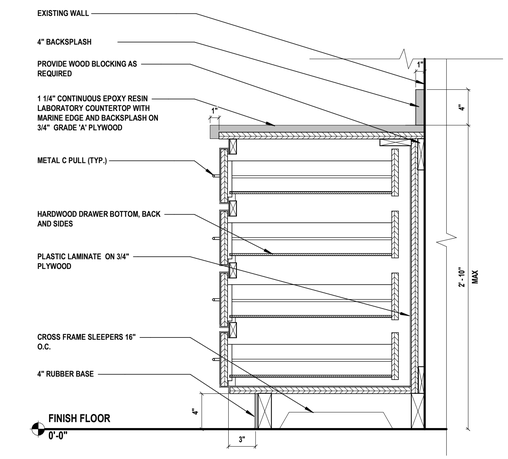


## 3 BASE CABINET - FOUR DRAWER SECTION

SCALE: 1 1/2" = 1'-0"


CASEWORK TYPE: B10

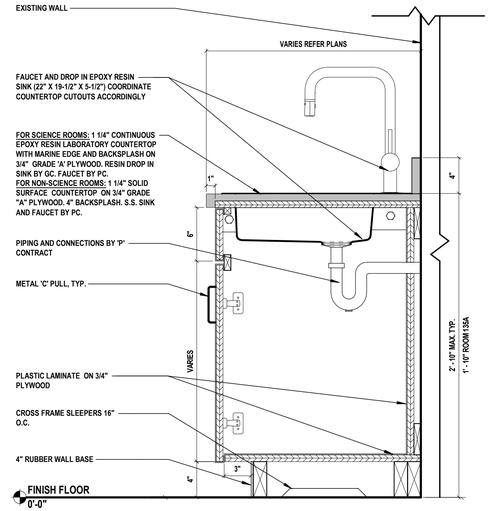


## 4 BASE CABINET - DOUBLE DOOR SINK

SCALE: 1 1/2" = 1'-0"


CASEWORK TYPE: B02

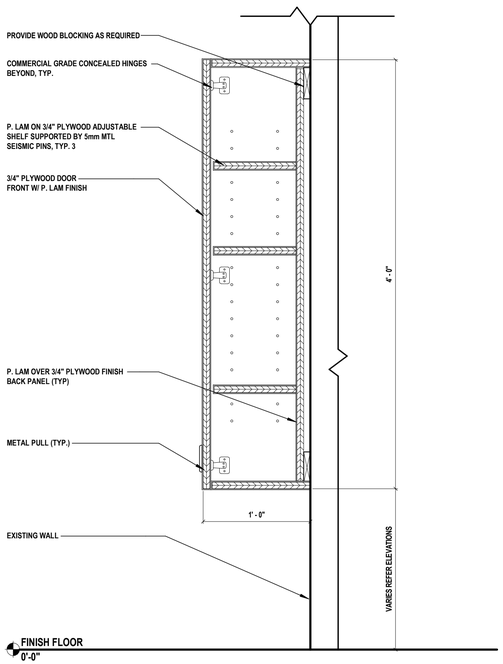


## 5 WALL CABINET - DOUBLE DOOR 4 SHELF SECTION

SCALE: 1 1/2" = 1'-0"


CASEWORK TYPE: W02, W03, W10

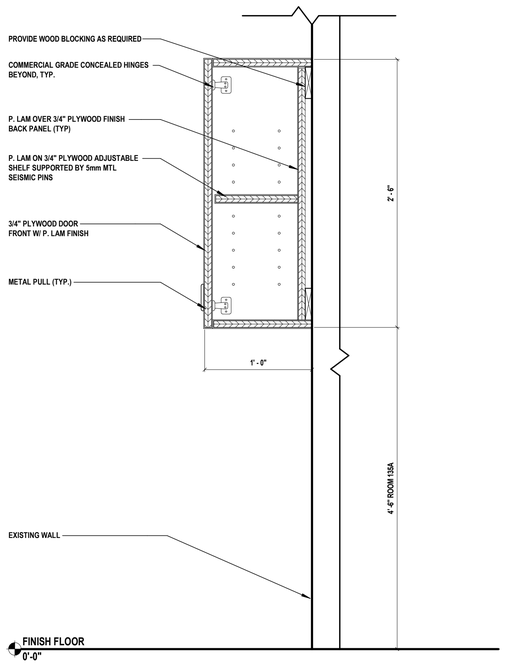


## 6 WALL CABINET - DOUBLE DOOR 2 SHELF SECTION

SCALE: 1 1/2" = 1'-0"


CASEWORK TYPE: W01, W04

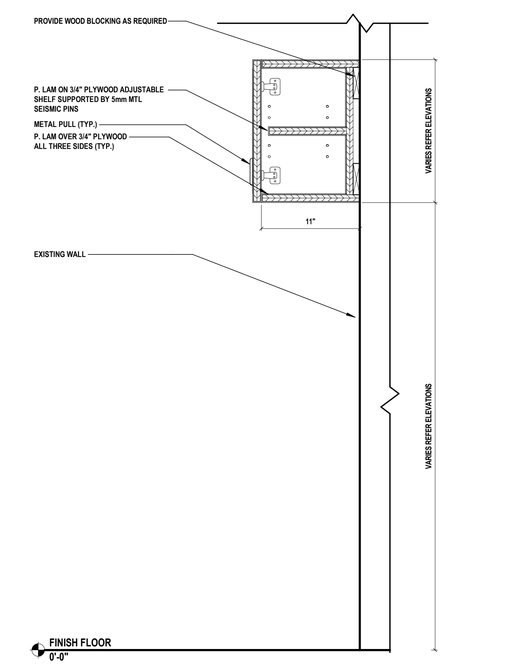


## 7 WALL CABINET - DOUBLE DOOR SHELF SECTION

SCALE: 1 1/2" = 1'-0"


CASEWORK TYPE: W05

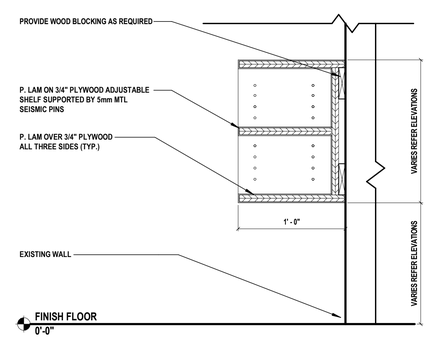


## 8 WALL CABINET - OPEN 2 SHELF SECTION

SCALE: 1 1/2" = 1'-0"

CASEWORK TYPE: W06, W08

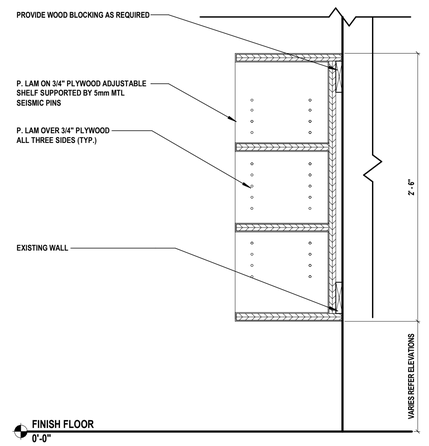


## 9 WALL CABINET - OPEN 3 SHELF SECTION

SCALE: 1 1/2" = 1'-0"

CASEWORK TYPE: W08

H 2 M architects + engineers

1133 Westchester Avenue, Suite N-210
White Plains, NY 10605
914.358.5623 • www.h2m.com
NY Architecture & Landscape Architecture: No Certificate Required
NY Engineering Certificate of Authorization No.: 0018178

CONSULTANTS:

| MARK | DATE | DESCRIPTION |
|---|---|---|
| | | |

REGISTERED ARCHITECT KATRINA PACHECO 041183 STATE OF NEW YORK

09/30/2029
Exp. Date

KATRINA N. PACHECO, R.A.
NY PROFESSIONAL ARCHITECT LIC. No. 041183

"IN ACCORDANCE WITH ARTICLE 145, SECTION 7209 OF THE NYS EDUCATION LAW, ALTERATION OF THIS DOCUMENT EXCEPT BY A LICENSED PROFESSIONAL IS ILLEGAL."

| DESIGNED BY: | DRAWN BY: | CHECKED BY: | REVIEWED BY: |
|---|---|---|---|
| A.PAPPAS | A. DUNN<br>A. PAPPAS | S. MANDIC | K. PACHECO |

| PROJECT No: | DATE: | SCALE: |
|---|---|---|
| SMSD2507 | OCTOBER 2026 | AS SHOWN |

CLIENT

**SOMERS CENTRAL SCHOOL DISTRICT**

**VARIOUS UPGRADES AT SOMERS MIDDLE SCHOOL**

**250 US-202, SOMERS, NY 10589**

**SED#: 66-21-01-06-0-001-021**

CONTRACT

**CONTRACT G**
**GENERAL CONSTRUCTION**

STATUS

**FOR BID**


SHEET TITLE

**CASEWORK DETAILS**

DRAWING No.

# MS-A 501.00


C:\Users\APappas\Documents_Revit Backup\SMSD2507_Central25_A_apappasV6997.rvt
10/30/2026 1:14:36 PM

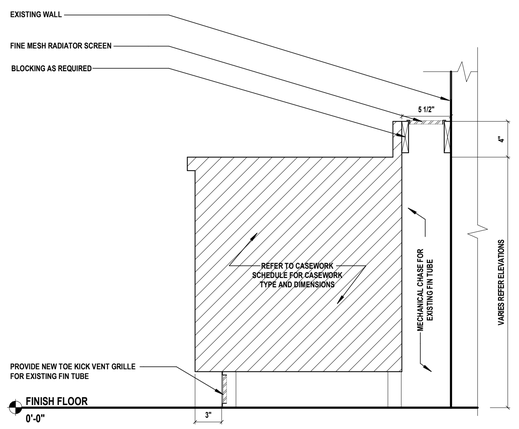


## 1 BASE CABINET - MECHANICAL CHASE FOR EXIST. FIN TUBE

SCALE: 1 1/2" = 1'-0"


CASEWORK TYPE: N/A

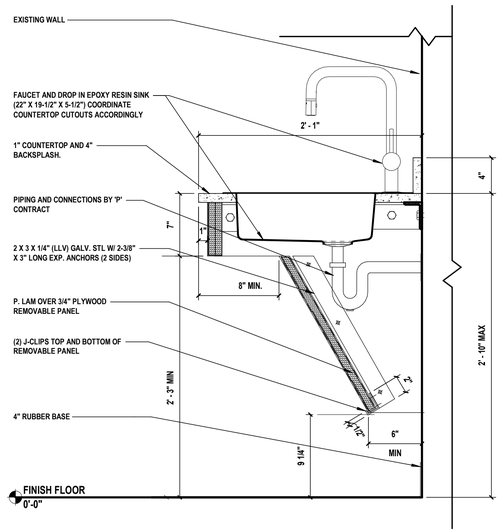


## 2 BASE CABINET - ADA SINK SECTION

SCALE: 1 1/2" = 1'-0"


CASEWORK TYPE: B01

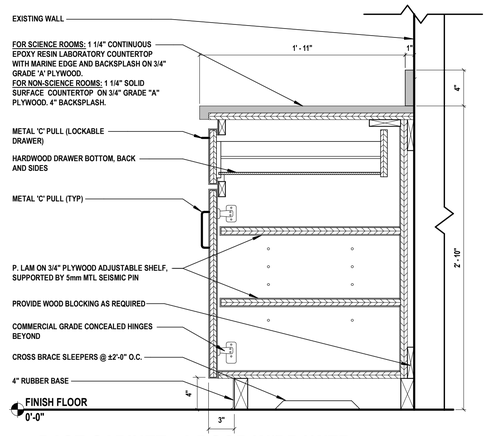


## 3 BASE CABINET - 2 DOOR W/DRAWER

SCALE: 1 1/2" = 1'-0"


CASEWORK TYPE: B03, B04, B05

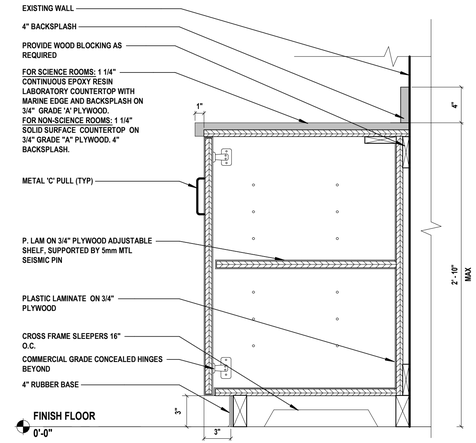


## 4 BASE CABINET - 2 DOOR W/SHELF SECTION

SCALE: 1 1/2" = 1'-0"

CASEWORK TYPE:

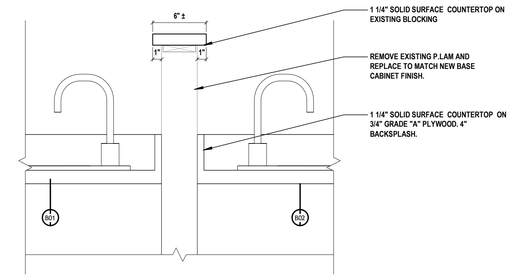


## 5 EXISTING HALF WALL DETAIL

SCALE: 1 1/2" = 1'-0"

H 2 M architects + engineers

1133 Westchester Avenue, Suite N-210
White Plains, NY 10605
914.358.5623 • www.h2m.com
NY Architecture & Landscape Architecture: No Certificate Required
NY Engineering Certificate of Authorization No.: 0018178

CONSULTANTS:

| MARK | DATE | DESCRIPTION |
|---|---|---|
| | | |

REGISTERED ARCHITECT KATRINA PACHECO 041183 STATE OF NEW YORK

09/30/2029
Exp. Date

KATRINA N. PACHECO, R.A.
NY PROFESSIONAL ARCHITECT Lic. No. 041183

"IN ACCORDANCE WITH ARTICLE 145, SECTION 7209 OF THE NYS EDUCATION LAW, ALTERATION OF THIS DOCUMENT EXCEPT BY A LICENSED PROFESSIONAL IS ILLEGAL."

| DESIGNED BY: | DRAWN BY: | CHECKED BY: | REVIEWED BY: |
|---|---|---|---|
| A.PAPPAS | A. DUNN<br>A. PAPPAS | S. MANDIC | K. PACHECO |

| PROJECT No: | DATE: | SCALE: |
|---|---|---|
| SMSD2507 | OCTOBER 2026 | AS SHOWN |

CLIENT

**SOMERS CENTRAL SCHOOL DISTRICT**

**VARIOUS UPGRADES AT SOMERS MIDDLE SCHOOL**

**250 US-202, SOMERS, NY 10589**

**SED#: 66-21-01-06-0-001-021**

CONTRACT

**CONTRACT G**
**GENERAL CONSTRUCTION**

STATUS

**FOR BID**


SHEET TITLE

**CASEWORK DETAILS**

DRAWING No.

# MS-A 502.00


10/30/2026 1:14:36 PM
C:\Users\APappas\Documents_Revit Backup\SMSD2507_Central25_A_apappasV9997.rvt

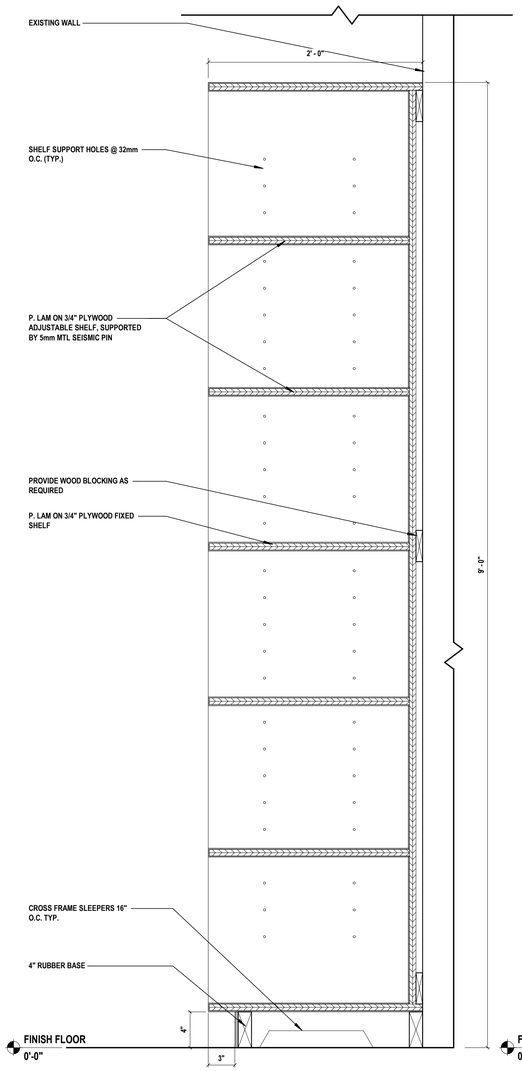


## 1 TALL CABINET - OPEN SHELF SECTION

SCALE: 1 1/2" = 1'-0"


CASEWORK TYPE:

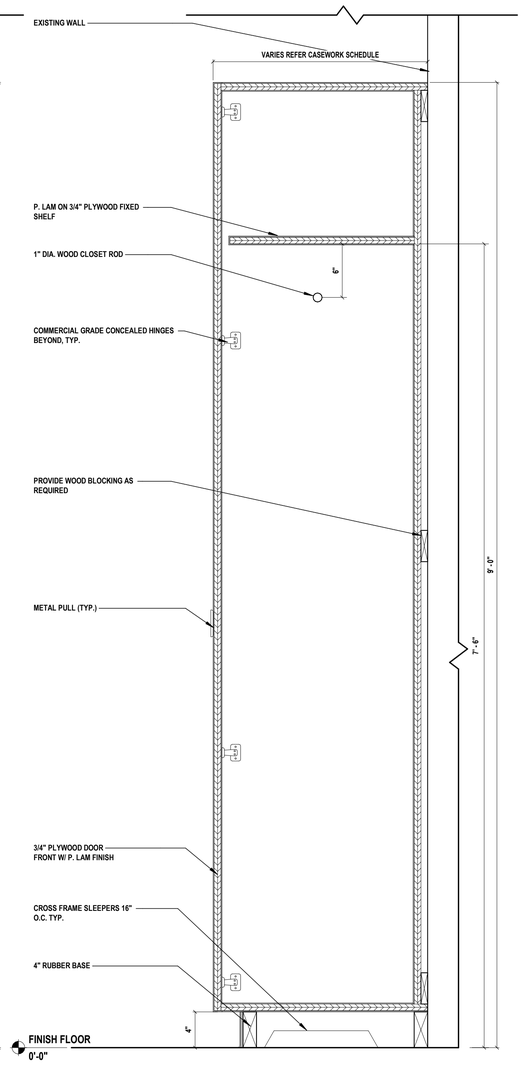


## 2 WARDROBE W/ TOP SHELF SECTION

SCALE: 1 1/2" = 1'-0"


CASEWORK TYPE: T04, T05, T06

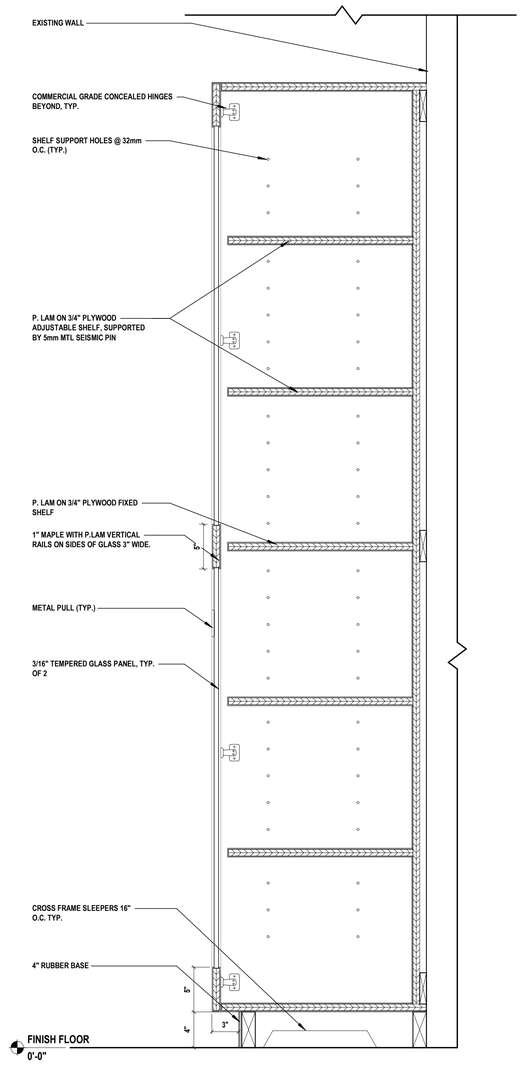


## 3 TALL CABINET - DOUBLE DOOR W/ GLASS & SHELVES SECTION

SCALE: 1 1/2" = 1'-0"

CASEWORK TYPE: T03

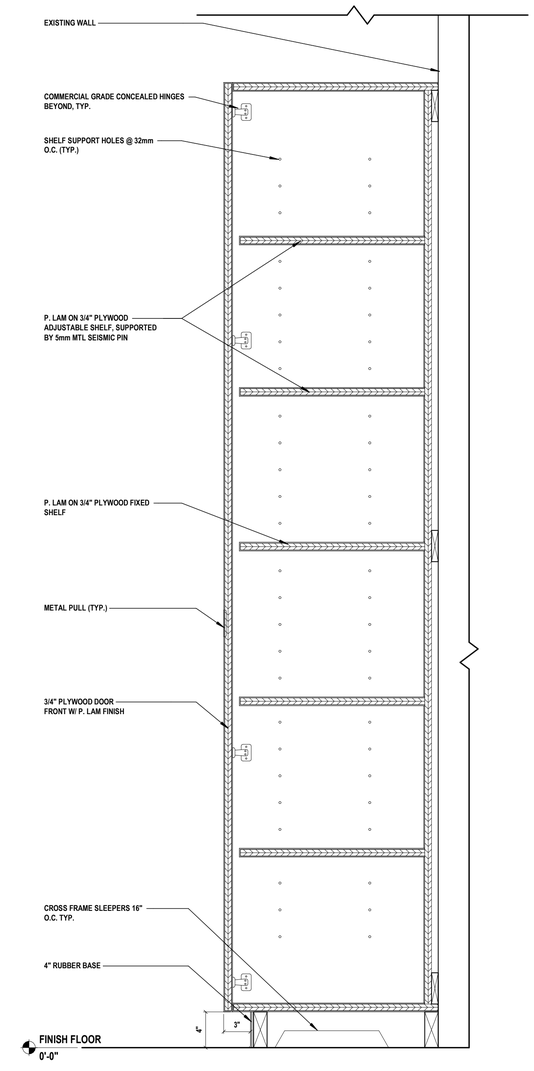


## 4 TALL CABINET - DOUBLE DOOR W/ SHELF SECTION

SCALE: 1 1/2" = 1'-0"

CASEWORK TYPE: T01, T02

C:\Users\APappas\Documents_Revit Backup\SMSD2507_Central2S_A_apappasV0997.rvt

10/30/2026 1:14:37 PM

H 2 M architects + engineers

1133 Westchester Avenue, Suite N-210
White Plains, NY 10605
914.358.5623 • www.h2m.com
NY Architecture & Landscape Architecture: No Certificate Required
NY Engineering Certificate of Authorization No.: 0018178

CONSULTANTS:

| MARK | DATE | DESCRIPTION |
|---|---|---|
| | | |
| | | |
| | | |
| | | |
| | | |
| | | |
| | | |
| | | |
| | | |
| | | |

REGISTERED ARCHITECT KATRINA PACHECO 041183 STATE OF NEW YORK

09/30/2029
Exp. Date

KATRINA N. PACHECO, R.A.
NY PROFESSIONAL ARCHITECT Lic. No. 041183

"IN ACCORDANCE WITH ARTICLE 145, SECTION 7209 OF THE NYS EDUCATION LAW, ALTERATION OF THIS DOCUMENT EXCEPT BY A LICENSED PROFESSIONAL IS ILLEGAL."

| DESIGNED BY: | DRAWN BY: | CHECKED BY: | REVIEWED BY: |
|---|---|---|---|
| A.PAPPAS | A. DUNN<br>A. PAPPAS | S. MANDIC | K. PACHECO |

| PROJECT No: | DATE: | SCALE: |
|---|---|---|
| SMSD2507 | OCTOBER 2026 | AS SHOWN |

CLIENT

**SOMERS CENTRAL SCHOOL DISTRICT**

**VARIOUS UPGRADES AT SOMERS MIDDLE SCHOOL**

**250 US-202, SOMERS, NY 10589**

**SED#: 66-21-01-06-0-001-021**

CONTRACT

**CONTRACT G**
**GENERAL CONSTRUCTION**

STATUS

**FOR BID**

SHEET TITLE

**CASEWORK DETAILS**

DRAWING No.

# MS-A 503.00





## 1 BAY WINDOW 2 - EXTERIOR ELEVATION
N.T.S.





## 5 BAY WINDOW 1 - EXTERIOR ELEVATION
N.T.S.

## BAY WINDOW DEMOLITION NOTES


1. DEMOLITION WORK SHALL BE IN COMPLIANCE WITH ALL STATE EDUCATION DEPARTMENT STANDARDS, ALL N.Y.S. AND TOWN APPLICABLE BUILDING CODES, AND LIFE AND SAFETY REGULATIONS.
2. ALL CONTRACTORS SHALL OBEY ALL CODES, STATUES, AND LAWS AS APPLICABLE TO DEMOLITION WORK IN AN OCCUPIED BUILDING AND FOR REMOVAL OF MATERIALS SAFELY FROM THE SITE, INCLUDING ALL OSHA REGULATIONS.
3. IN EVENT OF DISCREPANCIES BETWEEN THESE DRAWINGS AND EXISTING CONDITIONS, ANY CONTRACTOR SHALL NOTIFY THE ARCHITECT IN WRITING PRIOR TO PROCEEDING AND SHALL NOT PROCEED WITHOUT WRITTEN DIRECTION FROM THE ARCHITECT.
4. THE GENERAL CONTRACTOR SHALL PROTECT ALL PORTIONS OF THE EXISTING BUILDING FROM DUST, WEATHER INCLEMENCY AND FREEZING TO PREVENT DAMAGE TO THE EXISTING STRUCTURE AND BUILDING CONTENTS.
5. ALL CONTRACTORS SHALL DISPOSE OF ALL UNWANTED MATERIALS AND OTHER DEMOLITION DEBRIS OFF SITE, IN ACCORDANCE WITH CONTRACT REQUIREMENTS AND ALL LAWS AND REGULATIONS.
6. THE ELEMENTS AND PORTIONS OF THIS BUILDING WHICH ARE INDICATED ARE TO BE SELECTIVELY DEMOLISHED ARE TO BE DEMOLISHED IN THEIR ENTIRETY, UNLESS OTHERWISE NOTED. REMOVALS SHALL INCLUDE, BUT ARE NOT LIMITED TO SELECT PORTIONS OF CONCRETE AND WOOD FLOORING, DOORS, WINDOWS, INDICATED PARTITIONS, EQUIPMENT, MISCELLANEOUS AND UNUSED HARDWARE, CEILING FINISHES, AND FLOOR FINISHES. MECHANICAL, PLUMBING, AND ELECTRICAL FIXTURES, CONDUIT, AND WIRING DEMOLITION RELATED TO THESE PLANS ARE SHOWN ON RESPECTIVE DRAWINGS.
7. REMOVE MEANS: TO DISCONNECT IF REQUIRED, REMOVE AND LEGALLY DISPOSE OF UNLESS NOTED OTHERWISE.
8. ALL HOLES IN SLABS AND WALLS, INCLUDING FINAL PATCHING, ARE THE RESPONSIBILITY OF EACH CONTRACTOR FOR WHOM THE PENETRATIONS ARE REQUIRED, UON. HOLES THROUGH SLABS SHALL BE CORE DRILLED. WHERE CORE DRILLING IS NOT POSSIBLE, SLABS SHALL BE SAWCUT. PROVIDE REQUIRED FIRE-STOPPING PRIOR TO CONCEALING WORK.
9. ALL DEMOTION WORK SHALL BE PERFORMED BY CONTRACT 'G', UON. CONTRACT 'G' SHALL DEMOLISH ALL EXISTING CONSTRUCTION, INCLUDING, BUT LIMITED TO, FLOOR, WALL AND CEILING FINISHES, AS INDICATED, TO PROVIDED FINISHED CONSTRUCTION AS DESCRIBED IN THE CONTRACT DOCUMENTS, WHETHER OF NOT THE DEMOLITION IS SPECIFICALLY CALLED OUT.
10. ALL EXTERIOR BUILDING ENVELOPE REMOVALS TO BE COORDINATED WITH PERMANENT INFILL CONSTRUCTION OR TEMPORARY OPENING PROTECTION TO MAINTAIN A WEATHER TIGHT ENVELOPE.
11. BUILDING DIMENSIONS ARE APPROXIMATE. CONTRACTOR SHALL FIELD VERIFY ALL DIMENSIONS FOR QUANTITY TAKE-OFFS AND FABRICATION OF MATERIALS.
12. OVER-DEMOLITION SHALL BE ALLOWED, PROVIDED THAT ALL SURFACES SHALL BE REBUILT TO MATCH MATERIALS, STRUCTURAL INTEGRITY AND APPEARANCE OF THOSE WHICH WERE REMOVED, IN CONFORMANCE WITH CONTRACT DOCUMENTS AND AT NO ADDITIONAL COST TO THE DISTRICT, UPON ROOM PERIMETER WALLS TO REMAIN INTACT, U.O.N.
13. REMOVE ALL EXISTING FINISHES SCHEDULED TO BE REMOVED PRIOR TO THE PROPER APPLICATION OF FINISHES TO A POINT WHERE WORKABLE SUBSTRATES OR UNDAMAGED ADJACENT FINISHES ARE REACHED, IN ACCORDANCE WITH MANUFACTURER'S RECOMMENDED GUIDELINES AND INSTRUCTIONS.
14. STORE ALL MATERIALS TO BE REUSED SAFELY ON-SITE. TURN OVER ALL MATERIALS TO BE SAVED, BUT NOT REUSED, IN LOCATION PREDETERMINED AND/OR AS DIRECTED BY THE DISTRICT.
15. CONTRACTOR SHALL REMOVE AND DISPOSE OF ALL UNWANTED MATERIALS AND OTHER DEMOLITION DEBRIS OFF-SITE, IN ACCORDANCE WITH CONTRACT REQUIREMENTS AND ALL APPLICABLE CODES, STATUTES AND LAWS.
16. PROVIDE TEMPORARY SUPPORT DURING DEMOLITION AT ALL LOCATIONS WHERE EXISTING PARTITIONS AND STRUCTURE ARE TO BE REMOVED.
17. ALL FURNITURE, FURNISHINGS, AND EQUIPMENT NOT AFFIXED TO THE BUILDING ARE THE PROPERTY OF THE OWNER AND SHALL BE REMOVED BY THE OWNER PRIOR TO SELECTIVE DEMOLITION, U.O.N.
18. CONTRACTOR'S ACCESS SHALL BE AS INDICATED IN THE CONTRACT DOCUMENTS, SUBJECT TO THE ACCEPTANCE OF THE OWNER AND CONSTRUCTION MANAGER. THE CONTRACTOR SHALL ADEQUATELY PROTECT ALL EXISTING FINISHES SCHEDULED TO REMAIN ALONG THE ACCESS ROUTE AND ADJOINING SURFACES OUTSIDE THE CONTRACTOR OR SCOPE-OF-WORK, FROM DAMAGE DURING THE PROJECT DURATION. THE CONTRACTOR SHALL BE RESPONSIBLE TO RESTORE EXISTING CONDITIONS AND/OR FINISHES AS DAMAGED DURING CONSTRUCTION, INCLUDING, BUT NOT LIMITED TO, PATCHING AND PAINTING AS REQUIRED AND DEEMED NECESSARY BY THE ARCHITECT, AT NO ADDITIONAL COST TO OWNER.
19. ALL BLOCKING SHALL BE PRESSURE TREATED.
20. CONTRACTOR SHALL SUBMIT SHOP DRAWINGS FOR ARCHITECT TO REVIEW. CONTRACTOR SHALL REFER TO SPECIFICATION SECTIONS RELATED TO SCOPE OF WORK.

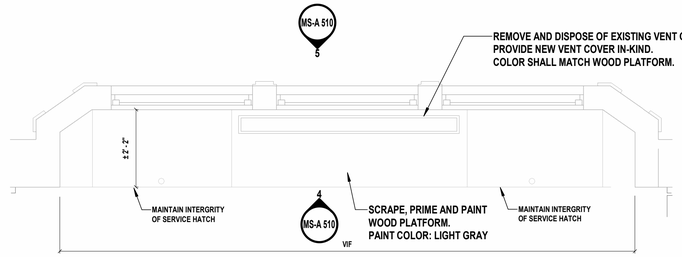


## 3 BAY WINDOW 1 - PLAN VIEW
SCALE: 1/2" = 1'-0"

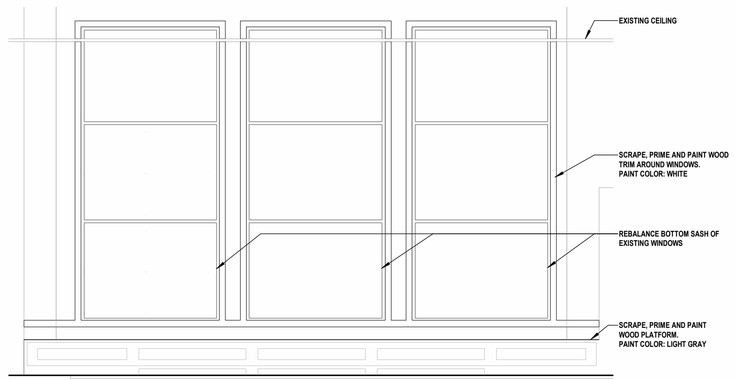


## 4 BAY WINDOW 1 - INTERIOR ELEVATION
SCALE: 1/2" = 1'-0"

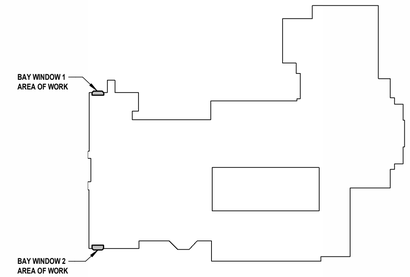


## 6 KEY PLAN - BAY WINDOW LOCATIONS
SCALE: 1" = 100'-0"

PROJECT NORTH

H2M architects + engineers
1133 Westchester Avenue, Suite N-210
White Plains, NY 10605
914.358.5623 • www.h2m.com
NY Architecture & Landscape Architecture: No Certificate Required
NY Engineering Certificate of Authorization No.: 0018178

CONSULTANTS:

| MARK | DATE | DESCRIPTION |
|---|---|---|
| | | |

REGISTERED ARCHITECT KATRINA PACHECO 041183 STATE OF NEW YORK

09/30/2029
KATRINA N. PACHECO, R.A.
NY PROFESSIONAL ARCHITECT Lic. No. 041183
Exp. Date

"IN ACCORDANCE WITH ARTICLE 145, SECTION 7209 OF THE NYS EDUCATION LAW, ALTERATION OF THIS DOCUMENT EXCEPT BY A LICENSED PROFESSIONAL IS ILLEGAL."

| DESIGNED BY: | DRAWN BY: | CHECKED BY: | REVIEWED BY: |
|---|---|---|---|
| M. LUCK | M. LUCK | S. MANDIC | K. PACHECO |

| PROJECT No: | DATE: | SCALE: |
|---|---|---|
| SMSD2507 | OCTOBER 2026 | AS SHOWN |

CLIENT

**SOMERS CENTRAL SCHOOL DISTRICT**

**VARIOUS UPGRADES AT SOMERS MIDDLE SCHOOL**

**250 US-202, SOMERS, NY 10589**

**SED#: 66-21-01-06-0-001-021**

CONTRACT

**CONTRACT G GENERAL CONSTRUCTION**

STATUS

**FOR BID**

SHEET TITLE


**WINDOW DETAILS**

DRAWING No.


**MS-A 510.00**

C:\Users\APagpas\Documents_Revit Backup\SMSD2507_Central25_A_apagpasV6997.rvt


10/30/2026 12:06:07 PM

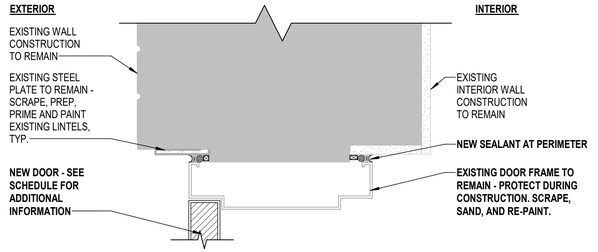



1 **Door Head - Exterior Doors**
SCALE: 3" = 1'-0"

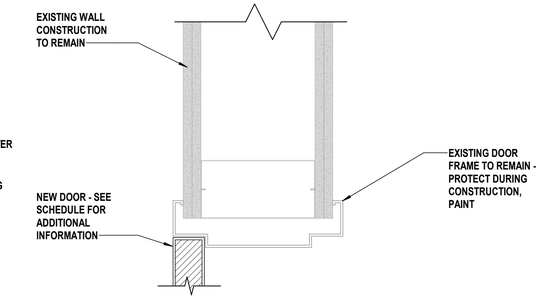



2 **Door Head - Interior Doors**
SCALE: 3" = 1'-0"

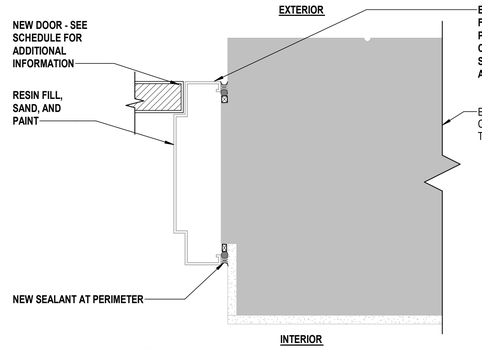



3 **Door Jamb - Exterior Doors**
SCALE: 3" = 1'-0"

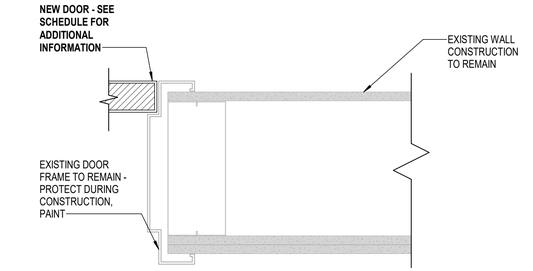


4 **Door Jamb - Interior Doors**
SCALE: 3" = 1'-0"

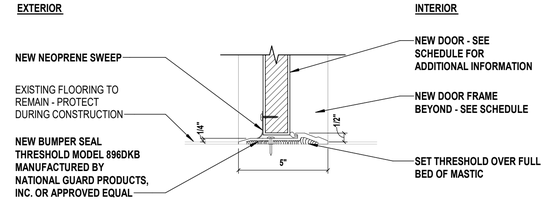


5 **Door Saddle - Exterior Doors**
SCALE: 3" = 1'-0"

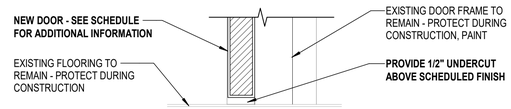


6 **Door Saddle - Interior Doors**
SCALE: 3" = 1'-0"

H 2 M architects + engineers
1133 Westchester Avenue, Suite N-210
White Plains, NY 10605
914.358.5623 • www.h2m.com
NY Architecture & Landscape Architecture: No Certificate Required
NY Engineering Certificate of Authorization No.: 0018178

CONSULTANTS:

| MARK | DATE | DESCRIPTION |
|---|---|---|
| | | |

REGISTERED ARCHITECT KATRINA PACHECO 041183 STATE OF NEW YORK

09/30/2029
KATRINA N. PACHECO, R.A.
NY PROFESSIONAL ARCHITECT Lic. No. 041183
Exp. Date

"IN ACCORDANCE WITH ARTICLE 145, SECTION 7209 OF THE NYS EDUCATION LAW, ALTERATION OF THIS DOCUMENT EXCEPT BY A LICENSED PROFESSIONAL IS ILLEGAL."

| DESIGNED BY: | DRAWN BY: | CHECKED BY: | REVIEWED BY: |
|---|---|---|---|
| M.LUCK | C.HENRY | S.MANDIC | K. PACHECO |

| PROJECT No: | DATE: | SCALE: |
|---|---|---|
| SMSD2507 | OCTOBER 2026 | AS SHOWN |

CLIENT

**SOMERS CENTRAL SCHOOL DISTRICT**

**VARIOUS UPGRADES AT SOMERS MIDDLE SCHOOL**

**250 US-202, SOMERS, NY 10589**

**SED#: 66-21-01-06-0-001-021**

CONTRACT

**CONTRACT G GEBNRERAL CONSTRUCITON**

STATUS

**FOR BID**


SHEET TITLE

**DOOR DETAILS**


DRAWING No.

**MS-A 520.00**

C:\Users\APappas\Documents_Revit Backup\SMSD2507_Central25_A_apappasV6997.rvt
10/30/2026 1:14:38 PM

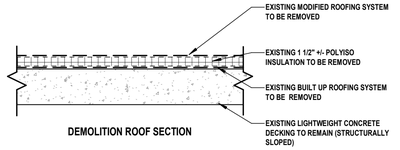



DEMOLITION ROOF SECTION

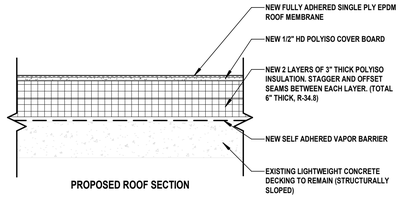



PROPOSED ROOF SECTION

## 1 ROOF ASSEMBLY - ROOF 'A' (TYP.)

SCALE: 1" = 1'-0"

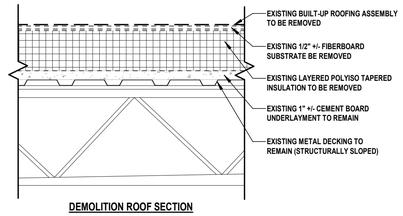



DEMOLITION ROOF SECTION

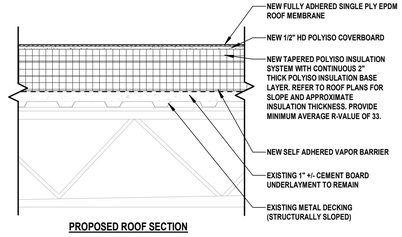


PROPOSED ROOF SECTION


## 2 ROOF ASSEMBLY - ROOF 'B' (TYP.)

SCALE: 1" = 1'-0"

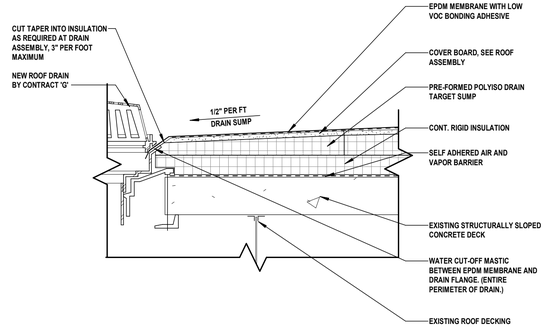



## 3 ROOF DRAIN DETAIL - ROOF 'A'

SCALE: 1 1/2" = 1'-0"

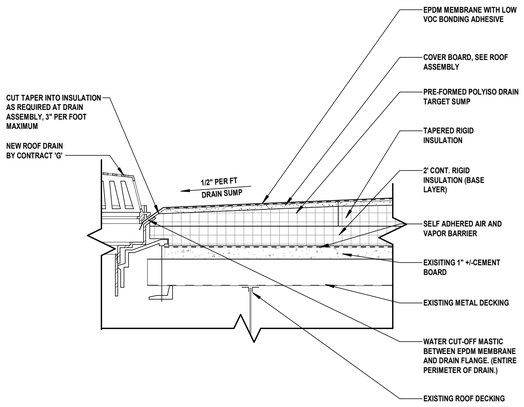



## 4 ROOF DRAIN DETAIL - ROOF 'B'

SCALE: 1 1/2" = 1'-0"

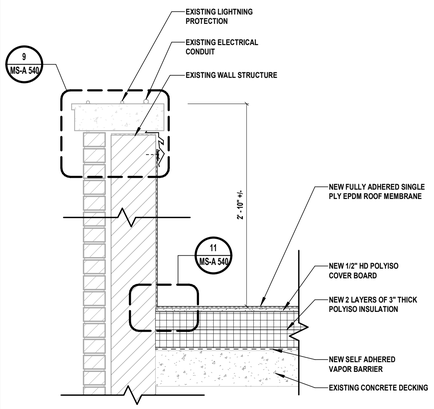



## 5 PARAPET SECTION - ROOF 'A'

SCALE: 1" = 1'-0"

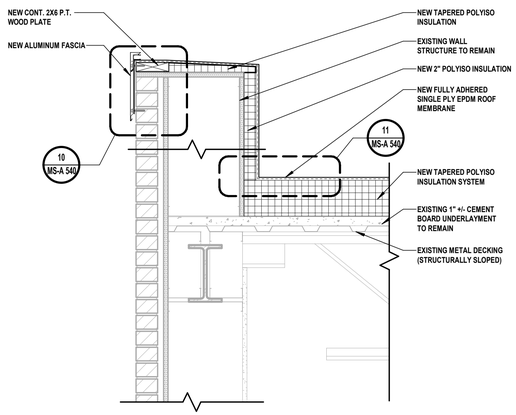



## 6 PARAPET SECTION - ROOF 'B'

SCALE: 1" = 1'-0"

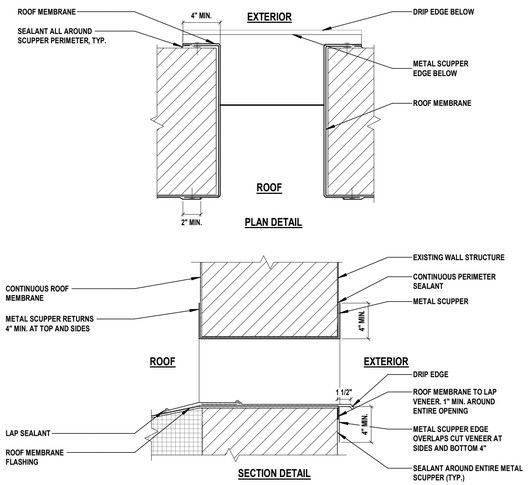



## 7 THROUGH WALL SCUPPER DETAIL

SCALE: 1 1/2" = 1'-0"

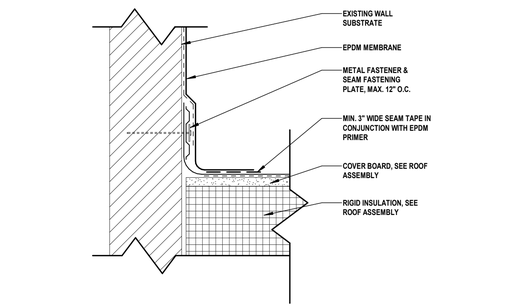



## 11 PARAPET BASE FLASHING DETAIL

SCALE: 3" = 1'-0"

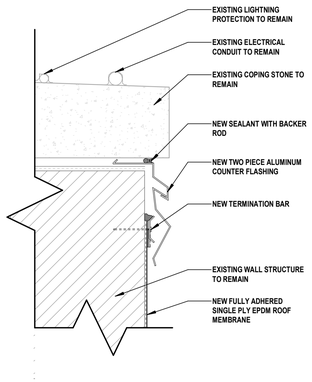



## 9 PARAPET COPING STONE DETAIL

SCALE: 3" = 1'-0"

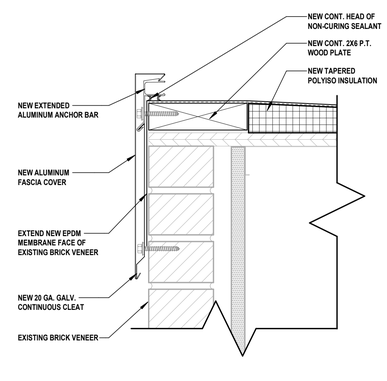



## 10 PARAPET FASCIA DETAIL

SCALE: 3" = 1'-0"

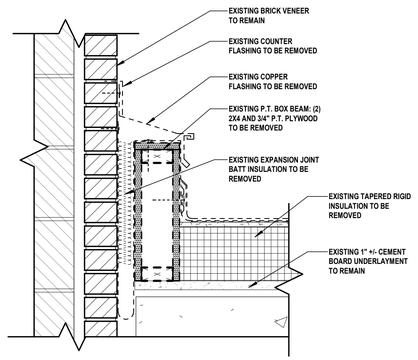


DEMOLITION EXPANSION JOINT

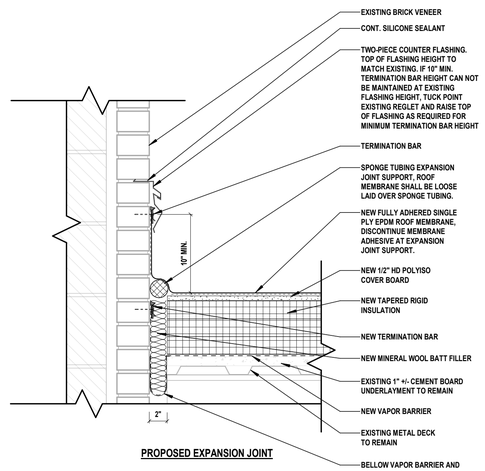


PROPOSED EXPANSION JOINT

## 8 EXPANSION JOINT - ROOF 'B'

SCALE: 1 1/2" = 1'-0"

H2M architects + engineers
1133 Westchester Avenue, Suite N-210
White Plains, NY 10605
914.358.5623 • www.h2m.com
NY Architecture & Landscape Architecture: No Certificate Required
NY Engineering Certificate of Authorization No.: 0018178

CONSULTANTS:

| MARK | DATE | DESCRIPTION |
|---|---|---|
| | | |

REGISTERED ARCHITECT KATRINA PACHECO 041183 STATE OF NEW YORK

09/30/2029
KATRINA N. PACHECO, R.A.
NY PROFESSIONAL ARCHITECT Lic. No. 041183 Exp. Date

"IN ACCORDANCE WITH ARTICLE 145, SECTION 7209 OF THE NYS EDUCATION LAW, ALTERATION OF THIS DOCUMENT EXCEPT BY A LICENSED PROFESSIONAL IS ILLEGAL."

| DESIGNED BY: | DRAWN BY: | CHECKED BY: | REVIEWED BY: |
|---|---|---|---|
| M. MAGAZU | M. SIMKULET | M. MAGAZU | K. PACHECO |

| PROJECT No: | DATE: | SCALE: |
|---|---|---|
| SMSD2507 | OCTOBER 2026 | AS SHOWN |

CLIENT

**SOMERS CENTRAL SCHOOL DISTRICT**

**VARIOUS UPGRADES AT SOMERS MIDDLE SCHOOL**

**250 US-202, SOMERS, NY 10589**

**SED#: 66-21-01-06-0-001-021**

CONTRACT

**CONTRACT G GENERAL CONSTRUCTION**

STATUS

**FOR BID**

SHEET TITLE


**ROOF DETAILS**

DRAWING No.


# MS-A 540.00

C:\Users\APappas\Documents_Revit Backup\SMSD2507_Central25_A_apappasV6997.rvt

10/30/2026 1:14:38 PM

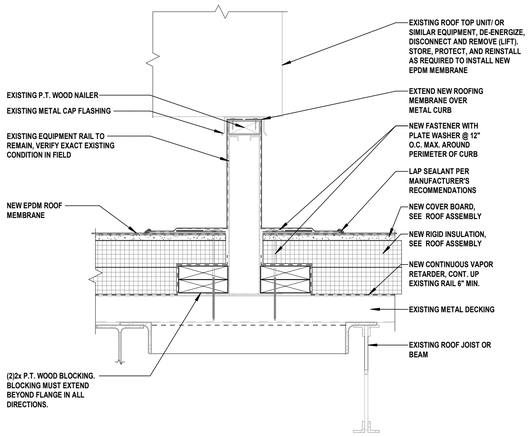



## 1 EQUIPMENT RAIL DETAIL (EXISTING)
SCALE: 1 1/2" = 1'-0"

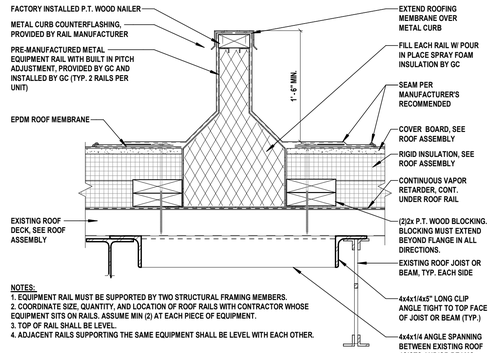



NOTES:
1. EQUIPMENT RAIL MUST BE SUPPORTED BY TWO STRUCTURAL FRAMING MEMBERS.
2. COORDINATE SIZE, QUANTITY, AND LOCATION OF ROOF RAILS WITH CONTRACTOR WHOSE EQUIPMENT SITS ON RAILS. ASSUME MIN (2) AT EACH PIECE OF EQUIPMENT.
3. TOP OF RAIL SHALL BE LEVEL.
4. ADJACENT RAILS SUPPORTING THE SAME EQUIPMENT SHALL BE LEVEL WITH EACH OTHER.

## 2 EQUIPMENT RAIL DETAIL (NEW)
SCALE: 1 1/2" = 1'-0"

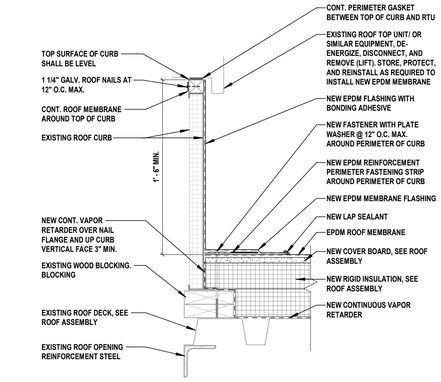


## 3 EQUIPMENT CURB DETAIL (EXISTING)
SCALE: 1 1/2" = 1'-0"

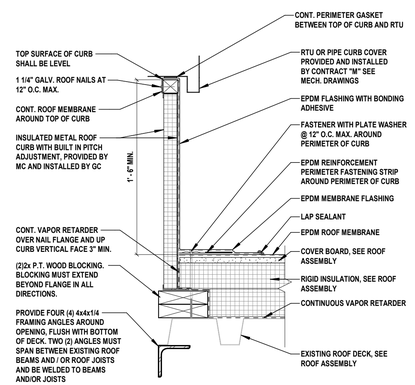


## 4 EQUIPMENT CURB DETAIL (NEW)
SCALE: 1 1/2" = 1'-0"




## 5 ROOF VENT FLASHING DETAIL
SCALE: 1 1/2" = 1'-0"




## 6 THROUGH ROOF DUCT DETAIL
SCALE: 1 1/2" = 1'-0"




## 7 ROOF TO WALL DETAIL
SCALE: 1 1/2" = 1'-0"

H2M architects + engineers
1133 Westchester Avenue, Suite N-210
White Plains, NY 10605
914.358.5623 • www.h2m.com
NY Architecture & Landscape Architecture: No Certificate Required
NY Engineering Certificate of Authorization No.: 0018178

CONSULTANTS:

| MARK | DATE | DESCRIPTION |
|---|---|---|
| | | |

REGISTERED ARCHITECT KATRINA PACHECO 041183 STATE OF NEW YORK

09/30/2029
KATRINA N. PACHECO, R.A.
NY PROFESSIONAL ARCHITECT Lic. No. 041183
Exp. Date

"IN ACCORDANCE WITH ARTICLE 145, SECTION 7209 OF THE NYS EDUCATION LAW, ALTERATION OF THIS DOCUMENT EXCEPT BY A LICENSED PROFESSIONAL IS ILLEGAL."

| DESIGNED BY: | DRAWN BY: | CHECKED BY: | REVIEWED BY: |
|---|---|---|---|
| M. MAGAZU | M. SIMKULET | M. MAGAZU | K. PACHECO |

| PROJECT No: | DATE: | SCALE: |
|---|---|---|
| SMSD2507 | OCTOBER 2026 | AS SHOWN |

CLIENT

**SOMERS CENTRAL SCHOOL DISTRICT**

**VARIOUS UPGRADES AT SOMERS MIDDLE SCHOOL**

**250 US-202, SOMERS, NY 10589**

**SED#: 66-21-01-06-0-001-021**


CONTRACT
**CONTRACT G GENERAL CONSTRUCTION**

STATUS
**FOR BID**

SHEET TITLE
**ROOF DETAILS**

DRAWING No.
**MS-A 541.00**

C:\Users\APagosa\Documents_Revit Backup\SMSD2507_Central25_A_apagosaV6997.rvt
10/30/2026 1:14:39 PM

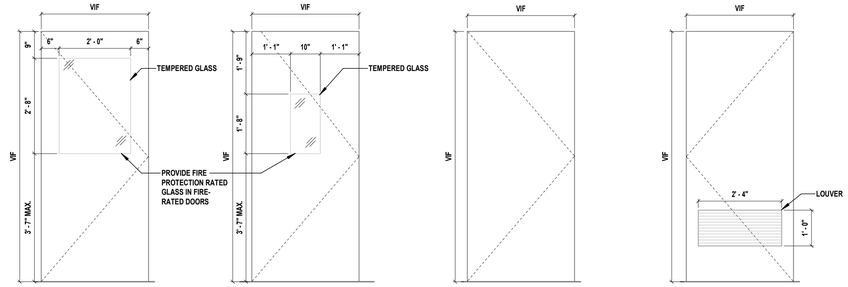


## TYPE - 1A

SCALE: 1/2" = 1'-0"




## TYPE - 1B

SCALE: 1/2" = 1'-0"





## TYPE - 2A

SCALE: 1/2" = 1'-0"





## TYPE - 2B

SCALE: 1/2" = 1'-0"

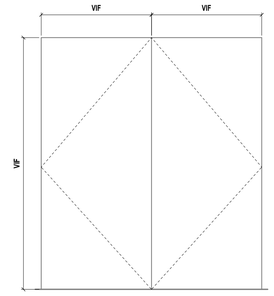



## TYPE - 3A

SCALE: 1/2" = 1'-0"

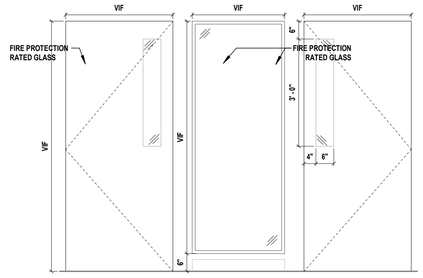



## TYPE - 4A

SCALE: 1/2" = 1'-0"

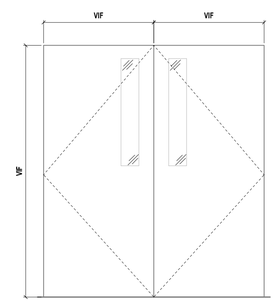


## TYPE - 3B

SCALE: 1/2" = 1'-0"

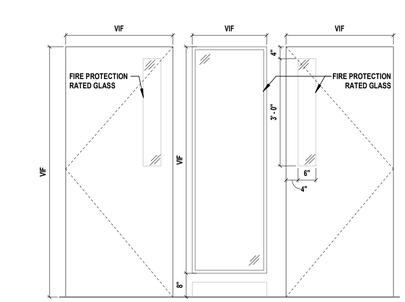


## TYPE - 6A

SCALE: 1/2" = 1'-0"

## DOOR SCHEDULE

| DOOR NO. | FROM ROOM NAME | FROM ROOM # | TO ROOM NAME | TO ROOM # | DOOR SIZE THICKNESS | DOOR TYPE | DOOR MATERIAL | DOOR FINISH | DOOR FIRE RATING | FRAME TYPE | FRAME MATERIAL | FRAME FINISH | DETAILS HEAD | DETAILS JAMB | DETAILS SADDLE | HARDWARE SET | COMMENTS |
|---|---|---|---|---|---|---|---|---|---|---|---|---|---|---|---|---|---|
| BASEMENT | | | | | | | | | | | | | | | | | |
| 13 | STAIR 7 | 7 | EXTERIOR | EXT | 1 3/4" | 3A | INS HM | PT | - | EXIST. | EXIST. | RE-PT | EXIST. | EXIST. | EXIST. | 01 | |
| 14 | STAIR 6 | 6 | EXTERIOR | EXT | 1 3/4" | 3A | INS HM | PT | - | EXIST. | EXIST. | RE-PT | EXIST. | EXIST. | EXIST. | 01 | |
| LEVEL 1 | | | | | | | | | | | | | | | | | |
| 106F | KITCHEN | 106 | MEN'S TOILET | 106F | 1 3/4" | 2A | WOOD | FF | - | EXIST. | EXIST. | RE-PT | EXIST. | EXIST. | EXIST. | 06 | |
| LEVEL 2 | | | | | | | | | | | | | | | | | |
| 209 | CORRIDOR | HW-2E | ART RM | 209 | 1 3/4" | 1B | WOOD | FF | 45 MIN. | EXIST. | EXIST. | RE-PT | EXIST. | EXIST. | EXIST. | 02 | |
| 210 | CORRIDOR | HW-2E | COUNSELING CENTER | 210 | 1 3/4" | 2A | WOOD | FF | 45 MIN. | EXIST. | EXIST. | RE-PT | EXIST. | EXIST. | EXIST. | 03 | |
| 211 | CORRIDOR | HW-2E | ART RM | 211 | 1 3/4" | 1B | WOOD | FF | 45 MIN. | EXIST. | EXIST. | RE-PT | EXIST. | EXIST. | EXIST. | 02 | |
| 213 | GUIDANCE SUITE | HW-3C | CORRIDOR | HW-2D | 1 3/4" | 3A | WOOD | FF | 45 MIN. | EXIST. | EXIST. | RE-PT | EXIST. | EXIST. | EXIST. | 03 | |
| 214 | CORRIDOR | HW-2D | OFFICE | 214 | 1 3/4" | 1B | WOOD | FF | 45 MIN. | EXIST. | EXIST. | RE-PT | EXIST. | EXIST. | EXIST. | 03 | |
| 215 | CORRIDOR | HW-2D | WELLNESS CEN. | 215 | 1 3/4" | 1A | WOOD | FF | 45 MIN. | EXIST. | EXIST. | RE-PT | EXIST. | EXIST. | EXIST. | 03 | |
| 220H | CORRIDOR | HW-2C | JANITOR | 220H | 1 3/4" | 2A | WOOD | FF | 45 MIN. | EXIST. | EXIST. | RE-PT | EXIST. | EXIST. | EXIST. | 04 | |
| 234 | CLASSROOM | 234 | CORRIDOR | HW-2C | 1 3/4" | 1A | WOOD | FF | 45 MIN. | EXIST. | EXIST. | RE-PT | EXIST. | EXIST. | EXIST. | 02 | |
| 236 | CLASSROOM | 236 | CORRIDOR | HW-2C | 1 3/4" | 1A | WOOD | FF | 45 MIN. | EXIST. | EXIST. | RE-PT | EXIST. | EXIST. | EXIST. | 02 | |
| 246 | CORRIDOR | HW-2D | CONFERENCE ROOM | 246 | 1 3/4" | 1B | WOOD | FF | 45 MIN. | EXIST. | EXIST. | RE-PT | EXIST. | EXIST. | EXIST. | 03 | |
| S1-L2 | CORRIDOR | HW-2H | STAIR | S1-L2 | 1 3/4" | 4A | WOOD | FF | 60 MIN. | EXIST. | EXIST. | RE-PT | EXIST. | EXIST. | EXIST. | 07 | TWO SEPARATE DOORS. |
| S2-L2 | CORRIDOR | HW-2E | STAIR | S2-L2 | 1 3/4" | 4A | WOOD | FF | 60 MIN. | EXIST. | EXIST. | RE-PT | EXIST. | EXIST. | EXIST. | 07 | TWO SEPARATE DOORS. |
| S3-L2 | CORRIDOR | HW-2E | STAIR | S3-L2 | 1 3/4" | 4A | WOOD | FF | 60 MIN. | EXIST. | EXIST. | RE-PT | EXIST. | EXIST. | EXIST. | 07 | TWO SEPARATE DOORS. |
| S4-L2 | CORRIDOR | HW-2D | STAIR | S4-L2 | 1 3/4" | 6A | WOOD | FF | 60 MIN. | EXIST. | EXIST. | RE-PT | EXIST. | EXIST. | EXIST. | 07 | TWO SEPARATE DOORS. |
| LEVEL 3 | | | | | | | | | | | | | | | | | |
| 300A | CORRIDOR | HW-3A | ELEVATOR RM. | 300A | 1 3/4" | 1A | WOOD | FF | 45 MIN. | EXIST. | EXIST. | RE-PT | EXIST. | EXIST. | EXIST. | 04 | |
| 300C | CORRIDOR | HW-3A | BOYS TOILET | 300C | 1 3/4" | 2B | WOOD | FF | 45 MIN. | EXIST. | EXIST. | RE-PT | EXIST. | EXIST. | EXIST. | 06 | |
| 300D | CORRIDOR | HW-3A | CORRIDOR | 300F | 1 3/4" | 2A | WOOD | FF | 45 MIN. | EXIST. | EXIST. | RE-PT | EXIST. | EXIST. | EXIST. | 02 | |
| 300E | CORRIDOR | 300F | TOILET | 300E | 1 3/4" | 2A | WOOD | FF | - | EXIST. | EXIST. | RE-PT | EXIST. | EXIST. | EXIST. | 05 | |
| 300F | CORRIDOR | 300F | SPEECH | 300D | 1 3/4" | 2A | WOOD | FF | - | EXIST. | EXIST. | RE-PT | EXIST. | EXIST. | EXIST. | 02 | |
| 301 | STAIR | S1-L3 | CLASSROOM | 301 | 1 3/4" | 1B | WOOD | FF | 60 MIN. | EXIST. | EXIST. | RE-PT | EXIST. | EXIST. | EXIST. | 02 | |
| 302 | CORRIDOR | HW-3A | STORAGE | 302 | 1 3/4" | 2A | WOOD | FF | 45 MIN. | EXIST. | EXIST. | RE-PT | EXIST. | EXIST. | EXIST. | 04 | |
| 303 | CORRIDOR | HW-3A | SCIENCE CLASS | 303 | 1 3/4" | 1B | WOOD | FF | 45 MIN. | EXIST. | EXIST. | RE-PT | EXIST. | EXIST. | EXIST. | 02 | |
| 304 | CORRIDOR | HW-3A | CLASSROOM | 304 | 1 3/4" | 1B | WOOD | FF | 45 MIN. | EXIST. | EXIST. | RE-PT | EXIST. | EXIST. | EXIST. | 02 | |
| 305 | CORRIDOR | HW-3A | CLASSROOM | 305 | 1 3/4" | 1B | WOOD | FF | 45 MIN. | EXIST. | EXIST. | RE-PT | EXIST. | EXIST. | EXIST. | 02 | |
| 306 | CORRIDOR | HW-3A | RESOURCE RM. | 306 | 1 3/4" | 1B | WOOD | FF | 45 MIN. | EXIST. | EXIST. | RE-PT | EXIST. | EXIST. | EXIST. | 02 | |
| 307 | CORRIDOR | HW-3A | FACUL. LOUNGE | 307 | 1 3/4" | 1A | WOOD | FF | 45 MIN. | EXIST. | EXIST. | RE-PT | EXIST. | EXIST. | EXIST. | 03 | |
| 307A | FACUL. LOUNGE | 307 | TOILET | 307A | 1 3/4" | 2A | WOOD | FF | - | EXIST. | EXIST. | RE-PT | EXIST. | EXIST. | EXIST. | 05 | |
| 308 | CORRIDOR | HW-3A | SENSORY ROOM | 308 | 1 3/4" | 2A | WOOD | FF | 45 MIN. | EXIST. | EXIST. | RE-PT | EXIST. | EXIST. | EXIST. | 02 | |
| 309 | CORRIDOR | HW-3A | STORAGE | 309 | 1 3/4" | 2A | WOOD | FF | 45 MIN. | EXIST. | EXIST. | RE-PT | EXIST. | EXIST. | EXIST. | 04 | |
| 309B | STORAGE | 309 | CLOSET | 309B | 1 3/4" | 2A | WOOD | FF | - | EXIST. | EXIST. | RE-PT | EXIST. | EXIST. | EXIST. | 04 | |
| 310 | CORRIDOR | HW-3A | CLASSROOM | 310 | 1 3/4" | | | | 45 MIN. | | | | | | | | |
| 310 | CORRIDOR | HW-3A | CLASSROOM | 310 | 1 3/4" | 1B | WOOD | FF | 45 MIN. | EXIST. | EXIST. | RE-PT | EXIST. | EXIST. | EXIST. | 02 | |
| 311 | HOME E.C. | 311 | CORRIDOR | HW-3A | 1 3/4" | 1B | WOOD | FF | 45 MIN. | EXIST. | EXIST. | RE-PT | EXIST. | EXIST. | EXIST. | 02 | |
| 312 | SPEECH | 312 | CORRIDOR | HW-3A | 1 3/4" | | | | 45 MIN. | | | | | | | | |
| 312 | SPEECH | 312 | CORRIDOR | HW-3A | 1 3/4" | 1B | WOOD | FF | 45 MIN. | EXIST. | EXIST. | RE-PT | EXIST. | EXIST. | EXIST. | 02 | |
| 313 | CORRIDOR | HW-3A | CLASSROOM | 313 | 1 3/4" | 1B | WOOD | FF | 45 MIN. | EXIST. | EXIST. | RE-PT | EXIST. | EXIST. | EXIST. | 02 | |
| 314 | STAIR 2 | S2-L3 | CLASSROOM | 314 | 1 3/4" | 1B | WOOD | FF | 60 MIN. | EXIST. | EXIST. | RE-PT | EXIST. | EXIST. | EXIST. | 02 | |
| 315 | SCIENCE RM | 315 | CORRIDOR | HW-3B | 1 3/4" | 3B | WOOD | FF | 45 MIN. | EXIST. | EXIST. | RE-PT | EXIST. | EXIST. | EXIST. | 02 | |
| 321A | FACUL. LOUNGE | 307 | TOILET | 321A | 1 3/4" | 2A | WOOD | FF | - | EXIST. | EXIST. | RE-PT | EXIST. | EXIST. | EXIST. | 05 | |
| S1-L3 | STAIR | S1-L3 | CORRIDOR | HW-3A | 1 3/4" | 4A | WOOD | FF | 60 MIN. | EXIST. | EXIST. | RE-PT | EXIST. | EXIST. | EXIST. | 07 | TWO SEPARATE DOORS. |
| S2-L3 | CORRIDOR | HW-3A | STAIR 2 | S2-L3 | 1 3/4" | 4A | WOOD | FF | 60 MIN. | EXIST. | EXIST. | RE-PT | EXIST. | EXIST. | EXIST. | 07 | TWO SEPARATE DOORS. |
| S4-L3 | CORRIDOR | HW-3B | STAIR | S4-L3 | 1 3/4" | 6A | WOOD | FF | 60 MIN. | EXIST. | EXIST. | PT | EXIST. | EXIST. | EXIST. | 07 | TWO SEPARATE DOORS. |

**NOTES:**

1. ALL EXISTING LOCK-SETS SHALL BE REMOVED AND REINSTALLED ON DOORS IN DOOR SCHEDULE. GENERAL CONTRACTOR SHALL COORDINATE WITH DISTRICT SECURITY CONSULTANT.
2. REFER TO DOOR SCHEDULE, HARDWARE SETS, AND PROJECT MANUAL FOR HARDWARE INFORMATION.
3. ALL REQUIRED PREP AND MODIFICATIONS TO EXISTING WALL ASSEMBLIES TO ACCOMMODATE NEW DOORS SHALL BE INCLUDED IN BID PRICE.
4. CONTRACTOR TO VERIFY ALL EXISTING OPENING SIZES, CONDITIONS AND SWINGS PRIOR TO ORDERING ANY MATERIAL, SHOULD ANY CONFLICTS ARISE, ARCHITECT SHALL BE NOTIFIED IMMEDIATELY.
4. DOOR FRAMES TO BE SCRAPED AND RECEIVE PAINTED FINISH, COLOR TO MATCH EXISTING COLOR.
5. ALL PROPOSED GLAZING TO RECEIVE SAFETY FILM 3M. REFER SPECIFICATIONS.

### DOOR TYPE NOTES

1. FRAMES AND DOORS SCHEDULED FOR EXISTING OPENING - VERIFY IN FIELD EXISTING OPENING SIZES, SWING DIRECTION AND RECORD ON SHOP DRAWINGS.
2. ALL DOORS ARE TO BE ADJUSTED TO ELIMINATE RATTLE AND OR PLAY WHEN DOOR IS LATCHED
3. SLOPED ALUMINUM THRESHOLDS AT ALL EXTERIOR DOORS
4. ALL DOORS ARE TO HAVE STOPS
5. UNDERCUT DOORS WHERE MARBLE THRESHOLDS ARE CALLED OUT INSTALL KICKPLATES ON PUSH SIDE OF DOOR (TYP).
6. FIRE RATED DOORS AND FRAMES REQUIRE LABELS
7. BACKER ROD AND SEALANT SHALL BE PROVIDED AT ALL LOCATIONS WHERE DOOR/WINDOW FRAMES MEET OTHER FINISHES
8. ALL GLAZING IN DOORS, FIXED SIDE PANELS ADJOINING DOORS, INTERIOR PARTITIONS WHERE GLAZING EXTENDS TO WITHIN 1'-6" OF FINISHED FLOOR AND GLASS PANELS GREATER THAN 50 SF TO BE FULLY TEMPERED SAFETY GLASS PER CHAPTER 24 OF THE 2025 BCNYS.

### FINISH ABBREVIATIONS

| | | | |
|---|---|---|---|
| ALUM | ALUMINUM | R.B./RB | RUBBER BASE |
| CG | CORNER GUARD | RUBBER | RUBBER FLOORING |
| C.M.U. | CONCRETE MASONRY UNIT | RE-PAINT | RE-PAINT |
| CONC. | CONCRETE | P.T./PT | PAINT |
| C.F.T./CFT | CERAMIC FLOOR TILE | S.A.C./SAC | SUSPENDED ACOUSTICAL CEILING |
| C.W.T./CWT | CERAMIC WALL TILE | S.C. WD | SOLID CORE WOOD |
| F.F. | FACTORY FINISH | STRUCT. | STRUCTURE |
| FRP | FIBERGLASS REINFORCED POLYESTER | V.C.T./VCT | VINYL COMPOSITE TILE |
| E.P. | EPOXY PAINT | EXIST. | EXISTING |
| EXP. | EXPOSED | EXT | EXTERIOR |
| G.W.B./GWB | GYPSUM WALL BOARD | HM | HOLLOW METAL |
| L.V.T./LVT | LUXURY VINYL TILE | U.S. | UNDERSIDE |
| | | WD | WOOD |

H2M architects + engineers
1133 Westchester Avenue, Suite N-210
White Plains, NY 10605
914.358.5623 • www.h2m.com
NY Architecture & Landscape Architecture: No Certificate Required
NY Engineering Certificate of Authorization No.: 0018178

CONSULTANTS:

| MARK | DATE | DESCRIPTION |
|---|---|---|
| | | |

09/30/2029
KATRINA N. PACHECO, R.A. Exp. Date
NY PROFESSIONAL ARCHITECT Lic. No. 041183

"IN ACCORDANCE WITH ARTICLE 145, SECTION 7209 OF THE NYS EDUCATION LAW, ALTERATION OF THIS DOCUMENT EXCEPT BY A LICENSED PROFESSIONAL IS ILLEGAL."

| DESIGNED BY: | DRAWN BY: | CHECKED BY: | REVIEWED BY: |
|---|---|---|---|
| M.LUCK | M. LUCK | S.MANDIC | - |

| PROJECT No: | DATE: | SCALE: |
|---|---|---|
| SMSD2507 | OCTOBER 2026 | AS SHOWN |

CLIENT

**SOMERS CENTRAL SCHOOL DISTRICT**

**VARIOUS UPGRADES AT SOMERS MIDDLE SCHOOL**

**250 US-202, SOMERS, NY 10589**

**SED#: 66-21-01-06-0-001-021**

CONTRACT

**CONTRACT G**
**GENERAL CONSTRUCTION**

STATUS

**FOR BID**

SHEET TITLE

**DOOR SCHEDULE**

DRAWING No.

**MS-A 620.00**

C:\Users\mluck-travel\Documents_Revit Backup\SMSD2507_Central25_A_mluck-travel.rvt

11/19/2026 4:12:17 PM

## LEGEND

| SYMBOL | DESCRIPTION |
|---|---|
| | PIPING UP |
| | PIPING DOWN |
| | PIPING RISE OR DROP |
| | BRANCH-TOP CONNECTION |
| | BRANCH-BOTTOM CONNECTION |
| | REDUCER |
| CO CO | CLEANOUT |
| | FLOOR CLEANOUT |
| | CAPPED PIPE |
| M | METER |
| | FLOOR DRAIN |
| | AQUASTAT |
| | PUMP |
| | STRAINER |
| | UNION |
| | THERMOSTATIC MIXING VALVE |
| | BALANCING VALVE (BLV) |
| | GLOBE VALVE (GLV) |
| | CHECK VALVE (CV) |
| | GAS COCK, GAS STOP |
| | BALL VALVE (BV) |
| | BUTTERFLY VALVE (BFV) |
| S | SOLENOID VALVE |
| | PRESSURE-REDUCING VALVE (PRV) |
| | GATE VALVE (GV) |
| | PRESSURE-RELIEF VALVE (RV) |
| | BACKFLOW PREVENTER |
| | FROST FREE HOSE BIBB |
| | HOSE BIBB |
| | RECESSED-BOX HOSE BIBB OR WALL HYDRANT |
| | EXPANSION JOINT |
| | WATER HAMMER ARRESTER |
| | VALVE IN RISER |
| CO | WALL CLEANOUT (WCO) |
| | PITCH DOWN OR UP IN DIRECTION OF ARROW |
| | FLOW IN DIRECTION OF ARROW |
| | COLD WATER (CW) |
| | TEMPERED WATER (TW) |
| | HOT WATER (HW) |
| | TEMPERED WATER RETURN (TWR) |
| | HOT WATER RETURN (HWR) |
| | WASTE PIPING (W,S,OW) |
| | BELOW SLAB WASTE PIPING |
| | VENT PIPING (V) |
| | GAS PIPING (G) |
| | TO BE REMOVED |
| | POINT OF CONNECTION |
| | POINT OF DISCONNECTION |

## ABBREVIATIONS

| | |
|---|---|
| AFF | ABOVE FINISHED FLOOR |
| BTU | BRITISH THERMAL UNIT |
| BTUH | BTU PER HOUR |
| CLG | CEILING |
| CO | CLEAN OUT |
| CODP | CLEAN OUT DECK PLATE |
| COWP | CLEAN OUT WALL PLATE |
| CW | COLD WATER |
| (D) | DEMOLISH |
| DCV | DOUBLE CHECK VALVE DEVICE |
| DEG. F | ° FAHRENHEIT |
| DIA | DIAMETER |
| DN | DOWN |
| (E) | EXISTING |
| EA | EACH |
| FAI | FRESH AIR INTAKE |
| FD | FLOOR DRAIN |
| G | GAS |
| 'GC' | GENERAL CONSTRUCTION CONTRACTOR |
| GPM | GALLONS PER MINUTE |
| GPH | GALLONS PER HOUR |
| 'H' | HVAC CONTRACTOR |
| HP | HORSEPOWER |
| HW | HOT WATER |
| HWR | HOT WATER RETURN |
| IN. | INCHES |
| IN. W.C. (W.G.) | INCHES WATER COLUMN (WATER GAUGE) |
| KW | KILOWATTS |
| LBS | POUNDS |
| M | METER |
| MAX | MAXIMUM |
| MIN | MINIMUM |
| NTS | NOT TO SCALE |
| OD | OUTER DIAMETER |
| (P) | PROPOSED |
| 'P' | PLUMBING CONTRACTOR |
| PD | PRESSURE DROP |
| RD | ROOF DRAIN |
| RPM | REVOLUTIONS PER MINUTE |
| RPZ | REDUCED PRESSURE ZONE |
| SAN / S | SANITARY |
| ST | STORM DRAIN |
| TEMP | TEMPERATURE |
| TYP | TYPICAL |
| TW | TEMPERED WATER (110°F) |
| TWR | TEMPERED WATER RETURN |
| V | VENT |
| VTR | VENT THROUGH ROOF |
| W | WASTE |

## GENERAL PLUMBING NOTES

1. PROVIDE ALL MATERIALS AND EQUIPMENT AND PERFORM ALL LABOR REQUIRED TO INSTALL COMPLETE AND OPERABLE PLUMBING SYSTEMS AS INDICATED ON THE DRAWINGS, AS SPECIFIED AND AS REQUIRED BY CODE.
2. THE CONTRACTOR, BY PRESENTING THEIR BID FOR THE WORK, REPRESENTS THAT HE/SHE HAS INSPECTED THE SITE AND IS COMPLETELY FAMILIAR WITH THE SCOPE OF WORK AND ALL FIELD CONDITIONS RELATED TO, AND AFFECTING THE WORK AND ITS PERFORMANCE. EXCEPTIONS AFFECTING THE WORK AND ITS PERFORMANCE, OR CONFLICTS BETWEEN FIELD CONDITIONS, SHALL BE BROUGHT TO THE ATTENTION OF THE ARCHITECT/ENGINEER PRIOR TO THE SUBMISSION OF BIDS.
3. PERFORM ALL WORK IN ACCORDANCE WITH THE 2025 PLUMBING CODE OF NEW YORK STATE (PCNYS), MECHANICAL (MCNYS), ENERGY CONSERVATION CONSTRUCTION CODE OF NEW YORK STATE (ECCCNYS) CODE AND THE REQUIREMENTS OF THE LOCAL AUTHORITIES HAVING JURISDICTION.
4. APPLY FOR AND SECURE ALL REQUIRED PERMITS AND INSPECTIONS AND PAY ALL COSTS FOR THE SAME.
5. DO NOT SCALE DRAWINGS. DRAWINGS FOR PLUMBING WORK ARE DIAGRAMMATIC AND ARE INTENDED TO CONVEY SCOPE AND GENERAL ARRANGEMENT ONLY. THE LOCATIONS OF ALL ITEMS SHOWN ON THE DRAWINGS OR CALLED FOR IN THE SPECIFICATIONS THAT ARE NOT DEFINITELY FIXED BY DIMENSIONS ARE APPROXIMATE.
6. COORDINATE CONTRACT DOCUMENTS PROJECT REQUIREMENTS, WORK OF OTHERS, AND EQUIPMENT AND MATERIALS PURCHASED WITH FIELD DIMENSIONS, MANUFACTURERS REQUIREMENTS FOR INSTALLATION, OPERATION, AND MAINTENANCE, CONTRACTORS INTENDED MEANS AND METHODS OF INSTALLATION AND CONTRACTORS FABRICATED ITEMS TO ENSURE A PROPER "FIT" AND INSTALLATION. BRING ANY CONFLICTS TO THE ATTENTION OF THE ARCHITECT/ENGINEER DURING THE SUBMITTAL PHASE FOR RESOLUTION PRIOR TO PURCHASING ANY EQUIPMENT.
7. FIELD VERIFY AND COORDINATE ALL PIPING DIMENSIONS BEFORE FABRICATION. MAKE MODIFICATIONS IN THE LAYOUT AS NEEDED TO PREVENT CONFLICT WITH WORK OF OTHER TRADES OR FOR PROPER EXECUTION OF THE WORK. OBTAIN THE APPROVAL OF THE ARCHITECT/ENGINEER FOR MODIFICATIONS.
8. PROVIDE PRODUCTS OF ONE MANUFACTURER WHERE TWO OR MORE ITEMS OF THE SAME TYPE OF MATERIAL OR EQUIPMENT IS REQUIRED.
9. INSTALL ALL EQUIPMENT AND APPURTENANCES IN ACCORDANCE WITH MANUFACTURER'S RECOMMENDATIONS, CONTRACT DOCUMENTS, AND APPLICABLE CODES AND REGULATIONS. REFER TO DETAILS FOR ADDITIONAL PIPING AND EQUIPMENT INSTALLATION REQUIREMENTS.
10. LOCATE ALL TEMPERATURE, PRESSURE, AND FLOW MEASURING DEVICES IN ACCESSIBLE LOCATIONS WITH STRAIGHT SECTION OF PIPE UP- AND DOWNSTREAM AS RECOMMENDED BY THE MANUFACTURER TO ENSURE MANUFACTURER CERTIFIED ACCURACY.
11. COORDINATE ALL EQUIPMENT CONNECTIONS WITH MANUFACTURER'S CERTIFIED DRAWINGS. COORDINATE AND PROVIDE ALL PIPING TRANSITIONS REQUIRED FOR FINAL CONNECTIONS TO EQUIPMENT.
12. COORDINATE LOCATIONS AND SIZES OF ALL FLOOR, WALL, AND ROOF OPENINGS WITH ALL OTHER TRADES. COORDINATE ALL PIPING AND EQUIPMENT SUPPORTED FROM STRUCTURE WITH GENERAL CONSTRUCTION WORK.
13. COMPLETE ALL PRESSURE TESTS BEFORE ANY PLUMBING EQUIPMENT, OR PIPING INSULATION IS APPLIED.
14. MAKE ALL ATTACHMENTS TO JOISTS, TRUSSES, OR JOIST GIRDERS AT PANEL POINTS. PROVIDE BEAM CLAMPS MEETING MSS STANDARDS. THE USE OF C-CLAMPS IS NOT PERMITTED.
15. INSTALL PIPING, AND CONDUIT CONCEALED IN AREAS HAVING HUNG CEILINGS AND/OR FURRED SPACES UNLESS OTHERWISE INDICATED ON THE DRAWINGS.
16. REFER TO ARCHITECTURAL DRAWINGS FOR EXACT LOCATION OF ALL ACCESSIBLE FIXTURES. MOUNT ALL SUCH FIXTURES IN ACCORDANCE WITH THE REQUIREMENTS OF THE AUTHORITY HAVING JURISDICTION.
17. PROVIDE ACCESS DOORS IN WALLS, PARTITIONS, AND CEILINGS AS REQUIRED TO MAKE VALVES, WATER HAMMER ARRESTERS, ETC. READILY ACCESSIBLE.
18. ARRANGE FOR, COORDINATE, AND MAKE CONNECTION TO ALL SERVICES PROVIDED BY OTHERS. CONFORM TO ALL REQUIREMENTS APPLICABLE TO CONNECTIONS IMPOSED BY UTILITY COMPANIES AND AUTHORITIES HAVING JURISDICTION.
19. INSTALL FIXTURES AND EQUIPMENT WITH VALVES, UNIONS, ETC. TO ALLOW FOR EASE OF SERVICE AND/OR REMOVAL.
20. FURNISH AND INSTALL WATER PRESSURE REDUCING VALVE AND PRESSURE RELIEF VALVE IN ACCORDANCE WITH THE PLUMBING CODE OF NEW YORK STATE ON ALL INCOMING DOMESTIC WATER SYSTEMS IN EXCESS OF 80 P.S.I.G.
21. SLOPE ALL VENT PIPING TO DRAIN BACK TO THE DRAINAGE SYSTEM.
22. FLUSH AND DISINFECT ALL DOMESTIC POTABLE WATER PIPING AND TEST THE WATER IN ACCORDANCE WITH THE PLUMBING CODE OF NEW YORK STATE. PROVIDE CERTIFICATE OF PERFORMANCE AND LABORATORY TEST REPORT TO LOCAL AUTHORITIES HAVING JURISDICTION AND OBTAIN THEIR APPROVAL.
23. PROVIDE WATER HAMMER ARRESTORS AT ALL QUICK CLOSING FIXTURE VALVE LOCATIONS.
24. ALL PIPING, VALVES AND FITTINGS USED FOR POTABLE WATER SHALL BE NSF 61/372 COMPLIANT AND BE TESTED FOR LOW LEAD.
25. ANY PENETRATIONS THROUGH AIR BARRIER SHALL BE SEALED AS PER 2025 BCNYS AND COMMERCIAL PROVISIONS .
26. ALL PIPING IN PLENUM SPACES SHALL BE CAST IRON FOR SANITARY, STORM, VENT SYSTEMS, AND COPPER PIPING FOR DOMESTIC SYSTEMS, AND STEEL PIPING FOR GAS SYSTEMS. NO PLASTIC PIPING ALLOWED.
27. HOT WATER TEMPERATURE FOR ALL PUBLIC HAND WASHING FIXTURES SHALL BE TEMPERED TO A MAXIMUM TEMPERATURE OF 105 DEGREES F.
28. ALL FIXTURES SHALL MEET THE WATER CONSERVATION REQUIREMENTS LISTED IN THE TABLE 604.4 OF THE 2025 PLUMBING CODE OF NEW YORK STATE.
29. ALL FIXTURES THAT HAS THE ABILITY TO HAVE A HOSE CONNECTED TO IT, OR DIRECT CONNECTED FIXTURES, SHALL HAVE A BACKFLOW PREVENTION DEVICE ON THE FAUCET, VACUUM BREAKER (ASSE 1052 AND ASME A112.21.3).
30. ALL SANITARY FITTINGS SHALL BE 'WYE' TYPE AND SHALL FOLLOW THE DIRECTION OF FLOW.
31. IN THE EVENT THAT THERE IS A DISCREPANCY BETWEEN DESIGN PLANS, RISER DIAGRAMS, AND/OR SPECIFICATIONS CONCERNING PIPE SIZES, FIXTURES, AND/OR EQUIPMENT, THE MOST STRINGENT REQUIREMENTS SHALL BE APPLIED TO THE PROJECT.
32. FIRE STOP ALL OPENINGS IN FIRE RATED CONSTRUCTION FOR PIPING, CONDUIT, ETC.
33. MAINTAIN MAXIMUM HEADROOM AND SPACE CONDITIONS AT ALL POINTS. WHERE HEADROOM AND SPACE CONDITIONS APPEAR INADEQUATE, NOTIFY ARCHITECT PRIOR TO PROCEEDING WITH INSTALLATION. MAINTAIN A MINIMUM OF 6'-8" CLEARANCE FROM FINISHED FLOOR TO UNDERSIDE OF PIPES, CONDUITS, SUSPENDED EQUIPMENT, ETC., THROUGHOUT ACCESS ROUTES IN MECHANICAL ROOMS.
34. CORE DRILL ALL PENETRATIONS THROUGH CONCRETE FLOORS, WALLS, AND FOOTINGS.
35. INSTALL LINK SEAL TYPE PROTECTION FOR WATER RESISTANT SEALS AT ALL SLAB AND BELOW GROUND WALL FOOTING PENETRATIONS.
36. COVER ALL COPPER PIPING BELOW SLAB WITH "ARMAFLEX" TYPE INSULATION.

## APPLICABLE CODES

- 2025 BUILDING CODE NEW YORK STATE (BCNYS) 1ST PRINTING
- 2025 PLUMBING CODE NEW YORK STATE (PCNYS) 1ST PRINTING
- 2025 FUEL GAS CODE NEW YORK STATE (FGCNYS) 1ST PRINTING
- 2025 MECHANICAL CODE NEW YORK STATE (MCNYS) 1ST PRINTING
- 2025 ENERGY CONSERVATION CONSTRUCTION CODE OF NEW YORK STATE (ECCCNYS) 1ST PRINTING
- 2026 MANUAL OF PLANNING STANDARDS (SED)

## ENERGY NOTES

2025 ENERGY CONSERVATION CONSTRUCTION CODE OF NEW YORK STATE NOTES: STATEMENT OF COMPLIANCE:

TO THE BEST OF MY KNOWLEDGE, AND PERSONAL JUDGEMENT, THESE PLANS AND SPECIFICATIONS ARE IN COMPLIANCE WITH THE 2025 NEW YORK STATE ENERGY CONSERVATION CODE (ECCCNYS).

1. SERVICE WATER HEATING EQUIPMENT PERFORMANCE EFFICIENCY:
   - 1.1. WATER HEATING EQUIPMENT AND HOT WATER STORAGE TANKS SHALL MEET THE REQUIREMENTS OF TABLE C404.2 IN THE 2025 ECCCNYS. (ECCCNYS C404.2)
   - 1.2. SERVICE WATER HEATING SHALL BE COMMISSIONED AND COMPLETED IN ACCORDANCE WITH SECTION C408.2 OF THE 2025 ECCCNYS.
2. TEMPERATURE CONTROL:
   - 2.1. SERVICE WATER HEATING EQUIPMENT SHALL BE PROVIDED WITH CONTROLS ALLOWING A SETPOINT OF 110°F AND 90 °F FOR OTHER OCCUPANCIES. PUBLIC REST ROOM LAVATORIES SHALL HAVE A MAXIMUM OUTLET TEMPERATURE OF 110°F.
   - 2.2. WHERE WATER HEATING EQUIPMENT SERVING NONCIRCULATING SYSTEMS IS NOT SUPPLIED WITH INTEGRAL HEAT TRAPS, HEAT TRAPS SHALL BE PROVIDED ON THE SUPPLY AND DISCHARGE PIPING. (ECCCNYS C404.3)
3. PIPE INSULATION:
   - 3.1. AUTOMATIC CIRCULATING HOT WATER SYSTEM PIPING SHALL BE INSULATED WITH 1 INCH OF INSULATION WITH A CONDUCTIVITY NOT EXCEEDING 0.27 BTU PER INCH, OR THE INSULATION REQUIREMENTS, WHICHEVER IS GREATER. THE FIRST 8 FT OF PIPING IN NONCIRCULATING SYSTEMS WITH EQUIPMENT WITHOUT INTEGRAL HEAT TRAPS SHALL BE INSULATED WITH 0.5 INCH OF MATERIAL HAVING A CONDUCTIVITY NOT EXCEEDING 0.27 BTU PER INCH, OR THE INSULATION REQUIREMENTS, WHICHEVER IS GREATER. (ECCCNYS C404.5)
   - 3.2. ALL PIPING TO BE INSULATED WITH 0.21-0.28 CONDUCTIVITY
   - 3.3. COLD WATER PIPING - ALL SIZES - 1-INCH INSULATION, A.S. JACKET.
   - 3.4. STORM DRAINAGE PIPING ALL HORIZONTAL RUNS AND DRAIN BODY - MINIMUM 1-INCH INSULATION, A.S. JACKET.
   - 3.5. HOT WATER PIPING (140°F) AND TEMPERED WATER PIPING (110°F)
     - 3.5.1. PIPE SIZE: < 1" INSULATION: 1"
     - 3.5.2. PIPE SIZE: 1" TO < 1-1/2" INSULATION: 1"
     - 3.5.3. PIPE SIZE: 1-1/2 TO < 4" INSULATION: 1.5"
     - 3.5.4. PIPE SIZE: 4" TO < 8" INSULATION: 1.5"
4. HOT WATER SYSTEM CONTROLS:
   - 4.1. CIRCULATING HOT WATER SYSTEM PUMPS OR HEAT TRACE SHALL BE ARRANGED TO BE TURNED OFF EITHER AUTOMATICALLY OR MANUALLY WHEN THERE IS LIMITED HOT WATER DEMAND. READY ACCESS SHALL BE PROVIDED TO THE OPERATING CONTROLS. (ECCCNYS C404.6)
5. PIPE VOLUME AND MAXIMUM LENGTHS:
   - 5.1. PER SECTION OF C404.5.1 OF THE 2025 ECCCNYS, ALL MAXIMUM PIPE LENGTHS FROM FIXTURES SHALL COMPLY WITH THE MAXIMUM PIPE LENGTHS ON THE CHART BELOW. CONTRACTOR TO ENSURE HOT WATER RETURN PIPING IS INSTALLED AS PER PLANS AND THAT THESE LENGTHS ARE MAINTAINED.

| NOMINAL PIPE SIZE (INCHES) | VOLUME (LIQUID OUNCES PER FOOT LENGTH) | MAXIMUM PIPING LENGTH (FEET) | |
|---|---|---|---|
| | | PUBLIC LAVATORY FAUCETS | OTHER FIXTURES AND APPLIANCES |
| 1/4" | 0.33 | 6 | 50 |
| 5/16" | 0.5 | 4 | 50 |
| 3/8" | 0.75 | 3 | 50 |
| 1/2" | 1.5 | 2 | 43 |
| 5/8" | 2 | 1 | 32 |
| 3/4" | 3 | 0.5 | 21 |
| 7/8" | 4 | 0.5 | 16 |
| 1" | 5 | 0.5 | 13 |
| 1-1/4" | 8 | 0.5 | 8 |
| 1-1/2" | 11 | 0.5 | 6 |
| 2" OR LARGER | 18 | 0.5 | 4 |

## DEMOLITION NOTES

GENERAL

1. PRIOR TO PROPOSAL SUBMISSION, THIS CONTRACTOR SHALL VISIT THE SITE TO REVIEW THE EXISTING CONDITIONS ASSOCIATED WITH THE SCOPE OF WORK AND ADJACENT AREAS TO ASCERTAIN THE DIFFICULTIES WHICH WILL AFFECT THE EXECUTION OF THE WORK OF THIS CONTRACT.
2. SUBMISSION OF A PROPOSAL WILL BE CONSTRUED AS EVIDENCE THAT THE ABOVE SITE EXAMINATION HAS BEEN MADE AND LATER CLAIMS WILL NOT BE RECOGNIZED FOR EXTRA LABOR, EQUIPMENT OR MATERIALS REQUIRED BECAUSE OF DIFFICULTIES ENCOUNTERED WHICH COULD HAVE BEEN FORESEEN HAD SUCH AN EXAMINATION BEEN MADE.
3. ALL DEMOLITION WORK SHALL BE IN COMPLIANCE WITH ALL FEDERAL AND NEW YORK STATE APPLICABLE BUILDING AND LIFE AND SAFETY REGULATIONS.

SCOPE OF WORK

1. DEMOLITION WORK SHALL INCLUDE ALL MATERIALS, LABOR, EXTENSIONS, CONNECTIONS, CUTTING, REPAIRING, ADAPTING AND OTHER PLUMBING WORK REQUIRED TO MAINTAIN SERVICE PENDING THE COMPLETION OF THE PERMANENT WORK. COORDINATE THE EXTENT OF DEMOLITION WORK WITH THE ARCHITECT AND BUILDING MANAGEMENT.
2. THE CONTRACTOR SHALL REMOVE AND DISPOSE OF ALL CONSTRUCTION DEBRIS AND UNWANTED MATERIAL OFF SITE IN ACCORDANCE WITH CONTRACT SPECIFICATIONS.
3. THE CONTRACTOR SHALL TAKE CARE NOT TO DAMAGE ADJOINING SURFACES OUTSIDE THE CONTRACT AREA OR SCOPE OF WORK. THE CONTRACTOR SHALL BE RESPONSIBLE TO RESTORE TO EXISTING CONDITIONS SURFACE DAMAGED DURING CONSTRUCTION INCLUDING PATCHING AND PAINTING AS REQUIRED AND DEEMED NECESSARY BY THE ARCHITECT.
4. ALL EXISTING WORK REQUIRED TO REMAIN BUT INTERFERING WITH PROPOSED NEW PLUMBING (AS WELL AS ELECTRICAL, MECHANICAL AND GENERAL CONSTRUCTION WORK) SHALL BE RELOCATED AND RECONNECTED USING MATERIALS CONFORMING TO STANDARDS OF THIS CONTRACT.
5. REMOVE ALL FIXTURES AS NOTED ON THE ARCHITECTURAL PLANS. PROVIDE TEMPORARY CAPS FOR HOT, COLD AND SANITARY CONNECTIONS DURING NEW CONSTRUCTION.
6. REMOVE BASE BUILDING PIPING AS INDICATED BELOW:
   - 6.1. REMOVE ALL ABANDONED BASE BUILDING PIPING BACK TO THE EXISTING WET COLUMNS OR SHAFTS, OR AS NOTED ON DRAWINGS.
   - 6.2. CONTRACTOR TO CONTACT BUILDING MANAGEMENT AND TENANT REGARDING REMOVAL SCOPE OF WORK TO MAINTAIN CONTINUITY OF ALL SERVICES TO ALL TENANTS WHO ARE TO REMAIN OPERATIONAL AND NOT BE AFFECTED BY DEMOLITION WORK.
   - 6.3. ALL EXISTING BUILDING VALVES FOR DOMESTIC WATER MAINS AT SHAFTS ARE TO REMAIN.
7. PROVIDE ADDITIONAL SUPPORT FOR ALL EXISTING PIPING TO REMAIN WHICH ARE AFFECTED BY DEMOLITION OF EXISTING CEILING AND PARTITIONS.
8. COORDINATE WITH OWNER TO DETERMINE WHETHER REMOVED EQUIPMENT IS TO BE TURNED OVER TO THE OWNER.

## LEAD FREE NOTE

1. ALL FAUCETS,FITTINGS, AND VALVES MUST COMPLY WITH NSF 61 AND ANSI / NSF 372 FOR LOW LEAD PERCENTAGE.
2. CONTRACTOR SHALL BE RESPONSIBLE TO DEMONSTRATE COMPLIANCE WITH THE NYS DEPARTMENT OF HEALTH LEAD IN WATER REGULATION (10 NYCRR 67-4).
3. AT THE CONCLUSION OF NEW PLUMBING WORK, THE CONTRACTOR SHALL BE RESPONSIBLE TO PROVIDE THE SERVICES PF A THIRD PARTY NYS LICENSED ENVIRONMENTAL TESTING LABORATORY TO PROVIDE LEAD TESTING AT ALL NEW LAVATORIES, SINKS, DRINKING FOUNTAINS AND ALL OTHER FIXTURES WHERE WATER MAY BE CONSUMED FOR DRINKING. TWO COPIES OF THE REPORT MUST BE SUBMITTED, ONE COPY TO THE ENGINEER AND THE OTHER ONE TO THE OWNER.


H2M architects + engineers

1133 Westchester Avenue, Suite N-210
White Plains, NY 10605
914.358.5623 • www.h2m.com
NY Architecture & Landscape Architecture: No Certificate Required
NY Engineering Certificate of Authorization No.: 0018178


CONSULTANTS:

| MARK | DATE | DESCRIPTION |
|---|---|---|
| | | |

STATE OF NEW YORK · JONATHAN RICHARD MURATORE · 096440-1 · LICENSED PROFESSIONAL ENGINEER

10/31/2027
JONATHAN R. MURATORE, P.E.
NY PROFESSIONAL ENGINEER Lic. No. 096440 — Exp. Date

"IN ACCORDANCE WITH ARTICLE 145, SECTION 7209 OF THE NYS EDUCATION LAW, ALTERATION OF THIS DOCUMENT EXCEPT BY A LICENSED PROFESSIONAL IS ILLEGAL."

| DESIGNED BY: | DRAWN BY: | CHECKED BY: | REVIEWED BY: |
|---|---|---|---|
| P. ANGELONE | P. ANGELONE | J. MURATORE | J. MURATORE |

| PROJECT No: | DATE: | SCALE: |
|---|---|---|
| SMSD2507 | OCTOBER 2026 | AS SHOWN |

CLIENT

**SOMERS CENTRAL SCHOOL DISTRICT**

**VARIOUS UPGRADES AT SOMERS MIDDLE SCHOOL**

**250 US-202**
**SOMERS, NY 10589**

**SED#: 66-21-01-06-0-001-021**

CONTRACT

**CONTRACT P**
**PLUMBING CONSTRUCTION**

STATUS

**FOR BID**

SHEET TITLE


**PLUMBING**
**GENERAL NOTES, LEGEND, AND ABBREVIATIONS**

DRAWING No.

**MS-P 001.00**

C:\Users\pangelone\Documents_Revit Backup\SMSD2507_Central25_M_pangeloneQFV6V.rvt

10/29/2026 1:57:08 PM

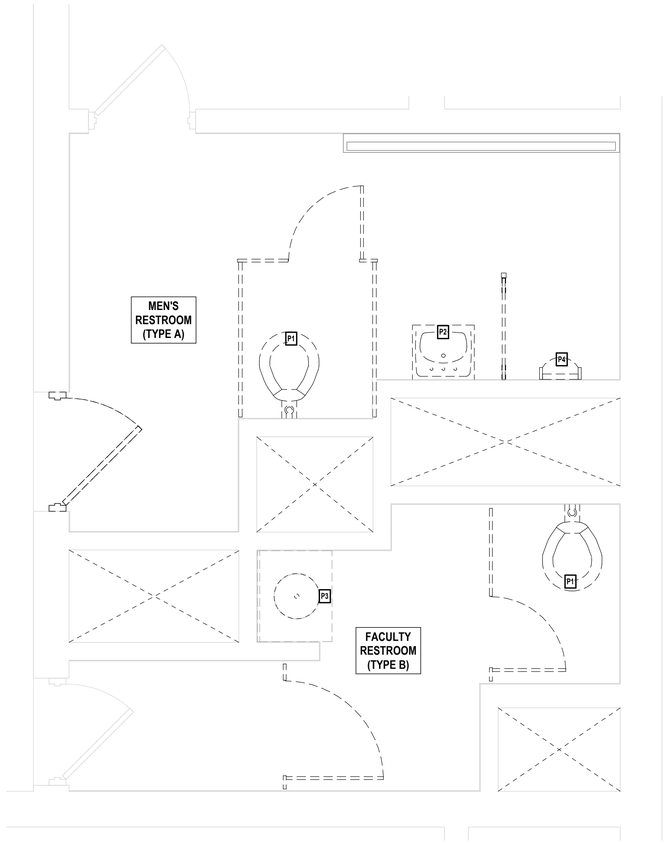


1 **RESTROOM TYPES A & B - DEMOLITION**
SCALE: 1/2" = 1'-0"

PROJECT NORTH

## GENERAL DEMOLITION NOTES


1. ALL DEMOLITION WORK SHALL BE IN COMPLIANCE WITH ALL FEDERAL AND NEW YORK STATE APPLICABLE BUILDING AND LIFE AND SAFETY REGULATIONS.
2. THE CONTRACTOR SHALL TAKE CARE NOT TO DAMAGE ADJOINING SURFACES AND FINISHES OUTSIDE THE CONTRACT AREA OR SCOPE OF WORK. THE CONTRACTOR SHALL BE RESPONSIBLE TO RESTORE EXISTING CONDITIONS AND/OR FINISHES DAMAGED DURING CONSTRUCTION INCLUDING PATCHING AND PAINTING DEEMED NECESSARY BY THE ARCHITECT AT NO ADDITIONAL COST TO THE OWNER.
3. THE CONTRACTOR SHALL TAKE CARE AS TO ADEQUATELY PROTECT ALL ADJOINING CLASSROOMS, CLOSETS, CORRIDORS, CRITICAL BARRIERS (DUCTS, VENTS, ETC.), AND OTHER SPACES FROM DUST AND DEBRIS DURING THE DEMOLITION AND INSTALLATION OF THE NEW WORK. THE CONTRACTOR SHALL BE RESPONSIBLE TO WIPE DOWN AND CLEAN ALL AFFECTED ROOMS UPON COMPLETION OF THE PROJECT.
4. CONTRACTORS SITE ACCESS AND BUILDING ENTRY POINT SHALL BE AS PER DRAWING HS-G 000.00 AND VERIFIED BY OWNER. THE CONTRACTOR SHALL ADEQUATELY PROTECT THE WALLS, FLOOR, AND FINISHES WITHIN STAIRWELLS AND ALL OTHER AREAS USED FOR ACCESS TO CONTRACT AREAS FROM DAMAGE DURING THE PROJECT DURATION. THE CONTRACTOR SHALL BE RESPONSIBLE TO PATCH & RESTORE ALL SURFACES DAMAGED DURING CONSTRUCTION TO THE SATISFACTION OF THE ARCHITECT AT NO ADDITIONAL COST TO THE OWNER.
5. THE CONTRACTOR SHALL REMOVE AND DISPOSE OF ALL CONSTRUCTION DEBRIS AND UNWANTED MATERIAL OFF SITE IN ACCORDANCE WITH CONTRACT SPECIFICATIONS.
6. THE CONTRACTOR SHALL NOTIFY THE ARCHITECT OF ANY DEFECTIVE OR NON-WORKING EQUIPMENT PRIOR TO WORK STARTING AND FOLLOWING INSTALLATION OF NEW FINISHES VERIFY ALL ITEMS ARE IN PROPER WORKING ORDER UPON COMPLETION.
7. THE CONTRACTOR SHALL REVIEW SCOPE OF DEMOLITION WORK WITH OWNER AND COORDINATE WHICH ITEMS WILL BE REMOVED CAREFULLY AND RETURNED TO DISTRICT.
8. CONTRACTOR SHALL COORDINATE WITH THE DISTRICT TO DISCONNECT, REMOVE, AND STORE ALL REMOVABLE EQUIPMENT (INCLUDING CASEWORK, DESKS, CHAIRS, ETC.) TO PERFORM ALL REQUIRED DEMOLITION. UPON COMPLETION, CONTRACTOR SHALL REINSTALL ALL EQUIPMENT AND ENSURE PROPER WORKING CONDITION. CLEAN ALL SURFACES PRIOR TO SUBSTANTIAL COMPLETION.
9. PROTECTING EXISTING CEILING LIGHTING FIXTURES, INCLUDING, BUT NOT LIMITED TO THE FIXTURE, TRIM, SUPPORTS, AND ALL DEVICES USED TO SECURE THE LIGHTING IN PLACE.

## DEMOLITION NOTES - CONTRACT P

| | | |
|---|---|---|
| P1 | FLOOR MOUNTED TOILET | REMOVE AND DISPOSE OF EXISTING TOILET. |
| P2 | WALL HUNG SINGLE SINK | REMOVE AND DISPOSE OF EXISTING SINK AND CARRIER ARMS. |
| P3 | SINK AND VANITY | REMOVE AND DISPOSE OF EXISTING SINK AND VANITY. |
| P4 | WALL HUNG URINAL | REMOVE AND DISPOSE OF EXISTING URINAL. |
| P5 | FLOOR DRAIN COVER | REMOVE AND DISPOSE OF EXISTING FLOOR DRAIN COVER. |

**KEY PLAN LEGEND**

ALTERATION LEVEL 1
AREAS OF WORK

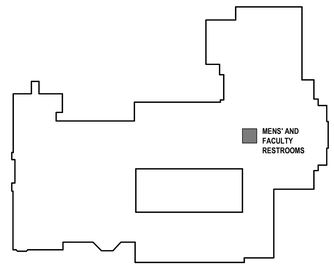


PROJECT NORTH

2 **KEY PLAN - LEVEL 1**
SCALE: 1" = 100'-0"

H2M architects + engineers
1133 Westchester Avenue, Suite N-210
White Plains, NY 10605
914.358.5623 • www.h2m.com
NY Architecture & Landscape Architecture: No Certificate Required
NY Engineering Certificate of Authorization No.: 0018178

CONSULTANTS:

| MARK | DATE | DESCRIPTION |
|---|---|---|
| | | |

STATE OF NEW YORK · JONATHAN RICHARD MURATORE · LICENSED PROFESSIONAL ENGINEER · 096440-1

10/31/2027
JONATHAN R. MURATORE, P.E. Exp. Date
NY PROFESSIONAL ENGINEER Lic. No. 096440

"IN ACCORDANCE WITH ARTICLE 145, SECTION 7209 OF THE NYS EDUCATION LAW, ALTERATION OF THIS DOCUMENT EXCEPT BY A LICENSED PROFESSIONAL IS ILLEGAL."

| DESIGNED BY: | DRAWN BY: | CHECKED BY: | REVIEWED BY: |
|---|---|---|---|
| P. ANGELONE | P. ANGELONE | J. MURATORE | J. MURATORE |

| PROJECT No: | DATE: | SCALE: |
|---|---|---|
| SMSD2507 | OCTOBER 2026 | AS SHOWN |

CLIENT

**SOMERS CENTRAL SCHOOL DISTRICT**

**VARIOUS UPGRADES AT SOMERS MIDDLE SCHOOL**

**250 US-202, SOMERS, NY 10589**

**SED#: 66-21-01-06-0-001-021**

CONTRACT

**CONTRACT P**
**PLUMBING CONSTRUCTION**

STATUS

**FOR BID**

SHEET TITLE

**RESTROOM UPGRADES**
**DEMOLITION PLAN**

DRAWING No.

# MS-PD 430.00

\\h2m.com\shares\Projects\SI\SMSD (Somers School District)\SMSD2507 (SMS Phase 2-Various Upgrades)\02-BIM-CADD\Con-Docs\12 Plumbing\Bathroom Upgrades\SMSD2507_BathroomUpgrades_P.rvt
10/29/2026 1:47:48 PM




## 1 Plumbing First Floor Overall Plan

SCALE: 1/16" = 1'-0"

PROJECT NORTH

## 2 KEY PLAN - LEVEL 1

SCALE: 1" = 100'-0"

PROJECT NORTH

C:\Users\jangelone\Documents_Revit Backup\SMSD2507_Central25_M_jangeloneQFV6V.rvt

10/29/2026 1:57:09 PM


H 2 M architects + engineers

1133 Westchester Avenue, Suite N-210
White Plains, NY 10605
914.358.5623 • www.h2m.com
NY Architecture & Landscape Architecture: No Certificate Required
NY Engineering Certificate of Authorization No.: 0018178


CONSULTANTS:

| MARK | DATE | DESCRIPTION |
|---|---|---|
| | | |
| | | |
| | | |
| | | |
| | | |
| | | |
| | | |
| | | |
| | | |
| | | |

STATE OF NEW YORK · JONATHAN RICHARD MURATORE · LICENSED PROFESSIONAL ENGINEER · 096440-1

10/31/2027
JONATHAN R. MURATORE, P.E. Exp. Date
NY PROFESSIONAL ENGINEER Lic. No. 096440

"IN ACCORDANCE WITH ARTICLE 145, SECTION 7209 OF THE NYS EDUCATION LAW, ALTERATION OF THIS DOCUMENT EXCEPT BY A LICENSED PROFESSIONAL IS ILLEGAL."

| DESIGNED BY: | DRAWN BY: | CHECKED BY: | REVIEWED BY: |
|---|---|---|---|
| P. ANGELONE | P. ANGELONE | J. MURATORE | J. MURATORE |

| PROJECT No: | DATE: | SCALE: |
|---|---|---|
| SMSD2507 | OCTOBER 2026 | AS SHOWN |

CLIENT

# SOMERS CENTRAL SCHOOL DISTRICT

## VARIOUS UPGRADES AT SOMERS MIDDLE SCHOOL

250 US-202
SOMERS, NY 10589

SED#: 66-21-01-06-0-001-021

CONTRACT

**CONTRACT P**
**PLUMBING CONSTRUCTION**

STATUS

**FOR BID**

SHEET TITLE

**PLUMBING**
**FIRST FLOOR OVERALL PLAN**


DRAWING No.

# MS-P 100.00




## 1 Plumbing Second Floor Overall Plan

SCALE: 1/16" = 1'-0"

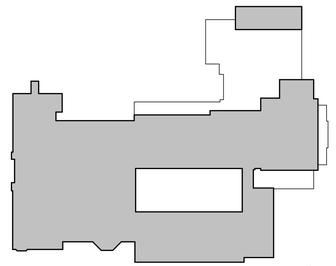

## 2 KEY PLAN - LEVEL 2

SCALE: 1" = 100'-0"

PROJECT NORTH

C:\Users\jangelone\Documents_Revit Backup\SMSD2507_Central25_M_jangeloneQPV6V.rvt

10/29/2026 1:57:10 PM


H 2 M architects + engineers

1133 Westchester Avenue, Suite N-210
White Plains, NY 10605
914.358.5623 • www.h2m.com
NY Architecture & Landscape Architecture: No Certificate Required
NY Engineering Certificate of Authorization No.: 0018178


CONSULTANTS:

| MARK | DATE | DESCRIPTION |
|---|---|---|
| | | |
| | | |
| | | |
| | | |
| | | |
| | | |
| | | |
| | | |
| | | |
| | | |

STATE OF NEW YORK · JONATHAN RICHARD MURATORE · LICENSED PROFESSIONAL ENGINEER · 096440-1

10/31/2027
Exp. Date

JONATHAN R. MURATORE, P.E.
NY PROFESSIONAL ENGINEER Lic. No. 096440

"IN ACCORDANCE WITH ARTICLE 145, SECTION 7209 OF THE NYS EDUCATION LAW, ALTERATION OF THIS DOCUMENT EXCEPT BY A LICENSED PROFESSIONAL IS ILLEGAL."

| DESIGNED BY: | DRAWN BY: | CHECKED BY: | REVIEWED BY: |
|---|---|---|---|
| P. ANGELONE | P. ANGELONE | J. MURATORE | J. MURATORE |

| PROJECT No: | DATE: | SCALE: |
|---|---|---|
| SMSD2507 | OCTOBER 2026 | AS SHOWN |

CLIENT

# SOMERS CENTRAL SCHOOL DISTRICT

## VARIOUS UPGRADES AT SOMERS MIDDLE SCHOOL

250 US-202
SOMERS, NY 10589

SED#: 66-21-01-06-0-001-021

CONTRACT

CONTRACT P
PLUMBING CONSTRUCTION

STATUS


FOR BID

SHEET TITLE

PLUMBING
SECOND FLOOR OVERALL PLAN

DRAWING No.


# MS-P 101.00

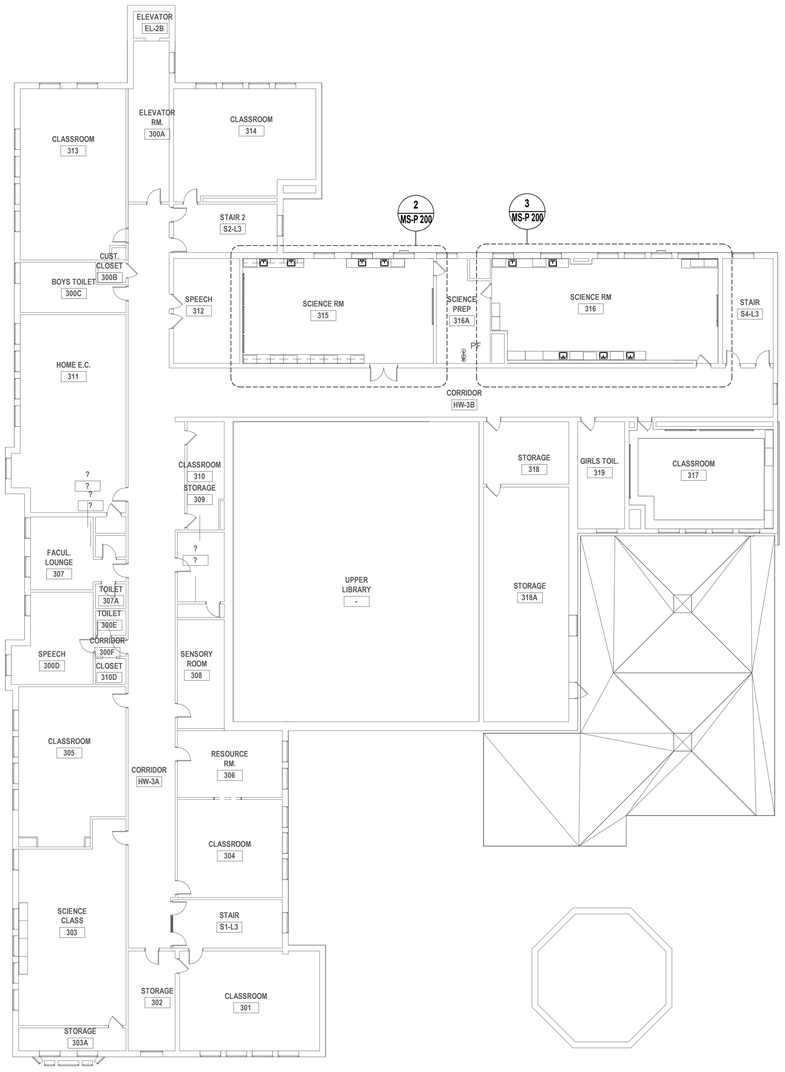


## 1 Plumbing Third Floor Overall Plan

SCALE: 1/16" = 1'-0"

PROJECT NORTH

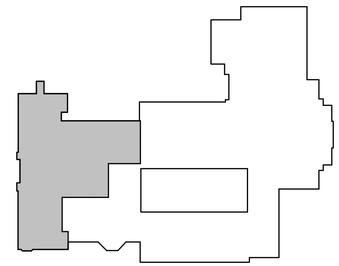

## 2 KEY PLAN - LEVEL 3

SCALE: 1" = 100'-0"

PROJECT NORTH

C:\Users\pangelone\Documents_Revit Backup\SMSD2507_Central25_M_pangeloneQPV6V.rvt

10/29/2026 1:57:11 PM

H 2 M architects + engineers

1133 Westchester Avenue, Suite N-210
White Plains, NY 10605
914.358.5623 • www.h2m.com
NY Architecture & Landscape Architecture: No Certificate Required
NY Engineering Certificate of Authorization No.: 0018178

CONSULTANTS:

| MARK | DATE | DESCRIPTION |
|---|---|---|
| | | |
| | | |
| | | |
| | | |
| | | |
| | | |
| | | |
| | | |
| | | |
| | | |

STATE OF NEW YORK · JONATHAN RICHARD MURATORE · LICENSED PROFESSIONAL ENGINEER · 096440-1

10/31/2027
Exp. Date

JONATHAN R. MURATORE, P.E.
NY PROFESSIONAL ENGINEER Lic. No. 096440

"IN ACCORDANCE WITH ARTICLE 145, SECTION 7209 OF THE NYS EDUCATION LAW, ALTERATION OF THIS DOCUMENT EXCEPT BY A LICENSED PROFESSIONAL IS ILLEGAL."

| DESIGNED BY: | DRAWN BY: | CHECKED BY: | REVIEWED BY: |
|---|---|---|---|
| P. ANGELONE | P. ANGELONE | J. MURATORE | J. MURATORE |

| PROJECT No: | DATE: | SCALE: |
|---|---|---|
| SMSD2507 | OCTOBER 2026 | AS SHOWN |

CLIENT

# SOMERS CENTRAL SCHOOL DISTRICT

## VARIOUS UPGRADES AT SOMERS MIDDLE SCHOOL

250 US-202
SOMERS, NY 10589

SED#: 66-21-01-06-0-001-021

CONTRACT

CONTRACT P
PLUMBING CONSTRUCTION

STATUS


FOR BID

SHEET TITLE

PLUMBING
THIRD FLOOR OVERALL PLAN

DRAWING No.


# MS-P 102.00

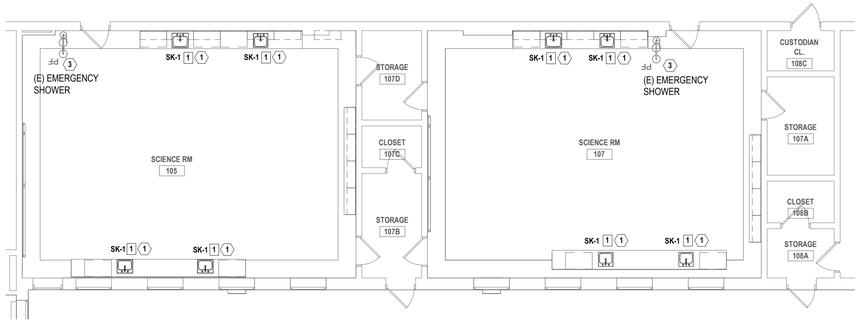


## 1 Plumbing Science Classroom 105 and 107 Enlargement Plan

SCALE: 1/8" = 1'-0"


PROJECT NORTH

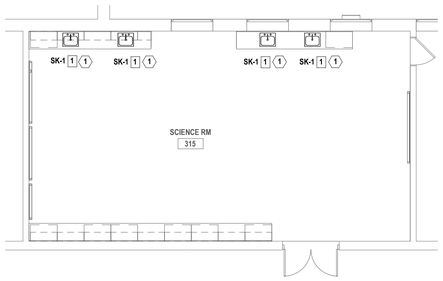


## 2 Plumbing Classroom 315 Enlargement Plan

SCALE: 1/8" = 1'-0"


PROJECT NORTH

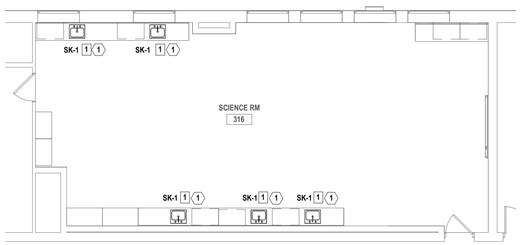


## 3 Plumbing Science Classroom 316 Enlargement Plan

SCALE: 1/8" = 1'-0"

PROJECT NORTH

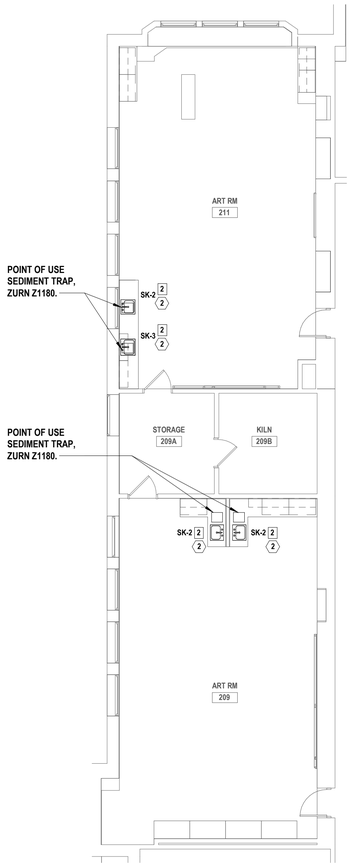


## 4 Plumbing Art Classroom 209 and 211 Enlargement Plan

SCALE: 1/8" = 1'-0"

PROJECT NORTH

## DEMOLITION NOTES

GENERAL

1. PRIOR TO PROPOSAL SUBMISSION, THE CONTRACTOR SHALL VISIT THE SITE TO REVIEW THE EXISTING CONDITIONS ASSOCIATED WITH THE SCOPE OF WORK TO ASCERTAIN THE DIFFICULTIES WHICH WILL AFFECT THE EXECUTION OF THE WORK INCLUDING THE PIPING ACCESS.
2. SUBMISSION OF A PROPOSAL WILL BE CONSTRUED AS EVIDENCE THAT THE ABOVE SITE EXAMINATION HAS BEEN MADE AND LATER CLAIMS WILL NOT BE RECOGNIZED FOR EXTRA LABOR, EQUIPMENT OR MATERIALS REQUIRED BECAUSE OF DIFFICULTIES ENCOUNTERED WHICH COULD HAVE BEEN FORESEEN HAD SUCH AN EXAMINATION BEEN MADE.
3. ALL DEMOLITION WORK SHALL BE IN COMPLIANCE WITH ALL FEDERAL AND NEW YORK STATE APPLICABLE BUILDING AND LIFE AND SAFETY REGULATIONS.
4. DEMOLITION WORK SHALL INCLUDE ALL MATERIALS, LABOR, EXTENSIONS, CONNECTIONS, CUTTING, REPAIRING, ADAPTING AND OTHER PLUMBING WORK REQUIRED TO MAINTAIN SERVICE IF REQUIRED. COORDINATE THE EXTENT OF DEMOLITION WORK WITH THE ARCHITECT AD BUILDING OWNER.
5. THE CONTRACTOR SHALL REMOVE AND DISPOSE OF ALL CONSTRUCTION DEBRIS AND UNWANTED MATERIAL OFF SITE IN ACCORDANCE WITH CONTRACT SPECIFICATIONS. COORDINATE WITH OWNER FOR ANY EQUIPMENT OR FIXTURES TO BE KEPT ON SITE.
6. THE CONTRACTOR SHALL TAKE CARE NOT TO DAMAGE ADJOINING SURFACES OUTSIDE THE CONTRACT AREA. THE CONTRACTOR SHALL BE RESPONSIBLE TO RESTORE ALL EXISTING CONDITION SURFACES DAMAGED DURING CONSTRUCTION INCLUDING PATCHING AND PAINTING AS REQUIRED AND DEEMED NECESSARY BY THE ARCHITECT.
7. ALL EXISTING WORK REQUIRED TO REMAIN BUT INTERFERING WITH PROPOSED NEW PLUMBING (AS WELL AS ELECTRICAL, MECHANICAL AND GENERAL CONSTRUCTION WORK) SHALL BE RELOCATED AND RECONNECTED USING MATERIALS CONFORMING TO STANDARDS OF THIS CONTRACT.

PIPING SCOPE OF WORK

1. REMOVE ALL ABANDONED BASE BUILDING PIPING BACK TO THE EXISTING WET COLUMNS OR SHAFTS, OR AS NOTED ON DRAWINGS.
2. IF THE BUILDING IS TO REMAIN OPERATIONAL, CONTRACTOR SHALL COORDINATE WITH THE BUILDING OWNER ON TIMING OF WORK AND TO PROVIDE A MINIMUM OF 48-HOURS IN ADVANCE.
3. PROVIDE ADDITIONAL SUPPORT FOR ALL EXISTING PIPING TO REMAIN WHICH ARE AFFECTED BY DEMOLITION OF EXISTING CEILING AND PARTITIONS.

PLUMBING FIXTURE SCOPE OF WORK

1. ALL FIXTURES INDICATED ON THE PLANS DESIGNATED FOR REMOVAL OR REPLACEMENT SHALL BE COMPLETELY REMOVED AND DISPOSED OF. SCOPE TO INCLUDE ALL PLUMBING TO FIXTURES INCLUDING SINKS, FAUCETS, FLOOR DRAINS, STOP VALVES AND ALL DEVICES USED TO SECURE THESE FIXTURES IN PLACE.
2. PRIOR TO THE REMOVAL OF FIXTURES, THE CONTRACTOR SHALL MAKE ALL NECESSARY DISCONNECTS AND WORK REQUIRES TO ACCESS THE PIPING WITHIN CHASES AND WALLS. THE CONTRACTORS SHALL SHUT WATER OFF TO THE FIXTURES AND REPLACE ANY DAMAGED VALVES WITHIN THE SCOPE OF WORK AREA.
3. FLUSH AND SNAKE ALL SANITARY/WASTE LINES BACK TO THEIR ASSOCIATED RISERS PRIOR TO THE START OF WORK.

## (X) KEYED PLUMBING DEMOLITION NOTES

1. DISCONNECT AND DEMOLISH ACID WASTE, HOT AND COLD WATER PIPING FROM EXISTING ROUGH-IN PIPING IN WALL. TEMPORARILY CAP PIPE AND PREPARE FOR RECONNECTION. MODIFY PIPING AS NEEDED.

2. DISCONNECT AND REMOVE SANITARY, COLD AND HOT WATER PIPING FROM EXISTING ART SINK. TEMPORARILY CAP PIPE AND PREPARE FOR RECONNECTION. DEMO ASSOCIATED SEDIMENT TRAP AND CUT AND CAP PIPE, PREPARE SANITARY PIPE FOR RECONNECTION. MODIFY PIPING AS NEEDED.

3. EXISTING FIXTURE TO REMAIN. PROTECT DURING CONSTRUCTION AS NOTED IN PLUMBING DEMOLITION NOTES.

## (X) KEYED PLUMBING CONSTRUCTION NOTES

1. INSTALL NEW LAB SINK WITH FAUCET. INSTALL NEW COLD WATER AND HOT WATER STOP VALVE. CONNECT NEW 1/2" COLD AND HOT WATER PIPE TO EXISTING COLD AND HOT WATER PIPING IN WALL. CONNECT NEW 2" ACID WASTE PIPING TO EXISTING ACID WASTE PIPE IN WALL. MODIFY PIPING AS REQUIRED. SEE PLUMBING FIXTURE SCHEDULE FOR MAKE AND MODEL.

2. INSTALL NEW ART SINK. CONNECT NEW 1/2" COLD AND HOT WATER PIPING TO EXISTING 1/2" CAPPED COLD WATER PIPE. PIPE NEW 1-1/2" SANITARY PIPE TO NEW UNDER COUNTER SEDIMENT TRAP AND CONNECT TO EXISTING 2" CAPPED SANITARY PIPE AND PIPE. MODIFY PIPING AS REQUIRED. SEE PLUMBING FIXTURE SCHEDULE FOR MAKE AND MODEL.

H2M architects + engineers
1133 Westchester Avenue, Suite N-210
White Plains, NY 10605
914.358.5623 • www.h2m.com
NY Architecture & Landscape Architecture: No Certificate Required
NY Engineering Certificate of Authorization No.: 0018178

CONSULTANTS:

| MARK | DATE | DESCRIPTION |
|---|---|---|
| | | |

STATE OF NEW YORK · JONATHAN RICHARD MURATORE · 096440-1 · LICENSED PROFESSIONAL ENGINEER

10/31/2027 Exp. Date

JONATHAN R. MURATORE, P.E.
NY PROFESSIONAL ENGINEER Lic. No. 096440

"IN ACCORDANCE WITH ARTICLE 145, SECTION 7209 OF THE NYS EDUCATION LAW, ALTERATION OF THIS DOCUMENT EXCEPT BY A LICENSED PROFESSIONAL IS ILLEGAL."

| DESIGNED BY: | DRAWN BY: | CHECKED BY: | REVIEWED BY: |
|---|---|---|---|
| P. ANGELONE | P. ANGELONE | J. MURATORE | J. MURATORE |

| PROJECT No: | DATE: | SCALE: |
|---|---|---|
| SMSD2507 | OCTOBER 2026 | AS SHOWN |

CLIENT

**SOMERS CENTRAL SCHOOL DISTRICT**

**VARIOUS UPGRADES AT SOMERS MIDDLE SCHOOL**

**250 US-202**
**SOMERS, NY 10589**

**SED#: 66-21-01-06-0-001-021**

CONTRACT

**CONTRACT P**
**PLUMBING CONSTRUCTION**

STATUS

**FOR BID**

SHEET TITLE

**PLUMBING ENLARGEMENT PLANS**


DRAWING No.

**MS-P 200.00**

C:\Users\pangelone\Documents_Revit Backup\SMSD2507_Central25_M_pangeloneQFV6V.rvt
10/29/2026 1:57:12 PM

## PLUMBING FIXTURE SCHEDULE

| FIXTURE TAG | DESCRIPTION | MAX... | MINIMUM CONNECTION SIZES | | | | | | | SPECIFICATION | REMARKS |
|---|---|---|---|---|---|---|---|---|---|---|---|
| | | | COLD... | | HOT... | | DRAIN | | VENT | | |
| | | MAX FLOW | SIZE | WFU | SIZE | WFU | SIZE | DFU | | | |
| LV-01 | LAVATORY - WALL MOUNT - ADA COMPLIANT - CENTER HOLE - SENSOR FAUCET | 0.5 GPM | 1/2" | 0.5 | 1/2" | 0.5 | 1-1/2" | 1 | 1-1/2" | SINK: VITREOUS CHINA DROP-IN, SELF-RIMMING, SINGLE HOLE., ASME A112.19.2, FRONT OVERFLOW. | PROVIDE BRASS ANGLE STOP VALVES WITH FLEXIBLE STAINLESS STEEL SUPPLIES, AND 1-1/2" BRASS P-TRAP. |
| | | | | | | | | | | FAUCET: DECK MOUNTED, ADA COMPLIANT, INTEGRATED SIDE MIXER, VANDAL RESISTANT, CHROME, GRID STRAINER, WITH 0.5 GPM AERATOR. COMPLIES WITH ASME A112.18.1 AND NSF 372. | PROVIDE CARRIER SUPPORT WATTS WCA-411 OR APPROVED EQUAL. HOT WATER SHALL NOT EXCEED 105°F. INSULATE ALL EXPOSED DRAIN AND... |
| WC-01 | WATER CLOSET - FLOOR MOUNTED - ADA COMPLIANT - TOP SPUD | 1.28 GPF | 1" | 10 | --- | --- | 3" | 4 | 1-1/2" | TOILET: VITREOUS CHINA, ELONGATED, ADA HEIGHT, ASME A112.19.2. PROVIDE TOILET SEAT CHURCH 295CT OR APPROVED EQUAL. MINIMUM ... | |
| | | | | | | | | | | FLUSH VALVE: EXPOSED SENSOR FLUSHOMETER, POLISHED CHROME, ADA COMPLIANT, VANDAL RESISTANT. COMPLIES WITH ASSE 1037. PROVIDE REQUIRED BATTERIES AND NO PIPE SEALANT... | COORDINATE GRAB BAR HEIGHT WITH FLUSH VALVE. |
| UR-01 | URINAL - ADA COMPLIANT - TOP SPUD | 0.125 GPF | 3/4" | 5 | --- | --- | 3" | 4 | 2" | URINAL: VITREOUS CHINA, ADA HEIGHT, WALL MOUNTED, ASME A112.19.2. | |
| | | | | | | | | | | FLUSH VALVE: EXPOSED SENSOR FLUSHOMETER, POLISHED CHROME, ADA COMPLIANT, VANDAL RESISTANT. COMPLIES WITH ASSE 1037. PROVIDE REQUIRED BATTERIES AND NO PIPE SEALANT... | PROVIDE CARRIER SUPPORT WATTS CA-311 OR APPROVED EQUAL. |

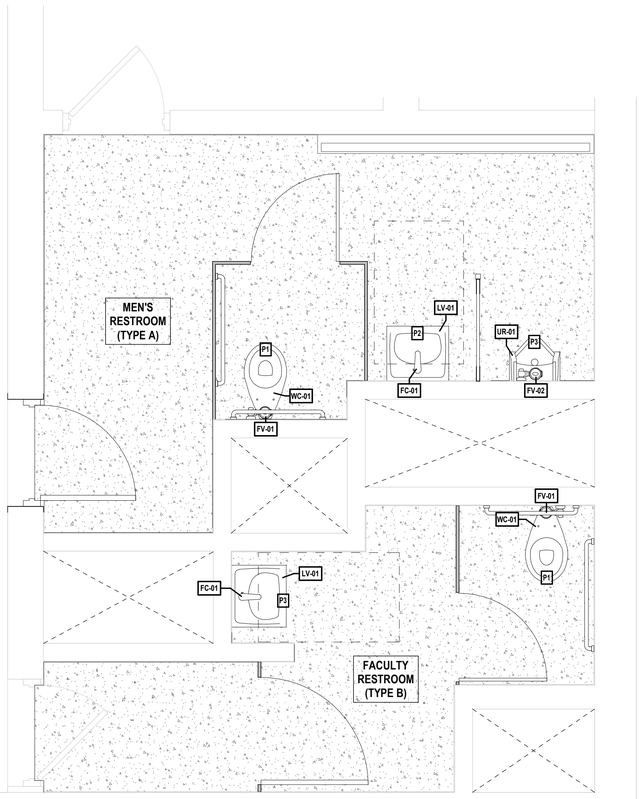


NOTE: THE NEW FIXTURES THAT ARE BEING INSTALLED WILL BE SIMILAR MODELS AND IN THE SAME LOCATIONS AS EXISTING CONDITIONS.

1 **BATHROOM TYPES A & B - PROPOSED**
SCALE: 1/2" = 1'-0"

PROJECT NORTH

## GENERAL CONSTRUCTION NOTES

1. TOILET ROOM DIMENSIONS ARE APPROXIMATE. CONTRACTOR SHALL FIELD VERIFY ALL DIMENSIONS FOR QUANTITY TAKEOFFS AND FABRICATION OF MATERIALS.
2. VERIFY EXACT LAYOUT COMPATIBILITY WITH ALL EXISTING CONDITIONS BEFORE BEGINNING WORK.
3. PLUMBING CONTRACTOR SHALL ADJUST LOCATIONS OF WATER SUPPLIES AND WASTE AS REQUIRED FOR NEW FIXTURES.
4. ALL WORK SHALL BE IN COMPLIANCE WITH ALL FEDERAL AND NEW YORK STATE APPLICABLE BUILDING AND LIFE AND SAFETY REGULATIONS.
5. CONTRACTOR SHALL INSTALL WALL TILES SO THAT THEY ARE VERTICALLY PLUMB WITHIN 1/8" FROM THE FACE OF THE BASE TILE TO THE FACE OF THE UPPERMOST TILE.
6. PROVIDE AND TURN OVER TO THE SCHOOL DISTRICT ALL EXTRA MAINTENANCE MATERIALS IN THE QUANTITIES INDICATED WITHIN THE SPECIFICATIONS.
7. PRIOR TO BEGINNING INSTALLING NEW CEILINGS, THE CONTRACTOR SHALL DETERMINE THE SET-OUT POINT AND REVIEW WITH THE ARCHITECT. THE INTENT IS TO HAVE FULL TILES CENTERED BETWEEN WALLS EACH DIRECTION. CUT TILES WILL ONLY BE USED ALONG THE PERIMETER OF THE NEW SPACE WITH A MINIMUM DIMENSION OF FOUR (4) INCHES IN ANY DIRECTION.
8. VERIFY LOCATION OF ALL ACCESSORIES PRIOR TO INSTALLATION WITH OWNER & ARCHITECT

## CONSTRUCTION NOTES - CONTRACT P


| | | |
|---|---|---|
| P1 | FLOOR MOUNTED TOILET | PROVIDE NEW FLOOR MOUNTED TOILET WITH FLUSH SENSOR. INSTALL 1-INCH COLD WATER, 3-INCH SANITARY, AND 2-INCH VENT TO TOILET WITH WAX SEAL AND SEALANT. |
| P2 | WALL HUNG SINK | PROVIDE NEW SINGLE LAVATORY WITH FAUCET AND SOAP DISPENSER. INSTALL 1/2-INCH COLD AND HOT WATER TO FAUCET WITH NEW STOP VALVES AND STAINLESS STEEL FLEXIBLE HOSES. INSTALL 1-1/2-INCH SANITARY AND VENT TO SINK. ADA INSTALLATIONS SHALL INCLUDE INSULATION AROUND THE DRAIN AND SUPPLY PIPING IN EXPOSED PIPING APPLICAITONS BELOW SINK. PROVIDE TEMPERATURE LIMITING DEVICE FOR ON THE HOT WATER LINE TO ALL HAND SINKS AND SET AT 105 DEGREE F. PROVIDE SUPPORT CARRIER AND MOUNT AS PER THE SPECIFICATIONS. |
| P3 | WALL MOUNTED URINAL | PROVIDE NEW WALL MOUNTED URINAL. INSTALL 3/4-INCH COLD WATER, 1-1/2-INCH SANITARY AND 1-1/2-INCH VENT TO URINAL. FOR WALL MOUNTED FIXTURE, PROVIDE SUPPORT CARRIER AND MOUNT AS PER THE SPECIFICATIONS. |
| P4 | FLOOR DRAIN | PROVIDE AND INSTALL NEW FLOOR DRAIN COVER PLATE. |

## FIXTURE SCHEDULE

| FIXTURE NO. | NAME | BRAND | MODEL # | QUANTITY | ADA |
|---|---|---|---|---|---|
| FC-01 | FAUCET | Sloan Valve | EAF-150 | 2 | |
| FV-01 | FLUSHOMETER - TOILET | Sloan Valve | G2-8111 | 2 | |
| FV-02 | FLUSHOMETER - URINAL | Sloan Valve | G2-8186 | 1 | |
| LV-01 | LAVAOTRY SINGLE WALL HUNG | Sloan Valve | SS-3103 | 2 | Yes |
| UR-01 | URINAL WALL HUNG | SLOAN VALVE | SU-1009 | 1 | Yes |
| WC-01 | TOILET FLOOR MOUNTED (ADA) | Sloan Valve | ST-2029 | 2 | Yes |

KEY PLAN LEGEND

ALTERATION LEVEL 1 AREAS OF WORK

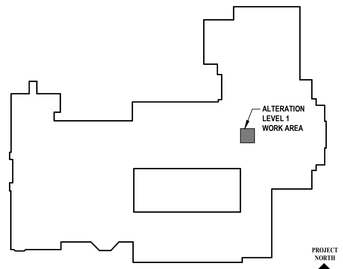


PROJECT NORTH

KEY PLAN - FIRST FLOOR
SCALE: 1" = 100'-0"

H2M architects + engineers
1133 Westchester Avenue, Suite N-210
White Plains, NY 10605
914.358.5623 • www.h2m.com
NY Architecture & Landscape Architecture: No Certificate Required
NY Engineering Certificate of Authorization No.: 0018178

CONSULTANTS:

| MARK | DATE | DESCRIPTION |
|---|---|---|
| | | |

STATE OF NEW YORK · JONATHAN RICHARD MURATORE · LICENSED PROFESSIONAL ENGINEER · 096440-1

10/31/2027
JONATHAN R. MURATORE, P.E. Exp. Date
NY PROFESSIONAL ENGINEER Lic. No. 096440

"IN ACCORDANCE WITH ARTICLE 145, SECTION 7209 OF THE NYS EDUCATION LAW, ALTERATION OF THIS DOCUMENT EXCEPT BY A LICENSED PROFESSIONAL IS ILLEGAL."

| DESIGNED BY: | DRAWN BY: | CHECKED BY: | REVIEWED BY: |
|---|---|---|---|
| P. ANGELONE | P. ANGELONE | J. MURATORE | J. MURATORE |

| PROJECT No: | DATE: | SCALE: |
|---|---|---|
| SMSD2507 | OCTOBER 2026 | AS SHOWN |

CLIENT

**SOMERS CENTRAL SCHOOL DISTRICT**

**VARIOUS UPGRADES AT SOMERS MIDDLE SCHOOL**

**250 US-202, SOMERS, NY 10589**

**SED#: 66-21-01-06-0-001-021**

CONTRACT
**CONTRACT P PLUMBING CONSTRUCTION**

STATUS
**FOR BID**

SHEET TITLE
**RESTROOM UPGRADES PROPOSED PLAN**

DRAWING No.
**MS-P 430.0**

10/29/2026 1:47:48 PM
\\h2m.com\shares\Projects\SI\SMSD (Somers School District)\SMSD2507 (SMS Phase 2-Various Upgrades)\02-BIM-CADD\Con-Docs\12 Plumbing\Bathroom Upgrades\SMSD2507_BathroomUpgrades_P.rvt

## PLUMBING FIXTURE SCHEDULE

| FIXTURE TAG | DESCRIPTION | BASIS OF DESIGN | | | | | | MINIMUM CONNECTION SIZES | | | | | | | SPECIFICATION | REMARKS |
|---|---|---|---|---|---|---|---|---|---|---|---|---|---|---|---|---|
| | | MAKE | MODEL | TRIM / FAUCET | | | | COLD WATER | | HOT WATER | | DRAIN | | VENT | | |
| | | | | MAKE | MODEL | OPERATION | MAX FLOW | SIZE | WFU | SIZE | WFU | SIZE | DFU | | | |
| SK-1 | LAB SINK | PROVIDED BY CONTRACTOR G | | WATERSAVER | L412VB-BH | MANUAL | 2.0 GPM | 1/2" | 1 | 1/2" | 1 | 1-1/2" | 2 | 1-1/2" | SINK: DROP IN, BLACK EPOXY RESIN, CENTER DRAIN.<br>FAUCET: POLISHED CHROME WITH FOUR ARM HANDLE, HIGH ARCH SPOUT, COLD WATER - HOT WATER - AND GAS CONNECTIONS, IN-LINE VACUUM BREAKER AT WATER OUTLET, COMPLIES WITH ASME A112.18.1. | PROVIDE BRASS ANGLE STOP VALVES WITH FLEXIBLE STAINLESS STEEL SUPPLIES, AND 1-1/2" BRASS P-TRAP. |
| SK-1 (HC) | LAB SINK - ADA | PROVIDED BY CONTRACTOR G | | WATERSAVER | L412VB-BH | MANUAL | 2.0 GPM | 1/2" | 1 | 1/2" | 1 | 1-1/2" | 2 | 1-1/2" | SINK: DROP IN, BLACK EPOXY RESIN, CENTER DRAIN, ADA.<br>FAUCET: POLISHED CHROME WITH FOUR ARM HANDLE, HIGH ARCH SPOUT, COLD WATER - HOT WATER - AND GAS CONNECTIONS. COMPLIES WITH ASME A112.18.1. | PROVIDE BRASS ANGLE STOP VALVES WITH FLEXIBLE STAINLESS STEEL SUPPLIES, AND 1-1/2" BRASS P-TRAP. |
| SK-2 | ART ROOM SINK - DROP IN - ADA<br>BOWL SIZE: 22" x 19.5" x 6.5" | ELKAY | LRAD221965 | ELKAY | LKD2445BH | MANUAL | 2.2 GPM | 1/2" | 1.5 | 1/2" | 1.5 | 1-1/2" | 2 | 1-1/2" | SINK: DROP IN, 18-GAUGE STAINLESS STEEL SINK WITH SATIN FINISH, AND GRID STRAINER. COMPLIES WITH ASME A112.19.3.<br>FAUCET: POLISHED CHROME WITH 4" BLADE HANDLES, HIGH ARCH SPOUT, 2.2 GPM AT 60 PSIG. COMPLIES WITH NSF 61, CONNECTIONS. COMPLIES WITH ASME A112.18.1. | PROVIDE BRASS ANGLE STOP VALVES WITH FLEXIBLE STAINLESS STEEL SUPPLIES, AND 1-1/2" BRASS P-TRAP. |
| SK-3 | ART ROOM SINK - DROP IN -<br>BOWL SIZE: 22" x 19.5" x 10" | ELKAY | LRAD221910 | ELKAY | LKD2445BH | MANUAL | 2.2 GPM | 1/2" | 1.5 | 1/2" | 1.5 | 1-1/2" | 2 | 1-1/2" | SINK: DROP IN, 18-GAUGE STAINLESS STEEL SINK WITH SATIN FINISH, AND GRID STRAINER. COMPLIES WITH ASME A112.19.3.<br>FAUCET: POLISHED CHROME WITH 4" BLADE HANDLES, HIGH ARCH SPOUT, 2.2 GPM AT 60 PSIG. COMPLIES WITH NSF 61, CONNECTIONS. COMPLIES WITH ASME A112.18.1. | PROVIDE BRASS ANGLE STOP VALVES WITH FLEXIBLE STAINLESS STEEL SUPPLIES, AND 1-1/2" BRASS P-TRAP. |

NOTES:


*HC REPRESENTS HANDICAPPED PLUMBING FIXTURE, OR ADA. REFER TO ARCHITECTURAL PLANS FOR MOUNTING HEIGHTS FOR ACCESSIBLE FIXTURES

### HANGER SPACING


| PIPING MATERIAL | MAX. HORIZONTAL (FT) | MAX. VERTICAL (FT) |
|---|---|---|
| POLYETHYLENE | 2.67 | 4 |
| PEX | 2.67 | 10 |
| CPVC 1" OR SMALLER | 3 | 10 |
| ABS/PVC/CPVC (>1") | 4 | 10 |
| CAST-IRON | 5 | 15 |
| COPPER (<1-1/2) | 6 | 10 |
| COPPER (≥ 1-1/2")/BRASS) | 10 | 10 |
| STEEL | 12 | 15 |

### HANGER ROD SCHEDULE

| PIPE SIZE | ROD SIZE (DIA.) | PIPE SIZE | ROD SIZE (DIA.) |
|---|---|---|---|
| ≤ 2" | 3/8" | 4" THRU 5" | 5/8" |
| 2 1/2" THRU 3 1/2" | 1/2" | 6" THRU 8" | 3/4" |

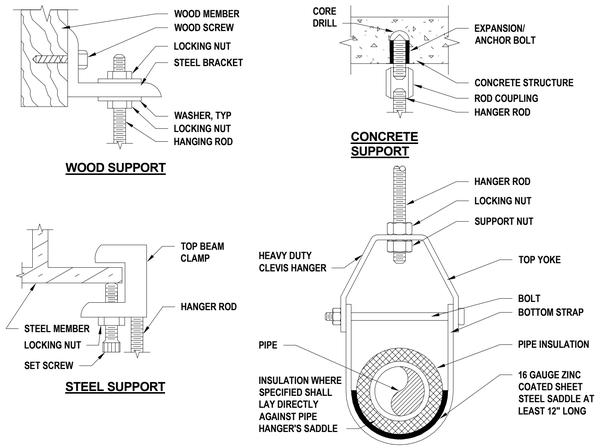


**1 Pipe Hanger Detail**
SCALE: NTS

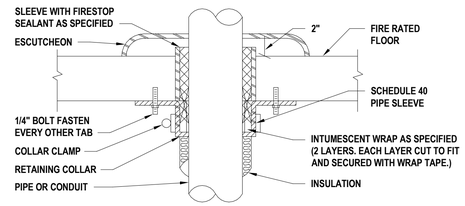


**2 Pipe Penetation Through Floors Detail**
SCALE: NTS


H2M architects + engineers
1133 Westchester Avenue, Suite N-210
White Plains, NY 10605
914.358.5623 • www.h2m.com
NY Architecture & Landscape Architecture: No Certificate Required
NY Engineering Certificate of Authorization No.: 0018178


CONSULTANTS:

| MARK | DATE | DESCRIPTION |
|---|---|---|
| | | |

STATE OF NEW YORK · JONATHAN RICHARD MURATORE · 096440-1 · LICENSED PROFESSIONAL ENGINEER

10/31/2027
JONATHAN R. MURATORE, P.E. Exp. Date
NY PROFESSIONAL ENGINEER Lic. No. 096440

"IN ACCORDANCE WITH ARTICLE 145, SECTION 7209 OF THE NYS EDUCATION LAW, ALTERATION OF THIS DOCUMENT EXCEPT BY A LICENSED PROFESSIONAL IS ILLEGAL."

| DESIGNED BY: | DRAWN BY: | CHECKED BY: | REVIEWED BY: |
|---|---|---|---|
| P. ANGELONE | P. ANGELONE | J. MURATORE | J. MURATORE |

| PROJECT No: | DATE: | SCALE: |
|---|---|---|
| SMSD2507 | OCTOBER 2026 | AS SHOWN |

CLIENT

**SOMERS CENTRAL SCHOOL DISTRICT**

**VARIOUS UPGRADES AT SOMERS MIDDLE SCHOOL**

**250 US-202**
**SOMERS, NY 10589**

**SED#: 66-21-01-06-0-001-021**

CONTRACT

**CONTRACT P**
**PLUMBING CONSTRUCTION**

STATUS

**FOR BID**

SHEET TITLE

**PLUMBING SCHEDULES AND DETAILS**

DRAWING No.

**MS-P 500.00**


C:\Users\pangelone\Documents_Revit Backup\SMSD2507_Central25_M_pangeloneQFV6V.rvt
10/29/2026 1:57:12 PM

## ABBREVIATIONS

| | |
|---|---|
| AFF | ABOVE FINISHED FLOOR |
| BCU | BUILDING CONTROL UNIT |
| BTU | BRITISH THERMAL UNIT |
| CFH | CUBIC FEET PER HOUR |
| CFM | CUBIC FEET PER MINUTE |
| CLG | CEILING |
| COMM. | COMMUNICATION |
| CV | CONTROL VALVE |
| (D) | DEMOLISH |
| DB | DRY BULB |
| DCV | DEMAND CONTROLLED VENTILATION |
| DEG. F | DEGREES FAHRENHEIT |
| DIA | DIAMETER |
| DX | DIRECT EXPANSION |
| 'E' / EC | ELECTRICAL CONTRACTOR |
| (E) | EXISTING |
| EA | EACH |
| EAT | ENTERING AIR TEMPERATURE |
| EER | ENERGY EFFICIENCY RATING |
| ESP | EXTERNAL STATIC PRESSURE |
| FAI | FRESH AIR INTAKE |
| FD | FLOOR DRAIN |
| FLA | FULL LOAD AMPS |
| FT. H20 | FEET OF WATER |
| 'G' / GC | GENERAL CONSTRUCTION CONTRACTOR |
| GPM | GALLONS PER MINUTE |
| GPH | GALLONS PER HOUR |
| H | HEIGHT |
| HP | HORSEPOWER |
| IN. | INCHES |
| IN. W.C. (W.G.) | INCHES WATER COLUMN (WATER GAUGE) |
| KW | KILOWATTS |
| L | LENGTH |
| LAT | LEAVING AIR TEMPERATURE |
| LBS | POUNDS |
| LCD | LIQUID CRYSTAL DISPLAY |
| LDB | LEAVING DRY BULB TEMPERATURE |
| LWB | LEAVING WET BULB TEMPERATURE |
| LWT | LEAVING WATER TEMPERATURE |
| 'M' / MC | MECHANICAL CONTRACTOR |
| M | METER |
| MAX | MAXIMUM |
| MBH | 1,000 BTU PER HOUR |
| MCA | MINIMUM CIRCUIT AMPACITY |
| MIN | MINIMUM |
| MNF | MANUFACTURER |
| N.C. | NORMALLY CLOSED |
| N.O. | NORMALLY OPEN |
| NFPA | NATIONAL FIRE PROTECTION ASSOCIATION |
| NPT | NATIONAL PIPE THREAD |
| NTS | NOT TO SCALE |
| OAI | OUTDOOR AIR INTAKE |
| OD | OUTER DIAMETER |
| OED | OPEN ENDED DUCT |
| (P) | PROPOSED / NEW |
| 'P' / PC | PLUMBING CONTRACTOR |
| PD | PRESSURE DROP |
| PSIG | LBS / SQUARE INCH (GAUGE PRESSURE) |
| RD | ROOF DRAIN |
| RPM | REVOLUTIONS PER MINUTE |
| RPZ | REDUCED PRESSURE ZONE |
| SAT | SUPPLY AIR TEMPERATURE |
| SEER | SEASONAL ENERGY EFFICIENCY RATING |
| TEMP | TEMPERATURE |
| TG | TRANSFER GRILLE |
| TYP | TYPICAL |
| VFD | VARIABLE FREQUENCY DRIVE |
| W | WIDTH |
| WAC | WINDOW AIR CONDITIONER |
| WB | WET BULB |
| WMS | WIRE MESH SCREEN |

## DUCTWORK LEGEND

| SYMBOL | ABBREV | DESCRIPTION |
|---|---|---|
| | | NEW DUCTWORK WITH 45 DEGREE TAKE OFF |
| | VD | VOLUME DAMPER |
| | CD | ROUND SUPPLY CEILING DIFFUSER |
| | SEE AIR DEVICE SCHEDULE | SIDEWALL SUPPLY, RETURN OR EXHAUST |
| | SEE AIR DEVICE SCHEDULE | SQUARE SUPPLY CEILING DIFFUSER |
| | SEE AIR DEVICE SCHEDULE | CEILING RETURN OR EXHAUST GRILLE |
| | | FLEX DUCT |
| | FC | FLEXIBLE CONNECTION |
| | | TURNING VANES |
| | | RECTANGULAR TO ROUND TRANSITION |
| | AL | ACOUSTICAL LINING |
| | | END CAP |
| | SEE AIR DEVICE SCHEDULE | SUPPLY DIFFUSER WITH DIRECTIONAL FLOW (SOLID HATCH INDICATES BLANK OFF PANEL) |
| | | SUPPLY DUCT DROP |
| | | RETURN/EXHAUST DUCT DROP |
| | | SUPPLY DUCT RISE |
| | | RETURN/EXHAUST DUCT RISE |
| DSD | DSD | DUCT SMOKE DETECTOR |
| M | MD | MOTORIZED DAMPER WITH ACTUATOR |
| OR | AD | ACCESS DOOR |
| | FD/AD | FIRE DAMPER WITH ACCESS DOOR |
| | FD/AD | FIRE DAMPER AT FLOOR PENETRATION WITH ACCESS DOOR |
| | FSD/AD | FIRE SMOKE DAMPER WITH ACCESS DOOR |
| | | WORK TO BE REMOVED |
| | | POINT OF DISCONNECTION FROM EXISTING |
| | | POINT OF RECONNECTION TO EXISTING |

## PIPING LEGEND

| SYMBOL | ABBREV | DESCRIPTION |
|---|---|---|
| | | NEW WORK |
| | | WORK TO BE REMOVED |
| | | PIPING DOWN/ PIPING UP |
| | | BALL VALVE WITH HOSE END CONNECTION |
| | TH | THERMOMETER |
| | U | UNION |
| | FPC | FLEXIBLE PIPE CONNECTION/ FLEX PIPE |
| | | DIRECTION OF FLOW |
| | PSR | PRESSURE SAFETY AND RELIEF VALVE |
| | PRV | PRESSURE REDUCING VALVE |
| | BV | BALL VALVE |
| | BA | BALANCING VALVE |
| | BFV | BUTTERFLY VALVE |
| | | TEMPERATURE SENSOR WITH THERMOWELL |
| | GA | GATE VALVE |
| | GB | GLOBE VALVE |
| | AV | AUTOMATIC AIR VENT |
| | CV | 2-WAY ELECTRONIC CONTROL VALVE |
| | CV | 3-WAY ELECTRONIC CONTROL VALVE |
| | CV | 2-WAY PNEUMATIC CONTROL VALVE |
| | CV | 3-WAY PNEUMATIC CONTROL VALVE |
| | | PLUG VALVE |
| | STR | STRAINER |
| | STR | STRAINER WITH BLOW OFF VALVE WITH HOSE END CONNECTION |
| | FD | FLOOR DRAIN |
| S | | AIR SEPARATOR |
| F&T | | STEAM TRAPS (INDICATE TYPE) |
| | CH | CHECK VALVE |
| | PG | PRESSURE GAUGE WITH GAUGE COCK |
| | RED | REDUCER |
| CO. | CO | CLEANOUT END CAP |
| | | PIPE GUIDE |
| | | PIPE ANCHOR |
| | | CAPPED PIPE |
| | | PUMP |
| | | POINT OF DISCONNECTION FROM EXISTING |
| | | POINT OF RECONNECTION TO EXISTING |
| | TDV | TRIPLE DUTY VALVE |

## CONTROLS LEGEND

| SYMBOL | DESCRIPTION |
|---|---|
| C | CARBON MONOXIDE SENSOR |
| T | THERMOSTAT |
| S | DIGITAL TEMPERATURE SENSOR |
| H | HUMIDITY SENSOR |
| P | PRESSURE SENSOR |
| C2 | CARBON DIOXIDE SENSOR |

### GENERAL NOTES

1. PROVIDE ALL MATERIALS AND EQUIPMENT AND PERFORM ALL LABOR REQUIRED TO INSTALL COMPLETE AND OPERABLE MECHANICAL SYSTEMS AS INDICATED ON THE DRAWINGS, AS SPECIFIED AND AS REQUIRED BY CODE.
2. THE CONTRACTOR, BY PRESENTING THEIR BID FOR THE WORK, REPRESENTS THAT HE/SHE HAS INSPECTED THE SITE AND IS COMPLETELY FAMILIAR WITH THE SCOPE OF WORK AND ALL FIELD CONDITIONS RELATED TO, AND AFFECTING THE WORK AND ITS PERFORMANCE. EXCEPTIONS AFFECTING THE WORK AND ITS PERFORMANCE, OR CONFLICTS BETWEEN FIELD CONDITIONS, SHALL BE BROUGHT TO THE ATTENTION OF THE ARCHITECT PRIOR TO THE SUBMISSION OF BIDS.
3. PERFORM ALL WORK IN ACCORDANCE WITH THE PLUMBING CODE, FIRE CODE, MECHANICAL CODE, ENERGY CONSERVATION CODE, AND FUEL GAS CODE OF NEW YORK STATE AND REQUIREMENTS OF THE LOCAL AUTHORITIES HAVING JURISDICTION.
4. COMPLY WITH THE NATIONAL ELECTRIC CODE AND THE REQUIREMENTS OF DIVISION 26 FOR ALL ELECTRICAL INSTALLATIONS.
5. FIRE STOP ALL OPENINGS IN FIRE RATED CONSTRUCTION FOR PIPING, DUCTWORK, CONDUIT, ETC. PROVIDE FIRE DAMPERS AND ACCESS DOORS IN ALL OPENINGS IN FIRE RATED FLOORS, PARTITIONS, AND WALLS FOR DUCTWORK AS PER THE MECHANICAL CODE OF NEW YORK STATE. (SEE ARCHITECTURAL DRAWINGS FOR LOCATIONS OF FIRE RATED CONSTRUCTION.)
6. DO NOT SCALE DRAWINGS. DRAWINGS FOR HVAC WORK ARE DIAGRAMMATIC AND ARE INTENDED TO CONVEY SCOPE AND GENERAL ARRANGEMENT ONLY. THE LOCATIONS OF ALL ITEMS SHOWN ON THE DRAWINGS OR CALLED FOR IN THE SPECIFICATIONS THAT ARE NOT DEFINITELY FIXED BY DIMENSIONS ARE APPROXIMATE. COORDINATE CONTRACT DOCUMENTS, PROJECT REQUIREMENTS, WORK OF OTHERS, AND EQUIPMENT AND MATERIALS PURCHASED WITH FIELD DIMENSIONS. INSTALL ALL EQUIPMENT AS PER MANUFACTURER'S REQUIREMENTS TO PROVIDE PROPER CLEARANCE FOR INSTALLATION, OPERATION, AND MAINTENANCE. CONTRACTOR'S INTENDED MEANS AND METHODS OF INSTALLATION AND CONTRACTOR'S FABRICATED ITEMS SHALL ENSURE A PROPER "FIT" AND INSTALLATION. BRING ANY CONFLICTS TO THE ATTENTION OF THE ARCHITECT/ENGINEER DURING THE SUBMITTAL PHASE FOR RESOLUTION PRIOR TO PURCHASING ANY EQUIPMENT.
7. MAINTAIN MAXIMUM HEADROOM AND SPACE CONDITIONS AT ALL POINTS. WHERE HEADROOM AND SPACE CONDITIONS APPEAR INADEQUATE, NOTIFY THE ARCHITECT/ENGINEER PRIOR TO PROCEEDING WITH INSTALLATION. MAINTAIN A MINIMUM OF 6'-8" CLEARANCE FROM FINISHED FLOOR TO UNDERSIDE OF PIPES, DUCTS, CONDUITS, SUSPENDED EQUIPMENT ETC., THROUGHOUT ACCESS ROUTES IN MECHANICAL ROOMS OR WALKING AREAS.
8. FIELD VERIFY AND COORDINATE ALL DUCT AND PIPING DIMENSIONS BEFORE FABRICATION. MAKE MODIFICATIONS IN THE LAYOUT AS NEEDED TO PREVENT CONFLICT WITH WORK OF OTHER TRADES OR FOR PROPER EXECUTION OF THE WORK. OBTAIN THE APPROVAL OF THE ARCHITECT/ENGINEER FOR MODIFICATIONS.
9. PROVIDE PRODUCTS OF ONE MANUFACTURER WHERE TWO OR MORE ITEMS OF THE SAME TYPE OF MATERIAL OR EQUIPMENT IS REQUIRED.
10. INSTALL ALL EQUIPMENT AND APPURTENANCES IN ACCORDANCE WITH MANUFACTURER'S RECOMMENDATIONS, CONTRACT DOCUMENTS, AND APPLICABLE CODES AND REGULATIONS. REFER TO DETAILS FOR ADDITIONAL PIPING AND EQUIPMENT INSTALLATION REQUIREMENTS.
11. LOCATE ALL TEMPERATURE, PRESSURE, AND FLOW MEASURING DEVICES IN ACCESSIBLE LOCATIONS WITH STRAIGHT SECTION OF PIPE OR DUCT UP- AND DOWNSTREAM AS RECOMMENDED BY THE MANUFACTURER TO ENSURE MANUFACTURER CERTIFIED ACCURACY.
12. COORDINATE ALL EQUIPMENT CONNECTIONS WITH MANUFACTURER'S CERTIFIED DRAWINGS. COORDINATE AND PROVIDE ALL PIPING AND DUCT TRANSITIONS REQUIRED FOR FINAL CONNECTIONS TO EQUIPMENT.
13. COORDINATE LOCATIONS AND SIZES OF ALL FLOOR, WALL, AND ROOF OPENINGS WITH ALL OTHER TRADES. COORDINATE ALL PIPING AND EQUIPMENT SUPPORTED FROM STRUCTURE WITH GENERAL CONSTRUCTION WORK.
14. COORDINATE INSTALLATION OF SUPPLY AND RETURN GRILLES WITH INSTALLATION OF FINISHED CEILINGS.
15. COMPLETE ALL PRESSURE TESTS BEFORE ANY MECHANICAL EQUIPMENT, DUCTWORK, OR PIPING INSULATION IS APPLIED.
16. TESTING, ADJUSTING, AND BALANCING AGENCY SHALL BE A MEMBER OF THE ASSOCIATED AIR BALANCE COUNCIL (AABC) OR THE NATIONAL ENVIRONMENTAL BALANCING BUREAU (NEBB). PERFORM ALL TESTING, ADJUSTING, AND BALANCING IN ACCORDANCE WITH THE SPECIFICATIONS.
17. MAKE ALL ATTACHMENTS TO JOISTS, TRUSSES, OR JOIST GIRDERS AT PANEL POINTS. PROVIDE FORGED OR CAST BEAM CLAMPS; THE USE OF ROLLED STEEL C-CLAMPS IS NOT PERMITTED. REFER TO SPECIFICATION SECTION 230529 FOR ADDITIONAL INFORMATION.
18. PROVIDE CONCRETE PADS A MINIMUM OF 6 INCHES HIGH FOR ALL FLOOR MOUNTED EQUIPMENT. EXTEND PAD 4 INCHES BEYOND THE EQUIPMENT ON ALL SIDES.
19. INTERNALLY LINE ALL SUPPLY, RETURN AND OUTDOOR AIR DUCTWORK WITHIN 20 FEET UPSTREAM AND DOWNSTREAM OF FANS/AIR HANDLING EQUIPMENT WITH 1" THICK ACOUSTIC DUCT LINER. INTERNALLY LINED DUCTWORK MEETING THIS REQUIREMENT SHALL ALSO BE PROVIDED WITH EXTERNALLY APPLIED INSULATION AS REQUIRED BY THE SPECIFICATIONS. SEE SPECIFICATION SECTION 230719 FOR ADDITIONAL REQUIREMENTS.
20. PROVIDE TRAPPED DRAIN PIPING FROM DRAIN PANS OF ALL COOLING COILS, FANS, AND OTHER ACTIVE DRAINS EXPOSED TO SYSTEM AIR STREAM. PROVIDE TRAP AT CONNECTION, WATER SEAL DEPTH 1 INCH GREATER THAN UNIT OPERATING PRESSURE. DIRECT DRAINS TO NEAREST FLOOR DRAIN, MOP SINK, OR OTHER LOCATION APPROVED BY ARCHITECT/ENGINEER.
21. INSTALL PIPING, DUCTWORK, AND CONDUIT CONCEALED IN AREAS HAVING HUNG CEILINGS AND/OR FURRED SPACES UNLESS OTHERWISE INDICATED ON THE DRAWINGS.

### WORK IN EXISTING AREAS

1. EXISTING CONDITIONS, INCLUDING EQUIPMENT, DUCT AND PIPE SIZES AND LOCATIONS, INDICATED ON THE DRAWINGS ARE DIAGRAMMATIC. CONFIRM ALL EXISTING CONDITIONS PRIOR TO PROCEEDING WITH THE WORK.
2. CUT AND ROUGH PATCH EXISTING CONSTRUCTION AS REQUIRED FOR THE PERFORMANCE OF THE WORK. FINISH PATCHING AND FLASHING REQUIREMENTS ARE SHOWN ON THE ARCHITECTURAL DRAWINGS. PERFORM ALL CUTTING AND PATCHING WORK IN A MANNER SUCH THAT EXISTING WARRANTEES/GUARANTEES ARE NOT VOIDED, USE QUALIFIED PERSONNEL IN PERFORMANCE OF WORK.

### CONTRACT 'M' SCOPE NOTES

1. FURNISH ALL LOUVERS FOR INSTALLATION BY CONTRACT 'G'. SUBMIT LOUVER COLOR AND CONFIGURATION TO THE ARCHITECT/ENGINEER FOR APPROVAL.
2. INSTALL SMOKE DETECTORS IN DUCTWORK FOR AIR HANDLING UNITS RATED AT 2,000 CFM OR GREATER. SMOKE DETECTOR SUPPLY AND WIRING IS PART OF CONTRACT 'E'.
3. INSTALL SMOKE DETECTORS IN DUCTWORK WHERE A SMOKE DAMPER OR FIRE SMOKE DAMPER IS INSTALLED. SMOKE DETECTOR SUPPLY AND WIRING IS PART OF CONTRACT 'E'.
4. FURNISH AND INSTALL ALL NECESSARY CONTROL WIRING, CONDUIT, AND ACCESSORIES AS REQUIRED TO PROVIDE FULLY FUNCTIONING SYSTEMS AND SEQUENCES OF OPERATION.
5. FURNISH ALL LINTELS FOR DUCT AND PIPE PENETRATIONS IN INTERIOR MASONRY WALLS FOR INSTALLATION BY CONTRACT 'G'.
6. FURNISH ALL SLEEVES FOR PIPE AND CONDUIT FLOOR, WALL, PARTITION, AND ROOF PENETRATIONS FOR INSTALLATION BY CONTRACT 'G'.
7. FURNISH ALL CURBS FOR ALL ROOF MOUNTED EQUIPMENT AND DUCT PENETRATIONS FOR INSTALLATION BY CONTRACT 'G'.
8. REMOVE CHASE ENCLOSURE COVER WHEN PERFORMING WORK IN ANY CHASE, AND REINSTALL THE CHASE ENCLOSURE COVER WHEN WORK IS COMPLETE.
9. PERFORM ALL CUTTING AND PATCHING AS REQUIRED IN THE EXECUTION OF THE WORK. FINISH PATCHING AND FLASHING IS PART OF CONTRACT 'G'

### LEGENDS/ABBREVIATIONS NOTES

1. ABBREVIATIONS AND SYMBOLS ON THIS SHEET DO NOT DEFINE THE SCOPE OF WORK.

### EXISTING SYSTEM PRE-MODIFICATION/DEMOLITION TESTING

1. OBTAIN THE SERVICES OF A TESTING AND BALANCING COMPANY TO PERFORM OPERATIONAL TESTS PRIOR TO THE MODIFICATION / DEMOLITION OF THE EXISTING AIR SYSTEM(S). SUBMIT REPORT TO ENGINEER FOR REVIEW/RECORD PURPOSES WITH FINDINGS INCLUDING, BUT NOT LIMITED TO, EXISTING FAN CURVES, PRESSURE READINGS, AIRFLOW MEASUREMENTS, ENTERING AIR TEMPERATURE, LEAVING AIR TEMPERATURE, EQUIPMENT/MOTOR NAMEPLATE DATA, ETC.
2. OBTAIN THE SERVICES OF A TESTING AND BALANCING COMPANY TO PERFORM OPERATIONAL TESTS PRIOR TO THE MODIFICATION / DEMOLITION OF THE EXISTING HYDRONIC SYSTEM(S). SUBMIT REPORT TO ENGINEER FOR REVIEW/RECORD PURPOSES WITH FINDINGS INCLUDING, BUT NOT LIMITED TO, EXISTING PUMP CURVES, PRESSURE READINGS, HYDRONIC FLOW MEASUREMENTS, ENTERING WATER TEMPERATURE, LEAVING WATER TEMPERATURE, EQUIPMENT/MOTOR NAMEPLATE DATA, ETC.
3. VERIFY EXISTING EQUIPMENT CALLED TO BE REPLACED 'IN-KIND' IS OPERATIONAL (HAS POWER AND RESPONDS TO EXISTING CONTROLS) PRIOR TO PERFORMING ANY DISCONNECTIONS OR REMOVALS. REPORT ANY DEFICIENCIES IN EXISTING SERVICES OR CONTROLS EXPECTED TO BE RE-USED FOR THE 'IN-KIND' REPLACEMENT TO ENGINEER IN WRITING PRIOR TO REMOVALS. CONTRACTOR IS RESPONSIBLE TO CORRECT ANY DEFICIENCIES NOT REPORTED PRIOR TO DEMOLITION TO PROVIDE A FULLY OPERATIONAL EQUIPMENT REPLACEMENT.

### SYSTEM COMMISSIONING NOTES (NYS)

1. COMMISSION ALL NEW BUILDING MECHANICAL SYSTEMS IN ACCORDANCE WITH THE REQUIREMENTS OF THE 2025 NEW YORK STATE (NYS) ENERGY CONSERVATION CONSTRUCTION CODE (ECCC) SECTION C408. COMMISSIONING SHALL BE PERFORMED BY AN APPROVED THIRD-PARTY COMMISSIONING AGENCY HIRED BY THE OWNER / ASSIGNED CONSTRUCTION MANAGER. REFER TO SPECIFICATION SECTIONS 019113 - GENERAL COMMISSIONING REQUIREMENTS AND 230800 - COMMISSIONING OF MECHANICAL SYSTEMS FOR MORE INFORMATION.
2. PROVIDE DRAWINGS, OPERATION & MAINTENANCE (O&M) MANUALS, AND SYSTEM BALANCING REPORTS TO BUILDING OWNER OR OWNER'S AUTHORIZED AGENT WITHIN 90 DAYS OF THE DATE OF RECEIPT OF THE CERTIFICATE OF OCCUPANCY OR LETTER OF COMPLETION IN ACCORDANCE WITH THE 2025 NYS ECCC SECTION C408.2.5.
3. COMMISSIONING AGENT SHALL PROVIDE FINAL COMMISSIONING REPORT TO THE BUILDING OWNER OR OWNER'S AUTHORIZED AGENT WITHIN 90 DAYS OF THE RECEIPT OF THE CERTIFICATE OF OCCUPANCY OR LETTER OF COMPLETION IN ACCORDANCE WITH THE REQUIREMENTS OF THE 2025 NYS ECCC SECTION C408.2.5.4.


H2M architects + engineers
1133 Westchester Avenue, Suite N-210
White Plains, NY 10605
914.358.5623 • www.h2m.com
NY Architecture & Landscape Architecture: No Certificate Required
NY Engineering Certificate of Authorization No.: 0018178


CONSULTANTS:

| MARK | DATE | DESCRIPTION |
|---|---|---|
| | | |

STATE OF NEW YORK · JOHN C. MORRIS III · 057554-1 · LICENSED PROFESSIONAL ENGINEER

05/31/2028 Exp. Date

J. CHRIS MORRIS III, P.E.
NY PROFESSIONAL ENGINEER Lic. No. 057554

"IN ACCORDANCE WITH ARTICLE 145, SECTION 7209 OF THE NYS EDUCATION LAW, ALTERATION OF THIS DOCUMENT EXCEPT BY A LICENSED PROFESSIONAL IS ILLEGAL."

| DESIGNED BY: | DRAWN BY: | CHECKED BY: | REVIEWED BY: |
|---|---|---|---|
| W. MAGIERA | W. MAGIERA | K. WEILER | C. MORRIS |

| PROJECT No: | DATE: | SCALE: |
|---|---|---|
| SMSD2507 | OCTOBER 2026 | AS SHOWN |

CLIENT

**SOMERS CENTRAL SCHOOL DISTRICT**

**VARIOUS UPGRADES AT SOMERS MIDDLE SCHOOL**

**250 US-202**
**SOMERS, NY 10589**

**SED#: 66-21-01-06-0-001-021**

CONTRACT

**CONTRACT M**
**MECHANICAL CONSTRUCTION**

STATUS

**FOR BID**

SHEET TITLE


**MECHANICAL**
**GENERAL NOTES, LEGENDS, AND ABBREVIATIONS**

DRAWING No.

**MS-M 001.00**

C:\Users\wmagiera\Documents_Revit Backup\SMSD2507_Central25_M_wmagieraSNDSX.rvt

10/29/2026 2:42:33 PM

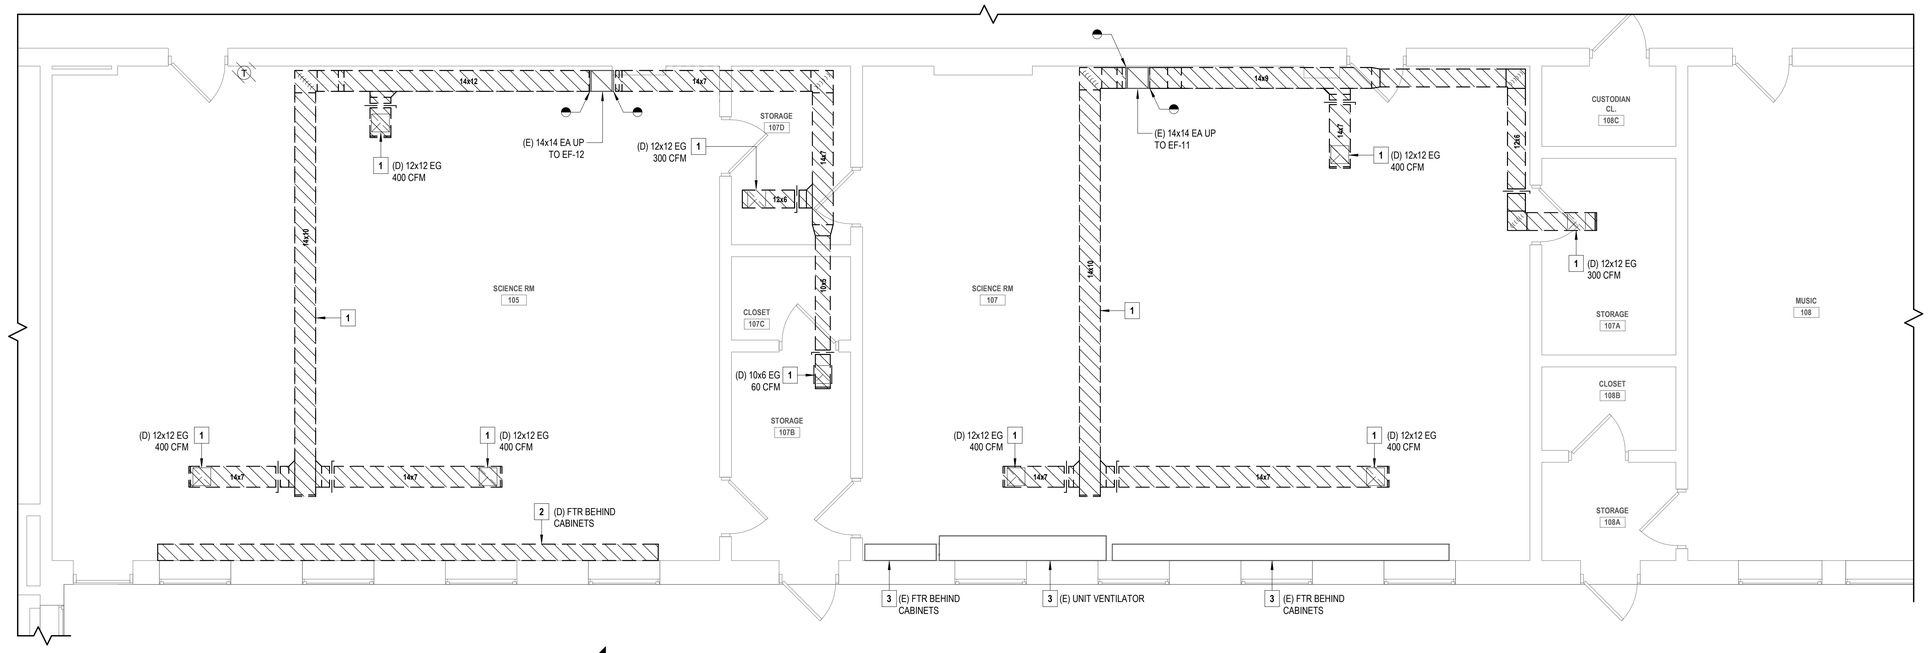


## 1 PARTIAL FIRST FLOOR DEMOLITION PLAN - SCIENCE CLASSROOMS

SCALE: 1/4" = 1'-0"


PROJECT NORTH

## GENERAL NOTES

1. THE EXISTING CONDITIONS SHOWN ON THE CONTRACT DRAWINGS ARE BASED ON LIMITED FIELD SURVEY AND EXISTING DOCUMENTATION. THE CONTRACTOR SHALL BE RESPONSIBLE FOR VERIFICATION OF ALL EXISTING CONDITIONS PRIOR TO THE COMMENCEMENT OF DEMOLITION / NEW WORK AND THE PURCHASE OF NEW EQUIPMENT. SHOULD THERE BE A CONFLICT. THE CONTRACTOR SHALL ALERT THE ARCHITECT / ENGINEER IN WRITING.
2. THE CONTRACTOR SHALL TAKE CARE NOT TO DAMAGE ADJOINING SURFACES OUTSIDE OF THE CONTRACT AREA OR SCOPE OF WORK. THE CONTRACTOR SHALL BE RESPONSIBLE TO RESTORE EXISTING CONDITIONS AND/OR FINISHES DAMAGED DURING CONSTRUCTION, INCLUDING PATCHING AND PAINTING DEEMED NECESSARY BY THE ARCHITECT AT NO ADDITIONAL COST TO THE OWNER.
3. THE CONTRACTOR SHALL REMOVE AND DISPOSE OF ALL CONSTRUCTION DEBRIS AND UNWANTED MATERIAL LEGALLY OFF-SITE IN ACCORDANCE WITH THE PROJECT SPECIFICATIONS.

## X MECHANICAL DEMOLITION KEYNOTES

1. THE CONTRACTOR SHALL DISCONNECT, REMOVE, AND DISPOSE OF THE EXISTING EXHAUST SYSTEM, INCLUDING ALL DUCT MAINS, BRANCH DUCTS, DUCT SUPPORTS, EXHAUST GRILLES, VOLUME DAMPERS, AND RELATED APPURTENANCES. TEMPORARILY CAP DUCTWORK AT THE POINTS INDICATED.
2. THE CONTRACTOR SHALL DISCONNECT, REMOVE, AND DISPOSE OF THE EXISTING STEAM FINNED-TUBE RADIATOR, CONTROL VALVE, RADIATOR ENCLOSURE, WALL BRACKETS, AND ALL RELATED APPURTENANCES IN APPROXIMATELY THIS LOCATION. DISCONNECT, REMOVE, AND DISPOSE OF ASSOCIATED STEAM AND CONDENSATE RETURN PIPING BACK TO THE POINT INDICATED ON THE DRAWING OR THE ASSOCIATED PIPING MAINS. FOR PIPING NOT SHOWN, THE CONTRACTOR SHALL FIELD VERIFY THE ROUTING OF THE EXISTING PIPING BACK TO THE NEAREST PIPING MAINS. TEMPORARILY CAP PIPING. DISCONNECT, REMOVE, AND DISPOSE OF THE ASSOCIATED WALL-MOUNTED THERMOSTAT.
3. EXISTING TO REMAIN.

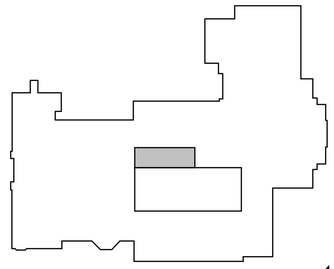

KEY PLAN

SCALE: 1" = 100'-0"

PROJECT NORTH

C:\Users\wmagiera\Documents_Revit Backup\SMSD2507_Central25_M_wmagieraSNDSX.rvt

10/29/2026 2:42:33 PM


H 2 M architects + engineers

1133 Westchester Avenue, Suite N-210
White Plains, NY 10605
914.358.5623 • www.h2m.com
NY Architecture & Landscape Architecture: No Certificate Required
NY Engineering Certificate of Authorization No.: 0018178


CONSULTANTS:

| MARK | DATE | DESCRIPTION |
|---|---|---|
| | | |

STATE OF NEW YORK · JOHN C. MORRIS III · LICENSED PROFESSIONAL ENGINEER · 057554-1

05/31/2028
Exp. Date

J. CHRIS MORRIS III, P.E.
NY PROFESSIONAL ENGINEER Lic. No. 057554

"IN ACCORDANCE WITH ARTICLE 145, SECTION 7209 OF THE NYS EDUCATION LAW, ALTERATION OF THIS DOCUMENT EXCEPT BY A LICENSED PROFESSIONAL IS ILLEGAL."

| DESIGNED BY: | DRAWN BY: | CHECKED BY: | REVIEWED BY: |
|---|---|---|---|
| W. MAGIERA | W. MAGIERA | K. WEILER | C. MORRIS |

| PROJECT No: | DATE: | SCALE: |
|---|---|---|
| SMSD2507 | OCTOBER 2026 | AS SHOWN |

CLIENT

**SOMERS CENTRAL SCHOOL DISTRICT**

**VARIOUS UPGRADES AT SOMERS MIDDLE SCHOOL**

**250 US-202**
**SOMERS, NY 10589**

**SED#: 66-21-01-06-0-001-021**

CONTRACT

**CONTRACT M**
**MECHANICAL CONSTRUCTION**

STATUS


**FOR BID**

SHEET TITLE

**MECHANICAL**
**PARTIAL FIRST FLOOR**
**DEMOLITION PLAN**

DRAWING No.


# MS-MD 110.00

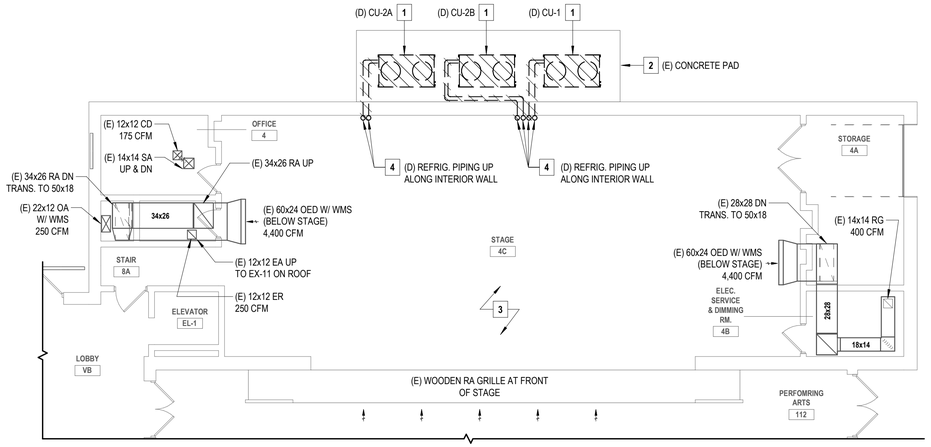


## 1 PARTIAL BASEMENT DEMOLITION PLAN - AUDITORIUM

SCALE: 1/8" = 1'-0"

PROJECT NORTH

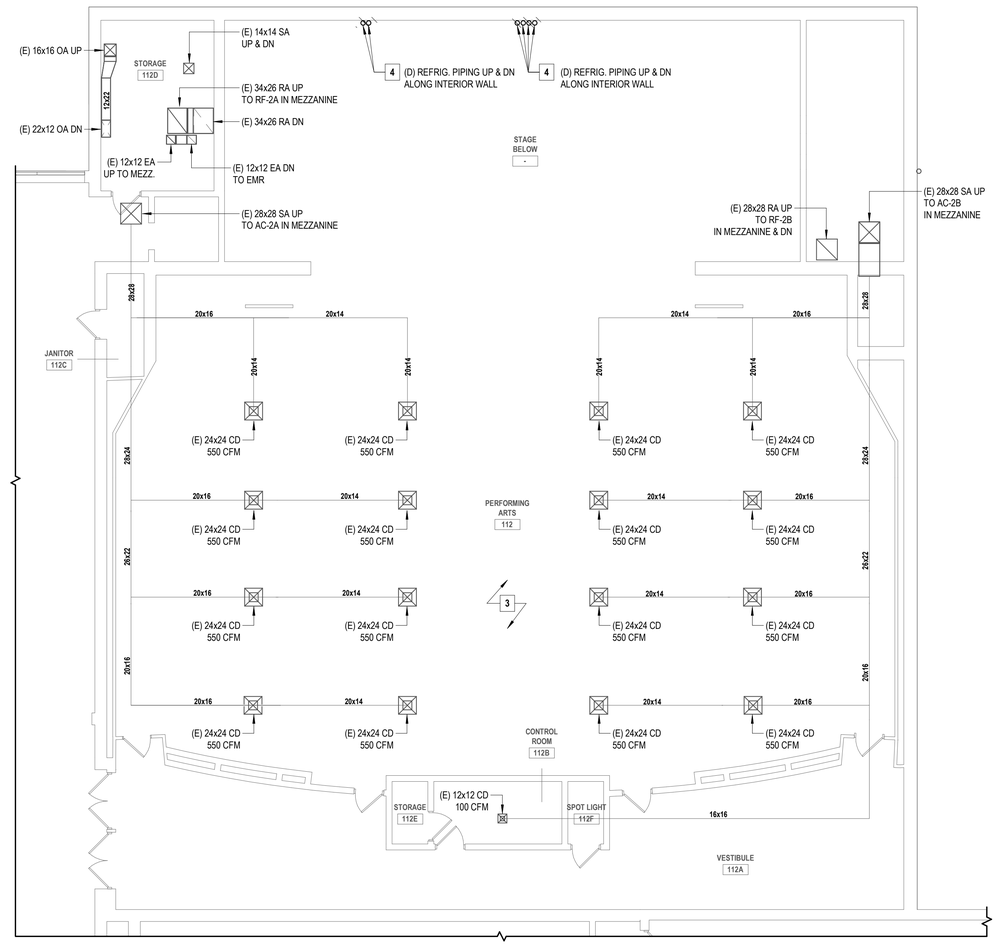


## 2 PARTIAL FIRST FLOOR DEMOLITION PLAN - AUDITORIUM

SCALE: 1/8" = 1'-0"


PROJECT NORTH

## GENERAL NOTES

1. THE EXISTING CONDITIONS SHOWN ON THE CONTRACT DRAWINGS ARE BASED ON LIMITED FIELD SURVEY AND EXISTING DOCUMENTATION. THE CONTRACTOR SHALL BE RESPONSIBLE FOR VERIFICATION OF ALL EXISTING CONDITIONS PRIOR TO THE COMMENCEMENT OF DEMOLITION / NEW WORK AND THE PURCHASE OF NEW EQUIPMENT. SHOULD THERE BE A CONFLICT. THE CONTRACTOR SHALL ALERT THE ARCHITECT / ENGINEER IN WRITING.
2. THE CONTRACTOR SHALL TAKE CARE NOT TO DAMAGE ADJOINING SURFACES OUTSIDE OF THE CONTRACT AREA OR SCOPE OF WORK. THE CONTRACTOR SHALL BE RESPONSIBLE TO RESTORE EXISTING CONDITIONS AND/OR FINISHES DAMAGED DURING CONSTRUCTION, INCLUDING PATCHING AND PAINTING DEEMED NECESSARY BY THE ARCHITECT AT NO ADDITIONAL COST TO THE OWNER.
3. THE CONTRACTOR SHALL REMOVE AND DISPOSE OF ALL CONSTRUCTION DEBRIS AND UNWANTED MATERIAL LEGALLY OFF-SITE IN ACCORDANCE WITH THE PROJECT SPECIFICATIONS.

## X MECHANICAL DEMOLITION KEYNOTES

1. THE CONTRACTOR SHALL DISCONNECT, REMOVE, AND DISPOSE OF THE EXISTING REMOTE CONDENSING UNIT SERVING THE AIR HANDLING UNIT IN THE AUDITORIUM MECHANICAL MEZZANINE, INCLUDING ALL REFRIGERANT LIQUID AND SUCTION PIPING, INSULATION, PIPE HANGERS, AND RELATED APPURTENANCES.
2. EXISTING EXTERIOR CONCRETE HOUSEKEEPING PAD SHALL BE RE-USED FOR NEW REPLACEMENT CONDENSING UNITS. CLEAN AND PREPARE PAD TO ACCEPT NEW UNITS.
3. AUDITORIUM SUPPLY AND RETURN DUCTWORK IS EXISTING TO REMAIN. AIRFLOWS ARE SHOWN FOR REFERENCE AND BALANCING PURPOSES.
4. THE CONTRACTOR SHALL DISCONNECT, REMOVE, AND DISPOSE OF THE EXISTING REFRIGERANT PIPING, VALVES, INSULATION, AND RELATED APPURTENANCES.

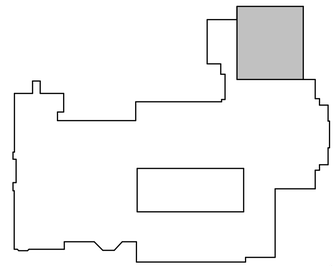

KEY PLAN

SCALE: 1" = 100'-0"

PROJECT NORTH

H2M architects + engineers
1133 Westchester Avenue, Suite N-210
White Plains, NY 10605
914.358.5623 • www.h2m.com
NY Architecture & Landscape Architecture: No Certificate Required
NY Engineering Certificate of Authorization No.: 0018178

CONSULTANTS:

| MARK | DATE | DESCRIPTION |
|---|---|---|
| | | |

STATE OF NEW YORK · JOHN C. MORRIS III · LICENSED PROFESSIONAL ENGINEER · 057554-1

05/31/2028 Exp. Date

J. CHRIS MORRIS III, P.E.
NY PROFESSIONAL ENGINEER Lic. No. 057554

"IN ACCORDANCE WITH ARTICLE 145, SECTION 7209 OF THE NYS EDUCATION LAW, ALTERATION OF THIS DOCUMENT EXCEPT BY A LICENSED PROFESSIONAL IS ILLEGAL."

| DESIGNED BY: | DRAWN BY: | CHECKED BY: | REVIEWED BY: |
|---|---|---|---|
| W. MAGIERA | W. MAGIERA | K. WEILER | C. MORRIS |

| PROJECT No: | DATE: | SCALE: |
|---|---|---|
| SMSD2507 | OCTOBER 2026 | AS SHOWN |

CLIENT

**SOMERS CENTRAL SCHOOL DISTRICT**

**VARIOUS UPGRADES AT SOMERS MIDDLE SCHOOL**

**250 US-202**
**SOMERS, NY 10589**

**SED#: 66-21-01-06-0-001-021**

CONTRACT

**CONTRACT M**
**MECHANICAL CONSTRUCTION**

STATUS

**FOR BID**

SHEET TITLE


**MECHANICAL**
**PARTIAL FIRST FLOOR**
**DEMOLITION PLAN**

DRAWING No.

**MS-MD 111.00**

C:\Users\wmagiera\Documents_Revit Backup\SMSD2507_Central25_M_wmagieraSNDSX.rvt


10/29/2026 2:42:34 PM

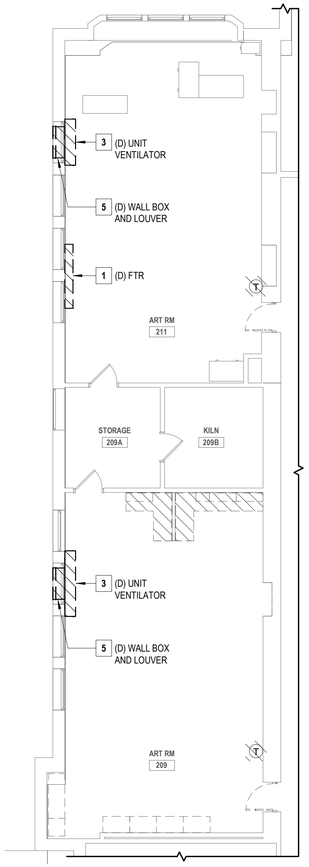


## 1 PARTIAL SECOND FLOOR DEMOLITION PLAN

SCALE: 1/8" = 1'-0"

PROJECT NORTH

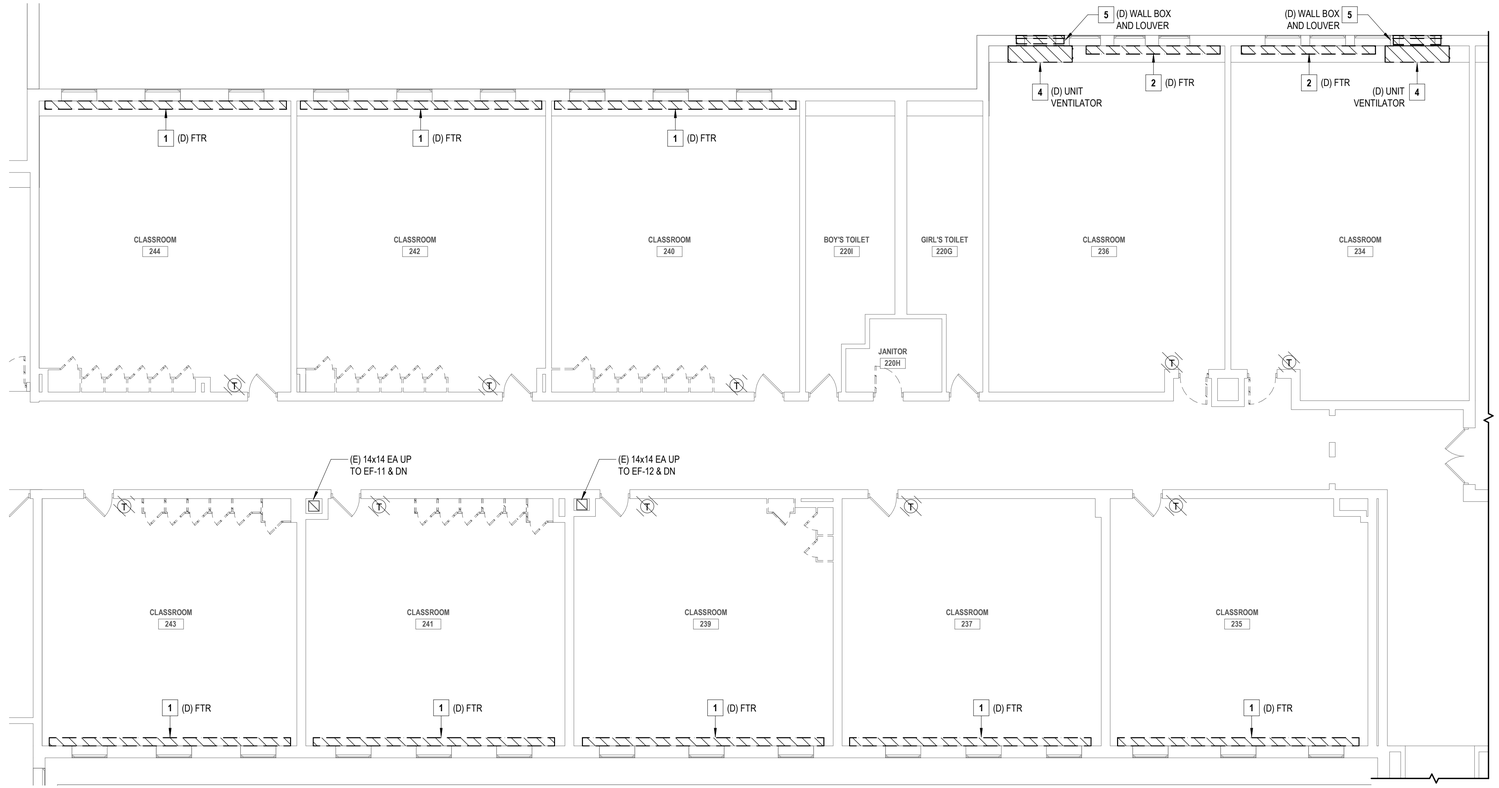


## 2 PARTIAL SECOND FLOOR DEMOLITION PLAN - CLASSROOMS

SCALE: 1/8" = 1'-0"


PROJECT NORTH

## GENERAL NOTES

1. THE EXISTING CONDITIONS SHOWN ON THE CONTRACT DRAWINGS ARE BASED ON LIMITED FIELD SURVEY AND EXISTING DOCUMENTATION. THE CONTRACTOR SHALL BE RESPONSIBLE FOR VERIFICATION OF ALL EXISTING CONDITIONS PRIOR TO THE COMMENCEMENT OF DEMOLITION / NEW WORK AND THE PURCHASE OF NEW EQUIPMENT. SHOULD THERE BE A CONFLICT. THE CONTRACTOR SHALL ALERT THE ARCHITECT / ENGINEER IN WRITING.
2. THE CONTRACTOR SHALL TAKE CARE NOT TO DAMAGE ADJOINING SURFACES OUTSIDE OF THE CONTRACT AREA OR SCOPE OF WORK. THE CONTRACTOR SHALL BE RESPONSIBLE TO RESTORE EXISTING CONDITIONS AND/OR FINISHES DAMAGED DURING CONSTRUCTION, INCLUDING PATCHING AND PAINTING DEEMED NECESSARY BY THE ARCHITECT AT NO ADDITIONAL COST TO THE OWNER.
3. THE CONTRACTOR SHALL REMOVE AND DISPOSE OF ALL CONSTRUCTION DEBRIS AND UNWANTED MATERIAL LEGALLY OFF-SITE IN ACCORDANCE WITH THE PROJECT SPECIFICATIONS.

## X MECHANICAL DEMOLITION KEYNOTES

1. THE CONTRACTOR SHALL DISCONNECT, REMOVE, AND DISPOSE OF THE EXISTING STEAM FINNED-TUBE RADIATOR, CONTROL VALVE, RADIATOR ENCLOSURE, WALL BRACKETS, AND ALL RELATED APPURTENANCES IN APPROXIMATELY THIS LOCATION. DISCONNECT, REMOVE, AND DISPOSE OF ASSOCIATED STEAM AND CONDENSATE RETURN PIPING, VALVES, INSULATION, AND RELATED APPURTENANCES BACK TO THE ASSOCIATED PIPING MAINS AND CAP PIPING. FOR PIPING NOT SHOWN, THE CONTRACTOR SHALL FIELD VERIFY THE ROUTING OF THE EXISTING PIPING BACK TO THE NEAREST PIPING MAINS. DISCONNECT, REMOVE, AND DISPOSE OF THE ASSOCIATED WALL-MOUNTED THERMOSTAT.
2. THE CONTRACTOR SHALL DISCONNECT, REMOVE, AND DISPOSE OF THE EXISTING HOT WATER FINNED-TUBE RADIATOR, CONTROL VALVE, RADIATOR ENCLOSURE, WALL BRACKETS, AND ALL RELATED APPURTENANCES IN APPROXIMATELY THIS LOCATION. DISCONNECT, REMOVE, AND DISPOSE OF ASSOCIATED HOT WATER SUPPLY AND RETURN PIPING, VALVES, INSULATION, AND RELATED APPURTENANCES BACK TO THE ASSOCIATED PIPING MAINS AND CAP PIPING. FOR PIPING NOT SHOWN, THE CONTRACTOR SHALL FIELD VERIFY THE ROUTING OF THE EXISTING PIPING BACK TO THE NEAREST PIPING MAINS. DISCONNECT, REMOVE, AND DISPOSE OF THE ASSOCIATED WALL-MOUNTED THERMOSTAT.
3. THE CONTRACTOR SHALL DISCONNECT, REMOVE, AND DISPOSE OF THE EXISTING STEAM UNIT VENTILATOR IN APPROXIMATELY THIS LOCATION. DISCONNECT, REMOVE, AND DISPOSE OF THE ASSOCIATED STEAM AND CONDENSATE RETURN PIPING, VALVES, INSULATION AND RELATED APPURTENANCES. TEMPORARILY CAP PIPING AT THE FLOOR AND PREPARE FOR CONNECTION TO NEW REPLACEMENT UNIT VENTILATOR. DISCONNECT, REMOVE, AND DISPOSE OF THE ASSOCIATED WALL-MOUNTED THERMOSTAT.
4. THE CONTRACTOR SHALL DISCONNECT, REMOVE, AND DISPOSE OF THE EXISTING HOT WATER UNIT VENTILATOR IN APPROXIMATELY THIS LOCATION. DISCONNECT, REMOVE, AND DISPOSE OF THE ASSOCIATED HOT WATER SUPPLY AND RETURN PIPING, VALVES, INSULATION AND RELATED APPURTENANCES. TEMPORARILY CAP PIPING AT THE FLOOR AND PREPARE FOR CONNECTION TO NEW REPLACEMENT UNIT VENTILATOR. DISCONNECT, REMOVE, AND DISPOSE OF THE ASSOCIATED WALL-MOUNTED THERMOSTAT.
5. THE CONTRACTOR SHALL DISCONNECT, REMOVE, AND DISPOSE OF THE EXISTING WALL BOX AND OUTSIDE AIR INTAKE LOUVER ASSOCIATED WITH THE INDICATED UNIT VENTILATOR. TEMPORARILY SEAL OPENINGS IN WALL TO MAKE WEATHERTIGHT UNTIL NEW LOUVERS ARE INSTALLED DURING THE NEW WORK PHASE.

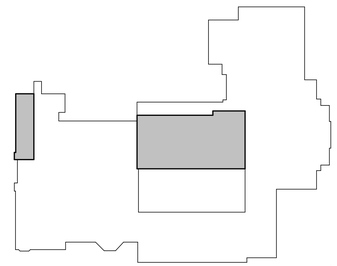

KEY PLAN

SCALE: 1" = 100'-0"

PROJECT NORTH

H2M architects + engineers
1133 Westchester Avenue, Suite N-210
White Plains, NY 10605
914.358.5623 • www.h2m.com
NY Architecture & Landscape Architecture: No Certificate Required
NY Engineering Certificate of Authorization No.: 0018178

CONSULTANTS:

| MARK | DATE | DESCRIPTION |
|---|---|---|
| | | |

STATE OF NEW YORK · JOHN C. MORRIS III · LICENSED PROFESSIONAL ENGINEER · 057554-1

05/31/2028
Exp. Date

J. CHRIS MORRIS III, P.E.
NY PROFESSIONAL ENGINEER Lic. No. 057554

"IN ACCORDANCE WITH ARTICLE 145, SECTION 7209 OF THE NYS EDUCATION LAW, ALTERATION OF THIS DOCUMENT EXCEPT BY A LICENSED PROFESSIONAL IS ILLEGAL."

| DESIGNED BY: | DRAWN BY: | CHECKED BY: | REVIEWED BY: |
|---|---|---|---|
| W. MAGIERA | W. MAGIERA | K. WEILER | C. MORRIS |

| PROJECT No: | DATE: | SCALE: |
|---|---|---|
| SMSD2507 | OCTOBER 2026 | AS SHOWN |

CLIENT

**SOMERS CENTRAL SCHOOL DISTRICT**

**VARIOUS UPGRADES AT SOMERS MIDDLE SCHOOL**

250 US-202
SOMERS, NY 10589

SED#: 66-21-01-06-0-001-021

CONTRACT

**CONTRACT M**
**MECHANICAL CONSTRUCTION**

STATUS

**FOR BID**


SHEET TITLE

**MECHANICAL PARTIAL SECOND FLOOR DEMOLITION PLAN**

DRAWING No.

**MS-MD 112.00**


C:\Users\wmagiera\Documents_Revit Backup\SMSD2507_Central25_M_wmagieraSNDSX.rvt
10/29/2026 2:42:35 PM

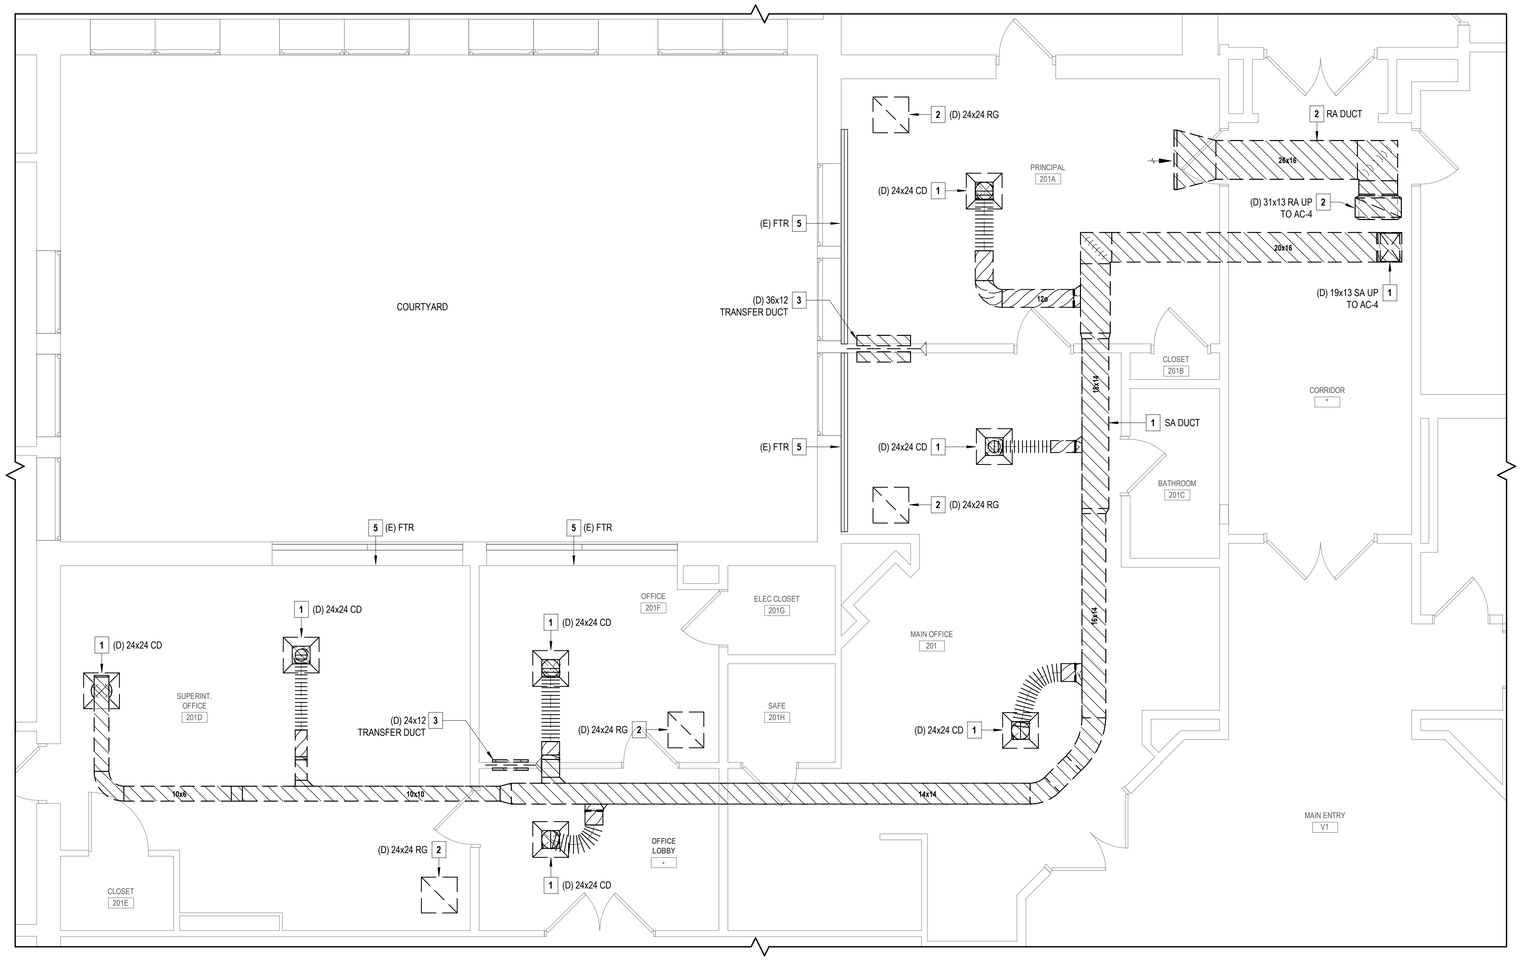


## 1 PARTIAL SECOND FLOOR DEMOLITION PLAN - ADMINISTRATION OFFICES

SCALE: 1/4" = 1'-0"

PROJECT NORTH

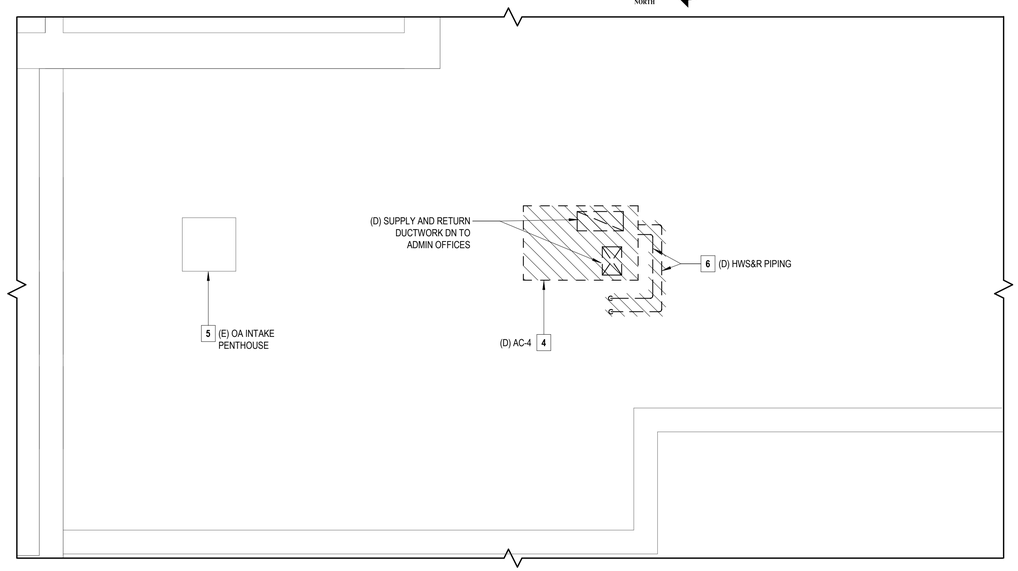


## 2 PARTIAL ROOF DEMOLITION PLAN - ADMINISTRATION OFFICES

SCALE: 1/4" = 1'-0"


PROJECT NORTH

## GENERAL NOTES

1. THE EXISTING CONDITIONS SHOWN ON THE CONTRACT DRAWINGS ARE BASED ON LIMITED FIELD SURVEY AND EXISTING DOCUMENTATION. THE CONTRACTOR SHALL BE RESPONSIBLE FOR VERIFICATION OF ALL EXISTING CONDITIONS PRIOR TO THE COMMENCEMENT OF DEMOLITION / NEW WORK AND THE PURCHASE OF NEW EQUIPMENT. SHOULD THERE BE A CONFLICT. THE CONTRACTOR SHALL ALERT THE ARCHITECT / ENGINEER IN WRITING.
2. THE CONTRACTOR SHALL TAKE CARE NOT TO DAMAGE ADJOINING SURFACES OUTSIDE OF THE CONTRACT AREA OR SCOPE OF WORK. THE CONTRACTOR SHALL BE RESPONSIBLE TO RESTORE EXISTING CONDITIONS AND/OR FINISHES DAMAGED DURING CONSTRUCTION, INCLUDING PATCHING AND PAINTING DEEMED NECESSARY BY THE ARCHITECT AT NO ADDITIONAL COST TO THE OWNER.
3. THE CONTRACTOR SHALL REMOVE AND DISPOSE OF ALL CONSTRUCTION DEBRIS AND UNWANTED MATERIAL LEGALLY OFF-SITE IN ACCORDANCE WITH THE PROJECT SPECIFICATIONS.

## X MECHANICAL DEMOLTION KEYNOTES

1. THE CONTRACTOR SHALL DISCONNECT, REMOVE, AND DISPOSE OF THE EXISTING SUPPLY AIR DUCTWORK SERVING THE ADMINISTRATION OFFICES IN ITS ENTIRETY, INCLUDING ALL DUCT MAINS, BRANCH DUCTS, FLEXIBLE DUCTWORK, DUCT INSULATION, DUCT HANGERS AND SUPPORTS, 24x24 CEILING DIFFUSERS, AND RELATED APPURTENANCES.
2. THE CONTRACTOR SHALL DISCONNECT, REMOVE, AND DISPOSE OF THE EXISTING RETURN AIR DUCTWORK SERVING THE ADMINISTRATION OFFICES IN ITS ENTIRETY, INCLUDING ALL DUCT MAINS, DUCT INSULATION, DUCT HANGERS AND SUPPORTS, 24x24 RETURN GRILLES, AND RELATED APPURTENANCES.
3. THE CONTRACTOR SHALL DISCONNECT, REMOVE, AND DISPOSE OF EXISTING TRANSFER GRILLE AND FIRE DAMPER IN APPROXIMATELY THIS LOCATION.
4. THE CONTRACTOR SHALL DISCONNECT, REMOVE, AND DISPOSE OF EXISTING ROOFTOP UNIT "AC-4" AND ASSOCIATED ROOF CURB. DISCONNECT, REMOVE, AND DISPOSE OF ALL ASSOCIATED UNIT CONTROLS, CONTROL PANELS, THERMOSTATS, ETC.
5. EXISTING TO REMAIN.
6. THE CONTRACTOR SHALL DISCONNECT, REMOVE, AND DISPOSE OF THE EXISTING HOT WATER SUPPLY AND RETURN PIPING, VALVES, INSULATION, AND RELATED APPURTENANCES ASSOCIATED WITH "AC-4". CAP PIPING AT THE NEAREST PIPING MAINS.

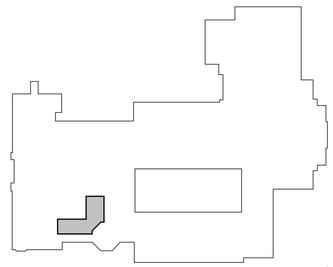

KEY PLAN

SCALE: 1" = 100'-0"

PROJECT NORTH

H2M architects + engineers
1133 Westchester Avenue, Suite N-210
White Plains, NY 10605
914.358.5623 • www.h2m.com
NY Architecture & Landscape Architecture: No Certificate Required
NY Engineering Certificate of Authorization No.: 0018178

CONSULTANTS:

| MARK | DATE | DESCRIPTION |
|---|---|---|
| | | |

STATE OF NEW YORK · JOHN C. MORRIS III · LICENSED PROFESSIONAL ENGINEER · 057554-1

05/31/2028
Exp. Date

J. CHRIS MORRIS III, P.E.
NY PROFESSIONAL ENGINEER Lic. No. 057554

"IN ACCORDANCE WITH ARTICLE 145, SECTION 7209 OF THE NYS EDUCATION LAW, ALTERATION OF THIS DOCUMENT EXCEPT BY A LICENSED PROFESSIONAL IS ILLEGAL."

| DESIGNED BY: | DRAWN BY: | CHECKED BY: | REVIEWED BY: |
|---|---|---|---|
| W. MAGIERA | W. MAGIERA | K. WEILER | C. MORRIS |

| PROJECT No: | DATE: | SCALE: |
|---|---|---|
| SMSD2507 | OCTOBER 2026 | AS SHOWN |

CLIENT

**SOMERS CENTRAL SCHOOL DISTRICT**

**VARIOUS UPGRADES AT SOMERS MIDDLE SCHOOL**

**250 US-202**
**SOMERS, NY 10589**

**SED#: 66-21-01-06-0-001-021**

CONTRACT

**CONTRACT M**
**MECHANICAL CONSTRUCTION**

STATUS

**FOR BID**

SHEET TITLE


**MECHANICAL**
**PARTIAL SECOND FLOOR**
**DEMOLITION PLAN**

DRAWING No.

**MS-MD 113.00**

C:\Users\wmagiera\Documents_Revit Backup\SMSD2507_Central25_M_wmagieraSNDSX.rvt

10/29/2026 2:42:36 PM

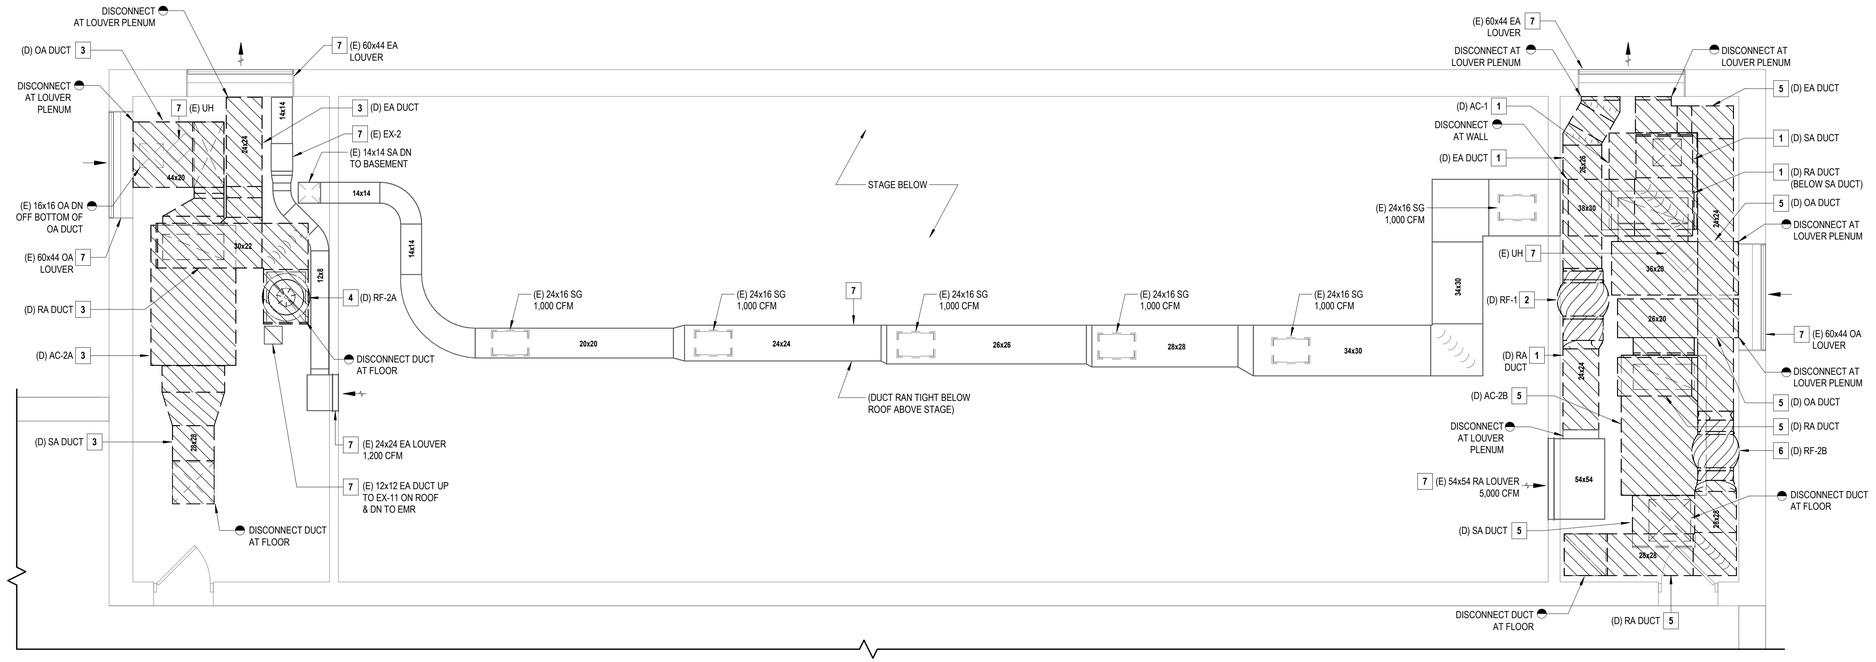


## 1 PARTIAL SECOND FLOOR DUCTWORK DEMOLITION PLAN - AUDITORIUM MECHANICAL MEZZANINE

SCALE: 1/4" = 1'-0"


PROJECT NORTH

### GENERAL NOTES

1. THE EXISTING CONDITIONS SHOWN ON THE CONTRACT DRAWINGS ARE BASED ON LIMITED FIELD SURVEY AND EXISTING DOCUMENTATION. THE CONTRACTOR SHALL BE RESPONSIBLE FOR VERIFICATION OF ALL EXISTING CONDITIONS PRIOR TO THE COMMENCEMENT OF DEMOLITION / NEW WORK AND THE PURCHASE OF NEW EQUIPMENT. SHOULD THERE BE A CONFLICT. THE CONTRACTOR SHALL ALERT THE ARCHITECT / ENGINEER IN WRITING.
2. THE CONTRACTOR SHALL TAKE CARE NOT TO DAMAGE ADJOINING SURFACES OUTSIDE OF THE CONTRACT AREA OR SCOPE OF WORK. THE CONTRACTOR SHALL BE RESPONSIBLE TO RESTORE EXISTING CONDITIONS AND/OR FINISHES DAMAGED DURING CONSTRUCTION, INCLUDING PATCHING AND PAINTING DEEMED NECESSARY BY THE ARCHITECT AT NO ADDITIONAL COST TO THE OWNER.
3. THE CONTRACTOR SHALL REMOVE AND DISPOSE OF ALL CONSTRUCTION DEBRIS AND UNWANTED MATERIAL LEGALLY OFF-SITE IN ACCORDANCE WITH THE PROJECT SPECIFICATIONS.

### X MECHANICAL DEMOLITION KEYNOTES

1. THE CONTRACTOR SHALL DISCONNECT, REMOVE, AND DISPOSE OF EXISTING AIR HANDLING UNIT "AC-1" IN APPROXIMATELY THIS LOCATION. DISCONNECT, REMOVE, AND DISPOSE OF THE ASSOCIATED SUPPLY, RETURN, OUTSIDE AIR, AND EXHAUST DUCTWORK (INCLUDING DUCT INSULATION AND DUCT HANGERS AND SUPPORTS) AS INDICATED ON THE DRAWINGS. TEMPORARILY CAP DUCTWORK AT THE POINTS INDICATED.
2. THE CONTRACTOR SHALL DISCONNECT, REMOVE, AND DISPOSE OF EXISTING RETURN FAN "RF-1" IN APPROXIMATELY THIS LOCATION. DISCONNECT, REMOVE, AND DISPOSE OF ASSOCIATED DUCTWORK AND EQUIPMENT HANGERS AND SUPPORTS.
3. THE CONTRACTOR SHALL DISCONNECT, REMOVE, AND DISPOSE OF EXISTING AIR HANDLING UNIT "AC-2A" IN APPROXIMATELY THIS LOCATION. DISCONNECT, REMOVE, AND DISPOSE OF THE ASSOCIATED SUPPLY, RETURN, OUTSIDE AIR, AND EXHAUST DUCTWORK (INCLUDING DUCT INSULATION AND DUCT HANGERS AND SUPPORTS) AS INDICATED ON THE DRAWINGS. TEMPORARILY CAP DUCTWORK AT THE POINTS INDICATED.
4. THE CONTRACTOR SHALL DISCONNECT, REMOVE, AND DISPOSE OF EXISTING RETURN FAN "RF-2A" IN APPROXIMATELY THIS LOCATION. DISCONNECT, REMOVE, AND DISPOSE OF ASSOCIATED DUCTWORK AND EQUIPMENT HANGERS AND SUPPORTS.
5. THE CONTRACTOR SHALL DISCONNECT, REMOVE, AND DISPOSE OF EXISTING AIR HANDLING UNIT "AC-2B" IN APPROXIMATELY THIS LOCATION. DISCONNECT, REMOVE, AND DISPOSE OF THE ASSOCIATED SUPPLY, RETURN, OUTSIDE AIR, AND EXHAUST DUCTWORK (INCLUDING DUCT INSULATION AND DUCT HANGERS AND SUPPORTS) AS INDICATED ON THE DRAWINGS. TEMPORARILY CAP DUCTWORK AT THE POINTS INDICATED.
6. THE CONTRACTOR SHALL DISCONNECT, REMOVE, AND DISPOSE OF EXISTING RETURN FAN "RF-2B" IN APPROXIMATELY THIS LOCATION. DISCONNECT, REMOVE, AND DISPOSE OF ASSOCIATED DUCTWORK AND EQUIPMENT HANGERS AND SUPPORTS.
7. EXISTING TO REMAIN.

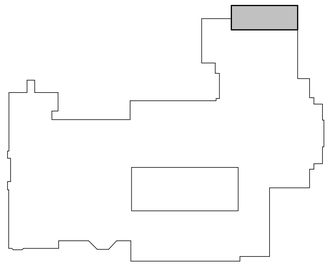

KEY PLAN

SCALE: 1" = 100'-0"

PROJECT NORTH

H2M architects + engineers
1133 Westchester Avenue, Suite N-210
White Plains, NY 10605
914.358.5623 • www.h2m.com
NY Architecture & Landscape Architecture: No Certificate Required
NY Engineering Certificate of Authorization No.: 0018178

CONSULTANTS:

| MARK | DATE | DESCRIPTION |
|---|---|---|
| | | |

STATE OF NEW YORK · JOHN C. MORRIS III · LICENSED PROFESSIONAL ENGINEER · 057554-1

05/31/2028
Exp. Date

J. CHRIS MORRIS III, P.E.
NY PROFESSIONAL ENGINEER Lic. No. 057554

"IN ACCORDANCE WITH ARTICLE 145, SECTION 7209 OF THE NYS EDUCATION LAW, ALTERATION OF THIS DOCUMENT EXCEPT BY A LICENSED PROFESSIONAL IS ILLEGAL."

| DESIGNED BY: | DRAWN BY: | CHECKED BY: | REVIEWED BY: |
|---|---|---|---|
| W. MAGIERA | W. MAGIERA | K. WEILER | C. MORRIS |

| PROJECT No: | DATE: | SCALE: |
|---|---|---|
| SMSD2507 | OCTOBER 2026 | AS SHOWN |

CLIENT

**SOMERS CENTRAL SCHOOL DISTRICT**

**VARIOUS UPGRADES AT SOMERS MIDDLE SCHOOL**

**250 US-202**
**SOMERS, NY 10589**

**SED#: 66-21-01-06-0-001-021**

CONTRACT

**CONTRACT M**
**MECHANICAL CONSTRUCTION**

STATUS

**FOR BID**


SHEET TITLE

**MECHANICAL**
**PARTIAL SECOND FLOOR DEMOLITION PLAN**

DRAWING No.

**MS-MD 114.00**

C:\Users\wmagiera\Documents_Revit Backup\SMSD2507_Central25_M_wmagieraSNDSX.rvt
10/29/2026 2:42:36 PM

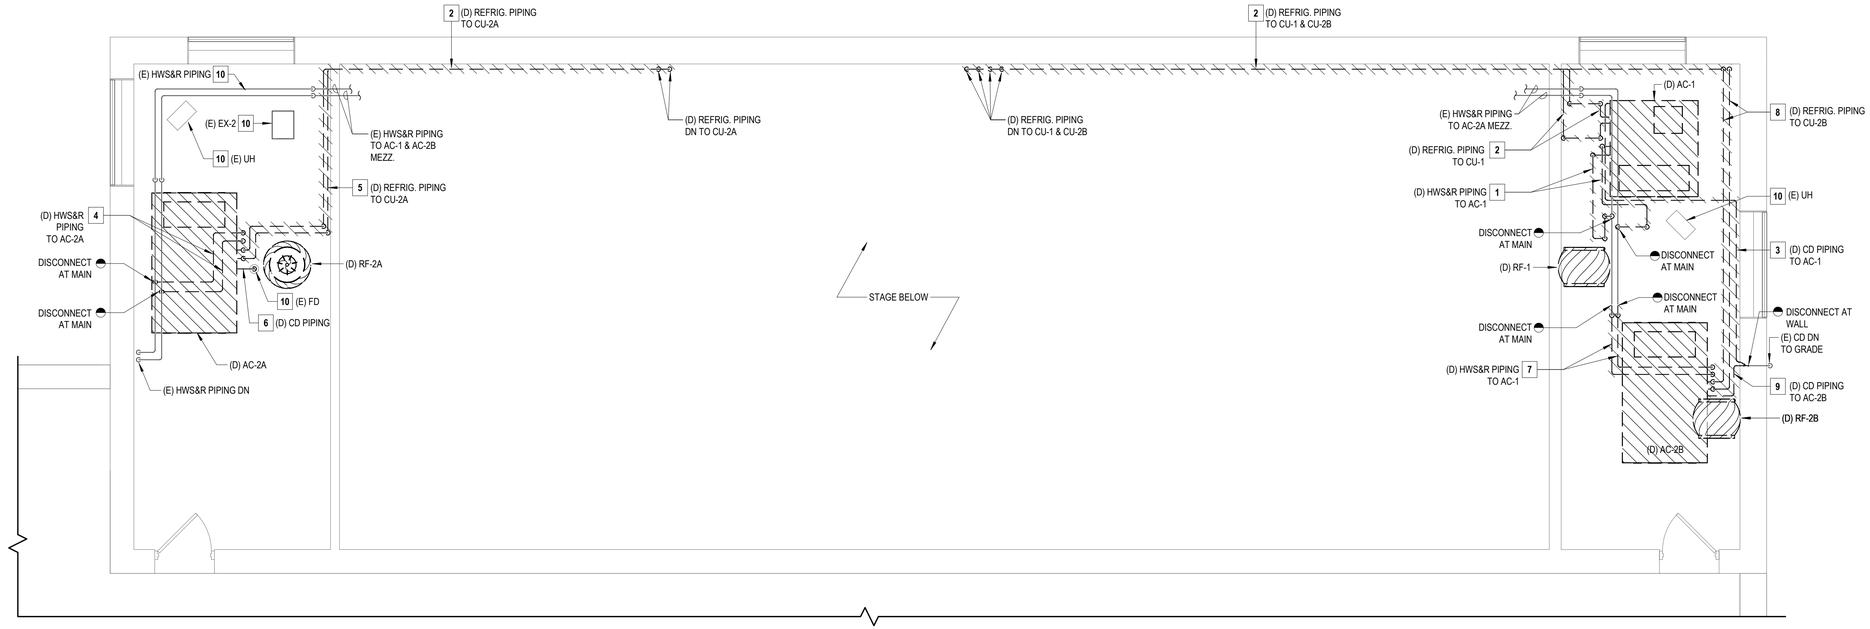


## 1 PARTIAL SECOND FLOOR PIPING DEMOLITION PLAN - AUDITORIUM MECHANICAL MEZZANINE

SCALE: 1/4" = 1'-0"


PROJECT NORTH

### GENERAL NOTES

1. THE EXISTING CONDITIONS SHOWN ON THE CONTRACT DRAWINGS ARE BASED ON LIMITED FIELD SURVEY AND EXISTING DOCUMENTATION. THE CONTRACTOR SHALL BE RESPONSIBLE FOR VERIFICATION OF ALL EXISTING CONDITIONS PRIOR TO THE COMMENCEMENT OF DEMOLITION / NEW WORK AND THE PURCHASE OF NEW EQUIPMENT. SHOULD THERE BE A CONFLICT. THE CONTRACTOR SHALL ALERT THE ARCHITECT / ENGINEER IN WRITING.
2. THE CONTRACTOR SHALL TAKE CARE NOT TO DAMAGE ADJOINING SURFACES OUTSIDE OF THE CONTRACT AREA OR SCOPE OF WORK. THE CONTRACTOR SHALL BE RESPONSIBLE TO RESTORE EXISTING CONDITIONS AND/OR FINISHES DAMAGED DURING CONSTRUCTION, INCLUDING PATCHING AND PAINTING DEEMED NECESSARY BY THE ARCHITECT AT NO ADDITIONAL COST TO THE OWNER.
3. THE CONTRACTOR SHALL REMOVE AND DISPOSE OF ALL CONSTRUCTION DEBRIS AND UNWANTED MATERIAL LEGALLY OFF-SITE IN ACCORDANCE WITH THE PROJECT SPECIFICATIONS.

### X MECHANICAL DEMOLITION KEYNOTES

1. THE CONTRACTOR SHALL DISCONNECT, REMOVE, AND DISPOSE OF THE EXISTING HOT WATER SUPPLY AND RETURN PIPING, VALVES, INSULATION, AND RELATED APPURTENANCES ASSOCIATED WITH "AC-1". TEMPORARILY CAP PIPING AT THE POINTS INDICATED.
2. THE CONTRACTOR SHALL DISCONNECT, REMOVE, AND DISPOSE OF THE EXISTING REFRIGERANT LIQUID AND SUCTION PIPING, VALVES, INSULATION, AND RELATED APPURTENANCES ASSOCIATED WITH AIR HANDLING UNIT "AC-1".
3. THE CONTRACTOR SHALL DISCONNECT, REMOVE, AND DISPOSE OF THE EXISTING CONDENSATE DRAIN PIPING, INSULATION, PIPING SUPPORTS, AND RELATED APPURTENANCES ASSOCIATED WITH AIR HANDLING UNIT "AC-1".
4. THE CONTRACTOR SHALL DISCONNECT, REMOVE, AND DISPOSE OF THE EXISTING HOT WATER SUPPLY AND RETURN PIPING, VALVES, INSULATION, AND RELATED APPURTENANCES ASSOCIATED WITH "AC-2A". TEMPORARILY CAP PIPING AT THE POINTS INDICATED.
5. THE CONTRACTOR SHALL DISCONNECT, REMOVE, AND DISPOSE OF THE EXISTING REFRIGERANT LIQUID AND SUCTION PIPING, VALVES, INSULATION, AND RELATED APPURTENANCES ASSOCIATED WITH AIR HANDLING UNIT "AC-2A".
6. THE CONTRACTOR SHALL DISCONNECT, REMOVE, AND DISPOSE OF THE EXISTING CONDENSATE DRAIN PIPING, INSULATION, PIPING SUPPORTS, AND RELATED APPURTENANCES ASSOCIATED WITH AIR HANDLING UNIT "AC-2A".
7. THE CONTRACTOR SHALL DISCONNECT, REMOVE, AND DISPOSE OF THE EXISTING HOT WATER SUPPLY AND RETURN PIPING, VALVES, INSULATION, AND RELATED APPURTENANCES ASSOCIATED WITH "AC-2B". TEMPORARILY CAP PIPING AT THE POINTS INDICATED.
8. THE CONTRACTOR SHALL DISCONNECT, REMOVE, AND DISPOSE OF THE EXISTING REFRIGERANT LIQUID AND SUCTION PIPING, VALVES, INSULATION, AND RELATED APPURTENANCES ASSOCIATED WITH AIR HANDLING UNIT "AC-2B".
9. THE CONTRACTOR SHALL DISCONNECT, REMOVE, AND DISPOSE OF THE EXISTING CONDENSATE DRAIN PIPING, INSULATION, PIPING SUPPORTS, AND RELATED APPURTENANCES ASSOCIATED WITH AIR HANDLING UNIT "AC-2B".
10. EXISTING TO REMAIN.

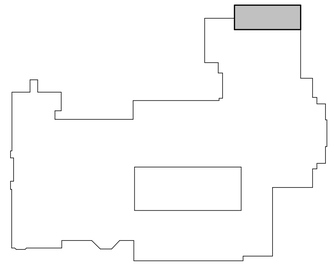

KEY PLAN

SCALE: 1" = 100'-0"

PROJECT NORTH

H2M architects + engineers
1133 Westchester Avenue, Suite N-210
White Plains, NY 10605
914.358.5623 • www.h2m.com
NY Architecture & Landscape Architecture: No Certificate Required
NY Engineering Certificate of Authorization No.: 0018178

CONSULTANTS:

| MARK | DATE | DESCRIPTION |
|---|---|---|
| | | |

STATE OF NEW YORK JOHN C. MORRIS III 057554-1 LICENSED PROFESSIONAL ENGINEER

05/31/2028 Exp. Date

J. CHRIS MORRIS III, P.E.
NY PROFESSIONAL ENGINEER Lic. No. 057554

"IN ACCORDANCE WITH ARTICLE 145, SECTION 7209 OF THE NYS EDUCATION LAW, ALTERATION OF THIS DOCUMENT EXCEPT BY A LICENSED PROFESSIONAL IS ILLEGAL."

| DESIGNED BY: | DRAWN BY: | CHECKED BY: | REVIEWED BY: |
|---|---|---|---|
| W. MAGIERA | W. MAGIERA | K. WEILER | C. MORRIS |

| PROJECT No: | DATE: | SCALE: |
|---|---|---|
| SMSD2507 | OCTOBER 2026 | AS SHOWN |

CLIENT

**SOMERS CENTRAL SCHOOL DISTRICT**

**VARIOUS UPGRADES AT SOMERS MIDDLE SCHOOL**

**250 US-202**
**SOMERS, NY 10589**

**SED#: 66-21-01-06-0-001-021**

CONTRACT

**CONTRACT M**
**MECHANICAL CONSTRUCTION**

STATUS

**FOR BID**

SHEET TITLE


**MECHANICAL**
**PARTIAL SECOND FLOOR**
**DEMOLITION PLAN**

DRAWING No.

**MS-MD 115.00**

C:\Users\wmagiera\Documents_Revit Backup\SMSD2507_Central25_M_wmagieraSNDSX.rvt

10/29/2026 2:42:37 PM

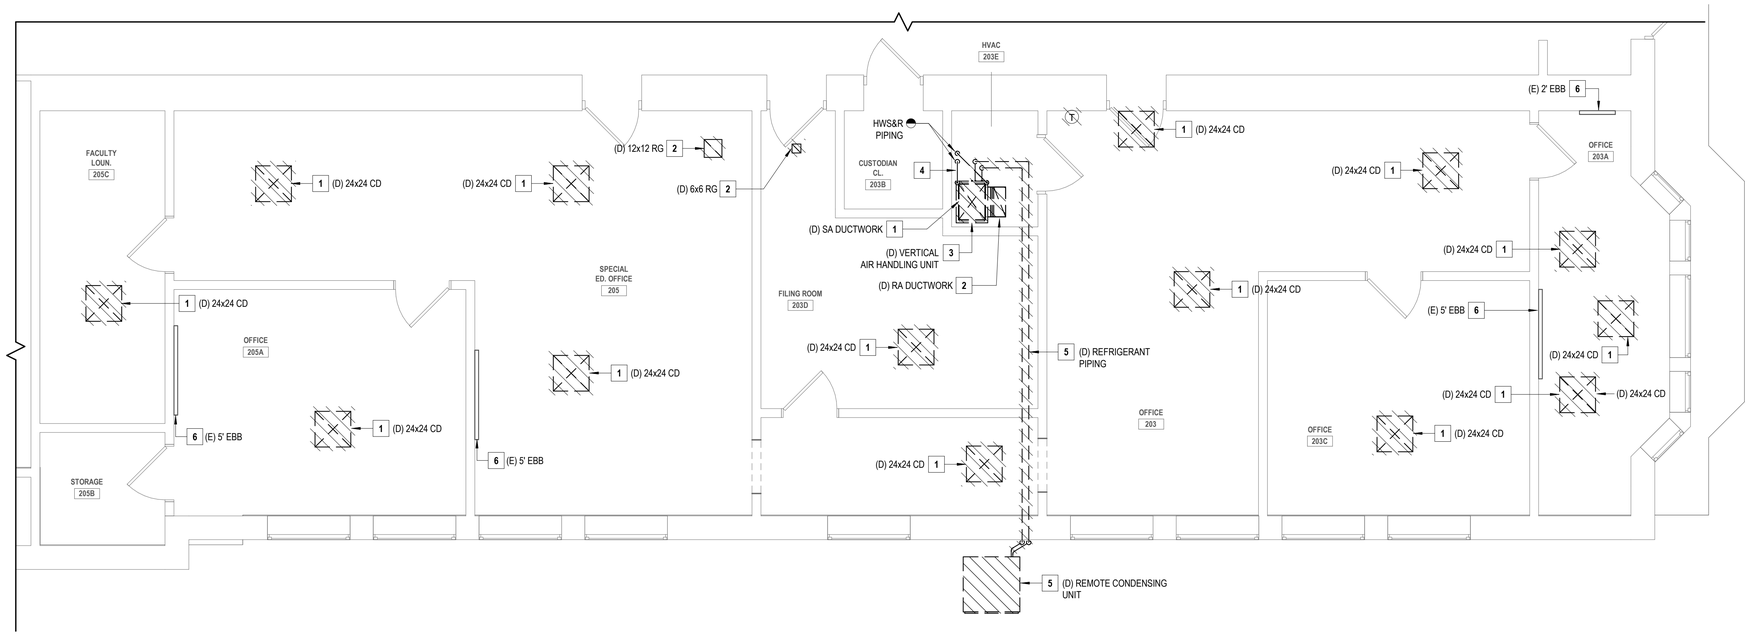


## 1 PARTIAL SECOND FLOOR DEMOLITION PLAN - SPECIAL EDUCATION OFFICES

SCALE: 1/4" = 1'-0"


PROJECT NORTH

## GENERAL NOTES

1. THE EXISTING CONDITIONS SHOWN ON THE CONTRACT DRAWINGS ARE BASED ON LIMITED FIELD SURVEY AND EXISTING DOCUMENTATION. THE CONTRACTOR SHALL BE RESPONSIBLE FOR VERIFICATION OF ALL EXISTING CONDITIONS PRIOR TO THE COMMENCEMENT OF DEMOLITION / NEW WORK AND THE PURCHASE OF NEW EQUIPMENT. SHOULD THERE BE A CONFLICT. THE CONTRACTOR SHALL ALERT THE ARCHITECT / ENGINEER IN WRITING.
2. THE CONTRACTOR SHALL TAKE CARE NOT TO DAMAGE ADJOINING SURFACES OUTSIDE OF THE CONTRACT AREA OR SCOPE OF WORK. THE CONTRACTOR SHALL BE RESPONSIBLE TO RESTORE EXISTING CONDITIONS AND/OR FINISHES DAMAGED DURING CONSTRUCTION, INCLUDING PATCHING AND PAINTING DEEMED NECESSARY BY THE ARCHITECT AT NO ADDITIONAL COST TO THE OWNER.
3. THE CONTRACTOR SHALL REMOVE AND DISPOSE OF ALL CONSTRUCTION DEBRIS AND UNWANTED MATERIAL LEGALLY OFF-SITE IN ACCORDANCE WITH THE PROJECT SPECIFICATIONS.

## X MECHANICAL DEMOLITION KEYNOTES

1. THE CONTRACTOR SHALL DISCONNECT, REMOVE, AND DISPOSE OF THE EXISTING SUPPLY DUCTWORK SYSTEM SERVING THE SPECIAL EDUCATION OFFICES IN ITS ENTIRETY, INCLUDING ALL DUCT MAINS, BRANCH DUCTWORK, INSULATION, DUCT HANGERS AND SUPPORTS, FLEXIBLE DUCTWORK, 24x24 CEILING DIFFUSERS, AND ALL RELATED APPURTENANCES. THE CONTRACTOR SHALL FIELD VERIFY THE EXTENT OF DUCTWORK THROUGHOUT THE SPACE.
2. THE CONTRACTOR SHALL DISCONNECT, REMOVE, AND DISPOSE OF THE EXISTING RETURN DUCTWORK SYSTEM SERVING THE SPECIAL EDUCATION OFFICES IN ITS ENTIRETY, INCLUDING ALL DUCT MAINS, BRANCH DUCTWORK, INSULATION, DUCT HANGERS AND SUPPORTS, FLEXIBLE DUCTWORK, CEILING RETURN GRILLES, AND ALL RELATED APPURTENANCES. THE CONTRACTOR SHALL FIELD VERIFY THE EXTENT OF DUCTWORK THROUGHOUT THE SPACE.
3. THE CONTRACTOR SHALL DISCONNECT, REMOVE, AND DISPOSE OF THE EXISTING VERTICAL AIR HANDLING UNIT SERVING THE SPECIAL EDUCATION OFFICES. DISCONNECT, REMOVE, AND DISPOSE OF ALL ASSOCIATED UNIT CONTROLS, CONTROL PANELS, THERMOSTATS, ETC.
4. THE CONTRACTOR SHALL DISCONNECT, REMOVE, AND DISPOSE OF THE EXISTING HOT WATER SUPPLY AND RETURN PIPING ASSOCIATED WITH THE VERTICAL AIR HANDLING UNIT BACK TO THE POINT INDICATED ON THE DRAWINGS. CAP PIPING AT THE FLOOR FOR FUTURE CONNECTION TO NEW CABINET UNIT HEATER IN THE NEW WORK PHASE OF THIS PROJECT.
5. THE CONTRACTOR SHALL DISCONNECT, REMOVE, AND DISPOSE OF THE EXISTING REMOTE CONDENSING UNIT ASSOCIATED WITH THE VERTICAL AIR HANDLING UNIT. DISCONNECT, REMOVE, AND DISPOSE OF ALL ASSOCIATED REFRIGERANT LIQUID AND SUCTION PIPING, VALVES, INSULATION, AND RELATED APPURTENANCES. DISCONNECT, REMOVE, AND DISPOSE OF ASSOCIATED CONCRETE HOUSEKEEPING PAD.
6. EXISTING TO REMAIN.

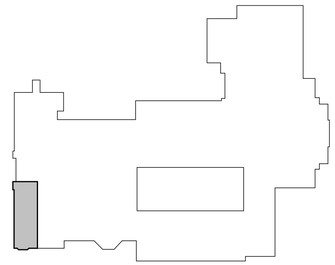

KEY PLAN

SCALE: 1" = 100'-0"

PROJECT NORTH

H2M architects + engineers
1133 Westchester Avenue, Suite N-210
White Plains, NY 10605
914.358.5623 • www.h2m.com
NY Architecture & Landscape Architecture: No Certificate Required
NY Engineering Certificate of Authorization No.: 0018178

CONSULTANTS:

| MARK | DATE | DESCRIPTION |
|---|---|---|
| | | |

STATE OF NEW YORK · JOHN C. MORRIS III · 057554-1 · LICENSED PROFESSIONAL ENGINEER

05/31/2028
Exp. Date

J. CHRIS MORRIS III, P.E.
NY PROFESSIONAL ENGINEER Lic. No. 057554

"IN ACCORDANCE WITH ARTICLE 145, SECTION 7209 OF THE NYS EDUCATION LAW, ALTERATION OF THIS DOCUMENT EXCEPT BY A LICENSED PROFESSIONAL IS ILLEGAL."

| DESIGNED BY: | DRAWN BY: | CHECKED BY: | REVIEWED BY: |
|---|---|---|---|
| W. MAGIERA | W. MAGIERA | K. WEILER | C. MORRIS |

| PROJECT No: | DATE: | SCALE: |
|---|---|---|
| SMSD2507 | OCTOBER 2026 | AS SHOWN |

CLIENT

**SOMERS CENTRAL SCHOOL DISTRICT**

**VARIOUS UPGRADES AT SOMERS MIDDLE SCHOOL**

**250 US-202**
**SOMERS, NY 10589**

**SED#: 66-21-01-06-0-001-021**

CONTRACT

**CONTRACT M**
**MECHANICAL CONSTRUCTION**

STATUS

**FOR BID**


SHEET TITLE

**MECHANICAL**
**PARTIAL SECOND FLOOR**
**DEMOLITION PLAN**

DRAWING No.

**MS-MD 116.00**

C:\Users\wmagiera\Documents_Revit Backup\SMSD2507_Central25_M_wmagieraSNDSX.rvt
10/29/2026 2:42:38 PM

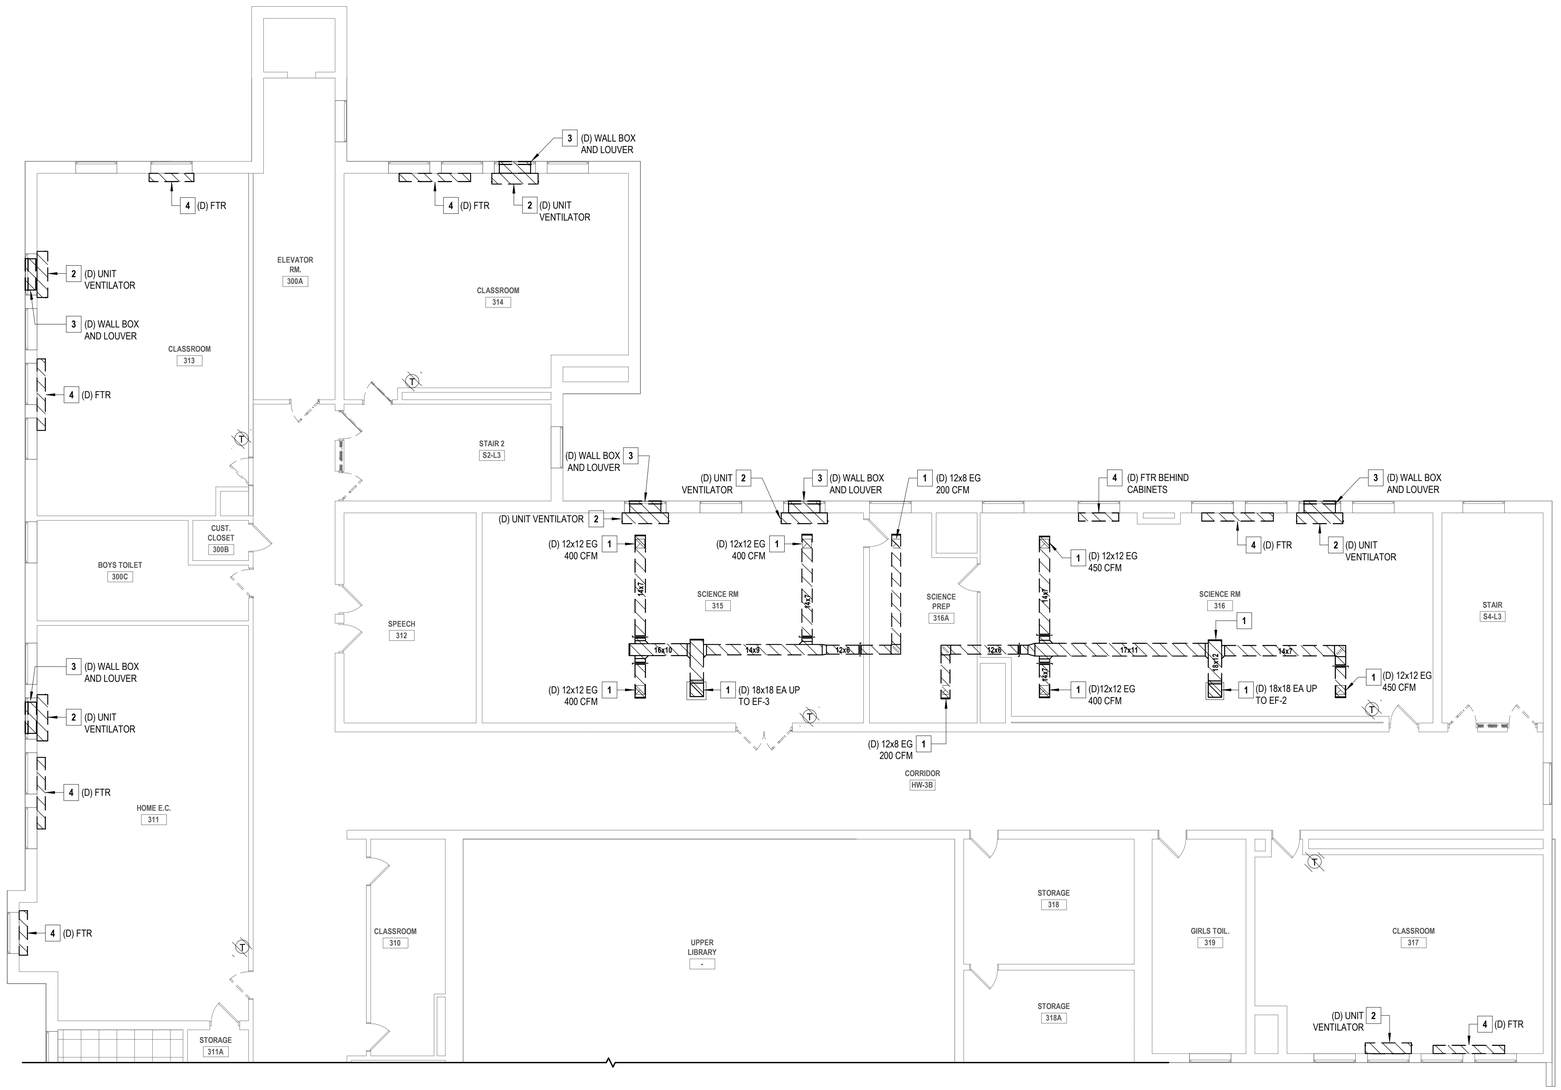


## 1 PARTIAL THIRD FLOOR DEMOLITION PLAN - CLASSROOMS

SCALE: 1/8" = 1'-0"


PROJECT NORTH

## GENERAL NOTES

1. THE EXISTING CONDITIONS SHOWN ON THE CONTRACT DRAWINGS ARE BASED ON LIMITED FIELD SURVEY AND EXISTING DOCUMENTATION. THE CONTRACTOR SHALL BE RESPONSIBLE FOR VERIFICATION OF ALL EXISTING CONDITIONS PRIOR TO THE COMMENCEMENT OF DEMOLITION / NEW WORK AND THE PURCHASE OF NEW EQUIPMENT. SHOULD THERE BE A CONFLICT. THE CONTRACTOR SHALL ALERT THE ARCHITECT / ENGINEER IN WRITING.
2. THE CONTRACTOR SHALL TAKE CARE NOT TO DAMAGE ADJOINING SURFACES OUTSIDE OF THE CONTRACT AREA OR SCOPE OF WORK. THE CONTRACTOR SHALL BE RESPONSIBLE TO RESTORE EXISTING CONDITIONS AND/OR FINISHES DAMAGED DURING CONSTRUCTION, INCLUDING PATCHING AND PAINTING DEEMED NECESSARY BY THE ARCHITECT AT NO ADDITIONAL COST TO THE OWNER.
3. THE CONTRACTOR SHALL REMOVE AND DISPOSE OF ALL CONSTRUCTION DEBRIS AND UNWANTED MATERIAL LEGALLY OFF-SITE IN ACCORDANCE WITH THE PROJECT SPECIFICATIONS.

## X MECHANICAL DEMOLITION KEYNOTES

1. THE CONTRACTOR SHALL DISCONNECT, REMOVE, AND DISPOSE OF THE EXISTING EXHAUST SYSTEM, INCLUDING ALL DUCT MAINS, BRANCH DUCTS, DUCT SUPPORTS, EXHAUST GRILLES, VOLUME DAMPERS, AND RELATED APPURTENANCES.
2. THE CONTRACTOR SHALL DISCONNECT, REMOVE, AND DISPOSE OF THE EXISTING STEAM UNIT VENTILATOR IN APPROXIMATELY THIS LOCATION. DISCONNECT, REMOVE, AND DISPOSE OF THE ASSOCIATED STEAM AND CONDENSATE RETURN PIPING, VALVES, INSULATION, AND RELATED APPURTENANCES. TEMPORARILY CAP PIPING AT THE FLOOR AND PREPARE FOR CONNECTION TO NEW REPLACEMENT UNIT VENTILATOR. DISCONNECT, REMOVE, AND DISPOSE OF THE ASSOCIATED WALL-MOUNTED THERMOSTAT.
3. THE CONTRACTOR SHALL DISCONNECT, REMOVE, AND DISPOSE OF THE EXISTING WALL BOX AND OUTSIDE AIR INTAKE LOUVER ASSOCIATED WITH THE INDICATED UNIT VENTILATOR. TEMPORARILY SEAL OPENINGS IN WALL TO MAKE WEATHERTIGHT UNTIL NEW LOUVERS ARE INSTALLED DURING THE NEW WORK PHASE.
4. THE CONTRACTOR SHALL DISCONNECT, REMOVE, AND DISPOSE OF THE EXISTING STEAM FINNED-TUBE RADIATOR, CONTROL VALVE, RADIATOR ENCLOSURE, WALL BRACKETS, AND ALL RELATED APPURTENANCES IN APPROXIMATELY THIS LOCATION. DISCONNECT, REMOVE, AND DISPOSE OF THE ASSOCIATED STEAM AND CONDENSATE RETURN PIPING, VALVES, INSULATION, AND RELATED APPURTENANCES BACK TO THE ASSOCIATED PIPING MAINS AND CAP PIPING. FOR PIPING NOT SHOWN, THE CONTRACTOR SHALL FIELD VERIFY THE ROUTING OF THE EXISTING PIPING BACK TO THE NEAREST PIPING MAINS. DISCONNECT, REMOVE, AND DISPOSE OF THE ASSOCIATED WALL-MOUNTED THERMOSTAT.

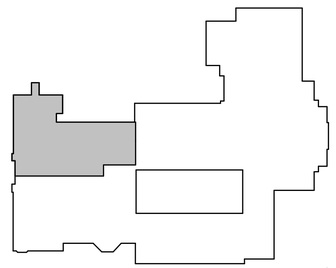

## KEY PLAN

SCALE: 1" = 100'-0"

PROJECT NORTH


H 2 M architects + engineers

1133 Westchester Avenue, Suite N-210
White Plains, NY 10605
914.358.5623 • www.h2m.com
NY Architecture & Landscape Architecture: No Certificate Required
NY Engineering Certificate of Authorization No.: 0018178


CONSULTANTS:

| MARK | DATE | DESCRIPTION |
|---|---|---|
| | | |

STATE OF NEW YORK · JOHN C. MORRIS III · LICENSED PROFESSIONAL ENGINEER · 057554-1

05/31/2028
Exp. Date

J. CHRIS MORRIS III, P.E.
NY PROFESSIONAL ENGINEER Lic. No. 057554

"IN ACCORDANCE WITH ARTICLE 145, SECTION 7209 OF THE NYS EDUCATION LAW, ALTERATION OF THIS DOCUMENT EXCEPT BY A LICENSED PROFESSIONAL IS ILLEGAL."

| DESIGNED BY: | DRAWN BY: | CHECKED BY: | REVIEWED BY: |
|---|---|---|---|
| W. MAGIERA | W. MAGIERA | K. WEILER | C. MORRIS |

| PROJECT No: | DATE: | SCALE: |
|---|---|---|
| SMSD2507 | OCTOBER 2026 | AS SHOWN |

CLIENT

**SOMERS CENTRAL SCHOOL DISTRICT**

**VARIOUS UPGRADES AT SOMERS MIDDLE SCHOOL**

250 US-202
SOMERS, NY 10589

SED#: 66-21-01-06-0-001-021

CONTRACT

**CONTRACT M**
**MECHANICAL CONSTRUCTION**

STATUS

**FOR BID**

SHEET TITLE


**MECHANICAL**
**PARTIAL THIRD FLOOR**
**DEMOLITION PLAN**

DRAWING No.

# MS-MD 117.00

C:\Users\wmagiera\Documents_Revit Backup\SMSD2507_Central\25_M_wmagieraSMDSX.rvt

10/29/2025 2:42:38 PM

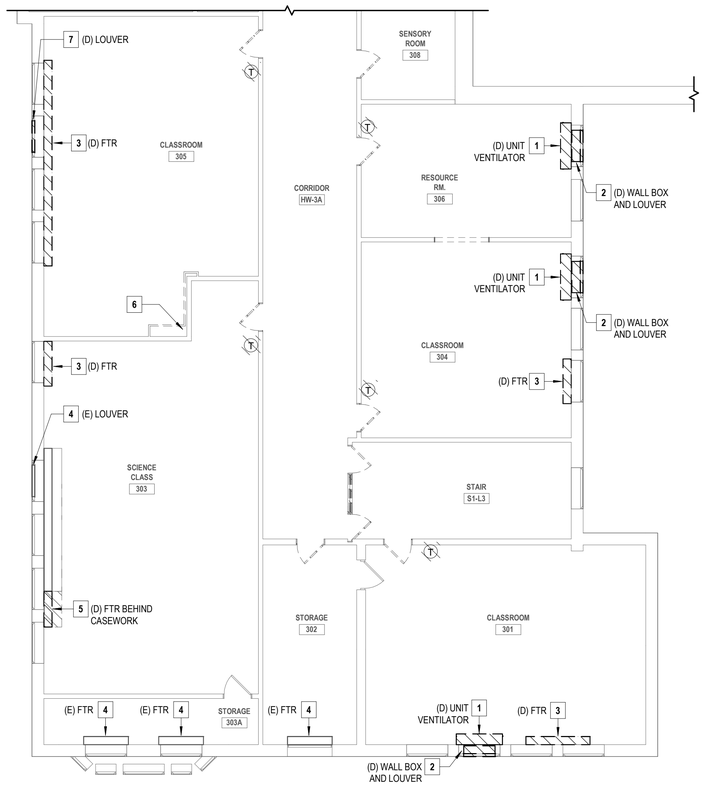


## 1 PARTIAL THIRD FLOOR DEMOLITION PLAN - CLASSROOMS

SCALE: 1/8" = 1'-0"


PROJECT NORTH

## GENERAL NOTES

1. THE EXISTING CONDITIONS SHOWN ON THE CONTRACT DRAWINGS ARE BASED ON LIMITED FIELD SURVEY AND EXISTING DOCUMENTATION. THE CONTRACTOR SHALL BE RESPONSIBLE FOR VERIFICATION OF ALL EXISTING CONDITIONS PRIOR TO THE COMMENCEMENT OF DEMOLITION / NEW WORK AND THE PURCHASE OF NEW EQUIPMENT. SHOULD THERE BE A CONFLICT. THE CONTRACTOR SHALL ALERT THE ARCHITECT / ENGINEER IN WRITING.
2. THE CONTRACTOR SHALL TAKE CARE NOT TO DAMAGE ADJOINING SURFACES OUTSIDE OF THE CONTRACT AREA OR SCOPE OF WORK. THE CONTRACTOR SHALL BE RESPONSIBLE TO RESTORE EXISTING CONDITIONS AND/OR FINISHES DAMAGED DURING CONSTRUCTION, INCLUDING PATCHING AND PAINTING DEEMED NECESSARY BY THE ARCHITECT AT NO ADDITIONAL COST TO THE OWNER.
3. THE CONTRACTOR SHALL REMOVE AND DISPOSE OF ALL CONSTRUCTION DEBRIS AND UNWANTED MATERIAL LEGALLY OFF-SITE IN ACCORDANCE WITH THE PROJECT SPECIFICATIONS.

## X MECHANICAL DEMOLITION KEYNOTES

1. THE CONTRACTOR SHALL DISCONNECT, REMOVE, AND DISPOSE OF THE EXISTING STEAM UNIT VENTILATOR IN APPROXIMATELY THIS LOCATION. DISCONNECT, REMOVE, AND DISPOSE OF THE ASSOCIATED STEAM AND CONDENSATE RETURN PIPING, VALVES, INSULATION, AND RELATED APPURTENANCES. TEMPORARILY CAP PIPING AT THE FLOOR AND PREPARE FOR CONNECTION TO NEW REPLACEMENT UNIT VENTILATOR. DISCONNECT, REMOVE, AND DISPOSE OF THE ASSOCIATED WALL-MOUNTED THERMOSTAT.
2. THE CONTRACTOR SHALL DISCONNECT, REMOVE, AND DISPOSE OF THE EXISTING WALL BOX AND OUTSIDE AIR INTAKE LOUVER ASSOCIATED WITH THE INDICATED UNIT VENTILATOR. TEMPORARILY SEAL OPENINGS IN WALL TO MAKE WEATHERTIGHT UNTIL NEW LOUVERS ARE INSTALLED DURING THE NEW WORK PHASE.
3. THE CONTRACTOR SHALL DISCONNECT, REMOVE, AND DISPOSE OF THE EXISTING STEAM FINNED-TUBE RADIATOR, CONTROL VALVE, RADIATOR ENCLOSURE, WALL BRACKETS, AND ALL RELATED APPURTENANCES IN APPROXIMATELY THIS LOCATION. DISCONNECT, REMOVE, AND DISPOSE OF THE ASSOCIATED STEAM AND CONDENSATE RETURN PIPING, VALVES, INSULATION, AND RELATED APPURTENANCES BACK TO THE ASSOCIATED PIPING MAINS AND CAP PIPING. FOR PIPING NOT SHOWN, THE CONTRACTOR SHALL FIELD VERIFY THE ROUTING OF THE EXISTING PIPING BACK TO THE NEAREST PIPING MAINS. DISCONNECT, REMOVE, AND DISPOSE OF THE ASSOCIATED WALL-MOUNTED THERMOSTAT.
4. EXISTING TO REMAIN.
5. THE CONTRACTOR SHALL DISCONNECT, REMOVE, AND DISPOSE OF THE PORTION OF THE EXISTING STEAM FINNED-TUBE RADIATOR LOCATED BEHIND THE CASEWORK TO ACCOMMODATE THE INSTALLATION OF THE NEW UNIT VENTILATOR. REFER TO ARCHITECTURAL DRAWINGS FOR THE SCOPE OF THE CASEWORK MODIFICATIONS. AS A RESULT OF THE MODIFICATION, THE REMAINING FINNED-TUBE RADIATOR SHALL BE COMPLETELY DISCONNECTED AND ABANDONED IN PLACE. THE FINNED-TUBE RADIATOR SHALL BE REMOVED AS PART OF A FUTURE PROJECT PHASE.
6. THE CONTRACTOR SHALL DISCONNECT, REMOVE, AND DISPOSE OF THE ABANDONED STEAM PIPING LOCATED WITHIN THE BUILT-IN BENCH BEING DEMOLISHED TO ALLOW FOR THE INSTALLATION OF NEW HOT WATER PIPING DURING THE NEW WORK PHASE.

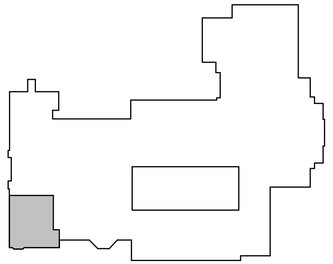

KEY PLAN

SCALE: 1" = 100'-0"

PROJECT NORTH

H2M architects + engineers
1133 Westchester Avenue, Suite N-210
White Plains, NY 10605
914.358.5623 • www.h2m.com
NY Architecture & Landscape Architecture: No Certificate Required
NY Engineering Certificate of Authorization No.: 0018178

CONSULTANTS:

| MARK | DATE | DESCRIPTION |
|---|---|---|
| | | |

STATE OF NEW YORK · JOHN C. MORRIS III · LICENSED PROFESSIONAL ENGINEER · 057554-1

05/31/2028 Exp. Date

J. CHRIS MORRIS III, P.E.
NY PROFESSIONAL ENGINEER Lic. No. 057554

"IN ACCORDANCE WITH ARTICLE 145, SECTION 7209 OF THE NYS EDUCATION LAW, ALTERATION OF THIS DOCUMENT EXCEPT BY A LICENSED PROFESSIONAL IS ILLEGAL."

| DESIGNED BY: | DRAWN BY: | CHECKED BY: | REVIEWED BY: |
|---|---|---|---|
| W. MAGIERA | W. MAGIERA | K. WEILER | C. MORRIS |

| PROJECT No: | DATE: | SCALE: |
|---|---|---|
| SMSD2507 | OCTOBER 2026 | AS SHOWN |

CLIENT

**SOMERS CENTRAL SCHOOL DISTRICT**

**VARIOUS UPGRADES AT SOMERS MIDDLE SCHOOL**

**250 US-202**
**SOMERS, NY 10589**

**SED#: 66-21-01-06-0-001-021**

CONTRACT

**CONTRACT M**
**MECHANICAL CONSTRUCTION**

STATUS

**FOR BID**

SHEET TITLE


**MECHANICAL**
**PARTIAL THIRD FLOOR**
**DEMOLITION PLAN**

DRAWING No.

**MS-MD 118.00**

C:\Users\wmagiera\Documents_Revit Backup\SMSD2507_Central25_M_wmagieraSNDSX.rvt


10/29/2026 2:42:39 PM

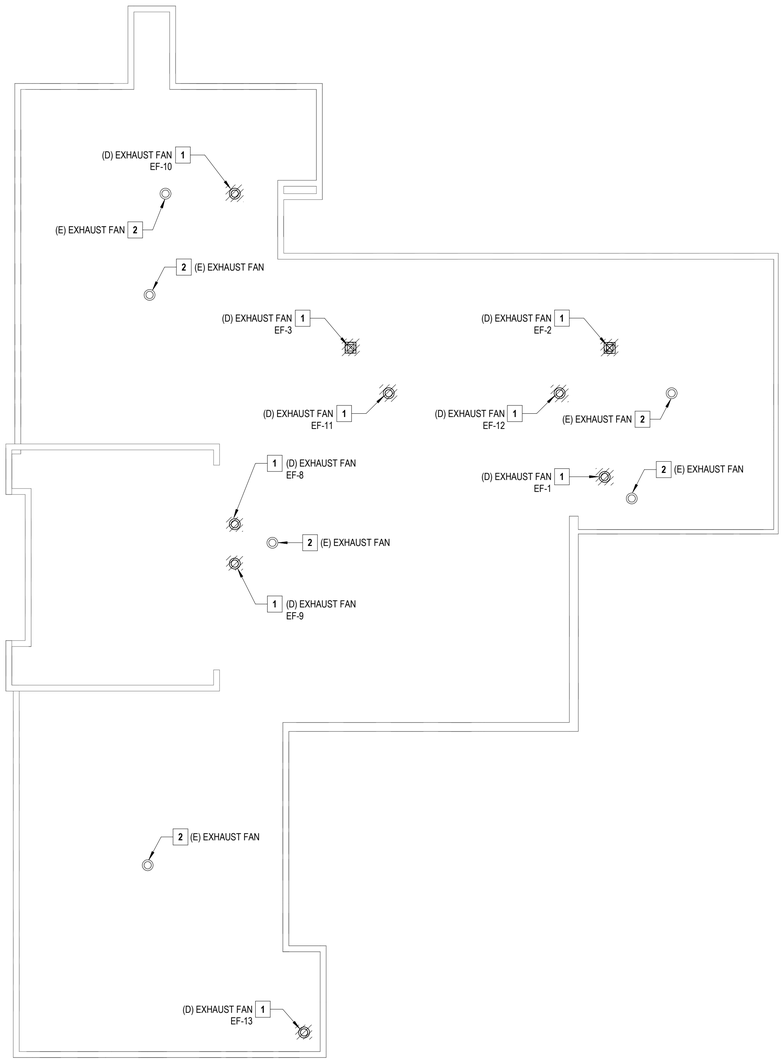


## 1 PARTIAL UPPER ROOF DEMOLITION PLAN

SCALE: 1/16" = 1'-0"

PROJECT NORTH

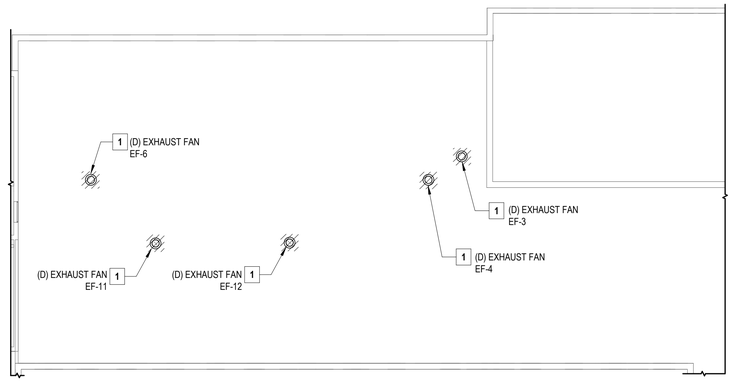


## 2 PARTIAL LOWER ROOF DEMOLITION PLAN

SCALE: 1/16" = 1'-0"


PROJECT NORTH

## GENERAL NOTES

1. THE EXISTING CONDITIONS SHOWN ON THE CONTRACT DRAWINGS ARE BASED ON LIMITED FIELD SURVEY AND EXISTING DOCUMENTATION. THE CONTRACTOR SHALL BE RESPONSIBLE FOR VERIFICATION OF ALL EXISTING CONDITIONS PRIOR TO THE COMMENCEMENT OF DEMOLITION / NEW WORK AND THE PURCHASE OF NEW EQUIPMENT. SHOULD THERE BE A CONFLICT. THE CONTRACTOR SHALL ALERT THE ARCHITECT / ENGINEER IN WRITING.
2. THE CONTRACTOR SHALL TAKE CARE NOT TO DAMAGE ADJOINING SURFACES OUTSIDE OF THE CONTRACT AREA OR SCOPE OF WORK. THE CONTRACTOR SHALL BE RESPONSIBLE TO RESTORE EXISTING CONDITIONS AND/OR FINISHES DAMAGED DURING CONSTRUCTION, INCLUDING PATCHING AND PAINTING DEEMED NECESSARY BY THE ARCHITECT AT NO ADDITIONAL COST TO THE OWNER.
3. THE CONTRACTOR SHALL REMOVE AND DISPOSE OF ALL CONSTRUCTION DEBRIS AND UNWANTED MATERIAL LEGALLY OFF-SITE IN ACCORDANCE WITH THE PROJECT SPECIFICATIONS.

## X MECHANICAL DEMOLITION KEYNOTES

1. THE CONTRACTOR SHALL DISCONNECT, REMOVE, AND DISPOSE OF THE EXISTING EXHAUST FAN AND THE ASSOCIATED ROOF CURB IN APPROXIMATELY THIS LOCATION. THE CONTRACTOR SHALL FIELD VERIFY EXISTING ROOF OPENING DIMENSIONS PRIOR TO DEMOLITION AND ORDERING OF NEW EQUIPMENT. DISCONNECT, REMOVE, AND DISPOSE OF THE EXISTING BACKDRAFT DAMPER (IF APPLICABLE). TEMPORARILY CAP DUCTWORK UNTIL NEW REPLACEMENT EXHAUST FAN CAN BE INSTALLED. TEMPORARILY SEAL ROOF OPENINGS TO MAKE WEATHERTIGHT UNTIL NEW EXHAUST FANS ARE INSTALLED DURING THE NEW WORK PHASE.
2. EXISTING TO REMAIN.

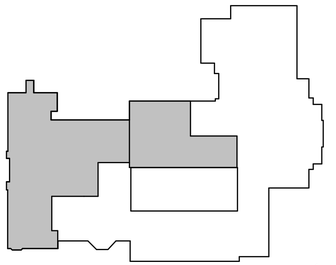

KEY PLAN

SCALE: 1" = 100'-0"

PROJECT NORTH

H2M architects + engineers
1133 Westchester Avenue, Suite N-210
White Plains, NY 10605
914.358.5623 • www.h2m.com
NY Architecture & Landscape Architecture: No Certificate Required
NY Engineering Certificate of Authorization No.: 0018178

CONSULTANTS:

| MARK | DATE | DESCRIPTION |
|---|---|---|
| | | |
| | | |
| | | |
| | | |
| | | |
| | | |
| | | |
| | | |
| | | |
| | | |

STATE OF NEW YORK
JOHN C. MORRIS III
057554-1
LICENSED PROFESSIONAL ENGINEER

05/31/2028
Exp. Date

J. CHRIS MORRIS III, P.E.
NY PROFESSIONAL ENGINEER Lic. No. 057554

"IN ACCORDANCE WITH ARTICLE 145, SECTION 7209 OF THE NYS EDUCATION LAW, ALTERATION OF THIS DOCUMENT EXCEPT BY A LICENSED PROFESSIONAL IS ILLEGAL."

| DESIGNED BY: | DRAWN BY: | CHECKED BY: | REVIEWED BY: |
|---|---|---|---|
| W. MAGIERA | W. MAGIERA | K. WEILER | C. MORRIS |

| PROJECT No: | DATE: | SCALE: |
|---|---|---|
| SMSD2507 | OCTOBER 2026 | AS SHOWN |

CLIENT

**SOMERS CENTRAL SCHOOL DISTRICT**

**VARIOUS UPGRADES AT SOMERS MIDDLE SCHOOL**

250 US-202
SOMERS, NY 10589

SED#: 66-21-01-06-0-001-021

CONTRACT

**CONTRACT M**
**MECHANICAL CONSTRUCTION**

STATUS

**FOR BID**

SHEET TITLE


**MECHANICAL ROOF DEMOLITION PLAN**

DRAWING No.

# MS-MD 119.00

C:\Users\wmagiera\Documents_Revit Backup\SMSD2507_Central25_M_wmagieraSNDSX.rvt

10/29/2026 2:42:39 PM

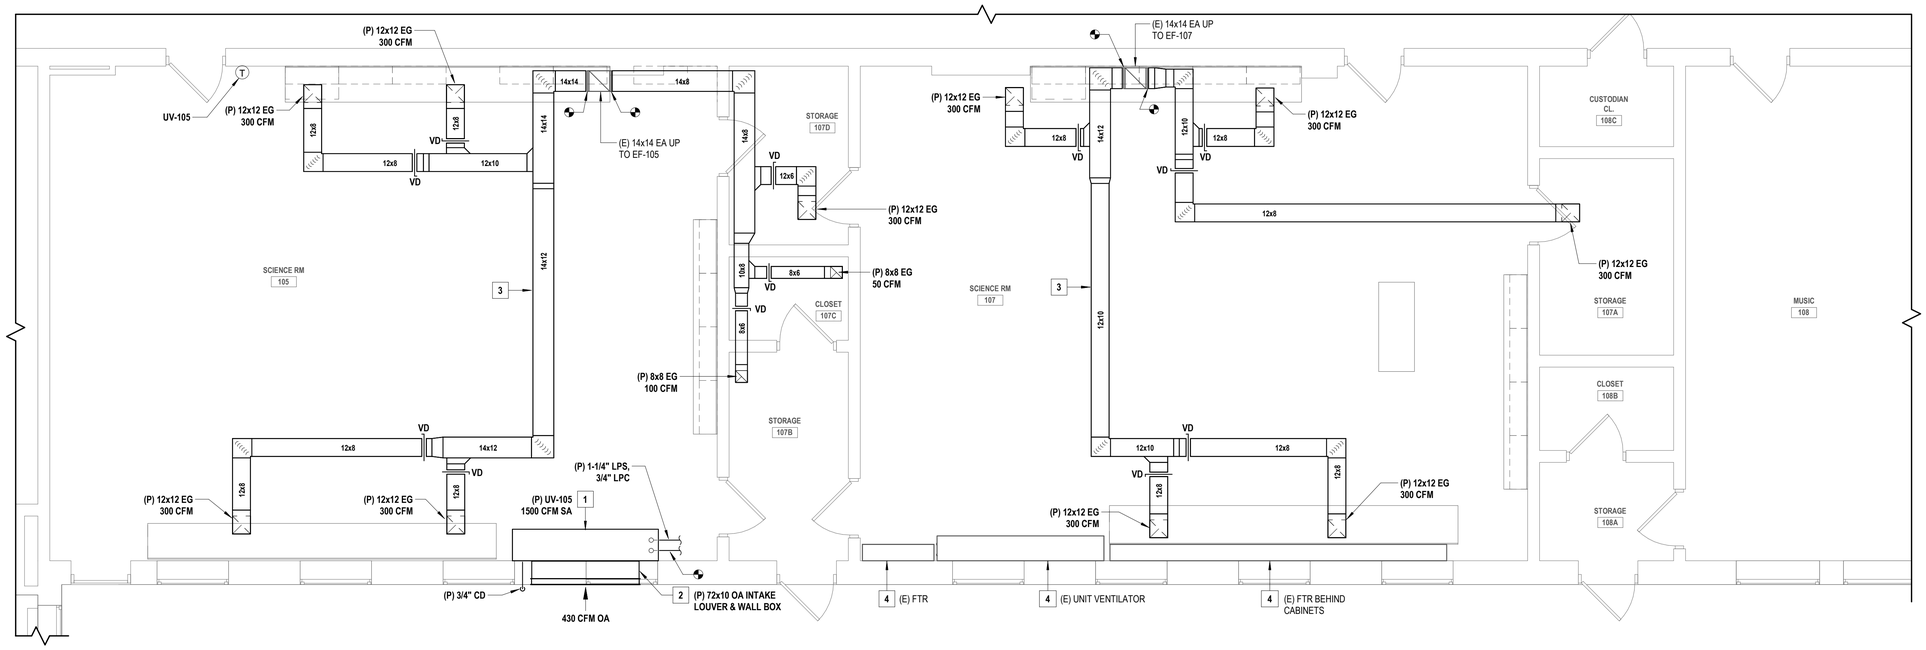


## 1 PARTIAL FIRST FLOOR NEW WORK PLAN - SCIENCE CLASSROOMS

SCALE: 1/4" = 1'-0"


PROJECT NORTH

## GENERAL NOTES

1. THE EXISTING CONDITIONS SHOWN ON THE CONTRACT DRAWINGS ARE BASED ON LIMITED FIELD SURVEY AND EXISTING DOCUMENTATION. THE CONTRACTOR SHALL BE RESPONSIBLE FOR VERIFICATION OF ALL EXISTING CONDITIONS PRIOR TO THE COMMENCEMENT OF DEMOLITION / NEW WORK AND THE PURCHASE OF NEW EQUIPMENT. SHOULD THERE BE A CONFLICT. THE CONTRACTOR SHALL ALERT THE ARCHITECT / ENGINEER IN WRITING.
2. THE CONTRACTOR SHALL TAKE CARE NOT TO DAMAGE ADJOINING SURFACES OUTSIDE OF THE CONTRACT AREA OR SCOPE OF WORK. THE CONTRACTOR SHALL BE RESPONSIBLE TO RESTORE EXISTING CONDITIONS AND/OR FINISHES DAMAGED DURING CONSTRUCTION, INCLUDING PATCHING AND PAINTING DEEMED NECESSARY BY THE ARCHITECT AT NO ADDITIONAL COST TO THE OWNER.
3. THE CONTRACTOR SHALL REMOVE AND DISPOSE OF ALL CONSTRUCTION DEBRIS AND UNWANTED MATERIAL LEGALLY OFF-SITE IN ACCORDANCE WITH THE PROJECT SPECIFICATIONS.
4. THE CONTRACTOR SHALL TAKE ALL NECESSARY MEASURES TO MAINTAIN THE ROOF WARRANTY.
5. THE CONTRACTOR SHALL TAKE CARE TO INSTALL ALL NEW ROOFTOP EQUIPMENT A MINIMUM OF 10'-0" AWAY FROM ALL ROOF EDGES.
6. THE CONTRACTOR SHALL FURNISH AND INSTALL NEW EQUIPMENT IN ACCORDANCE WITH THE MANUFACTURER'S SERVICE AND OPERATING CLEARANCES, RECOMMENDATIONS, INSTALLATION INSTRUCTIONS, AND PREVAILING CODE.
7. THE CONTRACTOR SHALL COORDINATE ALL CEILING-MOUNTED EQUIPMENT (DIFFUSERS, GRILLES, ETC.) WITH ALL EXISTING AND NEW EQUIPMENT, INCLUDING LIGHT FIXTURES, FIRE ALARM DEVICES, AND THE CEILING GRID.
8. THE CONTRACTOR SHALL FURNISH AND INSTALL DUCT / PIPING SUPPORTS AS REQUIRED. MINIMUM EVERY 10'-0" AND CHANGE IN DIRECTION.
9. FOR ALL NEW CONDENSATE DRAIN PIPING CONNECTIONS TO NEW UNIT VENTILATORS, THE INTENTION IS TO INSTALL PIPING TO EXTEND APPROXIMATELY 6" FROM THE EXTERIOR WALL, AND TERMINATE WITH A 90-DEGREE ELBOW FACING DOWNWARD. PIPING TO BE CAPPED AS COOLING COILS ARE TO BE CONNECTED AS PART OF A FUTURE PROJECT.

## X MECHANICAL NEW WORK KEYNOTES

1. THE CONTRACTOR SHALL FURNISH AND INSTALL NEW FLOOR-MOUNTED STEAM UNIT VENTILATOR WITH DX COOLING COILS FOR FUTURE CONNECTION TO CONDENSING UNIT. UNIT VENTILATOR TO BE PROVIDED WITH FULL ADAPTER BACK FOR WALL BOX / LOUVER ALIGNMENTS. PROVIDE EACH UNIT VENTILATOR WITH A REMOTE, WALL MOUNTED THERMOSTAT. FURNISH AND INSTALL ALL REQUIRED STEAM AND CONDENSATE RETURN PIPING, VALVES, FITTINGS, AND ALL REQUIRED APPURTENANCES BACK TO THE NEAREST PIPING MAINS (FIELD VERIFY PIPING CONNECTION LOCATIONS). SIZE STEAM AND CONDENSATE RETURN PIPING AS INDICATED ON THE DRAWINGS. FURNISH AND INSTALL NEW CAPPED 3/4" CONDENSATE DRAIN PIPING FOR EACH UV. COORDINATE FINAL INSTALLATION LOCATION WITH ARCHITECTURAL DRAWINGS AND EXISTING / NEW CASEWORK. INTERFACE UV WITH THE BUILDING'S EXISTING ATC/DDC SYSTEM.
2. THE CONTRACTOR SHALL FURNISH AND INSTALL NEW WALL BOX AND OUTSIDE AIR INTAKE LOUVER FOR THE NEW UNIT VENTILATOR. SIZE WALL BOX AND LOUVER AS PER THE MANUFACTURER'S INSTRUCTIONS. LOUVER SHALL BE INSTALLED A MINIMUM OF 12" ABOVE GRADE.
3. THE CONTRACTOR SHALL FURNISH AND INSTALL NEW EXHAUST DUCTWORK AS INDICATED ON THE DRAWINGS, INCLUDING ALL DUCT MAINS, BRANCH DUCTWORK, DUCT HANGERS AND SUPPORTS, VOLUME DAMPERS, EXHAUST GRILLES, AND ALL REQUIRED APPURTENANCES. RECONNECT TO EXISTING DUCT RISER AT THE POINTS INDICATED. COORDINATE FINAL INSTALLATION LOCATION WITH THE ARCHITECT'S REFLECTED CEILING PLANS AND EXISTING ABOVE-CEILING CONDITIONS.
4. EXISTING TO REMAIN.

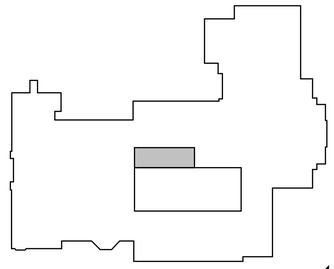

KEY PLAN

SCALE: 1" = 100'-0"

PROJECT NORTH

H2M architects + engineers
1133 Westchester Avenue, Suite N-210
White Plains, NY 10605
914.358.5623 • www.h2m.com
NY Architecture & Landscape Architecture: No Certificate Required
NY Engineering Certificate of Authorization No.: 0018178

CONSULTANTS:

| MARK | DATE | DESCRIPTION |
|---|---|---|
| | | |

STATE OF NEW YORK · JOHN C. MORRIS III · LICENSED PROFESSIONAL ENGINEER · 057554-1

05/31/2028
Exp. Date

J. CHRIS MORRIS III, P.E.
NY PROFESSIONAL ENGINEER Lic. No. 057554

"IN ACCORDANCE WITH ARTICLE 145, SECTION 7209 OF THE NYS EDUCATION LAW, ALTERATION OF THIS DOCUMENT EXCEPT BY A LICENSED PROFESSIONAL IS ILLEGAL."

| DESIGNED BY: | DRAWN BY: | CHECKED BY: | REVIEWED BY: |
|---|---|---|---|
| W. MAGIERA | W. MAGIERA | K. WEILER | C. MORRIS |

| PROJECT No: | DATE: | SCALE: |
|---|---|---|
| SMSD2507 | OCTOBER 2026 | AS SHOWN |

CLIENT

**SOMERS CENTRAL SCHOOL DISTRICT**

**VARIOUS UPGRADES AT SOMERS MIDDLE SCHOOL**

**250 US-202**
**SOMERS, NY 10589**

**SED#: 66-21-01-06-0-001-021**

CONTRACT

**CONTRACT M**
**MECHANICAL CONSTRUCTION**

STATUS

**FOR BID**

SHEET TITLE


**MECHANICAL**
**PARTIAL FIRST FLOOR NEW WORK PLAN**

DRAWING No.

**MS-M 110.00**

C:\Users\wmagiera\Documents_Revit Backup\SMSD2507_Central25_M_wmagieraSNDSX.rvt


10/29/2026 2:42:40 PM

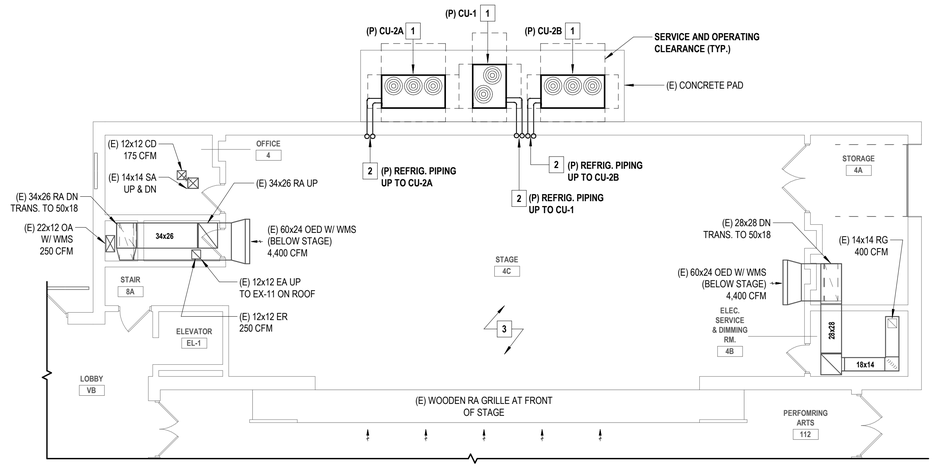


## 1 PARTIAL BASEMENT NEW WORK PLAN - AUDITORIUM

SCALE: 1/8" = 1'-0"

PROJECT NORTH

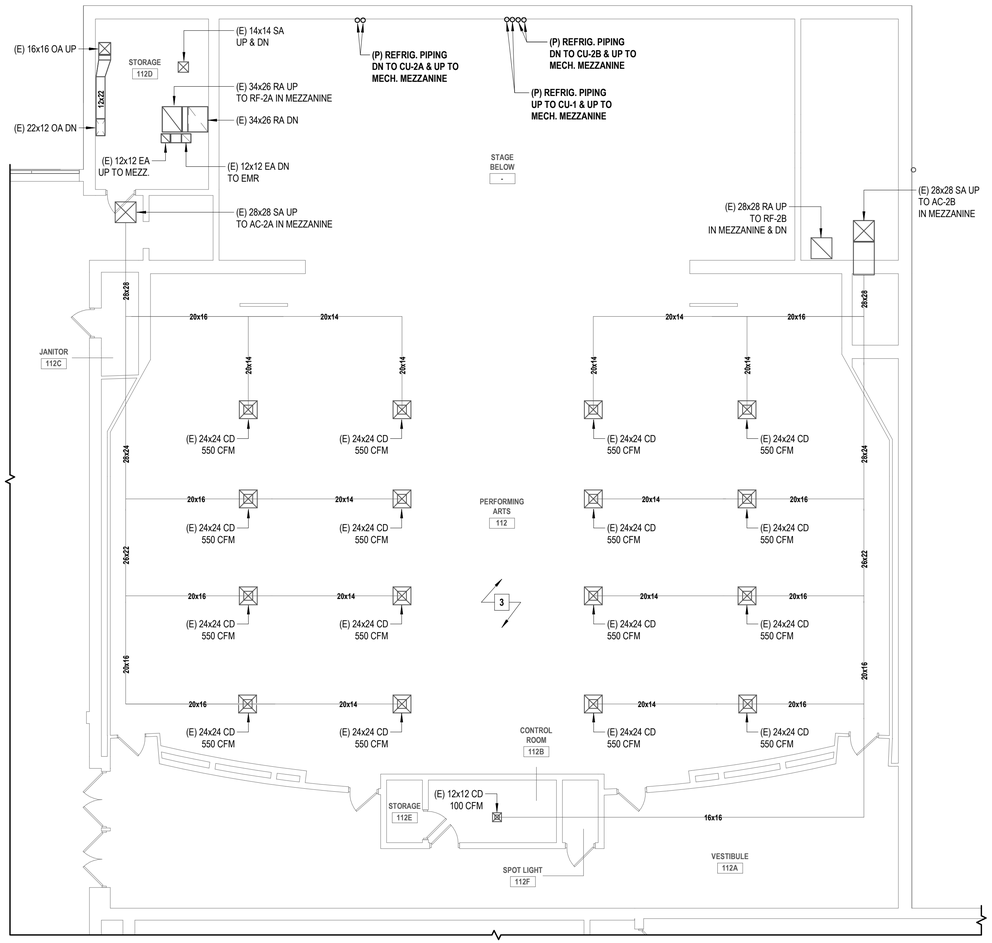


## 2 PARTIAL FIRST FLOOR NEW WORK PLAN - AUDITORIUM

SCALE: 1/8" = 1'-0"


PROJECT NORTH

## GENERAL NOTES

1. THE EXISTING CONDITIONS SHOWN ON THE CONTRACT DRAWINGS ARE BASED ON LIMITED FIELD SURVEY AND EXISTING DOCUMENTATION. THE CONTRACTOR SHALL BE RESPONSIBLE FOR VERIFICATION OF ALL EXISTING CONDITIONS PRIOR TO THE COMMENCEMENT OF DEMOLITION / NEW WORK AND THE PURCHASE OF NEW EQUIPMENT. SHOULD THERE BE A CONFLICT. THE CONTRACTOR SHALL ALERT THE ARCHITECT / ENGINEER IN WRITING.
2. THE CONTRACTOR SHALL TAKE CARE NOT TO DAMAGE ADJOINING SURFACES OUTSIDE OF THE CONTRACT AREA OR SCOPE OF WORK. THE CONTRACTOR SHALL BE RESPONSIBLE TO RESTORE EXISTING CONDITIONS AND/OR FINISHES DAMAGED DURING CONSTRUCTION, INCLUDING PATCHING AND PAINTING DEEMED NECESSARY BY THE ARCHITECT AT NO ADDITIONAL COST TO THE OWNER.
3. THE CONTRACTOR SHALL REMOVE AND DISPOSE OF ALL CONSTRUCTION DEBRIS AND UNWANTED MATERIAL LEGALLY OFF-SITE IN ACCORDANCE WITH THE PROJECT SPECIFICATIONS.
4. THE CONTRACTOR SHALL TAKE ALL NECESSARY MEASURES TO MAINTAIN THE ROOF WARRANTY.
5. THE CONTRACTOR SHALL TAKE CARE TO INSTALL ALL NEW ROOFTOP EQUIPMENT A MINIMUM OF 10'-0" AWAY FROM ALL ROOF EDGES.
6. THE CONTRACTOR SHALL FURNISH AND INSTALL NEW EQUIPMENT IN ACCORDANCE WITH THE MANUFACTURER'S SERVICE AND OPERATING CLEARANCES, RECOMMENDATIONS, INSTALLATION INSTRUCTIONS, AND PREVAILING CODE.
7. THE CONTRACTOR SHALL COORDINATE ALL CEILING-MOUNTED EQUIPMENT (DIFFUSERS, GRILLES, ETC.) WITH ALL EXISTING AND NEW EQUIPMENT, INCLUDING LIGHT FIXTURES, FIRE ALARM DEVICES, AND THE CEILING GRID.
8. THE CONTRACTOR SHALL FURNISH AND INSTALL DUCT / PIPING SUPPORTS AS REQUIRED. MINIMUM EVERY 10'-0" AND CHANGE IN DIRECTION.

## X MECHANICAL NEW WORK KEYNOTES

1. THE CONTRACTOR SHALL FURNISH AND INSTALL NEW REMOTE CONDENSING UNIT IN APPROXIMATELY THIS LOCATION. INSTALL UNITS ON EXISTING CONCRETE PAD. INTERFACE CONDENSING UNIT WITH THE BUILDING'S EXISTING ATC/DDC SYSTEM.
2. THE CONTRACTOR SHALL FURNISH AND INSTALL NEW REFRIGERANT PIPING BETWEEN THE CONDENSING UNIT AND THE AIR HANDLING UNIT IN THE MECHANICAL MEZZANINE ABOVE THE AUDITORIUM. ROUTE PIPING UP ALONG INTERIOR WALL BEHIND THE STAGE. RE-USE EXISTING EXTERIOR WALL PIPING PENETRATIONS WHERE POSSIBLE. SIZE PIPING PER MANUFACTURER'S INSTALLATION INSTRUCTIONS AND RECOMMENDATIONS.
3. AUDITORIUM SUPPLY AND RETURN DUCTWORK IS EXISTING TO REMAIN. AFTER THE INSTALLATION OF THE REPLACEMENT AIR HANDLING UNITS, THE CONTRACTOR SHALL RE-BALANCE ALL EXISTING AIR DEVICES TO MATCH THE PRE-TESTING AND BALANCING AIRFLOW MEASUREMENTS.

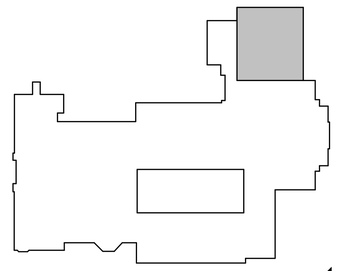

KEY PLAN

SCALE: 1" = 100'-0"

PROJECT NORTH

H2M architects + engineers
1133 Westchester Avenue, Suite N-210
White Plains, NY 10605
914.358.5623 • www.h2m.com
NY Architecture & Landscape Architecture: No Certificate Required
NY Engineering Certificate of Authorization No.: 0018178

CONSULTANTS:

| MARK | DATE | DESCRIPTION |
|---|---|---|
| | | |

STATE OF NEW YORK · JOHN C. MORRIS III · 057554-1 · LICENSED PROFESSIONAL ENGINEER

05/31/2028 Exp. Date

J. CHRIS MORRIS III, P.E.
NY PROFESSIONAL ENGINEER Lic. No. 057554

"IN ACCORDANCE WITH ARTICLE 145, SECTION 7209 OF THE NYS EDUCATION LAW, ALTERATION OF THIS DOCUMENT EXCEPT BY A LICENSED PROFESSIONAL IS ILLEGAL."

| DESIGNED BY: | DRAWN BY: | CHECKED BY: | REVIEWED BY: |
|---|---|---|---|
| W. MAGIERA | W. MAGIERA | K. WEILER | C. MORRIS |

| PROJECT No: | DATE: | SCALE: |
|---|---|---|
| SMSD2507 | OCTOBER 2026 | AS SHOWN |

CLIENT

**SOMERS CENTRAL SCHOOL DISTRICT**

**VARIOUS UPGRADES AT SOMERS MIDDLE SCHOOL**

**250 US-202**
**SOMERS, NY 10589**

**SED#: 66-21-01-06-0-001-021**

CONTRACT

**CONTRACT M**
**MECHANICAL CONSTRUCTION**

STATUS

**FOR BID**


SHEET TITLE

**MECHANICAL**
**PARTIAL FIRST FLOOR NEW WORK PLAN**

DRAWING No.

**MS-M 111.00**


C:\Users\wmagiera\Documents_Revit Backup\SMSD2507_Central25_M_wmagieraSNDSX.rvt
10/29/2026 2:42:40 PM

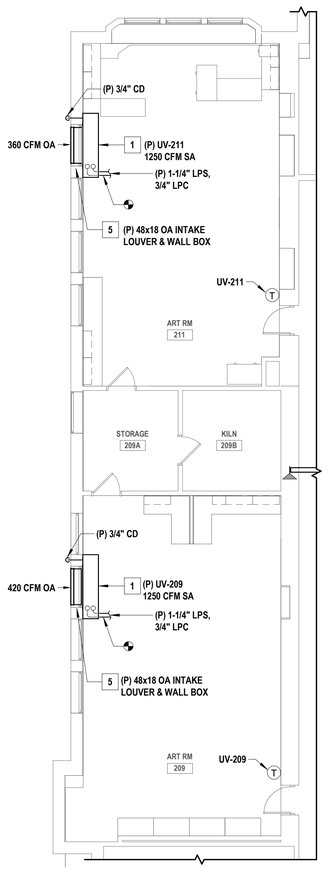


## 1 PARTIAL SECOND FLOOR NEW WORK PLAN

SCALE: 1/8" = 1'-0"

PROJECT NORTH

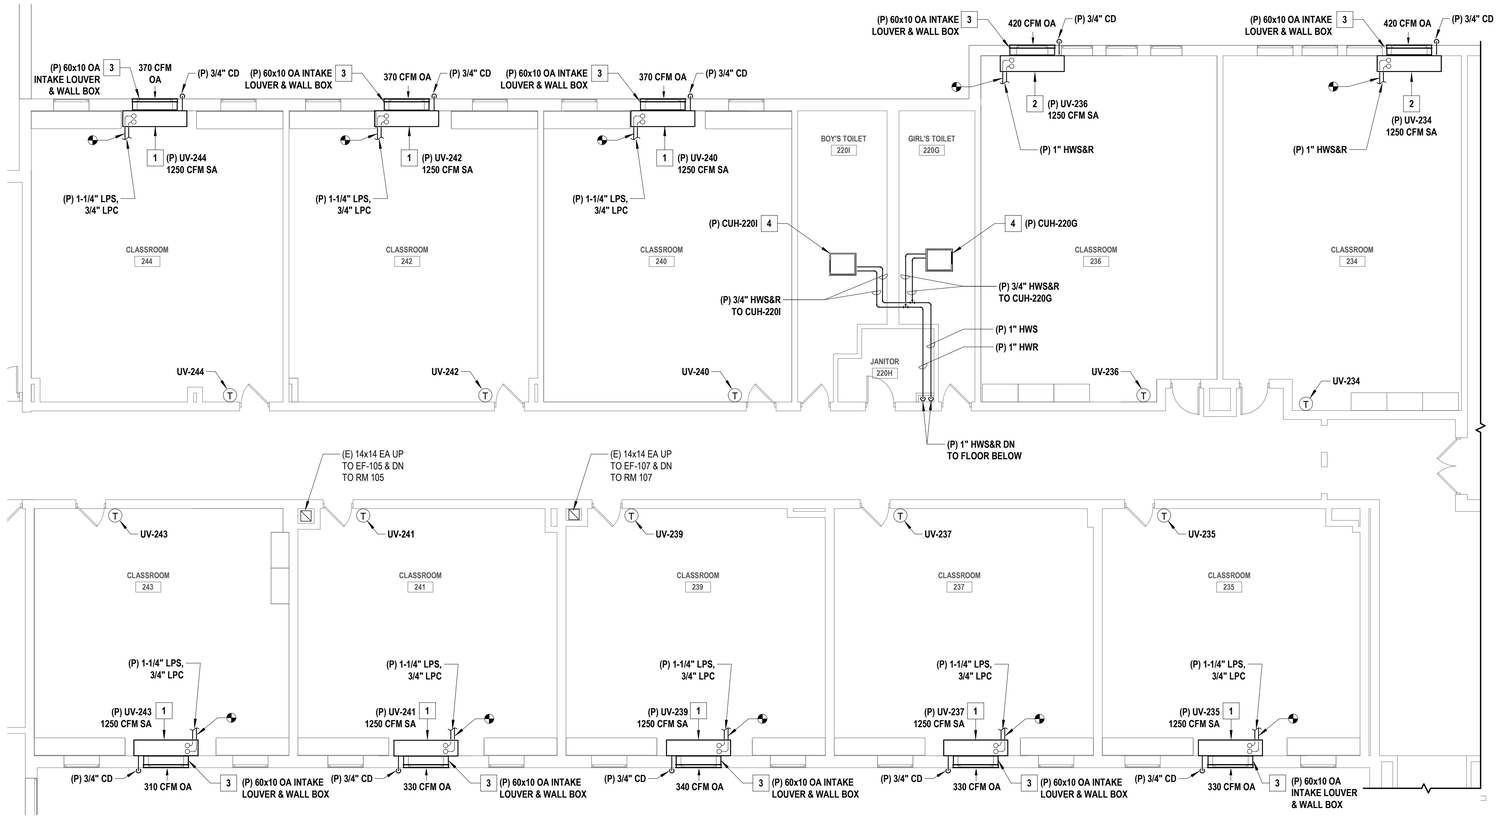


## 2 PARTIAL SECOND FLOOR NEW WORK PLAN - CLASSROOMS

SCALE: 1/8" = 1'-0"

PROJECT NORTH


## GENERAL NOTES

1. THE EXISTING CONDITIONS SHOWN ON THE CONTRACT DRAWINGS ARE BASED ON LIMITED FIELD SURVEY AND EXISTING DOCUMENTATION. THE CONTRACTOR SHALL BE RESPONSIBLE FOR VERIFICATION OF ALL EXISTING CONDITIONS PRIOR TO THE COMMENCEMENT OF DEMOLITION / NEW WORK AND THE PURCHASE OF NEW EQUIPMENT. SHOULD THERE BE A CONFLICT. THE CONTRACTOR SHALL ALERT THE ARCHITECT / ENGINEER IN WRITING.
2. THE CONTRACTOR SHALL TAKE CARE NOT TO DAMAGE ADJOINING SURFACES OUTSIDE OF THE CONTRACT AREA OR SCOPE OF WORK. THE CONTRACTOR SHALL BE RESPONSIBLE TO RESTORE EXISTING CONDITIONS AND/OR FINISHES DAMAGED DURING CONSTRUCTION, INCLUDING PATCHING AND PAINTING DEEMED NECESSARY BY THE ARCHITECT AT NO ADDITIONAL COST TO THE OWNER.
3. THE CONTRACTOR SHALL REMOVE AND DISPOSE OF ALL CONSTRUCTION DEBRIS AND UNWANTED MATERIAL LEGALLY OFF-SITE IN ACCORDANCE WITH THE PROJECT SPECIFICATIONS.
4. THE CONTRACTOR SHALL TAKE ALL NECESSARY MEASURES TO MAINTAIN THE ROOF WARRANTY.
5. THE CONTRACTOR SHALL TAKE CARE TO INSTALL ALL NEW ROOFTOP EQUIPMENT A MINIMUM OF 10'-0" AWAY FROM ALL ROOF EDGES.
6. THE CONTRACTOR SHALL FURNISH AND INSTALL NEW EQUIPMENT IN ACCORDANCE WITH THE MANUFACTURER'S SERVICE AND OPERATING CLEARANCES, RECOMMENDATIONS, INSTALLATION INSTRUCTIONS, AND PREVAILING CODE.
7. THE CONTRACTOR SHALL COORDINATE ALL CEILING-MOUNTED EQUIPMENT (DIFFUSERS, GRILLES, ETC.) WITH ALL EXISTING AND NEW EQUIPMENT, INCLUDING LIGHT FIXTURES, FIRE ALARM DEVICES, AND THE CEILING GRID.
8. THE CONTRACTOR SHALL FURNISH AND INSTALL DUCT / PIPING SUPPORTS AS REQUIRED. MINIMUM EVERY 10'-0" AND CHANGE IN DIRECTION.
9. FOR ALL NEW CONDENSATE DRAIN PIPING CONNECTIONS TO NEW UNIT VENTILATORS, THE INTENTION IS TO INSTALL PIPING TO EXTEND APPROXIMATELY 6" FROM THE EXTERIOR WALL, AND TERMINATE WITH A 90-DEGREE ELBOW FACING DOWNWARD. PIPING TO BE CAPPED AS COOLING COILS ARE TO BE CONNECTED AS PART OF A FUTURE PROJECT.

## MECHANICAL NEW WORK KEYNOTES

X

1. THE CONTRACTOR SHALL FURNISH AND INSTALL NEW FLOOR-MOUNTED STEAM UNIT VENTILATOR WITH DX COOLING COILS FOR FUTURE CONNECTION TO CONDENSING UNIT. UNIT VENTILATOR TO BE PROVIDED WITH FULL ADAPTER BACK FOR WALL BOX / LOUVER ALIGNMENTS. PROVIDE EACH UNIT VENTILATOR WITH A REMOTE, WALL MOUNTED THERMOSTAT. FURNISH AND INSTALL ALL REQUIRED STEAM AND CONDENSATE RETURN PIPING, VALVES, FITTINGS, AND ALL REQUIRED APPURTENANCES BACK TO THE NEAREST PIPING MAINS (FIELD VERIFY PIPING CONNECTION LOCATIONS). SIZE STEAM AND CONDENSATE RETURN PIPING AS INDICATED ON THE DRAWINGS. FURNISH AND INSTALL NEW CAPPED 3/4" CONDENSATE DRAIN PIPING FOR EACH UV. COORDINATE FINAL INSTALLATION LOCATION WITH ARCHITECTURAL DRAWINGS AND EXISTING / NEW CASEWORK. INTERFACE UV WITH THE BUILDING'S EXISTING ATC/DDC SYSTEM.
2. THE CONTRACTOR SHALL FURNISH AND INSTALL NEW FLOOR-MOUNTED HOT WATER UNIT VENTILATOR WITH DX COOLING COILS FOR FUTURE CONNECTION TO CONDENSING UNIT. UNIT VENTILATOR TO BE PROVIDED WITH FULL ADAPTER BACK FOR WALL BOX / LOUVER ALIGNMENTS. PROVIDE EACH UNIT VENTILATOR WITH A REMOTE, WALL MOUNTED THERMOSTAT. FURNISH AND INSTALL ALL REQUIRED HOT WATER SUPPLY AND RETURN PIPING, VALVES, FITTINGS, AND ALL REQUIRED APPURTENANCES BACK TO THE NEAREST PIPING MAINS (FIELD VERIFY PIPING CONNECTION LOCATIONS). SIZE PIPING AS INDICATED ON THE DRAWINGS. FURNISH AND INSTALL NEW CAPPED 3/4" CONDENSATE DRAIN PIPING FOR EACH UV. COORDINATE FINAL INSTALLATION LOCATION WITH ARCHITECTURAL DRAWINGS AND EXISTING / NEW CASEWORK. INTERFACE UV WITH THE BUILDING'S EXISTING ATC/DDC SYSTEM.
3. THE CONTRACTOR SHALL FURNISH AND INSTALL NEW WALL BOX AND OUTSIDE AIR INTAKE LOUVER FOR THE NEW UNIT VENTILATOR. SIZE WALL BOX AND LOUVER AS PER THE MANUFACTURER'S INSTRUCTIONS.
4. THE CONTRACTOR SHALL FURNISH AND INSTALL A NEW CEILING-MOUNTED HOT WATER CABINET UNIT HEATER TO SERVE THE EXISTING TOILET ROOM. FURNISH AND INSTALL NEW HOT WATER SUPPLY AND RETURN PIPING AS INDICATED ON THE DRAWINGS TO CONNECT THE NEW CABINET HEATER INTO THE BUILDING'S EXISTING HOT WATER SYSTEM. SEE EQUIPMENT SCHEDULE FOR ADDITIONAL INFORMATION. INTERFACE CABINET HEATER WITH THE BUILDING'S EXISTING ATC/DDC SYSTEM.
5. THE CONTRACTOR SHALL FURNISH AND INSTALL A NEW CUSTOM WALL BOX AND OUTSIDE AIR INTAKE LOUVER FOR THE NEW UNIT VENTILATOR. WALL BOX AND LOUVER SHALL BE SIZED AS PER THE DRAWINGS. LOUVER MODEL SHALL BE GREENHECK "ESD-435" TO MATCH THE OTHER UNIT VENTILATORS. LOUVER SHALL SIT WITHIN THE PANEL LOCATED BELOW THE WINDOW AND MATCH THE ELEVATION OF THE EXISTING LOUVER REMOVED DURING DEMOLITION.

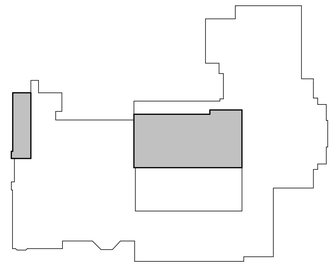

KEY PLAN

SCALE: 1" = 100'-0"

PROJECT NORTH

H2M architects + engineers
1133 Westchester Avenue, Suite N-210
White Plains, NY 10605
914.358.5623 • www.h2m.com
NY Architecture & Landscape Architecture: No Certificate Required
NY Engineering Certificate of Authorization No.: 0018178

CONSULTANTS:

| MARK | DATE | DESCRIPTION |
|---|---|---|
| | | |
| | | |
| | | |
| | | |
| | | |
| | | |
| | | |
| | | |
| | | |
| | | |

STATE OF NEW YORK · JOHN C. MORRIS III · LICENSED PROFESSIONAL ENGINEER · 057554-1

05/31/2028 Exp. Date

J. CHRIS MORRIS III, P.E.
NY PROFESSIONAL ENGINEER Lic. No. 057554

"IN ACCORDANCE WITH ARTICLE 145, SECTION 7209 OF THE NYS EDUCATION LAW, ALTERATION OF THIS DOCUMENT EXCEPT BY A LICENSED PROFESSIONAL IS ILLEGAL."

| DESIGNED BY: | DRAWN BY: | CHECKED BY: | REVIEWED BY: |
|---|---|---|---|
| W. MAGIERA | W. MAGIERA | K. WEILER | C. MORRIS |

| PROJECT No: | DATE: | SCALE: |
|---|---|---|
| SMSD2507 | OCTOBER 2026 | AS SHOWN |

CLIENT

**SOMERS CENTRAL SCHOOL DISTRICT**

**VARIOUS UPGRADES AT SOMERS MIDDLE SCHOOL**

**250 US-202**
**SOMERS, NY 10589**

**SED#: 66-21-01-06-0-001-021**

CONTRACT

**CONTRACT M**
**MECHANICAL CONSTRUCTION**

STATUS

**FOR BID**


SHEET TITLE

**MECHANICAL PARTIAL SECOND FLOOR NEW WORK PLAN**

DRAWING No.


**MS-M 112.00**

C:\Users\wmagiera\Documents_Revit Backup\SMSD2507_Central25_M_wmagieraSNDSX.rvt
10/29/2026 2:42:41 PM

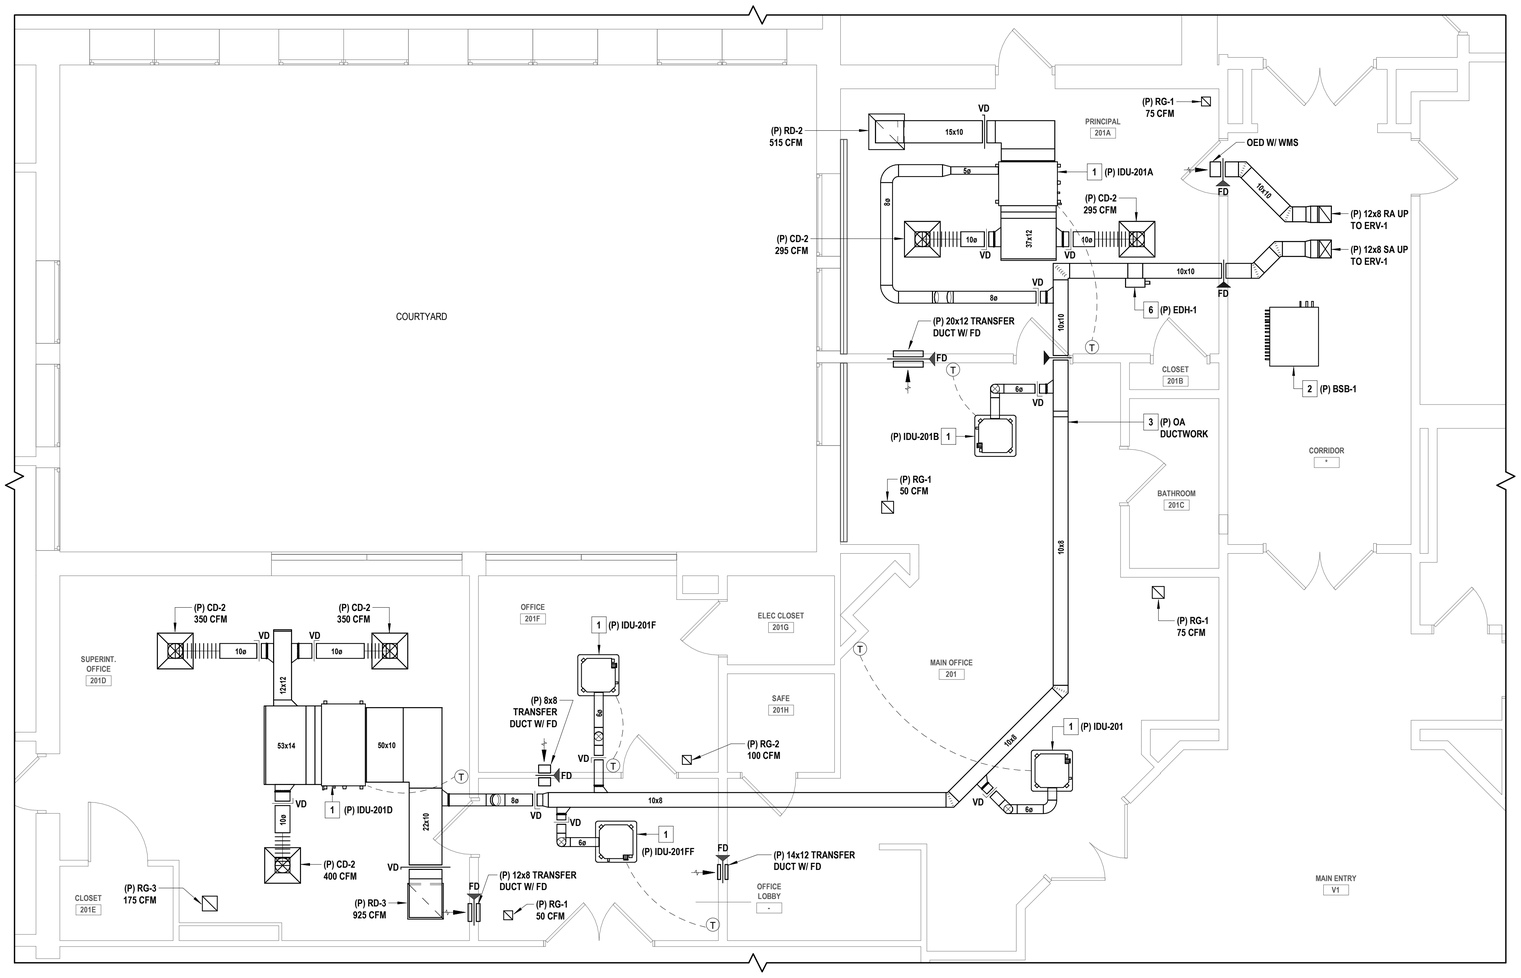


## 1 PARTIAL SECOND FLOOR DUCTWORK PLAN - ADMINISTRATION OFFICES

SCALE: 1/4" = 1'-0"

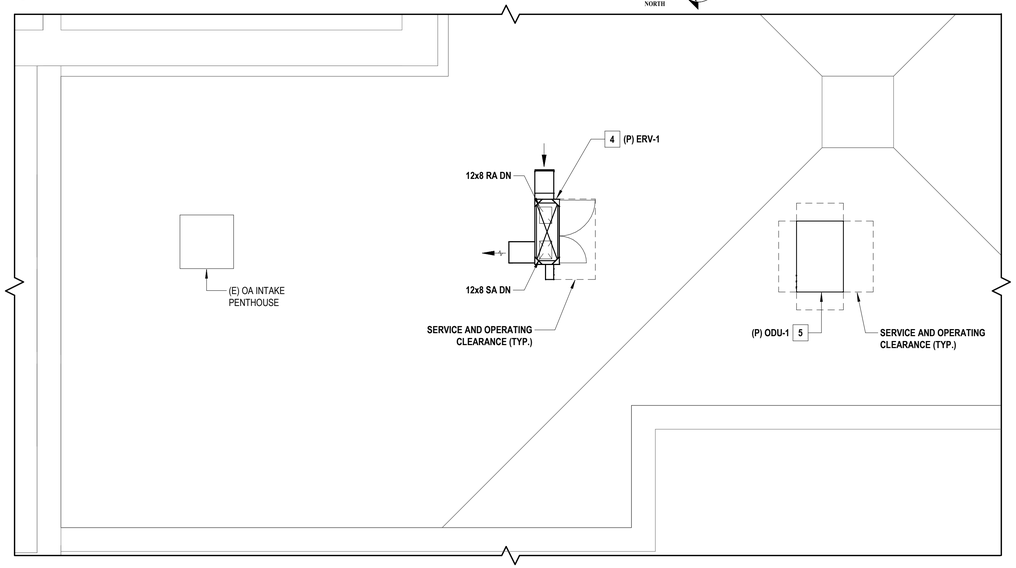


## 2 PARTIAL ROOF NEW WORK PLAN - DUCTWORK


SCALE: 1/4" = 1'-0"

## GENERAL NOTES

1. THE EXISTING CONDITIONS SHOWN ON THE CONTRACT DRAWINGS ARE BASED ON LIMITED FIELD SURVEY AND EXISTING DOCUMENTATION. THE CONTRACTOR SHALL BE RESPONSIBLE FOR VERIFICATION OF ALL EXISTING CONDITIONS PRIOR TO THE COMMENCEMENT OF DEMOLITION / NEW WORK AND THE PURCHASE OF NEW EQUIPMENT. SHOULD THERE BE A CONFLICT. THE CONTRACTOR SHALL ALERT THE ARCHITECT / ENGINEER IN WRITING.
2. THE CONTRACTOR SHALL TAKE CARE NOT TO DAMAGE ADJOINING SURFACES OUTSIDE OF THE CONTRACT AREA OR SCOPE OF WORK. THE CONTRACTOR SHALL BE RESPONSIBLE TO RESTORE EXISTING CONDITIONS AND/OR FINISHES DAMAGED DURING CONSTRUCTION, INCLUDING PATCHING AND PAINTING DEEMED NECESSARY BY THE ARCHITECT AT NO ADDITIONAL COST TO THE OWNER.
3. THE CONTRACTOR SHALL REMOVE AND DISPOSE OF ALL CONSTRUCTION DEBRIS AND UNWANTED MATERIAL LEGALLY OFF-SITE IN ACCORDANCE WITH THE PROJECT SPECIFICATIONS.
4. THE CONTRACTOR SHALL TAKE ALL NECESSARY MEASURES TO MAINTAIN THE ROOF WARRANTY.
5. THE CONTRACTOR SHALL TAKE CARE TO INSTALL ALL NEW ROOFTOP EQUIPMENT A MINIMUM OF 10'-0" AWAY FROM ALL ROOF EDGES.
6. THE CONTRACTOR SHALL FURNISH AND INSTALL NEW EQUIPMENT IN ACCORDANCE WITH THE MANUFACTURER'S SERVICE AND OPERATING CLEARANCES, RECOMMENDATIONS, INSTALLATION INSTRUCTIONS, AND PREVAILING CODE.
7. THE CONTRACTOR SHALL COORDINATE ALL CEILING-MOUNTED EQUIPMENT (DIFFUSERS, GRILLES, ETC.) WITH ALL EXISTING AND NEW EQUIPMENT, INCLUDING LIGHT FIXTURES, FIRE ALARM DEVICES, AND THE CEILING GRID.
8. THE CONTRACTOR SHALL FURNISH AND INSTALL DUCT / PIPING SUPPORTS AS REQUIRED. MINIMUM EVERY 10'-0" AND CHANGE IN DIRECTION.

## X MECHANICAL NEW WORK KEYNOTES

1. THE CONTRACTOR SHALL FURNISH AND INSTALL NEW VRF INDOOR CASSETTE IN APPROXIMATELY THIS LOCATION. PROVIDE EACH UNIT WITH A REMOTE WALL-MOUNTED THERMOSTAT. REFER TO PIPING PLANS FOR REFRIGERANT AND CONDENSATE PIPING CONNECTIONS AND ROUTING TO THE NEW VRF INDOOR CASSETTES. INTERFACE INDOOR CASSETTES WITH THE BUILDING'S EXISTING ATC/DDC SYSTEM.
2. THE CONTRACTOR SHALL FURNISH AND INSTALL NEW BRANCH SELECTOR BOX AS PART OF THE VRF HEAT RECOVERY SYSTEM. REFER TO PIPING PLANS FOR REFRIGERANT PIPING CONNECTIONS AND ROUTING TO THE BRANCH SELECTOR BOX. INTERFACE BRANCH SELECTOR WITH THE BUILDING'S EXISTING ATC/DDC SYSTEM.
3. THE CONTRACTOR SHALL FURNISH AND INSTALL NEW OUTSIDE AIR DUCTWORK TO SERVE THE NEW VRF HEAT RECOVERY SYSTEM. PROVIDE DUCTWORK, DUCT SUPPORTS, INSULATION, VOLUME DAMPERS, AND CEILING DIFFUSERS AS REQUIRED AND AS INDICATED ON THE DRAWINGS. CONNECT OA DUCTWORK TO THE VRF INDOOR CASSETTES AS INDICATED.
4. THE CONTRACTOR SHALL FURNISH AND INSTALL NEW ENERGY RECOVERY VENTILATOR "ERV-1" IN APPROXIMATELY THIS LOCATION TO SERVE THE ADMINISTRATION OFFICES. INSTALL ERV ON THE MANUFACTURER'S STANDARD ROOF CURB. ENSURE INTAKES ARE A MINIMUM OF 10' FROM ANY ADJACENT EXHAUST VENTS. INTERFACE ERV WITH THE BUILDING'S EXISTING ATC/DDC SYSTEM.
5. THE CONTRACTOR SHALL FURNISH AND INSTALL NEW VRF CONDENSING UNIT "ODU-1" IN APPROXIMATELY THIS LOCATION TO SERVE THE ADMINISTRATION OFFICES. INSTALL UNIT ON APPROVED WIND-RATED ROOFTOP EQUIPMENT SUPPORT RAILS. INTERFACE THE CONDENSING UNIT WITH THE BUILDING'S EXISTING ATC/DDC SYSTEM.
6. THE CONTRACTOR SHALL FURNISH AND INSTALL NEW ELECTRIC DUCT HEATER IN APPROXIMATELY THE LOCATION SHOWN. INTERLOCK DUCT HEATER WITH "ERV-1". INTERFACE THE DUCT HEATER WITH THE BUILDING'S EXISTING ATC/DDC SYSTEM.

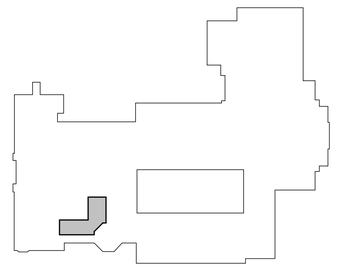

KEY PLAN

SCALE: 1" = 100'-0"

PROJECT NORTH

H2M architects + engineers
1133 Westchester Avenue, Suite N-210
White Plains, NY 10605
914.358.5623 • www.h2m.com
NY Architecture & Landscape Architecture: No Certificate Required
NY Engineering Certificate of Authorization No.: 0018178

CONSULTANTS:

| MARK | DATE | DESCRIPTION |
|---|---|---|
| | | |

STATE OF NEW YORK · JOHN C. MORRIS III · LICENSED PROFESSIONAL ENGINEER · 057554-1

05/31/2028
Exp. Date

J. CHRIS MORRIS III, P.E.
NY PROFESSIONAL ENGINEER Lic. No. 057554

"IN ACCORDANCE WITH ARTICLE 145, SECTION 7209 OF THE NYS EDUCATION LAW, ALTERATION OF THIS DOCUMENT EXCEPT BY A LICENSED PROFESSIONAL IS ILLEGAL."

| DESIGNED BY: | DRAWN BY: | CHECKED BY: | REVIEWED BY: |
|---|---|---|---|
| W. MAGIERA | W. MAGIERA | K. WEILER | C. MORRIS |

| PROJECT No: | DATE: | SCALE: |
|---|---|---|
| SMSD2507 | OCTOBER 2026 | AS SHOWN |

CLIENT

**SOMERS CENTRAL SCHOOL DISTRICT**

**VARIOUS UPGRADES AT SOMERS MIDDLE SCHOOL**

250 US-202
SOMERS, NY 10589

SED#: 66-21-01-06-0-001-021

CONTRACT

**CONTRACT M**
**MECHANICAL CONSTRUCTION**

STATUS

**FOR BID**

SHEET TITLE


**MECHANICAL PARTIAL SECOND FLOOR NEW WORK PLAN**

DRAWING No.

# MS-M 113.00

C:\Users\wmagiera\Documents_Revit Backup\SMSD2507_Central25_M_wmagieraSNDSX.rvt


10/29/2026 2:42:42 PM

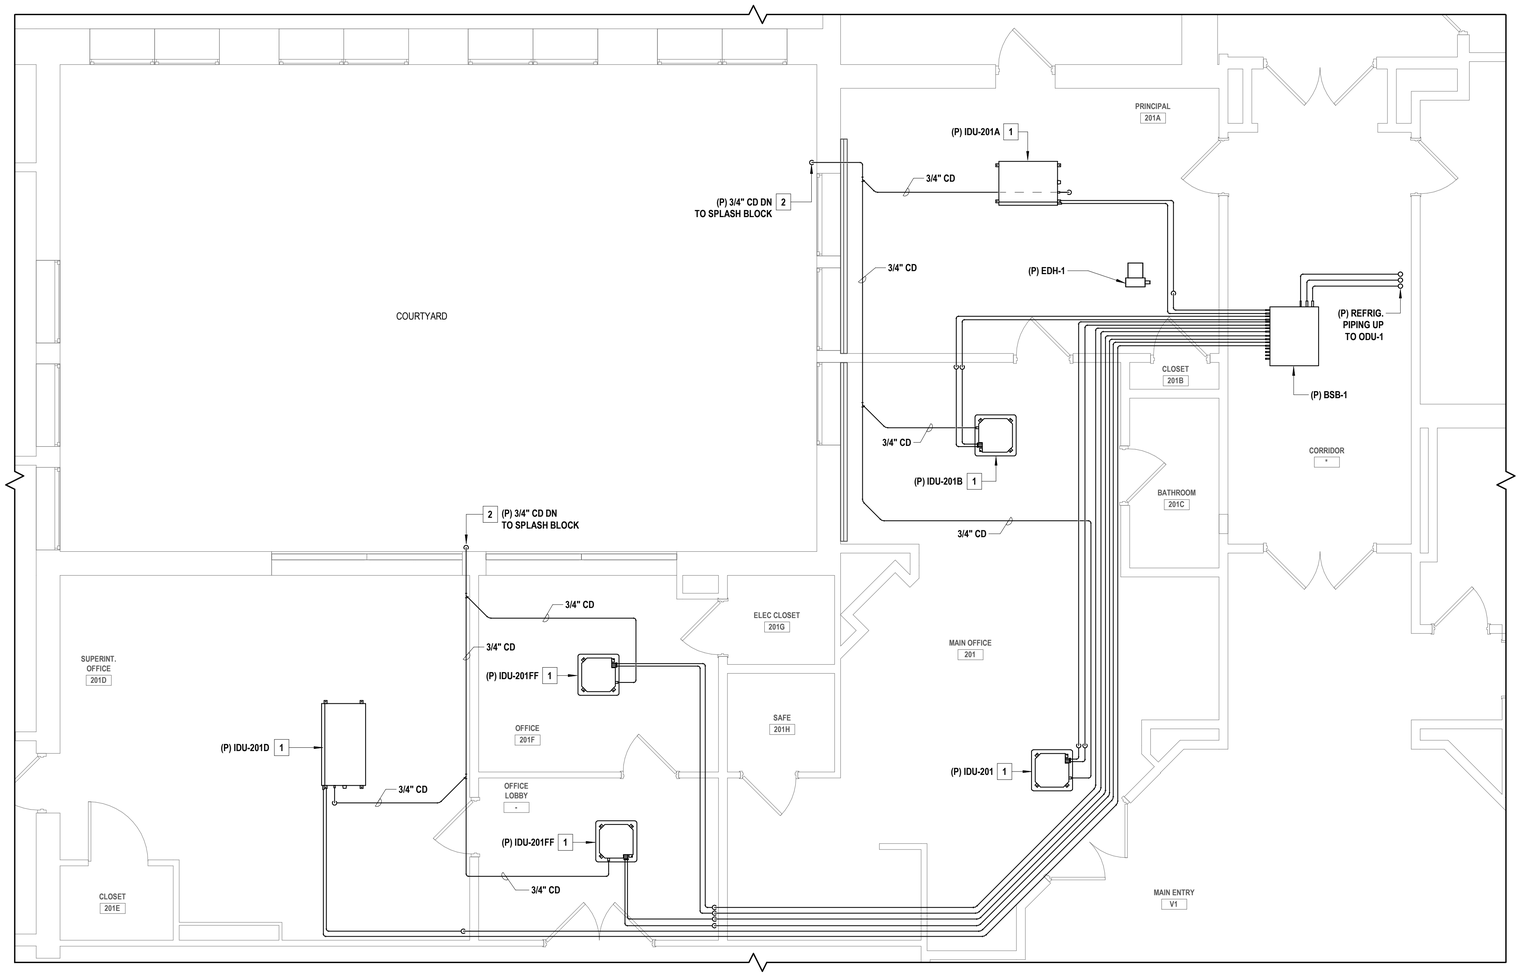


## 1 PARTIAL SECOND FLOOR PIPING PLAN - ADMINISTRATION OFFICES

SCALE: 1/4" = 1'-0"

PROJECT NORTH

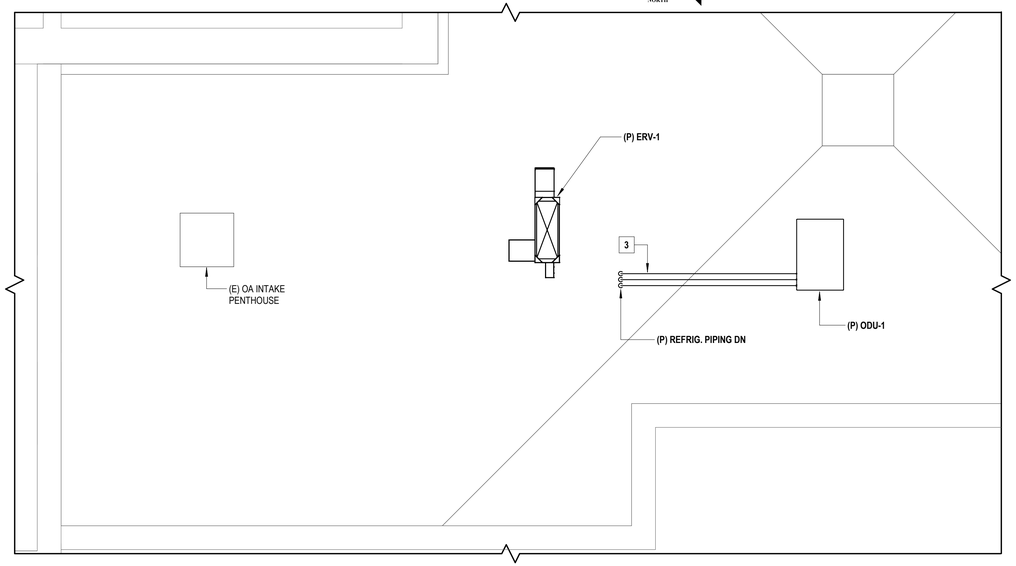


## 2 PARTIAL ROOF NEW WORK PLAN - PIPING

SCALE: 1/4" = 1'-0"


PROJECT NORTH

## GENERAL NOTES

1. THE EXISTING CONDITIONS SHOWN ON THE CONTRACT DRAWINGS ARE BASED ON LIMITED FIELD SURVEY AND EXISTING DOCUMENTATION. THE CONTRACTOR SHALL BE RESPONSIBLE FOR VERIFICATION OF ALL EXISTING CONDITIONS PRIOR TO THE COMMENCEMENT OF DEMOLITION / NEW WORK AND THE PURCHASE OF NEW EQUIPMENT. SHOULD THERE BE A CONFLICT. THE CONTRACTOR SHALL ALERT THE ARCHITECT / ENGINEER IN WRITING.
2. THE CONTRACTOR SHALL TAKE CARE NOT TO DAMAGE ADJOINING SURFACES OUTSIDE OF THE CONTRACT AREA OR SCOPE OF WORK. THE CONTRACTOR SHALL BE RESPONSIBLE TO RESTORE EXISTING CONDITIONS AND/OR FINISHES DAMAGED DURING CONSTRUCTION, INCLUDING PATCHING AND PAINTING DEEMED NECESSARY BY THE ARCHITECT AT NO ADDITIONAL COST TO THE OWNER.
3. THE CONTRACTOR SHALL REMOVE AND DISPOSE OF ALL CONSTRUCTION DEBRIS AND UNWANTED MATERIAL LEGALLY OFF-SITE IN ACCORDANCE WITH THE PROJECT SPECIFICATIONS.
4. THE CONTRACTOR SHALL TAKE ALL NECESSARY MEASURES TO MAINTAIN THE ROOF WARRANTY.
5. THE CONTRACTOR SHALL TAKE CARE TO INSTALL ALL NEW ROOFTOP EQUIPMENT A MINIMUM OF 10'-0" AWAY FROM ALL ROOF EDGES.
6. THE CONTRACTOR SHALL FURNISH AND INSTALL NEW EQUIPMENT IN ACCORDANCE WITH THE MANUFACTURER'S SERVICE AND OPERATING CLEARANCES, RECOMMENDATIONS, INSTALLATION INSTRUCTIONS, AND PREVAILING CODE.
7. THE CONTRACTOR SHALL COORDINATE ALL CEILING-MOUNTED EQUIPMENT (DIFFUSERS, GRILLES, ETC.) WITH ALL EXISTING AND NEW EQUIPMENT, INCLUDING LIGHT FIXTURES, FIRE ALARM DEVICES, AND THE CEILING GRID.
8. THE CONTRACTOR SHALL FURNISH AND INSTALL DUCT / PIPING SUPPORTS AS REQUIRED. MINIMUM EVERY 10'-0" AND CHANGE IN DIRECTION.

## X MECHANICAL NEW WORK KEYNOTES

1. THE CONTRACTOR SHALL FURNISH AND INSTALL NEW VRF INDOOR CASSETTE IN APPROXIMATELY THIS LOCATION. ROUTE REFRIGERANT PIPING AS INDICATED ON THE DRAWINGS. SIZE PIPING AS PER THE MANUFACTURER'S INSTALLATION INSTRUCTIONS AND RECOMMENDATIONS. FIELD-COORDINATE FINAL PIPE ROUTING WITH THE DUCTWORK SHOWN ON THE DUCTWORK DRAWINGS.
2. THE CONTRACTOR SHALL FURNISH AND INSTALL NEW CONDENSATE DRAIN PIPING TO SERVE THE NEW VRF INDOOR CASSETTES. SIZE PIPING AS INDICATED ON THE DRAWINGS. CONDENSATE PIPING SHALL DISCHARGE TO A NEW PRE-CAST SPLASH BLOCK IN COURTYARD AREA. PROVIDE CONDENSATE DRAIN PIPING CLEAN-OUTS AT EVERY CHANGE IN DIRECTION.
3. THE CONTRACTOR SHALL FURNISH AND INSTALL NEW REFRIGERANT PIPING, VALVES, INSULATION AND RELATED APPURTENANCES TO SERVE "ODU-1" AND THE NEW VRF HEAT RECOVERY SYSTEM. PROVIDE ROOFTOP PIPING SUPPORTS MINIMUM EVERY 10 FEET AND CHANGE IN DIRECTION. THE CONTRACTOR SHALL PROVIDE PIPE PORTAL / PIPE CURB ASSEMBLY (MANUFACTURED BY PATE, SIGRIST, OR APPROVED EQUAL). INSTALL AS PER THE MANUFACTURER'S INSTALLATION INSTRUCTIONS.

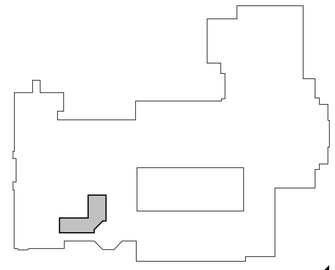

KEY PLAN

SCALE: 1" = 100'-0"

PROJECT NORTH

H2M architects + engineers
1133 Westchester Avenue, Suite N-210
White Plains, NY 10605
914.358.5623 • www.h2m.com
NY Architecture & Landscape Architecture: No Certificate Required
NY Engineering Certificate of Authorization No.: 0018178

CONSULTANTS:

| MARK | DATE | DESCRIPTION |
|---|---|---|
| | | |

STATE OF NEW YORK · JOHN C. MORRIS III · LICENSED PROFESSIONAL ENGINEER · 057554-1

05/31/2028
Exp. Date

J. CHRIS MORRIS III, P.E.
NY PROFESSIONAL ENGINEER Lic. No. 057554

"IN ACCORDANCE WITH ARTICLE 145, SECTION 7209 OF THE NYS EDUCATION LAW, ALTERATION OF THIS DOCUMENT EXCEPT BY A LICENSED PROFESSIONAL IS ILLEGAL."

| DESIGNED BY: | DRAWN BY: | CHECKED BY: | REVIEWED BY: |
|---|---|---|---|
| W. MAGIERA | W. MAGIERA | K. WEILER | C. MORRIS |

| PROJECT No: | DATE: | SCALE: |
|---|---|---|
| SMSD2507 | OCTOBER 2026 | AS SHOWN |

CLIENT

**SOMERS CENTRAL SCHOOL DISTRICT**

**VARIOUS UPGRADES AT SOMERS MIDDLE SCHOOL**

**250 US-202**
**SOMERS, NY 10589**

**SED#: 66-21-01-06-0-001-021**

CONTRACT

**CONTRACT M**
**MECHANICAL CONSTRUCTION**

STATUS

**FOR BID**

SHEET TITLE


**MECHANICAL**
**PARTIAL SECOND FLOOR NEW WORK PLAN**

DRAWING No.

**MS-M 114.00**

C:\Users\wmagiera\Documents_Revit Backup\SMSD2507_Central25_M_wmagieraSNDSX.rvt

10/29/2026 2:42:43 PM

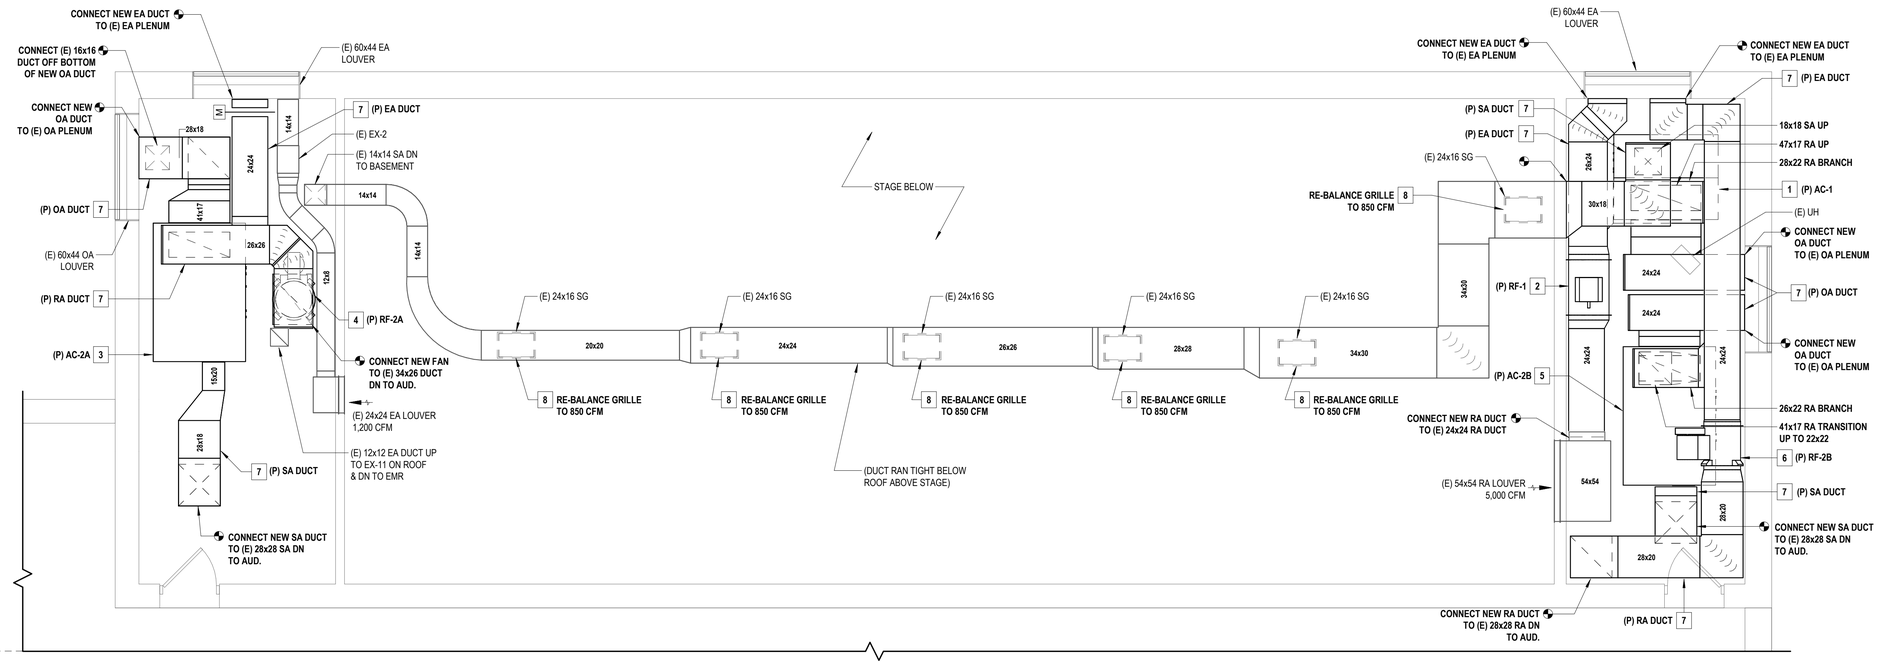


## 1 PARTIAL SECOND FLOOR DUCTWORK NEW WORK PLAN - AUDITORIUM MECHANICAL MEZZANINE

SCALE: 1/4" = 1'-0"


PROJECT NORTH

### GENERAL NOTES

1. THE EXISTING CONDITIONS SHOWN ON THE CONTRACT DRAWINGS ARE BASED ON LIMITED FIELD SURVEY AND EXISTING DOCUMENTATION. THE CONTRACTOR SHALL BE RESPONSIBLE FOR VERIFICATION OF ALL EXISTING CONDITIONS PRIOR TO THE COMMENCEMENT OF DEMOLITION / NEW WORK AND THE PURCHASE OF NEW EQUIPMENT. SHOULD THERE BE A CONFLICT. THE CONTRACTOR SHALL ALERT THE ARCHITECT / ENGINEER IN WRITING.
2. THE CONTRACTOR SHALL TAKE CARE NOT TO DAMAGE ADJOINING SURFACES OUTSIDE OF THE CONTRACT AREA OR SCOPE OF WORK. THE CONTRACTOR SHALL BE RESPONSIBLE TO RESTORE EXISTING CONDITIONS AND/OR FINISHES DAMAGED DURING CONSTRUCTION, INCLUDING PATCHING AND PAINTING DEEMED NECESSARY BY THE ARCHITECT AT NO ADDITIONAL COST TO THE OWNER.
3. THE CONTRACTOR SHALL REMOVE AND DISPOSE OF ALL CONSTRUCTION DEBRIS AND UNWANTED MATERIAL LEGALLY OFF-SITE IN ACCORDANCE WITH THE PROJECT SPECIFICATIONS.
4. THE CONTRACTOR SHALL TAKE ALL NECESSARY MEASURES TO MAINTAIN THE ROOF WARRANTY.
5. THE CONTRACTOR SHALL TAKE CARE TO INSTALL ALL NEW ROOFTOP EQUIPMENT A MINIMUM OF 10'-0" AWAY FROM ALL ROOF EDGES.
6. THE CONTRACTOR SHALL FURNISH AND INSTALL NEW EQUIPMENT IN ACCORDANCE WITH THE MANUFACTURER'S SERVICE AND OPERATING CLEARANCES, RECOMMENDATIONS, INSTALLATION INSTRUCTIONS, AND PREVAILING CODE.
7. THE CONTRACTOR SHALL COORDINATE ALL CEILING-MOUNTED EQUIPMENT (DIFFUSERS, GRILLES, ETC.) WITH ALL EXISTING AND NEW EQUIPMENT, INCLUDING LIGHT FIXTURES, FIRE ALARM DEVICES, AND THE CEILING GRID.
8. THE CONTRACTOR SHALL FURNISH AND INSTALL DUCT / PIPING SUPPORTS AS REQUIRED. MINIMUM EVERY 10'-0" AND CHANGE IN DIRECTION.

### X MECHANICAL NEW WORK KEYNOTES

1. THE CONTRACTOR SHALL FURNISH AND INSTALL NEW REPLACEMENT INDOOR AIR HANDLING UNIT "AC-1" IN APPROXIMATELY THIS LOCATION. FURNISH AND INSTALL UNIT ON APPROVED SPRING VIBRATION ISOLATORS. THE CONTRACTOR SHALL FIELD-DISASSEMBLE UNIT SECTIONS AS REQUIRED IN ORDER TO FIT THROUGH THE EXISTING 36" WIDE DOOR, AND RE-ASSEMBLE THE SECTION IN THE MECHANICAL ROOM. INTERFACE THE NEW AIR HANDLING UNIT WITH THE BUILDING'S EXISTING ATC/DDC SYSTEM.
2. THE CONTRACTOR SHALL FURNISH AND INSTALL NEW REPLACEMENT RETURN-EXHAUST FAN "RF-1" IN APPROXIMATELY THIS LOCATION. FAN SHALL BE MOUNTED VERTICALLY IN THE DUCTWORK. INSTALL UNIT WITH APPROVED SPRING VIBRATION ISOLATORS / EQUIPMENT HANGERS. INTERFACE THE FAN WITH THE BUILDING'S EXISTING ATC/DDC SYSTEM.
3. THE CONTRACTOR SHALL FURNISH AND INSTALL NEW REPLACEMENT INDOOR AIR HANDLING UNIT "AC-2A" IN APPROXIMATELY THIS LOCATION. FURNISH AND INSTALL UNIT ON APPROVED SPRING VIBRATION ISOLATORS. THE CONTRACTOR SHALL FIELD-DISASSEMBLE UNIT SECTIONS AS REQUIRED IN ORDER TO FIT THROUGH THE EXISTING 36" WIDE DOOR, AND RE-ASSEMBLE THE SECTION IN THE MECHANICAL ROOM. INTERFACE THE NEW AIR HANDLING UNIT WITH THE BUILDING'S EXISTING ATC/DDC SYSTEM.
4. THE CONTRACTOR SHALL FURNISH AND INSTALL NEW REPLACEMENT RETURN-EXHAUST FAN "RF-2A" IN APPROXIMATELY THIS LOCATION. INSTALL UNIT WITH APPROVED SPRING VIBRATION ISOLATORS / EQUIPMENT HANGERS. INTERFACE THE FAN WITH THE BUILDING'S EXISTING ATC/DDC SYSTEM.
5. THE CONTRACTOR SHALL FURNISH AND INSTALL NEW REPLACEMENT INDOOR AIR HANDLING UNIT "AC-2B" IN APPROXIMATELY THIS LOCATION. FURNISH AND INSTALL UNIT ON APPROVED SPRING VIBRATION ISOLATORS. THE CONTRACTOR SHALL FIELD-DISASSEMBLE UNIT SECTIONS AS REQUIRED IN ORDER TO FIT THROUGH THE EXISTING 36" WIDE DOOR, AND RE-ASSEMBLE THE SECTION IN THE MECHANICAL ROOM. INTERFACE THE NEW AIR HANDLING UNIT WITH THE BUILDING'S EXISTING ATC/DDC SYSTEM.
6. THE CONTRACTOR SHALL FURNISH AND INSTALL NEW REPLACEMENT RETURN-EXHAUST FAN "RF-2B" IN APPROXIMATELY THIS LOCATION. INSTALL UNIT WITH APPROVED SPRING VIBRATION ISOLATORS / EQUIPMENT HANGERS. INTERFACE THE FAN WITH THE BUILDING'S EXISTING ATC/DDC SYSTEM.
7. THE CONTRACTOR SHALL FURNISH AND INSTALL ALL REQUIRED SUPPLY, RETURN, EXHAUST, AND OUTSIDE AIR DUCTWORK, DUCT SUPPORTS, INSULATION, AND RELATED APPURTENANCES. SIZE DUCTWORK AS INDICATED ON THE DRAWINGS.
8. RE-BALANCE EXISTING SUPPLY GRILLES TO MATCH THE AIRFLOW SHOWN ON THE DRAWINGS.

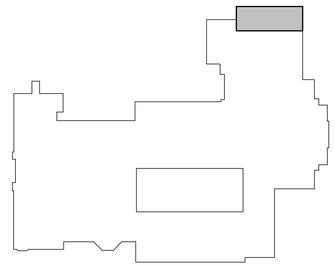

KEY PLAN

SCALE: 1" = 100'-0"

PROJECT NORTH

H2M architects + engineers
1133 Westchester Avenue, Suite N-210
White Plains, NY 10605
914.358.5623 • www.h2m.com
NY Architecture & Landscape Architecture: No Certificate Required
NY Engineering Certificate of Authorization No.: 0018178

CONSULTANTS:

| MARK | DATE | DESCRIPTION |
|---|---|---|
| | | |

STATE OF NEW YORK · JOHN C. MORRIS III · 057554-1 · LICENSED PROFESSIONAL ENGINEER

05/31/2028
Exp. Date

J. CHRIS MORRIS III, P.E.
NY PROFESSIONAL ENGINEER Lic. No. 057554

"IN ACCORDANCE WITH ARTICLE 145, SECTION 7209 OF THE NYS EDUCATION LAW, ALTERATION OF THIS DOCUMENT EXCEPT BY A LICENSED PROFESSIONAL IS ILLEGAL."

| DESIGNED BY: | DRAWN BY: | CHECKED BY: | REVIEWED BY: |
|---|---|---|---|
| W. MAGIERA | W. MAGIERA | K. WEILER | C. MORRIS |

| PROJECT No: | DATE: | SCALE: |
|---|---|---|
| SMSD2507 | OCTOBER 2026 | AS SHOWN |

CLIENT

**SOMERS CENTRAL SCHOOL DISTRICT**

**VARIOUS UPGRADES AT SOMERS MIDDLE SCHOOL**

**250 US-202**
**SOMERS, NY 10589**

**SED#: 66-21-01-06-0-001-021**

CONTRACT

**CONTRACT M**
**MECHANICAL CONSTRUCTION**

STATUS

**FOR BID**

SHEET TITLE


**MECHANICAL PARTIAL SECOND FLOOR NEW WORK PLAN**

DRAWING No.

**MS-M 115.00**

C:\Users\wmagiera\Documents_Revit Backup\SMSD2507_Central25_M_wmagieraSNDSX.rvt

10/29/2026 2:42:44 PM

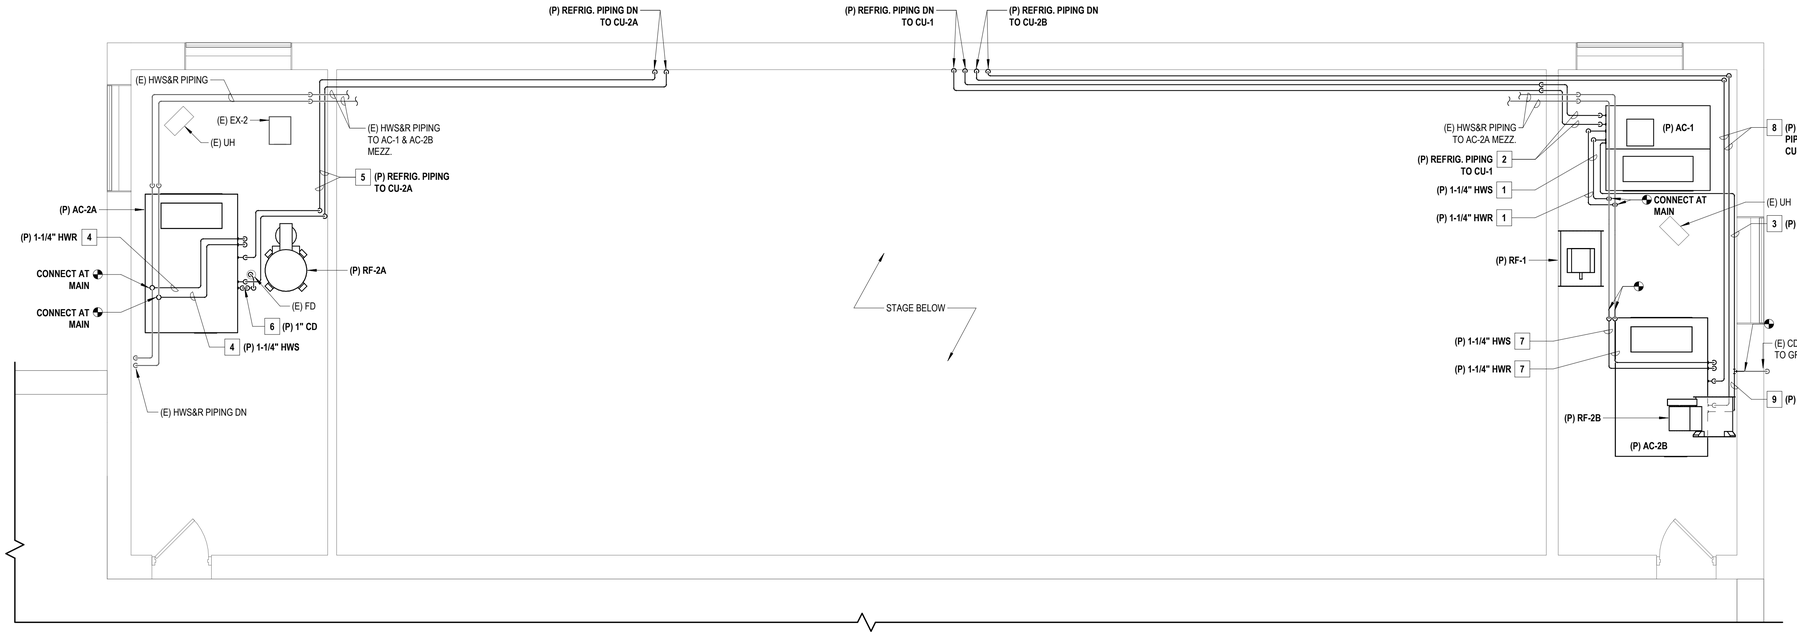


## 1 PARTIAL SECOND FLOOR PIPING NEW WORK PLAN - AUDITORIUM MECHANICAL MEZZANINE

SCALE: 1/4" = 1'-0"


PROJECT NORTH

## GENERAL NOTES

1. THE EXISTING CONDITIONS SHOWN ON THE CONTRACT DRAWINGS ARE BASED ON LIMITED FIELD SURVEY AND EXISTING DOCUMENTATION. THE CONTRACTOR SHALL BE RESPONSIBLE FOR VERIFICATION OF ALL EXISTING CONDITIONS PRIOR TO THE COMMENCEMENT OF DEMOLITION / NEW WORK AND THE PURCHASE OF NEW EQUIPMENT. SHOULD THERE BE A CONFLICT. THE CONTRACTOR SHALL ALERT THE ARCHITECT / ENGINEER IN WRITING.
2. THE CONTRACTOR SHALL TAKE CARE NOT TO DAMAGE ADJOINING SURFACES OUTSIDE OF THE CONTRACT AREA OR SCOPE OF WORK. THE CONTRACTOR SHALL BE RESPONSIBLE TO RESTORE EXISTING CONDITIONS AND/OR FINISHES DAMAGED DURING CONSTRUCTION, INCLUDING PATCHING AND PAINTING DEEMED NECESSARY BY THE ARCHITECT AT NO ADDITIONAL COST TO THE OWNER.
3. THE CONTRACTOR SHALL REMOVE AND DISPOSE OF ALL CONSTRUCTION DEBRIS AND UNWANTED MATERIAL LEGALLY OFF-SITE IN ACCORDANCE WITH THE PROJECT SPECIFICATIONS.
4. THE CONTRACTOR SHALL TAKE ALL NECESSARY MEASURES TO MAINTAIN THE ROOF WARRANTY.
5. THE CONTRACTOR SHALL TAKE CARE TO INSTALL ALL NEW ROOFTOP EQUIPMENT A MINIMUM OF 10'-0" AWAY FROM ALL ROOF EDGES.
6. THE CONTRACTOR SHALL FURNISH AND INSTALL NEW EQUIPMENT IN ACCORDANCE WITH THE MANUFACTURER'S SERVICE AND OPERATING CLEARANCES, RECOMMENDATIONS, INSTALLATION INSTRUCTIONS, AND PREVAILING CODE.
7. THE CONTRACTOR SHALL COORDINATE ALL CEILING-MOUNTED EQUIPMENT (DIFFUSERS, GRILLES, ETC.) WITH ALL EXISTING AND NEW EQUIPMENT, INCLUDING LIGHT FIXTURES, FIRE ALARM DEVICES, AND THE CEILING GRID.
8. THE CONTRACTOR SHALL FURNISH AND INSTALL DUCT / PIPING SUPPORTS AS REQUIRED. MINIMUM EVERY 10'-0" AND CHANGE IN DIRECTION.

## X MECHANICAL NEW WORK KEYNOTES

1. THE CONTRACTOR SHALL FURNISH AND INSTALL NEW HOT WATER SUPPLY AND RETURN PIPING, VALVES, INSULATION, PIPE HANGERS AND SUPPORTS, AND RELATED APPURTENANCES TO SERVE "AC-1". SIZE PIPING AS INDICATED ON THE DRAWINGS.
2. THE CONTRACTOR SHALL FURNISH AND INSTALL NEW REFRIGERANT PIPING FROM "AC-1" TO NEW CONDENSING UNIT "CU-1". SIZE PIPING AS PER THE MANUFACTURER'S INSTRUCTIONS AND RECOMMENDATIONS. FIELD COORDINATE FINAL ROUTING OF PIPING FROM MECHANICAL MEZZANINE DOWN TO CONDENSING UNIT ON GRADE.
3. THE CONTRACTOR SHALL FURNISH AND INSTALL NEW CONDENSATE DRAIN PIPING, INSULATION, AND PIPE SUPPORTS TO SERVE "AC-1". RE-CONNECT TO EXISTING CONDENSATE DRAIN PIPING AS INDICATED.
4. THE CONTRACTOR SHALL FURNISH AND INSTALL NEW HOT WATER SUPPLY AND RETURN PIPING, VALVES, INSULATION, PIPE HANGERS AND SUPPORTS, AND RELATED APPURTENANCES TO SERVE "AC-2A". SIZE PIPING AS INDICATED ON THE DRAWINGS.
5. THE CONTRACTOR SHALL FURNISH AND INSTALL NEW REFRIGERANT PIPING FROM "AC-2A" TO NEW CONDENSING UNIT "CU-2A". SIZE PIPING AS PER THE MANUFACTURER'S INSTRUCTIONS AND RECOMMENDATIONS. FIELD COORDINATE FINAL ROUTING OF PIPING FROM MECHANICAL MEZZANINE DOWN TO CONDENSING UNIT ON GRADE.
6. THE CONTRACTOR SHALL FURNISH AND INSTALL NEW CONDENSATE DRAIN PIPING, INSULATION, AND PIPE SUPPORTS TO SERVE "AC-2A". CONDENSATE SHALL DISCHARGE TO ADJACENT EXISTING FLOOR DRAIN AS INDICATED.
7. THE CONTRACTOR SHALL FURNISH AND INSTALL NEW HOT WATER SUPPLY AND RETURN PIPING, VALVES, INSULATION, PIPE HANGERS AND SUPPORTS, AND RELATED APPURTENANCES TO SERVE "AC-2B". SIZE PIPING AS INDICATED ON THE DRAWINGS.
8. THE CONTRACTOR SHALL FURNISH AND INSTALL NEW REFRIGERANT PIPING FROM "AC-2B" TO NEW CONDENSING UNIT "CU-2B". SIZE PIPING AS PER THE MANUFACTURER'S INSTRUCTIONS AND RECOMMENDATIONS. FIELD COORDINATE FINAL ROUTING OF PIPING FROM MECHANICAL MEZZANINE DOWN TO CONDENSING UNIT ON GRADE.
9. THE CONTRACTOR SHALL FURNISH AND INSTALL NEW CONDENSATE DRAIN PIPING, INSULATION, AND PIPE SUPPORTS TO SERVE "AC-2B". RE-CONNECT TO EXISTING CONDENSATE DRAIN PIPING AS INDICATED.

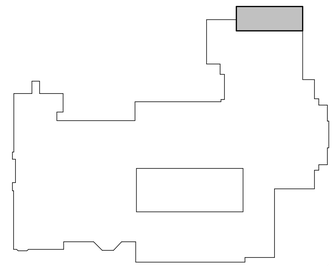

KEY PLAN

SCALE: 1" = 100'-0"

PROJECT NORTH

H2M architects + engineers
1133 Westchester Avenue, Suite N-210
White Plains, NY 10605
914.358.5623 • www.h2m.com
NY Architecture & Landscape Architecture: No Certificate Required
NY Engineering Certificate of Authorization No.: 0018178

CONSULTANTS:

| MARK | DATE | DESCRIPTION |
|---|---|---|
| | | |

STATE OF NEW YORK · JOHN C. MORRIS III · LICENSED PROFESSIONAL ENGINEER · 057554-1

05/31/2028
Exp. Date

J. CHRIS MORRIS III, P.E.
NY PROFESSIONAL ENGINEER Lic. No. 057554

"IN ACCORDANCE WITH ARTICLE 145, SECTION 7209 OF THE NYS EDUCATION LAW, ALTERATION OF THIS DOCUMENT EXCEPT BY A LICENSED PROFESSIONAL IS ILLEGAL."

| DESIGNED BY: | DRAWN BY: | CHECKED BY: | REVIEWED BY: |
|---|---|---|---|
| W. MAGIERA | W. MAGIERA | K. WEILER | C. MORRIS |

| PROJECT No: | DATE: | SCALE: |
|---|---|---|
| SMSD2507 | OCTOBER 2026 | AS SHOWN |

CLIENT

**SOMERS CENTRAL SCHOOL DISTRICT**

**VARIOUS UPGRADES AT SOMERS MIDDLE SCHOOL**

**250 US-202**
**SOMERS, NY 10589**

**SED#: 66-21-01-06-0-001-021**

CONTRACT

**CONTRACT M**
**MECHANICAL CONSTRUCTION**

STATUS

**FOR BID**


SHEET TITLE

**MECHANICAL**
**PARTIAL SECOND FLOOR NEW WORK PLAN**

DRAWING No.

**MS-M 116.00**


C:\Users\wmagiera\Documents_Revit Backup\SMSD2507_Central25_M_wmagieraSNDSX.rvt
10/29/2026 2:42:44 PM

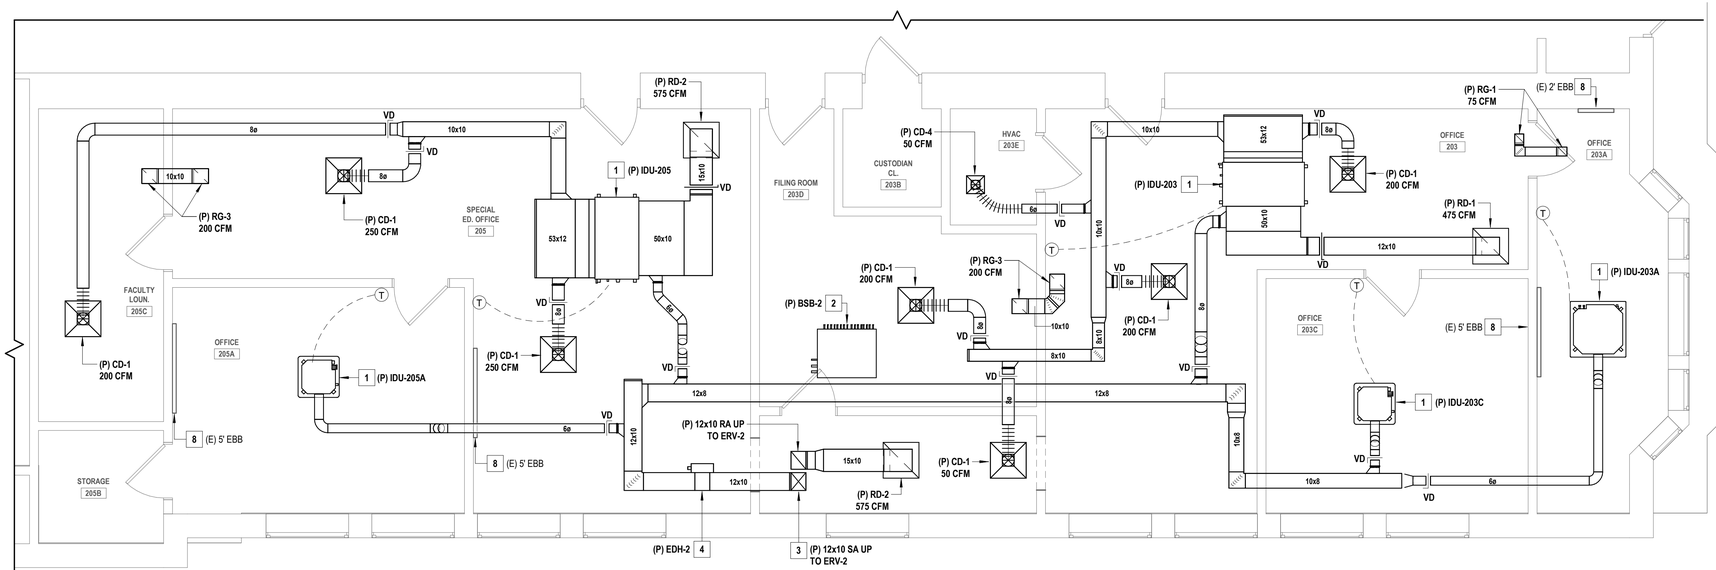


## 1 PARTIAL SECOND FLOOR DUCTWORK PLAN - SPECIAL EDUCATION OFFICES

SCALE: 1/4" = 1'-0"

PROJECT NORTH

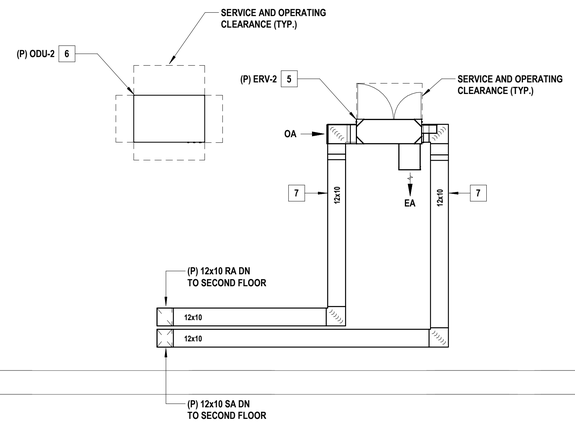


## 2 PARTIAL ROOF DUCTWORK PLAN - SPECIAL EDUCATION OFFICES

SCALE: 1/4" = 1'-0"


PROJECT NORTH

## GENERAL NOTES

1. THE EXISTING CONDITIONS SHOWN ON THE CONTRACT DRAWINGS ARE BASED ON LIMITED FIELD SURVEY AND EXISTING DOCUMENTATION. THE CONTRACTOR SHALL BE RESPONSIBLE FOR VERIFICATION OF ALL EXISTING CONDITIONS PRIOR TO THE COMMENCEMENT OF DEMOLITION / NEW WORK AND THE PURCHASE OF NEW EQUIPMENT. SHOULD THERE BE A CONFLICT. THE CONTRACTOR SHALL ALERT THE ARCHITECT / ENGINEER IN WRITING.
2. THE CONTRACTOR SHALL TAKE CARE NOT TO DAMAGE ADJOINING SURFACES OUTSIDE OF THE CONTRACT AREA OR SCOPE OF WORK. THE CONTRACTOR SHALL BE RESPONSIBLE TO RESTORE EXISTING CONDITIONS AND/OR FINISHES DAMAGED DURING CONSTRUCTION, INCLUDING PATCHING AND PAINTING DEEMED NECESSARY BY THE ARCHITECT AT NO ADDITIONAL COST TO THE OWNER.
3. THE CONTRACTOR SHALL REMOVE AND DISPOSE OF ALL CONSTRUCTION DEBRIS AND UNWANTED MATERIAL LEGALLY OFF-SITE IN ACCORDANCE WITH THE PROJECT SPECIFICATIONS.
4. THE CONTRACTOR SHALL TAKE ALL NECESSARY MEASURES TO MAINTAIN THE ROOF WARRANTY.
5. THE CONTRACTOR SHALL TAKE CARE TO INSTALL ALL NEW ROOFTOP EQUIPMENT A MINIMUM OF 10'-0" AWAY FROM ALL ROOF EDGES.
6. THE CONTRACTOR SHALL FURNISH AND INSTALL NEW EQUIPMENT IN ACCORDANCE WITH THE MANUFACTURER'S SERVICE AND OPERATING CLEARANCES, RECOMMENDATIONS, INSTALLATION INSTRUCTIONS, AND PREVAILING CODE.
7. THE CONTRACTOR SHALL COORDINATE ALL CEILING-MOUNTED EQUIPMENT (DIFFUSERS, GRILLES, ETC.) WITH ALL EXISTING AND NEW EQUIPMENT, INCLUDING LIGHT FIXTURES, FIRE ALARM DEVICES, AND THE CEILING GRID.
8. THE CONTRACTOR SHALL FURNISH AND INSTALL DUCT / PIPING SUPPORTS AS REQUIRED. MINIMUM EVERY 10'-0" AND CHANGE IN DIRECTION.

## X MECHANICAL NEW WORK KEYNOTES

1. THE CONTRACTOR SHALL FURNISH AND INSTALL NEW VRF INDOOR CASSETTE IN APPROXIMATELY THIS LOCATION. PROVIDE EACH UNIT WITH A REMOTE WALL-MOUNTED THERMOSTAT. REFER TO PIPING PLANS FOR REFRIGERANT AND CONDENSATE PIPING CONNECTIONS AND ROUTING TO THE NEW VRF INDOOR CASSETTES. INTERFACE THE INDOOR CASSETTES WITH THE BUILDING'S EXISTING ATC/DDC SYSTEM.
2. THE CONTRACTOR SHALL FURNISH AND INSTALL NEW BRANCH SELECTOR BOX AS PART OF THE VRF HEAT RECOVERY SYSTEM. REFER TO PIPING PLANS FOR REFRIGERANT PIPING CONNECTIONS AND ROUTING TO THE BRANCH SELECTOR BOX. INTERFACE THE BRANCH SELECTOR WITH THE BUILDING'S EXISTING ATC/DDC SYSTEM.
3. THE CONTRACTOR SHALL FURNISH AND INSTALL NEW OUTSIDE AIR DUCTWORK TO SERVE THE NEW VRF HEAT RECOVERY SYSTEM. PROVIDE DUCTWORK, DUCT SUPPORTS, INSULATION, VOLUME DAMPERS, AND CEILING DIFFUSERS AS REQUIRED AND AS INDICATED ON THE DRAWINGS. CONNECT OA DUCTWORK TO THE VRF INDOOR CASSETTES AS INDICATED.
4. THE CONTRACTOR SHALL FURNISH AND INSTALL NEW ELECTRIC DUCT HEATER IN APPROXIMATELY THE LOCATION SHOWN. INTERLOCK DUCT HEATER WITH "ERV-2", INTERFACE THE DUCT HEATER WITH THE BUILDING'S EXISTING ATC/DDC SYSTEM.
5. THE CONTRACTOR SHALL FURNISH AND INSTALL NEW ENERGY RECOVERY VENTILATOR "ERV-2" IN APPROXIMATELY THIS LOCATION TO SERVE THE ADMINISTRATION OFFICES. INSTALL ERV ON THE MANUFACTURER'S STANDARD ROOF CURB. ENSURE INTAKES ARE A MINIMUM OF 10' FROM ANY ADJACENT EXHAUST VENTS. INTERFACE THE ERV WITH THE BUILDING'S EXISTING ATC/DDC SYSTEM.
6. THE CONTRACTOR SHALL FURNISH AND INSTALL NEW VRF CONDENSING UNIT "ODU-2" IN APPROXIMATELY THIS LOCATION TO SERVE THE ADMINISTRATION OFFICES. INSTALL UNIT ON APPROVED WIND-RATED ROOFTOP EQUIPMENT SUPPORT RAILS. INTERFACE THE CONDENSING UNIT WITH THE BUILDING'S EXISTING ATC/DDC SYSTEM.
7. THE CONTRACTOR SHALL NEW SUPPLY AND RETURN DUCTWORK TO SERVE THE NEW ENERGY RECOVERY VENTILATOR. DUCTWORK SHALL BE RAN ALONG THE ROOF AS INDICATED. PROVIDE ROOF DUCT SUPPORTS MINIMUM EVERY 10 FEET AND CHANGE IN DIRECTION.
8. EXISTING TO REMAIN.

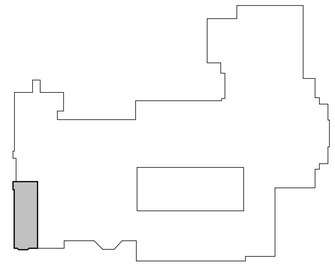

KEY PLAN

SCALE: 1" = 100'-0"

PROJECT NORTH

H2M architects + engineers
1133 Westchester Avenue, Suite N-210
White Plains, NY 10605
914.358.5623 • www.h2m.com
NY Architecture & Landscape Architecture: No Certificate Required
NY Engineering Certificate of Authorization No.: 0018178

CONSULTANTS:

| MARK | DATE | DESCRIPTION |
|---|---|---|
| | | |

STATE OF NEW YORK
JOHN C. MORRIS III
057554-1
LICENSED PROFESSIONAL ENGINEER

05/31/2028
Exp. Date

J. CHRIS MORRIS III, P.E.
NY PROFESSIONAL ENGINEER Lic. No. 057554

"IN ACCORDANCE WITH ARTICLE 145, SECTION 7209 OF THE NYS EDUCATION LAW, ALTERATION OF THIS DOCUMENT EXCEPT BY A LICENSED PROFESSIONAL IS ILLEGAL."

| DESIGNED BY: | DRAWN BY: | CHECKED BY: | REVIEWED BY: |
|---|---|---|---|
| W. MAGIERA | W. MAGIERA | K. WEILER | C. MORRIS |

| PROJECT No: | DATE: | SCALE: |
|---|---|---|
| SMSD2507 | OCTOBER 2026 | AS SHOWN |

CLIENT

**SOMERS CENTRAL SCHOOL DISTRICT**

**VARIOUS UPGRADES AT SOMERS MIDDLE SCHOOL**

**250 US-202**
**SOMERS, NY 10589**

**SED#: 66-21-01-06-0-001-021**

CONTRACT

**CONTRACT M**
**MECHANICAL CONSTRUCTION**

STATUS

**FOR BID**

SHEET TITLE


**MECHANICAL**
**PARTIAL SECOND FLOOR AND ROOF NEW WORK PLANS**

DRAWING No.

**MS-M 117.00**

C:\Users\wmagiera\Documents_Revit Backup\SMSD2507_Central25_M_wmagieraSNDSX.rvt


10/29/2026 2:42:46 PM

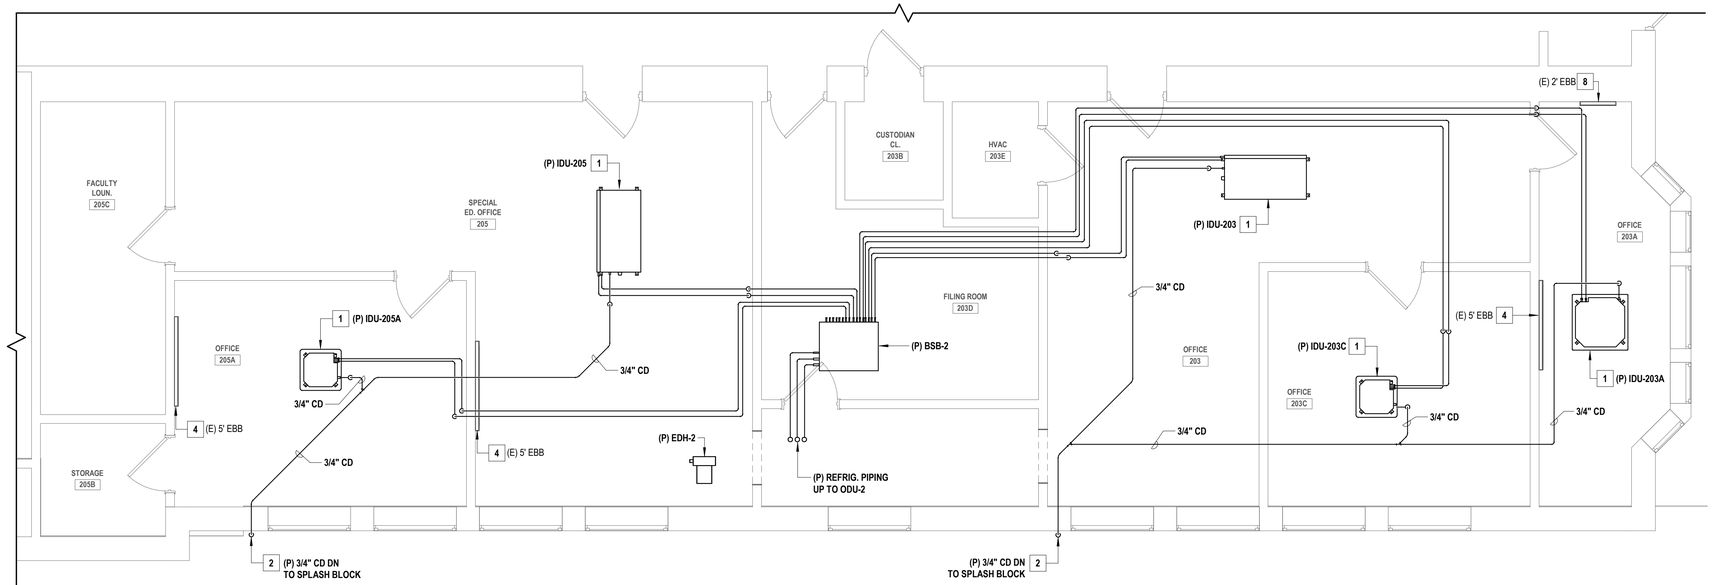


## 1 PARTIAL SECOND FLOOR PIPING PLAN - SPECIAL EDUCATION OFFICES

SCALE: 1/4" = 1'-0"

PROJECT NORTH

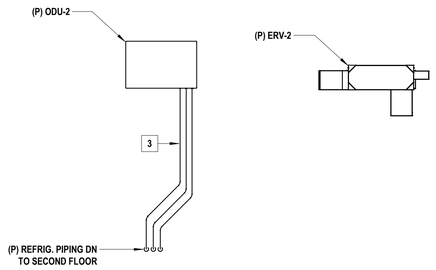


## 2 PARTIAL ROOF PIPING PLAN - SPECIAL EDUCATION OFFICES

SCALE: 1/4" = 1'-0"


PROJECT NORTH

## GENERAL NOTES

1. THE EXISTING CONDITIONS SHOWN ON THE CONTRACT DRAWINGS ARE BASED ON LIMITED FIELD SURVEY AND EXISTING DOCUMENTATION. THE CONTRACTOR SHALL BE RESPONSIBLE FOR VERIFICATION OF ALL EXISTING CONDITIONS PRIOR TO THE COMMENCEMENT OF DEMOLITION / NEW WORK AND THE PURCHASE OF NEW EQUIPMENT. SHOULD THERE BE A CONFLICT. THE CONTRACTOR SHALL ALERT THE ARCHITECT / ENGINEER IN WRITING.
2. THE CONTRACTOR SHALL TAKE CARE NOT TO DAMAGE ADJOINING SURFACES OUTSIDE OF THE CONTRACT AREA OR SCOPE OF WORK. THE CONTRACTOR SHALL BE RESPONSIBLE TO RESTORE EXISTING CONDITIONS AND/OR FINISHES DAMAGED DURING CONSTRUCTION, INCLUDING PATCHING AND PAINTING DEEMED NECESSARY BY THE ARCHITECT AT NO ADDITIONAL COST TO THE OWNER.
3. THE CONTRACTOR SHALL REMOVE AND DISPOSE OF ALL CONSTRUCTION DEBRIS AND UNWANTED MATERIAL LEGALLY OFF-SITE IN ACCORDANCE WITH THE PROJECT SPECIFICATIONS.
4. THE CONTRACTOR SHALL TAKE ALL NECESSARY MEASURES TO MAINTAIN THE ROOF WARRANTY.
5. THE CONTRACTOR SHALL TAKE CARE TO INSTALL ALL NEW ROOFTOP EQUIPMENT A MINIMUM OF 10'-0" AWAY FROM ALL ROOF EDGES.
6. THE CONTRACTOR SHALL FURNISH AND INSTALL NEW EQUIPMENT IN ACCORDANCE WITH THE MANUFACTURER'S SERVICE AND OPERATING CLEARANCES, RECOMMENDATIONS, INSTALLATION INSTRUCTIONS, AND PREVAILING CODE.
7. THE CONTRACTOR SHALL COORDINATE ALL CEILING-MOUNTED EQUIPMENT (DIFFUSERS, GRILLES, ETC.) WITH ALL EXISTING AND NEW EQUIPMENT, INCLUDING LIGHT FIXTURES, FIRE ALARM DEVICES, AND THE CEILING GRID.
8. THE CONTRACTOR SHALL FURNISH AND INSTALL DUCT / PIPING SUPPORTS AS REQUIRED. MINIMUM EVERY 10'-0" AND CHANGE IN DIRECTION.

## X MECHANICAL NEW WORK KEYNOTES

1. THE CONTRACTOR SHALL FURNISH AND INSTALL NEW VRF INDOOR CASSETTE IN APPROXIMATELY THIS LOCATION. ROUTE REFRIGERANT PIPING AS INDICATED ON THE DRAWINGS. SIZE PIPING AS PER THE MANUFACTURER'S INSTALLATION INSTRUCTIONS AND RECOMMENDATIONS. FIELD-COORDINATE FINAL PIPE ROUTING WITH THE DUCTWORK SHOWN ON THE DUCTWORK DRAWINGS.
2. THE CONTRACTOR SHALL FURNISH AND INSTALL NEW CONDENSATE DRAIN PIPING TO SERVE THE NEW VRF INDOOR CASSETTES. SIZE PIPING AS INDICATED ON THE DRAWINGS. CONDENSATE PIPING SHALL DISCHARGE TO A NEW PRE-CAST SPLASH BLOCK IN COURTYARD AREA. PROVIDE CONDENSATE DRAIN PIPING CLEAN-OUTS AT EVERY CHANGE IN DIRECTION.
3. THE CONTRACTOR SHALL FURNISH AND INSTALL NEW REFRIGERANT PIPING, VALVES, INSULATION AND RELATED APPURTENANCES TO SERVE "ODU-1" AND THE NEW VRF HEAT RECOVERY SYSTEM. PROVIDE ROOFTOP PIPING SUPPORTS MINIMUM EVERY 10 FEET AND CHANGE IN DIRECTION. THE CONTRACTOR SHALL PROVIDE PIPE PORTAL / PIPE CURB ASSEMBLY (MANUFACTURED BY PATE, SIGRIST, OR APPROVED EQUAL). INSTALL AS PER THE MANUFACTURER'S INSTALLATION INSTRUCTIONS.
4. EXISTING TO REMAIN.

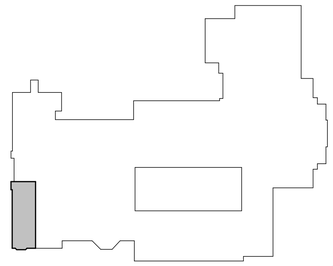

KEY PLAN

SCALE: 1" = 100'-0"

PROJECT NORTH

H2M architects + engineers
1133 Westchester Avenue, Suite N-210
White Plains, NY 10605
914.358.5623 • www.h2m.com
NY Architecture & Landscape Architecture: No Certificate Required
NY Engineering Certificate of Authorization No.: 0018178

CONSULTANTS:

| MARK | DATE | DESCRIPTION |
|---|---|---|
| | | |

STATE OF NEW YORK · JOHN C. MORRIS III · LICENSED PROFESSIONAL ENGINEER · 057554-1

05/31/2028
Exp. Date

J. CHRIS MORRIS III, P.E.
NY PROFESSIONAL ENGINEER Lic. No. 057554

"IN ACCORDANCE WITH ARTICLE 145, SECTION 7209 OF THE NYS EDUCATION LAW, ALTERATION OF THIS DOCUMENT EXCEPT BY A LICENSED PROFESSIONAL IS ILLEGAL."

| DESIGNED BY: | DRAWN BY: | CHECKED BY: | REVIEWED BY: |
|---|---|---|---|
| W. MAGIERA | W. MAGIERA | K. WEILER | C. MORRIS |

| PROJECT No: | DATE: | SCALE: |
|---|---|---|
| SMSD2507 | OCTOBER 2026 | AS SHOWN |

CLIENT

**SOMERS CENTRAL SCHOOL DISTRICT**

**VARIOUS UPGRADES AT SOMERS MIDDLE SCHOOL**

**250 US-202**
**SOMERS, NY 10589**

**SED#: 66-21-01-06-0-001-021**

CONTRACT

**CONTRACT M**
**MECHANICAL CONSTRUCTION**

STATUS

**FOR BID**

SHEET TITLE


**MECHANICAL**
**PARTIAL SECOND FLOOR AND ROOF NEW WORK PLANS**

DRAWING No.

**MS-M 118.00**

C:\Users\wmagiera\Documents_Revit Backup\SMSD2507_Central25_M_wmagieraSNDSX.rvt

10/29/2026 2:42:46 PM

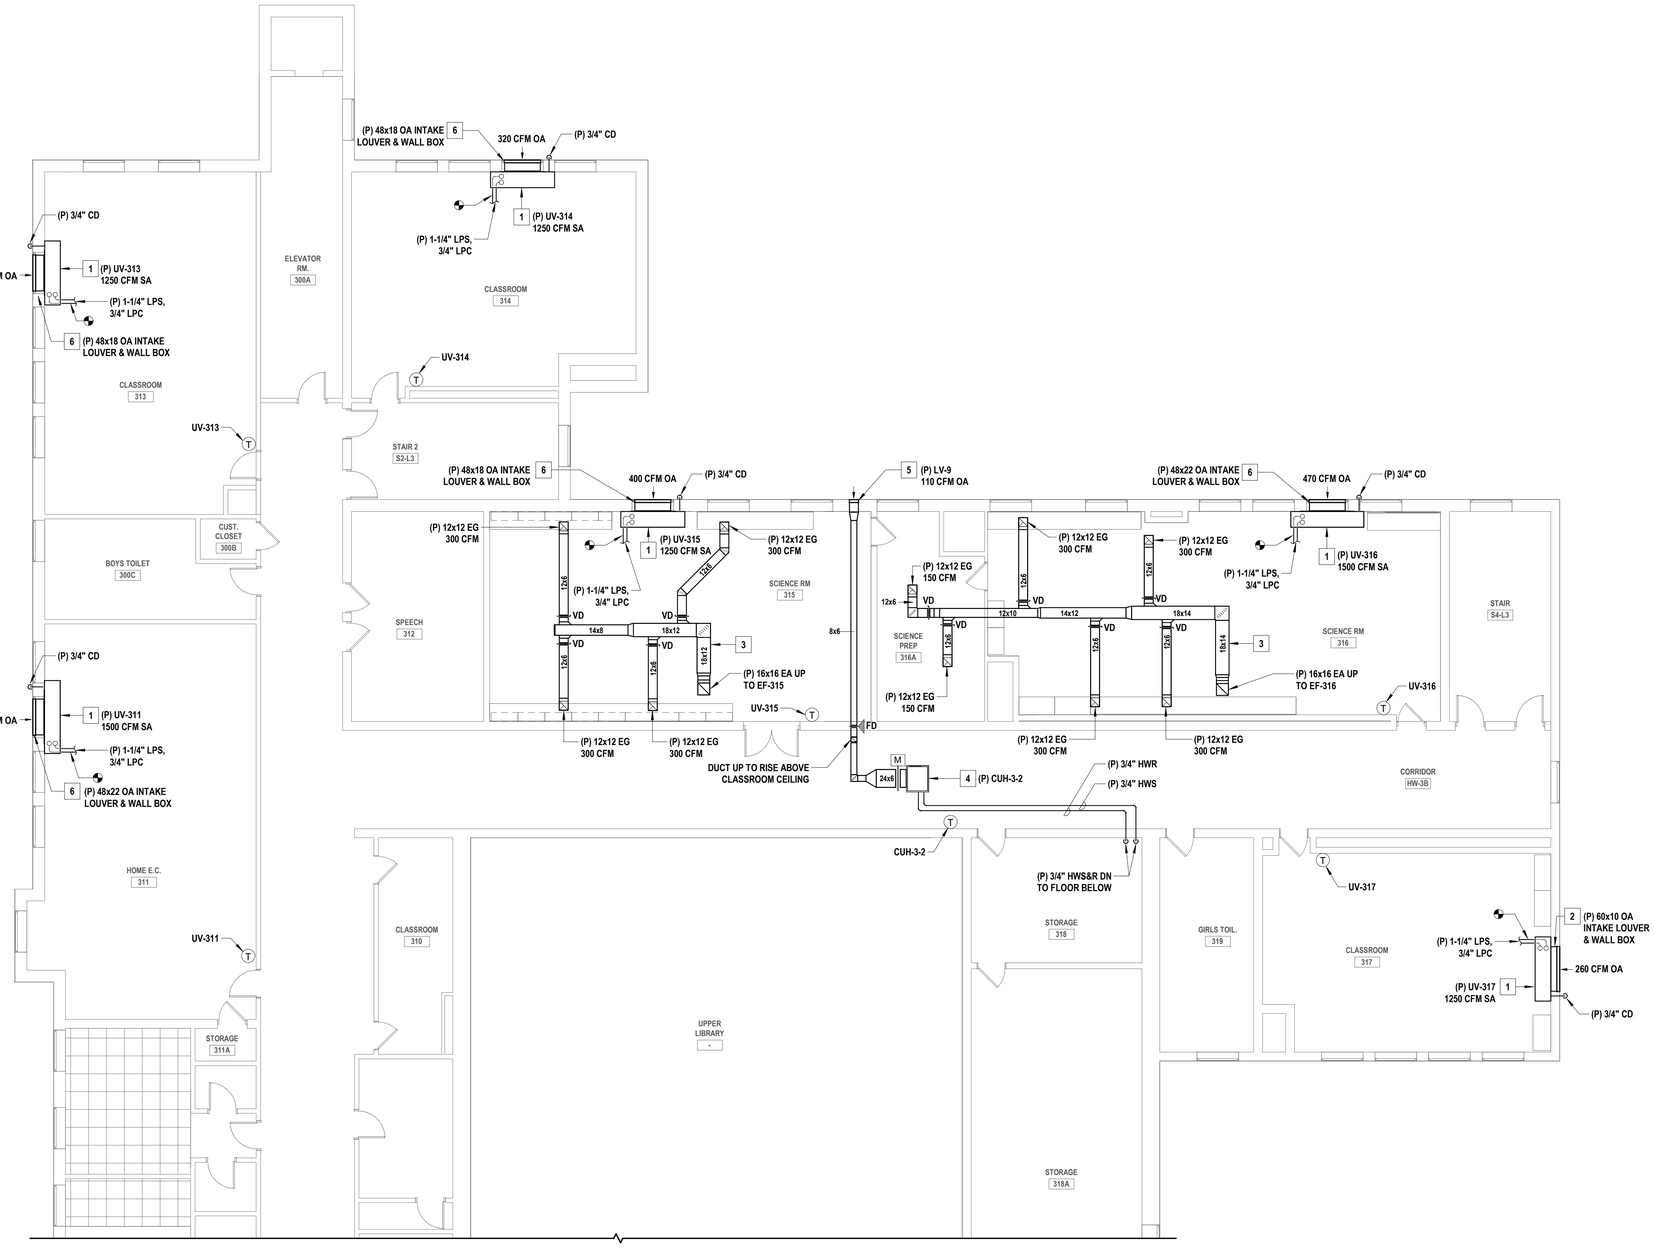


## 1 PARTIAL THIRD FLOOR NEW WORK PLAN - CLASSROOMS

SCALE: 1/8" = 1'-0"


PROJECT NORTH

## GENERAL NOTES

1. THE EXISTING CONDITIONS SHOWN ON THE CONTRACT DRAWINGS ARE BASED ON LIMITED FIELD SURVEY AND EXISTING DOCUMENTATION. THE CONTRACTOR SHALL BE RESPONSIBLE FOR VERIFICATION OF ALL EXISTING CONDITIONS PRIOR TO THE COMMENCEMENT OF DEMOLITION / NEW WORK AND THE PURCHASE OF NEW EQUIPMENT. SHOULD THERE BE A CONFLICT. THE CONTRACTOR SHALL ALERT THE ARCHITECT / ENGINEER IN WRITING.
2. THE CONTRACTOR SHALL TAKE CARE NOT TO DAMAGE ADJOINING SURFACES OUTSIDE OF THE CONTRACT AREA OR SCOPE OF WORK. THE CONTRACTOR SHALL BE RESPONSIBLE TO RESTORE EXISTING CONDITIONS AND/OR FINISHES DAMAGED DURING CONSTRUCTION, INCLUDING PATCHING AND PAINTING DEEMED NECESSARY BY THE ARCHITECT AT NO ADDITIONAL COST TO THE OWNER.
3. THE CONTRACTOR SHALL REMOVE AND DISPOSE OF ALL CONSTRUCTION DEBRIS AND UNWANTED MATERIAL LEGALLY OFF-SITE IN ACCORDANCE WITH THE PROJECT SPECIFICATIONS.
4. THE CONTRACTOR SHALL TAKE ALL NECESSARY MEASURES TO MAINTAIN THE ROOF WARRANTY.
5. THE CONTRACTOR SHALL TAKE CARE TO INSTALL ALL NEW ROOFTOP EQUIPMENT A MINIMUM OF 10'-0" AWAY FROM ALL ROOF EDGES.
6. THE CONTRACTOR SHALL FURNISH AND INSTALL NEW EQUIPMENT IN ACCORDANCE WITH THE MANUFACTURER'S SERVICE AND OPERATING CLEARANCES, RECOMMENDATIONS, INSTALLATION INSTRUCTIONS, AND PREVAILING CODE.
7. THE CONTRACTOR SHALL COORDINATE ALL CEILING-MOUNTED EQUIPMENT (DIFFUSERS, GRILLES, ETC.) WITH ALL EXISTING AND NEW EQUIPMENT, INCLUDING LIGHT FIXTURES, FIRE ALARM DEVICES, AND THE CEILING GRID.
8. THE CONTRACTOR SHALL FURNISH AND INSTALL DUCT / PIPING SUPPORTS AS REQUIRED. MINIMUM EVERY 10'-0" AND CHANGE IN DIRECTION.
9. FOR ALL NEW CONDENSATE DRAIN PIPING CONNECTIONS TO NEW UNIT VENTILATORS, THE INTENTION IS TO INSTALL PIPING TO EXTEND APPROXIMATELY 6" FROM THE EXTERIOR WALL, AND TERMINATE WITH A 90-DEGREE ELBOW FACING DOWNWARD. PIPING TO BE CAPPED AS COOLING COILS ARE TO BE CONNECTED AS PART OF A FUTURE PROJECT.

## X MECHANICAL NEW WORK KEYNOTES

1. THE CONTRACTOR SHALL FURNISH AND INSTALL NEW FLOOR-MOUNTED STEAM UNIT VENTILATOR WITH DX COOLING COILS FOR FUTURE CONNECTION TO CONDENSING UNIT. UNIT VENTILATOR TO BE PROVIDED WITH FULL ADAPTER BACK FOR WALL BOX / LOUVER ALIGNMENTS. PROVIDE EACH UNIT VENTILATOR WITH A REMOTE, WALL-MOUNTED THERMOSTAT. FURNISH AND INSTALL ALL REQUIRED STEAM AND CONDENSATE RETURN PIPING, VALVES, FITTINGS, AND ALL REQUIRED APPURTENANCES BACK TO THE NEAREST PIPING MAINS (FIELD VERIFY PIPING CONNECTION LOCATIONS). SIZE STEAM AND CONDENSATE RETURN PIPING AS INDICATED ON THE DRAWINGS. FURNISH AND INSTALL NEW CAPPED 3/4" CONDENSATE DRAIN PIPING FOR EACH UV. COORDINATE FINAL INSTALLATION LOCATION WITH ARCHITECTURAL DRAWINGS AND EXISTING / NEW CASEWORK. INTERFACE THE UV WITH THE BUILDING'S EXISTING ATC/DDC SYSTEM.
2. THE CONTRACTOR SHALL FURNISH AND INSTALL NEW WALL BOX AND OUTSIDE AIR INTAKE LOUVER FOR THE NEW UNIT VENTILATOR. SIZE WALL BOX AND LOUVER AS PER THE MANUFACTURER'S INSTRUCTIONS.
3. THE CONTRACTOR SHALL FURNISH AND INSTALL NEW EXHAUST DUCTWORK AS INDICATED ON THE DRAWINGS, INCLUDING ALL DUCT MAINS, BRANCH DUCTWORK, DUCT HANGERS AND SUPPORTS, VOLUME DAMPERS, EXHAUST GRILLES, AND ALL REQUIRED APPURTENANCES. COORDINATE FINAL INSTALLATION LOCATION WITH THE ARCHITECT'S REFLECTED CEILING PLANS AND EXISTING ABOVE-CEILING CONDITIONS.
4. THE CONTRACTOR SHALL FURNISH AND INSTALL A NEW CEILING-MOUNTED HOT WATER CABINET UNIT HEATER (CUH) TO SERVE THE EXISTING CORRIDOR. FURNISH AND INSTALL NEW HOT WATER SUPPLY AND RETURN PIPING AS INDICATED ON THE DRAWINGS TO CONNECT THE NEW CABINET HEATER INTO THE BUILDING'S EXISTING HOT WATER SYSTEM. THE CONTRACTOR SHALL FIELD VERIFY FINAL LOCATION OF NEW CUH IN EXISTING CEILING GRID. SEE EQUIPMENT SCHEDULE FOR ADDITIONAL INFORMATION. INTERFACE THE CABINET HEATER WITH THE BUILDING'S EXISTING ATC/DDC SYSTEM. FURNISH AND INSTALL A NEW REMOTE, WALL-MOUNTED THERMOSTAT IN A LOCKABLE, TAMPER-PROOF ENCLOSURE.
5. THE CONTRACTOR SHALL FURNISH AND INSTALL A NEW OUTSIDE AIR INTAKE LOUVER TO SERVE THE HOT WATER CABINET UNIT HEATER. FIELD-COORDINATE FINAL ROUTING OF ASSOCIATED OUTSIDE AIR INTAKE DUCTWORK.
6. THE CONTRACTOR SHALL FURNISH AND INSTALL A NEW CUSTOM WALL BOX AND OUTSIDE AIR INTAKE LOUVER FOR THE NEW UNIT VENTILATOR. WALL BOX AND LOUVER SHALL BE SIZED AS PER THE DRAWINGS. LOUVER MODEL SHALL BE GREENHECK "ESD-435" TO ENSURE ALL UNIT VENTILATOR LOUVERS ARE IDENTICAL.

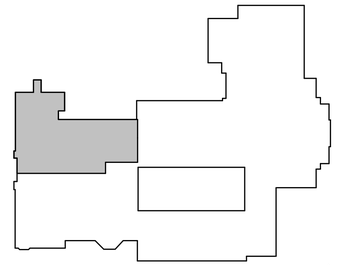

KEY PLAN

SCALE: 1" = 100'-0"

PROJECT NORTH


H2M architects + engineers

1133 Westchester Avenue, Suite N-210
White Plains, NY 10605
914.358.5623 • www.h2m.com
NY Architecture & Landscape Architecture: No Certificate Required
NY Engineering Certificate of Authorization No.: 0018178


CONSULTANTS:

| MARK | DATE | DESCRIPTION |
|---|---|---|
| | | |

STATE OF NEW YORK · JOHN C. MORRIS III · LICENSED PROFESSIONAL ENGINEER · 057554-1

05/31/2028
Exp. Date

J. CHRIS MORRIS III, P.E.
NY PROFESSIONAL ENGINEER Lic. No. 057554


"IN ACCORDANCE WITH ARTICLE 145, SECTION 7209 OF THE NYS EDUCATION LAW, ALTERATION OF THIS DOCUMENT EXCEPT BY A LICENSED PROFESSIONAL IS ILLEGAL."


| DESIGNED BY: | DRAWN BY: | CHECKED BY: | REVIEWED BY: |
|---|---|---|---|
| W. MAGIERA | W. MAGIERA | K. WEILER | C. MORRIS |

| PROJECT No: | DATE: | SCALE: |
|---|---|---|
| SMSD2507 | OCTOBER 2026 | AS SHOWN |

CLIENT

# SOMERS CENTRAL SCHOOL DISTRICT

## VARIOUS UPGRADES AT SOMERS MIDDLE SCHOOL

250 US-202
SOMERS, NY 10589

SED#: 66-21-01-06-0-001-021

CONTRACT

CONTRACT M
MECHANICAL CONSTRUCTION

STATUS

FOR BID


SHEET TITLE

MECHANICAL
PARTIAL THIRD FLOOR NEW WORK PLAN

DRAWING No.

# MS-M 119.00


C:\Users\wmagiera\Documents_Revit Backup\SMSD2507_Central25_M_wmagieraSNDSX.rvt
10/29/2026 2:42:47 PM

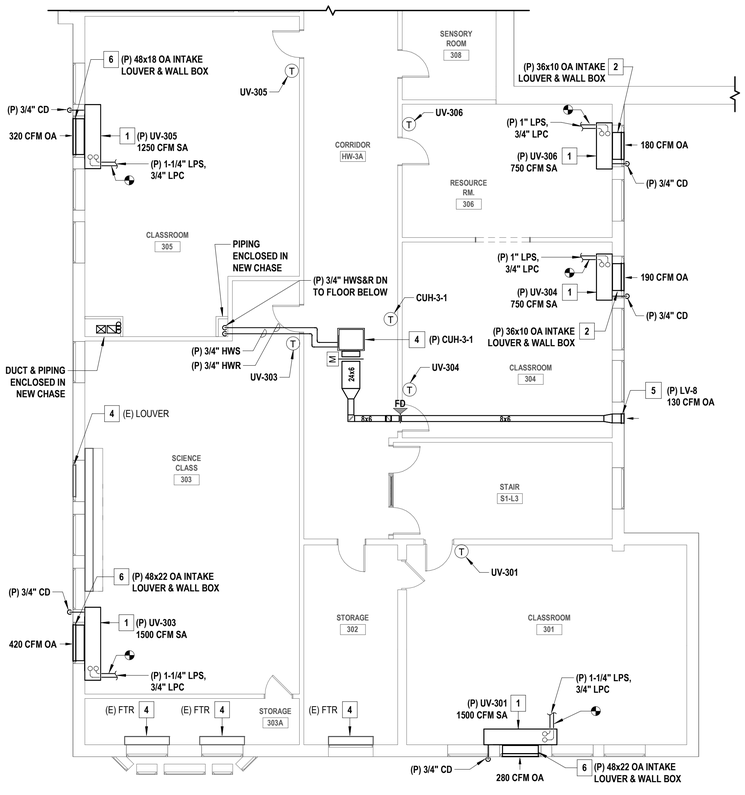


## 1 PARTIAL THIRD FLOOR NEW WORK PLAN - CLASSROOMS

SCALE: 1/8" = 1'-0"


PROJECT NORTH

## GENERAL NOTES

1. THE EXISTING CONDITIONS SHOWN ON THE CONTRACT DRAWINGS ARE BASED ON LIMITED FIELD SURVEY AND EXISTING DOCUMENTATION. THE CONTRACTOR SHALL BE RESPONSIBLE FOR VERIFICATION OF ALL EXISTING CONDITIONS PRIOR TO THE COMMENCEMENT OF DEMOLITION / NEW WORK AND THE PURCHASE OF NEW EQUIPMENT. SHOULD THERE BE A CONFLICT. THE CONTRACTOR SHALL ALERT THE ARCHITECT / ENGINEER IN WRITING.
2. THE CONTRACTOR SHALL TAKE CARE NOT TO DAMAGE ADJOINING SURFACES OUTSIDE OF THE CONTRACT AREA OR SCOPE OF WORK. THE CONTRACTOR SHALL BE RESPONSIBLE TO RESTORE EXISTING CONDITIONS AND/OR FINISHES DAMAGED DURING CONSTRUCTION, INCLUDING PATCHING AND PAINTING DEEMED NECESSARY BY THE ARCHITECT AT NO ADDITIONAL COST TO THE OWNER.
3. THE CONTRACTOR SHALL REMOVE AND DISPOSE OF ALL CONSTRUCTION DEBRIS AND UNWANTED MATERIAL LEGALLY OFF-SITE IN ACCORDANCE WITH THE PROJECT SPECIFICATIONS.
4. THE CONTRACTOR SHALL TAKE ALL NECESSARY MEASURES TO MAINTAIN THE ROOF WARRANTY.
5. THE CONTRACTOR SHALL TAKE CARE TO INSTALL ALL NEW ROOFTOP EQUIPMENT A MINIMUM OF 10'-0" AWAY FROM ALL ROOF EDGES.
6. THE CONTRACTOR SHALL FURNISH AND INSTALL NEW EQUIPMENT IN ACCORDANCE WITH THE MANUFACTURER'S SERVICE AND OPERATING CLEARANCES, RECOMMENDATIONS, INSTALLATION INSTRUCTIONS, AND PREVAILING CODE.
7. THE CONTRACTOR SHALL COORDINATE ALL CEILING-MOUNTED EQUIPMENT (DIFFUSERS, GRILLES, ETC.) WITH ALL EXISTING AND NEW EQUIPMENT, INCLUDING LIGHT FIXTURES, FIRE ALARM DEVICES, AND THE CEILING GRID.
8. THE CONTRACTOR SHALL FURNISH AND INSTALL DUCT / PIPING SUPPORTS AS REQUIRED. MINIMUM EVERY 10'-0" AND CHANGE IN DIRECTION.
9. FOR ALL NEW CONDENSATE DRAIN PIPING CONNECTIONS TO NEW UNIT VENTILATORS, THE INTENTION IS TO INSTALL PIPING TO EXTEND APPROXIMATELY 6" FROM THE EXTERIOR WALL, AND TERMINATE WITH A 90-DEGREE ELBOW FACING DOWNWARD. PIPING TO BE CAPPED AS COOLING COILS ARE TO BE CONNECTED AS PART OF A FUTURE PROJECT.

## X MECHANICAL NEW WORK KEYNOTES

1. THE CONTRACTOR SHALL FURNISH AND INSTALL NEW FLOOR-MOUNTED STEAM UNIT VENTILATOR WITH DX COOLING COILS FOR FUTURE CONNECTION TO CONDENSING UNIT. UNIT VENTILATOR TO BE PROVIDED WITH FULL ADAPTER BACK FOR WALL BOX / LOUVER ALIGNMENTS. PROVIDE EACH UNIT VENTILATOR WITH A REMOTE, WALL-MOUNTED THERMOSTAT. FURNISH AND INSTALL ALL REQUIRED STEAM AND CONDENSATE RETURN PIPING, VALVES, FITTINGS, AND ALL REQUIRED APPURTENANCES BACK TO THE NEAREST PIPING MAINS (FIELD VERIFY PIPING CONNECTION LOCATIONS). SIZE STEAM AND CONDENSATE RETURN PIPING AS INDICATED ON THE DRAWINGS. FURNISH AND INSTALL NEW CAPPED 3/4" CONDENSATE DRAIN PIPING FOR EACH UV. COORDINATE FINAL INSTALLATION LOCATION WITH ARCHITECTURAL DRAWINGS AND EXISTING / NEW CASEWORK. INTERFACE THE UV WITH THE BUILDING'S EXISTING ATC/DDC SYSTEM.
2. THE CONTRACTOR SHALL FURNISH AND INSTALL NEW WALL BOX AND OUTSIDE AIR INTAKE LOUVER FOR THE NEW UNIT VENTILATOR. SIZE FOR WALL BOX AND LOUVER SHALL BE AS PER THE MANUFACTURER'S INSTRUCTIONS.
3. THE CONTRACTOR SHALL FURNISH AND INSTALL A NEW CEILING-MOUNTED HOT WATER CABINET UNIT HEATER (CUH) TO SERVE THE EXISTING CORRIDOR. FURNISH AND INSTALL NEW HOT WATER SUPPLY AND RETURN PIPING AS INDICATED ON THE DRAWINGS TO CONNECT THE NEW CABINET HEATER INTO THE BUILDING'S EXISTING HOT WATER SYSTEM. THE CONTRACTOR SHALL FIELD VERIFY FINAL LOCATION OF NEW CUH IN EXISTING CEILING GRID. SEE EQUIPMENT SCHEDULE FOR ADDITIONAL INFORMATION. INTERFACE THE CABINET HEATER WITH THE BUILDING'S EXISTING ATC/DDC SYSTEM. FURNISH AND INSTALL A NEW REMOTE, WALL-MOUNTED THERMOSTAT IN A LOCKABLE, TAMPER-PROOF ENCLOSURE.
4. EXISTING TO REMAIN.
5. THE CONTRACTOR SHALL FURNISH AND INSTALL A NEW OUTSIDE AIR INTAKE LOUVER TO SERVE THE HOT WATER CABINET UNIT HEATER. FIELD-COORDINATE FINAL ROUTING OF ASSOCIATED OUTSIDE AIR INTAKE DUCTWORK.
6. THE CONTRACTOR SHALL FURNISH AND INSTALL A NEW CUSTOM WALL BOX AND OUTSIDE AIR INTAKE LOUVER FOR THE NEW UNIT VENTILATOR. WALL BOX AND LOUVER SHALL BE SIZED AS PER THE DRAWINGS. LOUVER MODEL SHALL BE GREENHECK "ESD-435" TO ENSURE ALL UNIT VENTILATOR LOUVERS ARE IDENTICAL.

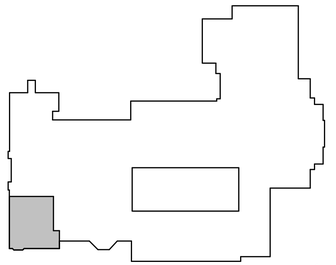

KEY PLAN

SCALE: 1" = 100'-0"

PROJECT NORTH

H2M architects + engineers
1133 Westchester Avenue, Suite N-210
White Plains, NY 10605
914.358.5623 • www.h2m.com
NY Architecture & Landscape Architecture: No Certificate Required
NY Engineering Certificate of Authorization No.: 0018178

CONSULTANTS:

| MARK | DATE | DESCRIPTION |
|---|---|---|
| | | |

STATE OF NEW YORK · JOHN C. MORRIS III · LICENSED PROFESSIONAL ENGINEER · 057554-1

05/31/2028 Exp. Date

J. CHRIS MORRIS III, P.E.
NY PROFESSIONAL ENGINEER Lic. No. 057554

"IN ACCORDANCE WITH ARTICLE 145, SECTION 7209 OF THE NYS EDUCATION LAW, ALTERATION OF THIS DOCUMENT EXCEPT BY A LICENSED PROFESSIONAL IS ILLEGAL."

| DESIGNED BY: | DRAWN BY: | CHECKED BY: | REVIEWED BY: |
|---|---|---|---|
| W. MAGIERA | W. MAGIERA | K. WEILER | C. MORRIS |

| PROJECT No: | DATE: | SCALE: |
|---|---|---|
| SMSD2507 | OCTOBER 2026 | AS SHOWN |

CLIENT

**SOMERS CENTRAL SCHOOL DISTRICT**

**VARIOUS UPGRADES AT SOMERS MIDDLE SCHOOL**

**250 US-202**
**SOMERS, NY 10589**

**SED#: 66-21-01-06-0-001-021**

CONTRACT

**CONTRACT M**
**MECHANICAL CONSTRUCTION**

STATUS

**FOR BID**


SHEET TITLE

**MECHANICAL**
**PARTIAL THIRD FLOOR NEW WORK PLAN**

DRAWING No.

**MS-M 120.00**

C:\Users\wmagiera\Documents_Revit Backup\SMSD2507_Central25_M_wmagieraSNDSX.rvt
10/29/2026 2:42:48 PM

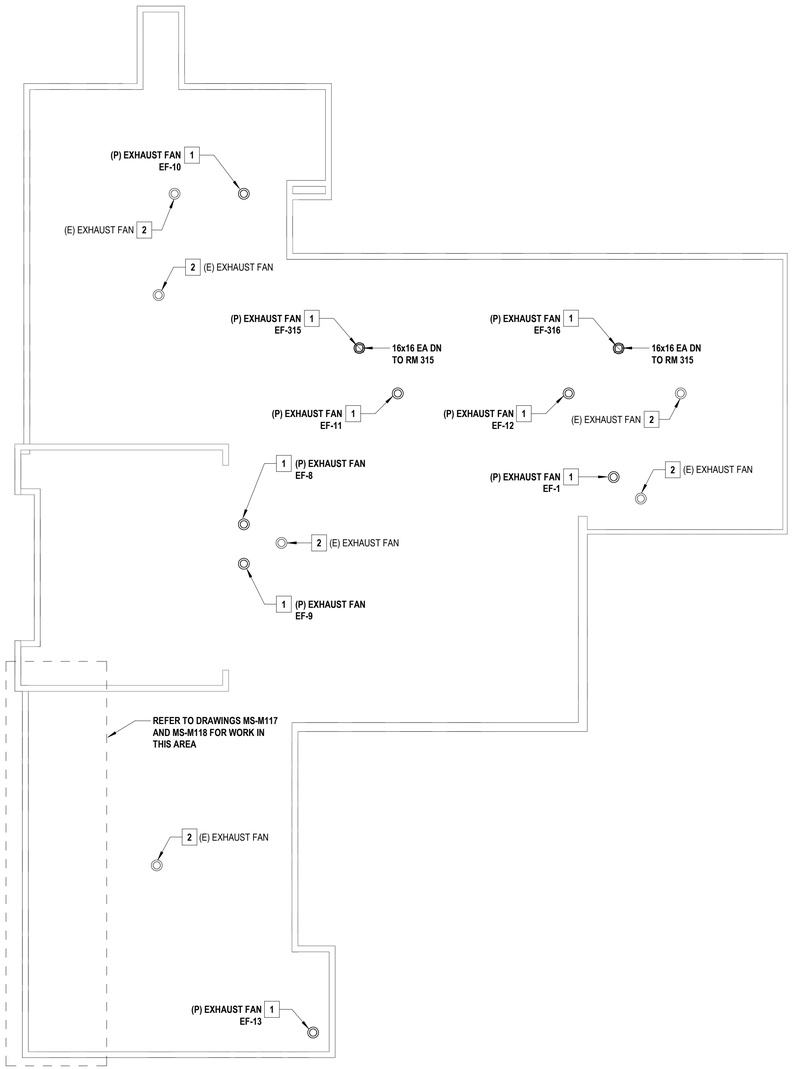


## 1 PARTIAL UPPER ROOF NEW WORK PLAN

SCALE: 1/16" = 1'-0"

PROJECT NORTH




## 2 PARTIAL LOWER ROOF NEW WORK PLAN

SCALE: 1/16" = 1'-0"


PROJECT NORTH

## GENERAL NOTES

1. THE EXISTING CONDITIONS SHOWN ON THE CONTRACT DRAWINGS ARE BASED ON LIMITED FIELD SURVEY AND EXISTING DOCUMENTATION. THE CONTRACTOR SHALL BE RESPONSIBLE FOR VERIFICATION OF ALL EXISTING CONDITIONS PRIOR TO THE COMMENCEMENT OF DEMOLITION / NEW WORK AND THE PURCHASE OF NEW EQUIPMENT. SHOULD THERE BE A CONFLICT. THE CONTRACTOR SHALL ALERT THE ARCHITECT / ENGINEER IN WRITING.
2. THE CONTRACTOR SHALL TAKE CARE NOT TO DAMAGE ADJOINING SURFACES OUTSIDE OF THE CONTRACT AREA OR SCOPE OF WORK. THE CONTRACTOR SHALL BE RESPONSIBLE TO RESTORE EXISTING CONDITIONS AND/OR FINISHES DAMAGED DURING CONSTRUCTION, INCLUDING PATCHING AND PAINTING DEEMED NECESSARY BY THE ARCHITECT AT NO ADDITIONAL COST TO THE OWNER.
3. THE CONTRACTOR SHALL REMOVE AND DISPOSE OF ALL CONSTRUCTION DEBRIS AND UNWANTED MATERIAL LEGALLY OFF-SITE IN ACCORDANCE WITH THE PROJECT SPECIFICATIONS.
4. THE CONTRACTOR SHALL TAKE ALL NECESSARY MEASURES TO MAINTAIN THE ROOF WARRANTY.
5. THE CONTRACTOR SHALL TAKE CARE TO INSTALL ALL NEW ROOFTOP EQUIPMENT A MINIMUM OF 10'-0" AWAY FROM ALL ROOF EDGES.
6. THE CONTRACTOR SHALL FURNISH AND INSTALL NEW EQUIPMENT IN ACCORDANCE WITH THE MANUFACTURER'S SERVICE AND OPERATING CLEARANCES, RECOMMENDATIONS, INSTALLATION INSTRUCTIONS, AND PREVAILING CODE.
7. THE CONTRACTOR SHALL COORDINATE ALL CEILING-MOUNTED EQUIPMENT (DIFFUSERS, GRILLES, ETC.) WITH ALL EXISTING AND NEW EQUIPMENT, INCLUDING LIGHT FIXTURES, FIRE ALARM DEVICES, AND THE CEILING GRID.
8. THE CONTRACTOR SHALL FURNISH AND INSTALL DUCT / PIPING SUPPORTS AS REQUIRED. MINIMUM EVERY 10'-0" AND CHANGE IN DIRECTION.

## X MECHANICAL NEW WORK KEYNOTES

1. THE CONTRACTOR SHALL FURNISH AND INSTALL NEW REPLACEMENT ROOF-MOUNTED EXHAUST FAN IN APPROXIMATELY THIS LOCATION. FURNISH AND INSTALL ON NEW APPROVED WIND-RATED ROOF CURB. RECONNECT TO EXISTING DUCTWORK AND CONTROLS. INTERFACE THE EXHAUST FAN WITH THE BUILDING'S EXISTING ATC/DDC SYSTEM.
2. EXISTING TO REMAIN.

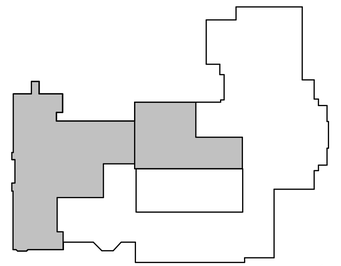

KEY PLAN

SCALE: 1" = 100'-0"

PROJECT NORTH

H2M architects + engineers
1133 Westchester Avenue, Suite N-210
White Plains, NY 10605
914.358.5623 • www.h2m.com
NY Architecture & Landscape Architecture: No Certificate Required
NY Engineering Certificate of Authorization No.: 0018178

CONSULTANTS:

| MARK | DATE | DESCRIPTION |
|---|---|---|
| | | |
| | | |
| | | |
| | | |
| | | |
| | | |
| | | |
| | | |
| | | |
| | | |

STATE OF NEW YORK · JOHN C. MORRIS III · 057554-1 · LICENSED PROFESSIONAL ENGINEER

05/31/2028
Exp. Date

J. CHRIS MORRIS III, P.E.
NY PROFESSIONAL ENGINEER Lic. No. 057554

"IN ACCORDANCE WITH ARTICLE 145, SECTION 7209 OF THE NYS EDUCATION LAW, ALTERATION OF THIS DOCUMENT EXCEPT BY A LICENSED PROFESSIONAL IS ILLEGAL."

| DESIGNED BY: | DRAWN BY: | CHECKED BY: | REVIEWED BY: |
|---|---|---|---|
| W. MAGIERA | W. MAGIERA | K. WEILER | C. MORRIS |

| PROJECT No: | DATE: | SCALE: |
|---|---|---|
| SMSD2507 | OCTOBER 2026 | AS SHOWN |

CLIENT

**SOMERS CENTRAL SCHOOL DISTRICT**

**VARIOUS UPGRADES AT SOMERS MIDDLE SCHOOL**

**250 US-202**
**SOMERS, NY 10589**

**SED#: 66-21-01-06-0-001-021**

CONTRACT

**CONTRACT M**
**MECHANICAL CONSTRUCTION**

STATUS

**FOR BID**

SHEET TITLE

**MECHANICAL ROOF NEW WORK PLAN**

DRAWING No.

# MS-M 121.00


C:\Users\wmagiera\Documents_Revit Backup\SMSD2507_Central25_M_wmagieraSNDSX.rvt
10/29/2026 2:42:48 PM

## X MECHANICAL NEW WORK KEYNOTES


1. THE CONTRACTOR SHALL FURNISH AND INSTALL A NEW CEILING-MOUNTED HOT WATER CABINET UNIT HEATER (CUH) TO SERVE THE EXISTING CORRIDOR. FURNISH AND INSTALL NEW HOT WATER SUPPLY AND RETURN PIPING AS INDICATED ON THE DRAWINGS TO CONNECT THE NEW CABINET HEATER INTO THE BUILDING'S EXISTING HOT WATER SYSTEM. THE CONTRACTOR SHALL FIELD VERIFY FINAL LOCATION OF NEW CUH IN EXISTING CEILING GRID. SEE EQUIPMENT SCHEDULE FOR ADDITIONAL INFORMATION. INTERFACE THE CABINET HEATER WITH THE BUILDING'S EXISTING ATC/DDC SYSTEM. FURNISH AND INSTALL A NEW REMOTE, WALL-MOUNTED THERMOSTAT IN A LOCKABLE, TAMPER-PROOF ENCLOSURE.
2. THE CONTRACTOR SHALL FURNISH AND INSTALL A NEW OUTSIDE AIR INTAKE LOUVER TO SERVE THE HOT WATER CABINET UNIT HEATER. FIELD-COORDINATE FINAL ROUTING OF ASSOCIATED OUTSIDE AIR INTAKE DUCTWORK.

## GENERAL NOTES

1. THE EXISTING CONDITIONS SHOWN ON THE CONTRACT DRAWINGS ARE BASED ON LIMITED FIELD SURVEY AND EXISTING DOCUMENTATION. THE CONTRACTOR SHALL BE RESPONSIBLE FOR VERIFICATION OF ALL EXISTING CONDITIONS PRIOR TO THE COMMENCEMENT OF DEMOLITION / NEW WORK AND THE PURCHASE OF NEW EQUIPMENT. SHOULD THERE BE A CONFLICT. THE CONTRACTOR SHALL ALERT THE ARCHITECT / ENGINEER IN WRITING.
2. THE CONTRACTOR SHALL TAKE CARE NOT TO DAMAGE ADJOINING SURFACES OUTSIDE OF THE CONTRACT AREA OR SCOPE OF WORK. THE CONTRACTOR SHALL BE RESPONSIBLE TO RESTORE EXISTING CONDITIONS AND/OR FINISHES DAMAGED DURING CONSTRUCTION, INCLUDING PATCHING AND PAINTING DEEMED NECESSARY BY THE ARCHITECT AT NO ADDITIONAL COST TO THE OWNER.
3. THE CONTRACTOR SHALL REMOVE AND DISPOSE OF ALL CONSTRUCTION DEBRIS AND UNWANTED MATERIAL LEGALLY OFF-SITE IN ACCORDANCE WITH THE PROJECT SPECIFICATIONS.
4. THE CONTRACTOR SHALL TAKE ALL NECESSARY MEASURES TO MAINTAIN THE ROOF WARRANTY.
5. THE CONTRACTOR SHALL TAKE CARE TO INSTALL ALL NEW ROOFTOP EQUIPMENT A MINIMUM OF 10'-0" AWAY FROM ALL ROOF EDGES.
6. THE CONTRACTOR SHALL FURNISH AND INSTALL NEW EQUIPMENT IN ACCORDANCE WITH THE MANUFACTURER'S SERVICE AND OPERATING CLEARANCES, RECOMMENDATIONS, INSTALLATION INSTRUCTIONS, AND PREVAILING CODE.
7. THE CONTRACTOR SHALL COORDINATE ALL CEILING-MOUNTED EQUIPMENT (DIFFUSERS, GRILLES, ETC.) WITH ALL EXISTING AND NEW EQUIPMENT, INCLUDING LIGHT FIXTURES, FIRE ALARM DEVICES, AND THE CEILING GRID.
8. THE CONTRACTOR SHALL FURNISH AND INSTALL DUCT / PIPING SUPPORTS AS REQUIRED. MINIMUM EVERY 10'-0" AND CHANGE IN DIRECTION.

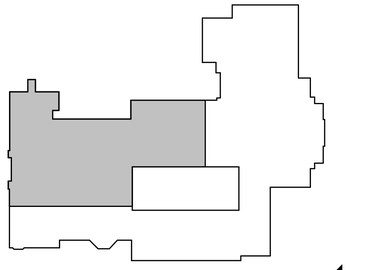

KEY PLAN
SCALE: 1" = 100'-0"
PROJECT NORTH

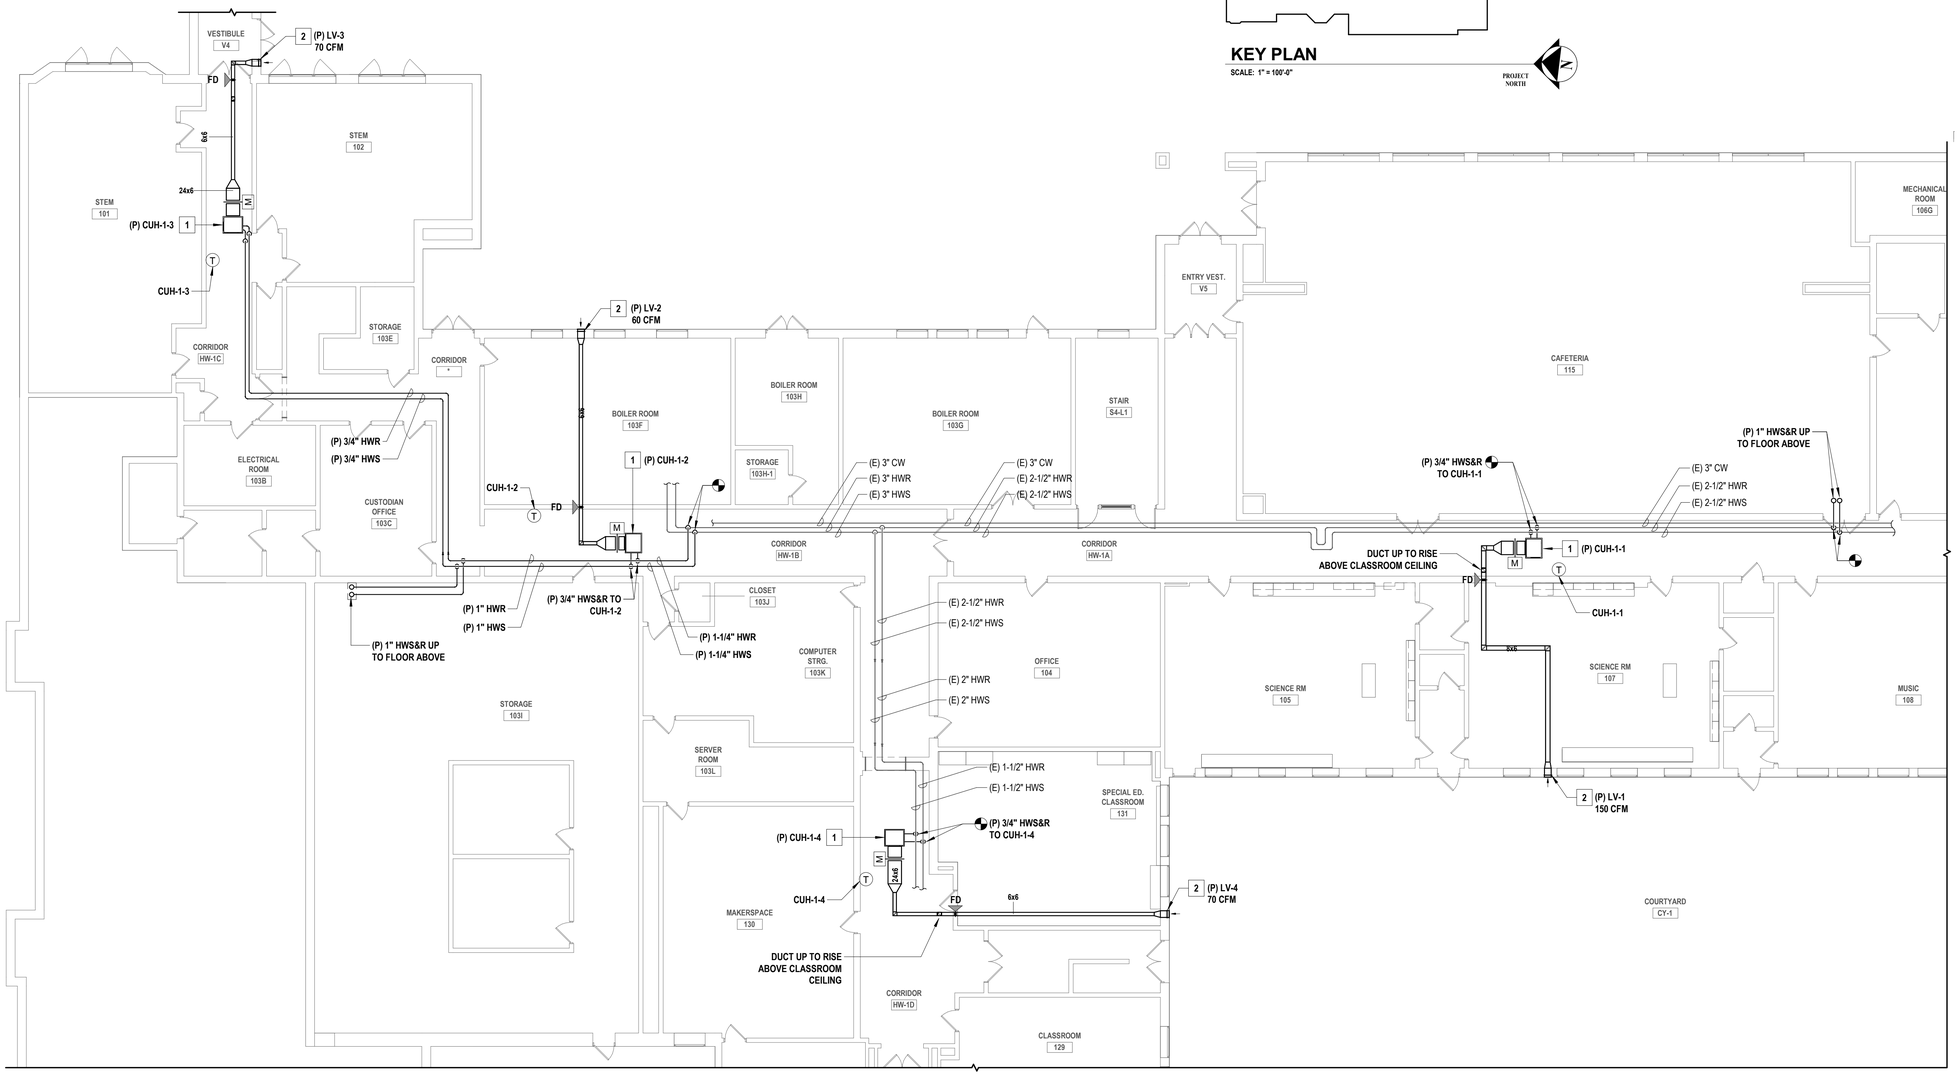


1 PARTIAL FIRST FLOOR NEW WORK PLAN - CORRIDORS
SCALE: 3/32" = 1'-0"
PROJECT NORTH


H2M architects + engineers
1133 Westchester Avenue, Suite N-210
White Plains, NY 10605
914.358.5623 • www.h2m.com
NY Architecture & Landscape Architecture: No Certificate Required
NY Engineering Certificate of Authorization No.: 0018178


CONSULTANTS:

| MARK | DATE | DESCRIPTION |
|---|---|---|
| | | |

STATE OF NEW YORK · JOHN C. MORRIS III · 057554-1 · LICENSED PROFESSIONAL ENGINEER

05/31/2028
Exp. Date

J. CHRIS MORRIS III, P.E.
NY PROFESSIONAL ENGINEER Lic. No. 057554

"IN ACCORDANCE WITH ARTICLE 145, SECTION 7209 OF THE NYS EDUCATION LAW, ALTERATION OF THIS DOCUMENT EXCEPT BY A LICENSED PROFESSIONAL IS ILLEGAL."

| DESIGNED BY: | DRAWN BY: | CHECKED BY: | REVIEWED BY: |
|---|---|---|---|
| W. MAGIERA | W. MAGIERA | K. WEILER | C. MORRIS |

| PROJECT No: | DATE: | SCALE: |
|---|---|---|
| SMSD2507 | OCTOBER 2026 | AS SHOWN |

CLIENT

**SOMERS CENTRAL SCHOOL DISTRICT**

**VARIOUS UPGRADES AT SOMERS MIDDLE SCHOOL**

**250 US-202**
**SOMERS, NY 10589**

**SED#: 66-21-01-06-0-001-021**

CONTRACT

**CONTRACT M**
**MECHANICAL CONSTRUCTION**

STATUS

**FOR BID**


SHEET TITLE

**MECHANICAL**
**FIRST FLOOR CORRIDOR NEW WORK PLAN**

DRAWING No.

**MS-M 122.00**


C:\Users\wmagiera\Documents_Revit Backup\SMSD2507_Central25_M_wmagieraSN2SX.rvt
10/29/2026 2:42:49 PM

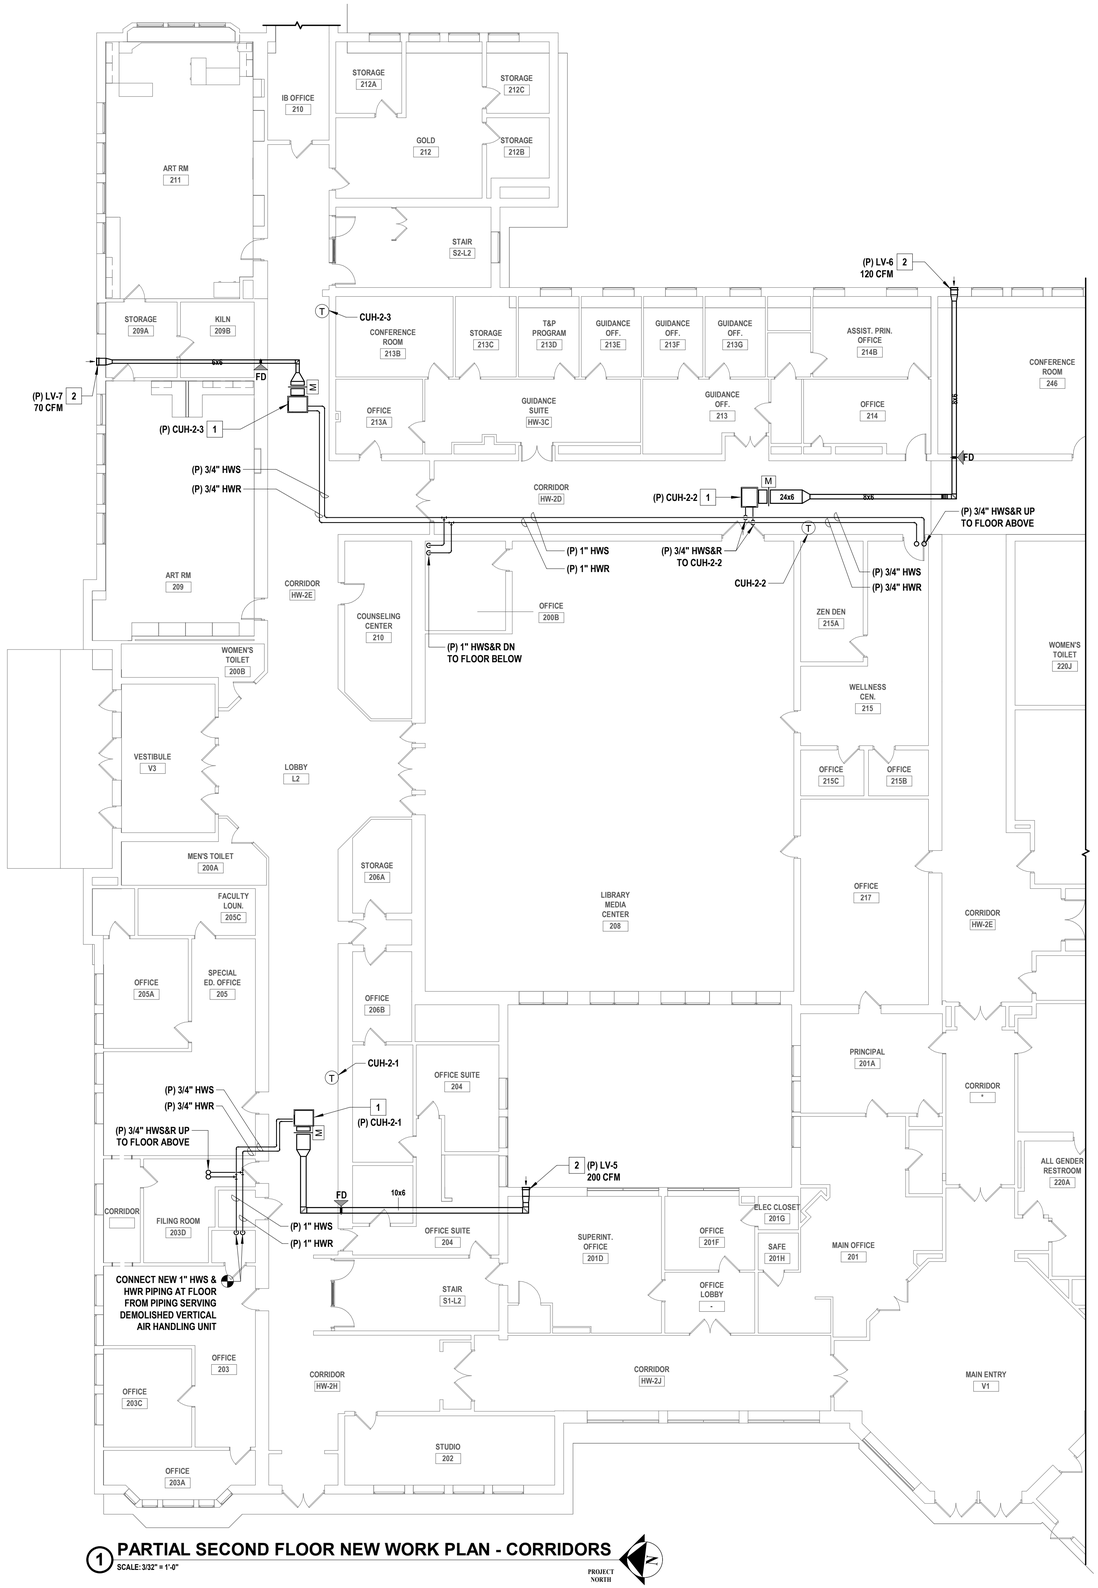


## 1 PARTIAL SECOND FLOOR NEW WORK PLAN - CORRIDORS

SCALE: 3/32" = 1'-0"


PROJECT NORTH

## GENERAL NOTES

1. THE EXISTING CONDITIONS SHOWN ON THE CONTRACT DRAWINGS ARE BASED ON LIMITED FIELD SURVEY AND EXISTING DOCUMENTATION. THE CONTRACTOR SHALL BE RESPONSIBLE FOR VERIFICATION OF ALL EXISTING CONDITIONS PRIOR TO THE COMMENCEMENT OF DEMOLITION / NEW WORK AND THE PURCHASE OF NEW EQUIPMENT. SHOULD THERE BE A CONFLICT. THE CONTRACTOR SHALL ALERT THE ARCHITECT / ENGINEER IN WRITING.
2. THE CONTRACTOR SHALL TAKE CARE NOT TO DAMAGE ADJOINING SURFACES OUTSIDE OF THE CONTRACT AREA OR SCOPE OF WORK. THE CONTRACTOR SHALL BE RESPONSIBLE TO RESTORE EXISTING CONDITIONS AND/OR FINISHES DAMAGED DURING CONSTRUCTION, INCLUDING PATCHING AND PAINTING DEEMED NECESSARY BY THE ARCHITECT AT NO ADDITIONAL COST TO THE OWNER.
3. THE CONTRACTOR SHALL REMOVE AND DISPOSE OF ALL CONSTRUCTION DEBRIS AND UNWANTED MATERIAL LEGALLY OFF-SITE IN ACCORDANCE WITH THE PROJECT SPECIFICATIONS.
4. THE CONTRACTOR SHALL TAKE ALL NECESSARY MEASURES TO MAINTAIN THE ROOF WARRANTY.
5. THE CONTRACTOR SHALL TAKE CARE TO INSTALL ALL NEW ROOFTOP EQUIPMENT A MINIMUM OF 10'-0" AWAY FROM ALL ROOF EDGES.
6. THE CONTRACTOR SHALL FURNISH AND INSTALL NEW EQUIPMENT IN ACCORDANCE WITH THE MANUFACTURER'S SERVICE AND OPERATING CLEARANCES, RECOMMENDATIONS, INSTALLATION INSTRUCTIONS, AND PREVAILING CODE.
7. THE CONTRACTOR SHALL COORDINATE ALL CEILING-MOUNTED EQUIPMENT (DIFFUSERS, GRILLES, ETC.) WITH ALL EXISTING AND NEW EQUIPMENT, INCLUDING LIGHT FIXTURES, FIRE ALARM DEVICES, AND THE CEILING GRID.
8. THE CONTRACTOR SHALL FURNISH AND INSTALL DUCT / PIPING SUPPORTS AS REQUIRED. MINIMUM EVERY 10'-0" AND CHANGE IN DIRECTION.

## X MECHANICAL NEW WORK KEYNOTES

1. THE CONTRACTOR SHALL FURNISH AND INSTALL A NEW CEILING-MOUNTED HOT WATER CABINET UNIT HEATER (CUH) TO SERVE THE EXISTING CORRIDOR. FURNISH AND INSTALL NEW HOT WATER SUPPLY AND RETURN PIPING AS INDICATED ON THE DRAWINGS TO CONNECT THE NEW CABINET HEATER INTO THE BUILDING'S EXISTING HOT WATER SYSTEM. THE CONTRACTOR SHALL FIELD VERIFY FINAL LOCATION OF NEW CUH IN EXISTING CEILING GRID. SEE EQUIPMENT SCHEDULE FOR ADDITIONAL INFORMATION. INTERFACE THE CABINET HEATER WITH THE BUILDING'S EXISTING ATC/DDC SYSTEM. FURNISH AND INSTALL A NEW REMOTE, WALL-MOUNTED THERMOSTAT IN A LOCKABLE, TAMPER-PROOF ENCLOSURE.
2. THE CONTRACTOR SHALL FURNISH AND INSTALL A NEW OUTSIDE AIR INTAKE LOUVER TO SERVE THE HOT WATER CABINET UNIT HEATER. FIELD-COORDINATE FINAL ROUTING OF ASSOCIATED OUTSIDE AIR INTAKE DUCTWORK.

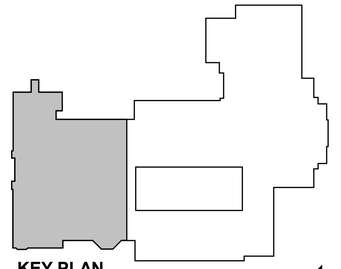

KEY PLAN

SCALE: 1" = 100'-0"

PROJECT NORTH

H2M architects + engineers
1133 Westchester Avenue, Suite N-210
White Plains, NY 10605
914.358.5623 • www.h2m.com
NY Architecture & Landscape Architecture: No Certificate Required
NY Engineering Certificate of Authorization No.: 0018178

CONSULTANTS:

| MARK | DATE | DESCRIPTION |
|---|---|---|
| | | |

STATE OF NEW YORK · JOHN C. MORRIS III · LICENSED PROFESSIONAL ENGINEER · 057554-1

05/31/2028
Exp. Date

J. CHRIS MORRIS III, P.E.
NY PROFESSIONAL ENGINEER Lic. No. 057554

"IN ACCORDANCE WITH ARTICLE 145, SECTION 7209 OF THE NYS EDUCATION LAW, ALTERATION OF THIS DOCUMENT EXCEPT BY A LICENSED PROFESSIONAL IS ILLEGAL."

| DESIGNED BY: | DRAWN BY: | CHECKED BY: | REVIEWED BY: |
|---|---|---|---|
| W. MAGIERA | W. MAGIERA | K. WEILER | C. MORRIS |

| PROJECT No: | DATE: | SCALE: |
|---|---|---|
| SMSD2507 | OCTOBER 2026 | AS SHOWN |

CLIENT

**SOMERS CENTRAL SCHOOL DISTRICT**

**VARIOUS UPGRADES AT SOMERS MIDDLE SCHOOL**

**250 US-202**
**SOMERS, NY 10589**

**SED#: 66-21-01-06-0-001-021**

CONTRACT

**CONTRACT M**
**MECHANICAL CONSTRUCTION**

STATUS

**FOR BID**


SHEET TITLE

**MECHANICAL**
**SECOND FLOOR CORRIDOR NEW WORK PLAN**


DRAWING No.

# MS-M 123.00

C:\Users\wmagiera\Documents_Revit Backup\SMSD2507_Central25_M_wmagieraSNDSX.rvt
10/29/2026 2:42:50 PM

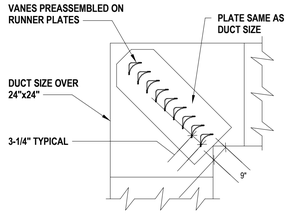




SQUARE ELBOW WITH TYPE "A" DOUBLE THICKNESS VANES

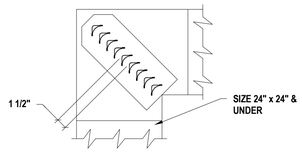


SQUARE ELBOW WITH TYPE "B" DOUBLE THICKNESS VANES.


PREFERENCE FOR SECURING EDGE 1ST WELD OR 2ND RIVET

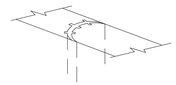

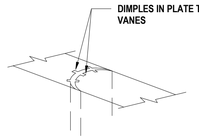



NOTE:

1. USE GALVANIZED STEEL FOR VANES IN EITHER STEEL OR ALUMINUM DUCTWORK.

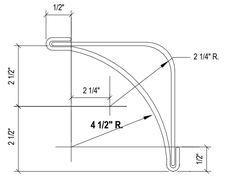


TYPE "A"

TYPE "A" DOUBLE THICKNESS VANES FOR USE IN DUCTS GREATER THAN 24" x 24" IN SIZE. USE SAME GAUGE GALVANIZED IRON AS DUCT NOT TO EXCEED 20 GAUGE.

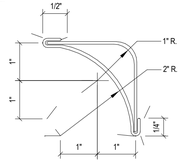



TYPE "B"


DOUBLE THICKNESS VANES FOR USE IN DUCTS 24" x 24" AND UNDER

## 1 TURNING VANES DETAIL

SCALE:NTS

HANGERS MUST NOT DEFORM DUCT SHAPE

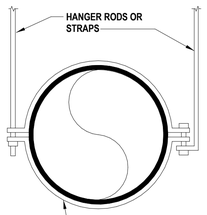


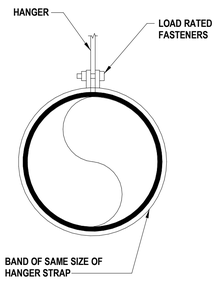
| DUCT DIAMETER | BLK. OR GALV. ROD | GALV. STEEL STRAP |
|---|---|---|
| TO 10" | 1/4" | 1" X 22 GA. |
| 11" TO 18" | 1/4" | 1" X 22 GA. |
| 19" TO 24" | 1/4" | 1" X 22 GA. |

NOTES:

1. SPACING 8'-0" ON CENTERS MAX

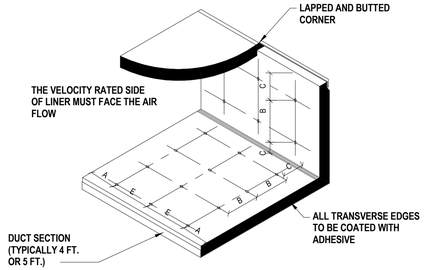



MAXIMUM SPACING FOR FASTENERS. ACTUAL INTERVALS ARE APPROXIMATE.

LINER ADHERED TO THE DUCT WITH 90% MIN. AREA COVERAGE OF ADHESIVE

| VELOCITY* | DIMENSIONS | | | |
|---|---|---|---|---|
| | A | B | C | E |
| 0-1500 FPM | 3" | 12" | 4" | 18" |
| 1501-3500 FPM | 3" | 6" | 4" | 16" |

* UNLESS A LOWER LEVEL IS SET BY MANUFACTURER OR LISTING AGENCY

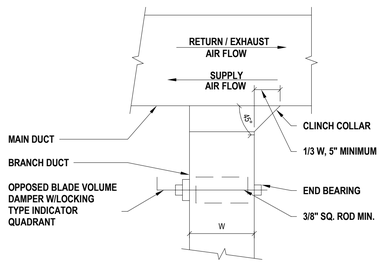




NOTES:

1. FURNISH THIS TYPE OF CONNECTION WHEN SINGLE LINE DUCTWORK IS INDICATED AS SHOWN FOR LOW PRESSURE BRANCHES WITH LESS THAN 33% CAPACITY OF MAIN DUCT.

## 2 BRANCH DUCT TAKEOFF DETAIL

SCALE:NTS

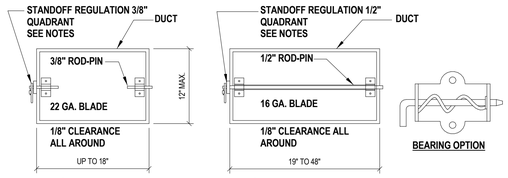

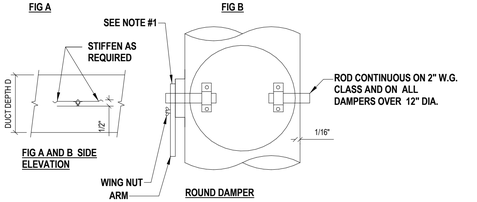
NOTES:

1. PROVIDE 2" HIGH STANDOFF REGULATORS FOR EXTERNALLY INSULATED DUCTWORK. PROVIDE REGULATORS WITH SEALS.
2. STANDOFF BASE HEIGHT TO MATCH INSULATION THICKNESS. BASE CONSTRUCTION 16 GAUGE.
3. RAPIT DAMPER REGULATORS AND JIFFY DAMPERS ARE NOT ACCEPTABLE ON RECTANGULAR OR ROUND DUCTWORK.


## 3 DUCT SUPPORT DETAILS

SCALE:NTS

MEMBER SHALL BE STRUCTURAL STEEL WITH SHAPES AND SIZES ADEQUATE TO SUPPORT THE WEIGHTS INTENDED. SUBMIT DRAWINGS FOR APPROVAL.

AUXILIARY STEEL


WELD AUXILIARY STEEL MEMBER TO EXISTING STEEL OR USE BOLTS

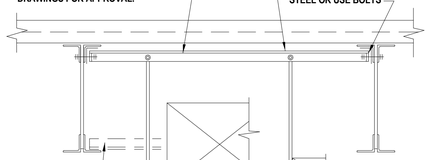

ALTERNATE SUPPORT LOCATION


TRAPEZE MEMBERS USED WHEN DUCTS ARE 43" AND OVER

SHEET METAL SCREWS TYP.

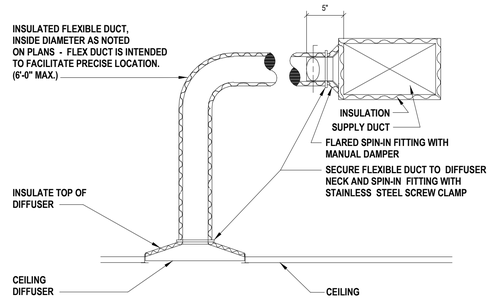


## 4 ROUND DUCT HANGER DETAIL

SCALE:NTS

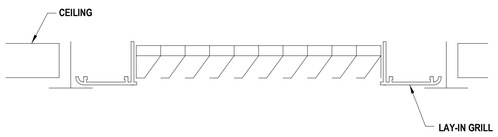




NOTES:


1. PROVIDE A GRILLE WITH A LAY-IN, ALUMINUM FRAME / BORDER.
2. PROVIDE CONCEALED SCREW HOLES IN NECK.


## 5 ACOUSTICAL LINER FASTENING DETAIL

SCALE:NTS

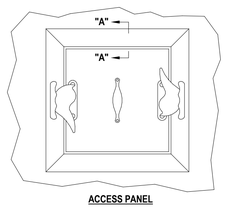

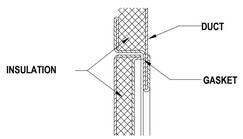


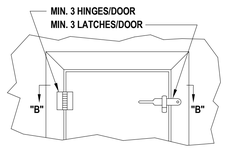

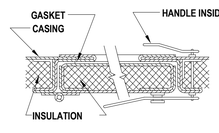NOTES:

1. LATCHES SHALL BE OF THE WEDGE TYPE TO CLOSE DOORS TIGHTLY.
2. HINGES ON THE ACCESS DOORS SHALL HAVE NON-CORROSIVE PINS.
3. PROVIDE ACCESS DOORS ON AIR HANDLING UNITS AND DUCTWORK INSTALLED IN EQUIPMENT ROOMS. PROVIDE ACCESS PANELS ON ALL EQUIPMENT AND DUCTWORK INSTALLED ABOVE FINISHED CEILINGS WHERE SPACE LIMITATIONS DO NOT ALLOW HINGED DOORS TO OPEN.


## 6 VOLUME DAMPER DETAIL

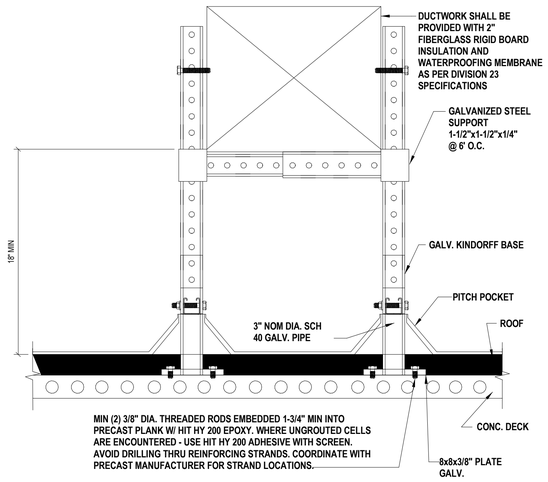SCALE:NTS




## 7 CEILING DIFFUSER DETAIL

SCALE:NTS

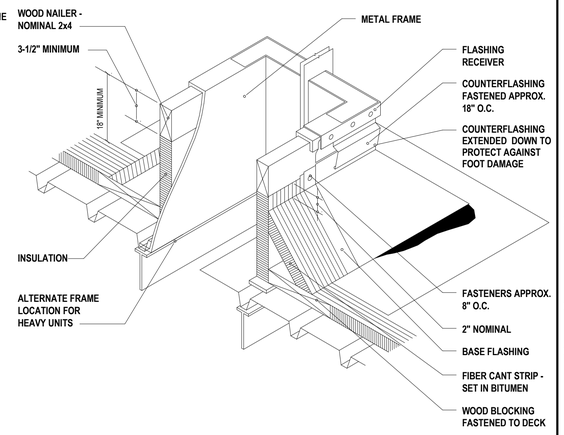


## 8 CEILING PLENUM TRANSFER GRILLE DETAIL

SCALE:NTS

## 9 ACCESS DOOR & PANEL DETAIL

SCALE:NTS

## 10 ROOF DUCT SUPPORT DETAIL

SCALE:NTS

## 11 ROOFTOP EQUIPMENT MOUNTING DETAIL

SCALE:NTS


H2M architects + engineers

1133 Westchester Avenue, Suite N-210
White Plains, NY 10605
914.358.5623 • www.h2m.com
NY Architecture & Landscape Architecture: No Certificate Required
NY Engineering Certificate of Authorization No.: 0018178


CONSULTANTS:

| MARK | DATE | DESCRIPTION |
|---|---|---|
| | | |

STATE OF NEW YORK · JOHN C. MORRIS III · 057554-1 · LICENSED PROFESSIONAL ENGINEER

05/31/2028
Exp. Date

J. CHRIS MORRIS III, P.E.
NY PROFESSIONAL ENGINEER Lic. No. 057554


"IN ACCORDANCE WITH ARTICLE 145, SECTION 7209 OF THE NYS EDUCATION LAW, ALTERATION OF THIS DOCUMENT EXCEPT BY A LICENSED PROFESSIONAL IS ILLEGAL."


| DESIGNED BY: | DRAWN BY: | CHECKED BY: | REVIEWED BY: |
|---|---|---|---|
| W. MAGIERA | W. MAGIERA | K. WEILER | C. MORRIS |

| PROJECT No: | DATE: | SCALE: |
|---|---|---|
| SMSD2507 | OCTOBER 2026 | AS SHOWN |

CLIENT

**SOMERS CENTRAL SCHOOL DISTRICT**

**VARIOUS UPGRADES AT SOMERS MIDDLE SCHOOL**

**250 US-202**
**SOMERS, NY 10589**

**SED#: 66-21-01-06-0-001-021**

CONTRACT

**CONTRACT M MECHANICAL CONSTRUCTION**

STATUS

**FOR BID**


SHEET TITLE

**MECHANICAL DETAILS**

DRAWING No.


**MS-M 500.00**


C:\Users\wmagiera\Documents_Revit Backup\SMSD2507_Central25_M_wmagieraSNDSX.rvt
10/29/2026 2:42:51 PM

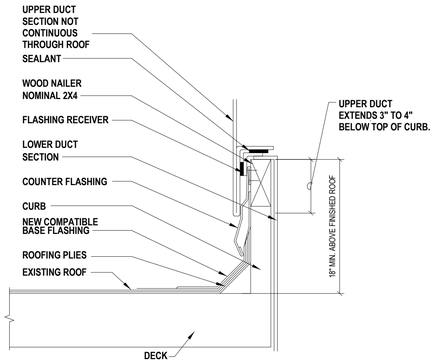


## 1 DUCTWORK ROOF PENETRATION DETAIL

SCALE:NTS

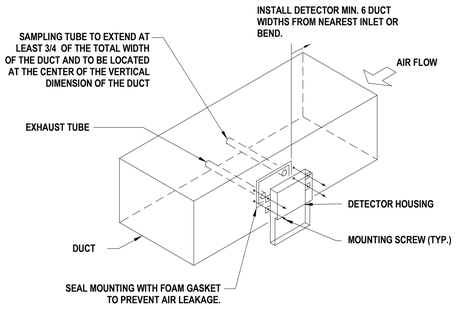



**NOTES:**

1. NEW DUCT SMOKE DETECTORS SHALL BE FURNISHED AND WIRED BY ELECTRICAL CONTRACTOR . INTERFACE OF NEW DUCT SMOKE DETECTORS WITH BUILDING FIRE ALARM SYSTEM BY ELECTRICAL CONTRACTOR.
2. NEW DUCT SMOKE DETECTOR SHALL BE INSTALLED IN DUCTWORK BY MECHANICAL CONTRACTOR.


## 2 DUCT SMOKE DETECTOR MOUNTING DETAIL

SCALE:NTS

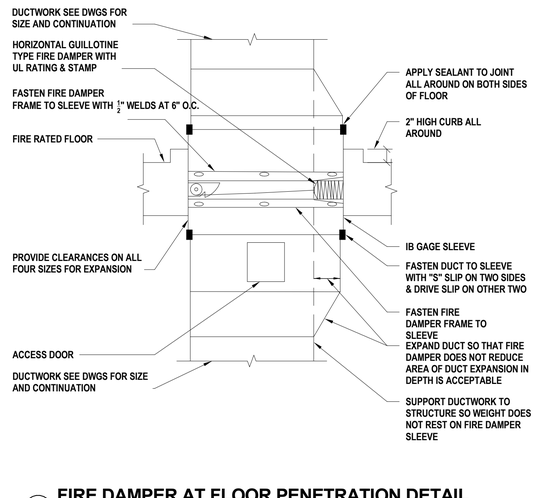


## 3 FIRE DAMPER AT FLOOR PENETRATION DETAIL

SCALE:NTS

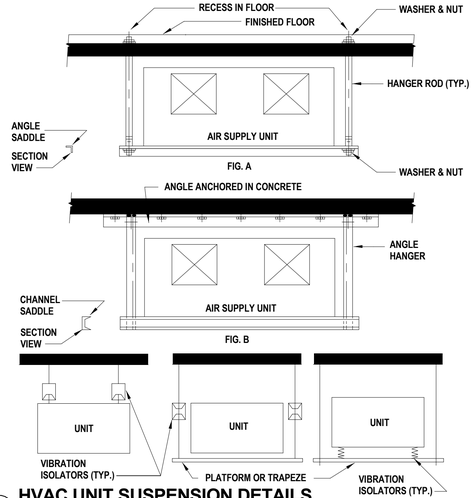


## 4 HVAC UNIT SUSPENSION DETAILS

SCALE:NTS




## 5 ROOFTOP PIPE SUPPORT DETAIL

SCALE:NTS




## 6 ROOFTOP EQUIPMENT RAIL DETAIL

SCALE:NTS




**NOTES:**

1. ALL ROOF PENETRATIONS TO BE PERFORMED BY EXISTING ROOF MANUFACTURER'S CERTIFIED INSTALLER TO MAINTAIN ROOF WARRANTY.
2. FURNISH & INSTALL GUY WIRE KIT (INCLUDING STRAPS, ANCHORS, & CABLES) FOR EXTENDED PIPING ABOVE THE ROOF.


## 7 ROOFTOP PIPE CURB ASSEMBLY DETAIL

SCALE:NTS




## 8 PIPE HANGER DETAIL


SCALE:NTS

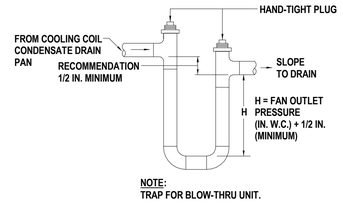


THE CONTRACTOR SHALL FURNISH AND INSTALL CONDENSATE DRAIN PIPING AS PER HVAC EQUIPMENT MANUFACTURER'S INSTALLATIONS INSTRUCTIONS / RECOMMENDATIONS AND ALL APPLICABLE CODES.


## 9 CONDENSATE DRAIN PIPING DETAIL

SCALE:NTS

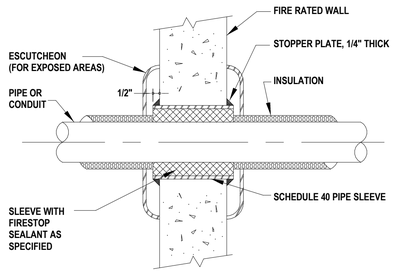



## 10 PIPE / CONDUIT PENETRATION THROUGH FIRE-RATED WALLS DETAIL

SCALE:NTS

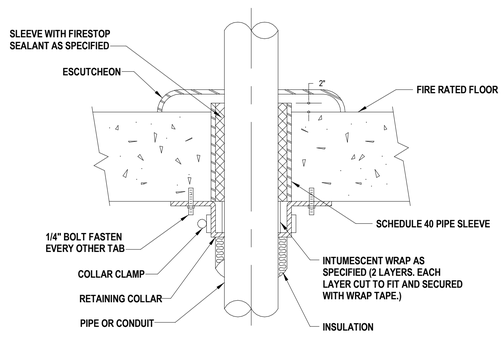


## 11 PIPE / CONDUIT PENETRATION THROUGH FLOORS DETAIL

SCALE:NTS

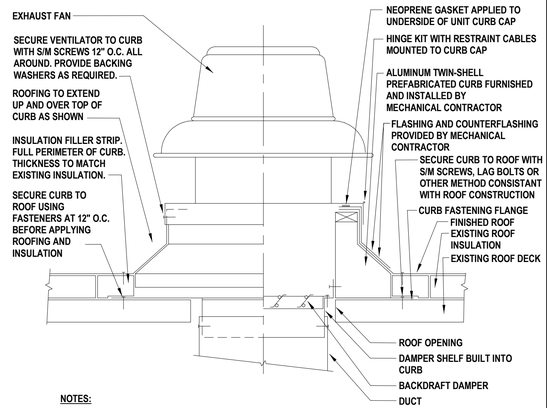


**NOTES:**

1. CURBS AND EXHAUST FANS SHALL BE FROM THE SAME MANUFACTURER.
2. ROOF OPENING IN ACCORDANCE WITH THE MANUFACTURER'S APPROVED SHOP DRAWINGS. MECHANICAL CONTRACTOR SHALL RE-USE OR MODIFY EXISTING ROOF OPENING WHERE POSSIBLE.
3. ALL FLASHING AND ROOF WORK BY MECHANICAL CONTRACTOR.

## 12 DOWNBLAST EXHAUST FAN & CURB DETAIL

SCALE:NTS

H2M architects + engineers
1133 Westchester Avenue, Suite N-210
White Plains, NY 10605
914.358.5623 • www.h2m.com
NY Architecture & Landscape Architecture: No Certificate Required
NY Engineering Certificate of Authorization No.: 0018178

CONSULTANTS:

| MARK | DATE | DESCRIPTION |
|---|---|---|
| | | |

STATE OF NEW YORK · JOHN C. MORRIS III · LICENSED PROFESSIONAL ENGINEER · 057554-1

05/31/2028
Exp. Date

J. CHRIS MORRIS III, P.E.
NY PROFESSIONAL ENGINEER Lic. No. 057554

"IN ACCORDANCE WITH ARTICLE 145, SECTION 7209 OF THE NYS EDUCATION LAW, ALTERATION OF THIS DOCUMENT EXCEPT BY A LICENSED PROFESSIONAL IS ILLEGAL."

| DESIGNED BY: | DRAWN BY: | CHECKED BY: | REVIEWED BY: |
|---|---|---|---|
| W. MAGIERA | W. MAGIERA | K. WEILER | C. MORRIS |

| PROJECT No: | DATE: | SCALE: |
|---|---|---|
| SMSD2507 | OCTOBER 2026 | AS SHOWN |

CLIENT

**SOMERS CENTRAL SCHOOL DISTRICT**

**VARIOUS UPGRADES AT SOMERS MIDDLE SCHOOL**

**250 US-202**
**SOMERS, NY 10589**

**SED#: 66-21-01-06-0-001-021**

CONTRACT

**CONTRACT M**
**MECHANICAL CONSTRUCTION**

STATUS

**FOR BID**

SHEET TITLE

**MECHANICAL DETAILS**

DRAWING No.


**MS-M 501.00**

C:\Users\wmagiera\Documents_Revit Backup\SMSD2507_Central25_M_wmagieraSNDSX.rvt

10/29/2026 2:42:51 PM

## 1 UNIT VENTILATOR DETAIL

SCALE:NTS

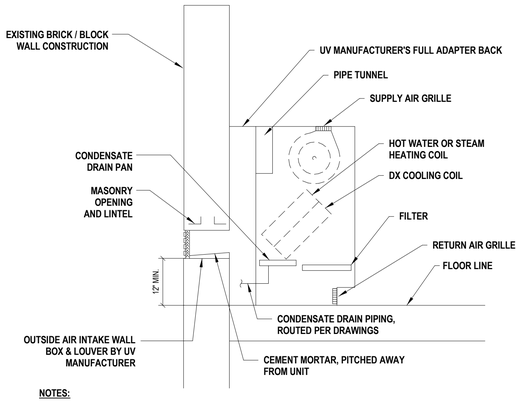



NOTES:

1. PROVIDE ALL BLOCKING AS NECESSARY TO PROVIDE AN AIR TIGHT SEAL FOR THE OUTDOOR AIR INTAKE PLENUM.
2. UNIT VENTILATORS TO BE PROVIDED WITH FULL ADAPTER BACK TO ALLOW FOR WALL BOX & LOUVER TO BE ELEVATED WHERE REQUIRED.

## 2 UNIT VENTILATOR HOT WATER COIL PIPING DETAIL

SCALE:NTS

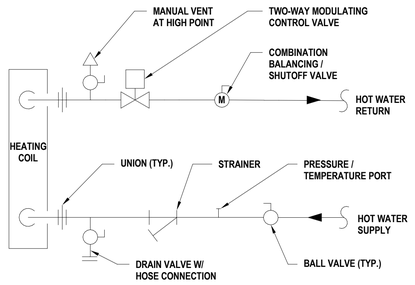



NOTES:

1. ALL COMPONENTS SHALL BE ENCLOSED WITHIN UNIT VENTILATOR CABINET.
2. COMPLY WITH MANUFACTURER'S RECOMMENDATIONS & INSTALLATION INSTRUCTIONS.

## 3 UNIT VENTILATOR STEAM COIL PIPING DETAIL

SCALE:NTS

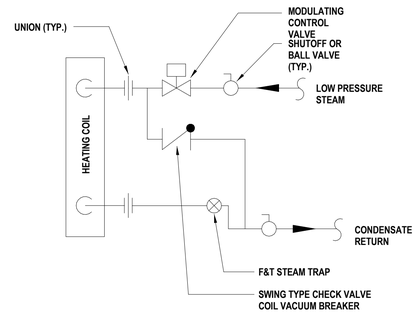



NOTES:

1. ALL COMPONENTS SHALL BE ENCLOSED WITHIN UNIT VENTILATOR CABINET.
2. COMPLY WITH MANUFACTURER'S RECOMMENDATIONS & INSTALLATION INSTRUCTIONS.

## 4 SLIP-IN ELECTRIC DUCT HEATER DETAIL

SCALE:NTS

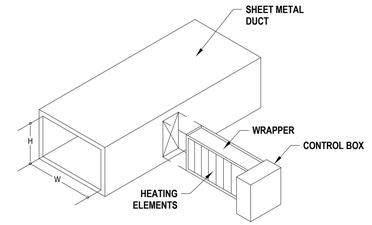




NOTES:

1. DUCT HEATER SHALL BE INSTALLED A MINIMUM OF FOUR (4) FEET FROM ANY TRANSITION IN DUCT SIZE OR DOWNSTREAM FROM ANY AIR HANDLING UNIT.
2. DUCT HEATER SHALL BE INSTALLED A MINIMUM OF TWO (2) FEET FROM EITHER SIDE OF AN ELBOW OR TURN.
3. FIELD-COORDINATE CONTROL CABINET ORIENTATION.
4. INSTALL IN DUCTWORK WITH INSULATION. MODIFY / CUT THE INSULATION PER THE MANUFACTURER'S INSTALLATION INSTRUCTIONS.

## 5 HOT WATER CEILING-HUNG CABINET HEATER DETAIL


SCALE:NTS

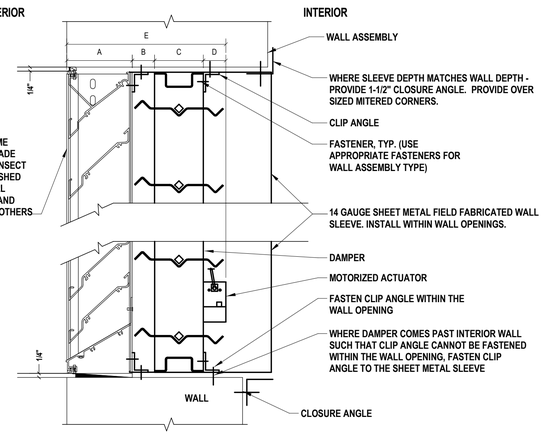

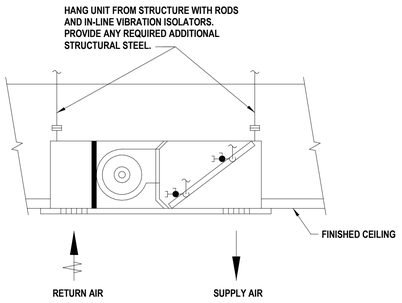
## 6 UPBLAST EXHAUST FAN & CURB DETAIL

SCALE:NTS

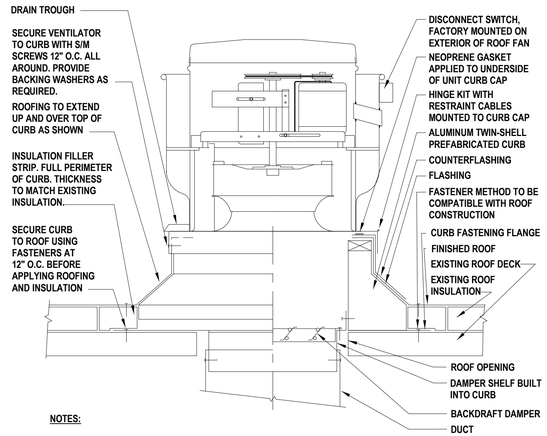



NOTES:

1. CURBS AND EXHAUST FANS SHALL BE FROM THE SAME MANUFACTURER.
2. ROOF OPENING IN ACCORDANCE WITH THE MANUFACTURER'S APPROVED SHOP DRAWINGS. MECHANICAL CONTRACTOR SHALL RE-USE OR MODIFY EXISTING ROOF OPENING WHERE POSSIBLE.
3. ALL FLASHING AND ROOF WORK BY MECHANICAL CONTRACTOR.

## 7 IN-LINE EXHAUST FAN DETAIL

SCALE:NTS

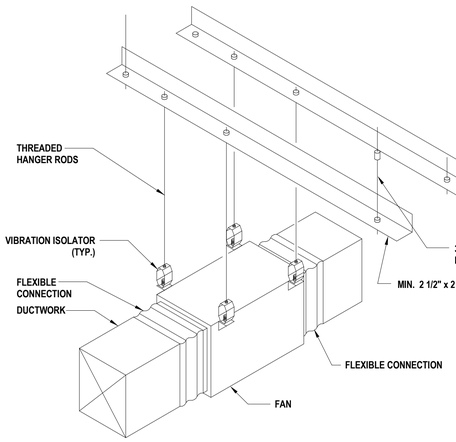


## 8 CHANNEL FRAME DRAINABLE BLADE LOUVER DETAIL

SCALE:NTS





NOTES:

1. OVERALL SIZE OF OPENING SHALL BE 1/4-INCH GREATER IN BOTH DIRECTIONS THAN SIZE OF LOUVER.
2. FASTEN SHEET METAL SLEEVE TO REAR OF LOUVER AND WALL ASSEMBLY. FASTEN MOTORIZED DAMPER TO SHEET METAL SLEEVE IN ACCORDANCE WITH MANUFACTURER'S INSTRUCTIONS.
3. CLIP ANGLES AND FASTENERS SHALL BE SIZED AND INSTALLED IN ACCORDANCE WITH THE MANUFACTURER'S INSTRUCTIONS ON ALL SIDES.
4. INSTALL DAMPER ACTUATOR INSIDE OF SHEET METAL SLEEVE.
5. PROVIDE CLOSURE ANGLES TO CLOSE OFF INTERIOR WALL OPENING FOR A FINISHED APPEARANCE.

## 9 FIRE DAMPER DETAIL

SCALE:NTS

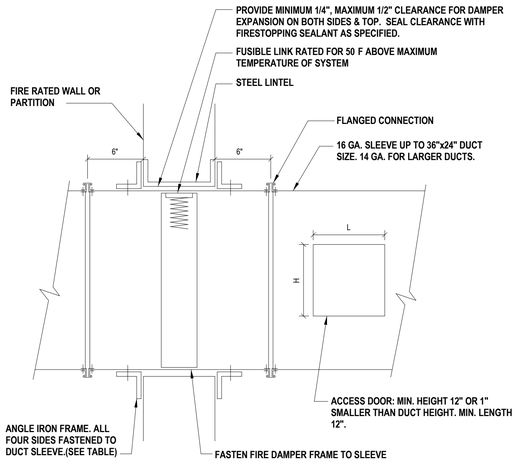


GENERAL NOTES:

1. FIRE DAMPER TO BE U.L. LABELED N.F.P.A. 90A.
2. N.F.P.A. APPROVED INSTALLATION DETAILS TO BE PART OF SUBMISSION OF FIRE DAMPER FOR APPROVAL, WHICH SHALL MEET N.F.P.A. STANDARD 90A.
3. DETAILS SHOWN ARE FOR FIRE DAMPERS IN HORIZONTAL DUCTWORK. FOR FIRE DAMPERS IN VERTICAL DUCTWORK, DETAILS SIMILAR EXCEPT DAMPERS SHALL BE SPRING LOADED.
4. U.L. APPROVED BREAKAWAY SLIP JOINT CONNECTION MAY BE USED IN LIEU OF FLANGED CONNECTION.
5. ACCESS DOOR IS SHOWN ON SIDE OF DUCT. IF FUSIBLE LINK IS MORE ACCESSIBLE FROM BOTTOM OF DUCT, RELOCATE ACCESS DOOR.
6. FROM FIRST 10'-0" OF FAN DISCHARGE DUCTS AND FOR DUCT SIZES LESS THAN 6" DEEP, FIRE DAMPER BLADES SHALL BE INSTALLED IN POCKET OUTSIDE OF AIR STREAM.

| ANGLE IRON TABLE | |
|---|---|
| WALL OPENING | ANGLE SIZE |
| UP TO 30" | 1"x1"x1/8" |
| 31" TO 54" | 1-1/2"x1-1/2"x1/8" |
| 55" TO 84" | 3"x2"x3/16" |
| 85" TO 120" | 3"x2"x3/16" |


H2M architects + engineers
1133 Westchester Avenue, Suite N-210
White Plains, NY 10605
914.358.5623 • www.h2m.com
NY Architecture & Landscape Architecture: No Certificate Required
NY Engineering Certificate of Authorization No.: 0018178


CONSULTANTS:

| MARK | DATE | DESCRIPTION |
|---|---|---|
| | | |

STATE OF NEW YORK · JOHN C. MORRIS III · 057554-1 · LICENSED PROFESSIONAL ENGINEER

05/31/2028
Exp. Date

J. CHRIS MORRIS III, P.E.
NY PROFESSIONAL ENGINEER Lic. No. 057554

"IN ACCORDANCE WITH ARTICLE 145, SECTION 7209 OF THE NYS EDUCATION LAW, ALTERATION OF THIS DOCUMENT EXCEPT BY A LICENSED PROFESSIONAL IS ILLEGAL."

| DESIGNED BY: | DRAWN BY: | CHECKED BY: | REVIEWED BY: |
|---|---|---|---|
| W. MAGIERA | W. MAGIERA | K. WEILER | C. MORRIS |

| PROJECT No: | DATE: | SCALE: |
|---|---|---|
| SMSD2507 | OCTOBER 2026 | AS SHOWN |

CLIENT

**SOMERS CENTRAL SCHOOL DISTRICT**

**VARIOUS UPGRADES AT SOMERS MIDDLE SCHOOL**

250 US-202
SOMERS, NY 10589

SED#: 66-21-01-06-0-001-021

CONTRACT

**CONTRACT M MECHANICAL CONSTRUCTION**

STATUS

**FOR BID**

SHEET TITLE

**MECHANICAL DETAILS**

DRAWING No.

**MS-M 502.00**

C:\Users\wmagiera\Documents_Revit Backup\SMSD2507_Central25_M_wmagieraSNDSX.rvt

10/29/2026 2:42:51 PM

## VENTILATION SCHEDULE - CLASSROOMS, CORRIDORS, AUDITORIUM

| ROOM NUMBER | ROOM NAME | OCCUPANCY CATEGORY | FLOOR AREA (SQ. FT.) | PROGRAM OCCUP. LOAD | OUTSIDE AIR PER OCCUP. REQUIRED | OUTSIDE AIR PER SF REQUIRED | UNCORRECTED OUTSIDE AIR CFM | SPACE VENT EFFECT. | REQUIRED OUTSIDE AIR CFM | EXHAUST AIR | | | | | ACTUAL CFM | | | EQUIPMENT SERVING SPACE | NOTES |
|---|---|---|---|---|---|---|---|---|---|---|---|---|---|---|---|---|---|---|---|
| | | | | | | | | | | EXHAUST RATE QUANTITY | | EXHAUST RATE CFM / (UNIT OR SF) | | REQ'D EXH. CFM | OUTSIDE AIR | SUPPLY AIR | EXHAUST AIR | |
| 105 | SCI. CLASSROOM | EDUC., CLASSROOM (AGE 9 PLUS) | 1,074 | 19 | 10 | 0.18 | 381 | 0.9 | 424 | 1,074 | SF | 1.00 | CFM / SF | 1,074 | 430 | 1,500 | 1,650 | NEW UV-105, NEW EF-105 | 1-5 |
| 107 | SCI. CLASSROOM | EDUC., CLASSROOM (AGE 9 PLUS) | 1,030 | 18 | 10 | 0.18 | 366 | 0.9 | 406 | 1,030 | SF | 1.00 | CFM / SF | 1,030 | 410 | 1,500 | 1,500 | EXISTING UV, NEW EF-107 | 1-5 |
| 235 | CLASSROOM | EDUC., CLASSROOM (AGE 9 PLUS) | 802 | 20 | 10 | 0.12 | 293 | 0.9 | 325 | | | | | | 330 | 1,250 | | NEW UV-235 | 1-5 |
| 237 | CLASSROOM | EDUC., CLASSROOM (AGE 9 PLUS) | 802 | 20 | 10 | 0.12 | 293 | 0.9 | 325 | | | | | | 330 | 1,250 | | NEW UV-237 | 1-5 |
| 239 | CLASSROOM | EDUC., CLASSROOM (AGE 9 PLUS) | 839 | 21 | 10 | 0.12 | 306 | 0.9 | 340 | | | | | | 340 | 1,250 | | NEW UV-239 | 1-5 |
| 240 | CLASSROOM | EDUC., CLASSROOM (AGE 9 PLUS) | 904 | 22 | 10 | 0.12 | 330 | 0.9 | 367 | | | | | | 370 | 1,250 | | NEW UV-240 | 1-5 |
| 241 | CLASSROOM | EDUC., CLASSROOM (AGE 9 PLUS) | 802 | 20 | 10 | 0.12 | 293 | 0.9 | 325 | | | | | | 330 | 1,250 | | NEW UV-241 | 1-5 |
| 242 | CLASSROOM | EDUC., CLASSROOM (AGE 9 PLUS) | 907 | 22 | 10 | 0.12 | 331 | 0.9 | 368 | | | | | | 370 | 1,250 | | NEW UV-242 | 1-5 |
| 243 | CLASSROOM | EDUC., CLASSROOM (AGE 9 PLUS) | 747 | 18 | 10 | 0.12 | 273 | 0.9 | 303 | | | | | | 310 | 1,250 | | NEW UV-243 | 1-5 |
| 244 | CLASSROOM | EDUC., CLASSROOM (AGE 9 PLUS) | 884 | 22 | 10 | 0.12 | 323 | 0.9 | 359 | | | | | | 370 | 1,250 | | NEW UV-244 | 1-5 |
| 303 | CLASSROOM | EDUC., CLASSROOM (AGE 9 PLUS) | 1,014 | 25 | 10 | 0.12 | 370 | 0.9 | 411 | | | | | | 420 | 1,500 | | NEW UV-303 | 1-5 |
| 305 | CLASSROOM | EDUC., CLASSROOM (AGE 9 PLUS) | 767 | 19 | 10 | 0.12 | 280 | 0.9 | 311 | | | | | | 320 | 1,250 | | NEW UV-305 | 1-5 |
| 209 | ART CLASSROOM | EDUC., CLASSROOM (AGE 9 PLUS) | 875 | 21 | 10 | 0.18 | 372 | 0.9 | 413 | | | | | | 420 | 1,250 | | REPLACEMENT UV-209 | 1-5 |
| 211 | CLASSROOM | EDUC., CLASSROOM (AGE 9 PLUS) | 871 | 21 | 10 | 0.12 | 318 | 0.9 | 353 | | | | | | 360 | 1,250 | | REPLACEMENT UV-211 | 1-5 |
| 234 | CLASSROOM | EDUC., CLASSROOM (AGE 9 PLUS) | 1,032 | 25 | 10 | 0.12 | 377 | 0.9 | 419 | | | | | | 420 | 1,250 | | REPLACEMENT UV-234 | 1-5 |
| 236 | CLASSROOM | EDUC., CLASSROOM (AGE 9 PLUS) | 1,010 | 25 | 10 | 0.12 | 369 | 0.9 | 410 | | | | | | 410 | 1,250 | | REPLACEMENT UV-236 | 1-5 |
| 301 | CLASSROOM | EDUC., CLASSROOM (AGE 9 PLUS) | 689 | 17 | 10 | 0.12 | 251 | 0.9 | 279 | | | | | | 280 | 1,500 | | REPLACEMENT UV-301 | 1-5 |
| 304 | CLASSROOM | EDUC., CLASSROOM (AGE 9 PLUS) | 452 | 11 | 10 | 0.12 | 165 | 0.9 | 183 | | | | | | 190 | 750 | | REPLACEMENT UV-304 | 1-5 |
| 306 | RESOURCE ROOM | EDUC., CLASSROOM (AGE 9 PLUS) | 431 | 11 | 10 | 0.12 | 157 | 0.9 | 175 | | | | | | 180 | 750 | | REPLACEMENT UV-305 | 1-5 |
| 311 | HOME ECON. CLASSROOM | EDUC., CLASSROOM (AGE 9 PLUS) | 1,051 | 26 | 10 | 0.12 | 384 | 0.9 | 426 | | | | | | 430 | 1,500 | | REPLACEMENT UV-311 | 1-5 |
| 313 | CLASSROOM | EDUC., CLASSROOM (AGE 9 PLUS) | 899 | 22 | 10 | 0.12 | 328 | 0.9 | 365 | | | | | | 370 | 1,250 | | REPLACEMENT UV-313 | 1-5 |
| 314 | CLASSROOM | EDUC., CLASSROOM (AGE 9 PLUS) | 771 | 19 | 10 | 0.12 | 281 | 0.9 | 313 | | | | | | 320 | 1,250 | | REPLACEMENT UV-314 | 1-5 |
| 315 | SCI. CLASSROOM | EDUC., CLASSROOM (AGE 9 PLUS) | 982 | 24 | 10 | 0.12 | 358 | 0.9 | 398 | 982 | SF | 1.00 | CFM / SF | 982 | 400 | 1,250 | 1,200 | REPLACEMENT UV-315, NEW EF-315 | 1-5 |
| 316 | SCI. CLASSROOM | EDUC., CLASSROOM (AGE 9 PLUS) | 1,180 | 21 | 10 | 0.18 | 419 | 0.9 | 465 | 1,180 | SF | 1.00 | CFM / SF | 1,180 | 470 | 1,500 | 1,500 | REPLACEMENT UV-316, NEW EF-316 | 1-5 |
| 317 | CLASSROOM | EDUC., CLASSROOM (AGE 9 PLUS) | 625 | 15 | 10 | 0.12 | 228 | 0.9 | 253 | | | | | | 260 | 1,250 | | REPLACEMENT UV-317 | 1-5 |
| HW-1A | CORRIDOR | PUBLIC SPACES, CORRIDORS | 1,962 | 0 | 0 | 0.06 | 118 | 0.8 | 147 | | | | | | 150 | 400 | | NEW CUH 1-1 | 1-2 |
| HW-1B | CORRIDOR | PUBLIC SPACES, CORRIDORS | 787 | 0 | 0 | 0.06 | 47 | 0.8 | 59 | | | | | | 60 | 400 | | NEW CUH 1-2 | 1-2 |
| HW-1C | CORRIDOR | PUBLIC SPACES, CORRIDORS | 809 | 0 | 0 | 0.06 | 49 | 0.8 | 61 | | | | | | 70 | 400 | | NEW CUH 1-3 | 1-2 |
| HW-1D | CORRIDOR | PUBLIC SPACES, CORRIDORS | 880 | 0 | 0 | 0.06 | 53 | 0.8 | 66 | | | | | | 70 | 400 | | NEW CUH 1-4 | 1-2 |
| L-2 | LOBBY (CORRIDOR) | PUBLIC SPACES, CORRIDORS | 2,605 | 0 | 0 | 0.06 | 156 | 0.8 | 195 | | | | | | 200 | 400 | | NEW CUH 2-1 | 1-2 |
| HW-2D | CORRIDOR | PUBLIC SPACES, CORRIDORS | 1,485 | 0 | 0 | 0.06 | 89 | 0.8 | 111 | | | | | | 120 | 400 | | NEW CUH 2-2 | 1-2 |
| HW-2E | CORRIDOR | PUBLIC SPACES, CORRIDORS | 807 | 0 | 0 | 0.06 | 48 | 0.8 | 61 | | | | | | 70 | 400 | | NEW CUH 2-3 | 1-2 |
| HW-3A | CORRIDOR | PUBLIC SPACES, CORRIDORS | 1,688 | 0 | 0 | 0.06 | 101 | 0.8 | 127 | | | | | | 130 | 400 | | NEW CUH 3-1 | 1-2 |
| HW-3B | CORRIDOR | PUBLIC SPACES, CORRIDORS | 1,472 | 0 | 0 | 0.06 | 88 | 0.8 | 110 | | | | | | 110 | 400 | | NEW CUH 3-2 | 1-2 |
| 4C | STAGE | THEATERS, STAGE | 1,981 | 70 | 10 | 0.06 | 819 | 0.8 | 1,024 | | | | | | 1,030 | | | REPLACEMENT AC-1 | 1-2,6 |
| 112 | AUD., PERFORMING ARTS | EDUC., AUDITORIUM | 4,461 | 627 | 5 | 0.06 | 3,403 | 1.0 | 3,403 | | | | | | 3,410 | | | REPLACEMENT AC-2A, 2B | 1-2,7-8 |

NOTES:
1. VENTILATION SCHEDULE IS BASED ON THE 2025 NEW YORK STATE MECHANICAL CODE, INCLUDING ASHRAE STANDARD 62.1 AND GOOD ENGINEERING PRACTICE.
2. ASHRAE VENTILATION STANDARD 62.1 SHALL BE USED AS A SECONDARY REFERENCE SOURCE IF A PARTICULAR ROOM IS NOT INCLUDED IN THE IMC.
3. FOR TYPICAL CLASSROOM UNIT VENTILATOR ON A WINDOW WALL WITH RELIEF AIR ON OPPOSING CORRIDOR WALL (MOUNTED HIGH OR LOW) SHOULD USE A ZONE AIR DISTRIBUTION EFFECTIVENESS OF Ez = 0.9.
4. OCCUPANCIES BASED ON EITHER ACTUAL SEATING AND/OR CODE DENSITIES OF THE "NET" (NOT GROSS) OCCUPIABLE FLOOR AREA. CLASSROOMS: 35P/1000SF FOR AGE 9 PLUS. SCIENCE CR AT 25P/1000SF.
5. MIDDLE SCHOOL SERVES STUDENTS IN GRADES 6 THROUGH 8 (11 TO 14 YEARS OLD).
6. MIDDLE SCHOOL STAGE OCCUPANCY MODELED AS A CHORUS PERFORMANCE OF 70 STUDENTS.
7. YEAR 2006 DRAWING A2.4 STATES 624 SEATS.
8. AUDITORIUM SYSTEM HAS LOW RETURN AIR.

## VENTILATION SCHEDULE - ADMINISTRATION OFFICES

| ROOM NUMBER | ROOM NAME | OCCUPANCY CATEGORY | FLOOR AREA (SQ. FT.) | PROGRAM OCCUP. LOAD | OUTSIDE AIR PER OCCUP. REQUIRED | OUTSIDE AIR PER SF REQUIRED | UNCORRECTED OUTSIDE AIR CFM | SPACE VENT EFFECT. | REQUIRED OUTSIDE AIR CFM | ACTUAL CFM | | EQUIPMENT SERVING SPACE | | NOTES |
|---|---|---|---|---|---|---|---|---|---|---|---|---|---|---|
| | | | | | | | | | | OUTSIDE AIR | SUPPLY AIR | | | |
| 201 | MAIN OFFICE | OFFICES, OFFICE SPACES | 377 | 5 | 5 | 0.06 | 48 | 0.8 | 60 | 75 | 390 | IDU-201 | ERV-1 | 1-4 |
| 201A | PRINCIPAL'S OFFICE | OFFICES, OFFICE SPACES | 314 | 5 | 5 | 0.06 | 44 | 0.8 | 55 | 75 | 590 | IDU-201A | | 1-4 |
| 201B | PRINCIPAL'S ASSISTANT | OFFICES, OFFICE SPACES | 167 | 3 | 5 | 0.06 | 25 | 0.8 | 31 | 50 | 340 | IDU-201B | | 1-4 |
| 201D | SUPERINTENDENT'S OFFICE | OFFICES, OFFICE SPACES | 432 | 12 | 5 | 0.06 | 86 | 0.8 | 107 | 125 | 1,100 | IDU-201D | | 1-4 |
| 201E | CLOSET | STORAGE ROOM | 26 | | | 0.12 | 3 | 0.8 | 4 | 50 | - | IDU-201D | | 1-4 |
| 201F | OFFICE | OFFICES, OFFICE SPACES | 144 | 3 | 5 | 0.06 | 24 | 0.8 | 30 | 50 | 390 | IDU-201F | | 1-4 |
| 201FF | OFFICE LOBBY | RECEPTION AREAS | 122 | 2 | 5 | 0.06 | 17 | 0.8 | 22 | 50 | 340 | IDU-201FF | | 1-4 |
| 201G | ELECTRICAL CLOSET | STORAGE ROOM | 30 | | | 0.12 | 4 | 0.8 | 5 | 50 | - | IDU-201FF | | 1-4 |

NOTES:
1. VENTILATION SCHEDULE IS BASED ON THE 2025 NEW YORK STATE MECHANICAL CODE, INCLUDING ASHRAE STANDARD 62.1 AND GOOD ENGINEERING PRACTICE.
2. ASHRAE VENTILATION STANDARD 62.1 SHALL BE USED AS A SECONDARY REFERENCE SOURCE IF A PARTICULAR ROOM IS NOT INCLUDED IN THE IMC.
3. OCCUPANCIES BASED ON EITHER ACTUAL SEATING AND/OR CODE DENSITIES OF THE "NET" OCCUPIABLE FLOOR AREA.
4. ADMINISTRATION OFFICES SERVED VIA NEW VRF HEAT RECOVERY SYSTEM AND ASSOCIATED ENERGY RECOVERY VENTILATOR.

## VENTILATION SCHEDULE - SPECIAL EDUCATION OFFICES

| ROOM NUMBER | ROOM NAME | OCCUPANCY CATEGORY | FLOOR AREA (SQ. FT.) | PROGRAM OCCUP. LOAD | OUTSIDE AIR PER OCCUP. REQUIRED | OUTSIDE AIR PER SF REQUIRED | UNCORRECTED OUTSIDE AIR CFM | SPACE VENT EFFECT. | REQUIRED OUTSIDE AIR CFM | ACTUAL CFM | | EQUIPMENT SERVING SPACE | | NOTES |
|---|---|---|---|---|---|---|---|---|---|---|---|---|---|---|
| | | | | | | | | | | OUTSIDE AIR | SUPPLY AIR | | | |
| 203 | OFFICE | OFFICES, OFFICE SPACES | 446 | 3 | 5 | 0.06 | 42 | 0.8 | 52 | 75 | 400 | IDU-203 | ERV-2 | 1-2 |
| 203D | FILING ROOM | STORAGE ROOM | 185 | | | 0.12 | 22 | 0.8 | 28 | 50 | 200 | IDU-203 | | 1-2 |
| 203E | HVAC ROOM | CLOSET | 31 | | | 0.12 | 4 | 0.8 | 5 | 50 | 50 | IDU-203 | | 1-2 |
| 203D.1 | CORRIDOR | CORRIDORS | 88 | | | 0.06 | 5 | 0.8 | 7 | 50 | 50 | IDU-203 | | 1-2 |
| 203A | OFFICE | OFFICES, CONFERENCE ROOMS | 158 | 8 | 5 | 0.06 | 49 | 0.8 | 62 | 75 | 670 | IDU-203A | | 1-2 |
| 203C | OFFICE | OFFICES, OFFICE SPACES | 142 | 3 | 5 | 0.06 | 24 | 0.8 | 29 | 50 | 350 | IDU-203C | | 1-2 |
| 205 | SPECIAL ED. OFFICES | OFFICES, OFFICE SPACES | 511 | 3 | 5 | 0.06 | 46 | 0.8 | 57 | 75 | 500 | IDU-205 | | 1-2 |
| 205C | FACULTY LOUNGE | BREAK ROOMS | 123 | 2 | 5 | 0.06 | 17 | 0.8 | 22 | 50 | 200 | IDU-205 | | 1-2 |
| 205A | OFFICE | OFFICES, OFFICE SPACES | 207 | 3 | 5 | 0.06 | 27 | 0.8 | 34 | 50 | 350 | IDU-205A | | 1-2 |
| 205B | STORAGE | STORAGE ROOM | 44 | | | 0.12 | 5 | 0.8 | 7 | 50 | 50 | IDU-205A | | 1-3 |

NOTES:
1. VENTILATION SCHEDULE IS BASED ON THE 2025 NEW YORK STATE MECHANICAL CODE, INCLUDING ASHRAE STANDARD 62.1 AND GOOD ENGINEERING PRACTICE.
2. ASHRAE VENTILATION STANDARD 62.1 SHALL BE USED AS A SECONDARY REFERENCE SOURCE IF A PARTICULAR ROOM IS NOT INCLUDED IN THE IMC.
3. OCCUPANCIES BASED ON EITHER ACTUAL SEATING AND/OR CODE DENSITIES OF THE "NET" OCCUPIABLE FLOOR AREA.

## INDOOR AIR HANDLING UNIT SCHEDULE

| TAG | LOCATION | SERVICE | MANUFACTURER | MODEL / SIZE | MOUNTING | ASSOCIATED CONDENSING UNIT | SUPPLY FAN | | | | | | HOT WATER HEATING COIL DATA | | | | | | | DX COOLING COIL DATA | | | | | | | | | FILTER TYPE | ELECTRICAL DATA | | | | PHYSICAL DATA | | | | NOTES |
|---|---|---|---|---|---|---|---|---|---|---|---|---|---|---|---|---|---|---|---|---|---|---|---|---|---|---|---|---|---|---|---|---|---|---|---|---|
| | | | | | | | AIRFLOW | | STATIC PRESS. | | MOTOR | FAN | MBH | FLOW | AIR TEMP | | WATER TEMP | | ROWS | FINS | CAPACITY | | | AIR TEMP | | FACE | ROWS | FINS | REFRIG. | | | | | | | | | |
| | | | | | | | SUPPLY CFM | OA CFM | TOTAL (IN WG) | EXT. (IN WG) | SIZE (HP) | SPEED (RPM) | | (GPM) | ENT (F) | LVG (F) | EWT (F) | LWT (F) | | PER INCH | NOM. TONS | TOTAL MBH | SENS. MBH | EAT DB/WB (F) | LAT DB/WB (F) | VEL. (FPM) | | PER INCH | TYPE | | V/PH/HZ | FLA (AMPS) | MCA (AMPS) | MOCP (AMPS) | LENGTH (FT-IN) | WIDTH (FT-IN) | HEIGHT (FT-IN) | WEIGHT OPER. (LBS) | |
| AC-1 | MECH. MEZZ. | STAGE | CARRIER | 39L, SIZE 12 | FLOOR | CU-1 | 5,126 | 1,030 | 2.65 | 0.75 | 5 | 1,112 | 222.7 | 11.4 | 55.9 | 94.7 | 190 | 150 | 2 | 8 | 12.5 | 145.0 | 121.9 | 80.6/67.2 | 58.9/58.4 | 550 | 8 | 11 | R-454B | MERV 13 | 208/3/60 | 14.3 | 17.9 | 30 | 4'-9" | 5'-10" | 5'-1" | 1,377 | 1-8 |
| AC-2A | MECH. MEZZ. | AUD. LEFT | CARRIER | 39L, SIZE 10 | FLOOR | CU-2A | 4,400 | 1,705 | 2.55 | 0.75 | 5 | 1,137 | 249.4 | 12.8 | 42.9 | 92.5 | 190 | 150 | 2 | 11 | 15.0 | 181.3 | 125.1 | 83.0/69.0 | 57.0/56.2 | 461 | 6 | 11 | R-454B | MERV 13 | 208/3/60 | 14.3 | 17.9 | 30 | 7'-8" | 5'-2" | 2'-8" | 1,161 | 1-8 |
| AC-2B | MECH. MEZZ. | AUD. RIGHT | CARRIER | 39L, SIZE 10 | FLOOR | CU-2B | 4,400 | 1,705 | 2.55 | 0.75 | 5 | 1,137 | 249.4 | 12.8 | 42.9 | 92.5 | 190 | 150 | 2 | 11 | 15.0 | 181.3 | 125.1 | 83.0/69.0 | 57.0/56.2 | 461 | 6 | 11 | R-454B | MERV 13 | 208/3/60 | 14.3 | 17.9 | 30 | 7'-8" | 5'-2" | 2'-8" | 1,161 | 1-8 |

NOTES:
1. AIR HANDLING UNIT (AHU) IS A SINGLE ZONE VAV APPLICATION.
2. AHU'S HAVE THE FOLLOWING SECTIONS: FILTER/MIXING BOX WITH DAMPERS, HOT WATER HEATING COIL, DX COOLING COIL, AND SUPPLY FAN. NOTE: AC-1 FAN SECTION ON TOP OF COIL SECTION, OTHERWISE A HORIZONTAL CONFIGURATION.
3. FOR AIR HANDLING UNIT SECTIONS TOO LARGE TO FIT THROUGH A STANDARD 36" DOOR, THE CONTRACTOR SHALL FIELD DISASSEMBLE THE SECTION TO FIT THROUGH THE DOOR, AND REASSEMBLE IN THE MECHANICAL ROOM.
4. FURNISH AND INSTALL DDC CONTROLS, BACNET INTERFACES, AND INTERLOCK WITH EXISTING ATC/DDC SYSTEM. INTERLOCK WITH ASSOCIATED RETURN-EXHAUST FANS.
5. MOUNT AHU'S ON APPROVED VIBRATION ISOLATORS AND/OR BASERAIL.
6. FACTORY-INSTALLED A2L LEAK DETECTION DEVICES, WIRED INTO FAN SYSTEM (DIRECT TO MOTOR OR VFD). RELAY REQUIRED FOR CU (COMPRESSOR SHUT DOWN). CONTRACTOR TO COORDINATE WITH AHU MANUFACTURER & CONTROLS CONTRACTOR FOR COMPLETE SYSTEM.
7. COMBINATION STARTER / NON-FUSED DISCONNECT SWITCH, FACTORY-MOUNTED AND WIRED.
8. PROVIDE MANUFACTURER'S WARRANTY.


H2M architects + engineers
1133 Westchester Avenue, Suite N-210
White Plains, NY 10605
914.358.5623 • www.h2m.com
NY Architecture & Landscape Architecture: No Certificate Required
NY Engineering Certificate of Authorization No.: 0018178


CONSULTANTS:

| MARK | DATE | DESCRIPTION |
|---|---|---|
| | | |

STATE OF NEW YORK · JOHN C. MORRIS III · 057554-1 · LICENSED PROFESSIONAL ENGINEER

05/31/2028
Exp. Date


J. CHRIS MORRIS III, P.E.
NY PROFESSIONAL ENGINEER Lic. No. 057554


"IN ACCORDANCE WITH ARTICLE 145, SECTION 7209 OF THE NYS EDUCATION LAW, ALTERATION OF THIS DOCUMENT EXCEPT BY A LICENSED PROFESSIONAL IS ILLEGAL."

| DESIGNED BY: | DRAWN BY: | CHECKED BY: | REVIEWED BY: |
|---|---|---|---|
| W. MAGIERA | W. MAGIERA | K. WEILER | C. MORRIS |

| PROJECT No: | DATE: | SCALE: |
|---|---|---|
| SMSD2507 | OCTOBER 2026 | AS SHOWN |

CLIENT

**SOMERS CENTRAL SCHOOL DISTRICT**

**VARIOUS UPGRADES AT SOMERS MIDDLE SCHOOL**

**250 US-202**
**SOMERS, NY 10589**

**SED#: 66-21-01-06-0-001-021**

CONTRACT

**CONTRACT M**
**MECHANICAL CONSTRUCTION**

STATUS

**FOR BID**

SHEET TITLE

**MECHANICAL SCHEDULES**

DRAWING No.

**MS-M 600.00**

C:\Users\wmagiera\Documents_Revit Backup\SMS02507_Central25_M_wmagieraSNDSX.rvt

10/29/2026 2:42:53 PM

## RETURN-EXHAUST FAN SCHEDULE

| TAG | ASSOCIATED AHU | LOCATION | MANUFACTURER | MODEL NO. | ORIENTATION | TYPE | DRIVE | AIRFLOW (CFM) | ESP (IN WG) | FAN SPEED (RPM) | FEI (FAN ENERGY INDEX) | SOUND POWER IN/OUT (dBA) | MOTOR DATA | | | PHYSICAL DATA | | | | | NOTES |
|---|---|---|---|---|---|---|---|---|---|---|---|---|---|---|---|---|---|---|---|---|---|
| | | | | | | | | | | | | | V/PH/HZ | SIZE HP | MOTOR SPEED | DUCT CONN. DIAM, IN & OUT (IN) | DUCT CONN. DIAM, IN & OUT (IN) | DIMENSIONS DIAM. (IN) | DIMENSIONS L (IN) | DIMENSIONS CTR TO TOP OF MOTOR (IN) | WEIGHT (LBS) | |
| RF-1 | AC-1 | MECH MEZZ | TWIN CITY | QSL-200 | HORIZ. | MIXED FLOW, INLINE, DUCTED | VAR SPEED BELT | 5,000 | 0.5 | 1,121 | 1.12 | 68/68 | 208/3/60 | 1.5 | 1,800 | 27.06 | 27.06 | 30.31 | 37.19 | 36.2 | 359 | 1-12 |
| RF-2A | AC-2A | MECH MEZZ | TWIN CITY | QSL-182 | VERT. | MIXED FLOW, INLINE, DUCTED | VAR SPEED BELT | 4,400 | 0.5 | 1,263 | 1.25 | 66/67 | 208/3/60 | 1.0 | 1,800 | 24.69 | 24.69 | 28 | 33.88 | 34.45 | 300 | 1-12 |
| RF-2B | AC-2B | MECH MEZZ | TWIN CITY | QSL-182 | HORIZ. | MIXED FLOW, INLINE, DUCTED | VAR SPEED BELT | 4,400 | 0.5 | 1,263 | 1.25 | 66/67 | 208/3/60 | 1.0 | 1,800 | 24.69 | 24.69 | 28 | 33.88 | 34.45 | 300 | 1-12 |

NOTES:

1. ACCESS DOOR - BOLTED.
2. FLANGES - INLET/OUTLET, PUNCHED.
3. GUARD - BELT, OSHA, SEALED.
4. VIBRATION ISOLATORS - SPRING HANGERS.
5. MOUNTING BRACKETS - CEILING.
6. EXTENDED LUBE LINES.
7. VARIABLE SPEED V-BELT DRIVE.
8. NON-FUSED DISCONNECT, SHIPPED LOOSE FOR FIELD-MOUNTING AND WIRING.
9. MOUNTED TCF MOTOR.
10. PROVIDE MANUFACTURER'S STANDARD WARRANTY.
11. UL 705 LISTED, AMCA CERTIFIED.
12. INTERLOCK FAN WITH ASSOCIATED AHU. INTERFACE FAN WITH THE EXISTING BUILDING ATC/DDC SYSTEM.

## AIR-COOLED CONDENSING UNIT SCHEDULE

| TAG | MANUFACTURER | MODEL NO. | ASSOCIATED AHU | NOMINAL COOLING CAPACITY (TONS) | NOMINAL COOLING CAPACITY (MBH) | CIRCUITS | STAGES | EFFICIENCY | | REFRIGERANT | | | ELECTRICAL DATA | | | | | | | PHYSICAL DATA | | | | NOTES |
|---|---|---|---|---|---|---|---|---|---|---|---|---|---|---|---|---|---|---|---|---|---|---|---|---|
| | | | | | | | | EER | IEER | TYPE | SUCTION LINE (IN) | LIQUID LINE (IN) | V/PH/HZ | COND. FAN QUANTITY | COND. FAN FLA EACH (AMPS) | COMPR. QUANTITY | COMPR. TYPE | COMPR. RLA EACH (AMPS) | MCA (AMPS) | MOCP (AMPS) | L (FT-IN) | W (FT-IN) | H (FT-IN) | WEIGHT (LBS) | |
| CU-1 | CARRIER | 38AXDU14 | AC-1 | 12.5 | 150 | DUAL | 3 | 11.00 | 14.20 | R-454B | (2)-1-3/8 | (2)-1-/2 | 208-3-60 | 2 | 2.0 | 2 | SCROLL | 18.9, 21.1 | 49.0 | 60.0 | 4'-11.4" | 3'-9.9" | 4'-2.4" | 654 | 1-11 |
| CU-2A | CARRIER | 38AXDU16 | AC-2A | 15 | 180 | DUAL | 3 | 11.00 | 14.20 | R-454B | (2)-1-3/8 | (2)-1-/2 | 208-3-60 | 3 | 3.0 | 2 | SCROLL | 26.9, 29.2 | 68.0 | 90.0 | 7'-2.1" | 3'-7.4" | 4'-2.4" | 731 | 1-11 |
| CU-2B | CARRIER | 38AXDU16 | AC-2B | 15 | 180 | DUAL | 3 | 11.00 | 14.20 | R-454B | (2)-1-3/8 | (2)-1-/2 | 208-3-60 | 3 | 3.0 | 2 | SCROLL | 26.9, 29.2 | 68.0 | 90.0 | 7'-2.1" | 3'-7.4" | 4'-2.4" | 731 | 1-11 |

NOTES:

1. FURNISH AND INSTALL CONDENSING UNITS ON WIND/SEISMIC RATED SPRING ISOLATORS ON EXISTING CONCRETE PAD LOCATED ON-GRADE.
2. FURNISH AND INSTALL REFRIGERANT PIPING AS PER EQUIPMENT MANUFACTURER'S PUBLISHED INSTALLATION INSTRUCTIONS.
3. THE INDOOR AIR HANDLING UNITS AND ASSOCIATED CONDENSING UNITS SHALL BE INTEGRATED INTO THE EXISTING AUTOMATIC TEMPERATURE CONTROL SYSTEM (BACNET OR APPROVED METHODS).
4. COOLING PERFORMANCE BASED ON 95 DEGREES F AMBIENT AND 80/67 DEGREES F ENTERING DRY/WET BULB TEMPERATURES.
5. FACTORY-INSTALLED LOW AMBIENT OPERATION TO -20 DEGREES F.
6. FACTORY-INSTALLED LOUVERED HAIL GUARDS.
7. SERVICE VALVES (LIQUID LINE WITH GAUGE PORT AND SUCTION LINE WITH GAUGE PORT).
8. REFRIGERANT LEAK DETECTION SENSOR IS PROVIDED IN THE AHU AND WIRED BACK TO THE CU.
9. COMPLY WITH NEW YORK STATE ENERGY CODES: 2025 ENERGY CONSERVATION CONSTRUCTION CODE OF NEW YORK STATE, ASHRAE 90.1-2025.
10. FIELD PROVIDED & INSTALLED DISCONNECT SWITCH UNDER THE ELECTRICAL DRAWINGS.
11. PROVIDE MANUFACTURER'S WARRANTY.

## UNIT VENTILATOR SCHEDULE

| TAG | CLASSROOM SERVED | MANUFACTURER | MODEL NO. | ORIENTATION / MOUNTING | UNIT CONFIGURATIONS | | | SUPPLY FAN DATA | | | | STEAM HEATING COIL DATA | | | | | HOT WATER HEATING COIL DATA | | | | | | | DX COOLING COIL DATA | | | | | | | ELECTRICAL DATA | | | | PHYSICAL DATA | | | | NOTES |
|---|---|---|---|---|---|---|---|---|---|---|---|---|---|---|---|---|---|---|---|---|---|---|---|---|---|---|---|---|---|---|---|---|---|---|---|---|---|
| | | | | | SUPPLY AIR | RETURN AIR | OUTSIDE AIR | AIRFLOW TOTAL CFM | AIRFLOW O.A. CFM | MOTOR TYPE | MOTOR SIZE (HP) | HTG. CAP (MBH) | PRESS. (PSI) | FLOW (LB/HR) | AIR TEMP ENT (F) | AIR TEMP LVG (F) | HTG. CAP (MBH) | FLOW (GPM) | WPD MAX (FT) | AIR TEMP ENT (F) | AIR TEMP LVG (F) | WATER TEMP ENT (F) | WATER TEMP LVG (F) | NOM. TONS | CAPACITY EVAP. SAT. TEMP (F) | CAPACITY TOTAL MBH | CAPACITY SENS. MBH | AIR TEMP. EAT DB/WB (F) | AIR TEMP. LAT DB/WB (F) | REFRIG. TYPE | V/HP/HZ | FLA (AMPS) | MCA (AMPS) | MOP (AMPS) | DEPTH OR LENGTH (IN) | WIDTH (IN) | HEIGHT (IN) | WGT (LBS) | |
| NEW UNIT VENTILATORS: | | | | | | | | | | | | | | | | | | | | | | | | | | | | | | | | | | | | | |
| UV-105 | 105 | CARRIER | 40UV11500 | VERT., FLR. | TOP GR. | BOTT. GR. | NEW WB/GR | 1500 | 430 | HS-ECM | 1/2 | 52 | 2 | 53.9 | 49.9 | 82.0 | - | - | - | - | - | - | - | 4.0 | 45 | 48.4 | 30.1 | 80/67 | 61.9/56.8 | R-454B | 115/1/60 | 6.8 | 8.5 | 15 | 21.83 | 98 | 30.26 | 630 | 1-10 |
| UV-235 | 235 | CARRIER | 40UV11250 | VERT., FLR. | TOP GR. | BOTT. GR. | NEW WB/GR | 1250 | 330 | HS-ECM | 1/2 | 42 | 2 | 43.5 | 51.5 | 82.6 | - | - | - | - | - | - | - | 3.5 | 45 | 42.1 | 26.2 | 80/67 | 61.1/56.3 | R-454B | 115/1/60 | 6.8 | 8.5 | 15 | 21.83 | 86 | 30.26 | 570 | 1-10 |
| UV-237 | 237 | CARRIER | 40UV11250 | VERT., FLR. | TOP GR. | BOTT. GR. | NEW WB/GR | 1250 | 330 | HS-ECM | 1/2 | 42 | 2 | 43.5 | 51.5 | 82.6 | - | - | - | - | - | - | - | 3.5 | 45 | 42.1 | 26.2 | 80/67 | 61.1/56.3 | R-454B | 115/1/60 | 6.8 | 8.5 | 15 | 21.83 | 86 | 30.26 | 570 | 1-10 |
| UV-239 | 239 | CARRIER | 40UV11250 | VERT., FLR. | TOP GR. | BOTT. GR. | NEW WB/GR | 1250 | 340 | HS-ECM | 1/2 | 42 | 2 | 43.5 | 51.0 | 82.1 | - | - | - | - | - | - | - | 3.5 | 45 | 42.1 | 26.2 | 80/67 | 61.1/56.3 | R-454B | 115/1/60 | 6.8 | 8.5 | 15 | 21.83 | 86 | 30.26 | 570 | 1-10 |
| UV-240 | 240 | CARRIER | 40UV11250 | VERT., FLR. | TOP GR. | BOTT. GR. | NEW WB/GR | 1250 | 370 | HS-ECM | 1/2 | 45 | 2 | 46.6 | 49.3 | 82.6 | - | - | - | - | - | - | - | 3.5 | 45 | 42.1 | 26.2 | 80/67 | 61.1/56.3 | R-454B | 115/1/60 | 6.8 | 8.5 | 15 | 21.83 | 86 | 30.26 | 570 | 1-10 |
| UV-241 | 240 | CARRIER | 40UV11250 | VERT., FLR. | TOP GR. | BOTT. GR. | NEW WB/GR | 1250 | 330 | HS-ECM | 1/2 | 42 | 2 | 43.5 | 51.5 | 82.6 | - | - | - | - | - | - | - | 3.5 | 45 | 42.1 | 26.2 | 80/67 | 61.1/56.3 | R-454B | 115/1/60 | 6.8 | 8.5 | 15 | 21.83 | 86 | 30.26 | 570 | 1-10 |
| UV-242 | 242 | CARRIER | 40UV11250 | VERT., FLR. | TOP GR. | BOTT. GR. | NEW WB/GR | 1250 | 370 | HS-ECM | 1/2 | 45 | 2 | 46.6 | 49.3 | 82.6 | - | - | - | - | - | - | - | 3.5 | 45 | 42.1 | 26.2 | 80/67 | 61.1/56.3 | R-454B | 115/1/60 | 6.8 | 8.5 | 15 | 21.83 | 86 | 30.26 | 570 | 1-10 |
| UV-243 | 243 | CARRIER | 40UV11250 | VERT., FLR. | TOP GR. | BOTT. GR. | NEW WB/GR | 1250 | 310 | HS-ECM | 1/2 | 40 | 2 | 41.5 | 52.6 | 82.3 | - | - | - | - | - | - | - | 3.5 | 45 | 42.1 | 26.2 | 80/67 | 61.1/56.3 | R-454B | 115/1/60 | 6.8 | 8.5 | 15 | 21.83 | 86 | 30.26 | 570 | 1-10 |
| UV-244 | 244 | CARRIER | 40UV11250 | VERT., FLR. | TOP GR. | BOTT. GR. | NEW WB/GR | 1250 | 370 | HS-ECM | 1/2 | 45 | 2 | 46.6 | 49.3 | 82.6 | - | - | - | - | - | - | - | 3.5 | 45 | 42.1 | 26.2 | 80/67 | 61.1/56.3 | R-454B | 115/1/60 | 6.8 | 8.5 | 15 | 21.83 | 86 | 30.26 | 570 | 1-10 |
| UV-303 | 303 | CARRIER | 40UV11500 | VERT., FLR. | TOP GR. | BOTT. GR. | NEW WB/GR | 1500 | 420 | HS-ECM | 1/2 | 55 | 2 | 57.0 | 50.4 | 84.4 | - | - | - | - | - | - | - | 4.0 | 45 | 48.4 | 30.1 | 80/67 | 61.9/56.8 | R-454B | 115/1/60 | 6.8 | 8.5 | 15 | 21.83 | 98 | 30.26 | 630 | 1-10 |
| UV-305 | 305 | CARRIER | 40UV11250 | VERT., FLR. | TOP GR. | BOTT. GR. | NEW WB/GR | 1250 | 320 | HS-ECM | 1/2 | 44 | 2 | 45.6 | 52.1 | 84.7 | - | - | - | - | - | - | - | 3.5 | 45 | 42.1 | 26.2 | 80/67 | 61.1/56.3 | R-454B | 115/1/60 | 6.8 | 8.5 | 15 | 21.83 | 86 | 30.26 | 570 | 1-10 |
| REPLACEMENT UNIT VENTILATORS: | | | | | | | | | | | | | | | | | | | | | | | | | | | | | | | | | | | | | |
| UV-209 | 209 | CARRIER | 40UV11250 | VERT., FLR. | TOP GR. | BOTT. GR. | NEW WB/GR | 1250 | 420 | HS-ECM | 1/2 | 48 | 2 | 49.7 | 46.5 | 82.0 | - | - | - | - | - | - | - | 3.5 | 45 | 42.1 | 26.2 | 80/67 | 61.1/56.3 | R-454B | 115/1/60 | 6.8 | 8.5 | 15 | 21.83 | 86 | 30.26 | 570 | 1-8,10-11 |
| UV-211 | 211 | CARRIER | 40UV11250 | VERT., FLR. | TOP GR. | BOTT. GR. | NEW WB/GR | 1250 | 360 | HS-ECM | 1/2 | 45 | 2 | 46.6 | 49.8 | 83.2 | - | - | - | - | - | - | - | 3.5 | 45 | 42.1 | 26.2 | 80/67 | 61.1/56.3 | R-454B | 115/1/60 | 6.8 | 8.5 | 15 | 21.83 | 86 | 30.26 | 570 | 1-8,10-11 |
| UV-234 | 234 | CARRIER | 40UV11250 | VERT., FLR. | TOP GR. | BOTT. GR. | NEW WB/GR | 1250 | 420 | HS-ECM | 1/2 | - | - | - | - | - | 50 | 5.0 | 10.0 | 46.5 | 83.5 | 190 | 170 | 3.5 | 45 | 42.1 | 26.2 | 80/67 | 61.1/56.3 | R-454B | 115/1/60 | 6.8 | 8.5 | 15 | 21.83 | 86 | 30.26 | 570 | 1-10 |
| UV-236 | 236 | CARRIER | 40UV11250 | VERT., FLR. | TOP GR. | BOTT. GR. | NEW WB/GR | 1250 | 410 | HS-ECM | 1/2 | - | - | - | - | - | 50 | 5.0 | 10.0 | 47.0 | 84.1 | 190 | 170 | 3.5 | 45 | 42.1 | 26.2 | 80/67 | 61.1/56.3 | R-454B | 115/1/60 | 6.8 | 8.5 | 15 | 21.83 | 86 | 30.26 | 570 | 1-10 |
| UV-301 | 301 | CARRIER | 40UV11500 | VERT., FLR. | TOP GR. | BOTT. GR. | NEW WB/GR | 1500 | 280 | HS-ECM | 1/2 | 44 | 2 | 45.6 | 56.9 | 84.1 | - | - | - | - | - | - | - | 4.0 | 45 | 48.4 | 30.1 | 80/67 | 61.9/56.8 | R-454B | 115/1/60 | 6.8 | 8.5 | 15 | 21.83 | 98 | 30.26 | 630 | 1-10 |
| UV-304 | 304 | CARRIER | 40UV10750 | VERT., FLR. | TOP GR. | BOTT. GR. | NEW WB/GR | 750 | 190 | HS-ECM | 1/2 | 26 | 2 | 26.9 | 52.3 | 84.4 | - | - | - | - | - | - | - | 2.0 | 45 | 23.7 | 14.7 | 80/67 | 62.3/57.0 | R-454B | 115/1/60 | 6.8 | 8.5 | 15 | 21.83 | 62 | 30.26 | 445 | 1-10 |
| UV-306 | 306 | CARRIER | 40UV10750 | VERT., FLR. | TOP GR. | BOTT. GR. | NEW WB/GR | 750 | 180 | HS-ECM | 1/2 | 24 | 2 | 24.9 | 53.2 | 82.8 | - | - | - | - | - | - | - | 2.0 | 45 | 23.7 | 14.7 | 80/67 | 62.3/57.0 | R-454B | 115/1/60 | 6.8 | 8.5 | 15 | 21.83 | 62 | 30.26 | 445 | 1-10 |
| UV-311 | 311 | CARRIER | 40UV11500 | VERT., FLR. | TOP GR. | BOTT. GR. | NEW WB/GR | 1500 | 430 | HS-ECM | 1/2 | 57 | 2 | 59.1 | 49.9 | 85.1 | - | - | - | - | - | - | - | 4.0 | 45 | 48.4 | 30.1 | 80/67 | 61.9/56.8 | R-454B | 115/1/60 | 6.8 | 8.5 | 15 | 21.83 | 98 | 30.26 | 630 | 1-10 |
| UV-313 | 313 | CARRIER | 40UV11250 | VERT., FLR. | TOP GR. | BOTT. GR. | NEW WB/GR | 1250 | 370 | HS-ECM | 1/2 | 54 | 2 | 56.0 | 49.3 | 89.3 | - | - | - | - | - | - | - | 3.5 | 45 | 42.1 | 26.2 | 80/67 | 61.1/56.3 | R-454B | 115/1/60 | 6.8 | 8.5 | 15 | 21.83 | 86 | 30.26 | 570 | 1-10 |
| UV-314 | 314 | CARRIER | 40UV11250 | VERT., FLR. | TOP GR. | BOTT. GR. | NEW WB/GR | 1250 | 320 | HS-ECM | 1/2 | 47 | 2 | 48.7 | 52.1 | 86.9 | - | - | - | - | - | - | - | 3.5 | 45 | 42.1 | 26.2 | 80/67 | 61.1/56.3 | R-454B | 115/1/60 | 6.8 | 8.5 | 15 | 21.83 | 86 | 30.26 | 570 | 1-10 |
| UV-315 | 315 | CARRIER | 40UV11250 | VERT., FLR. | TOP GR. | BOTT. GR. | NEW WB/GR | 1250 | 400 | HS-ECM | 1/2 | 50 | 2 | 51.8 | 47.6 | 84.6 | - | - | - | - | - | - | - | 3.5 | 45 | 42.1 | 26.2 | 80/67 | 61.1/56.3 | R-454B | 115/1/60 | 6.8 | 8.5 | 15 | 21.83 | 86 | 30.26 | 570 | 1-10 |
| UV-316 | 316 | CARRIER | 40UV11500 | VERT., FLR. | TOP GR. | BOTT. GR. | NEW WB/GR | 1500 | 470 | HS-ECM | 1/2 | 63 | 2 | 65.3 | 48.1 | 87.0 | - | - | - | - | - | - | - | 4.0 | 45 | 48.4 | 30.1 | 80/67 | 61.9/56.8 | R-454B | 115/1/60 | 6.8 | 8.5 | 15 | 21.83 | 98 | 30.26 | 630 | 1-10 |
| UV-317 | 317 | CARRIER | 40UV11250 | VERT., FLR. | TOP GR. | BOTT. GR. | NEW WB/GR | 1250 | 260 | HS-ECM | 1/2 | 39 | 2 | 40.4 | 55.4 | 84.3 | - | - | - | - | - | - | - | 3.5 | 45 | 42.1 | 26.2 | 80/67 | 61.1/56.3 | R-454B | 115/1/60 | 6.8 | 8.5 | 15 | 21.83 | 86 | 30.26 | 570 | 1-10 |

NOTES:

1. UNIT VENTILATOR PROVIDED WITH FACTORY-INSTALLED AND WIRED DISCONNECT SWITCH. PROVIDE EACH UV WITH A NEW REMOTE, WALL-MOUNTED LOW-VOLTAGE (24V) THERMOSTAT.
2. PROVIDE FLOOR UNITS WITH 6" FALSE BACK (REAR OA & OPEN PIPE TUNNEL) FOR WALL BOX/LOUVER ALIGNMENTS.
3. UNIT COLOR TO BE SELECTED BY THE ARCHITECT. PROVIDE COLOR CHART.
4. PROVIDE UV MANUFACTURER'S "DDC READY CONTROLS." INCLUDES FAN RELAY, 24V CONTROL CIRCUIT TRANSFORMER, SENSORS (OA, RA, SA), TERMINAL STRIP. BAS VENDOR FIELD SUPPLIES THE BACNET-COMPATIBLE CONTROLLER. SEE UV CONTROL SCHEMATIC FOR POINTS LIST.
5. PROVIDE MERV 13 FILTERS AND HIGH STATIC ECM MOTORS (WITH 3-SPEED SWITCH).
6. APPROVED UV CONTROLLER TO BE FURNISHED, FIELD INSTALLED, AND WIRED BY ATC/DDC CONTRACTOR. ATC/DDC CONTROL SYSTEM VENDOR SHALL COORDINATE CONTROL INTERFACES WITH THE UV MANUFACTURER.
7. PROVIDE DX COOLING COIL (R-454B REFRIGERANT) FOR FUTURE CONNECTION TO CONDENSING UNIT.
8. PROVIDE MANUFACTURER'S WARRANTY.
9. UVS SHALL BE PROVIDED WITH STANDARD WALL BOX AND AMCA-RATED OUTSIDE AIR INTAKE LOUVER (GREENHECK ESD-435) BY MANUFACTURER.
10. FACTORY-INSTALLED A2L REFRIGERANT LEAK DETECTION SYSTEM WITH REQUIRED DEVICES (FOR FUTURE COOLING/CONDENSING UNIT).
11. UNIT VENTILATOR TO BE PROVIDED WITH CUSTOM WALL BOX AND LOUVER TO FIT LOUVER WITHIN EXISTING DECORATIVE PANEL. REFER TO DRAWINGS FOR WALL BOX AND LOUVER SIZE. LOUVER TO MATCH THOSE PROVIDED WITH THE OTHER UNIT VENTILATORS.

## EXHAUST FAN SCHEDULE

| TAG | SERVICE | LOCATION | MANUFACTURER | MODEL | TYPE | DRIVE | AIRFLOW (CFM) | ESP (IN WG) | FAN SPEED (RPM) | SOUND POWER (SONES) | MOTOR DATA | | | | | PHYSICAL DATA | | | | | | | NOTES |
|---|---|---|---|---|---|---|---|---|---|---|---|---|---|---|---|---|---|---|---|---|---|---|---|
| | | | | | | | | | | | V/P/H | HP | FLA (AMPS) | MCA | MOP | DUCT CONN. L (IN) | DUCT CONN. W (IN) | FAN DIMENSIONS W (IN) | FAN DIMENSIONS H (IN) | ROOF OPENING L (IN) | ROOF OPENING W (IN) | WEIGHT W/O ACC. (LBS.) | |
| EF-1 | 1ST FL. ART ROOM | ROOF | GREENHECK | G-120-VG | DOWNBLAST, CENTRIFUGAL | DIRECT | 838 | 0.285 | 911 | 5.7 | 115/60/1 | 1/4 | 3.50 | 4.0 | 15 | 12 | 12 | 25 | 40 | 15.5 | 15.5 | 43 | 1-11 |
| EF-3 | 1ST FL. TOILETS | ROOF | GREENHECK | CUE-140-VG | UPBLAST, CENTRIFUGAL | DIRECT | 800 | 0.302 | 736 | 4.3 | 115/1/60 | 1/4 | 3.50 | 4.0 | 15 | 16 | 16 | 29 | 39 | 18.5 | 18.5 | 64 | 1-11 |
| EF-4 | BASEMENT & 1ST FL. CLASSROOMS | ROOF | GREENHECK | CUE-300HP-VG | UPBLAST, CENTRIFUGAL | DIRECT | 6,700 | 0.403 | 681 | 15.9 | 208/60/3 | 3.0 | 9.10 | 11.0 | 25 | 34 | 34 | 50 | 48 | 36.5 | 36.5 | 247 | 1-11 |
| EF-6 | BASEMENT MUSIC ROOM | ROOF | GREENHECK | G-098-VG | DOWNBLAST, CENTRIFUGAL | DIRECT | 300 | 0.289 | 943 | 4.0 | 115/1/60 | 1/4 | 2.85 | 4.0 | 15 | 12 | 12 | 25 | 36 | 15.5 | 15.5 | 36 | 1-11 |
| EF-8 | 1ST & 2ND FL TOILETS | ROOF | GREENHECK | G-080-VG | DOWNBLAST, CENTRIFUGAL | DIRECT | 240 | 0.459 | 1507 | 7.2 | 115/1/60 | 1/10 | 1.38 | 2.0 | 15 | 10 | 10 | 22 | 27 | 13.5 | 13.5 | 24 | 1-11 |
| EF-9 | 1ST & 2ND FL TOILETS | ROOF | GREENHECK | G-080-VG | DOWNBLAST, CENTRIFUGAL | DIRECT | 240 | 0.459 | 1507 | 7.2 | 115/1/60 | 1/10 | 1.38 | 2.0 | 15 | 10 | 10 | 22 | 27 | 13.5 | 13.5 | 24 | 1-11 |
| EF-10 | BASEMENT, 1ST, & 2ND FL. | ROOF | GREENHECK | G-200-VG | DOWNBLAST, CENTRIFUGAL | DIRECT | 2,500 | 0.535 | 718 | 8.1 | 208/60/3 | 1.0 | 3.60 | 5.0 | 15 | 24 | 24 | 36 | 40 | 26.5 | 26.5 | 105 | 1-11 |
| EF-11 | BASEMENT, 1ST, & 2ND FL. | ROOF | GREENHECK | G-200-VG | DOWNBLAST, CENTRIFUGAL | DIRECT | 2,500 | 0.535 | 718 | 8.1 | 208/60/3 | 1.0 | 3.60 | 5.0 | 15 | 24 | 24 | 36 | 40 | 26.5 | 26.5 | 105 | 1-11 |
| EF-12 | BASEMENT, 1ST, & 2ND FL. | ROOF | GREENHECK | G-200-VG | DOWNBLAST, CENTRIFUGAL | DIRECT | 2,500 | 0.535 | 718 | 8.1 | 208/60/3 | 1.0 | 3.60 | 5.0 | 15 | 24 | 24 | 36 | 40 | 26.5 | 26.5 | 105 | 1-11 |
| EF-13 | BASEMENT, 1ST, & 2ND FL. | ROOF | GREENHECK | G-200-VG | DOWNBLAST, CENTRIFUGAL | DIRECT | 2,500 | 0.535 | 718 | 8.1 | 208/60/3 | 1.0 | 3.60 | 5.0 | 15 | 24 | 24 | 36 | 40 | 26.5 | 26.5 | 105 | 1-11 |
| EF-105 | SCIENCE CLASSROOM 105 | ROOF | GREENHECK | CUE-140-VG | UPBLAST, CENTRIFUGAL | DIRECT | 1,650 | 0.58 | 1,200 | 10.9 | 115/1/60 | 1/2 | 6.60 | 8.2 | 15 | 16 | 16 | 29 | 39 | 18.5 | 18.5 | 85 | 1-11 |
| EF-107 | SCIENCE CLASSROOM 107 | ROOF | GREENHECK | CUE-140-VG | UPBLAST, CENTRIFUGAL | DIRECT | 1,500 | 0.58 | 1,142 | 10.4 | 115/1/60 | 1/2 | 6.60 | 8.2 | 15 | 16 | 16 | 29 | 39 | 18.5 | 18.5 | 85 | 1-11 |
| EF-315 | SCIENCE CLASSROOM 315 | ROOF | GREENHECK | CUE-140-VG | UPBLAST, CENTRIFUGAL | DIRECT | 1,200 | 0.57 | 1,042 | 8.9 | 115/1/60 | 1/2 | 6.60 | 8.2 | 15 | 16 | 16 | 29 | 39 | 18.5 | 18.5 | 85 | 1-11 |
| EF-316 | SCIENCE CLASSROOM 316 | ROOF | GREENHECK | CUE-140-VG | UPBLAST, CENTRIFUGAL | DIRECT | 1,500 | 0.58 | 1,142 | 10.4 | 115/1/60 | 1/2 | 6.60 | 8.2 | 15 | 16 | 16 | 29 | 39 | 18.5 | 18.5 | 85 | 1-11 |

NOTES:

1. EXHAUST FANS SHALL BE INTERLOCKED WITH EXISTING BUILDING MANAGEMENT SYSTEM. PROVIDE MANUAL OVERRIDE SWITCH.
2. PROVIDE VARI-GREEN EC MOTOR WITH DIAL-ON-MOTOR FOR BALANCING.
3. FAN SHALL BE UL-705 LISTED, AMCA CERTIFIED.
4. PROVIDE FAN WITH HIGH-WIND RATED ROOF CURB (12 INCHES HIGH).
5. PROVIDE FIELD-APPLIED FOAMED CURB SEAL.
6. PROVIDE NEMA-3R TOGGLE DISCONNECT SWITCH, FACTORY-INSTALLED AND WIRED.
7. JUNCTION BOX SHALL BE MOUNTED & WIRED IN WEATHER-PROTECTED MOTOR COMPARTMENT.
8. PROVIDE ALUMINUM BIRDSCREEN, GALVANIZED, 84% FREE AREA.
9. ALUMINUM WHEEL MATERIAL.
10. PROVDE WITH GRAVITY BACKDRAFT DAMPER.
11. PROVIDE WITH THE MANUFACTURER'S STANDARD WARRANTY.


H2M architects + engineers

1133 Westchester Avenue, Suite N-210
White Plains, NY 10605
914.358.5623 • www.h2m.com
NY Architecture & Landscape Architecture: No Certificate Required
NY Engineering Certificate of Authorization No.: 0018178


CONSULTANTS:

| MARK | DATE | DESCRIPTION |
|---|---|---|
| | | |

STATE OF NEW YORK · JOHN C. MORRIS III · 057554-1 · LICENSED PROFESSIONAL ENGINEER

05/31/2028 Exp. Date

J. CHRIS MORRIS III, P.E.
NY PROFESSIONAL ENGINEER Lic. No. 057554


"IN ACCORDANCE WITH ARTICLE 145, SECTION 7209 OF THE NYS EDUCATION LAW, ALTERATION OF THIS DOCUMENT EXCEPT BY A LICENSED PROFESSIONAL IS ILLEGAL."


| DESIGNED BY: | DRAWN BY: | CHECKED BY: | REVIEWED BY: |
|---|---|---|---|
| W. MAGIERA | W. MAGIERA | K. WEILER | C. MORRIS |

| PROJECT No: | DATE: | SCALE: |
|---|---|---|
| SMSD2507 | OCTOBER 2026 | AS SHOWN |

CLIENT

**SOMERS CENTRAL SCHOOL DISTRICT**

**VARIOUS UPGRADES AT SOMERS MIDDLE SCHOOL**

**250 US-202**
**SOMERS, NY 10589**

**SED#: 66-21-01-06-0-001-021**

CONTRACT

**CONTRACT M**
**MECHANICAL CONSTRUCTION**

STATUS

**FOR BID**

SHEET TITLE

**MECHANICAL SCHEDULES**

DRAWING No.

**MS-M 601.00**


C:\Users\wmagiera\Documents_Revit Backup\SMSD2507_Central25_M_wmagieraSNDSX.rvt
10/29/2026 2:42:56 PM

## VRF INDOOR UNIT SCHEDULE

| TAG | AREA SERVED | MANUFACTURER | MODEL NO. | TYPE | ASSOCIATED OUTDOOR UNIT | SUPPLY FAN DATA AIRFLOW SA CFM | SUPPLY FAN DATA AIRFLOW OA CFM | SUPPLY FAN DATA ESP RANGE (IN WG) | HEAT PUMP HTG DATA NOM. HTG (MBH) | HEAT PUMP HTG DATA EAT DB DEG F | DX COOLING DATA NOM. CLG TONS | DX COOLING DATA NOM. TOTAL MBH | DX COOLING DATA CLG SENS. MBH | DX COOLING DATA EAT DB/WB DEG F | REFRIG. | ELECTRICAL DATA V/PH/HZ | ELECTRICAL DATA MCA (AMPS) | ELECTRICAL DATA MOCP (AMPS) | PHYSICAL DATA WIDTH (IN) | PHYSICAL DATA HEIGHT (IN) | PHYSICAL DATA DEPTH (IN) | PHYSICAL DATA WEIGHT (LBS) | NOTES |
|---|---|---|---|---|---|---|---|---|---|---|---|---|---|---|---|---|---|---|---|---|---|---|---|
| IDU-201 | MAIN OFFICE 201 | TOSHIBA CARRIER | MMU-UB0151MHP-UL | 2X2 CEILING CASSETTE | ODU-1 | 390 | ERV | N/A | 17.0 | 70 | 1.3 | 15.4 | 11.9 | 80/67 | R-454B | 208/1/60 | 0.65 | 15 | 22-5/8 | 10-1/8 | 22-5/8 | 35 | 1-9 |
| IDU-201A | PRINCIPAL OFFICE 201A | TOSHIBA CARRIER | MMD-UB0151BHP-UL | DUCTED CONCEALED | ODU-1 | 590 | ERV | 0.6-0.8 | 17.0 | 70 | 1.28 | 15.4 | 11.6 | 80/67 | R-454B | 208/1/60 | 1.91 | 15 | 39-3/8 | 10-7/8 | 29-1/2 | 73 | 1-9 |
| IDU-201B | PRINCIPAL ASSISTANT 201B | TOSHIBA CARRIER | MMU-UB0091MHP-UL | 2X2 CEILING CASSETTE | ODU-1 | 340 | ERV | N/A | 10.5 | 70 | 0.8 | 9.5 | 8.9 | 80/67 | R-454B | 208/1/60 | 0.43 | 15 | 22-5/8 | 10-1/8 | 22-5/8 | 35 | 1-9 |
| IDU-201D | SUPERINTENDENT OFFICE 201D | TOSHIBA CARRIER | MMD-UB0361BHP-UL | DUCTED CONCEALED | ODU-1 | 1,130 | ERV | 0.6-0.8 | 40.0 | 70 | 3.0 | 36.0 | 27.0 | 80/67 | R-454B | 208/1/60 | 3.39 | 15 | 55-1/8 | 10-7/8 | 29-1/2 | 93 | 1-9 |
| IDU-201F | OFFICE 201F | TOSHIBA CARRIER | MMU-UB0151MHP-UL | 2X2 CEILING CASSETTE | ODU-1 | 390 | ERV | N/A | 17.0 | 70 | 1.3 | 15.4 | 11.9 | 80/67 | R-454B | 208/1/60 | 0.65 | 15 | 22-5/8 | 10-1/8 | 22-5/8 | 35 | 1-9 |
| IDU-201FF | OFFICE LOBBY | TOSHIBA CARRIER | MMU-UB0091MHP-UL | 2X2 CEILING CASSETTE | ODU-1 | 340 | ERV | N/A | 10.5 | 70 | 0.8 | 9.5 | 8.9 | 80/67 | R-454B | 208/1/60 | 0.43 | 15 | 22-5/8 | 10-1/8 | 22-5/8 | 35 | 1-9 |
| IDU-203 | OFFICE 203/FILING 203D | TOSHIBA CARRIER | MMD-UB0241BHP-UL | DUCTED CONCEALED | ODU-2 | 705 | ERV | 0.6-0.8 | 27.0 | 70 | 2.0 | 24.0 | 18.0 | 80/67 | R-454B | 208/1/60 | 2.23 | 15 | 55-1/8 | 10-7/8 | 29-1/2 | 93 | 1-9 |
| IDU-203A | OFFICE 203A | TOSHIBA CARRIER | MMU-UB0241HP-UL | 3X3 CEILING CASSETTE | ODU-2 | 670 | ERV | N/A | 27.0 | 70 | 2.0 | 24.0 | 16.5 | 80/67 | R-454B | 208/1/60 | 1.09 | 15 | 33-1/8 | 10-1/8 | 33-1/8 | 51 | 1-9 |
| IDU-203C | OFFICE 203C | TOSHIBA CARRIER | MMU-UB0091MHP-UL | 2X2 CEILING CASSETTE | ODU-2 | 340 | ERV | N/A | 10.5 | 70 | 0.79 | 9.5 | 9.1 | 80/67 | R-454B | 208/1/60 | 0.43 | 15 | 22-5/8 | 10-1/8 | 22-5/8 | 35 | 1-9 |
| IDU-205 | OFFICE 205/FAC LOUNGE 205C | TOSHIBA CARRIER | MMD-UB0211BHP-UL | DUCTED CONCEALED | ODU-2 | 705 | ERV | 0.6-0.8 | 24.0 | 70 | 1.75 | 21.0 | 15.8 | 80/67 | R-454B | 208/1/60 | 2.23 | 15 | 55-1/8 | 10-7/8 | 29-1/2 | 93 | 1-9 |
| IDU-205A | OFFICE 205A | TOSHIBA CARRIER | MMU-UB0121MHP-UL | 2X2 CEILING CASSETTE | ODU-2 | 350 | ERV | N/A | 13.5 | 70 | 1.00 | 12.0 | 11.3 | 80/67 | R-454B | 208/1/60 | 0.44 | 15 | 22-5/8 | 10-1/8 | 22-5/8 | 35 | 1-9 |

NOTES:
1. FURNISH, INSTALL, AND SIZE REFRIGERANT PIPING AS PER EQUIPMENT MANUFACTURER'S PUBLISHED INSTALLATION INSTRUCTIONS.
2. FURNISH AND INSTALL EACH IDU WITH A REMOTE, WALL-MOUNTED PROGRAMMABLE CONTROLLER/THERMOSTAT.
3. PROVIDE MANUFACTURER'S WARRANTY.
4. PROVIDE MANUFACTURER'S STANDARD FILTER.
5. STANDARD INTEGRAL CONDENSATE PUMP WITH 24.3 INCH LIFT CAPABILITY.
6. PROVIDE BACNET SERVER MODULE FOR INTERFACE TO BMS. SIMILAR TO MODEL BMS-IFBN1281U-UL.
7. SYSTEM COMPONENTS INCLUDE REMOTE CONDENSING UNIT AND BRANCH SELECTOR BOX.
8. PROVIDE TOUCH SCREEN CONTROLLER FOR EACH VRF SYSTEM. SIMILAR TO MODEL BMS-CT2560U-UL.O
9. PROVIDE MFR'S LEAK DETECTION SYSTEM INTERFACED WITH IDUs, ODU, BSB, SHUT-OFF VALVES, ALARMS, MFR'S CONTROL SYSTEM, AND ATC/DDC SYSTEM.

## VRF OUTDOOR UNIT SCHEDULE

| TAG | ZONE | MANUFACTURER | MODEL NO. | DESCRIPTION | NOMINAL COOLING CAP (TONS) | NOMINAL COOLING CAP (MBH) | NOMINAL HEATING CAP (MBH) | MAX CONN INDOOR UNITS | CLG EFF EER / IEER (DUCTED FCUs) | HTG EFF COP @ 47 (DUCTED FCUs) | REFRIG. TYPE | ELECTRICAL DATA V/PH/HZ | ELECTRICAL DATA MCA (AMPS) | ELECTRICAL DATA MOCP (AMPS) | PHYSICAL DATA MODULE QTY (EACH) | PHYSICAL DATA WIDTH (IN) | PHYSICAL DATA HEIGHT (IN) | PHYSICAL DATA DEPTH (IN) | PHYSICAL DATA WEIGHT (LBS) | NOTES |
|---|---|---|---|---|---|---|---|---|---|---|---|---|---|---|---|---|---|---|---|---|
| ODU-1 | ADMIN OFFICES | TOSHIBA CARRIER | MMY-MUB0961FT9P-UL | AIR-COOLED HEAT REC. | 8 | 96.0 | 108.0 | 17 | 10.9/21.2 | 3.88 | R-454B | 208/3/60 | 36.6 | 45 | 1 | 39.6 | 66.5 | 31.2 | 553 | 1-9 |
| ODU-2 | SPEC ED OFFICES | TOSHIBA CARRIER | MMY-MUB0961FT9P-UL | AIR-COOLED HEAT REC. | 8 | 96.0 | 108.0 | 17 | 10.9/21.2 | 3.88 | R-454B | 208/3/60 | 36.6 | 45 | 1 | 39.6 | 66.5 | 31.2 | 553 | 1-9 |

NOTES:
1. FURNISH AND INSTALL CONDENSING UNITS ON APPROVED WIND-RATED ROOFTOP EQUIPMENT RAIL / ISOLATOR CONNECTIONS (WITH REQUIRED SERVICE/OPERATING CLEARANCES).
2. FURNISH AND INSTALL REFRIGERANT PIPING AS PER EQUIPMENT MANUFACTURER'S PUBLISHED INSTALLATION INSTRUCTIONS.
3. INTEGRATE THE VRF SYSTEM SERVING INDOOR HEAT PUMPS, CONDENSING UNIT, AND BRANCH SELECTOR BOXES INTO THE EXISTING BUILDING ATC/DDC SYSTEM.
4. NOMINAL COOLING CAPACITIES ARE BASED ON INDOOR COIL EAT OF 80/67°F (DB/WB), OUTDOOR OF 95°F (DB).
5. NOMINAL HEATING CAPACITIES ARE BASED ON INDOOR COIL EAT OF 70°F (DB), OUTDOOR OF 43°F (WB).
6. EFFICIENCY VALUES FOR EER, IEER, COP ARE BASED ON AHRI 1230 TEST METHOD FOR MIXTURE OF DUCTED & NON-DUCTED INDOOR UNITS. ALL VALUES SHALL COMPLY WITH NYS ENERGY CODES AND ASHRAE 90.1.
7. ADDED FIELD CHARGE, IN ADDITION TO FACTORY CHARGE, SHALL BE UPDATED BASED UPON FINAL AS-BUILT PIPING LAYOUT (SHOP DRAWING PHASE).
8. ALL COMPRESSORS ARE INVERTER TYPE.
9. PROVIDE MFR'S LEAK DETECTION SYSTEM INTERFACED WITH IDUs (HPs), ODU (CU), BSB, SHUT-OFF VALVES, ALARMS, MFR'S CONTROL SYSTEM, AND ATC/DDC SYSTEM.

## VRF BRANCH SELECTOR BOX SCHEDULE

| TAG | MANUFACTURER | MODEL NO. | SYSTEM | QUAN. OF PORTS | MAX CAP OF INDOOR UNITS CONNECTED (MBH) | REFRIG. TYPE | ELECTRICAL DATA V/PH/HZ | ELECTRICAL DATA MCA (AMPS) | ELECTRICAL DATA MOCP (AMPS) | PHYSICAL DATA WIDTH (IN) | PHYSICAL DATA HEIGHT (IN) | PHYSICAL DATA DEPTH (IN) | PHYSICAL DATA WEIGHT (LBS) | NOTES |
|---|---|---|---|---|---|---|---|---|---|---|---|---|---|---|
| BSB-1 | TOSHIBA CARRIER | RBM-YB0611FU8P-UL | SPEC ED OFF VRF SYSTEM | 8 | 290 | R-454B | 208/1/60 | 0.75 | 15 | 39.3 | 11.5 | 32.7 | 145 | 1-6 |
| BSB-2 | TOSHIBA CARRIER | RBM-YB0611FU8P-UL | SPEC ED OFF VRF SYSTEM | 8 | 290 | R-454B | 208/1/60 | 0.75 | 15 | 39.3 | 11.5 | 32.7 | 145 | 1-6 |

NOTES:
1. BRANCH SELECTOR BOXES ARE PART OF THE INDICATED VRF HEAT RECOVERY SYSTEM.
2. FURNISH AND INSTALL UNIT & REFRIGERANT PIPING AS PER EQUIPMENT MANUFACTURER'S PUBLISHED INSTALLATION INSTRUCTIONS.
3. INSTALL WITH MANUFACTURER'S RECOMMENDED SERVICE CLEARANCES.
4. PROVIDE MANUFACTURER'S WARRANTY.
5. GALVANIZED STEEL CASING WITH FACTORY-APPLIED THERMAL INSULATION & INTERNAL CONTROL BOX.
6. PROVIDE MFR'S LEAK DETECTION SYSTEM INTERFACED WITH IDUs (HPs), ODU (CU), BSB, SHUT-OFF VALVES, ALARMS, MFR'S CONTROL SYSTEM, AND ATC/DDC SYSTEM.

## ENERGY RECOVERY VENTILATOR SCHEDULE

| TAG | SERVICE | MANUFACTURER | MODEL NO. | LOCATION | ENERGY RECOVERY HEAT EXCHANGER DATA TYPE | SUMMER OA (DB) | SUMMER OA (WB) | SUMMER OA (GR/LB) | SUMMER SA (DB) | SUMMER SA (WB) | SUMMER SA (GR/LB) | SUMMER RA (DB) | SUMMER RA (WB) | SUMMER RA (GR/LB) | WINTER OA (DB) | WINTER OA (WB) | WINTER OA (GR/LB) | WINTER SA (DB) | WINTER SA (WB) | WINTER SA (GR/LB) | WINTER RA (DB) | WINTER RA (WB) | WINTER RA (GR/LB) | PERFORMANCE EFFECT. SENS (%) | PERFORMANCE EFFECT. SUMMER TTL (%) | PERFORMANCE EFFECT. WINTER TTL (%) | SUPPLY & EXHAUST FAN DATA SA/OA FLOW (CFM) | SUPPLY & EXHAUST FAN DATA ESP (IN WG) | SUPPLY & EXHAUST FAN DATA MOTOR (HP) | SUPPLY & EXHAUST FAN DATA VFD | SUPPLY & EXHAUST FAN DATA FLA EACH (AMPS) | ELECTRICAL DATA POWER (V/PH/HZ) | ELECTRICAL DATA MCA (AMPS) | ELECTRICAL DATA MOPD (AMPS) | PHYSICAL DATA UNIT CASE L (IN) | PHYSICAL DATA UNIT CASE W (IN) | PHYSICAL DATA UNIT CASE H (IN) | PHYSICAL DATA WEIGHT (LBS) | NOTES |
|---|---|---|---|---|---|---|---|---|---|---|---|---|---|---|---|---|---|---|---|---|---|---|---|---|---|---|---|---|---|---|---|---|---|---|---|---|---|---|
| ERV-1 | ADMINISTRATION OFFICES | RENEWAIRE | HE07RTV | ROOF | STATIC PLATE | 93.4 | 75.1 | 101.8 | 80.7 | 69.5 | 90.1 | 75.0 | 62.5 | 64.7 | 0.0 | 0.0 | 5.5 | 48.4 | 39.1 | 20.4 | 70.0 | 51.5 | 27.1 | 69.2 | 48.1 | 69.1 | 525 | 0.5 | (2)-0.48 | NO | 2.76 | 208/1/60 | 6.2 | 15 | 43-5/8 | 15-7/8 | 55-1/4 | 276 | 1-14 |
| ERV-2 | SPECIAL EDUCATION OFFICES | RENEWAIRE | HE07RTH | ROOF | STATIC PLATE | 93.4 | 75.1 | 101.8 | 80.9 | 69.7 | 91.1 | 75.0 | 62.5 | 64.7 | 0.0 | 0.0 | 5.5 | 47.4 | 38.4 | 20.1 | 70.0 | 51.5 | 27.1 | 67.8 | 46.0 | 67.7 | 575 | 0.5 | (2)-0.44 | NO | 1.55 | 208/1/60 | 3.5 | 15 | 43-5/8 | 15-7/8 | 55-1/4 | 288 | 1-14 |

NOTES:
1. OUTDOOR AIR FILTERS: 2" PLEATED MERV 13. RETURN AIR FILTERS: 2" THICK PLEATED MERV 8.
2. DIGITAL TIMECLOCK, WALL MOUNT, MODEL TC7D-W.
3. PROVIDE UNITS WITH STANDARD WIND-RATED ROOF CURB.
4. ERV-1 SHALL HAVE DOWNFLOW DUCT CONFIGURATION (HE07RTV). ERV-2 SHALL HAVE HORIZONTAL DUCT CONFIGURATION (HE07RTH).
5. ADVANCED EC DIRECT-DRIVE MOTORIZED IMPELLERS - OUTSIDE AIR & EXHAUST AIR FAN MOTORS.
6. FLOW CONTROL: ENTHALPIC, EXTERNAL BYPASS, MOTORIZED DAMPERS, BOTH AIRSTREAMS.
7. UNIT CONTROLS: TERMINAL STRIP FOR EC MOTORS.
8. NON-FUSED DISCONNECT SWITCH.
9. CONTROL OPTION: TRANSFORMER WITH ISOLATION RELAY.
10. AHRI 1060 CERTIFIED, UL LISTED.
11. ENERGY RECOVERY ENTHALPY CORE.
12. PROVIDE MANUFACTURER'S WARRANTY.
13. INTERFACE ERV WITH THE EXISTING BUILDING ATC/DDC SYSTEM.
14. INTERLOCK ERV WITH ELECTRIC DUCT HEATERS AND VRF HEAT RECOVERY SYSTEMS AS INDICATED ON THE DRAWINGS.

## CEILING CABINET UNIT HEATER SCHEDULE

| TAG | ZONE SERVED | MANUFACTURER | MODEL NO. | MOUNTING TYPE | SA CONFIG. | RA CONFIG. | OA CONFIG. | FAN DATA SA (CFM) | FAN DATA OA (CFM) | FAN DATA ECM MOTOR HP | FAN DATA ECM MOTOR RPM (HIGH SPD) | HOT WATER HEATING DATA CAP. (MBH) | EAT (F) | LAT (F) | EWT (F) | LWT (F) | FLOW (GPM) | ROWS | WPD MAX. (FT HD) | ELECTRICAL DATA POWER V/PH/HZ | ELECTRICAL DATA FAN MOTOR (HP) | ELECTRICAL DATA MCA (AMPS) | ELECTRICAL DATA MOP (AMPS) | PHYSICAL DATA L (IN) | PHYSICAL DATA W (IN) | PHYSICAL DATA H (IN) | PHYSICAL DATA WEIGHT (LBS) | NOTES |
|---|---|---|---|---|---|---|---|---|---|---|---|---|---|---|---|---|---|---|---|---|---|---|---|---|---|---|---|---|
| CUH-1-1 | CORR. HW-1A | TRANE | FFEB-040 | HORIZONTAL, RECESSED | BOTT. GR. | BOTT. GR. | TOP/BACK DUCT | 400 | 150 | 0.13 | 1319 | 33.0 | 43.8 | 120.0 | 190 | 150 | 1.6 | 2 | 5 | 115/1/60 | 0.13 | 2.44 | 15 | 38 | 30 | 11 | 88 | 1 TO 12 |
| CUH-1-2 | CORR. HW-1B | TRANE | FFEB-040 | HORIZONTAL, RECESSED | BOTT. GR. | BOTT. GR. | TOP/BACK DUCT | 400 | 60 | 0.13 | 1319 | 28.6 | 59.5 | 125.8 | 190 | 150 | 1.4 | 2 | 5 | 115/1/60 | 0.13 | 2.44 | 15 | 38 | 30 | 11 | 88 | 1 TO 12 |
| CUH-1-3 | CORR. HW-1C | TRANE | FFEB-040 | HORIZONTAL, RECESSED | BOTT. GR. | BOTT. GR. | TOP/BACK DUCT | 400 | 70 | 0.13 | 1319 | 29.1 | 57.8 | 125.1 | 190 | 150 | 1.5 | 2 | 5 | 115/1/60 | 0.13 | 2.44 | 15 | 38 | 30 | 11 | 88 | 1 TO 12 |
| CUH-1-4 | CORR. HW-1D | TRANE | FFEB-040 | HORIZONTAL, RECESSED | BOTT. GR. | BOTT. GR. | TOP/BACK DUCT | 400 | 70 | 0.13 | 1319 | 29.1 | 57.8 | 125.1 | 190 | 150 | 1.5 | 2 | 5 | 115/1/60 | 0.13 | 2.44 | 15 | 38 | 30 | 11 | 88 | 1 TO 12 |
| CUH-2-1 | CORR./LOBBY L-2 | TRANE | FFEB-040 | HORIZONTAL, RECESSED | BOTT. GR. | BOTT. GR. | TOP/BACK DUCT | 400 | 200 | 0.13 | 1319 | 35.4 | 35.0 | 116.9 | 190 | 150 | 1.8 | 2 | 5 | 115/1/60 | 0.13 | 2.44 | 15 | 38 | 30 | 11 | 88 | 1 TO 12 |
| CUH-2-2 | CORR. HW-2D | TRANE | FFEB-040 | HORIZONTAL, RECESSED | BOTT. GR. | BOTT. GR. | TOP/BACK DUCT | 400 | 120 | 0.13 | 1319 | 31.5 | 49.0 | 122.0 | 190 | 150 | 1.6 | 2 | 5 | 115/1/60 | 0.13 | 2.44 | 15 | 38 | 30 | 11 | 88 | 1 TO 12 |
| CUH-2-3 | CORR. HW-2E | TRANE | FFEB-040 | HORIZONTAL, RECESSED | BOTT. GR. | BOTT. GR. | TOP/BACK DUCT | 400 | 70 | 0.13 | 1319 | 29.1 | 57.8 | 125.1 | 190 | 150 | 1.5 | 2 | 5 | 115/1/60 | 0.13 | 2.44 | 15 | 38 | 30 | 11 | 88 | 1 TO 12 |
| CUH-3-1 | CORR. HW-3A | TRANE | FFEB-040 | HORIZONTAL, RECESSED | BOTT. GR. | BOTT. GR. | TOP/BACK DUCT | 400 | 130 | 0.13 | 1319 | 32.0 | 47.3 | 121.3 | 190 | 150 | 1.6 | 2 | 5 | 115/1/60 | 0.13 | 2.44 | 15 | 38 | 30 | 11 | 88 | 1 TO 12 |
| CUH-3-2 | CORR. HW-3B | TRANE | FFEB-040 | HORIZONTAL, RECESSED | BOTT. GR. | BOTT. GR. | TOP/BACK DUCT | 400 | 110 | 0.13 | 1319 | 31.0 | 50.8 | 122.6 | 190 | 150 | 1.6 | 2 | 5 | 115/1/60 | 0.13 | 2.44 | 15 | 38 | 30 | 11 | 88 | 1 TO 12 |
| CUH-220I | 220I B. TOILET | TRANE | FFEB-040 | HORIZONTAL, RECESSED | BOTT. GR. | BOTT. GR. | N/A | 400 | 0 | 0.13 | 1319 | 20.0 | 70.0 | 116.3 | 190 | 150 | 1.0 | 2 | 5 | 115/1/60 | 0.13 | 2.44 | 15 | 38 | 30 | 11 | 88 | 1 TO 12 |
| CUH-220G | 220G G. TOILET | TRANE | FFEB-040 | HORIZONTAL, RECESSED | BOTT. GR. | BOTT. GR. | N/A | 400 | 0 | 0.13 | 1319 | 20.0 | 70.0 | 116.3 | 190 | 150 | 1.0 | 2 | 5 | 115/1/60 | 0.13 | 2.44 | 15 | 38 | 30 | 11 | 88 | 1 TO 12 |

NOTES:
1. ECM FAN MOTOR SIZED FOR ESP INDICATED.
2. CONTRACTOR SHALL FIELD-COORDINATE LEFT-HAND OR RIGHT-HAND PIPING CONNECTIONS.
3. 1" MERV 13 FILTER.
4. DISCONNECT SWITCH, FACTORY-INSTALLED AND WIRED, MOUNTED TO UNIT.
5. COORDINATE ALL CONTROLS WITH THE EXISTING ATC/DDC SYSTEM, INCLUDING THERMOSTATS, LOW LIMIT SENSOR, CONTROL VALVES, DAMPERS, AND OTHER ITEMS/INTERFACES.
6. WHERE SHOWN ON THE DRAWINGS, CABINET HEATERS HAVE A REMOTE OUTSIDE AIR DAMPER. (COORDINATE WITH THE CABINET HEATER CONTROLS).
7. INSTALL AS PER MANUFACTURER'S RECOMMENDATIONS AND INSTALLATION INSTRUCTIONS.
8. FOR CEILING UNITS, PROVIDE RECESSING FLANGE AS REQUIRED.
9. SINGLE POINT POWER CONNECTION.
10. COLOR SHALL BE SELECTED BY THE ARCHITECT. PROVIDE COLOR CHART.
11. PROVIDE MANUFACTURER'S WARRANTY.
12. WHERE APPLICABLE, PROVIDE OPTIONAL PIPING PACKAGES THAT MATCH THE DRAWING COIL PIPING DETAILS (SHUTOFF VALVES, BALANCING VALVES, AIR VENTS, ETC.).


H2M architects + engineers
1133 Westchester Avenue, Suite N-210
White Plains, NY 10605
914.358.5623 • www.h2m.com
NY Architecture & Landscape Architecture: No Certificate Required
NY Engineering Certificate of Authorization No.: 0018178


CONSULTANTS:

| MARK | DATE | DESCRIPTION |
|---|---|---|
| | | |

STATE OF NEW YORK · JOHN C. MORRIS III · LICENSED PROFESSIONAL ENGINEER · 057554-1

05/31/2028
Exp. Date

J. CHRIS MORRIS III, P.E.
NY PROFESSIONAL ENGINEER Lic. No. 057554

"IN ACCORDANCE WITH ARTICLE 145, SECTION 7209 OF THE NYS EDUCATION LAW, ALTERATION OF THIS DOCUMENT EXCEPT BY A LICENSED PROFESSIONAL IS ILLEGAL."

| DESIGNED BY: | DRAWN BY: | CHECKED BY: | REVIEWED BY: |
|---|---|---|---|
| W. MAGIERA | W. MAGIERA | K. WEILER | C. MORRIS |

| PROJECT No: | DATE: | SCALE: |
|---|---|---|
| SMSD2507 | OCTOBER 2026 | AS SHOWN |

CLIENT
**SOMERS CENTRAL SCHOOL DISTRICT**

**VARIOUS UPGRADES AT SOMERS MIDDLE SCHOOL**

**250 US-202**
**SOMERS, NY 10589**

**SED#: 66-21-01-06-0-001-021**

CONTRACT
**CONTRACT M MECHANICAL CONSTRUCTION**

STATUS
**FOR BID**

SHEET TITLE
**MECHANICAL SCHEDULES**

DRAWING No.
**MS-M 602.00**

C:\Users\wmagiera\Documents_Revit Backup\SMSD2507_Central25_M_wmagieraSNDSX.rvt
10/29/2026 2:42:59 PM

## DIFFUSER, REGISTER, & GRILLE SCHEDULE

| TAG | TYPE | MANUFACTURER | MODEL | MOUNT TYPE | MODULE SIZE (INCH) | NECK SIZE (INCH) | AIRFLOW RANGE (CFM) | MAX NC RATING | MAX PRESS LOSS (IN WG) | NOTES |
|---|---|---|---|---|---|---|---|---|---|---|
| CD-1 | CEILING DIFFUSER | TITUS | OMNI | LAY-IN | 24x24 | 8" DIA | 0-250 | 20 | 0.05 | 1,4-6 |
| CD-2 | CEILING DIFFUSER | TITUS | OMNI | LAY-IN | 24x24 | 10" DIA | 251-399 | 20 | 0.05 | 1,4-6 |
| CD-3 | CEILING DIFFUSER | TITUS | OMNI | LAY-IN | 24x24 | 12" DIA | 400-600 | 20 | 0.05 | 1,4-6 |
| CD-4 | CEILING DIFFUSER | TITUS | OMNI | LAY-IN | 12x12 | 6" DIA | 0-100 | 20 | 0.05 | 1,4-6 |
| CD-5 | CEILING DIFFUSER | TITUS | OMNI | LAY-IN | 12x12 | 8" DIA | 101-250 | 20 | 0.05 | 1,4-6 |
| CD-6 | CEILING DIFFUSER | TITUS | OMNI | LAY-IN | 12x12 | 10" DIA | 251-399 | 20 | 0.05 | 1,4-6 |
| RD-1 | RETURN DIFFUSER | TITUS | PAR | LAY-IN | 24x24 | 12x12 | 0-500 | 20 | 0.05 | 2,4-6 |
| RD-2 | RETURN DIFFUSER | TITUS | PAR | LAY-IN | 24x24 | 15x15 | 501-750 | 20 | 0.05 | 2,4-6 |
| RD-3 | RETURN DIFFUSER | TITUS | PAR | LAY-IN | 24x24 | 22x22 | 750-1000 | 20 | 0.05 | 2,4-6 |
| RD-4 | RETURN DIFFUSER | TITUS | PAR | LAY-IN | 12x12 | 10x10 | 0-250 | 20 | 0.05 | 2,4-6 |
| RG-1 | RETURN GRILLE | TITUS | 355RL | SURFACE/LAY-IN | NECK + 2" | 6x6 | 0-75 | 20 | 0.05 | 3-6 |
| RG-2 | RETURN GRILLE | TITUS | 355RL | SURFACE/LAY-IN | NECK + 2" | 8x8 | 76-150 | 20 | 0.05 | 3-6 |
| RG-3 | RETURN GRILLE | TITUS | 355RL | SURFACE/LAY-IN | NECK + 2" | 10x10 | 151-250 | 20 | 0.05 | 3-6 |

NOTES:
1. CEILING DIFFUSERS SHALL BE STEEL CONSTRUCTION WITH SINGLE-FACE PANEL PROJECTING NO MORE THAN 1/4" FROM CEILING.
2. RETURN DIFFUSERS SHALL BE STEEL CONSTRUCTION WITH PERFORATED FACE.
3. RETURN GRILLES SHALL BE STEEL CONSTRUCTION WITH 35-DEGREE FIXED OR ANGLED BLADES SPACED AT 1/2".
4. PROVIDE DEVICE WITH OPPOSED BLADE DAMPER IF VOLUME DAMPER SHOWN ON DRAWING IS NOT POSSIBLE / ACCESSIBLE.
5. PROVIDE MOUNTING KITS TO MATCH CEILING TYPE.
6. COLOR SELECTION BY ARCHITECT / OWNER.

## LOUVER SCHEDULE

| TAG | SERVICE | MANUFACTURER | MODEL NO. | TYPE | STYLE | AIRFLOW (CFM) | PRESS. DROP (IN WG) | FREE AREA (SQ FT) | AIR VELOCITY (FPM) | DIMENSIONS WIDTH (IN) | DIMENSIONS HEIGHT (IN) | DIMENSIONS DEPTH (IN) | NOTES |
|---|---|---|---|---|---|---|---|---|---|---|---|---|---|
| LV-1 | CUH-1-1 | GREENHECK | ESD-435 | STATIONARY, DRAINABLE | INTAKE | 150 | 0.10 | 0.30 | 500 | 12 | 12 | 4 | 1-6 |
| LV-2 | CUH-1-2 | GREENHECK | ESD-435 | STATIONARY, DRAINABLE | INTAKE | 60 | 0.10 | 0.30 | 200 | 12 | 12 | 4 | 1-6 |
| LV-3 | CUH-1-3 | GREENHECK | ESD-435 | STATIONARY, DRAINABLE | INTAKE | 70 | 0.10 | 0.30 | 233 | 12 | 12 | 4 | 1-6 |
| LV-4 | CUH-1-4 | GREENHECK | ESD-435 | STATIONARY, DRAINABLE | INTAKE | 70 | 0.10 | 0.30 | 233 | 12 | 12 | 4 | 1-6 |
| LV-5 | CUH-2-1 | GREENHECK | ESD-435 | STATIONARY, DRAINABLE | INTAKE | 200 | 0.10 | 0.30 | 667 | 12 | 12 | 4 | 1-6 |
| LV-6 | CUH-2-2 | GREENHECK | ESD-435 | STATIONARY, DRAINABLE | INTAKE | 120 | 0.10 | 0.30 | 400 | 12 | 12 | 4 | 1-6 |
| LV-7 | CUH-2-3 | GREENHECK | ESD-435 | STATIONARY, DRAINABLE | INTAKE | 70 | 0.10 | 0.30 | 233 | 12 | 12 | 4 | 1-6 |
| LV-8 | CUH-3-1 | GREENHECK | ESD-435 | STATIONARY, DRAINABLE | INTAKE | 130 | 0.10 | 0.30 | 433 | 12 | 12 | 4 | 1-6 |
| LV-9 | CUH-3-2 | GREENHECK | ESD-435 | STATIONARY, DRAINABLE | INTAKE | 110 | 0.10 | 0.30 | 367 | 12 | 12 | 4 | 1-6 |

NOTES:
1. PROVIDE 2-COAT 70% KYNAR / 100% FLUOROPOLYMER COATING (COORDINATE COLOR WITH OWNER).
2. PROVIDE ALUMINUM BIRD SCREEN.
3. PROVIDE 1 YEAR PRODUCT WARRANTY & 10 YEAR FINISH WARRANTY.
4. PROVIDE ACMA CERTIFICATION.
5. PROVIDE DUCT PLENUM BOX BEHIND LOUVER AS REQUIRED FOR OUTSIDE AIR OR EXHAUST AIR DUCT CONNECTION / TRANSITION.
6. ASSOCIATED CABINET HEATERS HAVE INTEGRAL OUTSIDE AIR DAMPERS.

## ELECTRIC DUCT HEATING COIL SCHEDULE

| TAG | SERVICE | MANUFACTURER | MODEL | TYPE | DIMENSIONS W (IN) | DIMENSIONS H (IN) | AIRFLOW (CFM) | VEL. (FPM) | STATIC PRESS DROP (IN WG) | HEAT CAP (KW) | EAT (F) | LAT (F) | POWER (V-PH-HZ) | CAP. CONTROL | NOTES |
|---|---|---|---|---|---|---|---|---|---|---|---|---|---|---|---|
| EHC-1 | ERV-1 | INDEECO | QUA | OPEN COIL | 10 | 10 | 525 | 756 | 0.05 | 5.0 | 48.1 | 78.2 | 208/3/60 | SCR | 1-8 |
| EHC-2 | ERV-2 | INDEECO | QUA | OPEN COIL | 12 | 10 | 575 | 690 | 0.05 | 5.0 | 46.0 | 73.5 | 208/3/60 | SCR | 1-8 |

NOTES:
1. PROVIDE PROPORTIONAL CONTROL USING A SCR PROPORTIONAL POWER CONTROLLER (PREFERRED) OR MAXIMUM MULTIPLE STAGES.
2. PROVIDE AUTOMATIC & MANUAL RESET THERMAL CUTOUTS, AIRFLOW SWITCH, AND MAGNETIC CONTACTORS.
3. PROVIDE CONTROL TRANSFORMER.
4. PROVIDE BUILT-IN, SNAP-ACTING DISCONNECT SWITCH WITH DOOR INTERLOCK.
5. COORDINATE CONTROLS INTERFACE WITH THE ERV SYSTEM (DISCHARGE AIR MAINTAIN MINIMUM 70 DEG F TO ERV INLET).
6. PROVIDE FUSES FOR HEATERS GREATER THAN 48 AMPS.
7. INSTALL HEATERS IN DUCTWORK ACCORDING TO MANUFACTURER'S RECOMMENDATIONS & MINIMUM CLEARANCES.
8. ELBOWS OR TURNS MUST BE LOCATED AT LEAST 4 FEET FROM THE HEATER INLET AND 2 FEET FROM THE HEATER OUTLET.


H 2 M architects + engineers

1133 Westchester Avenue, Suite N-210
White Plains, NY 10605
914.358.5623 • www.h2m.com
NY Architecture & Landscape Architecture: No Certificate Required
NY Engineering Certificate of Authorization No.: 0018178


CONSULTANTS:

| MARK | DATE | DESCRIPTION |
|---|---|---|
| | | |

STATE OF NEW YORK · JOHN C. MORRIS III · LICENSED PROFESSIONAL ENGINEER · 057554-1

05/31/2028 Exp. Date

J. CHRIS MORRIS III, P.E.
NY PROFESSIONAL ENGINEER Lic. No. 057554


"IN ACCORDANCE WITH ARTICLE 145, SECTION 7209 OF THE NYS EDUCATION LAW, ALTERATION OF THIS DOCUMENT EXCEPT BY A LICENSED PROFESSIONAL IS ILLEGAL."


| DESIGNED BY: | DRAWN BY: | CHECKED BY: | REVIEWED BY: |
|---|---|---|---|
| W. MAGIERA | W. MAGIERA | K. WEILER | C. MORRIS |

| PROJECT No: | DATE: | SCALE: |
|---|---|---|
| SMSD2507 | OCTOBER 2026 | AS SHOWN |

CLIENT

**SOMERS CENTRAL SCHOOL DISTRICT**

**VARIOUS UPGRADES AT SOMERS MIDDLE SCHOOL**

**250 US-202**
**SOMERS, NY 10589**

**SED#: 66-21-01-06-0-001-021**

CONTRACT

**CONTRACT M**
**MECHANICAL CONSTRUCTION**

STATUS

**FOR BID**


SHEET TITLE

**MECHANICAL SCHEDULES**

DRAWING No.

**MS-M 603.00**


C:\Users\wmagiera\Documents_Revit Backup\SMSD2507_Central25_M_wmagieraSNDSX.rvt
10/29/2026 2:43:01 PM

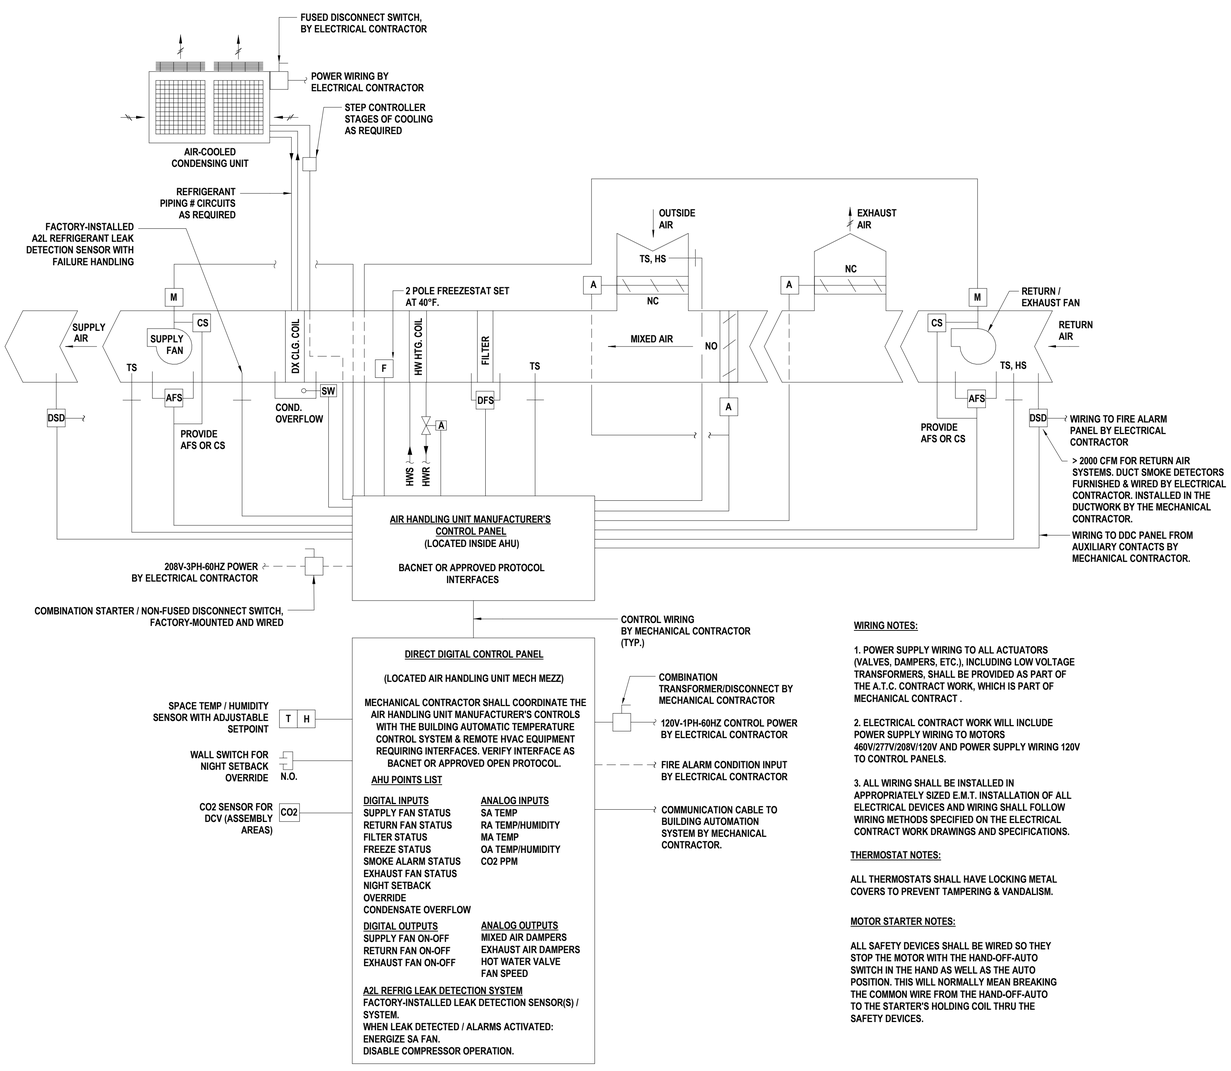


**WIRING NOTES:**

1. POWER SUPPLY WIRING TO ALL ACTUATORS (VALVES, DAMPERS, ETC.), INCLUDING LOW VOLTAGE TRANSFORMERS, SHALL BE PROVIDED AS PART OF THE A.T.C. CONTRACT WORK, WHICH IS PART OF MECHANICAL CONTRACT .

2. ELECTRICAL CONTRACT WORK WILL INCLUDE POWER SUPPLY WIRING TO MOTORS 460V/277V/208V/120V AND POWER SUPPLY WIRING 120V TO CONTROL PANELS.

3. ALL WIRING SHALL BE INSTALLED IN APPROPRIATELY SIZED E.M.T. INSTALLATION OF ALL ELECTRICAL DEVICES AND WIRING SHALL FOLLOW WIRING METHODS SPECIFIED ON THE ELECTRICAL CONTRACT WORK DRAWINGS AND SPECIFICATIONS.

**THERMOSTAT NOTES:**


ALL THERMOSTATS SHALL HAVE LOCKING METAL COVERS TO PREVENT TAMPERING & VANDALISM.

**MOTOR STARTER NOTES:**

ALL SAFETY DEVICES SHALL BE WIRED SO THEY STOP THE MOTOR WITH THE HAND-OFF-AUTO SWITCH IN THE HAND AS WELL AS THE AUTO POSITION. THIS WILL NORMALLY MEAN BREAKING THE COMMON WIRE FROM THE HAND-OFF-AUTO TO THE STARTER'S HOLDING COIL THRU THE SAFETY DEVICES.


## 1 AUDITORIUM AIR HANDLING UNIT (AC-1, AC-2A, AC-2B) & SPLIT CONDENSING UNIT (CU-1, CU-2A, CU-2B) CONTROL DIAGRAM

SCALE: NTS

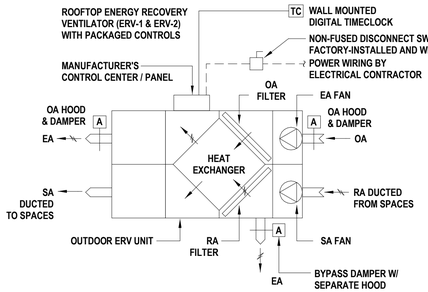


## 2 ENERGY RECOVERY VENTILATOR (ERV) CONTROL DIAGRAM

SCALE: NTS

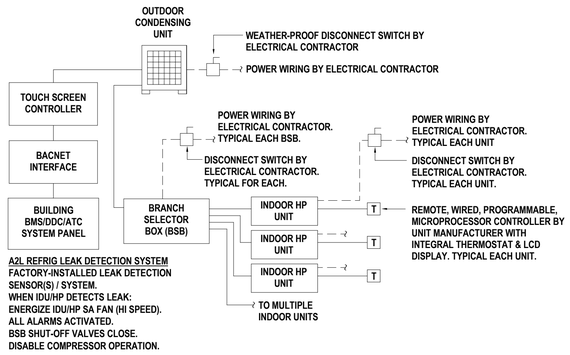


A2L REFRIG LEAK DETECTION SYSTEM
FACTORY-INSTALLED LEAK DETECTION SENSOR(S) / SYSTEM.
WHEN IDU/HP DETECTS LEAK:
ENERGIZE IDU/HP SA FAN (HI SPEED).
ALL ALARMS ACTIVATED.
BSB SHUT-OFF VALVES CLOSE.
DISABLE COMPRESSOR OPERATION.

## 3 VRF HEAT RECOVERY SYSTEM CONTROL DIAGRAM

SCALE: NTS

## CONTROLS LEGEND, SYMBOLS AND ABBREVIATIONS

| | |
|---|---|
| A | ACTUATOR |
| AFS | AIRFLOW SWITCH |
| AFMS | AIRFLOW MONITORING STATION |
| AHU | AIR HANDLING UNIT |
| ATC | AUTOMATIC TEMPERATURE CONTROLS |
| BAS | BUILDING AUTOMATION SYSTEM |
| BDD | BACKDRAFT DAMPER |
| BSB | BRANCH SELECTOR BOX |
| CO2 | CARBON DIOXIDE |
| CS | CURRENT SENSOR |
| CU | CONDENSING UNIT |
| DDC | DIRECT DIGITAL CONTROLS |
| DFS | DIRTY FILTER SWITCH |
| DSD | DUCT SMOKE DETECTOR |
| DX | DIRECT EXPANSION |
| EA | EXHAUST AIR |
| ECM | ELECTRONICALLY COMMUTATED MOTOR |
| EF | EXHAUST FAN |
| ERV | ENERGY RECOVERY VENTILATOR |
| ES | END SWITCH |
| F | FREEZESTAT |
| HOA | HAND-OFF-AUTOMATIC |
| HP | HEAT PUMP |
| HS | HUMIDITY SENSOR |
| KEF | KITCHEN EXHAUST FAN |
| M | MOTOR |
| MA | MIXED AIR |
| NC | NORMALLY CLOSED |
| NO | NORMALLY OPEN |
| OA | OUTSIDE AIR |
| OCC | OCCUPANCY SENSOR |
| PTHP | PACKAGED TERMINAL HEAT PUMP |
| R | RELAY |
| RA | RETURN AIR |
| RH | RELATIVE HUMIDITY |
| RTU | ROOFTOP UNIT |
| SA | SUPPLY AIR |
| SC | SPEED CONTROLLER |
| SF | SUPPLY FAN |
| SP | STATIC PRESSURE SENSOR |
| SW | SWITCH |
| T | THERMOSTAT |
| TEMP | TEMPERATURE |
| TS | TEMPERATURE SENSOR |
| UV | UNIT VENTILATOR |
| VFD | VARIABLE FREQUENCY DRIVE |
| VRF | VARIABLE REFRIGERANT FLOW |

**GENERAL NOTES:**

1. ALL POWER WIRING ABOVE 120V TO BE PROVIDED AND INSTALLED BY THE ELECTRICAL CONTRACTOR, INCLUDING POWER WIRING FOR ALL CONTROL PANELS.
2. ALL WIRING SHALL BE INSTALLED IN APPROPRIATELY SIZED E.M.T. INSTALLATION FOR ALL ELECTRICAL DEVICES. WIRING SHALL FOLLOW WIRING METHODS SPECIFIED ON THE CONTRACT "E" DRAWINGS AND SPECIFICATIONS.
3. LOW VOLTAGE "CONTROL" WIRING, SHALL BE PROVIDED AND INSTALLED BY THE MECHANICAL CONTRACTOR, EXCEPT AS NOTED.
4. REFER TO SPECIFICATIONS FOR SEQUENCE OF OPERATIONS. SEE SPECIFICATIONS FOR ADDITIONAL DETAILS.
5. UNITARY CONTROLLERS SHALL HAVE INTERNAL CONTROL LOGIC CAPABLE OF FULL OPERATION OF THE EQUIPMENT IN THE EVENT THE EQUIPMENT IS NOT CONNECTED TO THE BMS.

**THERMOSTAT NOTES:**

1. ALL THERMOSTATS SHALL HAVE LOCKING COVERS TO PREVENT TAMPERING AND VANDALISM.

**MOTOR STARTER NOTES:**

1. ALL SAFETY DEVICES SHALL BE WIRED SO THEY STOP THE MOTOR WITH THE HAND-OFF-AUTO SWITCH IN THE HAND AS WELL AS THE AUTO POSITION. THIS WILL NORMALLY MEAN BREAKING THE COMMON WIRE FROM THE HAND-OFF-AUTO TO THE STARTER'S HOLDING COIL THRU THE SAFETY DEVICES.

H2M architects + engineers
1133 Westchester Avenue, Suite N-210
White Plains, NY 10605
914.358.5623 • www.h2m.com
NY Architecture & Landscape Architecture: No Certificate Required
NY Engineering Certificate of Authorization No.: 0018178

CONSULTANTS:

| MARK | DATE | DESCRIPTION |
|---|---|---|
| | | |

STATE OF NEW YORK · JOHN C. MORRIS III · 057554-1 · LICENSED PROFESSIONAL ENGINEER

05/31/2028
Exp. Date

J. CHRIS MORRIS III, P.E.
NY PROFESSIONAL ENGINEER Lic. No. 057554

"IN ACCORDANCE WITH ARTICLE 145, SECTION 7209 OF THE NYS EDUCATION LAW, ALTERATION OF THIS DOCUMENT EXCEPT BY A LICENSED PROFESSIONAL IS ILLEGAL."

| DESIGNED BY: | DRAWN BY: | CHECKED BY: | REVIEWED BY: |
|---|---|---|---|
| W. MAGIERA | W. MAGIERA | K. WEILER | C. MORRIS |

| PROJECT No: | DATE: | SCALE: |
|---|---|---|
| SMSD2507 | OCTOBER 2026 | AS SHOWN |

CLIENT

**SOMERS CENTRAL SCHOOL DISTRICT**

**VARIOUS UPGRADES AT SOMERS MIDDLE SCHOOL**

**250 US-202**
**SOMERS, NY 10589**

**SED#: 66-21-01-06-0-001-021**

CONTRACT

**CONTRACT M**
**MECHANICAL CONSTRUCTION**

STATUS

**FOR BID**


SHEET TITLE

**MECHANICAL CONTROL DIAGRAMS**

DRAWING No.


**MS-M 650.00**

C:\Users\wmagiera\Documents_Revit Backup\SMSD2507_Central25_M_wmagieraSNDSX.rvt
10/29/2026 2:43:02 PM

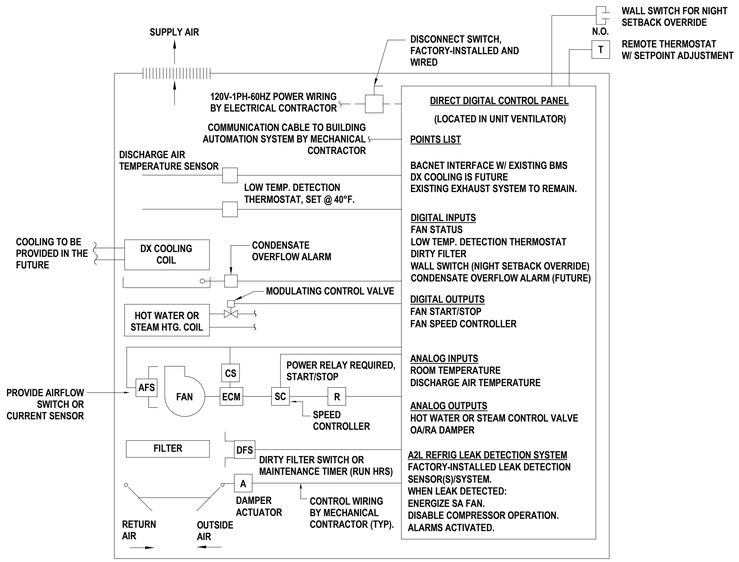



## 1 UNIT VENTILATOR (UV) CONTROL DIAGRAM

SCALE:NTS

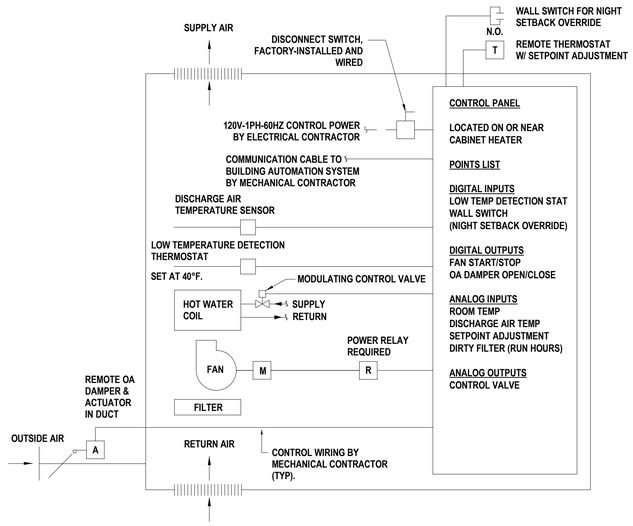


## 2 HOT WATER CABINET HEATER CONTROL DIAGRAM

SCALE:NTS

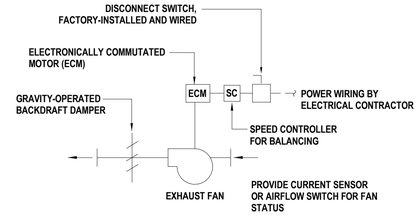


## 3 EXHAUST FAN CONTROL DIAGRAM

SCALE:NTS




**NOTES:**

1. APPLICATION: HEATING FOR ENERGY RECOVERY VENTILATOR (ERV).
2. MECHANICAL CONTRACTOR SHALL PROVIDE WIRING DIAGRAM BY ELECTRIC DUCT HEATING COIL MANUFACTURER FOR COORDINATION WITH EXISTING AUTOMATIC TEMPERATURE CONTROL SYSTEM.

## 4 ELECTRIC DUCT HEATING COIL CONTROL DIAGRAM

SCALE:NTS

H2M architects + engineers
1133 Westchester Avenue, Suite N-210
White Plains, NY 10605
914.358.5623 • www.h2m.com
NY Architecture & Landscape Architecture: No Certificate Required
NY Engineering Certificate of Authorization No.: 0018178

CONSULTANTS:

| MARK | DATE | DESCRIPTION |
|---|---|---|
| | | |

STATE OF NEW YORK · JOHN C. MORRIS III · LICENSED PROFESSIONAL ENGINEER · 057554-1

05/31/2028
Exp. Date

J. CHRIS MORRIS III, P.E.
NY PROFESSIONAL ENGINEER Lic. No. 057554

"IN ACCORDANCE WITH ARTICLE 145, SECTION 7209 OF THE NYS EDUCATION LAW, ALTERATION OF THIS DOCUMENT EXCEPT BY A LICENSED PROFESSIONAL IS ILLEGAL."

| DESIGNED BY: | DRAWN BY: | CHECKED BY: | REVIEWED BY: |
|---|---|---|---|
| W. MAGIERA | W. MAGIERA | K. WEILER | C. MORRIS |

| PROJECT No: | DATE: | SCALE: |
|---|---|---|
| SMSD2507 | OCTOBER 2026 | AS SHOWN |

CLIENT

**SOMERS CENTRAL SCHOOL DISTRICT**

**VARIOUS UPGRADES AT SOMERS MIDDLE SCHOOL**

**250 US-202**
**SOMERS, NY 10589**

**SED#: 66-21-01-06-0-001-021**

CONTRACT

**CONTRACT M**
**MECHANICAL CONSTRUCTION**

STATUS

**FOR BID**

SHEET TITLE

**MECHANICAL CONTROL DIAGRAMS**

DRAWING No.

**MS-M 651.00**

C:\Users\wmagiera\Documents_Revit Backup\SMSD2507_Central25_M_wmagieraSNDSX.rvt
10/29/2026 2:43:02 PM

# ELECTRICAL LEGEND

| SYMBOL | DESCRIPTION | COMMENTS |
|---|---|---|
| $S_3$ | THREE - WAY SWITCH | 46" AFF TO CL UON |
| $S_4$ | FOUR - WAY SWITCH | 46" AFF TO CL UON |
| $S_I$ | ILLUMINATED SWITCH | 46" AFF TO CL UON |
| $S^A$ | SINGLE POLE SWITCH; "A" INDICATES SWITCH CONTROL | 46" AFF TO CL UON |
| $S_D$ | SINGLE POLE DIMMER SWITCH | 46" AFF TO CL UON |
| $S_{3D}$ | THREE - WAY DIMMER SWITCH | 46" AFF TO CL UON |
| $S_K$ | SINGLE POLE KEYED SWITCH | 46" AFF TO CL UON |
| $S_{K3}$ | KEYED THREE - WAY SWITCH | 46" AFF TO CL UON |
| $S_{K4}$ | KEYED FOUR - WAY SWITCH | 46" AFF TO CL UON |
| $S_M$ | HORSEPOWER RATED SWITCH, WITH INDICATOR (CONTRACTOR SHALL COORDINATE VOLTAGE AND PHASE WITH EQUIPMENT) | 46" AFF |
| $S_P$ | SWITCH AND PILOT LIGHT | |
| $S_T$ | SWITCH WITH THERMAL OVERLOAD PROTECTION (CONTRACTOR SHALL COORDINATE VOLTAGE AND PHASE WITH EQUIPMENT) | |
| $S_{OS}$ | OCCUPANCY SENSOR WITH MANUAL OVERRIDE, WALL MOUNT | |
| TC | TIME CLOCK | |
| PC | PHOTOCELL | |
| PB | PUSH BUTTON | |
| E,G | EMERGENCY SHUT OFF SWITCH; 'E' INDICATES ELECTRICAL; 'G' INDICATES GAS | |
| OS | OCCUPANCY SENSOR, CEILING MOUNT | |
| | OCCUPANCY SENSOR POWER PACK, MOUNTED ABOVE CEILING | |
| | 2 #12 AWG + #12 AWG GND IN 3/4" E.C. CONCEALED IN WALL OR CEILING | |
| IIIII | 5 #12 AWG + #12 AWG GND IN 3/4" E.C. CONCEALED IN WALL OR CEILING | |
| III | 3 #12 AWG + #12 AWG GND IN 3/4" E.C. CONCEALED IN OR BELOW SLAB | |
| LP1-35 | DEDICATED HOME RUN TO PANEL LP1 FOR CIRCUIT No. 35 ONLY. 2 #12 AWG + #12 AWG GND IN 3/4" E.C. CONCEALED IN WALL OR CEILING | |
| TL | 120V, 20 A TWIST LOCK RECEPTACLE. | 46" AFF TO CL UON |
| | DUPLEX RECEPTACLE: 120V, 20A. | 46" AFF TO CL UON |
| | QUAD RECEPTACLE, DOUBLE DUPLEX RECEPTACLE: 120V, 20A. | 46" AFF TO CL UON |
| C | DUPLEX RECEPTACLE: 120V, 20A; SUBSCRIPT "C" INDICATES CEILING MOUNT. | 46" AFF TO CL UON |
| | DUPLEX RECEPTACLE: 120V, 20A; FLOOR MOUNTED. | 46" AFF TO CL UON |
| IG | ISOLATED GROUND DUPLEX RECEPTACLE. | 46" AFF TO CL UON |
| GFI | DUPLEX RECEPTACLE: 120V, 20A; WITH GROUND FAULT INDICATOR. | 46" AFF TO CL UON |
| CT | DUPLEX RECEPTACLE: 120V, 20A; SUBSCRIPT "CT" INDICATES COUNTER TOP. | 46" AFF TO CL UON |
| WP | DUPLEX RECEPTACLE: 120V, 20A; SUBSCRIPT "WP" INDICATED WEATHER PROOF | 46" AFF TO CL UON |
| | SPECIAL PURPOSE OUTLET: VERIFY NEMA CONFIGURATION WITH EQUIPMENT MANUFACTURER. | 46" AFF TO CL UON |
| TL | TWISTED LOCK RECEPTACLE: 125V, 20A, 3 WIRE; UNLESS OTHERWISE NOTED. | 46" AFF TO CL UON |
| | SURFACE RACEWAY WITH 2 GROUNDED AND ISOLATED TYPE DUPLEX RECEPTACLES AND 1 DATA OUTLET PER POSITION, 18" AFF UNLESS OTHERWISE NOTED. | |
| | TELEPHONE/POWER POLE | |
| P | MAGNETIC STARTER. | |
| P | DISCONNECTION SWITCH. | |
| J | JUNCTION BOX | |
| J 4X | NEMA 4X STAINLESS STEEL JUNCTION BOX WITH GASKET COVER. | |
| J S | JUNCTION BOX RECESSED IN WALL WITH BLANK COVER, PROVIDE 3/4" E.C. AND DRAG LINE TO ABOVE FINISHED CEILING. MOUNT 18" AFF, UNLESS OTHERWISE NOTED. | |
| J M | FOR MONITOR, JUNCTION BOX RECESSED IN WALL WITH BLANK COVER. PROVIDE 3/4" E.C. AND DRAG LINE TO ABOVE FINISHED CEILING. | |
| T T1 | TRANSFORMER "T1"; SEE TRANSFORMER SCHEDULE. | |
| | ELECTRICAL PANEL "P1", RECESSED; SEE PANEL SCHEDULE. | |
| P1 | ELECTRICAL PANEL "P1", SURFACE MOUNT; SEE PANEL SCHEDULE. | |
| | CONDUIT GOING UP. | |
| | CONDUIT GOING DOWN. | |
| | PULLBOX | |
| T | TELEPHONE. PROVIDE 3/4" E.C. WITH DRAG LINE TO AFC AND EMPTY J. BOX RECESSED IN WALL WITH BLANK COVER. | |
| TV | CABLE TELEVISION. PROVIDE 3/4" E.C. WITH DRAG LINE TO AFC AND EMPTY J. BOX RECESSED IN WALL WITH BLANK COVER. | |
| D | DATA. PROVIDE 3/4" E.C. WITH DRAG LINE TO AFC AND EMPTY J. BOX RECESSED IN WALL WITH BLANK COVER. | |
| D/T | COMBINED DATA AND TV. PROVIDE 3/4" E.C. WITH DRAG LINE TO AFC AND EMPTY J. BOX RECESSED IN WALL WITH BLANK COVER. | |
| S | SECURITY CAMERA. PROVIDE 3/4" E.C. WITH DRAG LINE TO AFC AND EMPTY J. BOX RECESSED IN WALL WITH BLANK COVER. | |

| ABBREVIATION | DESCRIPTION |
|---|---|
| AFF | ABOVE FINISHED FLOOR |
| AFC | ABOVE FINISHED CEILING |
| AFG | ABOVE FINISHED GRADE |
| AMP, A | AMPERE |
| ATS | AUTOMATIC TRANSFER SWITCH; SEE TRANSFER SWITCH SCHEDULE |
| AWG | AMERICAN WIRE GAUGE |
| BFC | BELOW FINISHED CEILING |
| CL | CENTERLINE |
| CT | COUNTERTOP |
| EC | ELECTRICAL CONDUIT |
| GFCI | GROUND FAULT CIRCUIT INTERRUPTER |
| GFI | GROUND FAULT INDICATOR |
| PSEG | PUBLIC SERVICE ELECTRIC AND GAS COMPANY (LOCAL ELECTRIC UTILITY) |
| MCB | MAIN CIRCUIT BREAKER |
| MLO | MAIN LUGS ONLY |
| NTS | NOT TO SCALE |
| TYP | TYPICAL |
| UON | UNLESS OTHERWISE NOTED |
| UC | UNDERCOUNTER |
| V | VOLTS |
| VAC | VOLTS ALTERNATING CURRENT |
| VDC | VOLT DIRECT CURRENT |
| X-FMR | TRANSFORMER |
| WP | WEATHERPROOF |
| EMT | ELECTRICAL METALLIC TUBING |
| RMC | RIGID METAL CONDUIT |
| (D) | DEMOLISH |
| (E) | EXISTING |
| (P) | PROPOSED |

| SYMBOL | DESCRIPTION | COMMENTS |
|---|---|---|
| T | LINE VOLTAGE THERMOSTAT, 120V, 10A. | |
| | CIRCUIT BREAKER WITH TRIP AND POLES AS NOTED. | |
| TS1 | TRANSFER SWITCH TS1; SEE TRANSFER SWITCH SCHEDULE. | |
| M.C.B 30A/2P PANEL "P1" | DISTRIBUTION PANEL P1 WITH 30A, 2 POLE M.C.B.; SEE DISTRIBUTION PANEL SCHEDULE. | |
| | DISCONNECT SWITCH DS1, 100A, 3 POLES; SEE DISCONNECT SWITCH SCHEDULE. | |
| DS3 100A/3P | FUSED DISCONNECT SWITCH DS2, FUSED AT 40A, 3 POLES; SEE DISCONNECT SWITCH SCHEDULE. | |
| G1 | GENERATOR SET G1 | |
| M | ELECTRIC METER AND METER PAN AS PER PSEG REQUIREMENTS. | |
| 5 | MOTOR, NUMBER INDICATED HORSEPOWER. | |
| | CURRENT TRANSFORMER. | |
| PTS | VOLTAGE TRANSFORMER. | |
| T2 | TRANSFORMER WITH SIZE, PRIMARY AND SECONDARY VOLTAGES AS NOTED. | |
| RVRM 10 | REDUCED VOLTAGE SOLID STATE RAMPING MODULE, SIZED FOR 10 H.P. | |
| RVSS 150 | REDUCED VOLTAGE SOLID STATE STARTER, SIZED FOR 150 H.P. | |
| VFD 25 | VARIABLE FREQUENCY DRIVE, RATED FOR 25 H.P. | |
| FVNR 5 | FULL VOLTAGE NON-REVERSING STARTER, NEMA SIZE 6 | |
| FVR 5 | FULL VOLTAGE REVERSING STARTER, NEMA SIZE 5 | |
| JJS | FAST ACTING SOLID STATE FUSES AS PER MANUFACTURER. | |
| | MULTIPLE BRANCH CIRCUITS AS REQUIRED. | |
| LNR | 5% LINE REACTOR, UNLESS OTHERWISE NOTED | |
| | CONTROL CIRCUIT; MIN 2 #12 AWG IN 3/4" E.C. UNLESS OTHERWISE NOTED ON PLANS | |

# CONTROLS LEGEND

| SYMBOL | DESCRIPTION | COMMENTS |
|---|---|---|
| | PUMP OR BLOWER MOTOR | |
| | FLOR METER | |
| M | MOTOR CONTROLLED VALVE WITH LIMIT SWITCHES | |
| LS | LIMIT SWITCH | |
| FT | FLOW TRANSMITTER | |
| FS | FLOW SWITCH | |
| PT | PRESSURE TRANSMITTER | |
| PS | PRESSURE SWITCH | |
| LT | LEVEL TRANSMITTER | |
| LE | LEVEL ELECTRODES | |
| DP | DIFFERENTIAL PRESSURE TRANSMITTER | |
| | SOLENOID VALVE | |
| | PITOT TUBE AND AIR PRESSURE SWITCH | |
| TLDS | PITOT TUBE AND AIR PRESSURE SWITCH | |
| PID | PROPORTIONAL - INTEGRAL - DERIVATIVE SINGLE LOOP CONTROLLER | |
| SC TP—A | SINGLE CONDITIONER TIME PULSE DURATION TO ANALOG | |


H2M architects + engineers

1133 Westchester Avenue, Suite N-210
White Plains, NY 10605
914.358.5623 • www.h2m.com
NY Architecture & Landscape Architecture: No Certificate Required
NY Engineering Certificate of Authorization No.: 0018178


CONSULTANTS:

| MARK | DATE | DESCRIPTION |
|---|---|---|
| | | |

7.31.2028
Exp. Date

JEFFERY L. CZAJKA, P.E.
NY PROFESSIONAL ENGINEER Lic. No. 072523


"IN ACCORDANCE WITH ARTICLE 145, SECTION 7209 OF THE NYS EDUCATION LAW, ALTERATION OF THIS DOCUMENT EXCEPT BY A LICENSED PROFESSIONAL IS ILLEGAL."


| DESIGNED BY: | DRAWN BY: | CHECKED BY: | REVIEWED BY: |
|---|---|---|---|
| S. FREEMAN | W. TESTA | S. SOUSSOU | J. CZAJKA |

| PROJECT No: | DATE: | SCALE: |
|---|---|---|
| SMSD2507 | OCTOBER 2026 | AS SHOWN |

CLIENT

**SOMERS CENTRAL SCHOOL DISTRICT**

**VARIOUS UPGRADES AT SOMERS MIDDLE SCHOOL**

**250 US-202**
**SOMERS, NY 10589**

**SED#: 66-21-01-06-0-001-021**

CONTRACT

**CONTRACT E**
**ELECTRICAL CONSTRUCTION**

STATUS

**FOR BID**

SHEET TITLE

**ELECTRICAL LEGENDS**

DRAWING No.

**MS-E 001.00**



C:\Users\wtesta\Documents_Revit Backup\SMSD2507_Central25_M_wtesta36AUA.rvt
10/29/2026 10:11:05 AM

## GENERAL NOTES

1. SEE DRAWING MS-E 001 FOR ELECTRICAL LEGEND, SYMBOLS, ABBREVIATIONS, AND GENERAL NOTES.
2. THE EXISTING CONDITIONS SHOWN ON THE CONTRACT DRAWINGS ARE BASED ON LIMITED FIELD SURVEY AND EXISTING DOCUMENTATION. THE CONTRACTOR SHALL BE RESPONSIBLE FOR VERIFICATION OF ALL EXISTING CONDITIONS (INCLUDING HVAC EQUIPMENT ELECTRICAL CHARACTERISTICS, FEEDER SIZE, PANEL FED FROM, BREAKER SIZE, ETC.) PRIOR TO THE COMMENCEMENT OF DEMOLITION / NEW WORK AND PURCHASE OF NEW EQUIPMENT. SHOULD THERE BE A CONFLICT, THE CONTRACTOR SHALL ALERT THE ARCHITECT / ENGINEER IN WRITING.
3. THE CONTRACTOR SHALL TAKE CARE NOT TO DAMAGE ADJOINING SURFACES OUTSIDE THE CONTRACT AREA OR SCOPE OF WORK. THE CONTRACTOR SHALL BE RESPONSIBLE FOR RESTORING EXISTING CONDITIONS AND/OR FINISHES DAMAGED DURING CONSTRUCTION, INCLUDING PATCHING AND PAINTING DEEMED NECESSARY BY THE ARCHITECT AT NO COST TO THE OWNER.
4. THE CONTRACTOR SHALL REMOVE AND DISPOSE OF ALL CONSTRUCTION DEBRIS AND UNWANTED MATERIAL LEGALLY OFF-SITE IN ACCORDANCE WITH THE PROJECT SPECIFICATIONS.
5. DO NOT SCALE DRAWINGS. LINE WORK SHOWN IS SCHEMATIC. CONTRACTOR SHALL PROVIDE SHOP DRAWINGS BASED ON DESIGN INTENT, SURVEY OF EXISTING CONDITIONS, AND COORDINATION WITH OTHER TRADES.
6. CONTRACTOR SHALL DISCONNECT AND REMOVE THE EXISTING LIGHT FIXTURES AND STORE FOR REINSTALLATION AFTER NEW DROP CEILINGS ARE INSTALLED. EXISTING WIRING SHALL BE MADE SAFE TO ENABLE THE INSTALLATION OF THE NEW CEILING.
7. CONTRACTOR SHALL REMOVE AND TEMPORARY SUPPORT THE EXISTING EXIT SIGNS, SPEAKERS, OCCUPANCY SENSORS, SMOKE / HEAT DETECTORS, WIRELESS ACCESS POINTS, ETC. TO ENABLE THE REMOVAL OF THE EXISTING DROP CEILINGS.

## X. ELECTRICAL KEYED NOTES

1. THE CONTRACTOR SHALL DISCONNECT THE EXISTING REMOTE CONDENSING UNIT SERVING THE AUDITORIUM AND REMOVE EXISTING DISCONNECT SWITCH. CONDUIT AND WIRING FEEDING THE UNIT SHALL BE CAPPED AND MADE SAFE FOR EXTENSION TO THE REPLACEMENT UNIT (SEE NEW WORK PLANS).
2. EXISTING TO REMAIN.

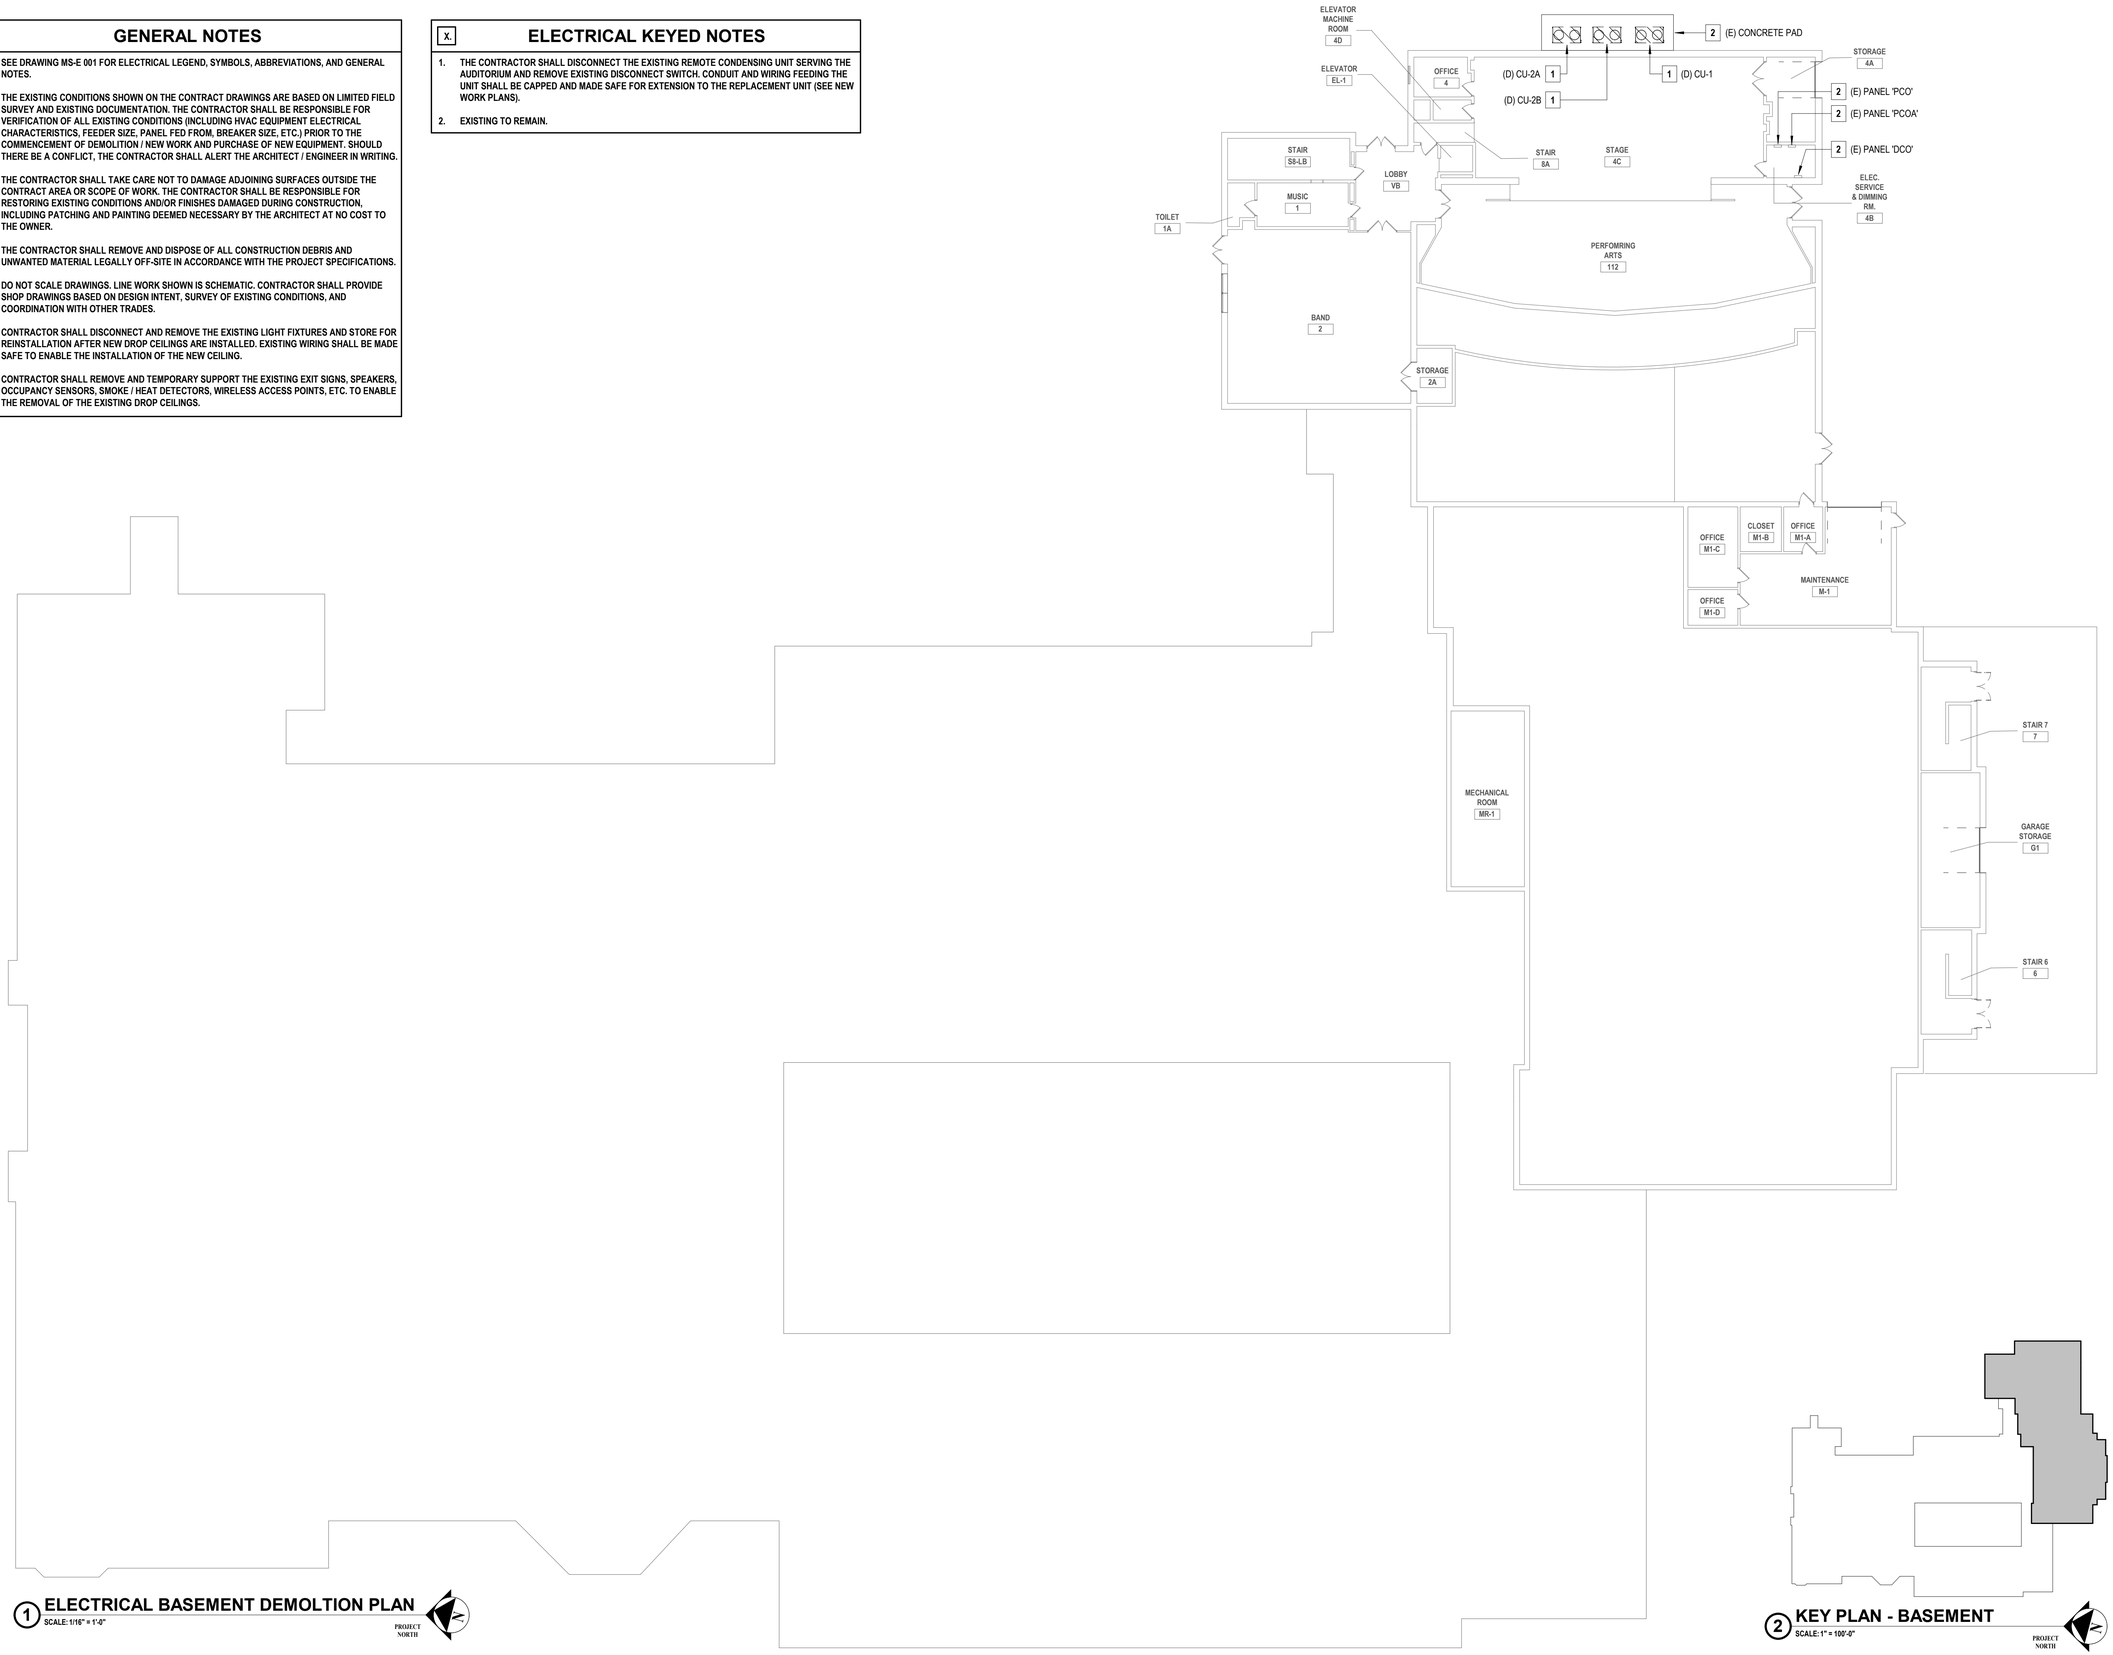


1 ELECTRICAL BASEMENT DEMOLTION PLAN
SCALE: 1/16" = 1'-0"

PROJECT NORTH



2 KEY PLAN - BASEMENT
SCALE: 1" = 100'-0"

PROJECT NORTH

C:\Users\wtesta\Documents_Revit Backup\SMSD2507_Central25_M_wtesta36AUA.rvt

10/29/2026 10:11:05 AM


H2M architects + engineers

1133 Westchester Avenue, Suite N-210
White Plains, NY 10605
914.358.5623 • www.h2m.com
NY Architecture & Landscape Architecture: No Certificate Required
NY Engineering Certificate of Authorization No.: 0018178

CONSULTANTS:


| MARK | DATE | DESCRIPTION |
|---|---|---|
| | | |
| | | |
| | | |
| | | |
| | | |
| | | |
| | | |
| | | |
| | | |
| | | |

7.31.2028
Exp. Date

JEFFERY L. CZAJKA, P.E.
NY PROFESSIONAL ENGINEER Lic. No. 072823

"IN ACCORDANCE WITH ARTICLE 145, SECTION 7209 OF THE NYS EDUCATION LAW, ALTERATION OF THIS DOCUMENT EXCEPT BY A LICENSED PROFESSIONAL IS ILLEGAL."

| DESIGNED BY: | DRAWN BY: | CHECKED BY: | REVIEWED BY: |
|---|---|---|---|
| S. FREEMAN | W. TESTA | S. SOUSSOU | J. CZAJKA |

| PROJECT No: | DATE: | SCALE: |
|---|---|---|
| SMSD2507 | OCTOBER 2026 | AS SHOWN |

CLIENT

**SOMERS CENTRAL SCHOOL DISTRICT**

**VARIOUS UPGRADES AT SOMERS MIDDLE SCHOOL**

**250 US-202**
**SOMERS, NY 10589**

**SED#: 66-21-01-06-0-001-021**

CONTRACT

**CONTRACT E**
**ELECTRICAL CONSTRUCTION**

STATUS

**FOR BID**

SHEET TITLE

**ELECTRICAL BASEMENT DEMOLITION PLAN**

DRAWING No.


# MS-ED 100.00

## GENERAL NOTES

1. SEE DRAWING MS-E 001 FOR ELECTRICAL LEGEND, SYMBOLS, ABBREVIATIONS, AND GENERAL NOTES.
2. THE EXISTING CONDITIONS SHOWN ON THE CONTRACT DRAWINGS ARE BASED ON LIMITED FIELD SURVEY AND EXISTING DOCUMENTATION. THE CONTRACTOR SHALL BE RESPONSIBLE FOR VERIFICATION OF ALL EXISTING CONDITIONS (INCLUDING HVAC EQUIPMENT ELECTRICAL CHARACTERISTICS, FEEDER SIZE, PANEL FED FROM, BREAKER SIZE, ETC.) PRIOR TO THE COMMENCEMENT OF DEMOLITION / NEW WORK AND PURCHASE OF NEW EQUIPMENT. SHOULD THERE BE A CONFLICT, THE CONTRACTOR SHALL ALERT THE ARCHITECT / ENGINEER IN WRITING.
3. THE CONTRACTOR SHALL TAKE CARE NOT TO DAMAGE ADJOINING SURFACES OUTSIDE THE CONTRACT AREA OR SCOPE OF WORK. THE CONTRACTOR SHALL BE RESPONSIBLE FOR RESTORING EXISTING CONDITIONS AND/OR FINISHES DAMAGED DURING CONSTRUCTION, INCLUDING PATCHING AND PAINTING DEEMED NECESSARY BY THE ARCHITECT AT NO COST TO THE OWNER.
4. THE CONTRACTOR SHALL REMOVE AND DISPOSE OF ALL CONSTRUCTION DEBRIS AND UNWANTED MATERIAL LEGALLY OFF-SITE IN ACCORDANCE WITH THE PROJECT SPECIFICATIONS.
5. DO NOT SCALE DRAWINGS. LINE WORK SHOWN IS SCHEMATIC. CONTRACTOR SHALL PROVIDE SHOP DRAWINGS BASED ON DESIGN INTENT, SURVEY OF EXISTING CONDITIONS, AND COORDINATION WITH OTHER TRADES.
6. CONTRACTOR SHALL DISCONNECT AND REMOVE THE EXISTING LIGHT FIXTURES AND STORE FOR REINSTALLATION AFTER NEW DROP CEILINGS ARE INSTALLED. EXISTING WIRING SHALL BE MADE SAFE TO ENABLE THE INSTALLATION OF THE NEW CEILING.
7. CONTRACTOR SHALL REMOVE AND TEMPORARY SUPPORT THE EXISTING EXIT SIGNS, SPEAKERS, OCCUPANCY SENSORS, SMOKE / HEAT DETECTORS, WIRELESS ACCESS POINTS, ETC. TO ENABLE THE REMOVAL OF THE EXISTING DROP CEILINGS.

## X. ELECTRICAL KEYED NOTES

1. CONTRACTOR SHALL TRACE OUT EACH CIRCUIT RUN FROM THE EXISTING PANEL AND LABEL WIRING WITH WHAT IT SERVES AND NOTE ALL CIRCUIT BREAKER SIZES AND NUMBER OF POLES FOR EACH CIRCUIT. THE FEED AND BRANCH CIRCUIT WIRING SHALL BE CAREFULLY DISCONNECTED FROM THE BREAKERS AND OR LUGS AND MADE SAFE TO ENABLE THE REMOVAL OF THE EXISTING PANEL INTERIOR AND PANEL COVER PLATE. A NEW PANEL INTERIOR KIT AND PANEL COVER PLATE SHALL BE INSTALLED UNDER THE NEW WORK BASED ON THE SCHEDULE PROVIDED ON THE NEW WORK DRAWINGS.
2. EXISTING TO REMAIN.
3. PRIOR TO REMOVING THE EXISTING PANEL 'PP-BRA' WITH FUSED SWITCHES. CONTRACTOR SHALL TRACE OUT EACH CIRCUIT AS TO WHAT IT SERVES AND LABEL IT. AFTER TRACING AND LABELING, CONTRACTOR SHALL DISCONNECT THE EXISTING CONDUIT AND WIRING FROM THE FUSED SWITCHES. THE CONTRACTOR SHALL NOTE THE FUSE SIZES AND MAKE SAFE TO ENABLE THE REMOVAL OF THE EXISTING PANEL AND THEN EXTENDING EACH CIRCUIT TO THE NEW PANEL . FURNISH AND INSTALL REQUIRED NEW CONDUIT, WIRING AND PULL / SPLICE BOXES TO MAKE THE CONNECTIONS TO THE NEW PANEL CIRCUIT BREAKERS.
4. PRIOR TO REMOVING THE EXISTING PANEL 'PP-BRB' WITH FUSED SWITCHES. CONTRACTOR SHALL TRACE OUT EACH CIRCUIT AS TO WHAT IT SERVES AND LABEL IT. AFTER TRACING AND LABELING, CONTRACTOR SHALL DISCONNECT THE EXISTING CONDUIT AND WIRING FROM THE FUSED SWITCHES. THE CONTRACTOR SHALL NOTE THE FUSE SIZES AND MAKE SAFE TO ENABLE THE REMOVAL OF THE EXISTING PANEL AND THEN EXTENDING EACH CIRCUIT TO THE NEW PANEL . FURNISH AND INSTALL REQUIRED NEW CONDUIT, WIRING AND PULL / SPLICE BOXES TO MAKE THE CONNECTIONS TO THE NEW PANEL CIRCUIT BREAKERS.

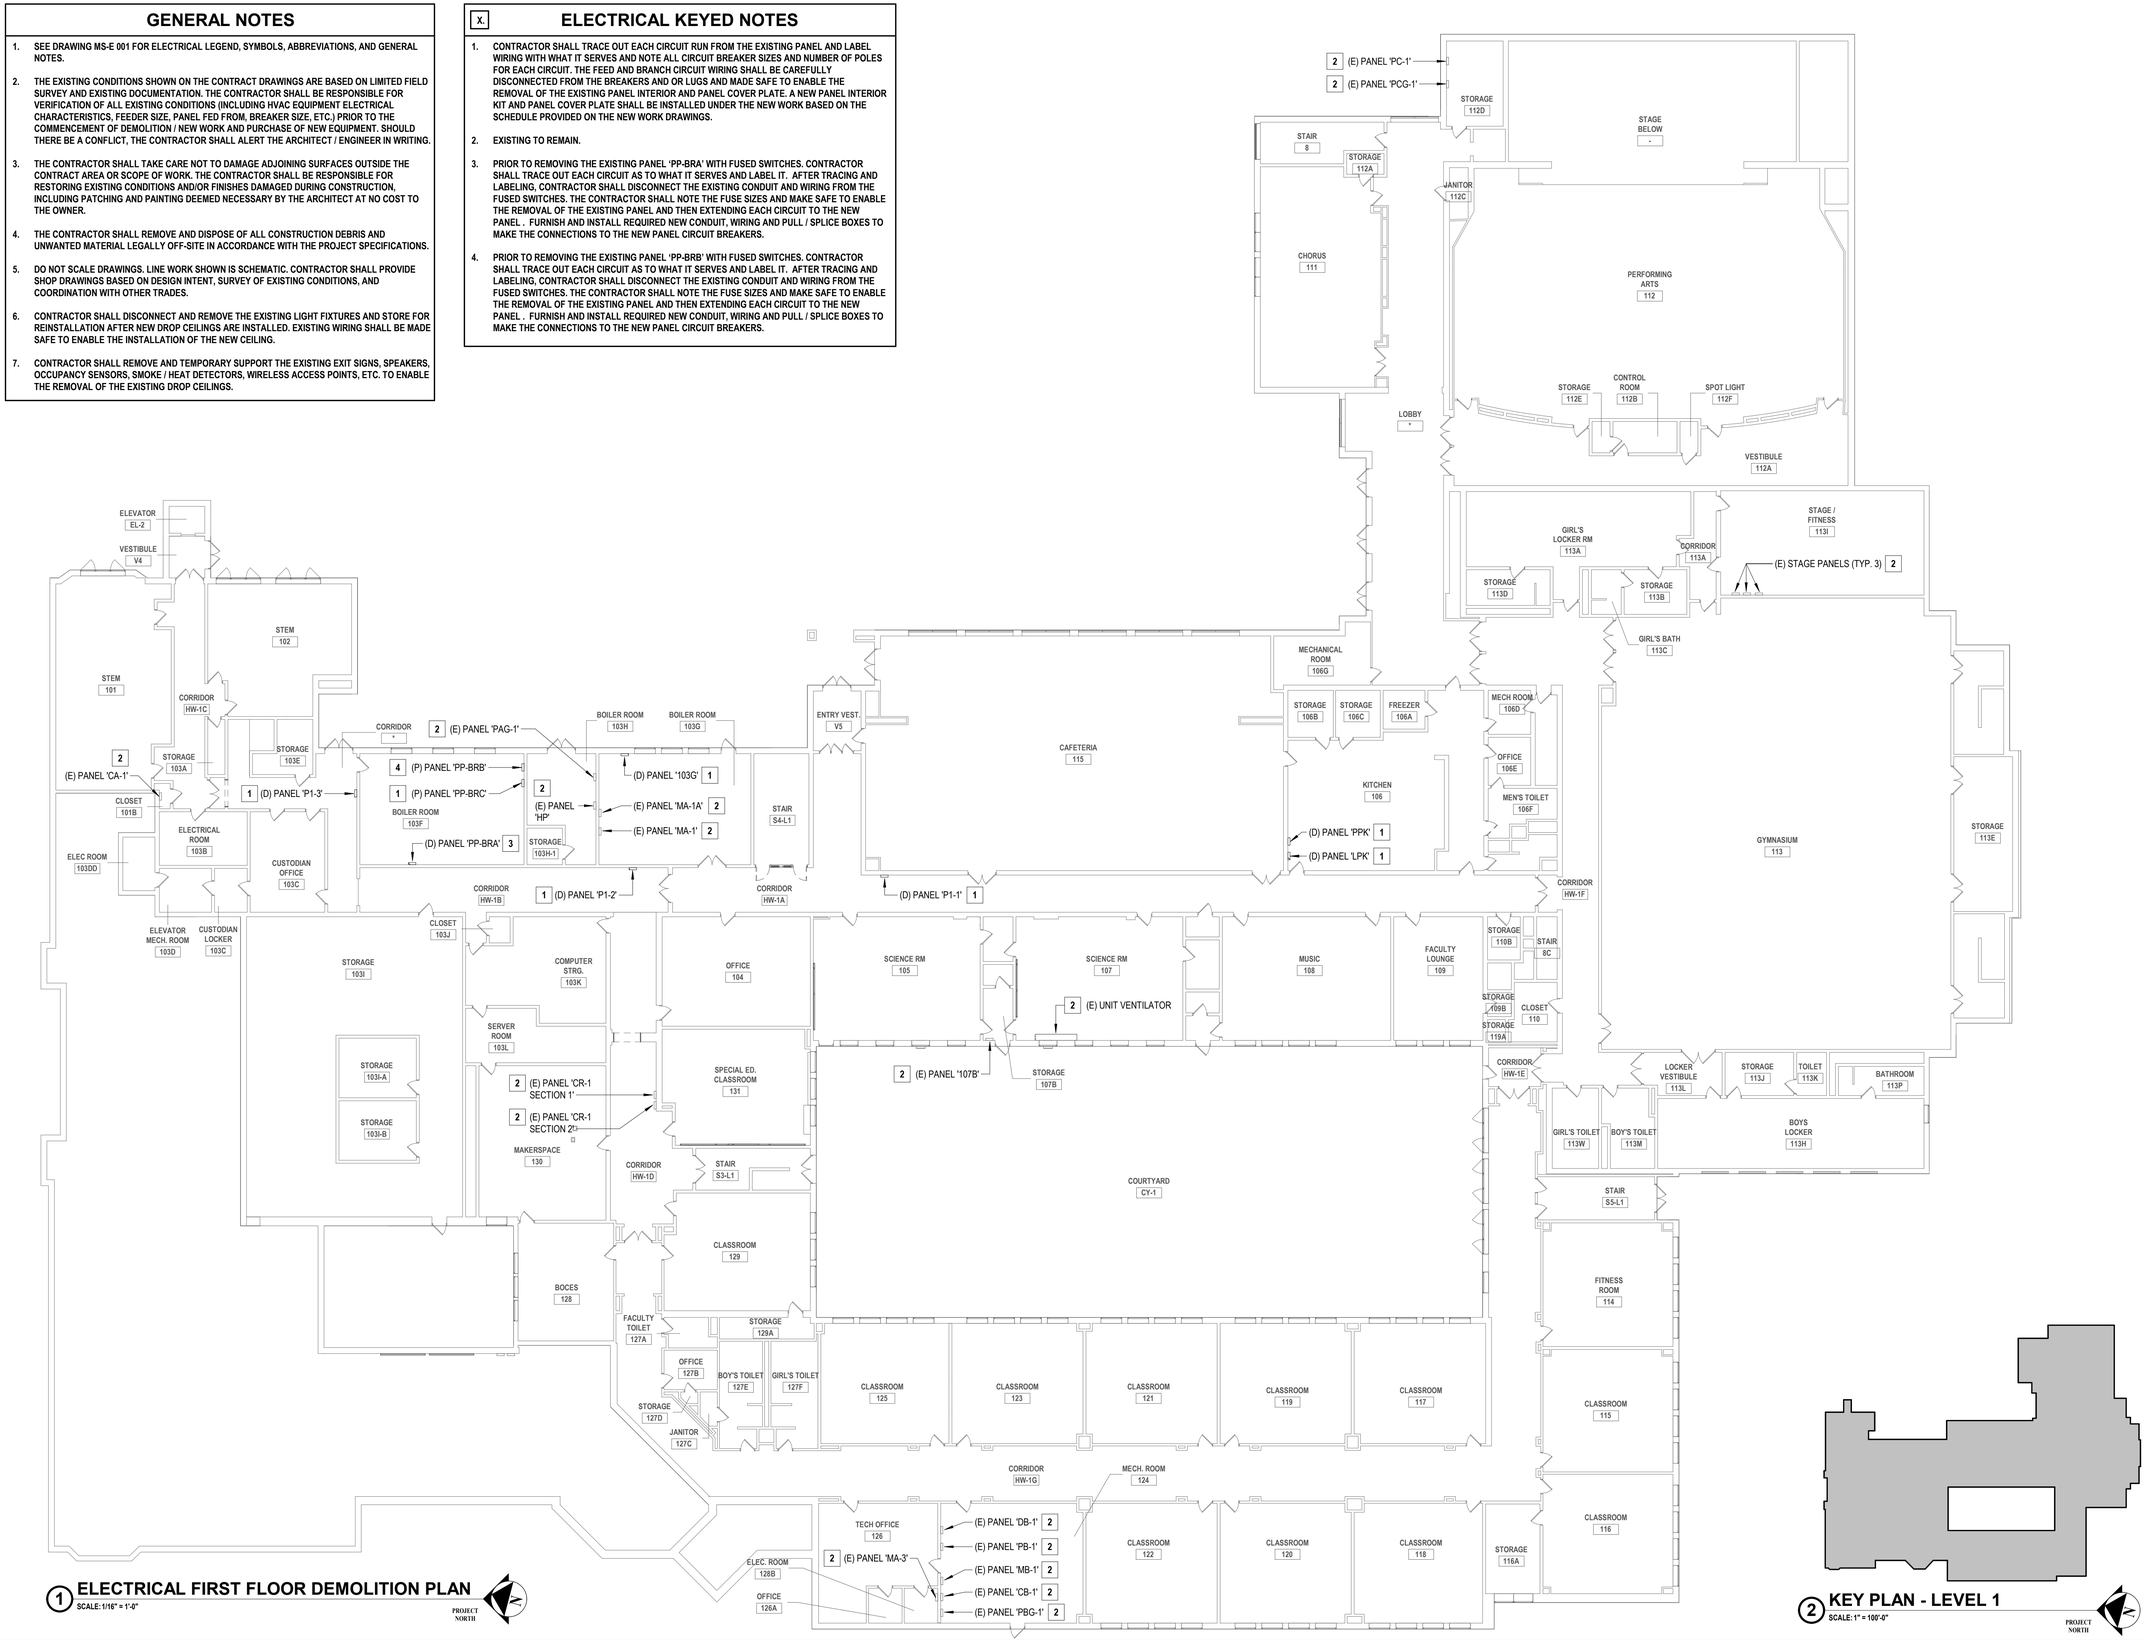


1 **ELECTRICAL FIRST FLOOR DEMOLITION PLAN**
SCALE: 1/16" = 1'-0"

PROJECT NORTH



2 **KEY PLAN - LEVEL 1**
SCALE: 1" = 100'-0"

PROJECT NORTH


H 2 M architects + engineers

1133 Westchester Avenue, Suite N-210
White Plains, NY 10605
914.358.5623 • www.h2m.com
NY Architecture & Landscape Architecture: No Certificate Required
NY Engineering Certificate of Authorization No.: 0018178


CONSULTANTS:

| MARK | DATE | DESCRIPTION |
|---|---|---|
| | | |

7.31.2028
Exp. Date

**JEFFERY L. CZAJKA, P.E.**
NY PROFESSIONAL ENGINEER Lic. No. 072521

"IN ACCORDANCE WITH ARTICLE 145, SECTION 7209 OF THE NYS EDUCATION LAW, ALTERATION OF THIS DOCUMENT EXCEPT BY A LICENSED PROFESSIONAL IS ILLEGAL."

| DESIGNED BY: | DRAWN BY: | CHECKED BY: | REVIEWED BY: |
|---|---|---|---|
| S. FREEMAN | W. TESTA | S. SOUSSOU | J. CZAJKA |

| PROJECT No: | DATE: | SCALE: |
|---|---|---|
| SMSD2507 | OCTOBER 2026 | AS SHOWN |

CLIENT

**SOMERS CENTRAL SCHOOL DISTRICT**

**VARIOUS UPGRADES AT SOMERS MIDDLE SCHOOL**

**250 US-202**
**SOMERS, NY 10589**

**SED#: 66-21-01-06-0-001-021**

CONTRACT

**CONTRACT E**
**ELECTRICAL CONSTRUCTION**

STATUS

**FOR BID**

SHEET TITLE

**ELECTRICAL**
**FIRST FLOOR DEMOLITION PLAN**

DRAWING No.

**MS-ED 101.00**

C:\Users\wtesta\Documents_Revit Backup\SMSD2507_Central25_M_wtesta360UA.rvt


10/29/2026 10:11:06 AM

## GENERAL NOTES

1. SEE DRAWING MS-E 001 FOR ELECTRICAL LEGEND, SYMBOLS, ABBREVIATIONS, AND GENERAL NOTES.
2. THE EXISTING CONDITIONS SHOWN ON THE CONTRACT DRAWINGS ARE BASED ON LIMITED FIELD SURVEY AND EXISTING DOCUMENTATION. THE CONTRACTOR SHALL BE RESPONSIBLE FOR VERIFICATION OF ALL EXISTING CONDITIONS (INCLUDING HVAC EQUIPMENT ELECTRICAL CHARACTERISTICS, FEEDER SIZE, PANEL FED FROM, BREAKER SIZE, ETC.) PRIOR TO THE COMMENCEMENT OF DEMOLITION / NEW WORK AND PURCHASE OF NEW EQUIPMENT. SHOULD THERE BE A CONFLICT, THE CONTRACTOR SHALL ALERT THE ARCHITECT / ENGINEER IN WRITING.
3. THE CONTRACTOR SHALL TAKE CARE NOT TO DAMAGE ADJOINING SURFACES OUTSIDE THE CONTRACT AREA OR SCOPE OF WORK. THE CONTRACTOR SHALL BE RESPONSIBLE FOR RESTORING EXISTING CONDITIONS AND/OR FINISHES DAMAGED DURING CONSTRUCTION, INCLUDING PATCHING AND PAINTING DEEMED NECESSARY BY THE ARCHITECT AT NO COST TO THE OWNER.
4. THE CONTRACTOR SHALL REMOVE AND DISPOSE OF ALL CONSTRUCTION DEBRIS AND UNWANTED MATERIAL LEGALLY OFF-SITE IN ACCORDANCE WITH THE PROJECT SPECIFICATIONS.
5. DO NOT SCALE DRAWINGS. LINE WORK SHOWN IS SCHEMATIC. CONTRACTOR SHALL PROVIDE SHOP DRAWINGS BASED ON DESIGN INTENT, SURVEY OF EXISTING CONDITIONS, AND COORDINATION WITH OTHER TRADES.
6. CONTRACTOR SHALL DISCONNECT AND REMOVE THE EXISTING LIGHT FIXTURES AND STORE FOR REINSTALLATION AFTER NEW DROP CEILINGS ARE INSTALLED. EXISTING WIRING SHALL BE MADE SAFE TO ENABLE THE INSTALLATION OF THE NEW CEILING.
7. CONTRACTOR SHALL REMOVE AND TEMPORARY SUPPORT THE EXISTING EXIT SIGNS, SPEAKERS, OCCUPANCY SENSORS, SMOKE / HEAT DETECTORS, WIRELESS ACCESS POINTS, ETC. TO ENABLE THE REMOVAL OF THE EXISTING DROP CEILINGS.

## X. ELECTRICAL KEYED NOTES

1. CONTRACTOR SHALL TRACE OUT EACH CIRCUIT RUN FROM THE EXISTING PANEL AND LABEL WIRING WITH WHAT IT SERVES AND NOTE ALL CIRCUIT BREAKER SIZES AND NUMBER OF POLES FOR EACH CIRCUIT. THE FEED AND BRANCH CIRCUIT WIRING SHALL BE CAREFULLY DISCONNECTED FROM THE BREAKERS AND OR LUGS AND MADE SAFE TO ENABLE THE REMOVAL OF THE EXISTING PANEL INTERIOR AND PANEL COVER PLATE. A NEW PANEL INTERIOR KIT AND PANEL COVER PLATE SHALL BE INSTALLED UNDER THE NEW WORK BASED ON THE SCHEDULE PROVIDED ON THE NEW WORK DRAWINGS.
2. THE CONTRACTOR SHALL DISCONNECT EXISTING STEAM UNIT VENTILATOR AND REMOVE DISCONNECT SWITCH. CONDUIT AND WIRING FEEDING THE UNIT SHALL BE CAPPED AND MADE SAFE FOR EXTENSION TO THE REPLACEMENT UNIT VENTILATOR (SEE NEW WORK PLANS).
3. THE CONTRACTOR SHALL DISCONNECT EXISTING HOT WATER UNIT VENTILATOR AND REMOVE DISCONNECT SWITCH. CONDUIT AND WIRING FEEDING THE UNIT SHALL BE CAPPED AND MADE SAFE FOR EXTENSION TO THE REPLACEMENT UNIT VENTILATOR (SEE NEW WORK PLANS).
4. THE CONTRACTOR SHALL DISCONNECT EXISTING AIR HANDLING UNIT 'AC-1' AND REMOVE EXISTING DISCONNECT SWITCH. CONDUIT AND WIRING FEEDING THE UNIT SHALL BE CAPPED AND MADE SAFE FOR EXTENSION TO THE REPLACEMENT UNIT (SEE NEW WORK PLANS).
5. THE CONTRACTOR SHALL DISCONNECT EXISTING RETURN FAN 'RF-1' AND REMOVE EXISTING DISCONNECT SWITCH. CONDUIT AND WIRING FEEDING THE UNIT SHALL BE CAPPED AND MADE SAFE FOR EXTENSION TO THE REPLACEMENT UNIT (SEE NEW WORK PLANS).
6. THE CONTRACTOR SHALL DISCONNECT EXISTING AIR HANDLING UNIT 'AC-2A' AND REMOVE EXISTING DISCONNECT SWITCH. CONDUIT AND WIRING FEEDING THE UNIT SHALL BE CAPPED AND MADE SAFE FOR EXTENSION TO THE REPLACEMENT UNIT (SEE NEW WORK PLANS).
7. THE CONTRACTOR SHALL DISCONNECT EXISTING RETURN FAN 'RF-2A' AND REMOVE EXISTING DISCONNECT SWITCH. CONDUIT AND WIRING FEEDING THE UNIT SHALL BE CAPPED AND MADE SAFE FOR EXTENSION TO THE REPLACEMENT UNIT (SEE NEW WORK PLANS).
8. THE CONTRACTOR SHALL DISCONNECT EXISTING AIR HANDLING UNIT 'AC-2B' AND REMOVE EXISTING DISCONNECT SWITCH. CONDUIT AND WIRING FEEDING THE UNIT SHALL BE CAPPED AND MADE SAFE FOR EXTENSION TO THE REPLACEMENT UNIT (SEE NEW WORK PLANS).
9. THE CONTRACTOR SHALL DISCONNECT EXISTING RETURN FAN 'RF-2B' AND REMOVE EXISTING DISCONNECT SWITCH. CONDUIT AND WIRING FEEDING THE UNIT SHALL BE CAPPED AND MADE SAFE FOR EXTENSION TO THE REPLACEMENT UNIT (SEE NEW WORK PLANS).
10. THE CONTRACTOR SHALL DISCONNECT EXISTING VERTICAL AIR HANDLING UNIT SERVING THE SPECIAL EDUCATION OFFICES AND REMOVE EXISTING DISCONNECT SWITCH AND ASSOCIATED CONDUIT AND WIRING BACK TO SOURCE AND MAKE SAFE.
11. CONTRACTOR SHALL DISCONNECT EXISTING REMOTE CONDENSING UNIT AND REMOVE EXISTING DISCONNECT SWITCH AND ASSOCIATED CONDUIT AND WIRING BACK TO SOURCE AND MAKE SAFE.
12. EXISTING TO REMAIN.

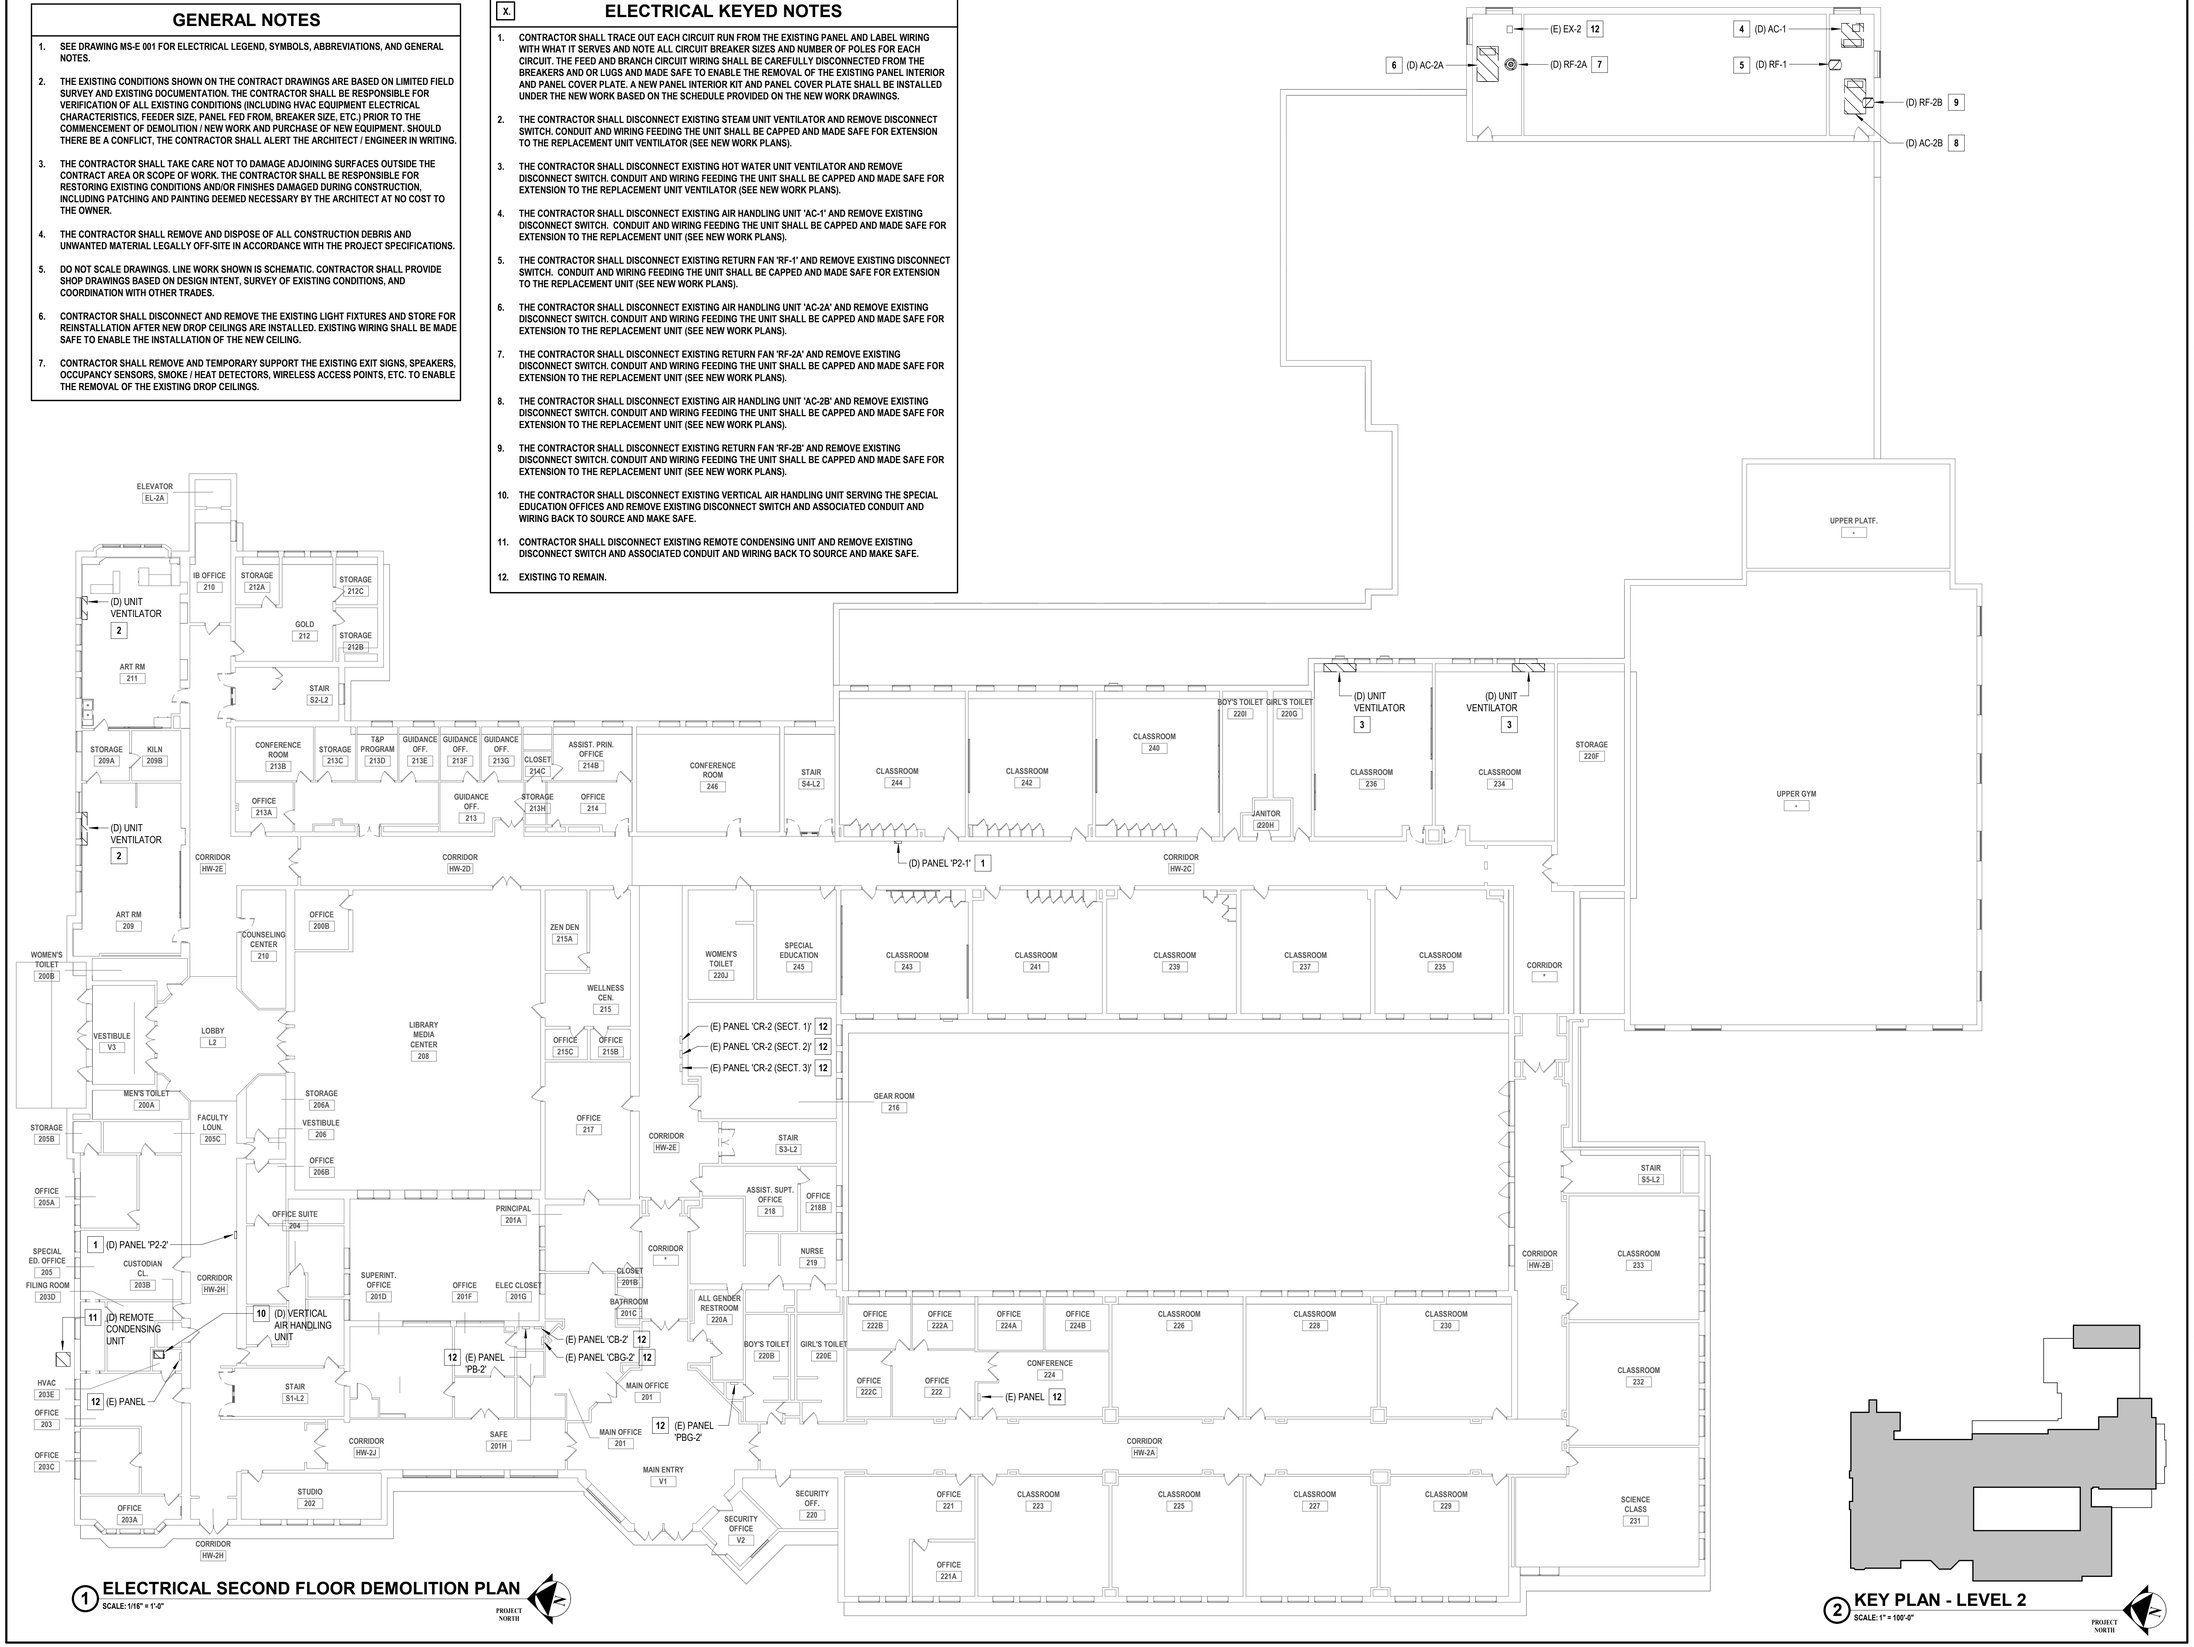


1 ELECTRICAL SECOND FLOOR DEMOLITION PLAN
SCALE: 1/16" = 1'-0"

PROJECT NORTH



2 KEY PLAN - LEVEL 2
SCALE: 1" = 100'-0"

PROJECT NORTH


H2M architects + engineers
1133 Westchester Avenue, Suite N-210
White Plains, NY 10605
914.358.5623 • www.h2m.com
NY Architecture & Landscape Architecture: No Certificate Required
NY Engineering Certificate of Authorization No.: 0018178


CONSULTANTS:

| MARK | DATE | DESCRIPTION |
|---|---|---|
| | | |

7.31.2028
Exp. Date

JEFFERY L. CZAJKA, P.E.
NY PROFESSIONAL ENGINEER Lic. No. 073253

"IN ACCORDANCE WITH ARTICLE 145, SECTION 7209 OF THE NYS EDUCATION LAW, ALTERATION OF THIS DOCUMENT EXCEPT BY A LICENSED PROFESSIONAL IS ILLEGAL."

| DESIGNED BY: | DRAWN BY: | CHECKED BY: | REVIEWED BY: |
|---|---|---|---|
| S. FREEMAN | W. TESTA | S. SOUSSOU | J. CZAJKA |

| PROJECT No: | DATE: | SCALE: |
|---|---|---|
| SMSD2507 | OCTOBER 2026 | AS SHOWN |

CLIENT

**SOMERS CENTRAL SCHOOL DISTRICT**

**VARIOUS UPGRADES AT SOMERS MIDDLE SCHOOL**

**250 US-202**
**SOMERS, NY 10589**

**SED#: 66-21-01-06-0-001-021**

CONTRACT

**CONTRACT E**
**ELECTRICAL CONSTRUCTION**

STATUS

**FOR BID**

SHEET TITLE

**ELECTRICAL SECOND FLOOR DEMOLITION PLAN**

DRAWING No.

**MS-ED 102.00**

C:\Users\wtesta\Documents_Revit Backup\SMSD2507_Central25_M_wtesta36AUA.rvt

10/29/2026 10:11:07 AM

## GENERAL NOTES

1. SEE DRAWING MS-E 001 FOR ELECTRICAL LEGEND, SYMBOLS, ABBREVIATIONS, AND GENERAL NOTES.
2. THE EXISTING CONDITIONS SHOWN ON THE CONTRACT DRAWINGS ARE BASED ON LIMITED FIELD SURVEY AND EXISTING DOCUMENTATION. THE CONTRACTOR SHALL BE RESPONSIBLE FOR VERIFICATION OF ALL EXISTING CONDITIONS (INCLUDING HVAC EQUIPMENT ELECTRICAL CHARACTERISTICS, FEEDER SIZE, PANEL FED FROM, BREAKER SIZE, ETC.) PRIOR TO THE COMMENCEMENT OF DEMOLITION / NEW WORK AND PURCHASE OF NEW EQUIPMENT. SHOULD THERE BE A CONFLICT, THE CONTRACTOR SHALL ALERT THE ARCHITECT / ENGINEER IN WRITING.
3. THE CONTRACTOR SHALL TAKE CARE NOT TO DAMAGE ADJOINING SURFACES OUTSIDE THE CONTRACT AREA OR SCOPE OF WORK. THE CONTRACTOR SHALL BE RESPONSIBLE FOR RESTORING EXISTING CONDITIONS AND/OR FINISHES DAMAGED DURING CONSTRUCTION, INCLUDING PATCHING AND PAINTING DEEMED NECESSARY BY THE ARCHITECT AT NO COST TO THE OWNER.
4. THE CONTRACTOR SHALL REMOVE AND DISPOSE OF ALL CONSTRUCTION DEBRIS AND UNWANTED MATERIAL LEGALLY OFF-SITE IN ACCORDANCE WITH THE PROJECT SPECIFICATIONS.
5. DO NOT SCALE DRAWINGS. LINE WORK SHOWN IS SCHEMATIC. CONTRACTOR SHALL PROVIDE SHOP DRAWINGS BASED ON DESIGN INTENT, SURVEY OF EXISTING CONDITIONS, AND COORDINATION WITH OTHER TRADES.
6. CONTRACTOR SHALL DISCONNECT AND REMOVE THE EXISTING LIGHT FIXTURES AND STORE FOR REINSTALLATION AFTER NEW DROP CEILINGS ARE INSTALLED. EXISTING WIRING SHALL BE MADE SAFE TO ENABLE THE INSTALLATION OF THE NEW CEILING.
7. CONTRACTOR SHALL REMOVE AND TEMPORARY SUPPORT THE EXISTING EXIT SIGNS, SPEAKERS, OCCUPANCY SENSORS, SMOKE / HEAT DETECTORS, WIRELESS ACCESS POINTS, ETC. TO ENABLE THE REMOVAL OF THE EXISTING DROP CEILINGS.


## X. ELECTRICAL KEYED NOTES

1. CONTRACTOR SHALL TRACE OUT EACH CIRCUIT RUN FROM THE EXISTING PANEL AND LABEL WIRING WITH WHAT IT SERVES AND NOTE ALL CIRCUIT BREAKER SIZES AND NUMBER OF POLES FOR EACH CIRCUIT. THE FEED AND BRANCH CIRCUIT WIRING SHALL BE CAREFULLY DISCONNECTED FROM THE BREAKERS AND OR LUGS AND MADE SAFE TO ENABLE THE REMOVAL OF THE EXISTING PANEL INTERIOR AND PANEL COVER PLATE. A NEW PANEL INTERIOR KIT AND PANEL COVER PLATE SHALL BE INSTALLED UNDER THE NEW WORK BASED ON THE SCHEDULE PROVIDED ON THE NEW WORK DRAWINGS.
2. THE CONTRACTOR SHALL DISCONNECT EXISTING STEAM UNIT VENTILATOR AND REMOVE DISCONNECT SWITCH. CONDUIT AND WIRING FEEDING THE UNIT SHALL BE CAPPED AND MADE SAFE FOR EXTENSION TO THE REPLACEMENT UNIT VENTILATOR (SEE NEW WORK PLANS).
3. THE CONTRACTOR SHALL DISCONNECT THE EXISTING STEAM UNIT VENTILATOR AND REMOVE DISCONNECT SWITCH AND WIRING AND MAKE SAFE. CONDUIT FEEDING THE UNIT SHALL BE ABANDONED IN PLACE.




1 **ELECTRICAL THIRD FLOOR DEMOLITION PLAN**
SCALE: 1/16" = 1'-0"

PROJECT NORTH

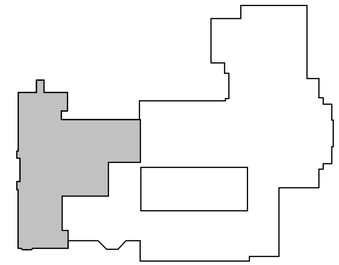

2 **KEY PLAN - LEVEL 3**
SCALE: 1" = 100'-0"

PROJECT NORTH


H 2 M architects + engineers

1133 Westchester Avenue, Suite N-210
White Plains, NY 10605
914.358.5623 • www.h2m.com
NY Architecture & Landscape Architecture: No Certificate Required
NY Engineering Certificate of Authorization No.: 0018178


CONSULTANTS:

| MARK | DATE | DESCRIPTION |
|---|---|---|
| | | |

7.31.2028
Exp. Date

JEFFERY L. CZAJKA, P.E.
NY PROFESSIONAL ENGINEER Lic. No. 072825

"IN ACCORDANCE WITH ARTICLE 145, SECTION 7209 OF THE NYS EDUCATION LAW, ALTERATION OF THIS DOCUMENT EXCEPT BY A LICENSED PROFESSIONAL IS ILLEGAL."

| DESIGNED BY: | DRAWN BY: | CHECKED BY: | REVIEWED BY: |
|---|---|---|---|
| S. FREEMAN | W. TESTA | S. SOUSSOU | J. CZAJKA |

| PROJECT No: | DATE: | SCALE: |
|---|---|---|
| SMSD2507 | OCTOBER 2026 | AS SHOWN |

CLIENT

**SOMERS CENTRAL SCHOOL DISTRICT**

**VARIOUS UPGRADES AT SOMERS MIDDLE SCHOOL**

**250 US-202**
**SOMERS, NY 10589**

**SED#: 66-21-01-06-0-001-021**

CONTRACT

**CONTRACT E**
**ELECTRICAL CONSTRUCTION**

STATUS

**FOR BID**

SHEET TITLE

**ELECTRICAL**
**THIRD FLOOR DEMOLITION PLAN**

DRAWING No.

# MS-ED 103.00

C:\Users\wtesta\Documents_Revit Backup\SMSD2507_Central25_M_wtesta36AUA.rvt

10/29/2026 10:11:07 AM

## GENERAL NOTES

1. SEE DRAWING MS-E 001 FOR ELECTRICAL LEGEND, SYMBOLS, ABBREVIATIONS, AND GENERAL NOTES.
2. THE EXISTING CONDITIONS SHOWN ON THE CONTRACT DRAWINGS ARE BASED ON LIMITED FIELD SURVEY AND EXISTING DOCUMENTATION. THE CONTRACTOR SHALL BE RESPONSIBLE FOR VERIFICATION OF ALL EXISTING CONDITIONS (INCLUDING HVAC EQUIPMENT ELECTRICAL CHARACTERISTICS, FEEDER SIZE, PANEL FED FROM, BREAKER SIZE, ETC.) PRIOR TO THE COMMENCEMENT OF DEMOLITION / NEW WORK AND PURCHASE OF NEW EQUIPMENT. SHOULD THERE BE A CONFLICT, THE CONTRACTOR SHALL ALERT THE ARCHITECT / ENGINEER IN WRITING.
3. THE CONTRACTOR SHALL TAKE CARE NOT TO DAMAGE ADJOINING SURFACES OUTSIDE THE CONTRACT AREA OR SCOPE OF WORK. THE CONTRACTOR SHALL BE RESPONSIBLE FOR RESTORING EXISTING CONDITIONS AND/OR FINISHES DAMAGED DURING CONSTRUCTION, INCLUDING PATCHING AND PAINTING DEEMED NECESSARY BY THE ARCHITECT AT NO COST TO THE OWNER.
4. THE CONTRACTOR SHALL REMOVE AND DISPOSE OF ALL CONSTRUCTION DEBRIS AND UNWANTED MATERIAL LEGALLY OFF-SITE IN ACCORDANCE WITH THE PROJECT SPECIFICATIONS.
5. DO NOT SCALE DRAWINGS. LINE WORK SHOWN IS SCHEMATIC. CONTRACTOR SHALL PROVIDE SHOP DRAWINGS BASED ON DESIGN INTENT, SURVEY OF EXISTING CONDITIONS, AND COORDINATION WITH OTHER TRADES.
6. CONTRACTOR SHALL DISCONNECT AND REMOVE THE EXISTING LIGHT FIXTURES AND STORE FOR REINSTALLATION AFTER NEW DROP CEILINGS ARE INSTALLED. EXISTING WIRING SHALL BE MADE SAFE TO ENABLE THE INSTALLATION OF THE NEW CEILING.
7. CONTRACTOR SHALL REMOVE AND TEMPORARY SUPPORT THE EXISTING EXIT SIGNS, SPEAKERS, OCCUPANCY SENSORS, SMOKE / HEAT DETECTORS, WIRELESS ACCESS POINTS, ETC. TO ENABLE THE REMOVAL OF THE EXISTING DROP CEILINGS.

## X. ELECTRICAL KEYED NOTES

1. THE CONTRACTOR SHALL DISCONNECT EXISTING ROOFTOP UNIT 'AC-4' SERVING THE ADMINISTRATIVE OFFICES AND REMOVE EXISTING DISCONNECT SWITCH AND ASSOCIATED CONDUIT AND WIRING BACK TO SOURCE AND MAKE SAFE.
2. THE CONTRACTOR SHALL DISCONNECT EXISTING EXHAUST FAN AND REMOVE DISCONNECT SWITCH. CONDUIT AND WIRING FEEDING THE UNIT SHALL BE CAPPED AND MADE SAFE FOR EXTENSION TO THE REPLACEMENT EXHAUST FAN (SEE NEW WORK PLANS).
3. EXISTING TO REMAIN.




1 **ELECTRICAL ROOF DEMOLITION PLAN**
SCALE: 1/16" = 1'-0"

PROJECT NORTH


H 2 M architects + engineers

1133 Westchester Avenue, Suite N-210
White Plains, NY 10605
914.358.5623 • www.h2m.com
NY Architecture & Landscape Architecture: No Certificate Required
NY Engineering Certificate of Authorization No.: 0018178


CONSULTANTS:

| MARK | DATE | DESCRIPTION |
|---|---|---|
| | | |
| | | |
| | | |
| | | |
| | | |
| | | |
| | | |
| | | |
| | | |
| | | |

7.31.2028
Exp. Date

**JEFFERY L. CZAJKA, P.E.**
NY PROFESSIONAL ENGINEER Lic. No. 072523

"IN ACCORDANCE WITH ARTICLE 145, SECTION 7209 OF THE NYS EDUCATION LAW, ALTERATION OF THIS DOCUMENT EXCEPT BY A LICENSED PROFESSIONAL IS ILLEGAL."

| DESIGNED BY: | DRAWN BY: | CHECKED BY: | REVIEWED BY: |
|---|---|---|---|
| S. FREEMAN | W. TESTA | S. SOUSSOU | J. CZAJKA |

| PROJECT No: | DATE: | SCALE: |
|---|---|---|
| SMSD2507 | OCTOBER 2026 | AS SHOWN |

CLIENT

**SOMERS CENTRAL SCHOOL DISTRICT**

**VARIOUS UPGRADES AT SOMERS MIDDLE SCHOOL**

**250 US-202**
**SOMERS, NY 10589**

**SED#: 66-21-01-06-0-001-021**

CONTRACT

**CONTRACT E**
**ELECTRICAL CONSTRUCTION**

STATUS

**FOR BID**

SHEET TITLE

**ELECTRICAL ROOF DEMOLITION PLAN**

DRAWING No.

**MS-ED 104.00**


C:\Users\wtesta\Documents_Revit Backup\SMSD2507_Central25_M_wtesta36AUA.rvt
10/29/2026 10:11:09 AM

## GENERAL NOTES

1. SEE DRAWING MS-E 001 FOR ELECTRICAL LEGEND, SYMBOLS, ABBREVIATIONS, AND GENERAL NOTES.
2. THE EXISTING CONDITIONS SHOWN ON THE CONTRACT DRAWINGS ARE BASED ON LIMITED FIELD SURVEY AND EXISTING DOCUMENTATION. THE CONTRACTOR SHALL BE RESPONSIBLE FOR VERIFICATION OF ALL EXISTING CONDITIONS PRIOR TO THE COMMENCEMENT OF DEMOLITION / NEW WORK AND PURCHASE OF NEW EQUIPMENT. SHOULD THERE BE A CONFLICT, THE CONTRACTOR SHALL ALERT THE ARCHITECT / ENGINEER IN WRITING.
3. DO NOT SCALE DRAWINGS. LINE WORK SHOWN IS SCHEMATIC. CONTRACTOR SHALL PROVIDE SHOP DRAWINGS BASED ON DESIGN INTENT, SURVEY OF EXISTING CONDITIONS, AND COORDINATION WITH OTHER TRADES.
4. COORDINATE THE LOCATIONS AND MOUNTING HEIGHTS OF ALL EQUIPMENT AND DEVICES WITH ARCHITECTURAL EQUIPMENT, REFLECTED CEILING PLANS, FURNITURE PLANS, AND EQUIPMENT OF OTHER TRADES.
5. THE CONTRACTOR SHALL TAKE CARE NOT TO DAMAGE ADJOINING SURFACE OUTSIDE THE CONTRACT AREA OR SCOPE OF WORK. THE CONTRACTOR SHALL BE RESPONSIBLE TO RESTORE EXISTING CONDITIONS AND/OR FINISHES DAMAGED DURING CONSTRUCTION, INCLUDING PATCHING AND PAINTING DEEMED NECESSARY BY THE ARCHITECT AT NO ADDITIONAL COST TO THE OWNER.
6. CONTRACTOR SHALL REINSTALL THE EXISTING LIGHT FIXTURES IN/ON THE NEW DROP CEILINGS AND RECONNECT TO THE EXISTING LIGHTING CIRCUITS WITH NEW WIRING (MATCH EXISTING WIRING) AND TIE INTO THE EXISTING LIGHTING CONTROLS. EXISTING LIGHTING SHALL BE SUPPORTED FROM STRUCTURAL CEILING ABOVE AND NOT THE GRID.
7. CONTRACTOR SHALL REINSTALL THE EXISTING EXIT SIGNS, SPEAKERS, OCCUPANCY SENSORS, SMOKE / HEAT DETECTORS, WIRELESS ACCESS POINTS, ETC. ON THE NEW DROP CEILING AT THE EXISTING LOCATIONS THAT THEY WERE.

## X. ELECTRICAL KEYED NOTES

1. CONTRACTOR SHALL EXTEND EXISTING CIRCUIT (MATCH EXISTING CONDUIT SIZE AND NUMBER AND SIZE OF CONDUCTORS) TO NEW CU-1 VIA NEW 3P-100A DISCONNECT SWITCH PROVIDED BY THE ELECTRICAL CONTRACTOR. EXISTING 3P-100A CIRCUIT BREAKER FEEDING UNIT IN PANEL 'DCO' SHALL BE REPLACED WITH 3P-90A CIRCUIT BREAKER.
2. CONTRACTOR SHALL EXTEND EXISTING CIRCUIT (MATCH EXISTING CONDUIT SIZE AND NUMBER AND SIZE OF CONDUCTORS) TO NEW CU-2A VIA NEW 3P-100A DISCONNECT SWITCH PROVIDED BY THE ELECTRICAL CONTRACTOR. EXISTING 3P-100A CIRCUIT BREAKER FEEDING UNIT IN PANEL 'DCO' SHALL BE REPLACED WITH 3P-90A CIRCUIT BREAKER.
3. CONTRACTOR SHALL EXTEND EXISTING CIRCUIT (MATCH EXISTING CONDUIT SIZE AND NUMBER AND SIZE OF CONDUCTORS) TO NEW CU-2B VIA NEW 3P-100A DISCONNECT SWITCH PROVIDED BY THE ELECTRICAL CONTRACTOR. EXISTING 3P-100A CIRCUIT BREAKER FEEDING UNIT IN PANEL 'DCO' SHALL BE REPLACED WITH 3P-90A CIRCUIT BREAKER.
4. EXISTING TO REMAIN.

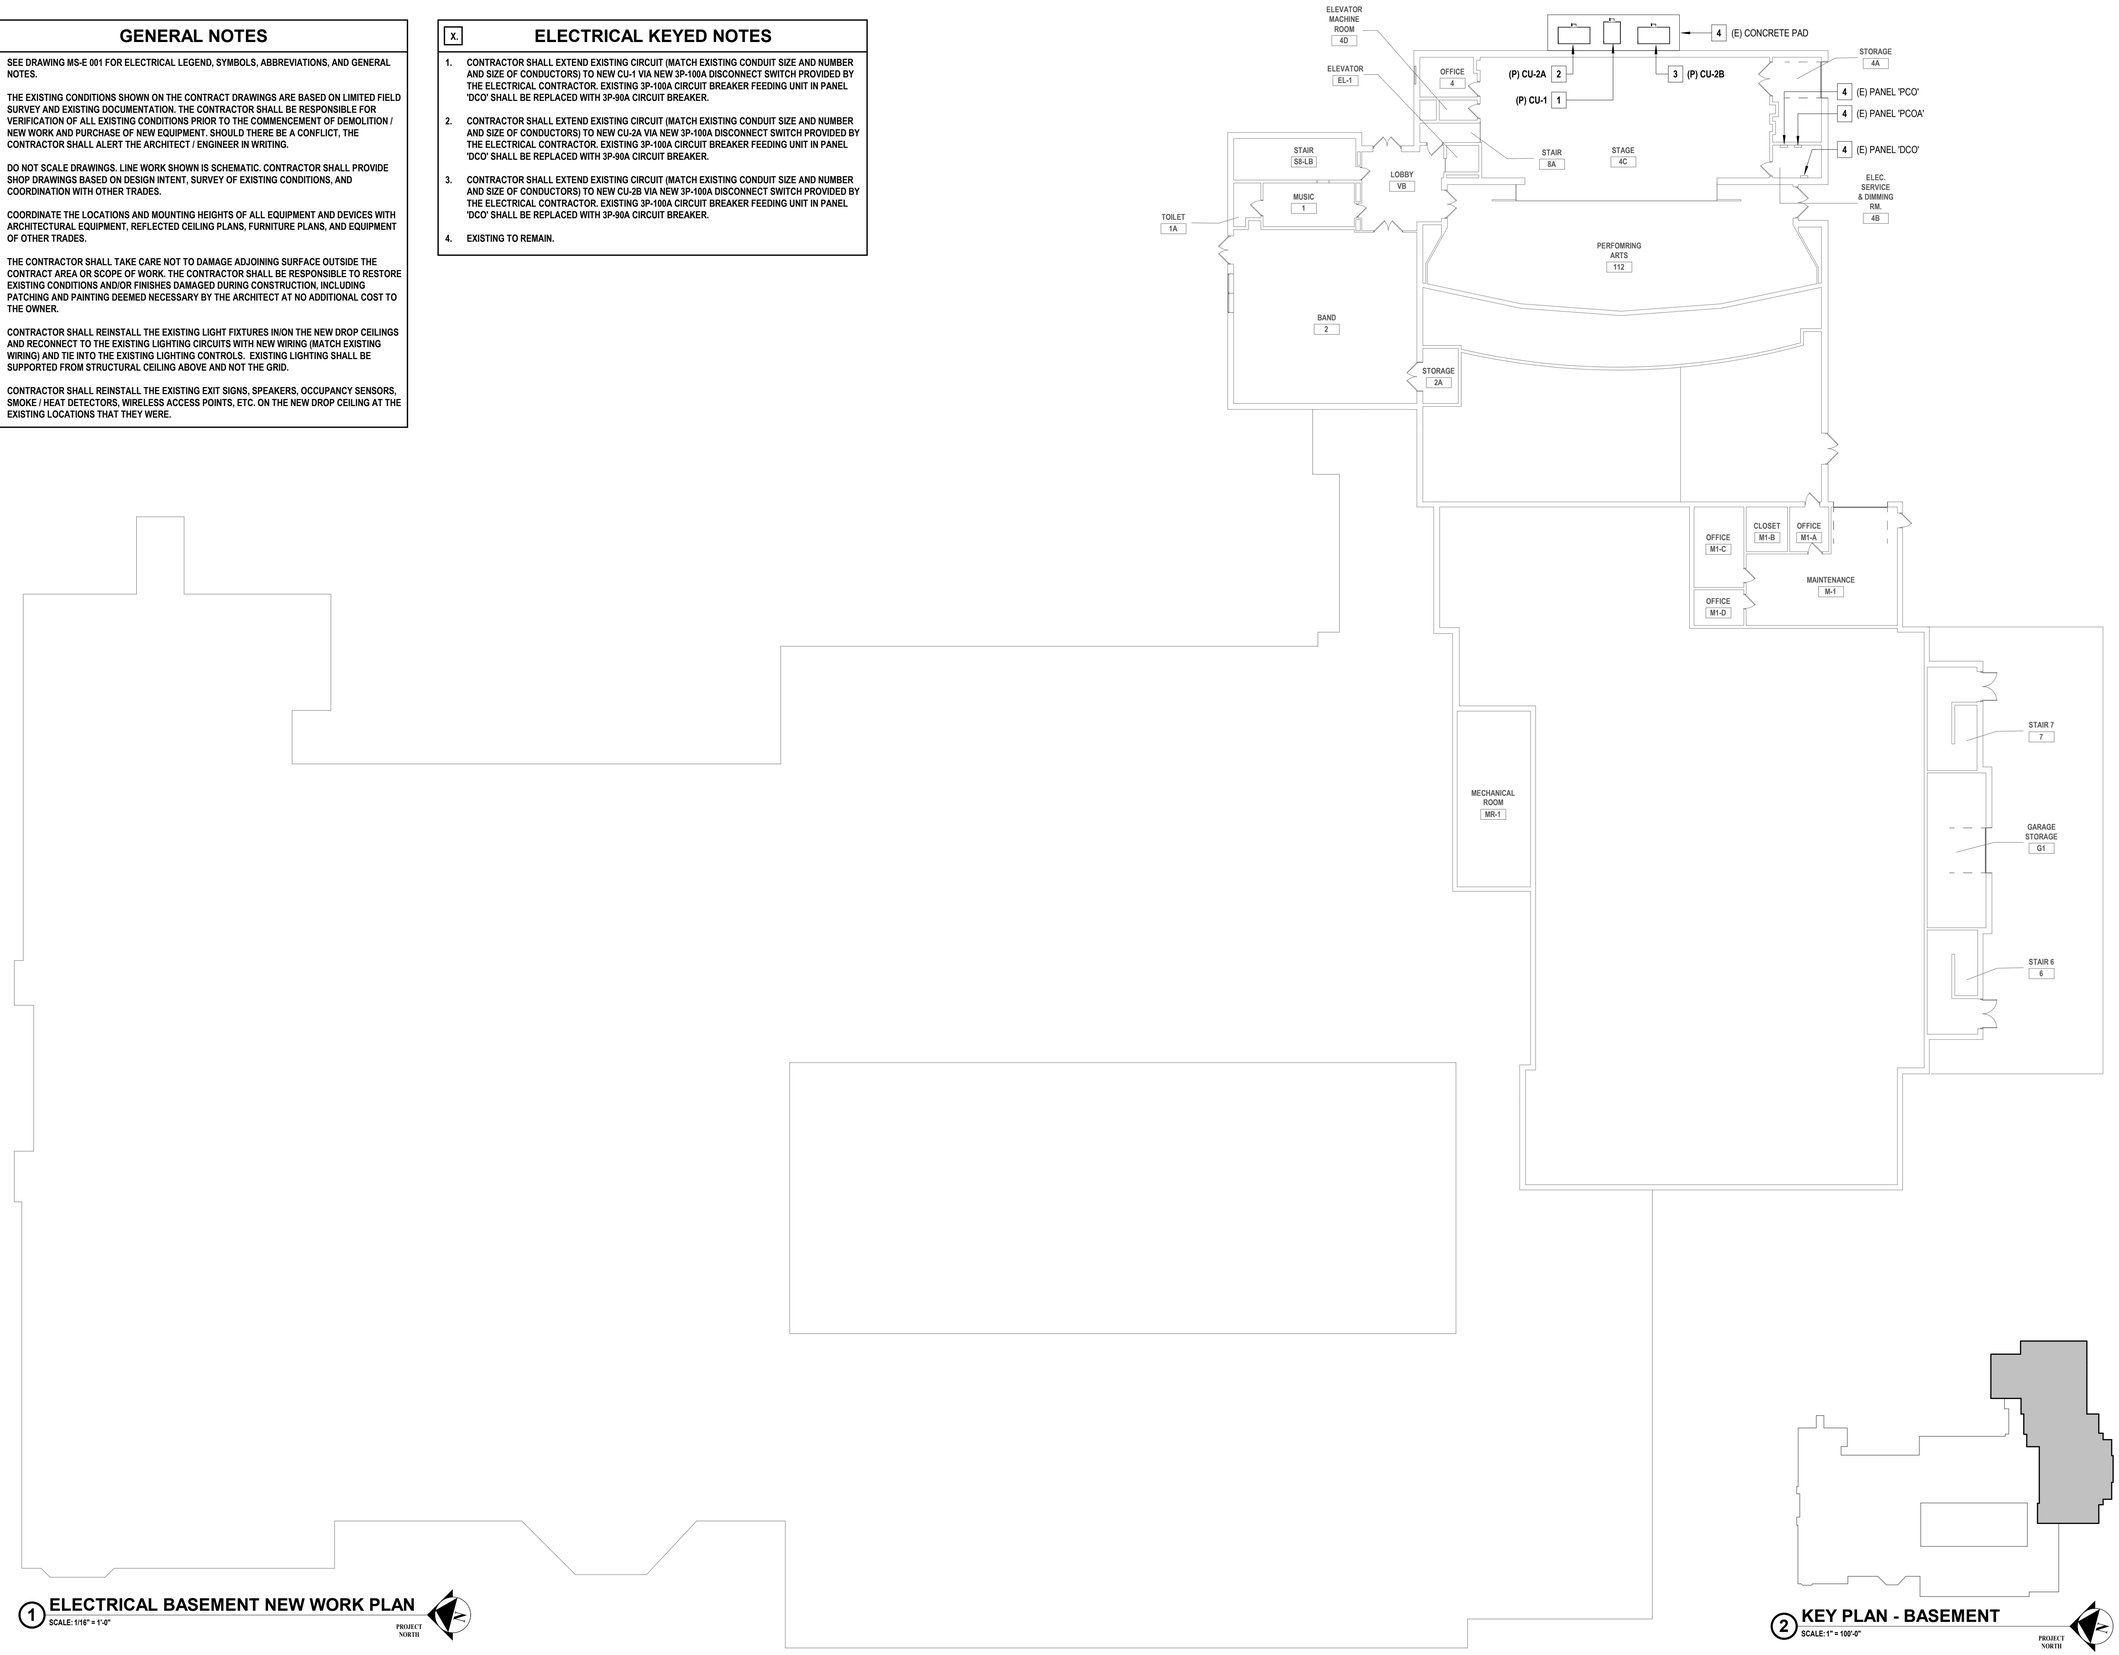


1 ELECTRICAL BASEMENT NEW WORK PLAN
SCALE: 1/16" = 1'-0"

PROJECT NORTH



2 KEY PLAN - BASEMENT
SCALE: 1" = 100'-0"

PROJECT NORTH


H2M architects + engineers
1133 Westchester Avenue, Suite N-210
White Plains, NY 10605
914.358.5623 • www.h2m.com
NY Architecture & Landscape Architecture: No Certificate Required
NY Engineering Certificate of Authorization No.: 0018178


CONSULTANTS:

| MARK | DATE | DESCRIPTION |
|---|---|---|
| | | |
| | | |
| | | |
| | | |
| | | |
| | | |
| | | |
| | | |
| | | |
| | | |

7.31.2028
JEFFERY L. CZAJKA, P.E.
Exp. Date
NY PROFESSIONAL ENGINEER Lic. No. 072521

"IN ACCORDANCE WITH ARTICLE 145, SECTION 7209 OF THE NYS EDUCATION LAW, ALTERATION OF THIS DOCUMENT EXCEPT BY A LICENSED PROFESSIONAL IS ILLEGAL."

| DESIGNED BY: | DRAWN BY: | CHECKED BY: | REVIEWED BY: |
|---|---|---|---|
| S. FREEMAN | W. TESTA | S. SOUSSOU | J. CZAJKA |

| PROJECT No: | DATE: | SCALE: |
|---|---|---|
| SMSD2507 | OCTOBER 2026 | AS SHOWN |

CLIENT

**SOMERS CENTRAL SCHOOL DISTRICT**

**VARIOUS UPGRADES AT SOMERS MIDDLE SCHOOL**

**250 US-202**
**SOMERS, NY 10589**

**SED#: 66-21-01-06-0-001-021**

CONTRACT

**CONTRACT E**
**ELECTRICAL CONSTRUCTION**

STATUS

**FOR BID**

SHEET TITLE

**ELECTRICAL BASEMENT NEW WORK PLAN**

DRAWING No.

**MS-E 100.00**


C:\Users\wtesta\Documents_Revit Backup\SMSD2507_Central25_M_wtesta36AUA.rvt
10/29/2026 10:11:08 AM

## GENERAL NOTES

1. SEE DRAWING MS-E 001 FOR ELECTRICAL LEGEND, SYMBOLS, ABBREVIATIONS, AND GENERAL NOTES.
2. THE EXISTING CONDITIONS SHOWN ON THE CONTRACT DRAWINGS ARE BASED ON LIMITED FIELD SURVEY AND EXISTING DOCUMENTATION. THE CONTRACTOR SHALL BE RESPONSIBLE FOR VERIFICATION OF ALL EXISTING CONDITIONS PRIOR TO THE COMMENCEMENT OF DEMOLITION / NEW WORK AND PURCHASE OF NEW EQUIPMENT. SHOULD THERE BE A CONFLICT, THE CONTRACTOR SHALL ALERT THE ARCHITECT / ENGINEER IN WRITING.
3. DO NOT SCALE DRAWINGS. LINE WORK SHOWN IS SCHEMATIC. CONTRACTOR SHALL PROVIDE SHOP DRAWINGS BASED ON DESIGN INTENT, SURVEY OF EXISTING CONDITIONS, AND COORDINATION WITH OTHER TRADES.
4. COORDINATE THE LOCATIONS AND MOUNTING HEIGHTS OF ALL EQUIPMENT AND DEVICES WITH ARCHITECTURAL EQUIPMENT, REFLECTED CEILING PLANS, FURNITURE PLANS, AND EQUIPMENT OF OTHER TRADES.
5. THE CONTRACTOR SHALL TAKE CARE NOT TO DAMAGE ADJOINING SURFACE OUTSIDE THE CONTRACT AREA OR SCOPE OF WORK. THE CONTRACTOR SHALL BE RESPONSIBLE TO RESTORE EXISTING CONDITIONS AND/OR FINISHES DAMAGED DURING CONSTRUCTION, INCLUDING PATCHING AND PAINTING DEEMED NECESSARY BY THE ARCHITECT AT NO ADDITIONAL COST TO THE OWNER.
6. CONTRACTOR SHALL REINSTALL THE EXISTING LIGHT FIXTURES IN/ON THE NEW DROP CEILINGS AND RECONNECT TO THE EXISTING LIGHTING CIRCUITS WITH NEW WIRING (MATCH EXISTING WIRING) AND TIE INTO THE EXISTING LIGHTING CONTROLS. EXISTING LIGHTING SHALL BE SUPPORTED FROM STRUCTURAL CEILING ABOVE AND NOT THE GRID.
7. CONTRACTOR SHALL REINSTALL THE EXISTING EXIT SIGNS, SPEAKERS, OCCUPANCY SENSORS, SMOKE / HEAT DETECTORS, WIRELESS ACCESS POINTS, ETC. ON THE NEW DROP CEILING AT THE EXISTING LOCATIONS THAT THEY WERE.

## X. ELECTRICAL KEYED NOTES

1. CONTRACTOR SHALL FURNISH AND INSTALL NEW CIRCUIT BREAKER RETROFIT INTERIOR KIT AND NEW PANEL COVER WHERE EXISTING PANEL INTERIORS AND COVERS WERE REMOVED. RETROFIT INTERIOR KIT AND NUMBER AND SIZES OF NEW CIRCUIT BREAKERS SHALL BE BASED THE SCHEDULE SHOWN ON DRAWING MS-E 600. EXISTING FEEDER SHALL BE CONNECTED TO THE NEW MAIN CIRCUIT BREAKER AND/OR LUGS AND BRANCH CIRCUIT WIRING CONNECTED TO THE NEW BRANCH CIRCUIT BREAKERS.
2. THE CONTRACTOR SHALL RUN NEW CIRCUIT (2 #12, 1 #12 G., 3/4" C.) FROM NEW 1P-15 AMP CIRCUIT BREAKER TO SERVE NEW FLOOR MOUNTED UNIT VENTILATOR (UV) VIA A FACTORY MOUNTED DISCONNECT SWITCH. CIRCUIT BREAKER TO BE INSTALLED IN SPACE INDICATED ON DRAWING.
3. EXISTING TO REMAIN.
4. CONTRACTOR SHALL EXTEND ALL EXISTING CIRCUITS (MATCH NUMBER AND SIZE OF CONDUCTORS AND CONDUIT) FROM EXISTING FUSED PANEL (THAT HAS BEEN REMOVED AS SHOWN ON THE DEMOLITION PLAN) TO NEW ASSOCIATED CIRCUIT BREAKERS IN NEW PANEL 'PP-BRA'.

   THE EXISTING 120/208 VOLT, 3 PHASE, 4 WIRE, 200 AMP PANEL 'PP-BRA' HAS THE FOLLOWING FUSED SWITCHES:


   (10) 3P-30 AMP

   THE NEW CIRCUIT BREAKER PANEL 'PP-BRA' SHALL BE 120/208 VOLT, 3 PHASE, 4 WIRE, 200 AMP. THE NEW DISTRIBUTION CIRCUIT BREAKERS SHALL MATCH THE FUSE SIZES IN EACH OF THE FUSED SWITCHES IN THE EXISTING PANEL . THE NEW PANEL SHALL ALSO INCLUDE (12) 1 POLE SPACES.
5. CONTRACTOR SHALL EXTEND ALL EXISTING CIRCUITS (MATCH NUMBER AND SIZE OF CONDUCTORS AND CONDUIT) FROM EXISTING FUSED PANEL (THAT HAS BEEN REMOVED AS SHOWN ON THE DEMOLITION PLAN) TO NEW ASSOCIATED CIRCUIT BREAKERS IN NEW PANEL 'PP-BRB'.

   THE EXISTING 120/208 VOLT, 3 PHASE, 4 WIRE, 200 AMP PANEL 'PP-BRB' HAS THE FOLLOWING FUSED SWITCHES:

   (1) 3P-30 AMP
   (2) 3P-60 AMP

   THE NEW CIRCUIT BREAKER PANEL 'PP-BRB' SHALL BE 120/208 VOLT, 3 PHASE, 4 WIRE, 200 AMP WITH 200 AMP CONTROL CONTRACTOR. THE NEW DISTRIBUTION CIRCUIT BREAKERS SHALL MATCH THE FUSE SIZES IN EACH OF THE FUSED SWITCHES IN THE EXISTING PANEL. THE NEW PANEL SHALL ALSO INCLUDE (9) 1 POLE SPACES.
6. THE CONTRACTOR SHALL RUN NEW CIRCUIT (2 #12, 1 #12 G., 3/4" C.) FROM NEW 1P-15 AMP CIRCUIT BREAKER TO SERVE NEW CEILING CABINET UNIT HEATER (CUH) VIA A NEW FACTORY MOUNTED DISCONNECT SWITCH. CIRCUIT BREAKER TO BE INSTALLED IN SPACE INDICATED ON DRAWING.

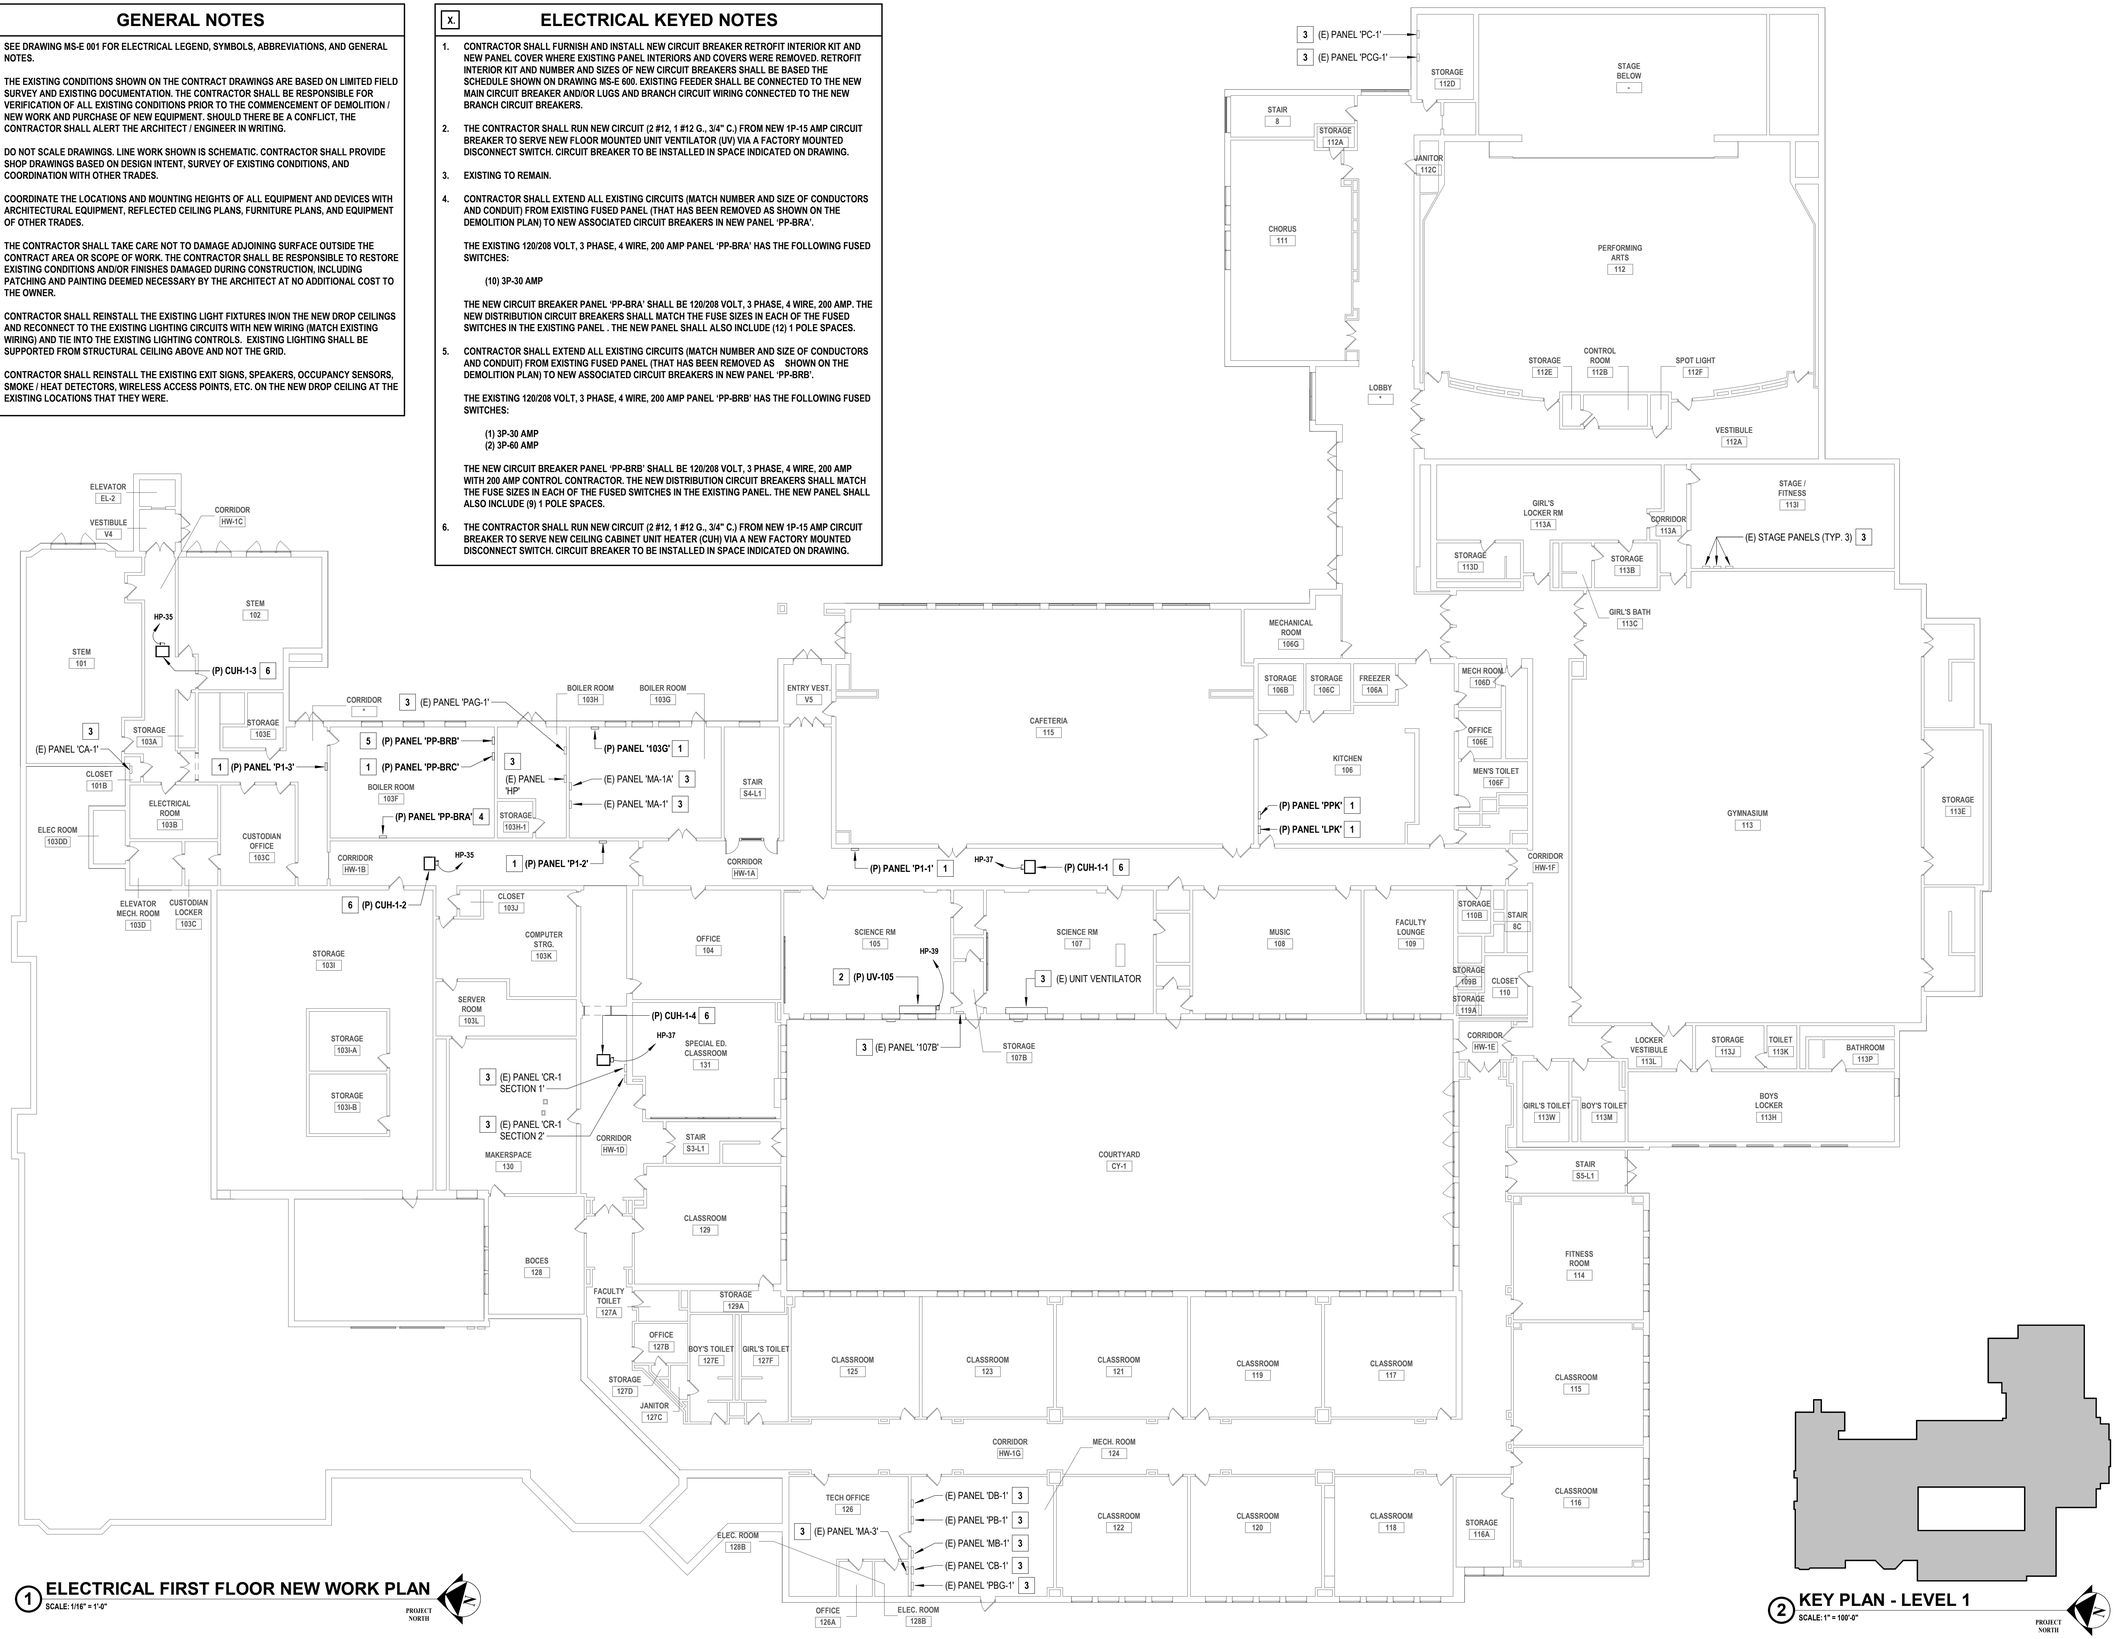


1 ELECTRICAL FIRST FLOOR NEW WORK PLAN
SCALE: 1/16" = 1'-0"



2 KEY PLAN - LEVEL 1
SCALE: 1" = 100'-0"


H 2 M architects + engineers

1133 Westchester Avenue, Suite N-210
White Plains, NY 10605
914.358.5623 • www.h2m.com
NY Architecture & Landscape Architecture: No Certificate Required
NY Engineering Certificate of Authorization No.: 0018178


CONSULTANTS:

| MARK | DATE | DESCRIPTION |
|---|---|---|
| | | |

7.31.2028
Exp. Date

JEFFERY L. CZAJKA, P.E.
NY PROFESSIONAL ENGINEER Lic. No. 072825

"IN ACCORDANCE WITH ARTICLE 145, SECTION 7209 OF THE NYS EDUCATION LAW, ALTERATION OF THIS DOCUMENT EXCEPT BY A LICENSED PROFESSIONAL IS ILLEGAL."

| DESIGNED BY: | DRAWN BY: | CHECKED BY: | REVIEWED BY: |
|---|---|---|---|
| S. FREEMAN | W. TESTA | S. SOUSSOU | J. CZAJKA |

| PROJECT No: | DATE: | SCALE: |
|---|---|---|
| SMSD2507 | OCTOBER 2026 | AS SHOWN |

CLIENT

**SOMERS CENTRAL SCHOOL DISTRICT**

**VARIOUS UPGRADES AT SOMERS MIDDLE SCHOOL**

**250 US-202**
**SOMERS, NY 10589**

**SED#: 66-21-01-06-0-001-021**

CONTRACT

**CONTRACT E**
**ELECTRICAL CONSTRUCTION**

STATUS

**FOR BID**

SHEET TITLE

**ELECTRICAL**
**FIRST FLOOR NEW WORK PLAN**

DRAWING No.

**MS-E 101.00**

C:\Users\wtesta\Documents_Revit Backup\SMSD2507_Central25_M_wtesta3KAUA.rvt
10/29/2026 10:11:09 AM


## GENERAL NOTES

1. SEE DRAWING MS-E 001 FOR ELECTRICAL LEGEND, SYMBOLS, ABBREVIATIONS, AND GENERAL NOTES.
2. THE EXISTING CONDITIONS SHOWN ON THE CONTRACT DRAWINGS ARE BASED ON LIMITED FIELD SURVEY AND EXISTING DOCUMENTATION. THE CONTRACTOR SHALL BE RESPONSIBLE FOR VERIFICATION OF ALL EXISTING CONDITIONS PRIOR TO THE COMMENCEMENT OF DEMOLITION / NEW WORK AND PURCHASE OF NEW EQUIPMENT. SHOULD THERE BE A CONFLICT, THE CONTRACTOR SHALL ALERT THE ARCHITECT / ENGINEER IN WRITING.
3. DO NOT SCALE DRAWINGS. LINE WORK SHOWN IS SCHEMATIC. CONTRACTOR SHALL PROVIDE SHOP DRAWINGS BASED ON DESIGN INTENT, SURVEY OF EXISTING CONDITIONS, AND COORDINATION WITH OTHER TRADES.
4. COORDINATE THE LOCATIONS AND MOUNTING HEIGHTS OF ALL EQUIPMENT AND DEVICES WITH ARCHITECTURAL EQUIPMENT, REFLECTED CEILING PLANS, FURNITURE PLANS, AND EQUIPMENT OF OTHER TRADES.
5. THE CONTRACTOR SHALL TAKE CARE NOT TO DAMAGE ADJOINING SURFACE OUTSIDE THE CONTRACT AREA OR SCOPE OF WORK. THE CONTRACTOR SHALL BE RESPONSIBLE TO RESTORE EXISTING CONDITIONS AND/OR FINISHES DAMAGED DURING CONSTRUCTION, INCLUDING PATCHING AND PAINTING DEEMED NECESSARY BY THE ARCHITECT AT NO ADDITIONAL COST TO THE OWNER.
6. CONTRACTOR SHALL REINSTALL THE EXISTING LIGHT FIXTURES IN/ON THE NEW DROP CEILINGS AND RECONNECT TO THE EXISTING LIGHTING CIRCUITS WITH NEW WIRING (MATCH EXISTING WIRING) AND TIE INTO THE EXISTING LIGHTING CONTROLS. EXISTING LIGHTING SHALL BE SUPPORTED FROM STRUCTURAL CEILING ABOVE AND NOT THE GRID.
7. CONTRACTOR SHALL REINSTALL THE EXISTING EXIT SIGNS, SPEAKERS, OCCUPANCY SENSORS, SMOKE / HEAT DETECTORS, WIRELESS ACCESS POINTS, ETC. ON THE NEW DROP CEILING AT THE EXISTING LOCATIONS THAT THEY WERE.

## ELECTRICAL KEYED NOTES

X.

1. THE CONTRACTOR SHALL FURNISH AND INSTALL NEW CIRCUIT BREAKER RETROFIT INTERIOR KIT AND NEW PANEL COVER WHERE EXISTING PANEL INTERIORS AND COVERS WERE REMOVED. RETROFIT INTERIOR KIT AND NUMBER AND SIZES OF NEW CIRCUIT BREAKERS SHALL BE BASED THE SCHEDULE SHOWN ON DRAWING MS-E 600. EXISTING FEEDER SHALL BE CONNECTED TO THE NEW MAIN CIRCUIT BREAKER AND/OR LUGS AND BRANCH CIRCUIT WIRING CONNECTED TO THE NEW BRANCH CIRCUIT BREAKERS.
2. THE CONTRACTOR SHALL MODIFY/EXTEND EXISTING ELECTRICAL WIRING/RACEWAY THAT FED EXISTING FLOOR MOUNTED UNIT VENTILATOR SAFED OFF DURING THE DEMOLITION PHASE ON THIS PROJECT AND CONNECT TO THE NEW FLOOR MOUNTED UNIT VENTILATOR VIA A FACTORY MOUNTED DISCONNECT SWITCH. THE CONTRACTOR SHALL CONFIRM EXISTING WIRING/RACEWAY AND BREAKER MATCH THE REQUIRED RATINGS FOR THE NEW EQUIPMENT PRIOR TO RELEASE BEFORE THE START OF WORK.
3. THE CONTRACTOR SHALL RUN NEW CIRCUIT (2 #12, 1 #12 G., 3/4" C.) FROM NEW 1P-15 AMP CIRCUIT BREAKER TO SERVE NEW FLOOR MOUNTED UNIT VENTILATOR (UV) VIA A FACTORY MOUNTED DISCONNECT SWITCH. CIRCUIT BREAKER TO BE INSTALLED IN SPACE INDICATED ON DRAWING.
4. THE CONTRACTOR SHALL RUN NEW CIRCUIT (2 #12, 1 #12 G., 3/4" C.) FROM NEW 1P-15 AMP CIRCUIT BREAKER TO SERVE NEW CEILING CABINET UNIT HEATER (CUH) VIA A NEW FACTORY MOUNTED DISCONNECT SWITCH. CIRCUIT BREAKER TO BE INSTALLED IN SPACE INDICATED ON DRAWING.
5. EXISTING TO REMAIN.
6. THE CONTRACTOR SHALL RUN NEW CIRCUIT (2 #12, 1 #12 G., 3/4" C.) FROM NEW 1P-15 AMP CIRCUIT BREAKER TO SERVE NEW VRF INDOOR UNIT (IDU) VIA A NEW DISCONNECT SWITCH PROVIDED BY THE ELECTRICAL CONTRACTOR. CIRCUIT BREAKER TO BE INSTALLED IN SPACE INDICATED ON DRAWING.
7. THE CONTRACTOR SHALL RUN NEW CIRCUIT (2 #12, 1 #12 G., 3/4" C.) FROM NEW 1P-15 AMP CIRCUIT BREAKER TO SERVE NEW VRF BRANCH SELECTOR BOX (BSB) VIA A NEW DISCONNECT SWITCH PROVIDED BY THE ELECTRICAL CONTRACTOR. CIRCUIT BREAKER TO BE INSTALLED IN SPACE INDICATED ON DRAWING.
8. THE CONTRACTOR SHALL EXTEND EXISTING CIRCUIT (MATCH EXISTING CONDUIT SIZE AND NUMBER AND SIZE OF CONDUCTORS) TO NEW AC-2A VIA NEW FACTORY INSTALLED 3P-30A DISCONNECT SWITCH. EXISTING 3P-45A CIRCUIT BREAKER FEEDING UNIT IN PANEL 'PC-1' SPACE #2, 4, 6 SHALL BE REPLACED WITH 3P-30A CIRCUIT BREAKER.
9. THE CONTRACTOR SHALL EXTEND EXISTING CIRCUIT (MATCH EXISTING CONDUIT SIZE AND NUMBER AND SIZE OF CONDUCTORS) TO NEW RF-2A VIA NEW 3P-30A DISCONNECT SWITCH PROVIDED BY THE MANUFACTURER. EXISTING 3P-15A CIRCUIT BREAKER IN PANEL 'PC-1' SHALL BE REUSED FOR RETURN FAN RF-2A.
10. CONTRACTOR SHALL EXTEND EXISTING CIRCUIT (MATCH EXISTING CONDUIT SIZE AND NUMBER AND SIZE OF CONDUCTORS) TO NEW AC-1 VIA NEW FACTORY INSTALLED 3P-60A DISCONNECT SWITCH. EXISTING 3P-45A CIRCUIT BREAKER FEEDING UNIT IN PANEL 'DCO' SHALL BE REPLACED WITH 3P-30A CIRCUIT BREAKER.
11. CONTRACTOR SHALL EXTEND EXISTING CIRCUIT (MATCH EXISTING CONDUIT SIZE AND NUMBER AND SIZE OF CONDUCTORS) TO NEW RF-1 VIA NEW 3P-30A DISCONNECT SWITCH PROVIDED BY THE MANUFACTURER. EXISTING 3P-20A CIRCUIT BREAKER IN PANEL 'PCO' SHALL BE REUSED FOR RETURN FAN RF-1.
12. CONTRACTOR SHALL EXTEND EXISTING CIRCUIT (MATCH EXISTING CONDUIT SIZE AND NUMBER AND SIZE OF CONDUCTORS) TO NEW AC-2B VIA NEW FACTORY INSTALLED 3P-30A DISCONNECT SWITCH. EXISTING 3P-30A CIRCUIT BREAKER IN PANEL 'DCO' SHALL BE REUSED FOR INDOOR AHU AC-2B.
13. CONTRACTOR SHALL EXTEND EXISTING CIRCUIT (MATCH EXISTING CONDUIT SIZE AND NUMBER AND SIZE OF CONDUCTORS) TO NEW RF-2B VIA NEW 3P-30A DISCONNECT SWITCH PROVIDED BY THE MANUFACTURER. EXISTING 3P-15A IN SPACE 13,15,17 IN PANEL 'PCO' SHALL BE REUSED FOR RETURN FAN RF-2B.
14. THE CONTRACTOR SHALL RUN NEW CIRCUIT (3 #12, 1 #12 G., 3/4" C.) FROM NEW 1P-20 AMP CIRCUIT BREAKER TO SERVE NEW ELECTRIC DUCT HEATER (EDH) VIA A FACTORY MOUNTED DISCONNECT SWITCH. CIRCUIT BREAKER TO BE INSTALLED IN SPACE INDICATED ON DRAWING.
15. CONTRACTOR SHALL CUT BACK AND REMOVE THE EXISTING CONDUIT CONFLICTING WITH THE NEW LOUVERS TO BE INSTALLED ON THE EXTERIOR WALL BELOW THE WINDOWS. PROVIDE NEW PULL BOXES, CONDUIT, AND CONDUCTORS TO REROUTE THE EXISTING CIRCUIT(S) AROUND THE NEW LOUVERS. ALL NEW CONDUIT, CONDUCTOR SIZES, AND NUMBER OF CONDUCTORS SHALL MATCH THE EXISTING INSTALLATION. NEW PULL BOXES AND CONDUIT SHALL BE SURFACE-MOUNTED ON THE EXTERIOR WALL AND INSTALLED IN A NEAT AND WORKMANLIKE MANNER. ALL SPLICES SHALL BE MADE WITHIN ACCESSIBLE PULL BOXES. VERIFY EXACT ROUTING AND EXISTING CONDITIONS IN THE FIELD PRIOR TO COMMENCING WORK.

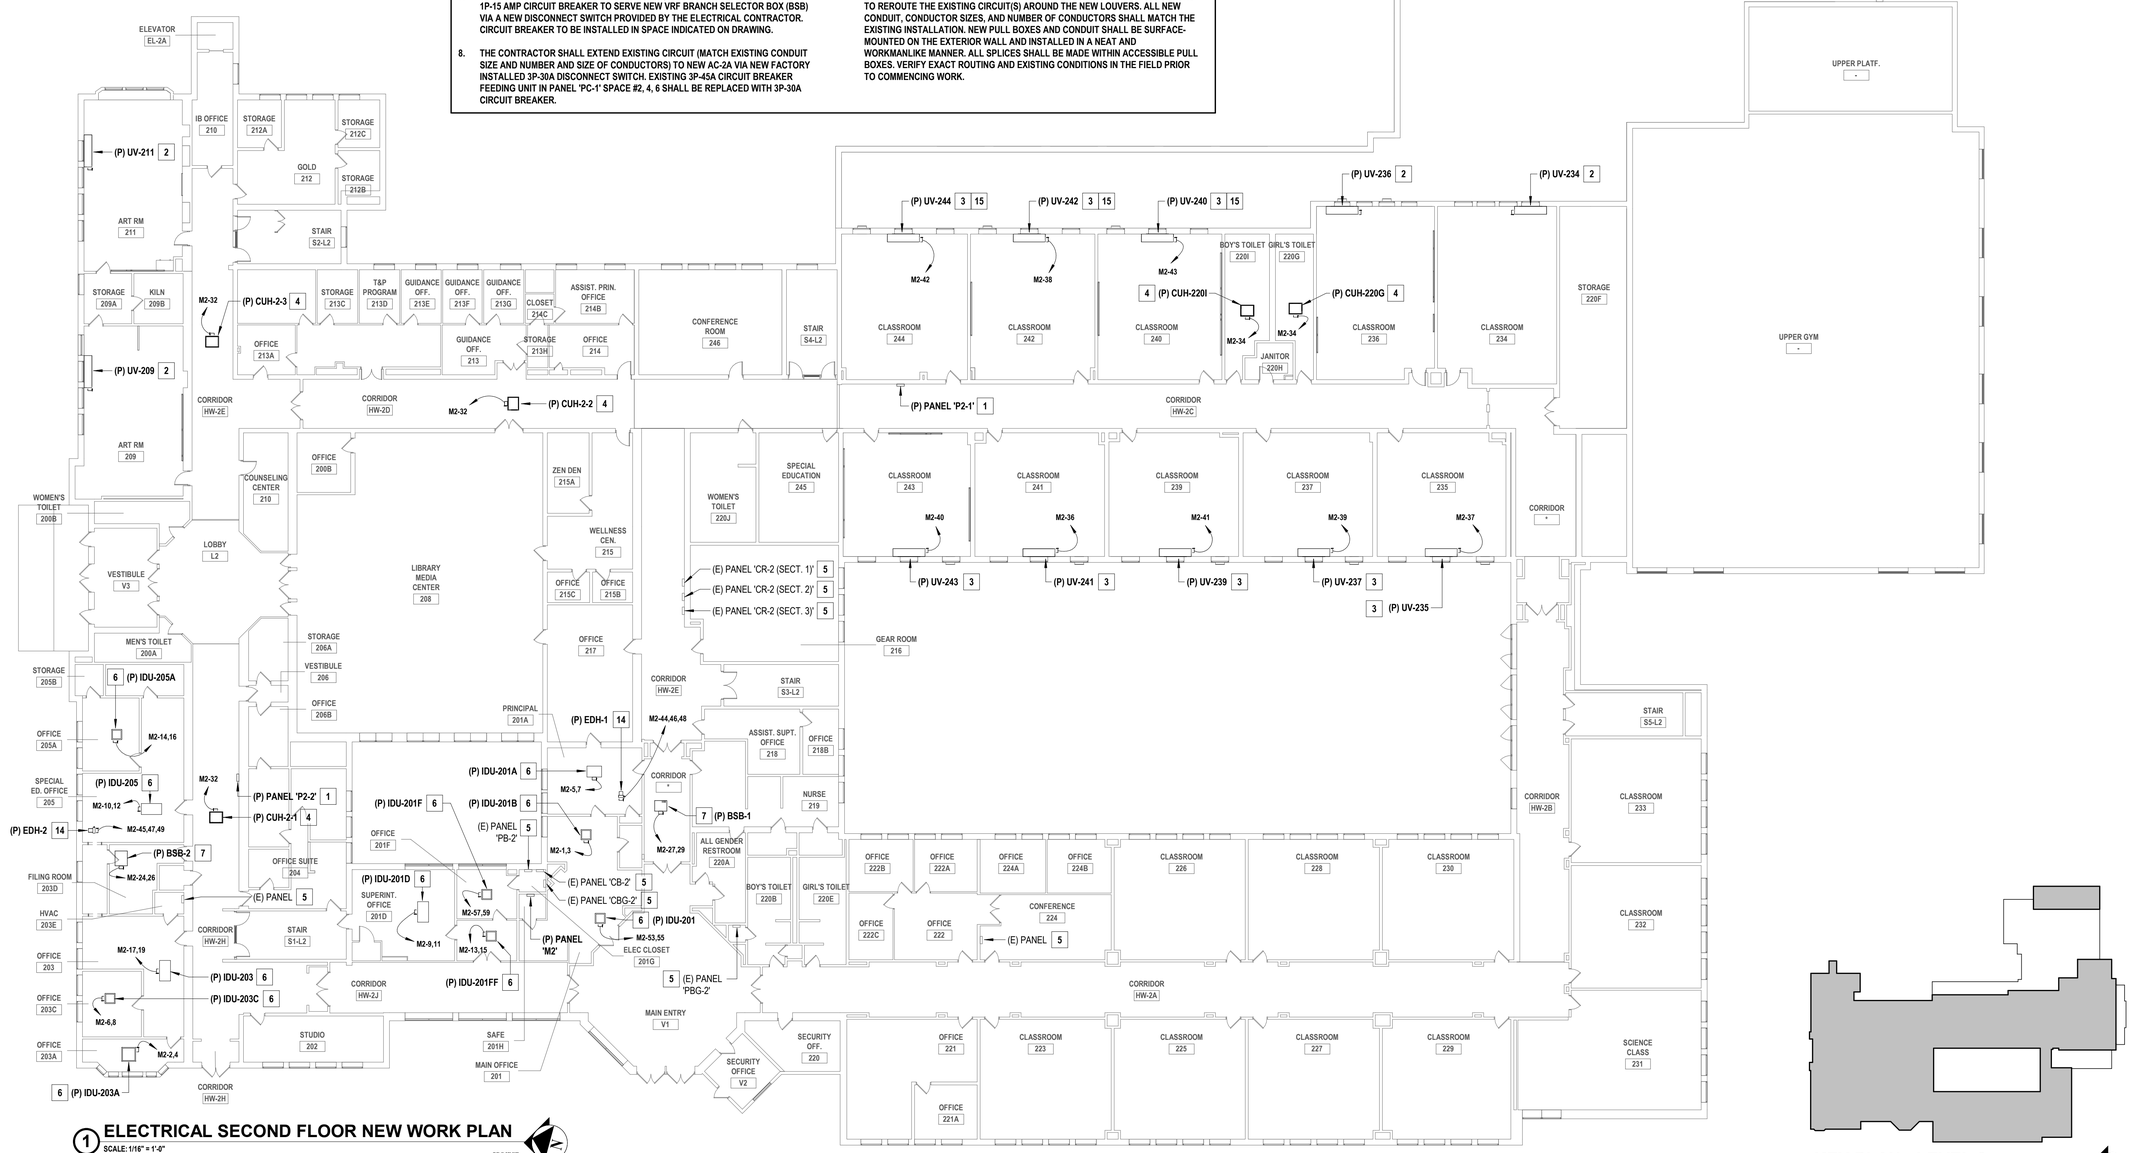


1 ELECTRICAL SECOND FLOOR NEW WORK PLAN
SCALE: 1/16" = 1'-0"

PROJECT NORTH



2 KEY PLAN - LEVEL 2
SCALE: 1" = 100'-0"

PROJECT NORTH


H2M architects + engineers
1133 Westchester Avenue, Suite N-210
White Plains, NY 10605
914.358.5623 • www.h2m.com
NY Architecture & Landscape Architecture: No Certificate Required
NY Engineering Certificate of Authorization No.: 0018178


CONSULTANTS:

| MARK | DATE | DESCRIPTION |
|---|---|---|
| | | |

7.31.2026
JEFFERY L. CZAJKA, P.E.
Exp. Date
NY PROFESSIONAL ENGINEER Lic. No. 075251
"IN ACCORDANCE WITH ARTICLE 145, SECTION 7209 OF THE NYS EDUCATION LAW, ALTERATION OF THIS DOCUMENT EXCEPT BY A LICENSED PROFESSIONAL IS ILLEGAL."

| DESIGNED BY: | DRAWN BY: | CHECKED BY: | REVIEWED BY: |
|---|---|---|---|
| S. FREEMAN | W. TESTA | S. SOUSSOU | J. CZAJKA |

| PROJECT No: | DATE: | SCALE: |
|---|---|---|
| SMSD2507 | OCTOBER 2026 | AS SHOWN |

CLIENT

**SOMERS CENTRAL SCHOOL DISTRICT**

**VARIOUS UPGRADES AT SOMERS MIDDLE SCHOOL**

**250 US-202**
**SOMERS, NY 10589**

**SED#: 66-21-01-06-0-001-021**

CONTRACT

**CONTRACT E**
**ELECTRICAL CONSTRUCTION**

STATUS

**FOR BID**

SHEET TITLE

**ELECTRICAL**
**SECOND FLOOR NEW WORK PLAN**

DRAWING No.

**MS-E 102.00**

C:\Users\wtesta\Documents_Revit Backup\SMSD2507_Central25_M_wtesta36AUA.rvt

10/29/2026 10:11:10 AM

## GENERAL NOTES

1. SEE DRAWING MS-E 001 FOR ELECTRICAL LEGEND, SYMBOLS, ABBREVIATIONS, AND GENERAL NOTES.
2. THE EXISTING CONDITIONS SHOWN ON THE CONTRACT DRAWINGS ARE BASED ON LIMITED FIELD SURVEY AND EXISTING DOCUMENTATION. THE CONTRACTOR SHALL BE RESPONSIBLE FOR VERIFICATION OF ALL EXISTING CONDITIONS PRIOR TO THE COMMENCEMENT OF DEMOLITION / NEW WORK AND PURCHASE OF NEW EQUIPMENT. SHOULD THERE BE A CONFLICT, THE CONTRACTOR SHALL ALERT THE ARCHITECT / ENGINEER IN WRITING.
3. DO NOT SCALE DRAWINGS. LINE WORK SHOWN IS SCHEMATIC. CONTRACTOR SHALL PROVIDE SHOP DRAWINGS BASED ON DESIGN INTENT, SURVEY OF EXISTING CONDITIONS, AND COORDINATION WITH OTHER TRADES.
4. COORDINATE THE LOCATIONS AND MOUNTING HEIGHTS OF ALL EQUIPMENT AND DEVICES WITH ARCHITECTURAL EQUIPMENT, REFLECTED CEILING PLANS, FURNITURE PLANS, AND EQUIPMENT OF OTHER TRADES.
5. THE CONTRACTOR SHALL TAKE CARE NOT TO DAMAGE ADJOINING SURFACE OUTSIDE THE CONTRACT AREA OR SCOPE OF WORK. THE CONTRACTOR SHALL BE RESPONSIBLE TO RESTORE EXISTING CONDITIONS AND/OR FINISHES DAMAGED DURING CONSTRUCTION, INCLUDING PATCHING AND PAINTING DEEMED NECESSARY BY THE ARCHITECT AT NO ADDITIONAL COST TO THE OWNER.
6. CONTRACTOR SHALL REINSTALL THE EXISTING LIGHT FIXTURES IN/ON THE NEW DROP CEILINGS AND RECONNECT TO THE EXISTING LIGHTING CIRCUITS WITH NEW WIRING (MATCH EXISTING WIRING) AND TIE INTO THE EXISTING LIGHTING CONTROLS. EXISTING LIGHTING SHALL BE SUPPORTED FROM STRUCTURAL CEILING ABOVE AND NOT THE GRID.
7. CONTRACTOR SHALL REINSTALL THE EXISTING EXIT SIGNS, SPEAKERS, OCCUPANCY SENSORS, SMOKE / HEAT DETECTORS, WIRELESS ACCESS POINTS, ETC. ON THE NEW DROP CEILING AT THE EXISTING LOCATIONS THAT THEY WERE.


## X. ELECTRICAL KEYED NOTES

1. CONTRACTOR SHALL FURNISH AND INSTALL NEW CIRCUIT BREAKER RETROFIT INTERIOR KIT AND NEW PANEL COVER WHERE EXISTING PANEL INTERIORS AND COVERS WERE REMOVED. RETROFIT INTERIOR KIT AND NUMBER AND SIZES OF NEW CIRCUIT BREAKERS SHALL BE BASED THE SCHEDULE SHOWN ON DRAWING MS-E 600. EXISTING FEEDER SHALL BE CONNECTED TO THE NEW MAIN CIRCUIT BREAKER AND/OR LUGS AND BRANCH CIRCUIT WIRING CONNECTED TO THE NEW BRANCH CIRCUIT BREAKERS.
2. CONTRACTOR SHALL MODIFY/EXTEND EXISTING ELECTRICAL WIRING/RACEWAY THAT FED EXISTING FLOOR MOUNTED UNIT VENTILATOR SAFED OFF DURING THE DEMOLITION PHASE ON THIS PROJECT AND CONNECT TO THE NEW FLOOR MOUNTED UNIT VENTILATOR VIA A FACTORY MOUNTED DISCONNECT SWITCH. THE CONTRACTOR SHALL CONFIRM EXISTING WIRING/RACEWAY AND BREAKER MATCH THE REQUIRED RATINGS FOR THE NEW EQUIPMENT PRIOR TO RELEASE BEFORE THE START OF WORK.
3. THE CONTRACTOR SHALL RUN NEW CIRCUIT (2 #12, 1 #12 G., 3/4" C.) FROM NEW 1P-15 AMP CIRCUIT BREAKER TO SERVE NEW FLOOR MOUNTED UNIT VENTILATOR (UV). CIRCUIT BREAKER TO BE INSTALLED IN SPACE INDICATED ON THE DRAWING.
4. THE CONTRACTOR SHALL RUN NEW CIRCUIT (2 #12, 1 #12 G., 3/4" C.) FROM NEW 1P-15 AMP CIRCUIT BREAKER TO SERVE NEW CEILING CABINET UNIT HEATER (CUH) VIA A NEW FACTORY MOUNTED DISCONNECT SWITCH. CIRCUIT BREAKER TO BE INSTALLED IN SPACE INDICATED ON THE DRAWING.




1 ELECTRICAL THIRD FLOOR NEW WORK PLAN
SCALE: 1/16" = 1'-0"

PROJECT NORTH

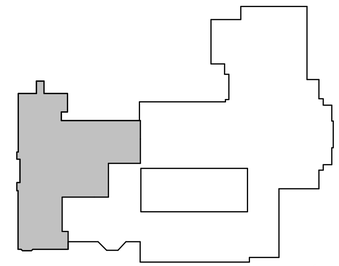

2 KEY PLAN - LEVEL 3
SCALE: 1" = 100'-0"

PROJECT NORTH


H 2 M architects + engineers

1133 Westchester Avenue, Suite N-210
White Plains, NY 10605
914.358.5623 • www.h2m.com
NY Architecture & Landscape Architecture: No Certificate Required
NY Engineering Certificate of Authorization No.: 0018178


CONSULTANTS:

| MARK | DATE | DESCRIPTION |
|---|---|---|
| | | |

7.31.2028
Exp. Date

JEFFERY L. CZAJKA, P.E.
NY PROFESSIONAL ENGINEER Lic. No. 072825

"IN ACCORDANCE WITH ARTICLE 145, SECTION 7209 OF THE NYS EDUCATION LAW, ALTERATION OF THIS DOCUMENT EXCEPT BY A LICENSED PROFESSIONAL IS ILLEGAL."

| DESIGNED BY: | DRAWN BY: | CHECKED BY: | REVIEWED BY: |
|---|---|---|---|
| S. FREEMAN | W. TESTA | S. SOUSSOU | J. CZAJKA |

| PROJECT No: | DATE: | SCALE: |
|---|---|---|
| SMSD2507 | OCTOBER 2026 | AS SHOWN |

CLIENT

**SOMERS CENTRAL SCHOOL DISTRICT**

**VARIOUS UPGRADES AT SOMERS MIDDLE SCHOOL**

**250 US-202**
**SOMERS, NY 10589**

**SED#: 66-21-01-06-0-001-021**

CONTRACT

**CONTRACT E**
**ELECTRICAL CONSTRUCTION**

STATUS

**FOR BID**

SHEET TITLE

**ELECTRICAL**
**THIRD FLOOR NEW WORK PLAN**

DRAWING No.

**MS-E 103.00**

C:\Users\wtesta\Documents_Revit Backup\SMSD2507_Central25_M_wtesta3cKAUA.rvt

10/29/2026 10:11:11 AM

## GENERAL NOTES

1. SEE DRAWING MS-E 001 FOR ELECTRICAL LEGEND, SYMBOLS, ABBREVIATIONS, AND GENERAL NOTES.
2. THE EXISTING CONDITIONS SHOWN ON THE CONTRACT DRAWINGS ARE BASED ON LIMITED FIELD SURVEY AND EXISTING DOCUMENTATION. THE CONTRACTOR SHALL BE RESPONSIBLE FOR VERIFICATION OF ALL EXISTING CONDITIONS PRIOR TO THE COMMENCEMENT OF DEMOLITION / NEW WORK AND PURCHASE OF NEW EQUIPMENT. SHOULD THERE BE A CONFLICT, THE CONTRACTOR SHALL ALERT THE ARCHITECT / ENGINEER IN WRITING.
3. DO NOT SCALE DRAWINGS. LINE WORK SHOWN IS SCHEMATIC. CONTRACTOR SHALL PROVIDE SHOP DRAWINGS BASED ON DESIGN INTENT, SURVEY OF EXISTING CONDITIONS, AND COORDINATION WITH OTHER TRADES.
4. COORDINATE THE LOCATIONS AND MOUNTING HEIGHTS OF ALL EQUIPMENT AND DEVICES WITH ARCHITECTURAL EQUIPMENT, REFLECTED CEILING PLANS, FURNITURE PLANS, AND EQUIPMENT OF OTHER TRADES.
5. THE CONTRACTOR SHALL TAKE CARE NOT TO DAMAGE ADJOINING SURFACE OUTSIDE THE CONTRACT AREA OR SCOPE OF WORK. THE CONTRACTOR SHALL BE RESPONSIBLE TO RESTORE EXISTING CONDITIONS AND/OR FINISHES DAMAGED DURING CONSTRUCTION, INCLUDING PATCHING AND PAINTING DEEMED NECESSARY BY THE ARCHITECT AT NO ADDITIONAL COST TO THE OWNER.

## ELECTRICAL KEYED NOTES

X.

1. THE CONTRACTOR SHALL MODIFY/EXTEND EXISTING ELECTRICAL WIRING/RACEWAY THAT FED EXISTING EXHAUST FAN SAFED OFF DURING THE DEMOLITION PHASE ON THIS PROJECT AND CONNECT TO THE NEW EXHAUST FAN VIA A FACTORY MOUNTED DISCONNECT SWITCH. THE CONTRACTOR SHALL CONFIRM EXISTING WIRING/RACEWAY AND BREAKER MATCH THE REQUIRED RATINGS FOR THE NEW EQUIPMENT PRIOR TO RELEASE BEFORE THE START OF WORK.
2. EXISTING TO REMAIN.
3. THE CONTRACTOR SHALL RUN NEW CIRCUIT (2 #12, 1 #12 G., 3/4" C.) FROM NEW 1P-15 AMP CIRCUIT BREAKER VIA A NEW FACTORY MOUNTED DISCONNECT SWITCH TO SERVE NEW ROOF MOUNTED ENERGY RECOVERY VENTILATOR (ERV). CIRCUIT BREAKER TO BE INSTALLED IN SPACE INDICATED ON DRAWING.
4. THE CONTRACTOR SHALL RUN NEW CIRCUIT (3 #6, 1 #10 G., 3/4" C.) FROM NEW 3P-50 AMP CIRCUIT BREAKER VIA A NEW DISCONNECT SWITCH TO SERVE NEW ROOF MOUNTED OUTDOOR UNIT (ODU) VIA A NEW WEATHERPROOF DISCONNECT SWITCH PROVIDED BY THE ELECTRICAL CONTRACTOR. CIRCUIT BREAKER TO BE INSTALLED IN SPACE INDICATED ON DRAWING.




1 **ELECTRICAL ROOF NEW WORK PLAN**
SCALE: 1/16" = 1'-0"

PROJECT NORTH

C:\Users\wtesta\Documents_Revit Backup\SMSD2507_Central25_M_wtesta36AUA.rvt

10/29/2026 10:11:11 AM


H2M architects + engineers
1133 Westchester Avenue, Suite N-210
White Plains, NY 10605
914.358.5623 • www.h2m.com
NY Architecture & Landscape Architecture: No Certificate Required
NY Engineering Certificate of Authorization No.: 0018178


CONSULTANTS:

| MARK | DATE | DESCRIPTION |
|---|---|---|
| | | |
| | | |
| | | |
| | | |
| | | |
| | | |
| | | |
| | | |
| | | |
| | | |

7.31.2028
Exp. Date

**JEFFERY L. CZAJKA, P.E.**
NY PROFESSIONAL ENGINEER Lic. No. 073525

"IN ACCORDANCE WITH ARTICLE 145, SECTION 7209 OF THE NYS EDUCATION LAW, ALTERATION OF THIS DOCUMENT EXCEPT BY A LICENSED PROFESSIONAL IS ILLEGAL."

| DESIGNED BY: | DRAWN BY: | CHECKED BY: | REVIEWED BY: |
|---|---|---|---|
| S. FREEMAN | W. TESTA | S. SOUSSOU | J. CZAJKA |

| PROJECT No: | DATE: | SCALE: |
|---|---|---|
| SMSD2507 | OCTOBER 2026 | AS SHOWN |

CLIENT

**SOMERS CENTRAL SCHOOL DISTRICT**

**VARIOUS UPGRADES AT SOMERS MIDDLE SCHOOL**

**250 US-202**
**SOMERS, NY 10589**

**SED#: 66-21-01-06-0-001-021**

CONTRACT

**CONTRACT E**
**ELECTRICAL CONSTRUCTION**

STATUS


**FOR BID**

SHEET TITLE

**ELECTRICAL ROOF NEW WORK PLAN**

DRAWING No.


# MS-E 104.00

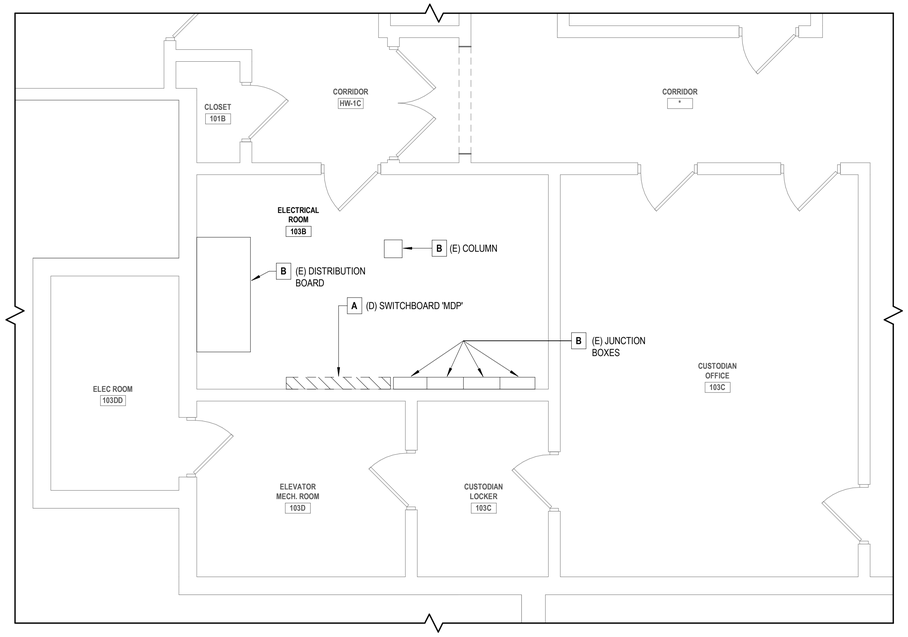


## 1 ELECTRICAL FIRST FLOOR PARTIAL DEMOLITION PLAN

SCALE: 1/4" = 1'-0"

PROJECT NORTH

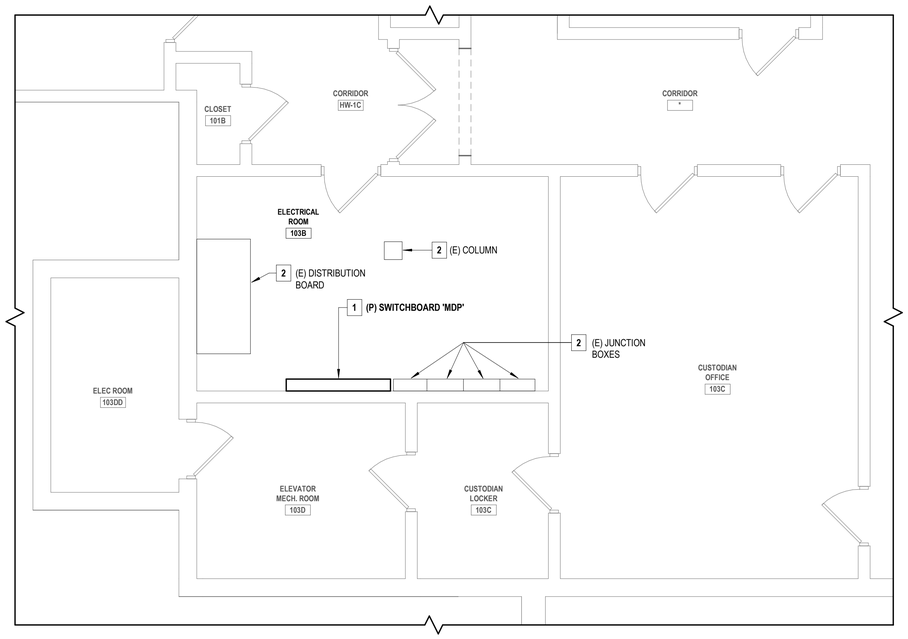


## 2 ELECTRICAL FIRST FLOOR PARTIAL NEW WORK PLAN

SCALE: 1/4" = 1'-0"

PROJECT NORTH

## GENERAL NOTES

1. SEE DRAWING MS-E 001 FOR ELECTRICAL LEGEND, SYMBOLS, ABBREVIATIONS, AND GENERAL NOTES.
2. THE EXISTING CONDITIONS SHOWN ON THE CONTRACT DRAWINGS ARE BASED ON LIMITED FIELD SURVEY AND EXISTING DOCUMENTATION. THE CONTRACTOR SHALL BE RESPONSIBLE FOR VERIFICATION OF ALL EXISTING CONDITIONS PRIOR TO THE COMMENCEMENT OF DEMOLITION / NEW WORK AND PURCHASE OF NEW EQUIPMENT. SHOULD THERE BE A CONFLICT, THE CONTRACTOR SHALL ALERT THE ARCHITECT / ENGINEER IN WRITING.
3. DO NOT SCALE DRAWINGS. LINE WORK SHOWN IS SCHEMATIC. CONTRACTOR SHALL PROVIDE SHOP DRAWINGS BASED ON DESIGN INTENT, SURVEY OF EXISTING CONDITIONS, AND COORDINATION WITH OTHER TRADES.
4. COORDINATE THE LOCATIONS AND MOUNTING HEIGHTS OF ALL EQUIPMENT AND DEVICES WITH ARCHITECTURAL EQUIPMENT, REFLECTED CEILING PLANS, FURNITURE PLANS, AND EQUIPMENT OF OTHER TRADES.
5. THE CONTRACTOR SHALL TAKE CARE NOT TO DAMAGE ADJOINING SURFACE OUTSIDE THE CONTRACT AREA OR SCOPE OF WORK. THE CONTRACTOR SHALL BE RESPONSIBLE TO RESTORE EXISTING CONDITIONS AND/OR FINISHES DAMAGED DURING CONSTRUCTION, INCLUDING PATCHING AND PAINTING DEEMED NECESSARY BY THE ARCHITECT AT NO ADDITIONAL COST TO THE OWNER.
6. CONTRACTOR SHALL DISCONNECT AND REMOVE THE EXISTING LIGHT FIXTURES AND STORE FOR REINSTALLATION AFTER NEW DROP CEILINGS ARE INSTALLED. EXISTING WIRING SHALL BE MADE SAFE TO ENABLE THE INSTALLATION OF THE NEW CEILING.
7. CONTRACTOR SHALL REMOVE AND TEMPORARY SUPPORT THE EXISTING EXIT SIGNS, SPEAKERS, OCCUPANCY SENSORS, SMOKE / HEAT DETECTORS, WIRELESS ACCESS POINTS, ETC. TO ENABLE THE REMOVAL OF THE EXISTING DROP CEILINGS.
8. CONTRACTOR SHALL REINSTALL THE EXISTING LIGHT FIXTURES IN/ON THE NEW DROP CEILINGS AND RECONNECT TO THE EXISTING LIGHTING CIRCUITS WITH NEW WIRING (MATCH EXISTING WIRING) AND TIE INTO THE EXISTING LIGHTING CONTROLS. EXISTING LIGHTING SHALL BE SUPPORTED FROM STRUCTURAL CEILING ABOVE AND NOT THE GRID.
9. CONTRACTOR SHALL REINSTALL THE EXISTING EXIT SIGNS, SPEAKERS, OCCUPANCY SENSORS, SMOKE / HEAT DETECTORS, WIRELESS ACCESS POINTS, ETC. ON THE NEW DROP CEILING AT THE EXISTING LOCATIONS THAT THEY WERE.

## X. ELECTRICAL DEMOLITION KEYED NOTES

A. PRIOR TO REMOVING THE EXISTING SWITCHBOARD 'MDP' WITH FUSED SWITCHES CONTRACTOR SHALL TRACE OUT EACH CIRCUIT AS TO WHAT IT SERVES AND LABEL IT. AFTER TRACING AND LABELING, CONTRACTOR SHALL DISCONNECT THE EXISTING CONDUIT AND WIRING FROM THE FUSED SWITCHES THE CONTRACTOR SHALL NOTE THE FUSE SIZES AND MAKE SAFE TO ENABLE THE REMOVAL OF THE EXISTING MAIN SWITCHBOARD AND THEN EXTENDING EACH CIRCUIT TO THE NEW SWITCHBOARD. FURNISH AND INSTALL REQUIRED NEW CONDUIT, WIRING AND PULL / SPLICE BOXES TO MAKE THE CONNECTIONS TO THE NEW SWITCHBOARD CIRCUIT BREAKERS.

B. EXISTING TO REMAIN.


## X. ELECTRICAL NEW WORK KEYED NOTES

1. CONTRACTOR SHALL EXTEND ALL EXISTING CIRCUITS (MATCH NUMBER AND SIZE OF CONDUCTORS AND CONDUIT) FROM EXISTING FUSED SWITCHBOARD (THAT HAVE BEEN REMOVED AS SHOWN ON THE DEMOLITION PLAN) TO NEW ASSOCIATED CIRCUIT BREAKERS IN NEW SWITCHBOARD 'MDP'.

   THE EXISTING 120/208 VOLT, 3 PHASE, 4 WIRE, 800 AMP SWITCHBOARD 'MDP' HAS THE FOLLOWING FUSED SWITCHES:

   (2) 3P-30 AMP
   (10) 3P-60 AMP
   (10) 3P-100 AMP
   (4) 3P-200 AMP

   THE NEW CIRCUIT BREAKER SWITCHBOARD 'MDP' SHALL BE 120/208 VOLT, 3 PHASE, 4 WIRE, 1,000 AMP WITH MAIN LUGS ONLY. THE NEW DISTRIBUTION CIRCUIT BREAKERS SHALL MATCH THE FUSE SIZES IN EACH OF THE FUSED SWITCHES IN THE EXISTING SWITCHBOARD. THE NEW SWITCHBOARD SHALL ALSO INCLUDE (4) 100 3-POLE SPACES.
2. EXISTING TO REMAIN.

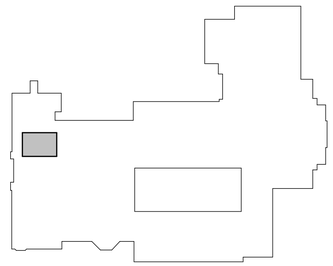

## 3 KEY PLAN - LEVEL 1 - ELECTRICAL ROOM 103D

SCALE: 1" = 100'-0"

PROJECT NORTH

H2M architects + engineers
1133 Westchester Avenue, Suite N-210
White Plains, NY 10605
914.358.5623 • www.h2m.com
NY Architecture & Landscape Architecture: No Certificate Required
NY Engineering Certificate of Authorization No.: 0018178

CONSULTANTS:

| MARK | DATE | DESCRIPTION |
|---|---|---|
| | | |

7.31.2028
Exp. Date

JEFFERY L. CZAJKA, P.E.
NY PROFESSIONAL ENGINEER Lic. No. 072825

"IN ACCORDANCE WITH ARTICLE 145, SECTION 7209 OF THE NYS EDUCATION LAW, ALTERATION OF THIS DOCUMENT EXCEPT BY A LICENSED PROFESSIONAL IS ILLEGAL."

| DESIGNED BY: | DRAWN BY: | CHECKED BY: | REVIEWED BY: |
|---|---|---|---|
| S. FREEMAN | W. TESTA | S. SOUSSOU | J. CZAJKA |

| PROJECT No: | DATE: | SCALE: |
|---|---|---|
| SMSD2507 | OCTOBER 2026 | AS SHOWN |

CLIENT

**SOMERS CENTRAL SCHOOL DISTRICT**

**VARIOUS UPGRADES AT SOMERS MIDDLE SCHOOL**

**250 US-202**
**SOMERS, NY 10589**

**SED#: 66-21-01-06-0-001-021**

CONTRACT

**CONTRACT E**
**ELECTRICAL CONSTRUCTION**

STATUS

**FOR BID**

SHEET TITLE

**ELECTRICAL**
**ENLARGED ELECTRICAL ROOM PLANS**

DRAWING No.

**MS-E 105.00**

C:\Users\wtesta\Documents_Revit Backup\SMSD2507_Central25_M_wtesta36AUA.rvt

10/29/2026 10:11:12 AM

| COPPER BRANCH CIRCUIT WIRE SIZING TABLES - 208V - 3% VOLTAGE DROP | | | | | | | | | | | | | |
|---|---|---|---|---|---|---|---|---|---|---|---|---|---|
| C/B TRIP | | 208V, 3P, 3W 120/208V, 3P, 4W | | | 208V, 2P, 2W 120/208V, 2P, 3W | | | | 120V, 1P, 2W | | | | | |
| 15 | DISTANCE IN FEET | 177 | 273 | 429 | 153 | 236 | 371 | 578 | 88 | 136 | 214 | 333 | 500 | 625 |
| | MINIMUM WIRE SIZE | 12 | 10 | 8 | 12 | 10 | 8 | 6 | 12 | 10 | 8 | 6 | 4 | 3 |
| 20 | DISTANCE IN FEET | 132 | 205 | 322 | 115 | 177 | 279 | 433 | 66 | 102 | 161 | 250 | 375 | 469 |
| | MINIMUM WIRE SIZE | 12 | 10 | 8 | 12 | 10 | 8 | 6 | 12 | 10 | 8 | 6 | 4 | 3 |
| 30 | DISTANCE IN FEET | 136 | 214 | 334 | 118 | 186 | 289 | 433 | 68 | 107 | 167 | 250 | 313 | 375 |
| | MINIMUM WIRE SIZE | 10 | 8 | 6 | 10 | 8 | 6 | 4 | 10 | 8 | 6 | 4 | 3 | 2 |
| 40 | DISTANCE IN FEET | 161 | 250 | 375 | 139 | 217 | 325 | 406 | 80 | 125 | 188 | 234 | 281 | 352 |
| | MINIMUM WIRE SIZE | 8 | 6 | 4 | 8 | 6 | 4 | 3 | 8 | 6 | 4 | 3 | 2 | 1 |
| 50 | DISTANCE IN FEET | 129 | 200 | 300 | 111 | 173 | 260 | 325 | 64 | 100 | 150 | 188 | 225 | 281 |
| | MINIMUM WIRE SIZE | 8 | 6 | 4 | 8 | 6 | 4 | 3 | 8 | 6 | 4 | 3 | 2 | 1 |
| 60 | DISTANCE IN FEET | 167 | 250 | 313 | 144 | 217 | 271 | 325 | 83 | 125 | 156 | 188 | 234 | |
| | MINIMUM WIRE SIZE | 6 | 4 | 3 | 6 | 4 | 3 | 2 | 6 | 4 | 3 | 2 | 1 | |
| 70 | DISTANCE IN FEET | 214 | 268 | 322 | 186 | 232 | 279 | 348 | 107 | 134 | 161 | 201 | | |
| | MINIMUM WIRE SIZE | 4 | 3 | 2 | 4 | 3 | 2 | 1 | 4 | 3 | 2 | 1 | | |
| 80 | DISTANCE IN FEET | 188 | 235 | 281 | 163 | 203 | 244 | 305 | 94 | 117 | 141 | 176 | | |
| | MINIMUM WIRE SIZE | 4 | 3 | 2 | 4 | 3 | 2 | 1 | 4 | 3 | 2 | 1 | | |
| 90 | DISTANCE IN FEET | 208 | 250 | 313 | 181 | 217 | 271 | | 104 | 125 | 156 | | | |
| | MINIMUM WIRE SIZE | 3 | 2 | 1 | 3 | 2 | 1 | | 3 | 2 | 1 | | | |
| 100 | DISTANCE IN FEET | 188 | 225 | 281 | 163 | 195 | 244 | | 94 | 113 | 141 | | | |
| | MINIMUM WIRE SIZE | 3 | 2 | 1 | 3 | 2 | 1 | | 3 | 2 | 1 | | | |

NOTES:

1. READ ACROSS TO THE RIGHT FROM C/B TRIP TO DESIRED VOLTAGE CHARACTERISTICS AND NEXT GREATER DISTANCE THAN CIRCUIT IN QUESTION.
2. READ DOWN TO MINIMUM WIRE SIZE.
3. DISTANCES ARE TO THE CENTER OF CONCENTRATED LOAD SUCH AS CLASSROOM LIGHTING OR THE MIDPOINT OF DISTRIBUTED LOAD SUCH AS CORRIDOR LIGHTING.
4. EQUIPMENT GROUNDING CONDUCTORS SHALL BE INCREASED IN SIZE PROPORTIONATELY PER N.E.C.

## NOTES TO PANELBOARD SCHEDULES AND BRANCH CIRCUIT WIRE SIZING TABLES

### WIRE SIZING

UNLESS OTHERWISE INDICATED, MINIMUM WIRE AMPACITY SHALL BE GREATER THAN OR EQUAL TO THE BRANCH CIRCUIT TRIP BASED ON COPPER CONDUCTOR WITH 90-DEGREE C THHN INSULATION APPLIED AT ITS 75-DEGREE C AMPACITY.

REFER TO THE BRANCH CIRCUIT WIRE SIZING TABLES FOR DISTANCE LIMITATIONS FOR THE MINIMUM WIRE SIZE AND FOR SELECTING THE PROPER WIRE SIZE FOR THE DISTANCE AND VOLTAGE DROP INVOLVED.

### NUMBER OF CONDUCTORS

UNLESS OTHERWISE INDICATED, QUANTITIES OF WIRES SHALL BE BASED ON AN INDIVIDUAL HOMERUN FOR EACH CIRCUIT AS FOLLOWS.

| | PHASE CONDUCTOR | FULL CIRCUIT SIZE NEUTRAL CONDUCTOR | FULL CIRCUIT SIZE EQUIPMENT GROUNDING CONDUCTOR | FULL CIRCUIT SIZE ISOLATED GROUND CONDUCTOR |
|---|---|---|---|---|
| 1 POLE CIRCUIT | 1 | 1 | 1 | 0 |
| 1 POLE DATA/ COMPUTER CIRCUIT | 1 | 1 | 1 | 1 |
| 2 POLE CIRCUIT | 2 | 1 | 1 | 0 |
| 3 POLE CIRCUIT | 3 | 1 | 1 | 0 |
| 3 POLE MOTOR CIRCUIT DELTA | 3 | 0 | 1 | 0 |
| 3 POLE MOTOR CIRCUIT WYE | 3 | 1 | 1 | 0 |

CONSECUTIVE INDIVIDUAL 20 AMP LINE TO NEUTRAL BRANCH CIRCUITS MAY NOT BE COMBINED INTO MULTIWIRE BRANCH CIRCUITS HAVING HOMERUNS WITH A COMMON NEUTRAL CONDUCTOR.

SINGLE PHASE, TWO POLE, TWO WIRE, LINE TO LINE, BRANCH CIRCUITS AND SINGLE PHASE, TWO POLE, THREE WIRE, LINE TO LINE PLUS NEUTRAL, BRANCH CIRCUITS SHALL HAVE INDIVIDUAL UNCOMBINED HOMERUNS.

COMBINED TWO AND THREE CIRCUIT HOMERUNS SHALL HAVE SEPARATE NEUTRALS FOR EACH CIRCUIT BUT A COMMON EQUIPMENT GROUNDING CONDUCTOR AND A COMMON ISOLATED GROUNDING CONDUCTOR MAY BE USED.

| | PHASE CONDUCTOR | FULL CIRCUIT SIZE NEUTRAL CONDUCTOR | FULL CIRCUIT SIZE EQUIPMENT GROUNDING CONDUCTOR | FULL CIRCUIT SIZE ISOLATED GROUND CONDUCTOR |
|---|---|---|---|---|
| TWO 1 POLE HOMERUNS | 2 | 2 | 1 | 0 |
| TWO 1 POLE DATA/COMP. CIRCUIT HOMERUNS | 2 | 2 | 1 | 1 |
| THREE 1 POLE HOMERUNS | 3 | 3 | 1 | 0 |
| THREE 1 POLE DATA/COMP. CIRCUIT HOMERUNS | 3 | 3 | 1 | 1 |


### WIRE DERATING

1. COMBINED HOMERUNS SHALL HAVE THE MINIMUM BRANCH CIRCUIT WIRE SIZE INCREASED IN ACCORDANCE WITH CURRENT NATIONAL ELECTRICAL ADJUSTMENT FACTORS FOR NUMBER OF CURRENT CARRYING CONDUCTORS IN A RACEWAY.
2. NEUTRAL CONDUCTORS FOR FLUORESCENT AND HIGH INTENSITY DISCHARGE LIGHTING CIRCUITS ARE CURRENT CARRYING CONDUCTORS.
3. INDIVIDUAL NEUTRAL CONDUCTOR FOR COMBINED HOMERUNS FOR DATA / COMPUTER OUTLETS ARE CURRENT CARRYING CONDUCTORS.
4. NEUTRAL CONDUCTORS FOR DIMMING CIRCUITS ARE CURRENT CARRYING CONDUCTORS.

### RACEWAY SIZING

1. ALL RACEWAYS SHALL BE SIZED IN ACCORDANCE WITH THE CURRENT NATIONAL ELECTRICAL CODE IN EFFECT AS A MINIMUM SIZE. THE MORE COMMON SIZES ARE INCLUDED HERE FOR THE CONTRACTOR'S CONVENIENCE.

| WIRE SIZE | NO. OF CONDUCTORS | MINIMUM CONDUIT SIZE | WIRE SIZE | NO. OF CONDUCTORS | MINIMUM CONDUIT SIZE |
|---|---|---|---|---|---|
| 12 | 3 | 3/4" | 8 | 3 | 3/4" |
| 12 | 4 | 3/4" | 8 | 4 | 3/4" |
| 12 | 5 | 3/4" | 8 | 5 | 3/4" |
| 12 | 6 | 3/4" | 8 | 6 | 1" |
| 12 | 7 | 3/4" | 8 | 7 | 1" |
| 12 | 8 | 3/4" | 8 | 8 | 1" |
| | | | | | |
| 10 | 3 | 3/4" | 6 | 3 | 3/4" |
| 10 | 4 | 3/4" | 6 | 4 | 3/4" |
| 10 | 5 | 3/4" | 6 | 5 | 1" |
| 10 | 6 | 3/4" | 6 | 6 | 1" |
| 10 | 7 | 3/4" | 6 | 7 | 1-1/4" |
| 10 | 8 | 3/4" | 6 | 8 | 1-1/4" |
| | | | | | |

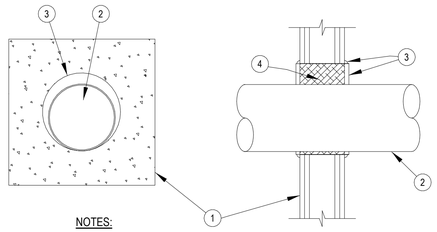



NOTES:

1. RATED GYPSUM WALL BOARD ASSEMBLY.
2. MAXIMUM 10" TRADE SIZE STEEL CONDUIT OR EMT.
3. STI SPECSEAL SERIES 100 SEALANT INSTALLED TO A 1/2" DEPTH FLUSH TO THE END OF THE SLEEVE WITH AN ADDITIONAL 1/4" CROWN APPLIED AROUND THE SLEEVE / WALL INTERFACE. ANNULUS RANGING FROM 1/8" MINIMUM TO 2 1/4" MAXIMUM.
4. STEEL SLEEVE PACKED WITH MINERAL WOOL BATT, TO FULL THICKNESS RECESSED FROM BOTH SIDES TO ACCOMMODATE FILL MATERIAL.

## 1 OR 2 HOUR RATED FIRESTOP FOR METALLIC CONDUIT THRU GYPSUM BOARD WALLS

1 SCALE:NONE U.L. SYSTEM NUMBER W-L-1054

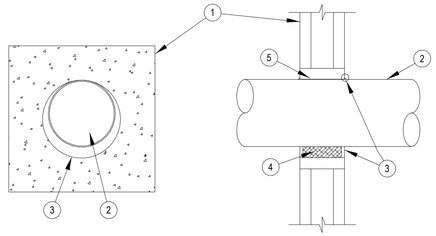


NOTES:

1. CONCRETE SLAB OR CONCRETE OVER STEEL DECK.
2. MAXIMUM 8" TRADE SIZE STEEL CONDUIT. ANNULUS RANGING FROM POINT CONTACT" TO 1.4" MAXIMUM.
3. STI SPECSEAL SERIES 100 SEALANT INSTALLED TO A 1/2" DEPTH. **
4. MINERAL WOOL BATT, NOMINAL 4PCF. TO FULL THICKNESS RECESSED FROM BOTH SIDES TO ACCOMMODATE FILL MATERIAL.
5. STEEL SLEEVE.

*NOTE: A MINIMUM ANNULAR SPACE OF 1/4" AND A 28 GAUGE STEEL COVER PLATE ARE REQUIRED FOR A 4 HOUR RATING.

**NOTE: AT POINT CONTACT APPLY A 3/8" COVE BEAD OF SEALANT BETWEEN PIPE AND BOTH SURFACES OF WALL.

## 2 HOUR RATED FIRESTOP FOR METALLIC CONDUIT THRU MASONRY WALLS

2 SCALE:NONE U.L. SYSTEM NUMBER C-AJ-1150


H 2 M architects + engineers

1133 Westchester Avenue, Suite N-210
White Plains, NY 10605
914.358.5623 • www.h2m.com
NY Architecture & Landscape Architecture: No Certificate Required
NY Engineering Certificate of Authorization No.: 0018178


CONSULTANTS:

| MARK | DATE | DESCRIPTION |
|---|---|---|
| | | |

7.31.2028
Exp. Date

JEFFERY L. CZAJKA, P.E.
NY PROFESSIONAL ENGINEER Lic. No. 075825


"IN ACCORDANCE WITH ARTICLE 145, SECTION 7209 OF THE NYS EDUCATION LAW, ALTERATION OF THIS DOCUMENT EXCEPT BY A LICENSED PROFESSIONAL IS ILLEGAL."


| DESIGNED BY: | DRAWN BY: | CHECKED BY: | REVIEWED BY: |
|---|---|---|---|
| S. FREEMAN | W. TESTA | S. SOUSSOU | J. CZAJKA |

| PROJECT No: | DATE: | SCALE: |
|---|---|---|
| SMSD2507 | OCTOBER 2026 | AS SHOWN |

CLIENT

**SOMERS CENTRAL SCHOOL DISTRICT**

**VARIOUS UPGRADES AT SOMERS MIDDLE SCHOOL**

**250 US-202**
**SOMERS, NY 10589**

**SED#: 66-21-01-06-0-001-021**

CONTRACT

**CONTRACT E**
**ELECTRICAL CONSTRUCTION**

STATUS

**FOR BID**

SHEET TITLE

**ELECTRICAL DETAILS**

DRAWING No.

**MS-E 500.00**


C:\Users\wtesta\Documents_Revit Backup\SMSD2507_Central25_M_wtesta36AUA.rvt
10/29/2026 10:11:12 AM

| PANEL INFORMATION | | | | | | ELECTRICAL DATA | | | | | | BREAKER SIZES | | | | | | | | | | | | | | | | | | PANEL DIMENSIONS | | | |
|---|---|---|---|---|---|---|---|---|---|---|---|---|---|---|---|---|---|---|---|---|---|---|---|---|---|---|---|---|---|---|---|---|
| PANEL NAME | PANEL LOCATION | | | EXISTING MANUFACTURER | MOUNTING | VOLTAGE | PHASE | AMPS | MLO / MCB | MCB (IF APPLICABLE) | SPACES | 1 POLE | | | | | | 2 POLE | | | | | | 3 POLE | | | | | | | | | NOTES |
| | FLOOR | ROOM NAME | ROOM NUMBER | | | | | | | | | 15A | 20A | 15A TANDEM | 15/20A TANDEM | 20A TANDEM | SPACE | 15A | 20A | 30A | 50A | 60A | 15A | 20A | 30A | 50A | 60A | 100A | SPACE | WIDTH (IN.) | HEIGHT (IN.) | DEPTH (IN.) | |
| PANEL 'P1-1' | 1 | CORRIDOR | HW-1A | SQUARE D | FLUSH | 120/208 | 1 | 200A | MLO | - | 20 | - | 7 | 9 | - | 4 | - | - | - | - | - | - | - | - | - | - | - | - | - | 16 | 30 | - | EXISTING PANEL INCLUDES TANDEM BREAKERS. NEW PANEL SHALL HAVE 30 SPACES WITH NO TANDEM BREAKERS. |
| PANEL 'P1-2' | 1 | CORRIDOR | HW-1B | GENERAL ELECTRIC | FLUSH | 120/208 | 1 | 100A | MLO | - | 12 | - | 12 | - | - | - | - | - | - | - | - | - | - | - | - | - | - | - | - | 22 | 24 | - | |
| PANEL 'P1-3' | 1 | CORRIDOR | - | GENERAL ELECTRIC | FLUSH | 120/208 | 1 | 100A | MLO | - | 12 | 12 | - | - | - | - | - | - | - | - | - | - | - | - | - | - | - | - | - | 22 | 24 | - | |
| PANEL 'LPK' | 1 | KITCHEN | 106 | SQUARE D | FLUSH | 120/208 | 1 | 100A | MLO | - | 24 | 9 | 14 | - | - | 1 | - | - | - | - | - | - | - | - | - | - | - | - | - | 20 | 26 | - | EXISTING PANEL INCLUDES TANDEM BREAKERS. NEW PANEL SHALL HAVE 30 SPACES WITH NO TANDEM BREAKERS. |
| PANEL 'PPK' | 1 | KITCHEN | 106 | SQUARE D | FLUSH | 120/208 | 3 | N/A | MLO | - | 30 | 1 | 6 | - | - | - | 5 | 2 | 1 | - | - | - | 1 | 2 | - | - | 1 | - | - | 25 | 32 | - | |
| PANEL '103G' | 1 | BOILER ROOM | 103G | GENERAL ELECTRIC | FLUSH | 120/208 | 3 | 200A | MLO | - | 30 | - | - | - | - | - | - | - | - | - | - | - | 5 | 3 | 1 | - | - | - | 1 | 30 | 64 | - | TOP SECTION CONTROLLED BY 200 AMP INTERGRAL CONTACTOR |
| | | | | | | 120/240 | 1 | 100A | MLO | - | 12 | - | 10 | - | - | - | - | - | 1 | - | - | - | - | - | - | - | - | - | - | | | | BOTTOM WITH START BUTTON TO CONTROL CONTACTOR |
| PANEL 'PP-BRC' | 1 | BOILER ROOM | 103F | GENERAL ELECTRIC | SURFACE | 120/208 | 3 | 125A | MLO | - | 12 | 2 | 6 | - | - | - | 4 | - | - | - | - | - | - | - | - | - | - | - | - | N/A | N/A | N/A | |
| PANEL 'P2-2' | 2 | CORRIDOR | HW-2H | GENERAL ELECTRIC | FLUSH | 120/240 | 1 | 100A | MLO | - | 18 | - | 16 | - | - | - | - | - | 1 | - | - | - | - | - | - | - | - | - | - | 21 | 24 | - | |
| PANEL 'P2-1' | 2 | CORRIDOR | HW-2C | SQUARE D | FLUSH | N/A | N/A | 100A | MLO | - | 30 | 10 | 6 | 2 | 1 | 1 | 11 | - | - | - | - | - | - | - | - | - | - | - | - | N/A | N/A | - | EXISTING PANEL INCLUDES TANDEM BREAKERS. NEW PANEL SHALL HAVE 30 SPACES WITH NO TANDEM BREAKERS. |
| PANEL 'P3-1' | 3 | CORRIDOR | HW-3B | GENERAL ELECTRIC | FLUSH | 120/240 | 1 | 100A | MLO | - | 30 | - | 24 | - | - | - | - | - | 1 | - | - | 2 | - | - | - | - | - | - | - | N/A | N/A | - | TOP SECTION |
| | | | | | | 120/240 | 1 | 100A | MLO | - | 30 | - | - | - | - | - | - | - | 2 | 1 | 3 | - | - | - | 5 | 1 | - | - | - | | | | BOTTOM SECTION |
| PANEL 'P-309' | 3 | STORAGE | 309 | GENERAL ELECTRIC | FLUSH | 120/240 | 1 | 100A | MLO | - | 12 | 6 | 4 | - | - | - | - | - | 1 | - | - | - | - | - | - | - | - | - | - | 34 | 26 | - | |
| PANEL 'P3-2' | 3 | CORRIDOR | HW-3A | GENERAL ELECTRIC | FLUSH | 120/240 | 1 | 100A | MLO | - | 24 | - | 23 | - | - | - | 1 | - | - | - | - | - | - | - | - | - | - | - | - | 21 | 24 | - | |

NOTE: CONTRACTOR TO FIELD VERIFY PARAMETERS LISTED AS "N/A"

## 1 PANEL REPLACEMENT SCHEDULE

SCALE:NONE

**SCHEDULE FOR PANEL: M2**

| | | | | | | | |
|---|---|---|---|---|---|---|---|
| SYSTEM: | 208Y/120V, 3Φ, 4W | | NUMBER OF POLES: | 72 | AREA SERVED: | SECOND FLOOR | |
| BUS RATING: | 225 A | MINIMUM CB IC: 22kA RMS SYM | EQUIP GROUND BUS: | YES | PANEL LOCATION: | | |
| MAINS TYPE: | MCB | MAINS RATING: 225 A | ISOLATED GND BUS: | NO | MOUNTING: | SURFACE | SUPPLIED FROM: |

| CIR. # | SERVES | LOAD | MINIMUM BRANCH CIRCUIT & CONDUIT SIZE | BREAKER P | BREAKER TRIP | PHASE A | PHASE B | PHASE C | BREAKER TRIP | BREAKER P | MINIMUM BRANCH CIRCUIT & CONDUIT SIZE | LOAD | SERVES | CIR. # |
|---|---|---|---|---|---|---|---|---|---|---|---|---|---|---|
| 1 | IDU-201B | 45 | 2#12, #12 G, 3/4" C | 2 | 15 | 159 | | | 15 | 2 | 2#12, #12 G, 3/4" C | 114 | IDU-203A | 2 |
| 3 | | 45 | | | | | 159 | | | | | 114 | | 4 |
| 5 | IDU-201A | 199 | 2#12, #12 G, 3/4" C | 2 | 15 | | | 244 | 15 | 2 | 2#12, #12 G, 3/4" C | 45 | IDU-203C | 6 |
| 7 | | 199 | | | | 244 | | | | | | 45 | | 8 |
| 9 | IDU-201D | 353 | 2#12, #12 G, 3/4" C | 2 | 15 | | 585 | | 15 | 2 | 2#12, #12 G, 3/4" C | 232 | IDU-205 | 10 |
| 11 | | 353 | | | | | | 585 | | | | 232 | | 12 |
| 13 | IDU-201FF | 45 | 2#12, #12 G, 3/4" C | 2 | 15 | 91 | | | 15 | 2 | 2#12, #12 G, 3/4" C | 46 | IDU-205A | 14 |
| 15 | | 45 | | | | | 91 | | | | | 46 | | 16 |
| 17 | IDU-203 | 232 | 2#12, #12 G, 3/4" C | 2 | 15 | | | 4624 | | | | 4392 | | 18 |
| 19 | | 232 | | | | 4624 | | | 50 | 3 | 3#6, #10 G, 3/4" C | 4392 | ODU-2 | 20 |
| 21 | | 4392 | | | | | 8784 | | | | | 4392 | | 22 |
| 23 | ODU-1 | 4392 | 3#6, #10 G, 3/4" C | 3 | 50 | | | 4470 | 15 | 2 | 2#12, #12 G, 3/4" C | 78 | BSB-2 | 24 |
| 25 | | 4392 | | | | 4470 | | | | | | 78 | | 26 |
| 27 | BSB-1 | 78 | 2#12, #12 G, 3/4" C | 2 | 15 | | 442 | | 15 | 2 | 2#12, #12 G, 3/4" C | 364 | ERV-2 | 28 |
| 29 | | 78 | | | | | | 442 | | | | 364 | | 30 |
| 31 | ERV-1 | 645 | 2#12, #12 G, 3/4" C | 2 | 15 | 1524 | | | 15 | 1 | 2#12, #12 G, 3/4" C | 879 | CUH-2-1, CUH-2-2 & CUH-2-3 | 32 |
| 33 | | 645 | | | | | 1231 | | 15 | 1 | 2#12, #12 G, 3/4" C | 586 | CUH-220I & CUH-220G | 34 |
| 35 | RECEPTACLES - ROOF | 360 | 2#12, #12 G, 3/4" C | 1 | 20 | | | 1176 | 15 | 1 | 2#12, #12 G, 3/4" C | 816 | UV-241 | 36 |
| 37 | UV-235 | 816 | 2#12, #12 G, 3/4" C | 1 | 15 | 1632 | | | 15 | 1 | 2#12, #12 G, 3/4" C | 816 | UV-242 | 38 |
| 39 | UV-237 | 816 | 2#12, #12 G, 3/4" C | 1 | 15 | | 1632 | | 15 | 1 | 2#12, #12 G, 3/4" C | 816 | UV-243 | 40 |
| 41 | UV-239 | 816 | 2#12, #12 G, 3/4" C | 1 | 15 | | | 1632 | 15 | 1 | 2#12, #12 G, 3/4" C | 816 | UV-244 | 42 |
| 43 | UV-240 | 816 | 2#12, #12 G, 3/4" C | 1 | 15 | 2483 | | | | | | 1667 | | 44 |
| 45 | | 1667 | | | | | 3334 | | 20 | 3 | 3#12, #12 G, 3/4" C | 1667 | EDH-1 | 46 |
| 47 | EDH-2 | 1667 | 3#12, #12 G, 3/4" C | 3 | 20 | | | 3334 | | | | 1667 | | 48 |
| 49 | | 1667 | | | | 2253 | | | 15 | 1 | 2#12, #12 G, 3/4" C | 586 | CUH-3-1 & CUH-3-2 | 50 |
| 51 | UV-303 | 816 | 2#12, #12 G, 3/4" C | 1 | 15 | | 1632 | | 15 | 1 | 2#12, #12 G, 3/4" C | 816 | UV-305 | 52 |
| 53 | IDU-201 | 68 | 2#12, #12 G, 3/4" C | 2 | 15 | | | 68 | | | | | | 54 |
| 55 | | 68 | | | | 68 | | | | | | | | 56 |
| 57 | IDU-201F | 68 | 2#12, #12 G, 3/4" C | 2 | 15 | | 68 | | | | | | | 58 |
| 59 | | 68 | | | | | | 68 | | | | | | 60 |
| 61 | | | | | | 0 | | | | | | | | 62 |
| 63 | | | | | | | 0 | | | | | | | 64 |
| 65 | | | | | | | | 0 | | | | | | 66 |
| 67 | | | | | | 0 | | | | | | | | 68 |
| 69 | | | | | | | 0 | | | | | | | 70 |
| 71 | | | | | | | | 0 | | | | | | 72 |
| | | | | | | 17547 | 17957 | 16642 | VA PER PHASE | | | | | |
| | | | | | | 146 | 150 | 139 | AMPS PER PHASE | | | | | |

TOTAL CONNECTED LOAD (VA): 52145

TOTAL CONNECTED LOAD (AMPS): 145

NOTES:
1.

## 2 NEW PANEL 'M2' SCHEDULE

SCALE:NONE


H2M architects + engineers

1133 Westchester Avenue, Suite N-210
White Plains, NY 10605
914.358.5623 • www.h2m.com
NY Architecture & Landscape Architecture: No Certificate Required
NY Engineering Certificate of Authorization No.: 0018178


CONSULTANTS:

| MARK | DATE | DESCRIPTION |
|---|---|---|
| | | |

7.31.2028
Exp. Date

JEFFERY L. CZAJKA, P.E.
NY PROFESSIONAL ENGINEER Lic. No. 072452

"IN ACCORDANCE WITH ARTICLE 145, SECTION 7209 OF THE NYS EDUCATION LAW, ALTERATION OF THIS DOCUMENT EXCEPT BY A LICENSED PROFESSIONAL IS ILLEGAL."

| DESIGNED BY: | DRAWN BY: | CHECKED BY: | REVIEWED BY: |
|---|---|---|---|
| S. FREEMAN | W. TESTA | S. SOUSSOU | J. CZAJKA |

| PROJECT No: | DATE: | SCALE: |
|---|---|---|
| SMSD2507 | OCTOBER 2026 | AS SHOWN |

CLIENT

**SOMERS CENTRAL SCHOOL DISTRICT**

**VARIOUS UPGRADES AT SOMERS MIDDLE SCHOOL**

**250 US-202**
**SOMERS, NY 10589**

**SED#: 66-21-01-06-0-001-021**

CONTRACT

**CONTRACT E**
**ELECTRICAL CONSTRUCTION**

STATUS

**FOR BID**

SHEET TITLE

**ELECTRICAL SCHEDULES**

DRAWING No.

**MS-E 600.00**

C:\Users\wtesta\Documents_Revit Backup\SMSD2507_Central25_M_wtesta36AUA.rvt

10/29/2026 10:11:13 AM

# SOMERS CENTRAL SCHOOL DISTRICT
## CIVIL UPGRADES AT:

### PRIMROSE ELEMENTARY SCHOOL

**110 PRIMROSE STREET**
**LINCOLNDALE, NY 10540**

**SED #: 66-21-01-06-0-002-017**

### SOMERS INTERMEDIATE SCHOOL

**240 US-202**
**SOMERS, NY 10589**

**SED #: 66-21-01-06-0-006-021**

### SOMERS MIDDLE SCHOOL

**250 US-202**
**SOMERS, NY 10589**

**SED#: 66-21-01-06-0-001-021**


### SOMERS HIGH SCHOOL

**120 PRIMROSE STREET**
**LINCOLNDALE, NY 10540**


**SED #: 66-21-01-06-0-003-023**

**CONTRACT C - SITE/CIVIL CONSTRUCTION**

**LOCATION MAP - PRIMROSE CAMPUS**

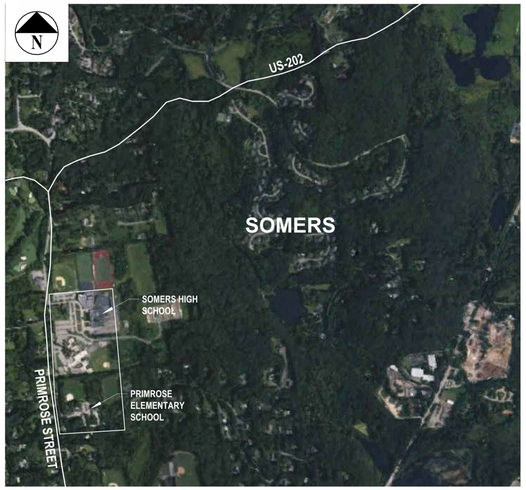


**LOCATION MAP - ROUTE 202 CAMPUS**

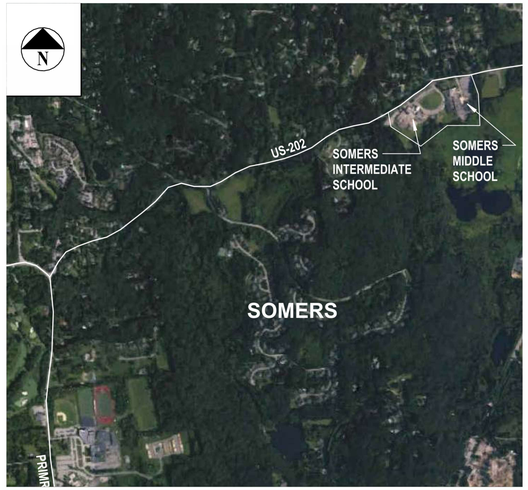


**PE - DRAWING LIST**

| 1) CIVIL | |
|---|---|
| PE-CD 100 | EXISTING CONDITIONS & DEMOLITION PLAN |
| PE-CS 100 | DIMENSIONAL SITE PLAN |
| PE-C 100 | GRADING & DRAINAGE PLAN |
| PE-C 500 | SITE DETAILS |

**MS - DRAWING LIST**

| 1) CIVIL | |
|---|---|
| MS-CD 100 | EXISTING CONDITIONS & DEMOLITION PLAN |
| MS-CS 100 | DIMENSIONAL SITE PLAN |
| MS-C 100 | GRADING, DRAINAGE, & EROSION & SEDIMENT CONTROL PLAN |
| MS-C 500 | SITE DETAILS |
| MS-C 501 | SITE DETAILS |

**SI - DRAWING LIST**

| 1) CIVIL | |
|---|---|
| SI-C 000.00 | GENERAL NOTES AND LEGENDS |
| SI-CD 100.00 | EXISTING CONDITIONS AND DEMOLITION PLAN |
| SI-CS 100.00 | SITE IMPROVEMENTS PLAN |
| SI-C 500.00 | SITE DETAILS |
| SI-C 501.00 | SITE DETAILS |
| SI-C 502.00 | SITE DETAILS |

**HS - DRAWING LIST**

| 1) CIVIL | |
|---|---|
| HS-CD 100 | EXISTING CONDITIONS & DEMOLITION PLAN - WEST |
| HS-CD 101 | EXISTING CONDITIONS & DEMOLITION PLAN - EAST |
| HS-CS 100 | SITE IMPROVEMENTS PLAN - WEST |
| HS-CS 101 | SITE IMPROVEMENTS PLAN - EAST |
| HS-C 500 | SITE DETAILS |
| HS-C 501 | SITE DETAILS |
| HS-C 502 | SITE DETAILS |


H2M architects + engineers
1133 Westchester Avenue, Suite N-210
White Plains, NY 10605
914.358.5623 • www.h2m.com
NY Architecture & Landscape Architecture: No Certificate Required
NY Engineering Certificate of Authorization No.: 0016178


CONSULTANTS:

| MARK | DATE | DESCRIPTION |
|---|---|---|
| | | |

REGISTERED ARCHITECT KATRINA PACHECO 041183 STATE OF NEW YORK

09/30/2029
KATRINA N. PACHECO, R.A.
Exp. Date
NY PROFESSIONAL ARCHITECT Lic. No. 041183

"IN ACCORDANCE WITH ARTICLE 145, SECTION 7209 OF THE NYS EDUCATION LAW, ALTERATION OF THIS DOCUMENT EXCEPT BY A LICENSED PROFESSIONAL IS ILLEGAL"

| DESIGNED BY: | DRAWN BY: | CHECKED BY: | REVIEWED BY: |
|---|---|---|---|
| S. MANDIC | C. HENRY | L. RAUSCHER | K. PACHECO |

| PROJECT No: | DATE: | SCALE: |
|---|---|---|
| SMSD2505-2508 | NOVEMBER 2026 | AS SHOWN |

CLIENT
**SOMERS CENTRAL SCHOOL DISTRICT**

**CIVIL UPGRADES AT SOMERS CSD**

**LINCOLNDALE, NY 10540**
**SOMERS, NY 10589**

**PE - SED #: 66-21-01-06-0-002-017**
**SI - SED #: 66-21-01-06-0-006-021**
**MS - SED#: 66-21-01-06-0-001-021**
**HS - SED #: 66-21-01-06-0-003-023**


CONTRACT
**CONTRACT C**


STATUS
**BID DOCUMENTS**


SHEET TITLE
**COVER SHEET**

DRAWING No.
**G 001.00**

File Path
9/17/2009 10:58:39 AM

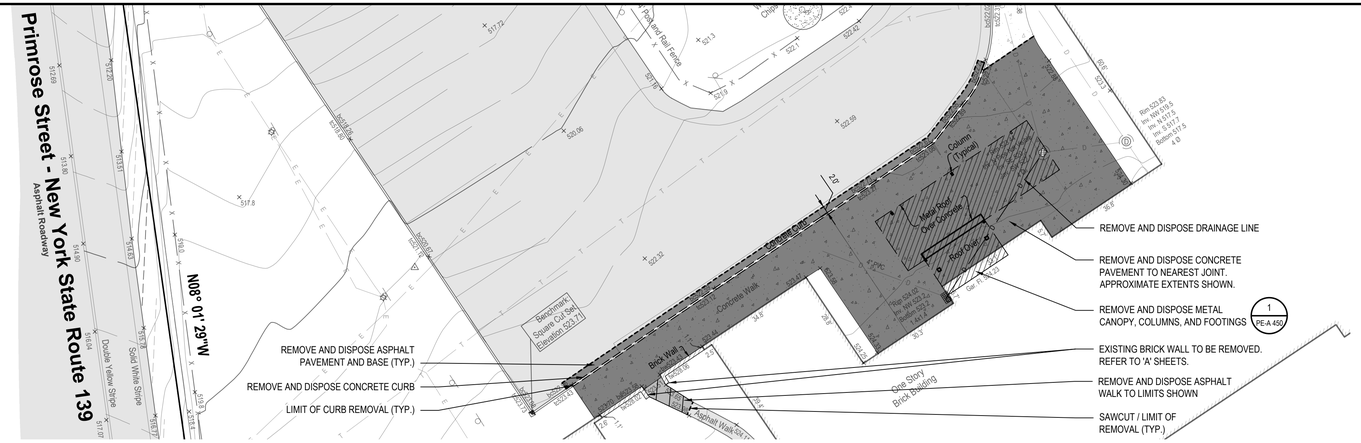
Primrose Street - New York State Route 139
Asphalt Roadway
N08° 01' 29" W
Double Yellow Stripe
Solid White Stripe
Benchmark Square Cut Set Elevation 523.71
Benchmark Square Cut Set Elevation 517.84
Brick Wall
Concrete Walk
Asphalt Walk
Gate
Column (Typical)
Roof Overhang
Roof Overhang
Gate
Gate
Asphalt Curb
Asphalt Pavement
Asphalt Walk
Asphalt Walk
Asphalt Walk

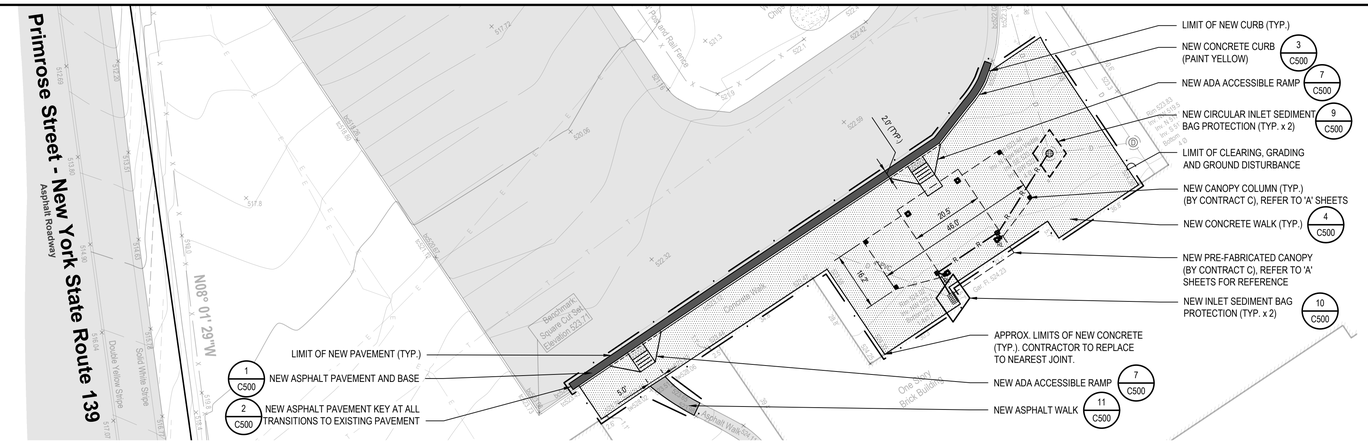
Primrose Street - New York State Route 139
Asphalt Roadway
N08° 01' 29"W
LIMIT OF NEW CURB (TYP.)
NEW CONCRETE CURB (PAINT YELLOW) 3 C500
NEW ADA ACCESSIBLE RAMP 7 C500
NEW CIRCULAR INLET SEDIMENT BAG PROTECTION (TYP. x 2) 9 C500
LIMIT OF CLEARING, GRADING AND GROUND DISTURBANCE
NEW CANOPY COLUMN (TYP.) (BY CONTRACT C), REFER TO 'A' SHEETS
NEW CONCRETE WALK (TYP.) 4 C500
NEW PRE-FABRICATED CANOPY (BY CONTRACT C), REFER TO 'A' SHEETS FOR REFERENCE
NEW INLET SEDIMENT BAG PROTECTION (TYP. x 2) 10 C500
APPROX. LIMITS OF NEW CONCRETE (TYP.). CONTRACTOR TO REPLACE TO NEAREST JOINT.
NEW ADA ACCESSIBLE RAMP 7 C500
NEW ASPHALT WALK 11 C500
LIMIT OF NEW PAVEMENT (TYP.)
1 C500 NEW ASPHALT PAVEMENT AND BASE
2 C500 NEW ASPHALT PAVEMENT KEY AT ALL TRANSITIONS TO EXISTING PAVEMENT
Benchmark Square Cut Set Elevation 513.71
Benchmark Square Cut Set Elevation 517.84
Asphalt Walk
Concrete Walk
Retaining Wall
Rockery
Retaining Wall
Retaining Wall
Retaining Wall

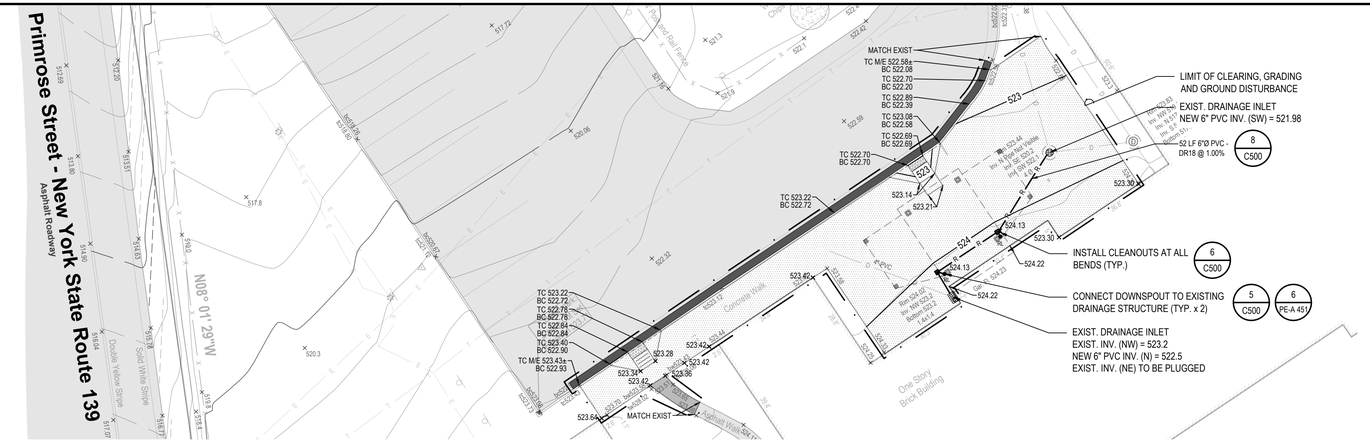


## GRADING & DRAINAGE PLAN - MAIN ENTRANCE

SCALE: 1" = 20'




## GRADING & DRAINAGE PLAN - BASKETBALL COURTS

SCALE: 1" = 20'

811 1-800-962-7962
Dig Safely. New York
Call811
Safe digging starts here
Call before you dig
www.UDigNY.org

## SITE IMPROVEMENTS LEGEND

| DESCRIPTION | SYMBOL |
|---|---|
| SPOT ELEVATION | +121.50 |
| TOP AND BOTTOM CURB ELEVATION | TC140.00 BC139.50 |
| MINOR CONTOUR | 241 |
| MAJOR CONTOUR | 240 |
| ROOF LEADER | RL |
| ROOF LEADER LINE | R — R |
| CLEAN OUT | |
| HANDICAP RAMP | |
| FIELD INLET | |
| YARD INLET | |

## GRADING AND DRAINAGE NOTES:

1. FOR NEW CONSTRUCTION THAT MEETS EXISTING CONDITIONS, ABUTTING SURFACES SHALL BE FLUSH AND ALIGNED.
2. THE CONTRACTOR SHALL CONFIRM INVERT ELEVATIONS OF ALL ROOF DRAINS.
3. ADJUST ALL EXISTING CASTINGS AND VALVE COVERS TO MEET PROPOSED GRADE.
4. CONSTRUCTION DEBRIS AND EXCESS SOIL SHALL BE REMOVED AND LEGALLY DISPOSED OFF SITE.
5. UNSUITABLE SOILS ENCOUNTERED DURING CONSTRUCTION SHALL BE BROUGHT TO THE ATTENTION OF THE OWNER AND ENGINEER IMMEDIATELY IN WRITING BEFORE REMOVAL OR DISTURBANCE.

## PIPE MATERIAL SPECIFICATIONS:

- ROOF LEADER CONNECTIONS: 6"Ø PVC-DR18

GRAPHIC SCALE
20 0 10 20
( IN FEET )
1 inch = 20 ft.


H 2 M architects + engineers
1133 Westchester Ave., Suite N-210
White Plains, NY 10605
914.358.5623 • www.h2m.com
NY Architecture & Landscape Architecture: No Certificate Required
NY Engineering Certificate of Authorization No. 0018178


CONSULTANTS:

| MARK | DATE | DESCRIPTION |
|---|---|---|
| | | |

STATE OF NEW YORK · MATTHEW RONALD MOHLIN · LICENSED PROFESSIONAL ENGINEER · 071569

09/30/2020
EXP. DATE

MATTHEW R. MOHLIN, P.E.
NY PROFESSIONAL ENGINEER Lic. No. 071569

"IN ACCORDANCE WITH ARTICLE 145, SECTION 7209 OF THE NYS EDUCATION LAW, ALTERATION OF THIS DOCUMENT EXCEPT BY LICENSE PROFESSIONAL IS ILLEGAL"

| DESIGNED BY: | DRAWN BY: | CHECKED BY: | REVIEWED BY: |
|---|---|---|---|
| S. PETERS | A. SODERMAN | B. LEDGER | M. MOHLIN |

| PROJECT No.: | DATE: | SCALE: |
|---|---|---|
| SMSD2505 | NOVEMBER 2026 | AS SHOWN |

CLIENT

**SOMERS CENTRAL SCHOOL DISTRICT**

**VARIOUS UPGRADES AT PRIMROSE ELEMENTARY SCHOOL**

**110 PRIMROSE STREET**
**LINCOLNDALE, NY 10540**

**SED# 66-21-01-06-0-002-017**


CONTRACT
**CONTRACT C**
**CIVIL / SITE CONSTRUCTION**

STATUS
**BID DOCUMENTS**

SHEET TITLE
**GRADING & DRAINAGE PLAN**


DRAWING No.
**PE-C 100.00**

X:\SSMSD (Somers School District\SMSD2505 (PES Phase 2 Various Upgrades\00.BIM-CAD\Con-Docs\06 Civil\03_C100 Grading & Drainage Plan.dwg, Last Modified: Nov 10, 2026 - 11:59am Plotted on: Nov 10, 2026 - 12:07pm By systems

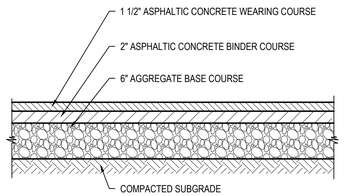



NOTE:
COMPACT SUBGRADE TO 92% MAXIMUM DENSITY IN ACCORDANCE WITH ASTM D1557.

## 1 Asphalt Pavement - Standard Duty
SCALE: NTS (321216.13 H2MX1) - U

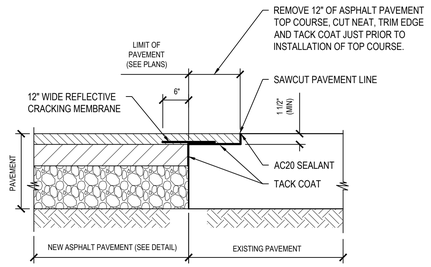



## 2 New Asphalt Pavement Key to Existing Asphalt Pavement - Standard Duty
NTS

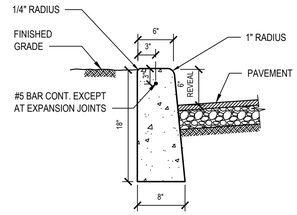



NOTES:
1. WOOD FLOAT AND BRUSH FINISH ON ALL SURFACES ABOVE GRADE.
2. AT ALL CURB ENDINGS, PROVIDE SMOOTH TRANSITION DOWN TO PAVED SURFACE.
3. PROVIDE 1/2" PREFORMED EXPANSION MATERIAL AT 20' ON CENTER AND AT ALL CORNERS. SET EXPANSION MATERIAL 1/2" BELOW EXPOSED SURFACES AND SEAL JOINT.
4. CONCRETE TO ACHIEVE 4,000 PSI STRENGTH AT 28 DAYS.


## 3 Concrete Curb
SCALE: NTS (321613.16 H2MX1)

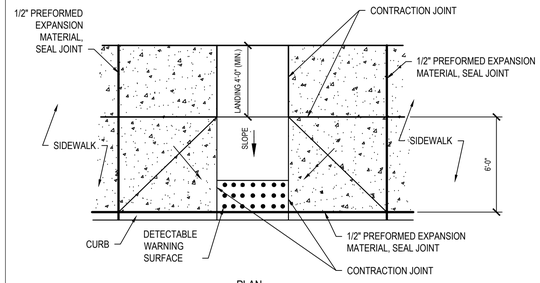


PLAN

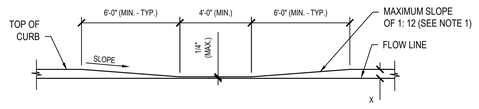



ELEVATION

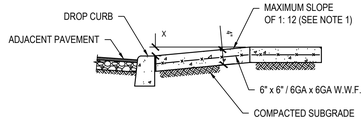


SECTION

NOTES:
1. DIMENSIONS SHOWN ARE APPLICABLE FOR INSTALLATION WITH 6" CURB REVEAL. DIMENSIONS OF FLARE AND RAMP LENGTH FOR INSTALLATION WITH ALTERNATE CURB REVEALS MAY BE MODIFIED TO MAINTAIN A RAMP SLOPE NOT TO EXCEED 1:12.
2. THE SIZE OF THE DETECTABLE WARNING FIELD SHALL BE 24" IN THE DIRECTION OF TRAVEL AND SHALL EXTEND THE FULL WIDTH OF THE CURB RAMP EXCLUSIVE OF SIDE FLARES.
3. MAXIMUM SLOPE OF LANDING IS 2% IN ANY DIRECTION.
4. RAMP TRANSITIONS BETWEEN WALKS, GUTTERS OR STREETS SHALL BE FLUSH AND FREE OF ABRUPT VERTICAL CHANGES (1/4" MAX.)
5. CONCRETE TO ACHIEVE 4,000 P.S.I. STRENGTH AT 28 DAYS.
6. COMPACT SUBGRADE TO 92% MAXIMUM DENSITY IN ACCORDANCE WITH ASTM D1557.
7. APPLY BRUSH FINISH PERPENDICULAR TO DIRECTION OF SLOPE.
8. REFER TO CONCRETE SIDEWALK DETAIL FOR INFORMATION REGARDING CONTRACTION AND EXPANSION JOINTS.


## 7 Concrete Handicap Ramp - Mid Block - Flare
SCALE: NTS (321313.36 H2MX2) - U

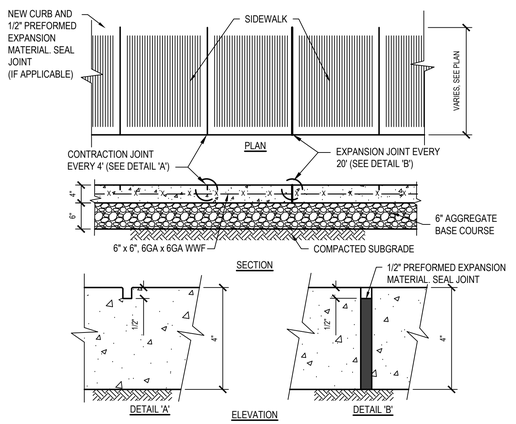


ELEVATION


NOTES:
1. CONCRETE TO ACHIEVE 4000 PSI STRENGTH AT 28 DAYS
2. COMPACT SUBGRADE TO 92% MAXIMUM DENSITY IN ACCORDANCE WITH ASTM D1557.
3. APPLY BROOM FINISH PERPENDICULAR TO DIRECTION OF TRAVEL.

## 4 Concrete Sidewalk
SCALE: NTS 321313.33 H2MX1

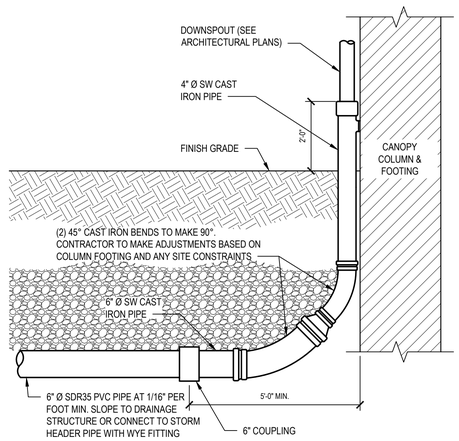



## 5 Downspout Boot
SCALE: NTS 334211.33

NOTES:
1. CAST IRON FRAME AND COVER MUST BE CAPABLE OF SUPPORTING THE AASHTO HS-20 HIGHWAY LOADING.
2. CONCRETE TO ACHIEVE 4,000 P.S.I. STRENGTH AT 28 DAYS.
3. CONCRETE PAD MAY BE OMITTED FOR CLEANOUTS IN CONCRETE SIDEWALKS.

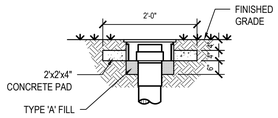



ALTERNATE CONDITION FOR LAWN AND LANDSCAPED AREAS

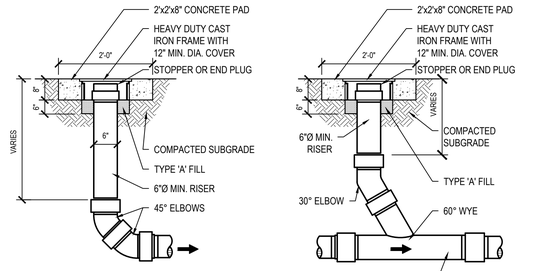


## 6 Storm Drainage Cleanout
SCALE: NTS (334915.00 H2MX1)


| FILTER FABRIC PROPERTIES | | | |
|---|---|---|---|
| Mechanical Properties | Test Method | Units | MARV |
| Grab Tensile Strength | ASTM D 4632 | lbs | 365 x 200 |
| Grab Tensile Elongation | ASTM D 4632 | % | 24 x 10 |
| Puncture Strength | ASTM D 4833 | lbs | 90 |
| Mullen Burst Strength | ASTM D 3786 | psi | 450 |
| Trapezoid Tear Strength | ASTM D 4533 | lbs | 115 x 75 |
| UV Resistance | ASTM D 4355 | % | 90 |
| Apparent Opening Size | ASTM D 4751 | US Std Sieve) | 40 |
| Flow Rate | ASTM D 4491 | gal/min/ft² | 145 |
| Permittivity | ASTM D 4491 | Sec⁻¹ | 2.1 |

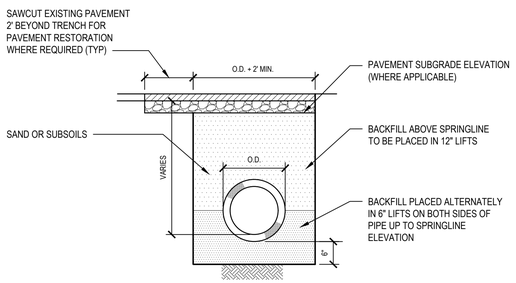


NOTES:
1. IF DEPTH OF TRENCH EXCEEDS 5', THE CONTRACTOR MUST PROVIDE SHEETING AND BRACING OR A SHEETING BOX IN ACCORDANCE WITH OSHA REGULATIONS. AS AN ALTERNATIVE, IF PERMITTED BY THE ENGINEER, THE TRENCH WALLS MAY BE CUT BACK TO A 1:1 SLOPE OR THE NATURAL ANGLE OF REPOSE FOR THE SOIL, WHICHEVER IS GREATER.
2. WITHIN 9" OF PAVEMENT SUBGRADE ELEVATION (WHERE APPLICABLE) COMPACT BACKFILL TO 92% MAXIMUM DENSITY IN ACCORDANCE WITH ASTM D1557. ALL OTHER BACKFILL MATERIAL TO BE COMPACTED TO 90% MAXIMUM DENSITY IN ACCORDANCE WITH ASTM D1557.


## 8 Pipe Trench
SCALE: NTS 312333.00 (H2MX1) - U

| FILTER FABRIC PROPERTIES | | | |
|---|---|---|---|
| Mechanical Properties | Test Method | Units | MARV |
| Grab Tensile Strength | ASTM D 4632 | lbs | 365 x 200 |
| Grab Tensile Elongation | ASTM D 4632 | % | 24 x 10 |
| Puncture Strength | ASTM D 4833 | lbs | 90 |
| Mullen Burst Strength | ASTM D 3786 | psi | 450 |
| Trapezoid Tear Strength | ASTM D 4533 | lbs | 115 x 75 |
| UV Resistance | ASTM D 4355 | % | 90 |
| Apparent Opening Size | ASTM D 4751 | US Std Sieve) | 40 |
| Flow Rate | ASTM D 4491 | gal/min/ff | 145 |
| Permittivity | ASTM D 4491 | Sec⁻¹ | 2.1 |

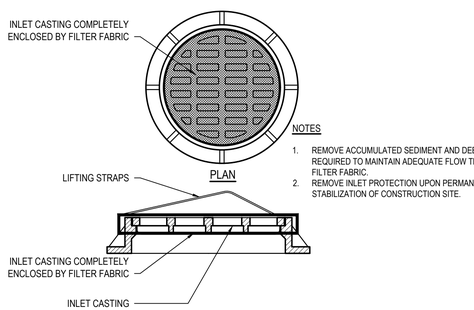



## 9 Circular Inlet Sediment Bag Protection
SCALE: NTS 312553.13 H2MX2

| FILTER FABRIC PROPERTIES | | | |
|---|---|---|---|
| Mechanical Properties | Test Method | Units | MARV |
| Grab Tensile Strength | ASTM D 4632 | lbs | 365 x 200 |
| Grab Tensile Elongation | ASTM D 4632 | % | 24 x 10 |
| Puncture Strength | ASTM D 4833 | lbs | 90 |
| Mullen Burst Strength | ASTM D 3786 | psi | 450 |
| Trapezoid Tear Strength | ASTM D 4533 | lbs | 115 x 75 |
| UV Resistance | ASTM D 4355 | % | 90 |
| Apparent Opening Size | ASTM D 4751 | US Std Sieve) | 40 |
| Flow Rate | ASTM D 4491 | gal/min/ff | 145 |
| Permittivity | ASTM D 4491 | Sec⁻¹ | 2.1 |

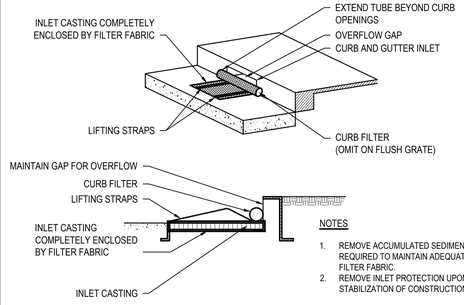


## 10 Curb Inlet Sediment Bag Protection
SCALE: NTS (312553.13 H2MX1) - U

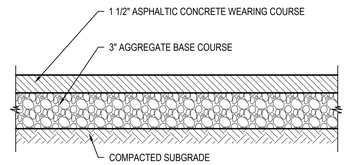


NOTE:
COMPACT SUBGRADE TO 95% MAXIMUM DENSITY IN ACCORDANCE WITH ASTM D698.

## 11 Asphalt Pavement - Walkway
SCALE: NTS SPECIFICATION #

H2M architects + engineers
1133 Westchester Ave., Suite N-210
White Plains, NY 10605
914.358.5623 • www.h2m.com
NY Architecture & Landscape Architecture: No Certificate Required
NY Engineering Certificate of Authorization No. 0018178

CONSULTANTS:

| MARK | DATE | DESCRIPTION |
|---|---|---|
| | | |

STATE OF NEW YORK · MATTHEW RONALD MOHLIN · 071569 · LICENSED PROFESSIONAL ENGINEER

09/30/2025
MATTHEW R. MOHLIN, P.E.
NY PROFESSIONAL ENGINEER Lic. No. 071569
EXP. DATE

"IN ACCORDANCE WITH ARTICLE 145, SECTION 7209 OF THE NYS EDUCATION LAW, ALTERATION OF THIS DOCUMENT EXCEPT BY LICENSE PROFESSIONAL IS ILLEGAL"

| DESIGNED BY: | DRAWN BY: | CHECKED BY: | REVIEWED BY: |
|---|---|---|---|
| S. PETERS | A. SODERMAN | B. LEDGER | M. MOHLIN |

| PROJECT No.: | DATE: | SCALE: |
|---|---|---|
| SMSD2505 | NOVEMBER 2026 | AS SHOWN |

CLIENT
**SOMERS CENTRAL SCHOOL DISTRICT**

**VARIOUS UPGRADES AT PRIMROSE ELEMENTARY SCHOOL**

**110 PRIMROSE STREET LINCOLNDALE, NY 10540**

**SED# 66-21-01-06-0-002-017**


CONTRACT
**CONTRACT C CIVIL / SITE CONSTRUCTION**

STATUS
**BID DOCUMENTS**

SHEET TITLE
**SITE DETAILS**

DRAWING No.
**PE-C 500.00**


X:\SSMSD\ (Somers School District)\SMSD2505 (PES Phase 2 Various Upgrades)\02-BIM-CAD\Civil\Civil\04_CSD\Site Details.dwg Last Modified: Nov 10, 2026 - 11:10am Plotted on: Nov 10, 2026 - 11:11am By ppeters

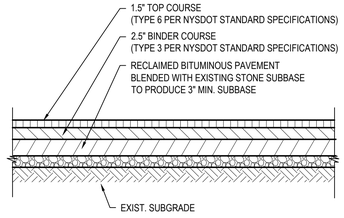


NOTE:
CONTRACTOR TO RECLAIM APPROXIMATELY THREE (3) TO SIX (6) INCHES OF EXISTING ASPHALT PAVEMENT (PAVEMENT THICKNESS VARIES). CONTRACTOR IS RESPONSIBLE FOR REMOVAL AND PROPER DISPOSAL OF ANY UNUSED MATERIALS.

## 1 Asphalt Pavement Reclamation


SCALE: NTS H2M - MOD

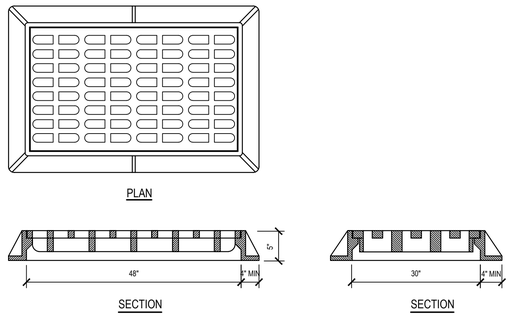


NOTES:
1. CASTING MUST BE CAST IRON AND CAPABLE OF SUPPORTING AASHTO HS-20 HIGHWAY LOADING.
2. GRATE PATTERN TO BE BICYCLE SAFE.
3. WHERE PLANS CALL FOR REPLACEMENT OF EXISTING FRAME AND GRATE, CONTRACTOR TO FIELD MEASURE AND MATCH EXISTING DIMENSIONS.

## 2 Rectangular Frame & Grate - Heavy Duty


SCALE: NTS (334913.23 H2MZ1)

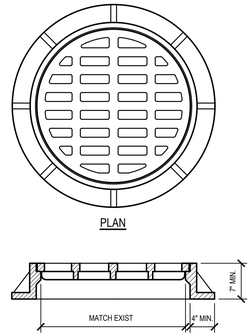


NOTE:
CASTINGS MUST BE CAST IRON AND CAPABLE OF SUPPORTING THE AASHTO HS-20 HIGHWAY LOADING.

## 3 Circular Frame & Grate - Heavy Duty


SCALE: NTS (334913.23 H2WMX5)

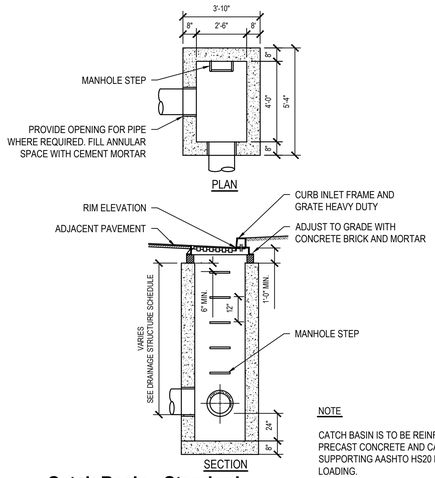


NOTE
CATCH BASIN IS TO BE REINFORCED PRECAST CONCRETE AND CAPABLE OF SUPPORTING AASHTO HS20 HIGHWAY LOADING.

## 4 Catch Basin - Standard

SCALE: NTS (334413.13 H2MX1)

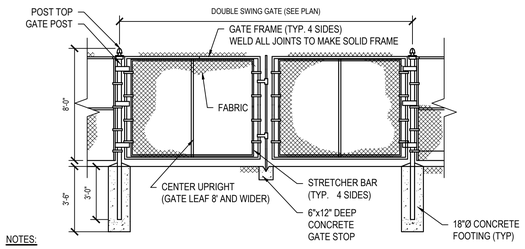



NOTES:
1. FABRIC: ASTM A392, 2" MESH, 9 GAUGE STEEL CHAIN LINK FENCE FABRIC. ASTM A641 GALVANIZED STEEL CORE WIRE, ZINC COATED TO 0.3 OZ/SF WITH 7-12 MIL PVC COATING IN ACCORDANCE WITH ASTM F668, CLASS 2B.
2. FRAME: ASTM F900, 1.90" O.D. (2.28 LBS./FT.) STEEL PIPE. HOT DIPPED GALVANIZED TO 1.8 OZ/SF IN ACCORDANCE WITH ASTM A123 (SEE TABLE FOR SIZE AND WEIGHT). SUPPLEMENTAL 10-15 MIL PVC POWDER COATING IN ACCORDANCE WITH ASTM F1043.
3. GATE POST: ASTM F1043, SS40 STEEL PIPE. HOT DIPPED GALVANIZED TO 1.8 OZ/SF IN ACCORDANCE WITH ASTM A123 (SEE TABLE FOR SIZE AND WEIGHT). SUPPLEMENTAL 10-15 MIL PVC POWDER COATING IN ACCORDANCE WITH ASTM F1043.
4. HINGES: ASTM F900, NON-LIFT-OFF TYPE.
5. LATCH: ASTM F900 FORKED TYPE GRAVITY DROP WITH PROVISION FOR PADLOCK.
6. FITTINGS AND ACCESSORIES: ASTM F 626, MALLEABLE OR PRESSED STEEL, HOT DIPPED GALVANIZED TP 1.2 OZ/SF. SUPPLEMENTAL 10-15 MIL PVC POWDER COATING IN ACCORDANCE WITH ASTM F1043.
7. GATE KEEPER: ASTM F900.
8. PROVIDE GATE KEEPER FOR EACH SWING GATE.
9. VINYL COATING COLOR TO BE SELECTED BY OWNER.
10. CONCRETE TO ACHIEVE 4,000 PSI STRENGTH AT 28 DAYS.

| GATE LEAF WIDTH | GATE POST OUTSIDE DIAMETER (INCHES) | MINIMUM WEIGHT (LB/FT) |
|---|---|---|
| UP TO 6' | 2.875 | 4.64 |
| 7' TO 12' | 4.000 | 8.65 |
| 12' TO 18' | 6.625 | 18.02 |

## 5 Chain Link Doule Swing - Vinyl Coated - 8' Height

SCALE: NTS | H2M X3 323113.26

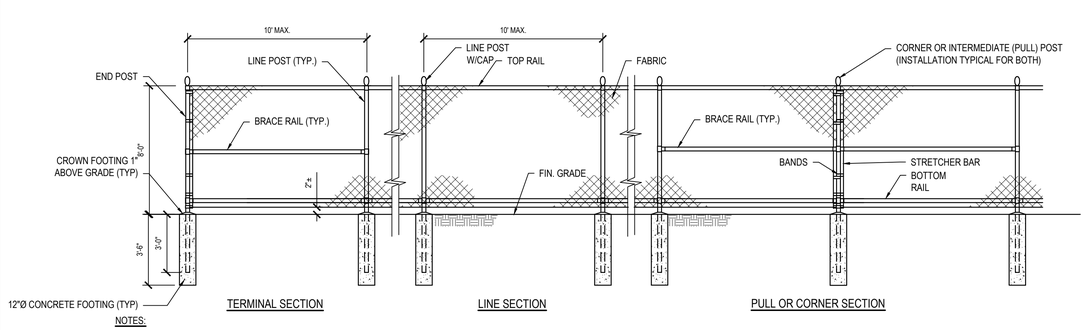


NOTES:
1. FABRIC: ASTM A392, 2" MESH, 9 GAUGE STEEL CORE CHAIN LINK FENCE FABRIC. ASTM A641 GALVANIZED STEEL CORE WIRE, ZINC COATED TO 0.3 OZ/SF WITH 7-12 MIL PVC COATING IN ACCORDANCE WITH ASTM F668 CLASS 2B.
2. TOP AND BRACE RAILS: ASTM F1043 1.66" O.D. (1.84 LBS./FT.) SS40 STEEL PIPE. HOT DIPPED GALVANIZED TO 1.8 OZ/SF IN ACCORDANCE WITH ASTM A123. SUPPLEMENTAL 10-15 MIL PVC POWDER COATING IN ACCORDANCE WITH ASTM F1043
3. LINE POSTS: ASTM F1043 2.375" O.D. (3.12 LBS./FT.) SS40 STEEL PIPE. HOT DIPPED GALVANIZED TO 1.8 OZ/SF IN ACCORDANCE WITH ASTM A123 .SUPPLEMENTAL 10-15 MIL PVC POWDER COATING IN ACCORDANCE WITH ASTM F1043.
4. END, CORNER & PULL POSTS: ASTM F1043 2.875" O.D. (4.64 LBS./FT.) SS40 STEEL PIPE. HOT DIPPED GALVANIZED TO 1.8 OZ/SF IN ACCORDANCE WITH ASTM A123. SUPPLEMENTAL 10-15 MIL PVC POWDER COATING IN ACCORDANCE WITH ASTM F1043.
5. FITTINGS AND ACCESSORIES: ASTM F626 MALLEABLE OR PRESSED STEEL. HOT DIPPED GALVANIZED TO 1.2 OZ/SF. SUPPLEMENTAL 10-15 MIL PVC POWDER COATING IN ACCORDANCE WITH ASTM F1043.
6. BOTTOM TENSION WIRE: ASTM A824 NO. 7 GAUGE STEEL-MARCELLED WIRE, ZINC COATED TO 0.4 OZ/SF WITH 7-12 MIL PVC POWDER COATING IN ACCORDANCE WITH ASTM F1664.
7. VINYL COATING COLOR: TO BE SELECTED BY OWNER.
8. CONCRETE TO ACHIEVED 4000 PSI STRENGTH AT 28 DAYS.

## 6 Chain Link Fence - Vinyl Coated - 8' Height

SCALE: NTS 323113.15 H2MX1

H2M architects + engineers
1133 Westchester Ave., Suite N-210
White Plains, NY 10605
914.358.5623 • www.h2m.com
NY Architecture & Landscape Architecture: No Certificate Required
NY Engineering Certificate of Authorization No. 0018178

CONSULTANTS:

| MARK | DATE | DESCRIPTION |
|---|---|---|
| | | |

STATE OF NEW YORK · MATTHEW RONALD MOHLIN · LICENSED PROFESSIONAL ENGINEER · 071569

09/30/2025
EXP. DATE

MATTHEW R. MOHLIN, P.E.
NY PROFESSIONAL ENGINEER Lic. No. 071569

"IN ACCORDANCE WITH ARTICLE 145, SECTION 7209 OF THE NYS EDUCATION LAW, ALTERATION OF THIS DOCUMENT EXCEPT BY LICENSE PROFESSIONAL IS ILLEGAL"

| DESIGNED BY: | DRAWN BY: | CHECKED BY: | REVIEWED BY: |
|---|---|---|---|
| S. PETERS | A. SODERMAN | B. LEDGER | M. MOHLIN |

| PROJECT No.: | DATE: | SCALE: |
|---|---|---|
| SMSD2505 | NOVEMBER 2026 | AS SHOWN |

CLIENT

**SOMERS CENTRAL SCHOOL DISTRICT**

**VARIOUS UPGRADES AT PRIMROSE ELEMENTARY SCHOOL**

**110 PRIMROSE STREET**
**LINCOLNDALE, NY 10540**

**SED# 66-21-01-06-0-002-017**

CONTRACT
**CONTRACT C**
**CIVIL / SITE CONSTRUCTION**

STATUS
**BID DOCUMENTS**

SHEET TITLE
**SITE DETAILS**

DRAWING No.
**PE-C 501.00**

X:\SMSD\ [Somers School District\SMS02505 (PES Phase 2 Various Upgrades)\02-BIM-CAD\Con-Docs\05 Civil\05_C501 Site Details.dwg Last Modified: Nov 10, 2026 - 11:12am Plotted on: Nov 10, 2026 - 11:13am By systems

## EXISTING CONDITIONS NOTES:

1. EXISTING SURVEY PREPARED BY H2M ARCHITECTS + ENGINEERS. DATED NOVEMBER 2025.
2. MARKOUT OF UNDERGROUND UTILITIES COMPLETED BY X-RAY LOCATING SERVICES, INC.
3. BENCHMARK 1 - (SQUARE CUT SET IN LIGHT POST, SOUTH END OF PARKING LOT IMPROVEMENTS, EL. 260.15). BENCHMARK 2 - (NAIL SET IN UTILITY POLE, SOUTHWEST OF ENTRANCE FROM ROUTE 202, EL. = 266.95). BENCHMARK 3 - (SQUARE CUT SET IN LIGHT POST, NORTHEAST END OF PARKING LOT IMPROVEMENTS, EL. = 262.77).
4. LOCATION OF UNDERGROUND UTILITIES AND STRUCTURES BOTH PUBLIC AND CUSTOMER OWNED, WERE OBTAINED FROM EITHER OLD MAPS, SURVEYS, DRAWINGS/RECORDS SUPPLIED BY OTHERS AND/OR UTILITY MARKOUT. THE OWNER AND ENGINEER DO NOT GUARANTEE OR ACCEPT RESPONSIBILITY FOR ANY DAMAGE TO SUCH FACILITIES DUE TO DISCREPANCIES IN LOCATION AND SIZE SHOWN ON THE PLANS OR THOSE UTILITIES AND STRUCTURES NOT SHOWN.

## SITE DEMOLITION NOTES:

1. REPORT ANY DISCREPANCIES BETWEEN ACTUAL FIELD CONDITIONS AND THE PLANS TO THE ENGINEER IN WRITING IMMEDIATELY.
2. UNDERGROUND UTILITY INFORMATION SHOWN ON THESE PLANS WAS OBTAINED FOR DESIGN PURPOSES ONLY. PROVIDE FOR CONSTRUCTION MARKOUT AND LOCATE EXISTING UNDERGROUND UTILITIES. NO EXCAVATION CAN COMMENCE UNTIL UTILITY DOCUMENTATION HAS BEEN COMPLETED.
3. AFTER MARKOUT AND PRIOR TO DISTURBING THE SITE, UNCOVER ALL SUBSURFACE UTILITIES AND STRUCTURES WITHIN LIMITS OF DISTURBANCE TO CONFIRM THEIR LOCATION AND DEPTH.
4. NO COMPENSATION WILL BE MADE FOR ANY INCONVENIENCE CAUSED BY ENCOUNTERING UTILITIES AND STRUCTURES WHICH ARE NOT SHOWN, OR ARE INACCURATELY SHOWN ON THE PLANS.
5. REPAIR ANY DAMAGE TO EXISTING UTILITIES RESULTING FROM CONTRACTOR OPERATIONS IMMEDIATELY AT NO COST TO OWNER.
6. REPAIR ANY DAMAGE TO EXISTING SITE FEATURES SCHEDULED TO REMAIN RESULTING FROM CONTRACTOR OPERATIONS AT NO COST TO OWNER.
7. SAWCUT CONCRETE PAVEMENT BACK TO NEAREST EXPANSION/CONTROL JOINT.
8. PROVIDE TEMPORARY FENCING TO PROTECT WORK AREAS. SITE LOGISTICS PLAN FOR TEMPORARY FENCING TO BE PROVIDED BY GC.
9. INSTALL EROSION CONTROL MEASURES AS SHOWN ON THE EROSION AND SEDIMENT CONTROL PLAN PRIOR TO ANY GROUND DISTURBANCE.
10. DELINEATE THE LIMITS OF CLEARING AND REVIEW WITH THE OWNER PRIOR TO COMMENCING WORK.
11. NOTIFY OWNER AND ENGINEER IMMEDIATELY IN WRITING WHEN UNKNOWN STRUCTURES OR SUSPECTED HAZARDOUS OR CONTAMINATED MATERIALS ARE ENCOUNTERED PRIOR TO REMOVAL OR DISTURBANCE.
12. TAKE APPROPRIATE MEASURES TO PROTECT PEDESTRIANS AND VEHICULAR TRAFFIC DURING REMOVAL ACTIVITIES, AND PROVIDE TEMPORARY MEASURES FOR THE PROTECTION AND SAFETY OF THE PUBLIC UNTIL FINAL ACCEPTANCE BY THE OWNER.
13. BACKFILL ALL VOIDS RESULTING FROM THE REMOVAL OF EXISTING SITE FEATURES. BACKFILL TO BE SOIL, FREE OF ORGANIC MATERIAL, DEBRIS, TRASH, CLAY AND STONES LARGER THAN 4 INCHES.
14. OBTAIN HIGHWAY PERMIT FROM NYSDOT PRIOR TO ANY WORK WITHIN THE STATE RIGHT OF WAY.

## SITE PLAN NOTES:

1. INSPECT THE SITE PRIOR TO SUBMISSION OF BIDS AND MAKE NO ADDITIONAL CLAIMS REGARDING SITE CONDITIONS THEREAFTER.
2. NOTIFY THE OWNER AND H2M (TELEPHONE 914-358-5623) AT LEAST 48 HOURS PRIOR TO THE COMMENCEMENT OF THE WORK. THE SAME NOTICE SHALL BE REQUIRED WHEN RESUMING WORK AFTER ANY STOPPAGE OR DELAY.
3. COMPLETE ALL SURVEY AND STAKEOUT AS REQUIRED TO PROPERLY COMPLETE THE WORK.
4. PERFORM DAILY CLEANUP OPERATIONS INCLUDING REMOVAL OF DEBRIS AND EXCESS CONSTRUCTION MATERIAL, AND DRIVEWAY/STREET CLEANING TO THE SATISFACTION OF THE OWNER.
5. DURING ALL NON-WORKING HOURS, STORE ALL EQUIPMENT AND MATERIALS WITHIN AN AREA DESIGNATED BY THE OWNER AT THE PROJECT SITE.
6. ALL CURB DIMENSIONS SHOWN REFER TO THE FACE OF CURB.
7. ALL CONSTRUCTION TO CONFORM WITH ALL APPLICABLE FEDERAL, STATE AND LOCAL CODE REQUIREMENTS.
8. COORDINATE CONSTRUCTION ACTIVITIES WITH OWNER TO MINIMIZE INTERRUPTION TO THE OWNER'S OPERATIONS.
9. RESTORE SURROUNDING AREAS DAMAGED OR DISTURBED DURING CONSTRUCTION. RESTORE TO NEW CONDITIONS AT NO ADDITIONAL COST TO THE OWNER.
10. RESTORE ALL DISTURBED GRASS AREAS AND ALL AREAS NOT SPECIFICALLY IDENTIFIED FOR OTHER IMPROVEMENTS WITH TOPSOIL AND SEED, REFER TO SEEDING AND SOIL RESTORATION NOTES, THIS SHEET.
11. REMOVE ALL ASPHALT FROM EXISTING CASTINGS.
12. SEAL ALL JOINTS BETWEEN NEW ASPHALT AND EXISTING ASPHALT WITH HOT ASPHALT CEMENT.

## GRADING AND DRAINAGE NOTES:

1. FOR NEW CONSTRUCTION THAT MEETS EXISTING CONDITIONS, ABUTTING SURFACES SHALL BE FLUSH AND ALIGNED.
2. ADJUST ALL EXISTING CASTINGS AND VALVE COVERS TO MEET PROPOSED GRADE.
3. CONSTRUCTION DEBRIS AND EXCESS SOIL SHALL BE REMOVED AND LEGALLY DISPOSED OFF SITE.
4. UNSUITABLE SOILS ENCOUNTERED DURING CONSTRUCTION SHALL BE BROUGHT TO THE ATTENTION OF THE OWNER AND ENGINEER IMMEDIATELY IN WRITING BEFORE REMOVAL OR DISTURBANCE.

## TEMPORARY SEEDING NOTES:

1. APPLICABLE TO ANY DISTURBED AREAS OF THE SITE WHICH REMAIN DISTRUBED FOR MORE THAN ONE (1) WEEK.
2. ROUGH GRADE AREA PRIOR TO SEEDING. REMOVE LARGE DEBRIS AND ROCKS.
3. TEMPORARY SEEDING SHALL BE AS FOLLOWS:
   - 3.1. SPRING TO EARLY FALL: SEED AREA WITH RYEGRASS (ANNUAL OR PERENNIAL) AT 30 LBS. PER ACRE (OR USE 1 LB./1000 SQ. FT.).
   - 3.2. LATE FALL TO EARLY WINTER: SEED AREA WITH CERTIFIED 'AROOSTOOK' WINTER RYE (CEREAL RYE) AT 100 LBS. PER ACRE (2.5 LBS./1000 SQ. FT.).
4. MULCH AREA WITH HAY OR STRAW AT 2 TONS/ACRE (APPROX. 90 LBS./1000 SQ. FT. OR 2 BALES).
5. FOR FURTHER DETAIL, REFER TO PAGE 4.58 OF THE NYS STANDARDS AND SPECIFICATIONS FOR EROSION AND SEDIMENT CONTROL.

## EROSION CONTROL NOTES:

1. DURING THE COURSE OF CONSTRUCTION, EROSION AND SEDIMENT CONTROL MEASURES ARE NECESSARY TO PREVENT THE TRANSPORT OF SEDIMENT TO UNDISTURBED AREAS, PONDS, WATER COURSES, DRAINAGE SYSTEMS, RECHARGE BASINS, AND ROADS. THE MINIMUM EROSION CONTROL MEASURES REQUIRED ARE INDICATED ON THIS PLAN. IN ADDITION, THE FOLLOWING GENERAL CONDITIONS SHALL BE OBSERVED:
   - a. EXISTING VEGETATION SCHEDULED TO REMAIN SHALL BE PROTECTED AND REMAIN UNDISTURBED.
   - b. INSTALL ADDITIONAL EROSION AND SEDIMENT CONTROL MEASURES AS REQUIRED TO PREVENT THE INCIDENTAL DISCHARGE OF SEDIMENT FROM THE SITE.
2. SPECIFIC METHODS AND MATERIALS EMPLOYED IN THE INSTALLATION AND MAINTENANCE OF EROSION CONTROL MEASURES MUST CONFORM TO THE LATEST EDITION OF THE "NEW YORK STATE STANDARDS AND SPECIFICATIONS FOR EROSION AND SEDIMENT CONTROL".
3. INSTALL PROPRIETARY EROSION AND SEDIMENT CONTROL PRODUCTS IN ACCORDANCE WITH MANUFACTURERS INSTRUCTIONS.
4. ADJUST EROSION AND SEDIMENT CONTROL MEASURES TO ACCOMMODATE CONSTRUCTION PHASING TO MAINTAIN EFFECTIVENESS OF EROSION AND SEDIMENT CONTROL MEASURES.
5. PROTECT EXISTING DRAINAGE INLETS WITHIN THE PROJECT LIMITS AND NEW DRAINAGE INLETS INSTALLED AS PART OF THIS PROJECT FROM SEDIMENT INTRUSION.
6. PERFORM INSPECTION AND MAINTENANCE OF EROSION AND SEDIMENT CONTROL MEASURES ON A TWICE WEEKLY BASIS AND AFTER HEAVY OR PROLONGED STORMS. MAINTENANCE MEASURES INCLUDE, BUT ARE NOT LIMITED TO, CLEANING AND REPAIR OF ALL EROSION AND SEDIMENT CONTROL MEASURES.
7. UTILIZE APPROPRIATE MEANS TO CONTROL DUST DURING CONSTRUCTION, INCLUDING BUT NOT LIMITED TO APPLYING WATER TO BARE SOIL SURFACES.
8. MAINTAIN THE STABILIZED CONSTRUCTION ENTRANCE TO PREVENT SOIL AND LOOSE DEBRIS FROM BEING TRACKED ONTO LOCAL ROADS. MAINTAIN THE CONSTRUCTION ENTRANCE WEEKLY UNTIL THE SITE IS PERMANENTLY STABILIZED.
9. ALL CONCRETE WASHOUT MUST BE CONDUCTED OFFSITE AND IN ACCORDANCE WITH PAGE 2.23 OF THE NYSDEC E&SC DESIGN MANUAL.
10. ALL EROSION AND SEDIMENT CONTROL MEASURES SHALL REMAIN IN PLACE UNTIL DISTURBED AREAS ARE PERMANENTLY STABILIZED. AFTER PERMANENT STABILIZATION, REMOVE ALL TEMPORARY EROSION AND SEDIMENT CONTROL MEASURES AND ALL ACCUMULATED SEDIMENT AND DEBRIS FROM THE SITE AND DRAINAGE STRUCTURES.

**TOTAL LAND DISTURBANCE (SMSD2506 & 2507) = 1.25 ACRES**

## STORMWATER POLLUTION PREVENTION PLAN (SWPPP) NOTES:

1. PURSUANT TO THE REQUIREMENTS OF SPDES GENERAL PERMIT FOR CONSTRUCTION ACTIVITY GP-0-25-001 ESTABLISHED BY THE NEW YORK STATE DEPARTMENT OF ENVIRONMENTAL CONSERVATION, A STORMWATER POLLUTION PREVENTION PLAN (SWPPP) HAS BEEN PREPARED FOR THIS PROJECT. ADHERE TO AND IMPLEMENT ALL REQUIREMENTS OF THE SWPPP AND EROSION AND SEDIMENT CONTROL PLAN.
2. REVIEW THE SWPPP AND SIGN IN THE LOCATION SHOWN STATING THAT ALL WORK PERTAINING TO EROSION AND SEDIMENT CONTROL WILL BE PERFORMED WITHIN REQUIREMENTS OF THE SWPPP AND EROSION AND SEDIMENT CONTROL PLAN.
3. THE OWNER SHALL PROVIDE A QUALIFIED INSPECTOR WHO WILL PERFORM TWICE WEEKLY INSPECTIONS AT THE CONSTRUCTION SITE. THE QUALIFIED INSPECTOR SHALL MEET THE REQUIREMENTS OUTLINED IN SPDES GENERAL PERMIT FOR STORMWATER DISCHARGE FROM CONSTRUCTION ACTIVITY (GP-0-25-001). IF THE INSPECTIONS FIND ANY DEVIATIONS FROM THE SWPPP OR THE EROSION AND SEDIMENT CONTROL PLAN IT WILL BE NOTED. THE CONTRACTOR WILL HAVE 7 DAYS TO CORRECT ANY DEVIATIONS SO THAT IT COMPLIES WITH THE REQUIREMENTS OF THE SWPPP AND OR EROSION AND SEDIMENT CONTROL PLAN. 2 WEEKLY INSPECTIONS WILL BE PERFORMED.

## SITE SOILS NOTE:

1. SOILS OBSERVED DURING GEOTECHNICAL ANALYSIS DETERMINED PRESENCE OF ASH AND METAL WITHIN THE FILL MATERIALS. ANY EXCAVATED MATERIALS MUST BE EITHER REUSED IN THE SAME LOCATION OR DIRECTLY LOADED INTO TRUCKS AND TRANSPORTED OFFSITE. SHOULD ANY FILL MATERIALS REMAIN ONSITE OVERNIGHT, SOIL SHALL BE COVERED WITH PLASTIC TO PREVENT SEDIMENT/POLLUTANT RUNOFF.

## PERMANENT SEEDING AND SOIL RESTORATION NOTES:

1. APPLICABLE TO ALL DISTURBED AREAS OF THE SITE NOT SPECIFIED FOR OTHER IMPROVEMENTS.
2. SOIL RESTORATION SHALL BE IN ACCORDANCE WITH CHAPTER 5, TABLE 5.3 OF THE NYS STORMWATER MANAGEMENT DESIGN MANUAL.
3. SOIL RESTORATION SHALL BE REQUIRED ON ALL AREAS OF THE SITE WHICH TOPSOIL WAS STRIPPED AND IN NEW PERVIOUS AREAS PREVIOUSLY IMPERVIOUS OR IN AREAS WITH HEAVY COMPACTION DUE TO CONSTRUCTION OPERATIONS.
4. SOIL RESTORATION STEPS ARE AS FOLLOWS:
   - 4.1. APPLY 3 INCHES OF COMPOST OVER SUBSOIL
   - 4.2. TILL COMPOST INTO SUBSOIL TO A DEPTH OF AT LEAST 12 INCHES USING A CAT-MOUNTED RIPPER, TRACTOR-MOUNTED DISC, OR TILLER, MIXING, AND CIRCULATING AIR AND COMPOST INTO SUBSOILS
   - 4.3. ROCK-PICK UNTIL UPLIFTED STONE/ROCK MATERIALS OF FOUR INCHES AND LARGER SIZE ARE CLEANED OFF THE SITE
   - 4.4. APPLY TOPSOIL TO A DEPTH OF 6 INCHES, COMPACT TO A UNIFORM THICKNESS OF 4" AND FINELY GRADE AND LOOSEN WITH MECHANICAL RAKES TO ENSURE SEED ACCEPTANCE
   - 4.5. SEED AND FERTILIZE AS REQUIRED BY NOTE #5 BELOW
5. SEEDING, MULCHING AND FERTILIZING SHALL BE AS FOLLOWS:
   - 5.1. FERTILIZER SHALL BE APPLIED AT 6 LBS OF FS O-F-241 FERTILIZER/1,000 SQ. FT.
   - 5.2. PERMANENT HYDROSEEDING SHALL BE IN ACCORDANCE WITH SPECIFICATION NO 329219.16. SEED MIX SHALL BE ONE OF THE TWO BELOW MIXES:

MIX A:

| GRASS TYPE | % OF MIXTURE | MIN. % GERMINATION |
|---|---|---|
| KENTUCKY 31 FESCUE | 50 | 90 |
| N.K. 100 PERENNIAL RYE GRASS | 25 | 85 |
| PENN LAWN FESCUE | 25 | 90 |

MIX B:

| GRASS TYPE | % OF MIXTURE | MIN. % GERMINATION |
|---|---|---|
| MERION BLUEGRASS | 50 | 80 |
| PENN LAWN FESCUE | 30 | 90 |
| N.K. 106 HYBRID RYE GRASS | 20 | 85 |

6. MAINTENANCE AND INSPECTION:
   - 6.1. UPON COMPLETION OF SOIL RESTORATION, AREA SHOULD BE KEPT FREE OF ANY VEHICULAR/FOOT TRAFFIC OR WEIGHTED LOADS.
   - 6.2. INSPECT GRASS AREAS DAILY TO AND WATER WHEN NECESSARY (WEATHER DEPENDANT) TO PREVENT GRASS/SOIL FROM BECOMING DRY.
   - 6.3. MOW GRASS AT REGULAR INTERVALS TO MAINTAIN AT A MAXIMUM HEIGHT OF 2-1/2 INCHES. DO NOT CUT MORE THAN 1/3 OF GRASS BLADE AT ANY ONE MOWING. NEATLY TRIM EDGES AND HAND CLIP WHERE NECESSARY. IMMEDIATELY REMOVE CLIPPINGS AFTER MOWING AND TRIMMING.
   - 6.4. MAINTAIN SEEDED AREAS IMMEDIATELY AFTER PLACEMENT UNTIL GRASS IS WELL ESTABLISHED AND EXHIBITS A VIGOROUS GROWING CONDITION (80% MIN. COVERAGE), AS DETERMINED BY AT LEAST TWO CUTTINGS, OR UNTIL THE JOB IS ACCEPTED BY THE OWNER, WHICHEVER OCCURS LAST.
   - 6.5. IF WITHIN 14-30 DAYS FOLLOWING SEEDING OF THE RESTORED AREAS GRASS HAS NOT ACHIEVED A MIN. 80% GERMINATION/COVERAGE, BARE AREAS SHALL BE RESEEDED. AREAS SHALL BE CONTINUOUSLY MAINTAINED AND RESEEDED UNTIL THE MINIMUM COVERAGE NEEDS ARE MET.

## EXISTING CONDITIONS AND DEMOLTION LEGEND

| DESCRIPTION | SYMBOL |
|---|---|
| BENCHMARK | |
| DRAINAGE MANHOLE | D |
| CATCH BASIN | |
| INLET | |
| INLET | |
| ROOF DRAIN/LEADER | |
| SANITARY MANHOLE | S |
| ELECTRIC RISER | ER |
| LIGHT | |
| UTILITY POLE/GUY POLE | |
| GUY WIRE | C |
| PULL BOX | |
| CABLE TELEVISION BOX | |
| SIGN | |
| TWO POST SIGN | |
| FLAG POLE | FP |
| EVERGREEN TREE | |
| CURB | |
| DROP CURB | |
| STORM DRAIN | D — D |
| OVERHEAD WIRES | OH — OH |
| FENCE | X — X |
| METAL HNADRAIL | |
| EDGE OF PAVEMENT | |
| CONTOUR | 100 |
| SPOT ELEVATION | 100.0 |
| TOP/BOT CURB GRADE | tc 100.50 / bc 100.00 |
| HANDICAP PARKING STALL | |
| ASPHALT PAVEMENT | |
| CONCRETE PAVEMENT | |
| BRICK/PAVER PAVEMENT | |
| WOOD CHIPS | |
| REMOVE AND DISPOSE OF EXISTING CURB | |
| SAWCUT PAVEMENT LINE | |
| REMOVE AND DISPOSE EXISTING ASPHALT PAVEMENT AND BASE | |
| REMOVE AND DISPOSE EXISTING CONCRETE SIDEWALK | |
| REMOVE AND DISPOSE OF EXISTING CATCH BASIN FRAME AND GRATE | |

## SITE IMPROVEMENTS LEGEND

| DESCRIPTION | SYMBOL |
|---|---|
| CURB | |
| CONCRETE DROP CURB | |
| ASPHALT PAVEMENT (HEAVY DUTY) | |
| ASPHALT PAVEMENT (WALKWAY) | |
| ASPHALT PAVEMENT (NYSDOT ROW) | |
| CONCRETE PAVEMENT SIDEWALK | |
| PLAYGROUND SURFACE | |
| METAL HANDRAIL | |
| HANDICAP RAMP | |
| PARKING STALL COUNT | 12 |
| SPOT ELEVATION | +121.50 |
| TOP AND BOTTOM CURB ELEVATION | TC140.00 BC139.50 |
| MAJOR CONTOUR | 240 |
| MINOR CONTOUR | 241 |
| FLOW ARROW | |
| NEW CATCH BASIN FRAME AND GRATE | |
| NEW SILT FENCE | SF — SF |
| LIMIT OF CLEARING, GRADING, AND GROUND DISTURBANCE | |
| NEW INLET SEDIMENT BAG PROTECTION | |
| NEW CURB INLET SEDIMENT BAG | |
| NEW STABILIZED CONSTRUCTION ENTRANCE | |

## CONSTRUCTION SEQUENCING NOTES (SMSD2506 & 2507):

THE FOLLOWING IS A GENERAL SEQUENCE OF CONSTRUCTION ACTIVITIES FOR THE PHASE 2 WORK:

1. CONDUCT A PRE-CONSTRUCTION MEETING AT LEAST 48-HOURS PRIOR TO THE START OF ANY CONSTRUCTION ACTIVITIES. ATTENDEES TO INCLUDE OWNER, ARCHITECT/ENGINEER, CONTRACTOR AND DEP.
2. INSTALLATION OF CONSTRUCTION FENCING ALONG LIMITS OF DISTURBANCE. INSTALLATION OF SILT FENCING, INLET PROTECTION ON EXISTING STRUCTURES, STABILIZED CONSTRUCTION ENTRANCE AND ALL OTHER PRACTICES/MEASURES AS SHOWN ON THE EROSION & SEDIMENT CONTROL PLAN;
3. ROUGH GRADING OF THE SITE (I.E. TURF FIELD AREAS AND RAIN GARDEN AREA), THE EXISTING SOILS IN AREAS OF ASPHALT REMEDIATION ARE TO REMAIN UNDISTURBED; FOLLOWING ROUGH GRADING OF SITE ALL EXPOSED AREAS WHERE WORK WILL NOT BE PERFORMED SHOULD BE TEMPORARILY OR PERMANENTLY STABILIZED. STABILIZATION WORK MUST BE INITIATED BY THE END OF THE NEXT DAY AND COMPLETED WITHIN SEVEN (7) DAYS.
4. INSTALLATION OF THE NEW VEGETATED SWALE, RAIN GARDEN, STORMWATER INFRASTRUCTURE, DRAINAGE FRAMES & GRATES, FIELD INLETS, AND THE ASSOCIATED DRAINAGE PIPING. IMMEDIATELY INSTALL INLET PROTECTION ON ALL NEW CATCH BASINS AND FIELD INLETS WITH GRATES.
5. FINAL GRADING OF DISTURBED AREAS TO FINISHED GRADE.
6. INSTALLATION OF NEW AGGREGATE BASE COURSE IN AREAS OF NEW PAVEMENT. INSTALLATION OF NEW CURBING, SIDEWALK, PLAYGROUND SURFACING AND CONCRETE PADS. INSTALLATION OF REMAINING PLAYGROUND FEATURES.
7. SEEDING OF DISTURBED AREAS AND OTHER FINAL LANDSCAPING MEASURES.
8. FOLLOWING FINAL STABILIZATION OF DISTURBED AREAS, REMOVAL OF REMAINING TEMPORARY EROSION AND SEDIMENT CONTROLS.
9. SILT REMOVAL AND CLEANING OF INLETS PROTECTED DURING CONSTRUCTION.


H2M architects + engineers
1133 Westchester Ave., Suite N-210
White Plains, NY 10605
914.358.5623 • www.h2m.com
NY Architecture & Landscape Architecture: No Certificate Required
NY Engineering Certificate of Authorization No. 0018178


CONSULTANTS:

| MARK | DATE | DESCRIPTION |
|---|---|---|
| | | |

STATE OF NEW YORK · MATTHEW RONALD MOHLIN · 071569 · LICENSED PROFESSIONAL ENGINEER

09/30/2026
EXP. DATE

MATTHEW R. MOHLIN, P.E.
NY PROFESSIONAL ENGINEER Lic. No. 071569

"IN ACCORDANCE WITH ARTICLE 145, SECTION 7209 OF THE NYS EDUCATION LAW, ALTERATION OF THIS DOCUMENT EXCEPT BY LICENSE PROFESSIONAL IS ILLEGAL"

| DESIGNED BY: | DRAWN BY: | CHECKED BY: | REVIEWED BY: |
|---|---|---|---|
| S. PETERS | A. SODERMAN | B. LEDGER | M. MOHLIN |

| PROJECT No.: | DATE: | SCALE: |
|---|---|---|
| SMSD2506 | OCTOBER 2026 | AS SHOWN |

CLIENT
**SOMERS CENTRAL SCHOOL DISTRICT**

**VARIOUS UPGRADES AT SOMERS INTERMEDIATE SCHOOL**

**240 US-202,**
**SOMERS, NY 10589**

**SED #: 66-21-01-06-0-006-021**


CONTRACT
**CONTRACT C**
**CIVIL / SITE CONSTRUCTION**

STATUS
**BID DOCUMENTS**

SHEET TITLE
**GENERAL NOTES & LEGEND**

DRAWING No.
**SIS-C 000.00**

X:\SSMSD\ [Somers School District\SMSD2506\SIS Phase 2 Various Upgrades\02-BIM-CAD\Con-Docs\05-Civil\00_General Notes and Legend.dwg, Last Modified: Nov 04, 2026 - 3:16pm Plotted on: Nov 04, 2026 - 3:20pm By speters

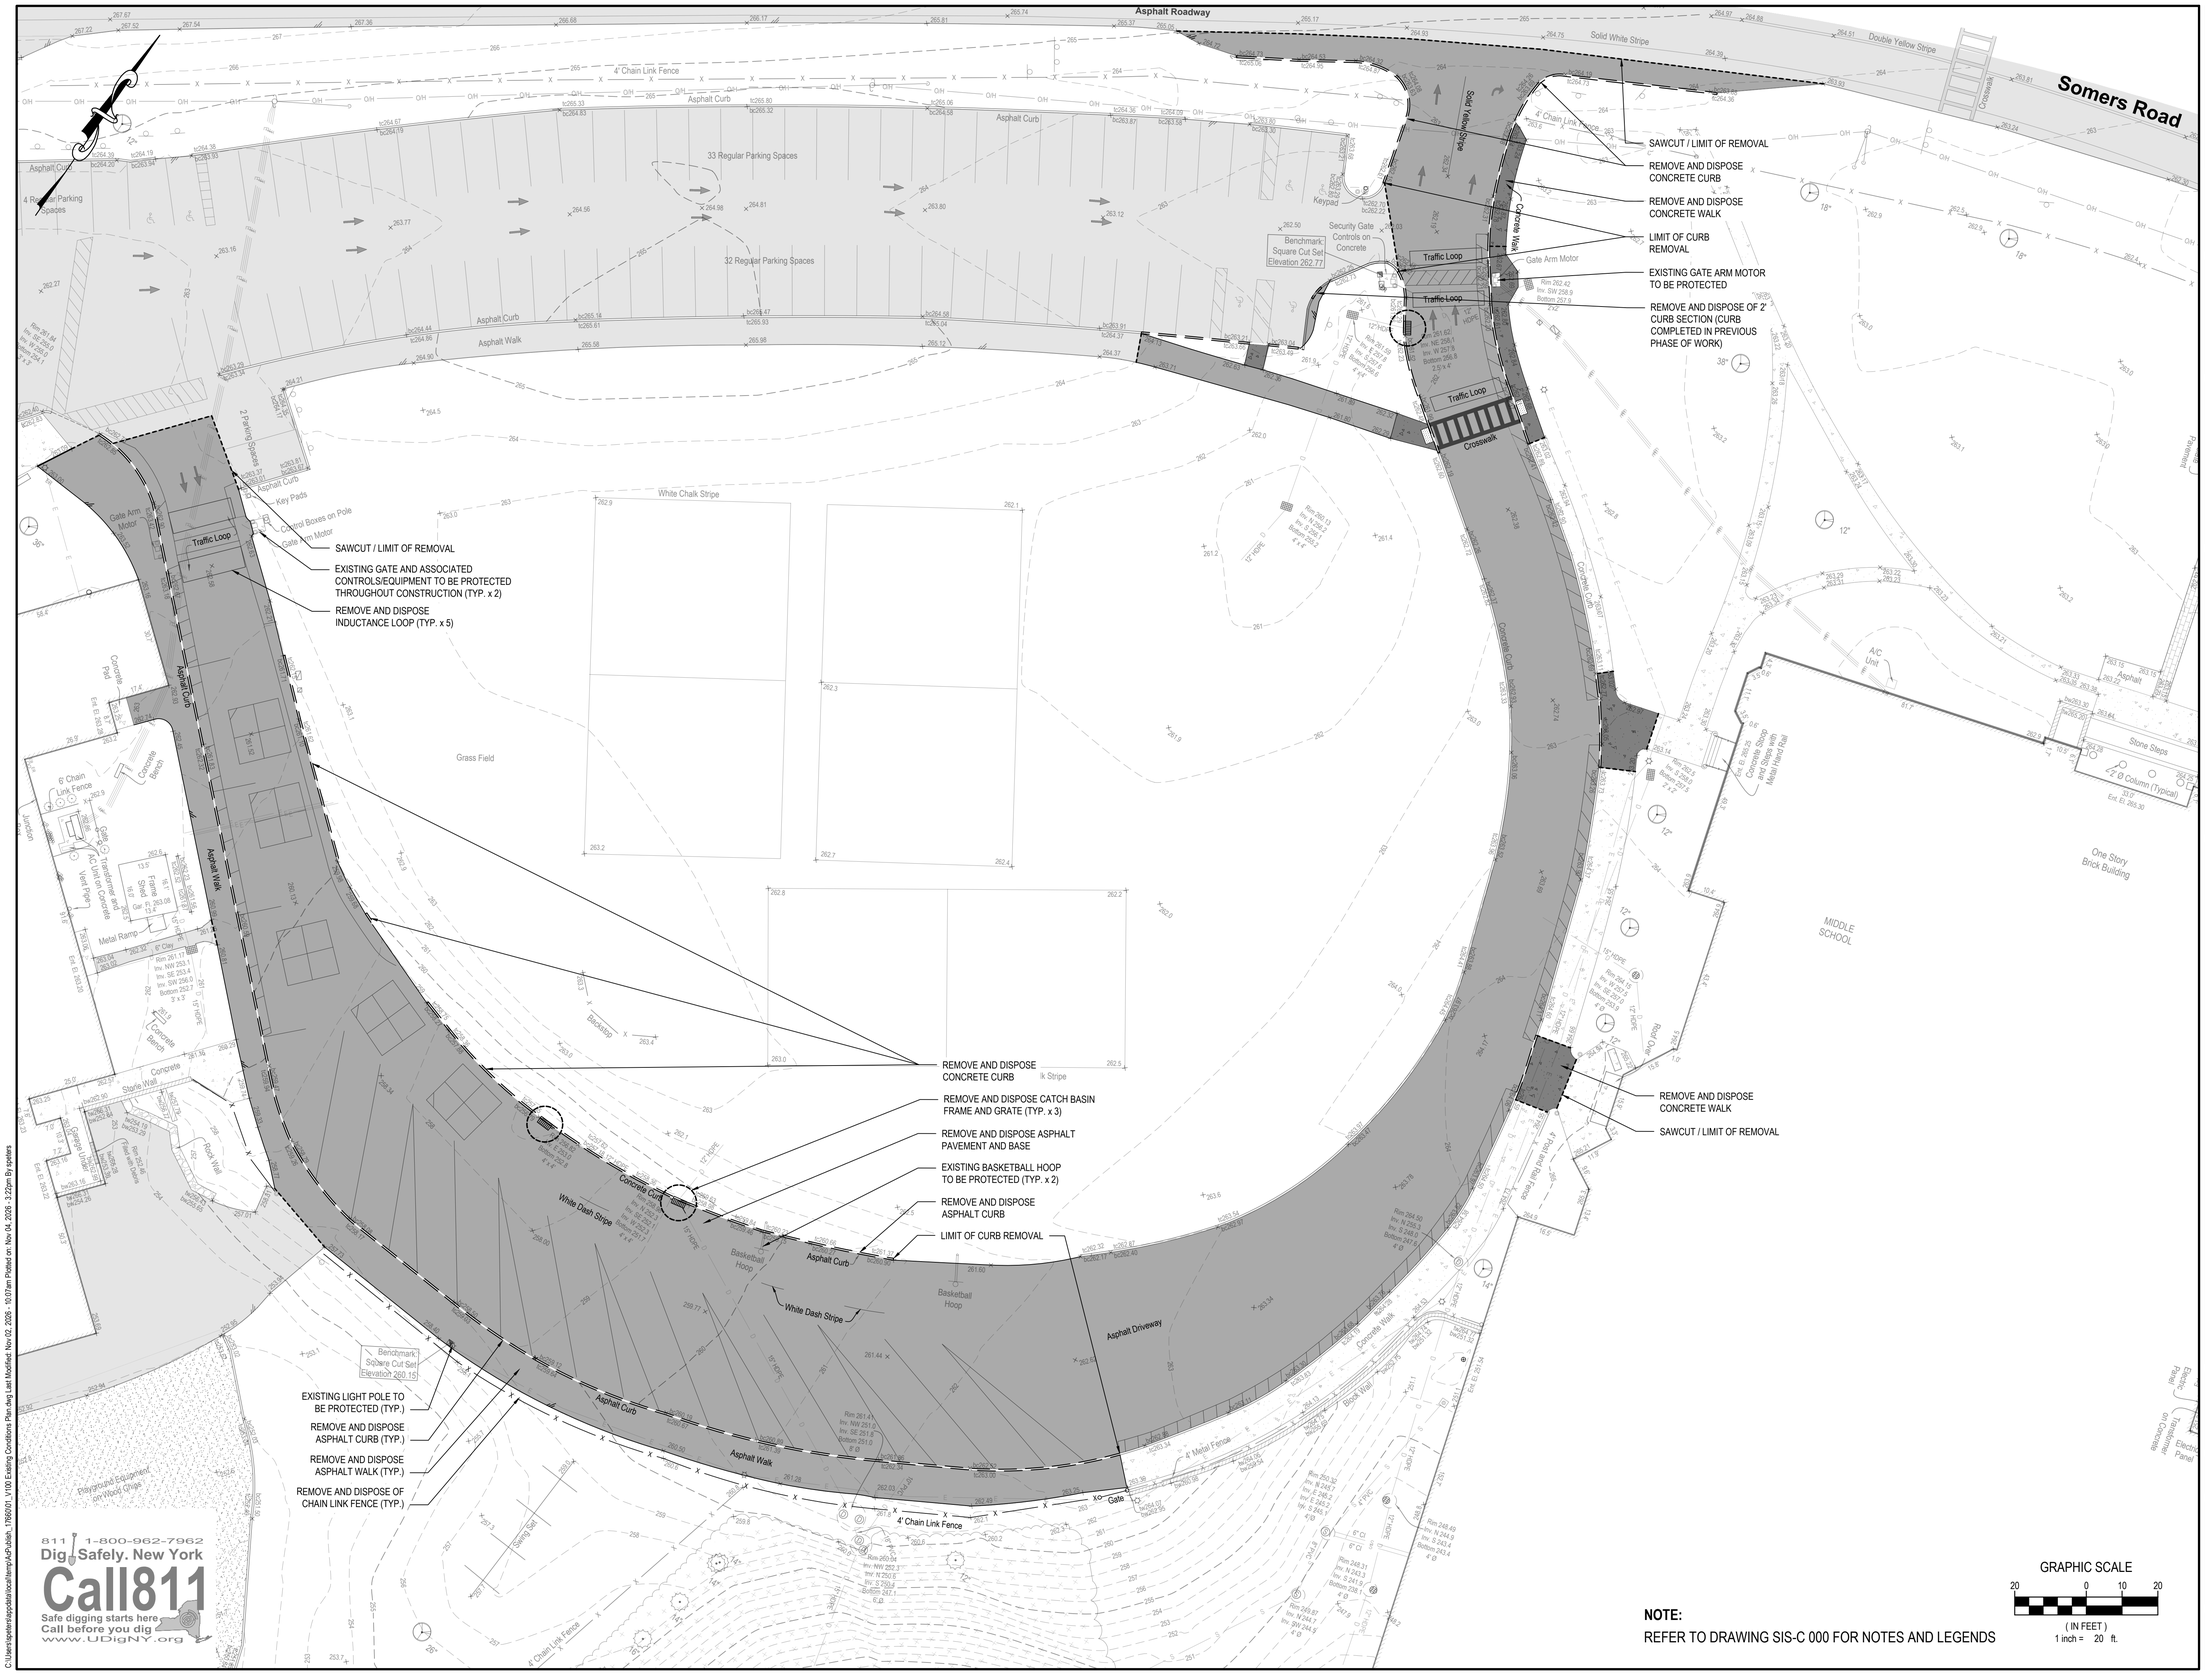


**NOTE:**
REFER TO DRAWING SIS-C 000 FOR NOTES AND LEGENDS

GRAPHIC SCALE
20 0 10 20
( IN FEET )
1 inch = 20 ft.

C:\Users\peters\appdata\local\temp\AcPublish_17956\01_V100 Existing Conditions Plan.dwg Last Modified: Nov 02, 2026 - 10:07am Plotted on: Nov 04, 2026 - 3:22pm By peters

H2M architects + engineers
1133 Westchester Ave., Suite N-210
White Plains, NY 10605
914.358.5623 • www.h2m.com
NY Architecture & Landscape Architecture: No Certificate Required
NY Engineering Certificate of Authorization No. 0018178

CONSULTANTS:

| MARK | DATE | DESCRIPTION |
|---|---|---|
| | | |
| | | |
| | | |
| | | |
| | | |
| | | |
| | | |
| | | |
| | | |
| | | |
| | | |

STATE OF NEW YORK
MATTHEW RONALD MOHLIN
LICENSED PROFESSIONAL ENGINEER
071569

MATTHEW R. MOHLIN, P.E. 09/30/2029
NY PROFESSIONAL ENGINEER Lic. No. 071569 EXP. DATE
"IN ACCORDANCE WITH ARTICLE 145, SECTION 7209 OF THE NYS EDUCATION LAW, ALTERATION OF THIS DOCUMENT EXCEPT BY LICENSE PROFESSIONAL IS ILLEGAL"

| DESIGNED BY: | DRAWN BY: | CHECKED BY: | REVIEWED BY: |
|---|---|---|---|
| S. PETERS | A. SODERMAN | B. LEDGER | M. MOHLIN |

| PROJECT No.: | DATE: | SCALE: |
|---|---|---|
| SMSD2506 | OCTOBER 2026 | AS SHOWN |

CLIENT
**SOMERS CENTRAL SCHOOL DISTRICT**

**VARIOUS UPGRADES AT SOMERS INTERMEDIATE SCHOOL**

**240 US-202,**
**SOMERS, NY 10589**

**SED #: 66-21-01-06-0-006-021**

CONTRACT
**CONTRACT C**
**CIVIL / SITE CONSTRUCTION**

STATUS
**BID DOCUMENTS**

SHEET TITLE
**EXISTING CONDITIONS & DEMOLITION PLAN**

DRAWING No.
**SIS-CD 100.00**

Somers Road

Asphalt Roadway

NEW ASPHALT PAVEMENT KEY AT ALL TRANSITIONS TO EXISTING PAVEMENT (TYP.) — 6 / C500

8 / C500 NEW ASPHALT PAVEMENT (TYP. NYSDOT ROW)

9 / C500 NEW CONCRETE CURB (TYP. NYSDOT ROW)

3 / C500 NEW STOP BAR (TYP.)

APPROXIMATE LIMIT OF NYSDOT ROW

NEW SINGLE WHITE STRIPE

LIMIT OF NEW CURB (TYP.)

2 / C502 NEW RAIN GARDEN
BOTTOM EL = 261.25
BERM TOP EL. = 262.00
ADJUST EXISTING RIM EL = 261.75
4" PVC U/D EL. = 259.25

LIMIT OF NEW PAVEMENT (TYP.)

LIMIT OF NEW WALK (TYP.)

NEW CONCRETE WALK (TYP.) — 10 / C500

NEW YELLOW STRIPING (TYP.)

NEW CROSSWALK PAVEMENT MARKINGS — 3 / C500

NEW CONCRETE ACCESSIBLE RAMP — 3 / C502

NEW CONCRETE ACCESSIBLE RAMP (TYPE 2) — 11 / C500

MATCH EXIST. (±263.02)

7 / C500 NEW ASPHALT PAVEMENT WALK **(NOT INCLUDED IN CONCRETE WALK ALTERNATE)**

3 / C502 NEW CONCRETE ACCESSIBLE RAMP

7 / C501 NEW CATCH BASIN FRAME AND GRATE RIM = 261.62

5 / C500 NEW ASPHALT PAVEMENT AND BASE (TYP.)

MATCH EXIST. (±263.00)
MATCH EXIST. (±263.09)
TC M/E (±262.85)
TC 262.95
BC M/E (±262.80)
MATCH EXIST. (±263.44)
MATCH EXIST. (±262.98)

9 / C501 NEW INDUCTANCE LOOPS FOR GATE (TYP. x 5) TO BE REPLACED IN KIND

5 / C501 NEW TEMPORARY STABILIZED CONSTRUCTION ENTRANCE

LIMIT OF CLEARING, GRADING AND GROUND DISTURBANCE

MATCH EXIST. (±263.20)
MATCH EXIST. (±263.15)

NEW DIRECTIONAL ARROW PAVEMENT MARKINGS (TYP.) — 4 / C500

NEW YELLOW STRIPING (TYP.)

NEW ASPHALT CURB (TYP.) — 8 / C501

NEW ASPHALT DROP CURB — 8 / C501

NEW 16' WIDE VINYL COATED CHAIN LINK FENCE DOUBLE SWING GATE — 1 / C502

NEW CATCH BASIN FRAME AND GRATE RIM = 257.35 — 6 / C501

NEW CATCH BASIN FRAME AND GRATE RIM = 259.05 — 6 / C501

NEW CONCRETE CURB (TYP.) — 1 / C501

NEW WHITE PARKING STALL PAVEMENT MARKINGS (TYP.) — 1 / C500

NEW RED BUS PARKING STALL PAVEMENT MARKINGS (TYP.) — 2 / C500

NEW CONCRETE ACCESSIBLE RAMP (TYPE 2) — 11 / C500

NEW INLET SEDIMENT BAG PROTECTION (TYP. x 8) — 4 / C501

NEW CIRCULAR INLET SEDIMENT BAG PROTECTION — 4 / C501

NEW CONCRETE ACCESSIBLE RAMP (TYPE 2) — 11 / C500

7 / C500 NEW ASPHALT PAVEMENT WALK

**ALTERNATE:** NEW CONCRETE WALK IN AREAS OF PROPOSED ASPHALT WALK (UNLESS OTHERWISE NOTED) — 10 / C500

3 / C501 NEW SILT FENCE (TYP)

1 / C500 NEW WHITE PARKING STALL PAVEMENT MARKINGS (TYP.)

10 / C501 NEW 4' HIGH VINYL COATED CHAIN LINK FENCE (TYP.)

**ALTERNATE:** NEW 4' HIGH ALUMINUM PICKET FENCING MATCHING EXISTING ONSITE

**ALTERNATE:** NEW TURF SURFACING FOR EXISTING PLAYGROUND SWINGS. REFER TO 'A' SHEETS FOR ADDITIONAL INFORMATION

NEW 8' WIDE VINYL COATED CHAIN LINK FENCE SWING GATE — 11 / C501

811 1-800-962-7962
Dig Safely. New York
Call811
Safe digging starts here
Call before you dig
www.UDigNY.org

**NOTE:**
REFER TO DRAWING SIS-C 000 FOR NOTES AND LEGENDS

GRAPHIC SCALE
20 0 10 20
( IN FEET )
1 inch = 20 ft.

C:\Users\speters\appdata\local\temp\AcPublish_3534\DSD_CS100 Site Improvements Plan.dwg Last Modified: Nov 04, 2026 - 3:45pm Plotted on: Nov 06, 2026 - 3:14pm By speters


H2M architects + engineers

1133 Westchester Ave., Suite N-210
White Plains, NY 10605
914.358.5623 • www.h2m.com
NY Architecture & Landscape Architecture: No Certificate Required
NY Engineering Certificate of Authorization No. 0018178


CONSULTANTS:

| MARK | DATE | DESCRIPTION |
|---|---|---|
| | | |
| | | |
| | | |
| | | |
| | | |
| | | |
| | | |
| | | |
| | | |
| | | |
| | | |

STATE OF NEW YORK
MATTHEW RONALD MOHLIN
071569
LICENSED PROFESSIONAL ENGINEER

09/30/2025
EXP. DATE

MATTHEW R. MOHLIN, P.E.
NY PROFESSIONAL ENGINEER Lic. No. 071569

"IN ACCORDANCE WITH ARTICLE 145, SECTION 7209 OF THE NYS EDUCATION LAW, ALTERATION OF THIS DOCUMENT EXCEPT BY LICENSE PROFESSIONAL IS ILLEGAL"

| DESIGNED BY: | DRAWN BY: | CHECKED BY: | REVIEWED BY: |
|---|---|---|---|
| S. PETERS | A. SODERMAN | B. LEDGER | M. MOHLIN |

| PROJECT No.: | DATE: | SCALE: |
|---|---|---|
| SMSD2506 | OCTOBER 2026 | AS SHOWN |

CLIENT

# SOMERS CENTRAL SCHOOL DISTRICT

## VARIOUS UPGRADES AT SOMERS INTERMEDIATE SCHOOL

240 US-202,
SOMERS, NY 10589

SED #: 66-21-01-06-0-006-021

CONTRACT

CONTRACT C
CIVIL / SITE CONSTRUCTION

STATUS


BID DOCUMENTS

SHEET TITLE

SITE IMPROVEMENTS PLAN

DRAWING No.

SIS-CS 100.00

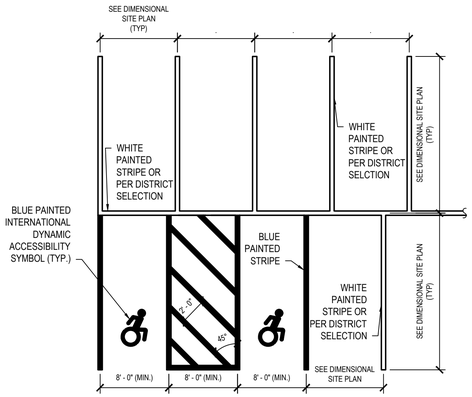



**NOTES:**

1. ALL STRIPING TO BE 4" WIDE.
2. SEE DIMENSIONAL SITE PLAN FOR LOCATIONS OF PARKING STALL SIGNAGE.

## 1 Parking Stall Layout - Single Striping


SCALE: NTS (321799.00 H2MX1) - U

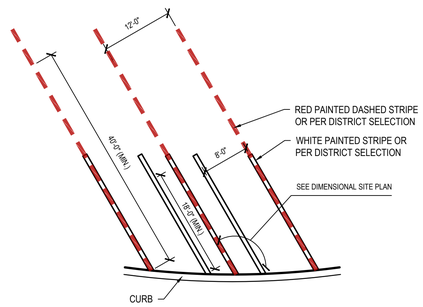


**NOTE:**
ALL STRIPING TO BE 4" WIDE.

## 2 Parking Stall Layout - Bus Striping

SCALE: NTS

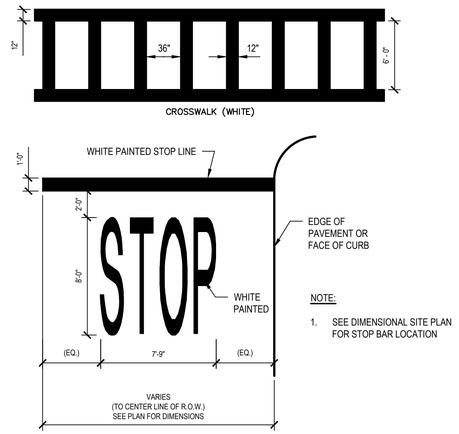



**NOTE:**

1. SEE DIMENSIONAL SITE PLAN FOR STOP BAR LOCATION

## 3 Stop Bar and Legend & Crosswalk Detail

SCALE: NTS 321723.13 (H2MX2) -U

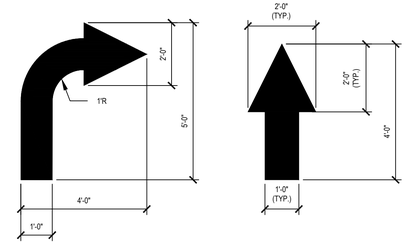



**NOTES:**

1. ALL ARROWS MAY NOT BE APPLICABLE TO THIS PROJECT. REFER TO SITE PLAN SHEETS.
2. TURN ARROW DETAILS SHOWN ARE FOR RIGHT TURN. REVERSE DETAILS AS REQUIRED FOR LEFT TURNS.

## 4 Directional Arrows - On SIte


SCALE: NTS 321723.13 H2MX1 -U

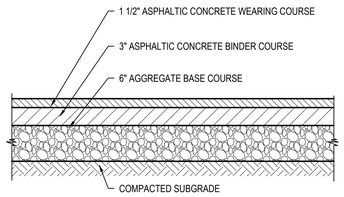


NOTE:
COMPACT SUBGRADE TO 92% MAXIMUM DENSITY IN ACCORDANCE WITH ASTM D1557.


## 5 Asphalt Pavement - Heavy Duty

SCALE: NTS (321216.13 H2MX2) - U

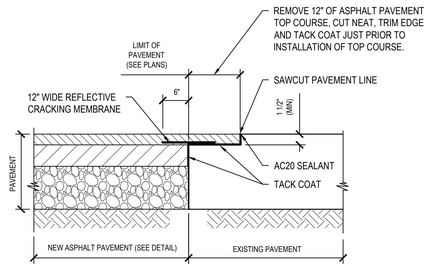


## New Asphalt Pavement Key to Existing Asphalt Pavement - Standard Duty


NTS

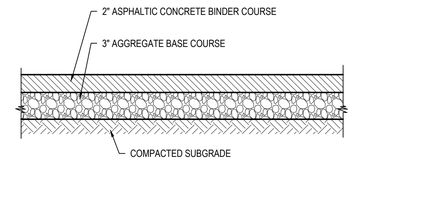



NOTE:
COMPACT SUBGRADE TO 92% MAXIMUM DENSITY IN ACCORDANCE WITH ASTM D1557.

## 7 Asphalt Pavement - Walkway


SCALE: NTS (321216.16 H2MX1) - U

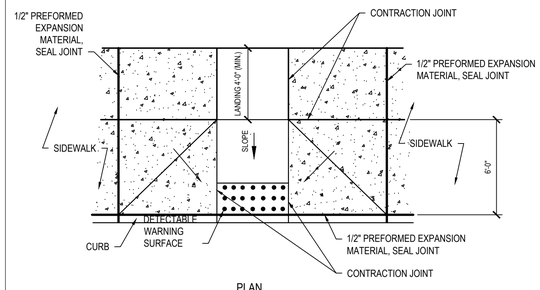


PLAN

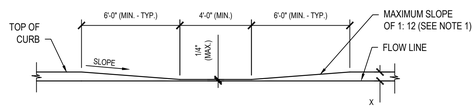


ELEVATION

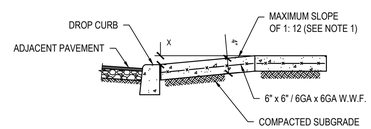



SECTION

NOTES:

1. DIMENSIONS SHOWN ARE APPLICABLE FOR INSTALLATION WITH 6" CURB REVEAL. DIMENSIONS OF FLARE AND RAMP LENGTH FOR INSTALLATION WITH ALTERNATE CURB REVEALS MAY BE MODIFIED TO MAINTAIN A RAMP SLOPE NOT TO EXCEED 1:12.
2. THE SIZE OF THE DETECTABLE WARNING FIELD SHALL BE 24" IN THE DIRECTION OF TRAVEL AND SHALL EXTEND THE FULL WIDTH OF THE CURB RAMP EXCLUSIVE OF SIDE FLARES.
3. MAXIMUM SLOPE OF LANDING IS 2% IN ANY DIRECTION.
4. RAMP TRANSITIONS BETWEEN WALKS, GUTTERS OR STREETS SHALL BE FLUSH AND FREE OF ABRUPT VERTICAL CHANGES (1/4" MAX.)
5. CONCRETE TO ACHIEVE 4,000 P.S.I. STRENGTH AT 28 DAYS.
6. COMPACT SUBGRADE TO 92% MAXIMUM DENSITY IN ACCORDANCE WITH ASTM D1557.
7. APPLY BRUSH FINISH PERPENDICULAR TO DIRECTION OF SLOPE.
8. REFER TO CONCRETE SIDEWALK DETAIL FOR INFORMATION REGARDING CONTRACTION AND EXPANSION JOINTS.

## 11 Concrete Handicap Ramp - Mid Block - Flare


SCALE: NTS (321313.36 H2MX2) - U

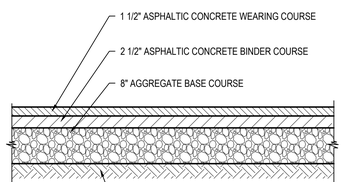


NOTE:
COMPACT SUBGRADE TO 92% MAXIMUM DENSITY IN ACCORDANCE WITH ASTM D1557. ALL PAVEMENT MATERIALS TO COMPLY WITH NYSDOT STANDARDS.

## 8 Asphalt Pavement - NYSDOT ROW

SCALE: NTS (321216.13 H2MX1) - U

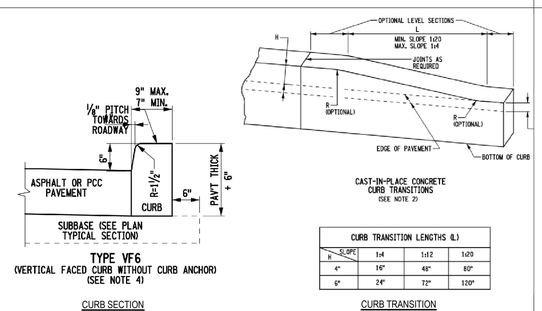


CURB SECTION

| CURB TRANSITION LENGTHS (L) | | | |
|---|---|---|---|
| SLOPE / H | 1:4 | 1:12 | 1:20 |
| 4" | 16" | 48" | 80" |
| 6" | 24" | 72" | 120" |


CURB TRANSITION

GENERAL NOTES:

1. WOOD FLOAT AND BRUSH FINISH ON ALL SURFACES ABOVE GRADE.
2. AT ALL CURB ENDINGS, PROVIDE SMOOTH TRANSITION DOWN TO PAVED SURFACE.
3. PROVIDE 1/2" PREFORMED EXPANSION MATERIAL AT 20' ON CENTER AND AT ALL CORNERS. SET EXPANSION MATERIAL 1/2" BELOW EXPOSED SURFACES AND SEAL JOINT.
4. CONCRETE TO ACHIEVE 4,000 PSI STRENGTH AT 28 DAYS.
5. MATERIALS INSTALLATION AND DESIGN STANDARDS TO COMPLY WOTH NYSDOT REQUIREMENTS, SEE NYSDOT STANDARD SHEET 609 FOR ADDITIONAL INFORMATION

## 9 NYSDOT Concrete Curb

SCALE: NTS

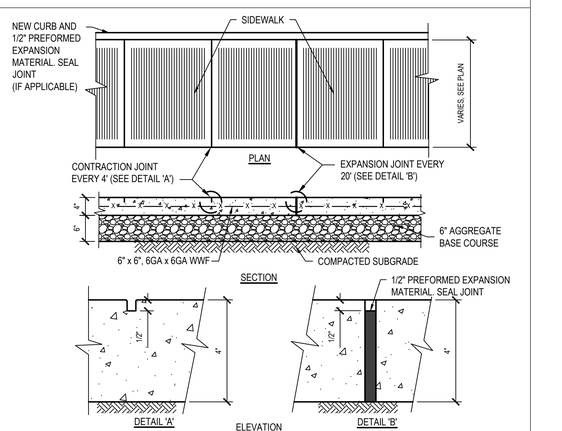


**NOTES:**

1. CONCRETE TO ACHIEVE 4000 PSI STRENGTH AT 28 DAYS
2. COMPACT SUBGRADE TO 92% MAXIMUM DENSITY IN ACCORDANCE WITH ASTM D1557.
3. APPLY BROOM FINISH PERPENDICULAR TO DIRECTION OF TRAVEL.

## 10 Concrete Sidewalk

SCALE: NTS 321313.33 H2MX1


H2M architects + engineers
1133 Westchester Ave., Suite N-210
White Plains, NY 10605
914.358.5623 • www.h2m.com
NY Architecture & Landscape Architecture: No Certificate Required
NY Engineering Certificate of Authorization No. 0018178


CONSULTANTS:

| MARK | DATE | DESCRIPTION |
|---|---|---|
| | | |

STATE OF NEW YORK · MATTHEW RONALD MOHLIN · 071569 · LICENSED PROFESSIONAL ENGINEER

09/30/2026
EXP. DATE

MATTHEW R. MOHLIN, P.E.
NY PROFESSIONAL ENGINEER Lic. No. 071569

"IN ACCORDANCE WITH ARTICLE 145, SECTION 7209 OF THE NYS EDUCATION LAW, ALTERATION OF THIS DOCUMENT EXCEPT BY LICENSE PROFESSIONAL IS ILLEGAL"

| DESIGNED BY: | DRAWN BY: | CHECKED BY: | REVIEWED BY: |
|---|---|---|---|
| S. PETERS | A. SODERMAN | B. LEDGER | M. MOHLIN |

| PROJECT No.: | DATE: | SCALE: |
|---|---|---|
| SMSD2506 | OCTOBER 2026 | AS SHOWN |

CLIENT

**SOMERS CENTRAL SCHOOL DISTRICT**

**VARIOUS UPGRADES AT SOMERS INTERMEDIATE SCHOOL**

**240 US-202,**
**SOMERS, NY 10589**

**SED #: 66-21-01-06-0-006-021**

CONTRACT

**CONTRACT C**
**CIVIL / SITE CONSTRUCTION**

STATUS

**BID DOCUMENTS**


SHEET TITLE

**SITE DETAILS**

DRAWING No.

**SIS-C 500.00**

C:\Users\speters\appdata\local\temp\AcPublish_17856\03_CSIS Site Details.dwg Last Modified: Nov 02, 2026 - 10:33am Plotted on: Nov 04, 2026 - 3:47pm By speters

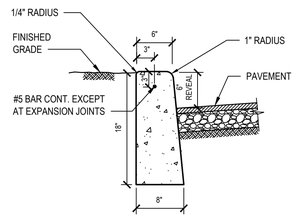


NOTES:


1. WOOD FLOAT AND BRUSH FINISH ON ALL SURFACES ABOVE GRADE.
2. AT ALL CURB ENDINGS, PROVIDE SMOOTH TRANSITION DOWN TO PAVED SURFACE.
3. PROVIDE 1/2" PREFORMED EXPANSION MATERIAL AT 20' ON CENTER AND AT ALL CORNERS. SET EXPANSION MATERIAL 1/2" BELOW EXPOSED SURFACES AND SEAL JOINT.
4. CONCRETE TO ACHIEVE 4,000 PSI STRENGTH AT 28 DAYS.

## 1 Concrete Curb

SCALE: NTS (321613.16 H2MX1)

## 2 Not Used

SCALE: NTS

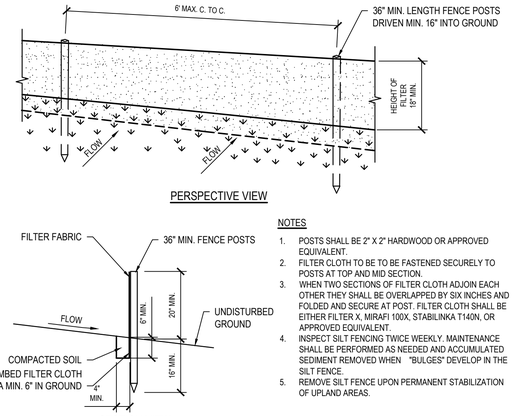



NOTES

1. POSTS SHALL BE 2" X 2" HARDWOOD OR APPROVED EQUIVALENT.
2. FILTER CLOTH TO BE TO BE FASTENED SECURELY TO POSTS AT TOP AND MID SECTION.
3. WHEN TWO SECTIONS OF FILTER CLOTH ADJOIN EACH OTHER THEY SHALL BE OVERLAPPED BY SIX INCHES AND FOLDED AND SECURE AT POST. FILTER CLOTH SHALL BE EITHER FILTER X, MIRAFI 100X, STABILINKA T140N, OR APPROVED EQUIVALENT.
4. INSPECT SILT FENCING TWICE WEEKLY. MAINTENANCE SHALL BE PERFORMED AS NEEDED AND ACCUMULATED SEDIMENT REMOVED WHEN "BULGES" DEVELOP IN THE SILT FENCE.
5. REMOVE SILT FENCE UPON PERMANENT STABILIZATION OF UPLAND AREAS.

## 3 Silt Fence - Standard

SCALE: NTS 312513.13 NYDC1-U

| FILTER FABRIC PROPERTIES | | | |
|---|---|---|---|
| Mechanical Properties | Test Method | Units | MARV |
| Grab Tensile Strength | ASTM D 4632 | lbs | 365 x 200 |
| Grab Tensile Elongation | ASTM D 4632 | % | 24 x 10 |
| Puncture Strength | ASTM D 4833 | lbs | 90 |
| Mullen Burst Strength | ASTM D 3786 | psi | 450 |
| Trapezoid Tear Strength | ASTM D 4533 | lbs | 115 x 75 |
| UV Resistence | ASTM D 4355 | % | 90 |
| Apparent Opening Size | ASTM D 4751 | US Std Sieve) | 40 |
| Flow Rate | ASTM D 4491 | gal/min/ft² | 145 |
| Permittivity | ASTM D 4491 | Sec⁻¹ | 2.1 |

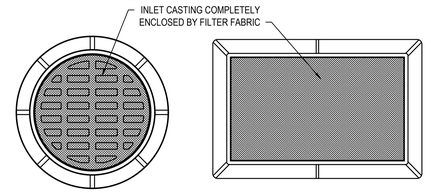



NOTES

1. INSPECT INLET PROTECTION AT A MINIMUM OF TWICE WEEKLY AND AFTER EACH RAIN EVENT. REMOVE ACCUMULATED SEDIMENT AND DEBRIS TO MAINTAIN ADEQUATE FLOW THROUGH FILTER FABRIC. REPLACE IF ANY TEARS IN MATERIAL ARE NOTED OR IF FLOW BECOMES IMPEDED FOLLOWING CLEANINGS.
2. REMOVE INLET PROTECTION UPON PERMANENT STABILIZATION OF CONSTRUCTION SITE.

## 4 Sediment Bag Inlet Protection

SCALE: NTS

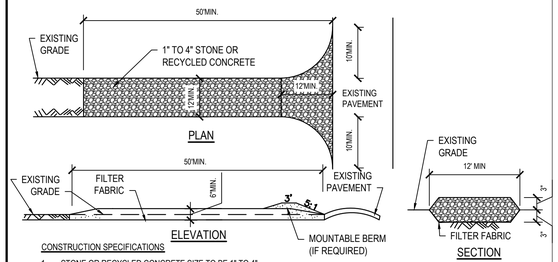



CONSTRUCTION SPECIFICATIONS

1. STONE OR RECYCLED CONCRETE SIZE TO BE 1" TO 4".
2. LENGTH - NOT LESS THAN 50 FEET (UNLESS INDICATED OTHERWISE ON PLANS).
3. THICKNESS - NOT LESS THAN SIX (6) INCHES.
4. WIDTH - TWELVE (12) FOOT MINIMUM, BUT NOT LESS THAN THE FULL WIDTH AT POINTS WHERE INGRESS OR EGRESS OCCURS. TWENTY-FOUR (24) FOOT IF SINGLE ENTRANCE TO SITE.
5. PLACE FILTER FABRIC OVER THE ENTIRE AREA PRIOR TO PLACING OF STONE. FILTER FABRIC TO BE TREVIRA SPUNBOND, 1135 MIRAFI 600X OR EQUIVALENT.
6. SURFACE WATER - ALL SURFACE WATER FLOWING OR DIVERTED TOWARD CONSTRUCTION ENTRANCES SHALL BE PIPED BENEATH THE ENTRANCE. IF PIPING IS IMPRACTICAL, A MOUNTABLE BERM WITH 5:1 SLOPES WILL BE PERMITTED.
7. MAINTENANCE - THE ENTRANCE SHALL BE MAINTAINED IN A CONDITION WHICH WILL PREVENT TRACKING OR FLOWING OF SEDIMENT ONTO PUBLIC RIGHTS-OF-WAY, ALL SEDIMENT SPILLED, DROPPED, WASHED OR TRACKED ONTO PUBLIC RIGHTS-OF-WAY MUST BE REMOVED IMMEDIATELY. IF TRACKING IS OBSERVED SEDIMENT LADEN STONE SHALL BE REMOVED AND REPLACED WITH CLEAN STONE TO MAINTAIN EFFECTIVENESS.
8. WHEN WASHING IS REQUIRED, IT SHALL BE DONE ON AN AREA STABILIZED WITH STONE AND WHICH DRAINS INTO AN APPROVED SEDIMENT TRAPPING DEVICE.
9. INSPECTIONS SHALL BE PERFORMED TWICE WEEKLY AND AFTER EACH RAIN. ANY NEEDED MAINTENANCE SHALL BE PROVIDED.

## 5 Stabilized Construction Entrance

SCALE: NTS (312513.19 NYDC1) - U

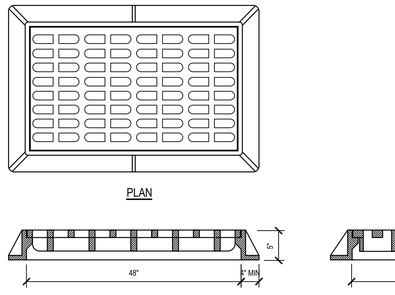



NOTES:

1. CASTING MUST BE CAST IRON AND CAPABLE OF SUPPORTING THE AASHTO HS-20 HIGHWAY LOADING.
2. GRATE PATTERN TO BE BICYCLE- SAFE.

## 6 Rectangular Frame & Grate - Heavy Duty

SCALE: NTS (334913.23 H2MZ1)

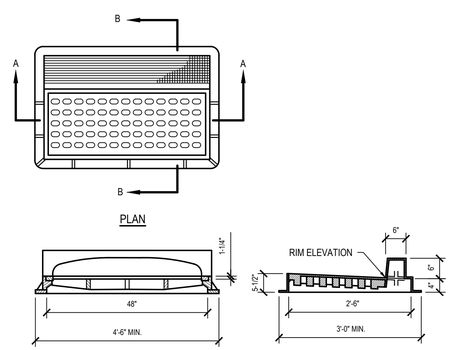



NOTE

1. CASTING MUST BE CAST IRON AND CAPABLE OF SUPPORTING AASHTO HS-20 HIGHWAY LOADING.
2. GRATE PATTERN TO BE BICYCLE SAFE.

## 7 Combination Inlet Frame & Grate - Heavy Duty

SCALE: NTS (334913.23 H2MX3)

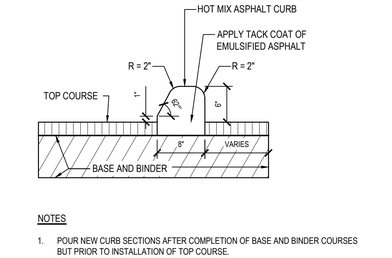



NOTES

1. POUR NEW CURB SECTIONS AFTER COMPLETION OF BASE AND BINDER COURSES BUT PRIOR TO INSTALLATION OF TOP COURSE.
2. POUR CURB SECTIONS TO ALLOW FOR 6" REVEAL UNLESS OTHERWISE NOTED ON PLANS.
3. IN AREAS DESIGNATED FOR SPOT REPLACEMENT, SAWCUT CURB A MIN OF 1' PAST DAMAGED SECTION AND REPLACE CURB. TOP OF CURB TO MATCH EXISTING CURB ELEVATION AT TRANSITION.


## 8 Asphalt Curb - Vertical Faced Type

NTS

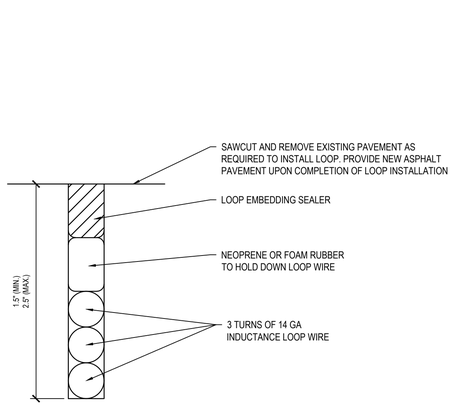


## 9 Inductance Loop

SCALE: NTS

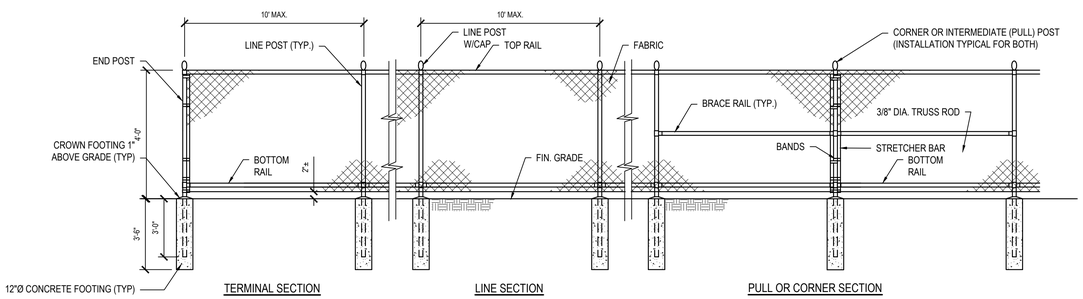



NOTES:

1. FABRIC: ASTM A392, 2" MESH, 9 GAUGE STEEL CORE CHAIN LINK FENCE FABRIC. ASTM A641 GALVANIZED STEEL CORE WIRE, ZINC COATED TO 0.3 OZ/SF WITH 7-12 MIL PVC COATING IN ACCORDANCE WITH ASTM F668 CLASS 2B.
2. TOP AND BRACE RAILS: ASTM F1043 1.66" O.D. (1.84 LBS./FT.) SS40 STEEL PIPE. HOT DIPPED GALVANIZED TO 1.8 OZ/SF IN ACCORDANCE WITH ASTM A123. SUPPLEMENTAL 10-15 MIL PVC POWDER COATING IN ACCORDANCE WITH ASTM F1043
3. LINE POSTS: ASTM F1043 1.9" O.D. (2.28 LBS./FT.) SS40 STEEL PIPE. HOT DIPPED GALVANIZED TO 1.8 OZ/SF IN ACCORDANCE WITH ASTM A123 .SUPPLEMENTAL 10-15 MIL PVC POWDER COATING IN ACCORDANCE WITH ASTM F1043.
4. END, CORNER & PULL POSTS: ASTM F1043 2.375" O.D. (3.12 LBS./FT.) SS40 STEEL PIPE. HOT DIPPED GALVANIZED TO 1.8 OZ/SF IN ACCORDANCE WITH ASTM A123. SUPPLEMENTAL 10-15 MIL PVC POWDER COATING IN ACCORDANCE WITH ASTM F1043.
5. FITTINGS AND ACCESSORIES: ASTM F626 MALLEABLE OR PRESSED STEEL. HOT DIPPED GALVANIZED TO 1.2 OZ/SF. SUPPLEMENTAL 10-15 MIL PVC POWDER COATING IN ACCORDANCE WITH ASTM F1043.
6. BOTTOM TENSION WIRE: ASTM A824 NO. 7 GAUGE STEEL-MARCELLED WIRE, ZINC COATED TO 0.4 OZ/SF WITH 7-12 MIL PVC POWDER COATING IN ACCORDANCE WITH ASTM F1664.
7. VINYL COATING COLOR: TO BE SELECTED BY OWNER.
8. CONCRETE TO ACHIEVED 4000 PSI STRENGTH AT 28 DAYS.

## 10 Chain Link Fence - Vinyl Coated - 4' Height

SCALE: NTS 323113.15 H2MX1

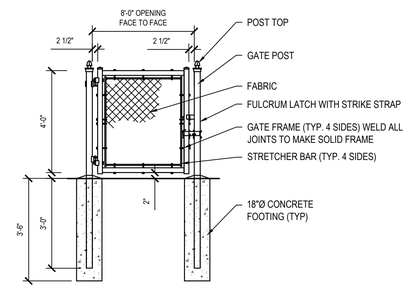


NOTES:

1. FABRIC: ASTM A392, 2" MESH, 9 GAUGE STEEL CHAIN LINK FENCE FABRIC. ASTM A641 GALVANIZED STEEL CORE WIRE, ZINC COATED TO 0.3 OZ/SF WITH 7-12 MIL PVC COATING IN ACCORDANCE WITH ASTM F668, CLASS 2B.
2. FRAME: ASTM F900, 1.9" O.D. (2.28 LBS./FT.) STEEL PIPE. HOT DIPPED GALVANIZED TO 1.8 OZ/SF IN ACCORDANCE WITH ASTM A123. SUPPLEMENTAL 10-15 MIL PVC POWDER COATING IN ACCORDANCE WITH ASTM F1043.
3. GATE POST: ASTM F1043, 2.875" O.D. (4.6 LBS/FT) SS40 STEEL PIPE. HOT DIPPED GALVANIZED IN ACCORDANCE WITH ASTM A123. SUPPLEMENTAL 10-15 MIL PVC POWDER COATING IN ACCORDANCE WITH ASTM F1043.
4. HINGES: ASTM F900, NON-LIFT-OFF TYPE.
5. LATCH: ASTM F900 FORKED TYPE GRAVITY DROP WITH PROVISION FOR PADLOCK.
6. FITTINGS AND ACCESSORIES: ASTM F 626, MALLEABLE OR PRESSED STEEL, HOT DIPPED GALVANIZED TP 1.2 OZ/SF. SUPPLEMENTAL 10-15 MIL PVC POWDER COATING IN ACCORDANCE WITH ASTM F1043.
7. GATE KEEPER: ASTM F900.
8. PROVIDE GATE KEEPER FOR EACH SWING GATE.
9. VINYL COATING COLOR TO BE SELECTED BY OWNER.
10. CONCRETE TO ACHIEVE 4,000 PSI STRENGTH AT 28 DAYS.

## 11 Chain Link Swing Gate - Vinyl Coated - 4' Height

SCALE: NTS | H2M X1 323113.21


H2M architects + engineers
1133 Westchester Ave., Suite N-210
White Plains, NY 10605
914.358.5623 • www.h2m.com
NY Architecture & Landscape Architecture: No Certificate Required
NY Engineering Certificate of Authorization No. 0018178


CONSULTANTS:

| MARK | DATE | DESCRIPTION |
|---|---|---|
| | | |

STATE OF NEW YORK · MATTHEW RONALD MOHLIN · 071569 · LICENSED PROFESSIONAL ENGINEER

09/30/2020
MATTHEW R. MOHLIN, P.E.
NY PROFESSIONAL ENGINEER Lic. No. 071569
EXP. DATE
"IN ACCORDANCE WITH ARTICLE 145, SECTION 7209 OF THE NYS EDUCATION LAW, ALTERATION OF THIS DOCUMENT EXCEPT BY LICENSE PROFESSIONAL IS ILLEGAL"

| DESIGNED BY: | DRAWN BY: | CHECKED BY: | REVIEWED BY: |
|---|---|---|---|
| S. PETERS | A. SODERMAN | B. LEDGER | M. MOHLIN |

| PROJECT No.: | DATE: | SCALE: |
|---|---|---|
| SMSD2506 | OCTOBER 2026 | AS SHOWN |

CLIENT

**SOMERS CENTRAL SCHOOL DISTRICT**

**VARIOUS UPGRADES AT SOMERS INTERMEDIATE SCHOOL**

**240 US-202, SOMERS, NY 10589**

**SED #: 66-21-01-06-0-006-021**

CONTRACT

**CONTRACT C CIVIL / SITE CONSTRUCTION**

STATUS

**BID DOCUMENTS**


SHEET TITLE

**SITE DETAILS**

DRAWING No.

**SIS-C 501.00**

C:\Users\speters\appdata\local\temp\AcPublish_17660\04_C501 Site Details.dwg Last Modified: Oct 15, 2026 - 10:58am Plotted on: Nov 04, 2026 - 3:40pm By speters

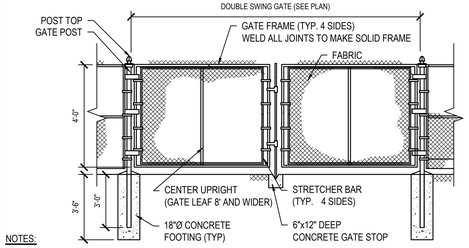



NOTES:

1. FABRIC: ASTM A392, 2" MESH, 9 GAUGE STEEL CHAIN LINK FENCE FABRIC. ASTM A641 GALVANIZED STEEL CORE WIRE, ZINC COATED TO 0.3 OZ/SF WITH 7-12 MIL PVC COATING IN ACCORDANCE WITH ASTM F668, CLASS 2B.
2. FRAME: ASTM F900, 1.66" O.D. (1.83 LBS./FT.) STEEL PIPE. HOT DIPPED GALVANIZED TO 1.8 OZ/SF IN ACCORDANCE WITH ASTM A123 (SEE TABLE FOR SIZE AND WEIGHT). SUPPLEMENTAL 10-15 MIL PVC POWDER COATING IN ACCORDANCE WITH ASTM F1043.
3. GATE POST: ASTM F1043, SS40 STEEL PIPE. HOT DIPPED GALVANIZED TO 1.8 OZ/SF IN ACCORDANCE WITH ASTM A123 (SEE TABLE FOR SIZE AND WEIGHT). SUPPLEMENTAL 10-15 MIL PVC POWDER COATING IN ACCORDANCE WITH ASTM F1043.
4. HINGES: ASTM F900, NON-LIFT-OFF TYPE.
5. LATCH: ASTM F900 FORKED TYPE GRAVITY DROP WITH PROVISION FOR PADLOCK.
6. FITTINGS AND ACCESSORIES L: ASTM F 626, MALLEABLE OR PRESSED STEEL, HOT DIPPED GALVANIZED TP 1.2 OZ/SF. SUPPLEMENTAL 10-15 MIL PVC POWDER COATING IN ACCORDANCE WITH ASTM F1043.
7. GATE KEEPER: ASTM F900.
8. PROVIDE GATE KEEPER FOR EACH SWING GATE.
9. VINYL COATING COLOR TO BE SELECTED BY OWNER.
10. CONCRETE TO ACHIEVE 4,000 PSI STRENGTH AT 28 DAYS.


| SINGLE GATE LEAF WIDTH | GATE POST OUTSIDE DIAMETER (INCHES) | MINIMUM WEIGHT (LB/FT) |
|---|---|---|
| UP TO 4' | 2.375 | 3.12 |
| 5' TO 10' | 2.875 | 4.64 |
| 11' TO 18' | 4.000 | 6.56 |

## 1 Chain Link Double Swing Gate - Vinyl Coated - 4' Height


SCALE: NTS | H2M X1 323113.25

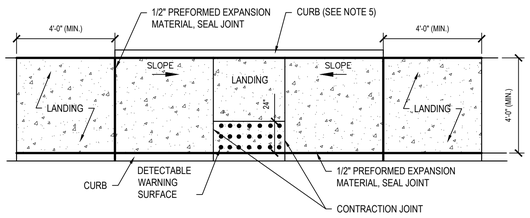


PLAN

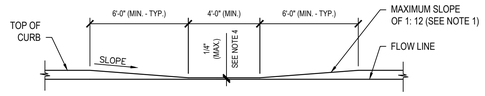


ELEVATION

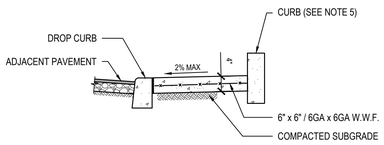



SECTION

NOTES:

1. DIMENSIONS SHOWN ARE APPLICABLE FOR INSTALLATION WITH 6" CURB REVEAL. DIMENSIONS OF FLARE AND RAMP LENGTH FOR INSTALLATION WITH ALTERNATE CURB REVEALS MAY BE MODIFIED TO MAINTAIN A RAMP SLOPE NOT TO EXCEED 1:12.
2. THE SIZE OF THE DETECTABLE WARNING FIELD SHALL BE 24" IN THE DIRECTION OF TRAVEL AND SHALL EXTEND THE FULL WIDTH OF THE CURB RAMP EXCLUSIVE OF SIDE FLARES.
3. MAXIMUM SLOPE OF LANDING IS 2% IN ANY DIRECTION.
4. RAMP TRANSITIONS BETWEEN WALKS, GUTTERS, OR STREETS SHALL BE FLUSH AND FREE OF ABRUPT VERTICAL CHANGES (1/4" MAX)
5. OMIIT CURB FOR INSTALLATIONS ADJACENT TO BUILDING FOUNDATIONS.
6. CONCRETE TO ACHIEVE 4,000 P.S.I. STRENGTH AT 28 DAYS.
7. COMPACT SUBGRADE TO 92% MAXIMUM DENSITY IN ACCORDANCE WITH ASTM D1557.
8. APPLY BRUSH FINISH PERPENDICULAR TO DIRECTION OF SLOPE.
9. REFER TO CONCRETE SIDEWALK DETAIL FOR INFORMATION REGARDING CONTRACTION AND EXPANSION JOINTS.

## 3 Concrete Handicap Ramp - Mid Block - Parallel

SCALE: NTS (321313.36 H2MX3) - U

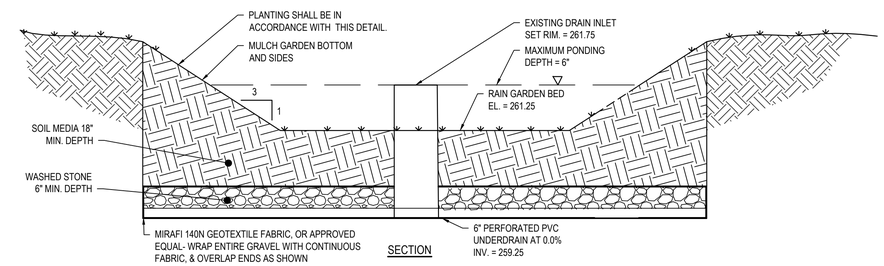


SECTION

RAIN GARDEN NOTES:

1. SOIL MEDIA SHOULD CONSIST OF 50%-70% SAND (LESS THAN 5% CLAY CONTENT), 50%-30% TOPSOIL WITH AN AVERAGE OF 5% ORGANIC MATERIAL. COMPOST SHALL NOT BE PERMITTED.
2. GRAVEL SHALL BE CLEAN WASHED STONE, APPROXIMATELY 1.5-2.0 INCHES IN DIAMETER.
3. ROCK FOR RIPRAP SHALL CONSIST OF FIELD ROCK OR ROUGH UNHEWN QUARRY ROCK. THE ROCK SHALL BE HARD AND ANGULAR AND OF A QUALITY THAT WILL NOT DISINTEGRATE ON EXPOSURE TO WATER OR WEATHERING. THE SPECIFIC GRAVITY OF THE INDIVIDUAL ROCKS SHALL BE AT LEAST 2.5.
4. CONTRIBUTING AREAS SHALL BE STABILIZED PRIOR TO INSTALLATION OF RAIN GARDEN TO AVOID EROSION AND SILTING OF NEW SOIL MEDIA.

INSPECTION AND MAINTENANCE NOTES:

1. THE RAIN GARDEN SHOULD BE WEEDED (MIN. SPRING AND FALL) AND REMULCHED AS NECESSARY. VEGETATION SHOULD BE PRUNED TO KEEP PLANTS HEALTHY. WATER AS NECESSARY TO ESTABLISH PLANT GROWTH WITHIN FIRST YEAR AND DURING FUTURE DRY PERIODS .
2. GARDEN SHOULD BE INSPECTED FOR SEDIMENT ACCUMULATIONS OR HEAVY ORGANIC MATTER WHERE RUNOFF ENTERS THE GARDEN AND REMOVED AS NECESSARY. THE TOP FEW INCHES OF PLANTING SOIL SHOULD BE REMOVED AND REPLACED WHEN WATER PONDS FOR MORE THAN 48 HOURS.
3. ANY AREAS OF SETTLEMENT OR GRADE CHANGE SHOULD BE REGRADED AS ORIGINALLY DESIGNED. THE OVERFLOW ORIFICE SHOULD BE INSPECTED EVERY 3-4 MONTHS FOR SEDIMENT ACCUMULATION AS WELL AS BEFORE ANY LARGE STORM EVENTS.
4. KEEP PLANTS PRUNED IF THEY START TO GET "LEGGY" AND FLOPPY. CUT OFF OLD FLOWER HEADS AFTER A PLANT IS DONE BLOOMING. ONCE THE RAIN GARDEN HAS MATURED, THE GARDEN AREA SHOULD BE FREE OF BARE AREAS EXCEPT WHERE RIPRAP AREAS ARE LOCATED

PLANTING NOTES:


1. PLANT SELECTION PER NEW YORK STATE STORMWATER MANAGEMENT DESIGN MANUAL.
2. PLANTS SHALL BE MAINTAINED BY CONTRACTOR UNTIL COMPLETION OF PROJECT. AT PROJECT COMPLETION OWNER SHALL BE RESPONSIBLE FOR MAINTEANCE TO ALL PLANTS. SHOULD ANY PLANTS DIE THEY SHALL BE REPLACED IN KIND OR AS DIRECTED BY ENGINEER.
3. SHREDDED HARDWOOD MULCH SHOULD BE APPLIED AROUND PLANTS AT A THICKNESS OF 2" TO HELP KEEP SOIL IN PLACE

CONSTRUCTION NOTES:

1. RAIN GARDENS SHOULD INITIALLY BE DUG OUT TO A 24" DEPTH, THEN BACKFILLED WITH A 6-12 INCH LAYER OF CLEAN WASHED GRAVEL (APPROXIMATELY 1.5-2.0 INCH DIAMETER ROCK), AND FILLED BACK TO THE RAIN GARDEN BED DEPTH WITH THE DESIGN SOIL MIX. WHEN AN UNDERDRAIN IS USED, EXCAVATE TO 30-36" DEPTH, BACKFILL WITH 12" STONE, FILL WITH 18-24" DESIGN SOIL MIX. RAIN GARDENS SHOULD ONLY BE INSTALLED WHEN SURROUNDING LANDSCAPES ARE STABILIZED AND NOT SUBJECT TO EROSION.

## 2 Rain Garden

SCALE: NTS

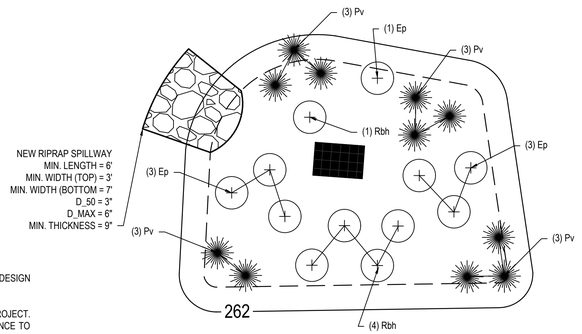


PLAN

## PLANT LIST

| KEY | QTY | BOTANICAL NAME | SIZE | SPACING | CONTAINER |
|---|---|---|---|---|---|
| Pv | 11 | PANICUM VIRGATUM "SWITCH GRASS" | 24"–36" | 30" O.C. | NO. 2 CAN |
| Rbh | 5 | RUDBECKIA HIRTA "BLACK EYED SUSAN" | 12"–24" | 2' O.C. | NO. 2 CAN |
| Ep | 7 | ECHINACEA PURPUREA "PURPLE CONEFLOWER" | 12"–24" | 2' O.C. | NO. 2 CAN |


H2M architects + engineers

1133 Westchester Ave., Suite N-210
White Plains, NY 10605
914.358.5623 • www.h2m.com
NY Architecture & Landscape Architecture: No Certificate Required
NY Engineering Certificate of Authorization No. 0018178


CONSULTANTS:

| MARK | DATE | DESCRIPTION |
|---|---|---|
| | | |

STATE OF NEW YORK
MATTHEW RONALD MOHLIN
071569
LICENSED PROFESSIONAL ENGINEER

09/30/2025
EXP. DATE

MATTHEW R. MOHLIN, P.E.
NY PROFESSIONAL ENGINEER Lic. No. 071569

"IN ACCORDANCE WITH ARTICLE 145, SECTION 7209 OF THE NYS EDUCATION LAW, ALTERATION OF THIS DOCUMENT EXCEPT BY LICENSE PROFESSIONAL IS ILLEGAL"

| DESIGNED BY: | DRAWN BY: | CHECKED BY: | REVIEWED BY: |
|---|---|---|---|
| S. PETERS | A. SODERMAN | B. LEDGER | M. MOHLIN |

| PROJECT No.: | DATE: | SCALE: |
|---|---|---|
| SMSD2506 | OCTOBER 2026 | AS SHOWN |

CLIENT

**SOMERS CENTRAL SCHOOL DISTRICT**

**VARIOUS UPGRADES AT SOMERS INTERMEDIATE SCHOOL**

**240 US-202,**
**SOMERS, NY 10589**

**SED #: 66-21-01-06-0-006-021**

CONTRACT

**CONTRACT C**
**CIVIL / SITE CONSTRUCTION**

STATUS

**BID DOCUMENTS**


SHEET TITLE

**SITE DETAILS**

DRAWING No.

**SIS-C 502.00**

C:\Users\pdenis\appdata\local\temp\AcPublish_17660\05_CI502 Site Details.dwg Last Modified: Nov 02, 2026 - 10:34am Plotted on: Nov 04, 2026 - 3:45pm By system

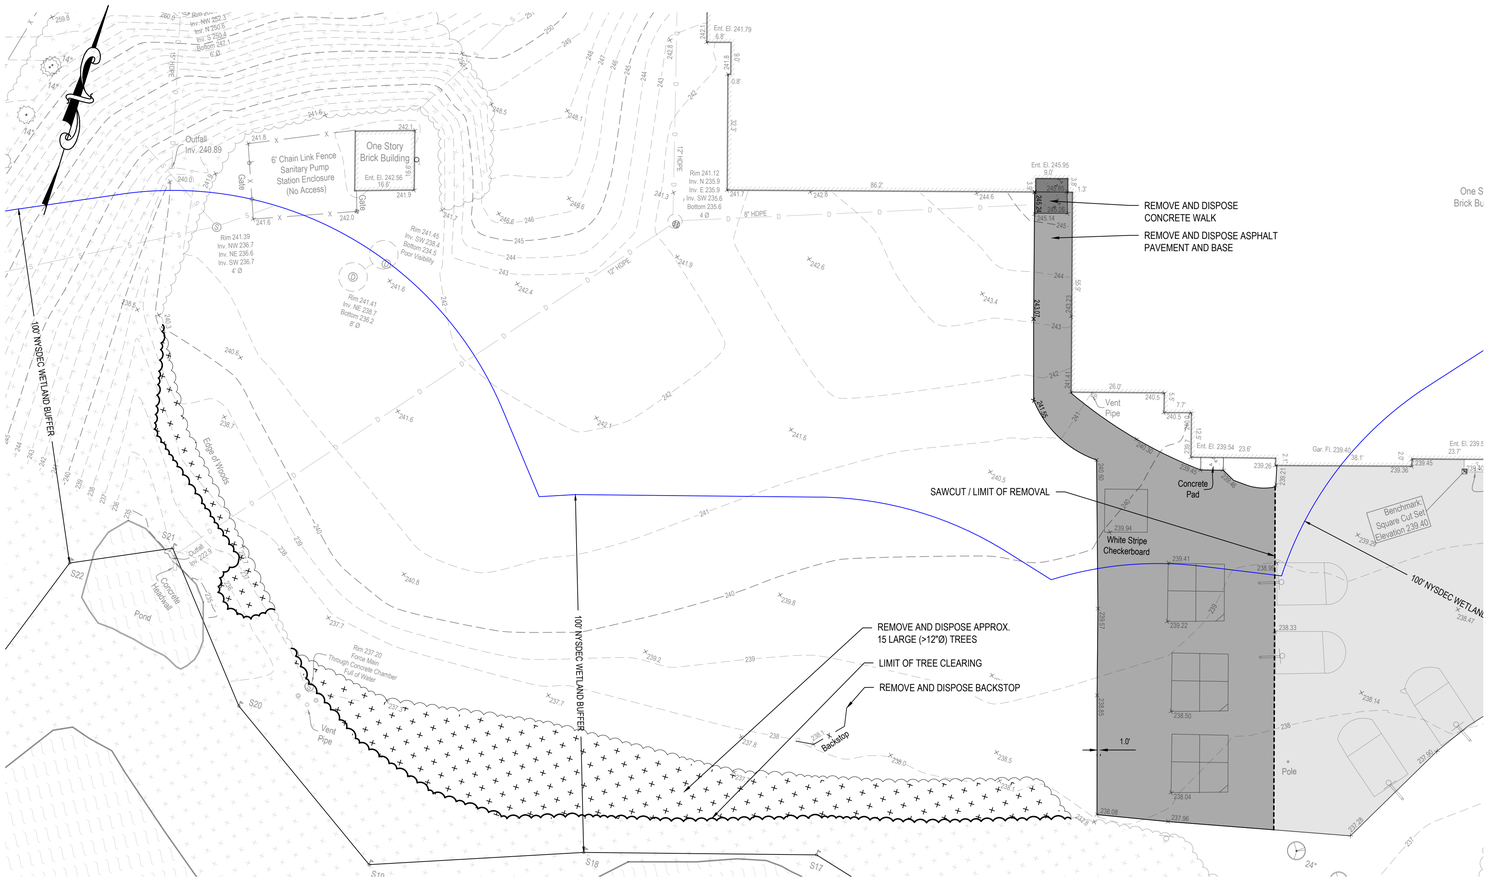


## EXISTING CONDITIONS LEGEND

| DESCRIPTION | SYMBOL |
|---|---|
| BENCHMARK | |
| DRAINAGE MANHOLE | |
| INLET | |
| SANITARY MANHOLE | |
| WETLAND MARKER | |
| 100' WETLAND BUFFER | |
| DECIDUOUS TREE | |
| STORM DRAIN | D D |
| SANITARY SEWER | S S |
| FENCE | X X |
| CONTOUR | 100 |
| SPOT ELEVATION | 100.0 |
| ASPHALT PAVEMENT | |
| CONCRETE PAVEMENT | |
| WOODED | |

## DEMOLITION LEGEND

| DESCRIPTION | SYMBOL |
|---|---|
| SAWCUT PAVEMENT LINE | |
| REMOVE AND DISPOSE EXISTING ASPHALT PAVEMENT AND BASE | |
| REMOVE AND DISPOSE EXISTING CONCRETE SIDEWALK | |
| TREE CLEARING LIMITS | |

## EXISTING CONDITIONS NOTES:

1. EXISTING SURVEY PREPARED BY H2M ARCHITECTS + ENGINEERS. DATED NOVEMBER 2025.
2. MARKOUT OF UNDERGROUND UTILITIES COMPLETED BY X-RAY LOCATING SERVICES, INC.
3. BENCHMARK - (SQUARE CUT SET IN CONCRETE PAD, EAST OF PROPOSED TURF FIELD, EL. 239.40).
4. LOCATION OF UNDERGROUND UTILITIES AND STRUCTURES BOTH PUBLIC AND CUSTOMER OWNED, WERE OBTAINED FROM EITHER OLD MAPS, SURVEYS, DRAWINGS/RECORDS SUPPLIED BY OTHERS AND/OR UTILITY MARKOUT. THE OWNER AND ENGINEER DO NOT GUARANTEE OR ACCEPT RESPONSIBILITY FOR ANY DAMAGE TO SUCH FACILITIES DUE TO DISCREPANCIES IN LOCATION AND SIZE SHOWN ON THE PLANS OR THOSE UTILITIES AND STRUCTURES NOT SHOWN.

## SITE DEMOLITION NOTES:

1. REPORT ANY DISCREPANCIES BETWEEN ACTUAL FIELD CONDITIONS AND THE PLANS TO THE ENGINEER IN WRITING IMMEDIATELY.
2. UNDERGROUND UTILITY INFORMATION SHOWN ON THESE PLANS WAS OBTAINED FOR DESIGN PURPOSES ONLY. PROVIDE FOR CONSTRUCTION MARKOUT AND LOCATE EXISTING UNDERGROUND UTILITIES. NO EXCAVATION CAN COMMENCE UNTIL UTILITY DOCUMENTATION HAS BEEN COMPLETED.
3. AFTER MARKOUT AND PRIOR TO DISTURBING THE SITE, UNCOVER ALL SUBSURFACE UTILITIES AND STRUCTURES WITHIN LIMITS OF DISTURBANCE TO CONFIRM THEIR LOCATION AND DEPTH.
4. NO COMPENSATION WILL BE MADE FOR ANY INCONVENIENCE CAUSED BY ENCOUNTERING UTILITIES AND STRUCTURES WHICH ARE NOT SHOWN, OR ARE INACCURATELY SHOWN ON THE PLANS.
5. REPAIR ANY DAMAGE TO EXISTING UTILITIES RESULTING FROM CONTRACTOR OPERATIONS IMMEDIATELY AT NO COST TO OWNER.
6. REPAIR ANY DAMAGE TO EXISTING SITE FEATURES SCHEDULED TO REMAIN RESULTING FROM CONTRACTOR OPERATIONS AT NO COST TO OWNER.
7. SAWCUT CONCRETE PAVEMENT BACK TO NEAREST EXPANSION/CONTROL JOINT.
8. PROVIDE TEMPORARY FENCING TO PROTECT WORK AREAS. SITE LOGISTICS PLAN FOR TEMPORARY FENCING TO BE PROVIDED BY GENERAL CONTRACTOR.
9. INSTALL EROSION CONTROL MEASURES AS SHOWN ON THE EROSION AND SEDIMENT CONTROL PLAN PRIOR TO ANY GROUND DISTURBANCE.
10. DELINEATE THE LIMITS OF CLEARING AND REVIEW WITH THE OWNER PRIOR TO COMMENCING WORK.
11. NOTIFY OWNER AND ENGINEER IMMEDIATELY IN WRITING WHEN UNKNOWN STRUCTURES OR SUSPECTED HAZARDOUS OR CONTAMINATED MATERIALS ARE ENCOUNTERED PRIOR TO REMOVAL OR DISTURBANCE.
12. TAKE APPROPRIATE MEASURES TO PROTECT PEDESTRIANS AND VEHICULAR TRAFFIC DURING REMOVAL ACTIVITIES, AND PROVIDE TEMPORARY MEASURES FOR THE PROTECTION AND SAFETY OF THE PUBLIC UNTIL FINAL ACCEPTANCE BY THE OWNER.
13. BACKFILL ALL VOIDS RESULTING FROM THE REMOVAL OF EXISTING SITE FEATURES. BACKFILL TO BE SOIL, FREE OF ORGANIC MATERIAL, DEBRIS, TRASH, CLAY AND STONES LARGER THAN 4 INCHES.
14. PRIOR TO ANY WORK WITHIN RIGHT-OF-WAY, CONTRACTOR TO FINALIZE OBTAINING A HIGHWAY PERMIT FROM NYSDOT.
15. CONTRACTOR TO PROTECT ALL EXISTING SITE FEATURES THROUGHOUT DURATION OF CONSTRUCTION. EXISTING BUILDING TO BE PROTECTED IN ALL AREAS WHERE DEMOLITION AND NEW SITE WORK ABUTS BUILDING.
16. CONTRACTOR TO EXERCISE CAUTION WHEN PERFORMING WORK IN AREAS OF OVERHEAD WIRES. ALL MATERIAL AND EQUIPMENT DELIVERIES AND OPERATIONS TO BE MONITORED TO AVOID CONFLICTS.
17. LOCATION OF TEMPORARY CONSTRUCTION FENCING IS APPROXIMATE. CONTRACTOR TO PROVIDE A FINAL CONSTRUCTION PHASING AND STAGING PLAN SHOWING ALL TEMPORARY FENCING, GATE LOCATIONS AND NECESSARY SIGNAGE TO THE SATISFACTION OF ENGINEER AND CM.
18. TO MITIGATE POTENTIAL IMPACTS TO THE NORTHERN LONG EARED BAT, ALL TREE CLEARING SHALL BE DONE PERFORMED BETWEEN NOVEMBER 1 AND MARCH 31.

GRAPHIC SCALE
20 0 10 20
( IN FEET )
1 inch = 20 ft.

811 1-800-962-7962
Dig Safely. New York
Call811
Safe digging starts here
Call before you dig
www.UDigNY.org


H2M architects + engineers
1133 Westchester Ave., Suite N-210
White Plains, NY 10605
914.358.5623 • www.h2m.com
NY Architecture & Landscape Architecture: No Certificate Required
NY Engineering Certificate of Authorization No. 0018178


CONSULTANTS:

| MARK | DATE | DESCRIPTION |
|---|---|---|
| | | |

STATE OF NEW YORK · MATTHEW RONALD MOHLIN · 071569 · LICENSED PROFESSIONAL ENGINEER

09/30/2025
MATTHEW R. MOHLIN, P.E.
EXP. DATE
NY PROFESSIONAL ENGINEER Lic. No. 071569
"IN ACCORDANCE WITH ARTICLE 145, SECTION 7209 OF THE NYS EDUCATION LAW, ALTERATION OF THIS DOCUMENT EXCEPT BY LICENSE PROFESSIONAL IS ILLEGAL"

| DESIGNED BY: | DRAWN BY: | CHECKED BY: | REVIEWED BY: |
|---|---|---|---|
| S. PETERS | A. SODERMAN | B. LEDGER | M. MOHLIN |

| PROJECT No.: | DATE: | SCALE: |
|---|---|---|
| SMSD2507 | OCTOBER 2026 | AS SHOWN |

CLIENT
**SOMERS CENTRAL SCHOOL DISTRICT**

**VARIOUS UPGRADES AT SOMERS MIDDLE SCHOOL**

**250 US-202, SOMERS, NY 10589**

**SED #: 66-21-01-06-0-001-021**


CONTRACT
**CONTRACT C**
**CIVIL / SITE CONSTRUCTION**

STATUS
**BID DOCUMENTS**

SHEET TITLE
**EXISTING CONDITIONS & DEMOLITION PLAN**

DRAWING No.
**MS-CD 100.00**

C:\Users\speters\appdata\local\temp\AcPublish_17660\01_CD100 Existing Conditions & Demolition Plan.dwg Last Modified: Oct 27, 2026 - 10:54am Plotted on: Nov 04, 2026 - 2:04pm By speters

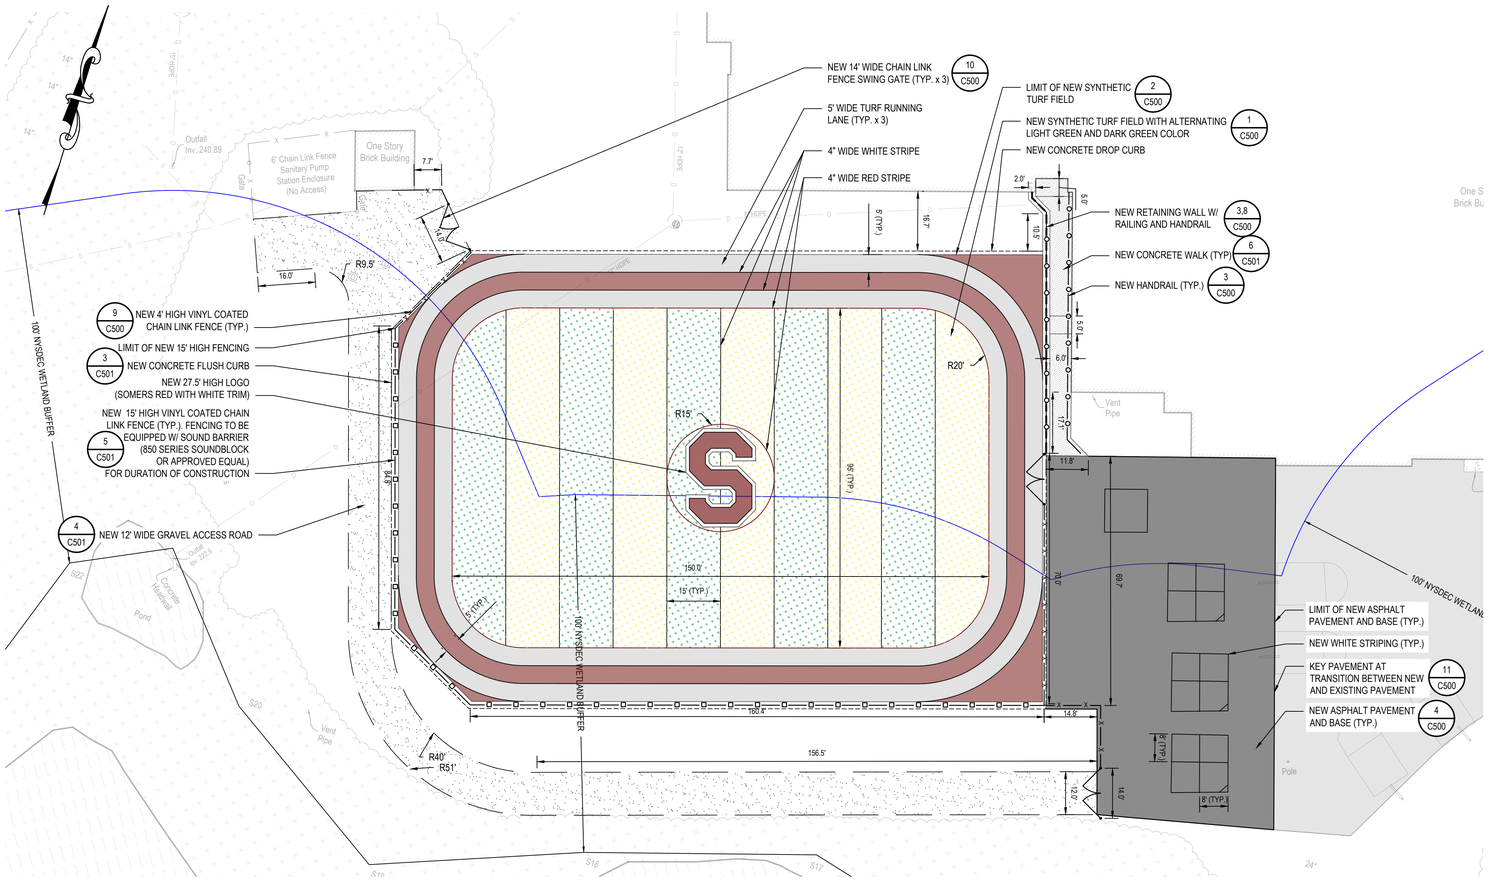


## LEGEND

| DESCRIPTION | SYMBOL |
|---|---|
| CURB | |
| CONCRETE DROP CURB | |
| RETAINING WALL | |
| ASPHALT PAVEMENT | |
| ALTERNATING LIGHT GREEN AND DARK GREEN SYNTHETIC TURF PLAYING SURFACE | |
| GRAVEL | |
| CHAIN LINK FENCE | x x |
| 15' HIGH CHAIN LINK FENCE | |
| HANDRAIL | |

## SITE PLAN NOTES:

1. INSPECT THE SITE PRIOR TO SUBMISSION OF BIDS AND MAKE NO ADDITIONAL CLAIMS REGARDING SITE CONDITIONS THEREAFTER.
2. NOTIFY THE OWNER AND H2M (TELEPHONE 914-358-5623) AT LEAST 48 HOURS PRIOR TO THE COMMENCEMENT OF THE WORK. THE SAME NOTICE SHALL BE REQUIRED WHEN RESUMING WORK AFTER ANY STOPPAGE OR DELAY.
3. COMPLETE ALL SURVEY AND STAKEOUT AS REQUIRED TO PROPERLY COMPLETE THE WORK.
4. PERFORM DAILY CLEANUP OPERATIONS INCLUDING REMOVAL OF DEBRIS AND EXCESS CONSTRUCTION MATERIAL, AND DRIVEWAY/STREET CLEANING TO THE SATISFACTION OF THE OWNER.
5. DURING ALL NON-WORKING HOURS, STORE ALL EQUIPMENT AND MATERIALS WITHIN AN AREA DESIGNATED BY THE OWNER AT THE PROJECT SITE.
6. ALL CURB DIMENSIONS SHOWN REFER TO THE FACE OF CURB.
7. ALL CONSTRUCTION TO CONFORM WITH ALL APPLICABLE FEDERAL, STATE AND LOCAL CODE REQUIREMENTS.
8. COORDINATE CONSTRUCTION ACTIVITIES WITH OWNER TO MINIMIZE INTERRUPTION TO THE OWNER'S OPERATIONS.
9. RESTORE SURROUNDING AREAS DAMAGED OR DISTURBED DURING CONSTRUCTION. RESTORE TO NEW CONDITIONS AT NO ADDITIONAL COST TO THE OWNER.
10. RESTORE ALL DISTURBED GRASS AREAS AND ALL AREAS NOT SPECIFICALLY IDENTIFIED FOR OTHER IMPROVEMENTS WITH 4 INCHES OF TOPSOIL AND SEED.
11. REMOVE ALL ASPHALT FROM EXISTING CASTINGS.
12. SEAL ALL JOINTS BETWEEN NEW ASPHALT AND EXISTING ASPHALT WITH HOT ASPHALT CEMENT.

811 1-800-962-7962
Dig Safely. New York
Call811
Safe digging starts here
Call before you dig
www.UDigNY.org

GRAPHIC SCALE
20 0 10 20
( IN FEET )
1 inch = 20 ft.

H2M architects + engineers
1133 Westchester Ave., Suite N-210
White Plains, NY 10605
914.358.5623 • www.h2m.com
NY Architecture & Landscape Architecture: No Certificate Required
NY Engineering Certificate of Authorization No. 0018178

CONSULTANTS:

| MARK | DATE | DESCRIPTION |
|---|---|---|
| | | |

STATE OF NEW YORK · MATTHEW RONALD MOHLIN · LICENSED PROFESSIONAL ENGINEER · 071569

09/30/2026
EXP. DATE

MATTHEW R. MOHLIN, P.E.
NY PROFESSIONAL ENGINEER Lic. No. 071569
"IN ACCORDANCE WITH ARTICLE 145, SECTION 7209 OF THE NYS EDUCATION LAW, ALTERATION OF THIS DOCUMENT EXCEPT BY LICENSE PROFESSIONAL IS ILLEGAL"

| DESIGNED BY: | DRAWN BY: | CHECKED BY: | REVIEWED BY: |
|---|---|---|---|
| S. PETERS | A. SODERMAN | B. LEDGER | M. MOHLIN |

| PROJECT No.: | DATE: | SCALE: |
|---|---|---|
| SMSD2507 | OCTOBER 2026 | AS SHOWN |

CLIENT

**SOMERS CENTRAL SCHOOL DISTRICT**

**VARIOUS UPGRADES AT SOMERS MIDDLE SCHOOL**

**250 US-202, SOMERS, NY 10589**

**SED #: 66-21-01-06-0-001-021**

CONTRACT

**CONTRACT C**
**CIVIL / SITE CONSTRUCTION**

STATUS

**BID DOCUMENTS**


SHEET TITLE

**DIMENSIONAL SITE PLAN**

DRAWING No.

# MS-CS 100.00

C:\Users\speters\appdata\local\temp\AcPublish_17660\02_CS100 Dimensional Site Plan.dwg Last Modified: Nov 04, 2026 - 2:14pm Plotted on: Nov 04, 2026 - 2:15pm By speters

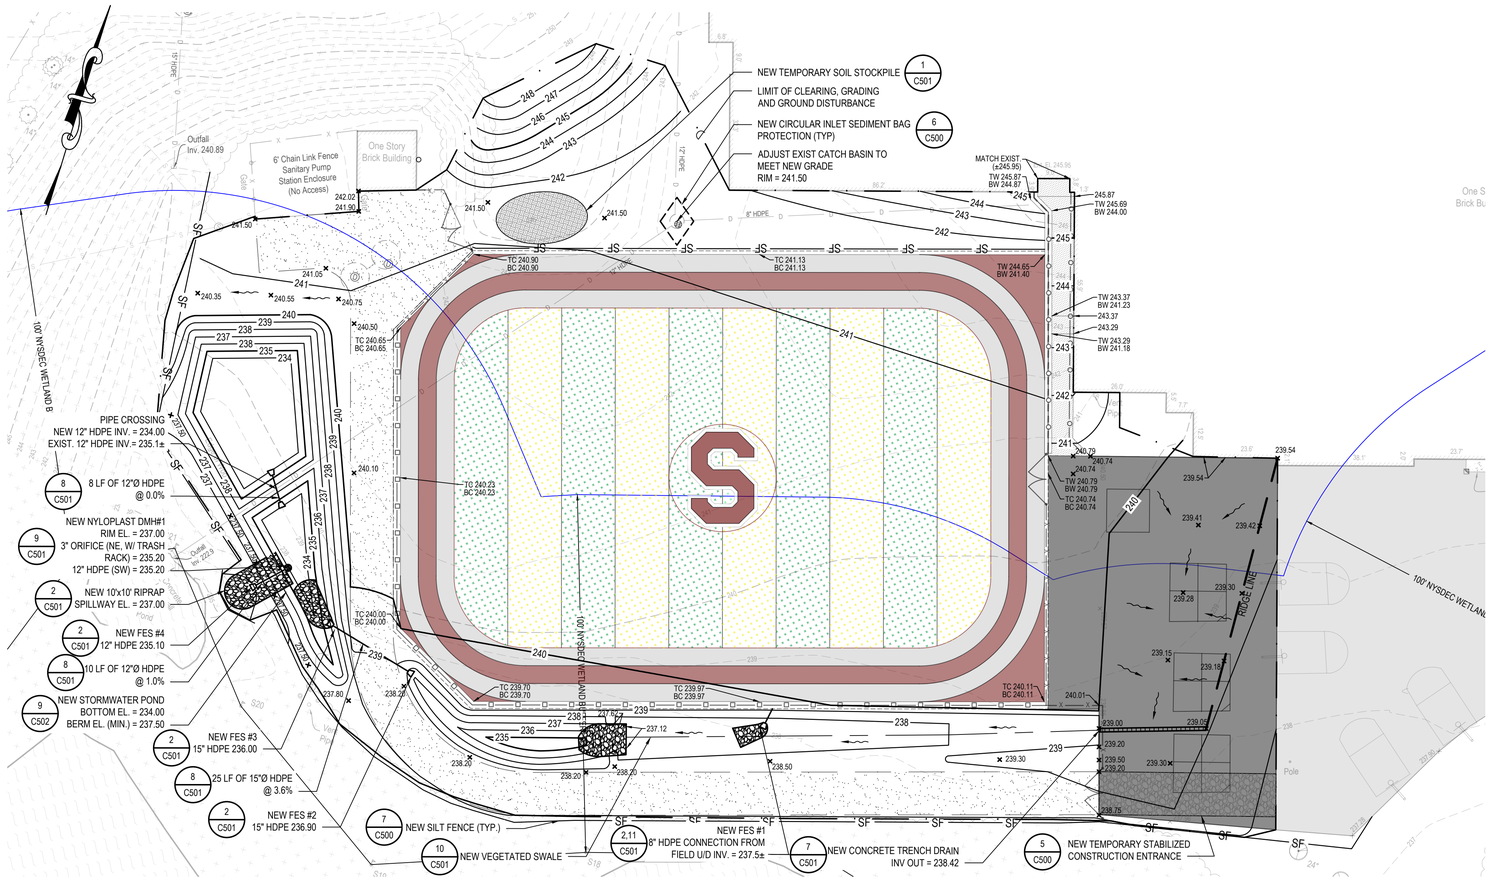


## LEGEND

| DESCRIPTION | SYMBOL |
|---|---|
| SPOT ELEVATION | +121.50 |
| TOP AND BOTTOM CURB ELEVATION | TC140.00 BC139.50 |
| MAJOR CONTOUR | 240 |
| MINOR CONTOUR | 241 |
| DRAINAGE LINE | D |
| NEW SILT FENCE | SF SF |
| LIMIT OF CLEARING, GRADING, AND GROUND DISTURBANCE | |
| NEW INLET SEDIMENT BAG PROTECTION | |
| NEW STABILIZED CONSTRUCTION ENTRANCE | |

## GRADING AND DRAINAGE NOTES:

1. FOR NEW CONSTRUCTION THAT MEETS EXISTING CONDITIONS, ABUTTING SURFACES SHALL BE FLUSH AND ALIGNED.
2. ADJUST ALL EXISTING CASTINGS AND VALVE COVERS TO MEET PROPOSED GRADE.
3. CONSTRUCTION DEBRIS AND EXCESS SOIL SHALL BE REMOVED AND LEGALLY DISPOSED OFF SITE.
4. UNSUITABLE SOILS ENCOUNTERED DURING CONSTRUCTION SHALL BE BROUGHT TO THE ATTENTION OF THE OWNER AND ENGINEER IMMEDIATELY IN WRITING BEFORE REMOVAL OR DISTURBANCE.

## PIPE MATERIAL SPECIFICATIONS:

- DRAINAGE CONNECTIONS: 6-24"Ø SMOOTH INTERIOR HDPE (N-12)

## PERMANENT SEEDING AND SOIL RESTORATION NOTES:

1. APPLICABLE TO ALL DISTURBED AREAS OF THE SITE NOT SPECIFIED FOR OTHER IMPROVEMENTS.
2. SOIL RESTORATION SHALL BE IN ACCORDANCE WITH CHAPTER 5, TABLE 5.3 OF THE NYS STORMWATER MANAGEMENT DESIGN MANUAL.
3. SOIL RESTORATION SHALL BE REQUIRED ON ALL AREAS OF THE SITE WHICH TOPSOIL WAS STRIPPED AND IN NEW PERVIOUS AREAS PREVIOUSLY IMPERVIOUS OR IN AREAS WITH HEAVY COMPACTION DUE TO CONSTRUCTION OPERATIONS.
4. SOIL RESTORATION STEPS ARE AS FOLLOWS:
   - 4.1. APPLY 3 INCHES OF COMPOST OVER SUBSOIL
   - 4.2. TILL COMPOST INTO SUBSOIL TO A DEPTH OF AT LEAST 12 INCHES USING A CAT-MOUNTED RIPPER, TRACTOR-MOUNTED DISC, OR TILLER, MIXING, AND CIRCULATING AIR AND COMPOST INTO SUBSOILS
   - 4.3. ROCK-PICK UNTIL UPLIFTED STONE/ROCK MATERIALS OF FOUR INCHES AND LARGER SIZE ARE CLEANED OFF THE SITE
   - 4.4. APPLY TOPSOIL TO A DEPTH OF 6 INCHES, COMPACT TO A UNIFORM THICKNESS OF 4" AND FINELY GRADE AND LOOSEN WITH MECHANICAL RAKES TO ENSURE SEED ACCEPTANCE
   - 4.5. SEED AND FERTILIZE AS REQUIRED BY NOTE #5 BELOW
5. SEEDING, MULCHING AND FERTILIZING SHALL BE AS FOLLOWS:
   - 5.1. FERTILIZER SHALL BE APPLIED AT 6 LBS OF FS O-F-241 FERTILIZER/1,000 SQ. FT.
   - 5.2. PERMANENT HYDROSEEDING SHALL BE IN ACCORDANCE WITH SPECIFICATION NO 329219.16. SEED MIX SHALL BE ONE OF THE TWO BELOW MIXES:

MIX A:

| GRASS TYPE | % OF MIXTURE | MIN. % GERMINATION |
|---|---|---|
| KENTUCKY 31 FESCUE | 50 | 90 |
| N.K. 100 PERENNIAL RYE GRASS | 25 | 85 |
| PENN LAWN FESCUE | 25 | 90 |

MIX B:

| GRASS TYPE | % OF MIXTURE | MIN. % GERMINATION |
|---|---|---|
| MERION BLUEGRASS | 50 | 80 |
| PENN LAWN FESCUE | 30 | 90 |
| N.K. 106 HYBRID RYE GRASS | 20 | 85 |

6. MAINTENANCE AND INSPECTION:
   - 6.1. UPON COMPLETION OF SOIL RESTORATION, AREA SHOULD BE KEPT FREE OF ANY VEHICULAR/FOOT TRAFFIC OR WEIGHTED LOADS.
   - 6.2. INSPECT GRASS AREAS DAILY TO AND WATER WHEN NECESSARY (WEATHER DEPENDANT) TO PREVENT GRASS/SOIL FROM BECOMING DRY.
   - 6.3. MOW GRASS AT REGULAR INTERVALS TO MAINTAIN AT A MAXIMUM HEIGHT OF 2-1/2 INCHES. DO NOT CUT MORE THAN 1/3 OF GRASS BLADE AT ANY ONE MOWING. NEATLY TRIM EDGES AND HAND CLIP WHERE NECESSARY. IMMEDIATELY REMOVE CLIPPINGS AFTER MOWING AND TRIMMING.
   - 6.4. MAINTAIN SEEDED AREAS IMMEDIATELY AFTER PLACEMENT UNTIL GRASS IS WELL ESTABLISHED AND EXHIBITS A VIGOROUS GROWING CONDITION (80% MIN. COVERAGE), AS DETERMINED BY AT LEAST TWO CUTTINGS, OR UNTIL THE JOB IS ACCEPTED BY THE OWNER, WHICHEVER OCCURS LAST.
   - 6.5. IF WITHIN 14-30 DAYS FOLLOWING SEEDING OF THE RESTORED AREAS GRASS HAS NOT ACHIEVED A MIN. 80% GERMINATION/COVERAGE, BARE AREAS SHALL BE RESEEDED. AREAS SHALL BE CONTINUOUSLY MAINTAINED AND RESEEDED UNTIL THE MINIMUM COVERAGE NEEDS ARE MET.

## CONSTRUCTION SEQUENCING NOTES (SMSD2506 & 2507):

THE FOLLOWING IS A GENERAL SEQUENCE OF CONSTRUCTION ACTIVITIES FOR THE PHASE 2 WORK:

1. CONDUCT A PRE-CONSTRUCTION MEETING AT LEAST 48-HOURS PRIOR TO THE START OF ANY CONSTRUCTION ACTIVITIES. ATTENDEES TO INCLUDE OWNER, ARCHITECT/ENGINEER, CONTRACTOR AND DEP.
2. INSTALLATION OF CONSTRUCTION FENCING ALONG LIMITS OF DISTURBANCE. INSTALLATION OF SILT FENCING, INLET PROTECTION ON EXISTING STRUCTURES, STABILIZED CONSTRUCTION ENTRANCE AND ALL OTHER PRACTICES/MEASURES AS SHOWN ON THE EROSION & SEDIMENT CONTROL PLAN;
3. ROUGH GRADING OF THE SITE (I.E. TURF FIELD AREAS AND RAIN GARDEN AREA), THE EXISTING SOILS IN AREAS OF ASPHALT REMEDIATION ARE TO REMAIN UNDISTURBED; FOLLOWING ROUGH GRADING OF SITE ALL EXPOSED AREAS WHERE WORK WILL NOT BE PERFORMED SHOULD BE TEMPORARILY OR PERMANENTLY STABILIZED. STABILIZATION WORK MUST BE INITIATED BY THE END OF THE NEXT DAY AND COMPLETED WITHIN SEVEN (7) DAYS.
4. INSTALLATION OF THE NEW VEGETATED SWALE, RAIN GARDEN, STORMWATER INFRASTRUCTURE, DRAINAGE FRAMES & GRATES, FIELD INLETS, AND THE ASSOCIATED DRAINAGE PIPING. IMMEDIATELY INSTALL INLET PROTECTION ON ALL NEW CATCH BASINS AND FIELD INLETS WITH GRATES.
5. FINAL GRADING OF DISTURBED AREAS TO FINISHED GRADE.
6. INSTALLATION OF NEW AGGREGATE BASE COURSE IN AREAS OF NEW PAVEMENT. INSTALLATION OF NEW CURBING, SIDEWALK, PLAYGROUND SURFACING AND CONCRETE PADS. INSTALLATION OF REMAINING PLAYGROUND FEATURES.
7. SEEDING OF DISTURBED AREAS AND OTHER FINAL LANDSCAPING MEASURES.
8. FOLLOWING FINAL STABILIZATION OF DISTURBED AREAS, REMOVAL OF REMAINING TEMPORARY EROSION AND SEDIMENT CONTROLS.
9. SILT REMOVAL AND CLEANING OF INLETS PROTECTED DURING CONSTRUCTION.

## EROSION CONTROL NOTES:

1. DURING THE COURSE OF CONSTRUCTION, EROSION AND SEDIMENT CONTROL MEASURES ARE NECESSARY TO PREVENT THE TRANSPORT OF SEDIMENT TO UNDISTURBED AREAS, PONDS, WATER COURSES, DRAINAGE SYSTEMS, RECHARGE BASINS, AND ROADS. THE MINIMUM EROSION CONTROL MEASURES REQUIRED ARE INDICATED ON THIS PLAN. IN ADDITION, THE FOLLOWING GENERAL CONDITIONS SHALL BE OBSERVED:
   - a. EXISTING VEGETATION SCHEDULED TO REMAIN SHALL BE PROTECTED AND REMAIN UNDISTURBED.
   - b. INSTALL ADDITIONAL EROSION AND SEDIMENT CONTROL MEASURES AS REQUIRED TO PREVENT THE INCIDENTAL DISCHARGE OF SEDIMENT FROM THE SITE.
2. SPECIFIC METHODS AND MATERIALS EMPLOYED IN THE INSTALLATION AND MAINTENANCE OF EROSION CONTROL MEASURES MUST CONFORM TO THE LATEST EDITION OF THE "NEW YORK STATE STANDARDS AND SPECIFICATIONS FOR EROSION AND SEDIMENT CONTROL".
3. INSTALL PROPRIETARY EROSION AND SEDIMENT CONTROL PRODUCTS IN ACCORDANCE WITH MANUFACTURERS INSTRUCTIONS.
4. ADJUST EROSION AND SEDIMENT CONTROL MEASURES TO ACCOMMODATE CONSTRUCTION PHASING TO MAINTAIN EFFECTIVENESS OF EROSION AND SEDIMENT CONTROL MEASURES.
5. PROTECT EXISTING DRAINAGE INLETS WITHIN THE PROJECT LIMITS AND NEW DRAINAGE INLETS INSTALLED AS PART OF THIS PROJECT FROM SEDIMENT INTRUSION.
6. PERFORM INSPECTION AND MAINTENANCE OF EROSION AND SEDIMENT CONTROL MEASURES ON A TWICE WEEKLY BASIS AND AFTER HEAVY OR PROLONGED STORMS. MAINTENANCE MEASURES INCLUDE, BUT ARE NOT LIMITED TO, CLEANING AND REPAIR OF ALL EROSION AND SEDIMENT CONTROL MEASURES.
7. UTILIZE APPROPRIATE MEANS TO CONTROL DUST DURING CONSTRUCTION, INCLUDING BUT NOT LIMITED TO APPLYING WATER TO BARE SOIL SURFACES.
8. MAINTAIN THE STABILIZED CONSTRUCTION ENTRANCE TO PREVENT SOIL AND LOOSE DEBRIS FROM BEING TRACKED ONTO LOCAL ROADS. MAINTAIN THE CONSTRUCTION ENTRANCE WEEKLY UNTIL THE SITE IS PERMANENTLY STABILIZED.
9. ALL CONCRETE WASHOUT MUST BE CONDUCTED OFFSITE AND IN ACCORDANCE WITH PAGE 2.23 OF THE NYSDEC E&SC DESIGN MANUAL.
10. ALL EROSION AND SEDIMENT CONTROL MEASURES SHALL REMAIN IN PLACE UNTIL DISTURBED AREAS ARE PERMANENTLY STABILIZED. AFTER PERMANENT STABILIZATION, REMOVE ALL TEMPORARY EROSION AND SEDIMENT CONTROL MEASURES AND ALL ACCUMULATED SEDIMENT AND DEBRIS FROM THE SITE AND DRAINAGE STRUCTURES.

**TOTAL LAND DISTURBANCE (SMSD2506 & 2507) = 1.25 ACRES**

## STORMWATER POLLUTION PREVENTION PLAN (SWPPP) NOTES:

1. PURSUANT TO THE REQUIREMENTS OF SPDES GENERAL PERMIT FOR CONSTRUCTION ACTIVITY GP-0-25-001 ESTABLISHED BY THE NEW YORK STATE DEPARTMENT OF ENVIRONMENTAL CONSERVATION, A STORMWATER POLLUTION PREVENTION PLAN (SWPPP) HAS BEEN PREPARED FOR THIS PROJECT. ADHERE TO AND IMPLEMENT ALL REQUIREMENTS OF THE SWPPP AND EROSION AND SEDIMENT CONTROL PLAN.
2. REVIEW THE SWPPP AND SIGN IN THE LOCATION SHOWN STATING THAT ALL WORK PERTAINING TO EROSION AND SEDIMENT CONTROL WILL BE PERFORMED WITHIN REQUIREMENTS OF THE SWPPP AND EROSION AND SEDIMENT CONTROL PLAN.
3. THE OWNER SHALL PROVIDE A QUALIFIED INSPECTOR WHO WILL PERFORM TWICE WEEKLY INSPECTIONS AT THE CONSTRUCTION SITE. THE QUALIFIED INSPECTOR SHALL MEET THE REQUIREMENTS OUTLINED IN SPDES GENERAL PERMIT FOR STORMWATER DISCHARGE FROM CONSTRUCTION ACTIVITY (GP-0-25-001). IF THE INSPECTIONS FIND ANY DEVIATIONS FROM THE SWPPP OR THE EROSION AND SEDIMENT CONTROL PLAN IT WILL BE NOTED. THE CONTRACTOR WILL HAVE 7 DAYS TO CORRECT ANY DEVIATIONS SO THAT IT COMPLIES WITH THE REQUIREMENTS OF THE SWPPP AND OR EROSION AND SEDIMENT CONTROL PLAN. 2 WEEKLY INSPECTIONS WILL BE PERFORMED.

## TEMPORARY SEEDING NOTES:

1. APPLICABLE TO ANY DISTURBED AREAS OF THE SITE WHICH REMAIN DISTRUBED FOR MORE THAN ONE (1) WEEK.
2. ROUGH GRADE AREA PRIOR TO SEEDING. REMOVE LARGE DEBRIS AND ROCKS.
3. TEMPORARY SEEDING SHALL BE AS FOLLOWS:
   - 3.1. SPRING TO EARLY FALL: SEED AREA WITH RYEGRASS (ANNUAL OR PERENNIAL) AT 30 LBS. PER ACRE (OR USE 1 LB./1000 SQ. FT.).
   - 3.2. LATE FALL TO EARLY WINTER: SEED AREA WITH CERTIFIED 'AROOSTOOK' WINTER RYE (CEREAL RYE) AT 100 LBS. PER ACRE (2.5 LBS./1000 SQ. FT.).
4. MULCH AREA WITH HAY OR STRAW AT 2 TONS/ACRE (APPROX. 90 LBS./1000 SQ. FT. OR 2 BALES).
5. FOR FURTHER DETAIL, REFER TO PAGE 4.58 OF THE NYS STANDARDS AND SPECIFICATIONS FOR EROSION AND SEDIMENT CONTROL.

## SITE SOILS NOTE:

1. SOILS OBSERVED DURING GEOTECHNICAL ANALYSIS DETERMINED PRESENCE OF ASH AND METAL WITHIN THE FILL MATERIALS. ANY EXCAVATED MATERIALS MUST BE EITHER REUSED IN THE SAME LOCATION OR DIRECTLY LOADED INTO TRUCKS AND TRANSPORTED OFFSITE. SHOULD ANY FILL MATERIALS REMAIN ONSITE OVERNIGHT, SOIL SHALL BE COVERED WITH PLASTIC TO PREVENT SEDIMENT/POLLUTANT RUNOFF.

GRAPHIC SCALE
20 0 10 20
( IN FEET )
1 inch = 20 ft.

811 1-800-962-7962
Dig Safely. New York
Call811
Safe digging starts here
Call before you dig
www.UDigNY.org

C:\Users\peters\appdata\local\temp\VisualPrv\bkin_17960\00_C100 Grading, Drainage, & E&SC Plan.dwg Last Modified: Oct 29, 2026 - 2:22pm Plotted on: Nov 04, 2026 - 2:09pm By system


H2M architects + engineers
1133 Westchester Ave., Suite N-210
White Plains, NY 10605
914.358.5623 • www.h2m.com
NY Architecture & Landscape Architecture: No Certificate Required
NY Engineering Certificate of Authorization No. 0018178


CONSULTANTS:

| MARK | DATE | DESCRIPTION |
|---|---|---|
| | | |

STATE OF NEW YORK · MATTHEW RONALD MOHLIN · 071569 · LICENSED PROFESSIONAL ENGINEER

09/30/2026 EXP. DATE

MATTHEW R. MOHLIN, P.E.
NY PROFESSIONAL ENGINEER Lic. No. 071569

"IN ACCORDANCE WITH ARTICLE 145, SECTION 7209 OF THE NYS EDUCATION LAW, ALTERATION OF THIS DOCUMENT EXCEPT BY LICENSE PROFESSIONAL IS ILLEGAL"

| DESIGNED BY: | DRAWN BY: | CHECKED BY: | REVIEWED BY: |
|---|---|---|---|
| S. PETERS | A. SODERMAN | B. LEDGER | M. MOHLIN |

| PROJECT No.: | DATE: | SCALE: |
|---|---|---|
| SMSD2507 | OCTOBER 2026 | AS SHOWN |

CLIENT

**SOMERS CENTRAL SCHOOL DISTRICT**

**VARIOUS UPGRADES AT SOMERS MIDDLE SCHOOL**

**250 US-202, SOMERS, NY 10589**

**SED #: 66-21-01-06-0-001-021**

CONTRACT

**CONTRACT C**
**CIVIL / SITE CONSTRUCTION**

STATUS


**BID DOCUMENTS**

SHEET TITLE

**GRADING, DRAINAGE, & EROSION & SEDIMENT CONTROL PLAN**


DRAWING No.

**MS-C 100.00**

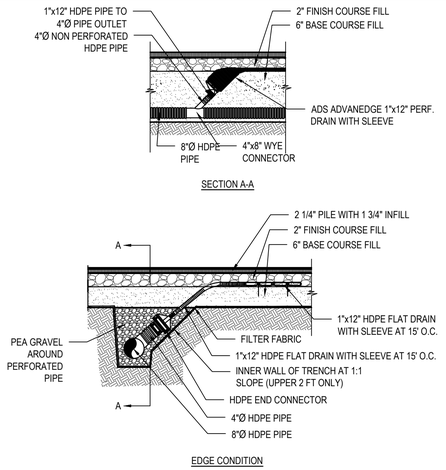


## 1 Synthetic Turf Field Section

SCALE: NTS

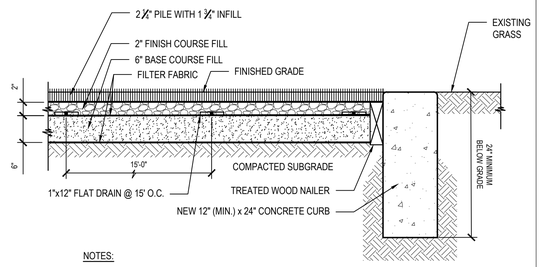



NOTES:

1. CONCRETE TO BE 4,000 PSI STRENGTH AT 28 DAYS, AIR ENTRAINED.
2. EXPANSION JOINTS CONSISTING OF 1/2" PRE-MOULDED BITUMINOUS JOINT FILLER REQUIRED AT 20' CC.
3. SUBGRADE SHALL BE COMPACTED TO 95% MIN. AASHTO T-99.

## 2 Synthetic Turf Edge Section

NTS

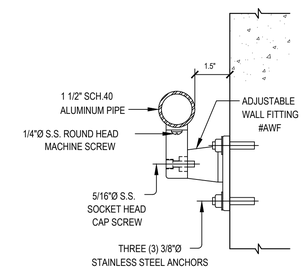



NOTES:

1. INSTALL AND ATTACH HANDRAIL IN ACCORDANCE WITH MANUFACTURERS SPECIFICATIONS.
2. MAINTAIN 1.5" CLEARANCE BETWEEN FACE OF WALL/GUARDRAIL AND HANDRAIL (TYP. THROUGHOUT)
3. COLOR AND FINISH PER OWNER PREFERENCE.

## 3 Aluminum Handrail


SCALE: NTS

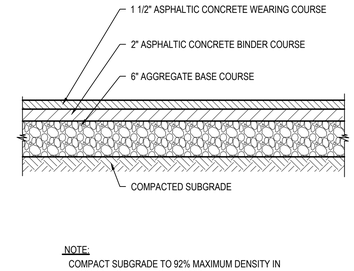


NOTE:
COMPACT SUBGRADE TO 92% MAXIMUM DENSITY IN ACCORDANCE WITH ASTM D1557.

## 4 Asphalt Pavement - Standard Duty

SCALE: NTS (321216.13 H2MX1) - U

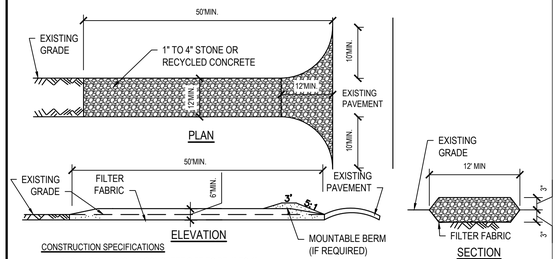



CONSTRUCTION SPECIFICATIONS

1. STONE OR RECYCLED CONCRETE SIZE TO BE 1" TO 4".
2. LENGTH - NOT LESS THAN 50 FEET (UNLESS INDICATED OTHERWISE ON PLANS).
3. THICKNESS - NOT LESS THAN SIX (6) INCHES.
4. WIDTH - TWELVE (12) FOOT MINIMUM, BUT NOT LESS THAN THE FULL WIDTH AT POINTS WHERE INGRESS OR EGRESS OCCURS. TWENTY-FOUR (24) FOOT IF SINGLE ENTRANCE TO SITE.
5. PLACE FILTER FABRIC OVER THE ENTIRE AREA PRIOR TO PLACING OF STONE. FILTER FABRIC TO BE TREVIRA SPUNBOND, 1135 MIRAFI 600X OR EQUIVALENT.
6. SURFACE WATER - ALL SURFACE WATER FLOWING OR DIVERTED TOWARD CONSTRUCTION ENTRANCES SHALL BE PIPED BENEATH THE ENTRANCE. IF PIPING IS IMPRACTICAL, A MOUNTABLE BERM WITH 5:1 SLOPES WILL BE PERMITTED.
7. MAINTENANCE - THE ENTRANCE SHALL BE MAINTAINED IN A CONDITION WHICH WILL PREVENT TRACKING OR FLOWING OF SEDIMENT ONTO PUBLIC RIGHTS-OF-WAY, ALL SEDIMENT SPILLED, DROPPED, WASHED OR TRACKED ONTO PUBLIC RIGHTS-OF-WAY MUST BE REMOVED IMMEDIATELY. IF TRACKING IS OBSERVED SEDIMENT LADEN STONE SHALL BE REMOVED AND REPLACED WITH CLEAN STONE TO MAINTAIN EFFECTIVENESS.
8. WHEN WASHING IS REQUIRED, IT SHALL BE DONE ON AN AREA STABILIZED WITH STONE AND WHICH DRAINS INTO AN APPROVED SEDIMENT TRAPPING DEVICE.
9. INSPECTIONS SHALL BE PERFORMED TWICE WEEKLY AND AFTER EACH RAIN. ANY NEEDED MAINTENANCE SHALL BE PROVIDED.

## 5 Stabilized Construction Entrance


SCALE: NTS (312513.19 NYDC1) - U

| FILTER FABRIC PROPERTIES | | | |
|---|---|---|---|
| Mechanical Properties | Test Method | Units | MARV |
| Grab Tensile Strength | ASTM D 4632 | lbs | 365 x 200 |
| Grab Tensile Elongation | ASTM D 4632 | % | 24 x 10 |
| Puncture Strength | ASTM D 4833 | lbs | 90 |
| Mullen Burst Strength | ASTM D 3786 | psi | 450 |
| Trapezoid Tear Strength | ASTM D 4533 | lbs | 115 x 75 |
| UV Resistance | ASTM D 4355 | % | 90 |
| Apparent Opening Size | ASTM D 4751 | US Std Sieve) | 40 |
| Flow Rate | ASTM D 4491 | gal/min/ft² | 145 |
| Permittivity | ASTM D 4491 | Sec⁻¹ | 2.1 |

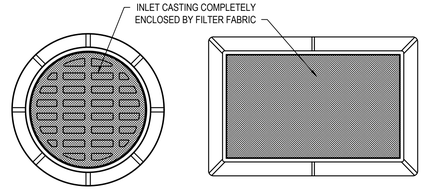


PLAN VIEW- CIRCULAR INLET

PLAN VIEW- RECTANGULAR INLET

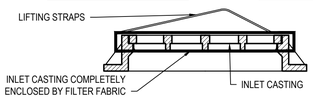



NOTES

1. INSPECT INLET PROTECTION AT A MINIMUM OF TWICE WEEKLY AND AFTER EACH RAIN EVENT. REMOVE ACCUMULATED SEDIMENT AND DEBRIS TO MAINTAIN ADEQUATE FLOW THROUGH FILTER FABRIC. REPLACE IF ANY TEARS IN MATERIAL ARE NOTED OR IF FLOW BECOMES IMPEDED FOLLOWING CLEANINGS.
2. REMOVE INLET PROTECTION UPON PERMANENT STABILIZATION OF CONSTRUCTION SITE.

## 6 Sediment Bag Inlet Protection

SCALE: NTS

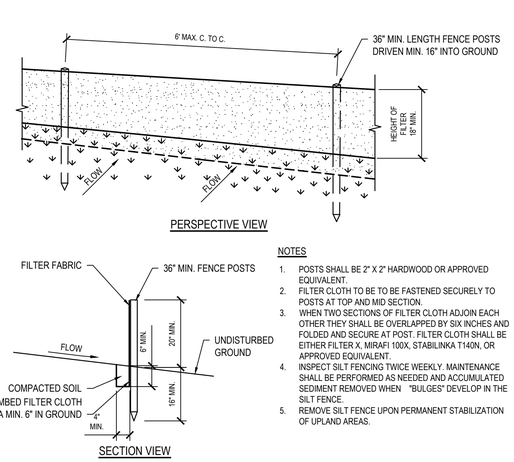


PERSPECTIVE VIEW





SECTION VIEW

NOTES

1. POSTS SHALL BE 2" X 2" HARDWOOD OR APPROVED EQUIVALENT.
2. FILTER CLOTH TO BE TO BE FASTENED SECURELY TO POSTS AT TOP AND MID SECTION.
3. WHEN TWO SECTIONS OF FILTER CLOTH ADJOIN EACH OTHER THEY SHALL BE OVERLAPPED BY SIX INCHES AND FOLDED AND SECURE AT POST. FILTER CLOTH SHALL BE EITHER FILTER X, MIRAFI 100X, STABILINKA T140N, OR APPROVED EQUIVALENT.
4. INSPECT SILT FENCING TWICE WEEKLY. MAINTENANCE SHALL BE PERFORMED AS NEEDED AND ACCUMULATED SEDIMENT REMOVED WHEN "BULGES" DEVELOP IN THE SILT FENCE.
5. REMOVE SILT FENCE UPON PERMANENT STABILIZATION OF UPLAND AREAS.

## 7 Silt Fence - Standard

SCALE: NTS 312513.13 NYDC1-U

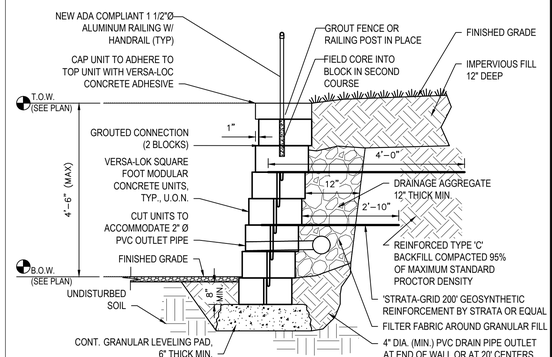



NOTES:

1. WALLS LESS THAN 2'-0" IN HEIGHT DO NOT REQUIRED GEOSYNTHETIC REINFORCEMENT.
2. DESIGN SHOWN IS BASED ON VERSA-LOK SQUARE FOOT MODULAR UNITS. IF SUBSTITUTION IS DESIRED, CONTRACTOR SHALL SUBMIT PRODUCT DATA WITH CALCULATIONS SIGNED AND SEALED BY A REGISTERED ENGINEER IN THE STATE OF NEW YORK.
3. CONTRACTOR TO SUBMIT PRODUCT INFORMATION SHEET TO OWNER FOR SELECTION OF COLOR AND FINISH.

## Retaining Wall Section with Fence Mounting (2'-0" to 4'-6" Height)

SCALE: NTS SPECIFICATION #

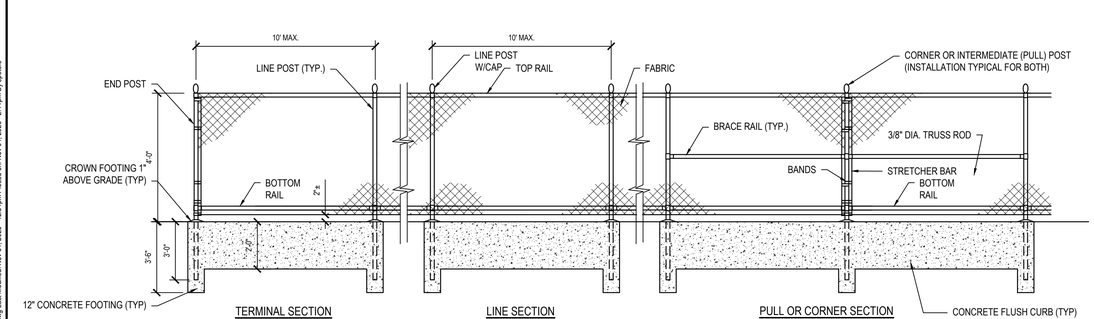



NOTES:

1. FABRIC: ASTM A392, 2" MESH, 9 GAUGE STEEL CORE CHAIN LINK FENCE FABRIC. ASTM A641 GALVANIZED STEEL CORE WIRE, ZINC COATED TO 0.3 OZ/SF WITH 7-12 MIL PVC COATING IN ACCORDANCE WITH ASTM F668 CLASS 2B.
2. TOP AND BRACE RAILS: ASTM F1043 1.66" O.D. (1.84 LBS./FT.) SS40 STEEL PIPE. HOT DIPPED GALVANIZED TO 1.8 OZ/SF IN ACCORDANCE WITH ASTM A123. SUPPLEMENTAL 10-15 MIL PVC POWDER COATING IN ACCORDANCE WITH ASTM F1043
3. LINE POSTS: ASTM F1043 1.9" O.D. (2.28 LBS./FT.) SS40 STEEL PIPE. HOT DIPPED GALVANIZED TO 1.8 OZ/SF IN ACCORDANCE WITH ASTM A123 .SUPPLEMENTAL 10-15 MIL PVC POWDER COATING IN ACCORDANCE WITH ASTM F1043.
4. END, CORNER & PULL POSTS: ASTM F1043 2.375" O.D. (3.12 LBS./FT.) SS40 STEEL PIPE. HOT DIPPED GALVANIZED TO 1.8 OZ/SF IN ACCORDANCE WITH ASTM A123. SUPPLEMENTAL 10-15 MIL PVC POWDER COATING IN ACCORDANCE WITH ASTM F1043.
5. FITTINGS AND ACCESSORIES: ASTM F626 MALLEABLE OR PRESSED STEEL. HOT DIPPED GALVANIZED TO 1.2 OZ/SF. SUPPLEMENTAL 10-15 MIL PVC POWDER COATING IN ACCORDANCE WITH ASTM F1043.
6. BOTTOM TENSION WIRE: ASTM A824 NO. 7 GAUGE STEEL-MARCELLED WIRE, ZINC COATED TO 0.4 OZ/SF WITH 7-12 MIL PVC POWDER COATING IN ACCORDANCE WITH ASTM F1664.
7. VINYL COATING COLOR: TO BE SELECTED BY OWNER.
8. CONCRETE TO ACHIEVED 4000 PSI STRENGTH AT 28 DAYS.

## 9 Chain Link Fence - Vinyl Coated - 4' Height

SCALE: NTS 323113.15 H2MX1

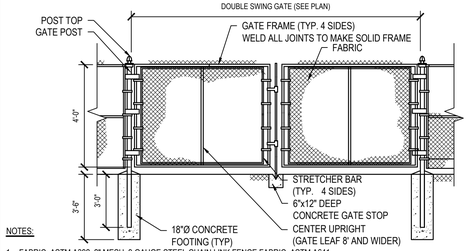



NOTES:

1. FABRIC: ASTM A392, 2" MESH, 9 GAUGE STEEL CHAIN LINK FENCE FABRIC. ASTM A641 GALVANIZED STEEL CORE WIRE, ZINC COATED TO 0.3 OZ/SF WITH 7-12 MIL PVC COATING IN ACCORDANCE WITH ASTM F668, CLASS 2B.
2. FRAME: ASTM F900, 1.66" O.D. (1.83 LBS./FT.) STEEL PIPE. HOT DIPPED GALVANIZED TO 1.8 OZ/SF IN ACCORDANCE WITH ASTM A123 (SEE TABLE FOR SIZE AND WEIGHT). SUPPLEMENTAL 10-15 MIL PVC POWDER COATING IN ACCORDANCE WITH ASTM F1043.
3. GATE POST: ASTM F1043, SS40 STEEL PIPE. HOT DIPPED GALVANIZED TO 1.8 OZ/SF IN ACCORDANCE WITH ASTM A123 (SEE TABLE FOR SIZE AND WEIGHT). SUPPLEMENTAL 10-15 MIL PVC POWDER COATING IN ACCORDANCE WITH ASTM F1043.
4. HINGES: ASTM F900, NON-LIFT-OFF TYPE.
5. LATCH: ASTM F900 FORKED TYPE GRAVITY DROP WITH PROVISION FOR PADLOCK.
6. FITTINGS AND ACCESSORIES L: ASTM F 626, MALLEABLE OR PRESSED STEEL, HOT DIPPED GALVANIZED TP 1.2 OZ/SF. SUPPLEMENTAL 10-15 MIL PVC POWDER COATING IN ACCORDANCE WITH ASTM F1043.
7. GATE KEEPER: ASTM F900.
8. PROVIDE GATE KEEPER FOR EACH SWING GATE.
9. VINYL COATING COLOR TO BE SELECTED BY OWNER.
10. CONCRETE TO ACHIEVE 4,000 PSI STRENGTH AT 28 DAYS.

| SINGLE GATE LEAF WIDTH | GATE POST OUTSIDE DIAMETER (INCHES) | MINIMUM WEIGHT (LB/FT) |
|---|---|---|
| UP TO 4' | 2.375 | 3.12 |
| 5' TO 10' | 2.875 | 4.64 |
| 11' TO 18' | 4.000 | 6.56 |

## Chain Link Double Swing Gate Vinyl Coated - 4' Height

SCALE: NTS 323113.25 H2MX1

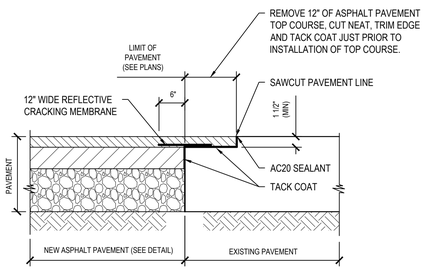


## New Asphalt Pavement Key to Existing Asphalt Pavement - Standard Duty

NTS


H2M architects + engineers

1133 Westchester Ave., Suite N-210
White Plains, NY 10605
914.358.5623 • www.h2m.com
NY Architecture & Landscape Architecture: No Certificate Required
NY Engineering Certificate of Authorization No. 0018178


CONSULTANTS:

| MARK | DATE | DESCRIPTION |
|---|---|---|
| | | |

STATE OF NEW YORK · MATTHEW RONALD MOHLIN · 071569 · LICENSED PROFESSIONAL ENGINEER

09/30/2026
EXP. DATE

MATTHEW R. MOHLIN, P.E.
NY PROFESSIONAL ENGINEER Lic. No. 071569

"IN ACCORDANCE WITH ARTICLE 145, SECTION 7209 OF THE NYS EDUCATION LAW, ALTERATION OF THIS DOCUMENT EXCEPT BY LICENSE PROFESSIONAL IS ILLEGAL"

| DESIGNED BY: | DRAWN BY: | CHECKED BY: | REVIEWED BY: |
|---|---|---|---|
| S. PETERS | A. SODERMAN | B. LEDGER | M. MOHLIN |

| PROJECT No.: | DATE: | SCALE: |
|---|---|---|
| SMSD2507 | OCTOBER 2026 | AS SHOWN |

CLIENT

**SOMERS CENTRAL SCHOOL DISTRICT**

**VARIOUS UPGRADES AT SOMERS MIDDLE SCHOOL**

**250 US-202, SOMERS, NY 10589**

**SED #: 66-21-01-06-0-001-021**

CONTRACT

**CONTRACT C**
**CIVIL / SITE CONSTRUCTION**

STATUS

**BID DOCUMENTS**

SHEET TITLE

**SITE DETAILS**


DRAWING No.

**MS-C 500.00**

C:\Users\peterss\appdata\local\temp\AcPublish_17660\04_C500 Site Details.dwg Last Modified: Nov 04, 2026 - 12:34pm Plotted on: Nov 04, 2026 - 2:11pm By peterss

NOTES:


1. AREA CHOSEN FOR STOCKPILING OPERATIONS SHALL BE DRY AND STABLE.
2. MAXIMUM SLOPE OF STOCKPILE SHALL BE 2:1.
3. UPON COMPLETION OF SOIL STOCKPILING, EACH PILE SHALL BE SURROUNDED WITH EITHER SILT FENCING OR STRAW BALES, THEN STABILIZED WITH VEGETATION OR COVERED.

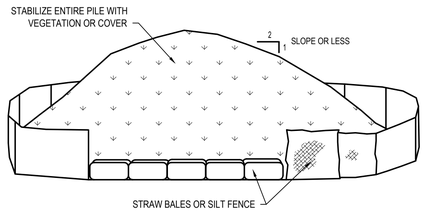


TO BE USED WHERE TOPSOIL IS NECESSARY FOR REGRADING AND VEGETATING DISTURBED AREAS. TEMPORARY STOCKPILE STABILIZATION MEASURES INCLUDE VEGETATIVE COVER, MULCH, NONVEGETATIVE COVER, AND PERIPHERAL SEDIMENT TRAPPING BARRIERS. THE STABILIZATION MEASURE(S) SELECTED SHOULD BE APPROPRIATE FOR THE TIME OF YEAR, SITE CONDITIONS, AND REQUIRED PERIOD OF USE.

## 1 Temporary Soil Stockpile


SCALE: NTS (312513.23 NYDC1) - U

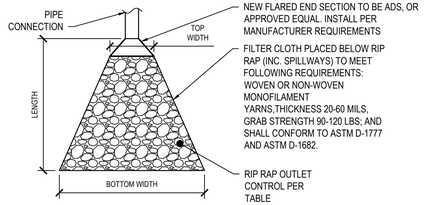


| FES ID. | PIPE DIA. (IN) | LENGTH (FT) | D_50 (IN) | D_MAX (IN.) | MIN. THICKNESS (IN.) | BOTTOM WIDTH (FT) | TOP WIDTH (FT) |
|---|---|---|---|---|---|---|---|
| Swale Discharge | - | 6 | 3 | 6 | 9 | 6 | 6 |
| FES #2 | 8 | 6 | 3 | 6 | 9 | 7 | 2 |
| FES#3 | 12 | 8 | 4 | 6 | 12 | 9 | 4 |
| FES #4 | 15 | 6 | 3 | 6 | 9 | 7 | 3 |
| Pond Spillway | - | 8 | 4 | 6 | 12 | 8 | 8 |

## 2 Flared End Section Detail

SCALE: NTS

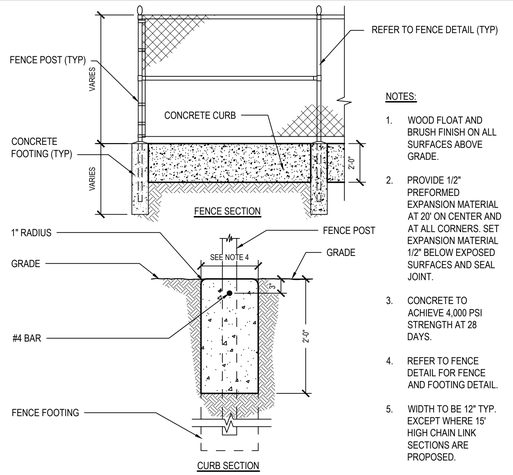



NOTES:

1. WOOD FLOAT AND BRUSH FINISH ON ALL SURFACES ABOVE GRADE.
2. PROVIDE 1/2" PREFORMED EXPANSION MATERIAL AT 20' ON CENTER AND AT ALL CORNERS. SET EXPANSION MATERIAL 1/2" BELOW EXPOSED SURFACES AND SEAL JOINT.
3. CONCRETE TO ACHIEVE 4,000 PSI STRENGTH AT 28 DAYS.
4. REFER TO FENCE DETAIL FOR FENCE AND FOOTING DETAIL.
5. WIDTH TO BE 12" TYP. EXCEPT WHERE 15' HIGH CHAIN LINK SECTIONS ARE PROPOSED.

## 3 Concrete Flush Curb with Fence Mounting

SCALE: NTS | H2M: 2 321613

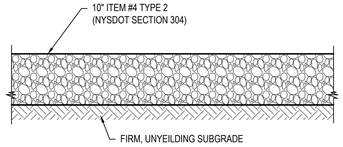



NOTES:

1. PROVIDE SMOOTH TRANSITION BETWEEN EXISTING SURFACES AND PROPOSED GRAVEL AREAS.
2. COMPACT SUBGRADE TO 92% MAXIMUM DENSITY IN ACCORDANCE WITH ASTM D1557.

## 4 Gravel Access Section

SCALE: NTS

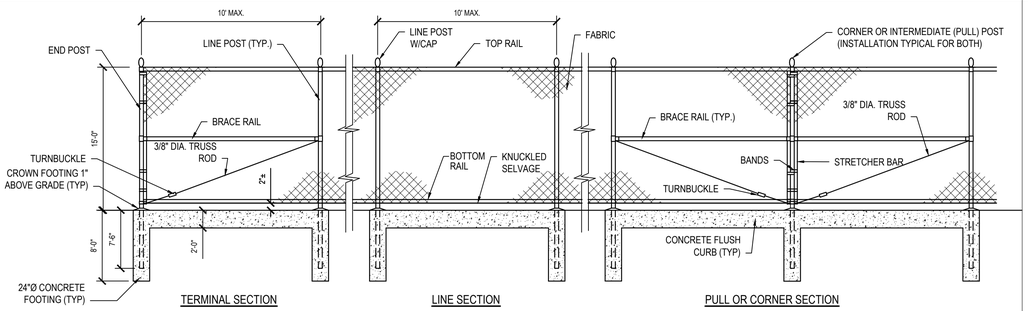



NOTES:

1. FABRIC: ASTM A392, 2" MESH, 9 GAUGE STEEL CORE CHAIN LINK FENCE FABRIC. ASTM A641 GALVANIZED STEEL CORE WIRE, ZINC COATED TO 0.3 OZ/SF WITH 7-12 MIL PVC COATING IN ACCORDANCE WITH ASTM F668 CLASS 2B.
2. TOP, BOTTOM, AND BRACE RAILS: ASTM F1043 1.66" O.D. (1.84 LBS./FT.) SS40 STEEL PIPE. HOT DIPPED GALVANIZED TO 1.8 OZ/SF IN ACCORDANCE WITH ASTM A123. SUPPLEMENTAL 10-15 MIL PVC POWDER COATING IN ACCORDANCE WITH ASTM F1043
3. LINE POSTS: ASTM F1043 8.625" O.D. (3.12 LBS./FT.) SS40 STEEL PIPE. HOT DIPPED GALVANIZED TO 1.8 OZ/SF IN ACCORDANCE WITH ASTM A123 .SUPPLEMENTAL 10-15 MIL PVC POWDER COATING IN ACCORDANCE WITH ASTM F1043.
4. END, CORNER & PULL POSTS: ASTM F1043 8.625" O.D. (4.64 LBS./FT.) SS40 STEEL PIPE. HOT DIPPED GALVANIZED TO 1.8 OZ/SF IN ACCORDANCE WITH ASTM A123. SUPPLEMENTAL 10-15 MIL PVC POWDER COATING IN ACCORDANCE WITH ASTM F1043.
5. FITTINGS AND ACCESSORIES: ASTM F626 MALLEABLE OR PRESSED STEEL. HOT DIPPED GALVANIZED TO 1.2 OZ/SF. SUPPLEMENTAL 10-15 MIL PVC POWDER COATING IN ACCORDANCE WITH ASTM F1043.
6. VINYL COATING COLOR: TO BE SELECTED BY OWNER.
7. CONCRETE TO ACHIEVED 4,000 PSI STRENGTH AT 28 DAYS.

## 5 Chain Link Fence - Vinyl Coated - 15' Height

SCALE: NTS 323113.15 H2MX2

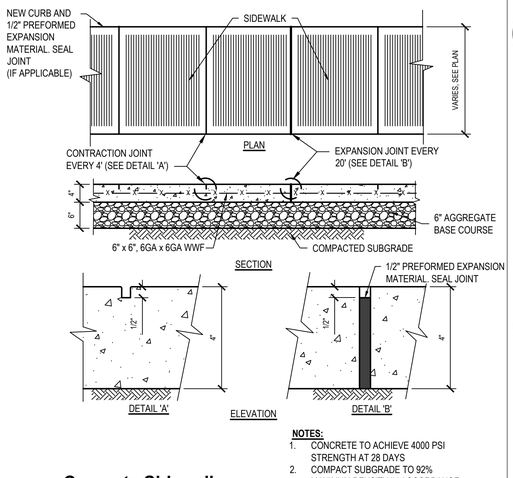



NOTES:

1. CONCRETE TO ACHIEVE 4000 PSI STRENGTH AT 28 DAYS
2. COMPACT SUBGRADE TO 92% MAXIMUM DENSITY IN ACCORDANCE WITH ASTM D1557.
3. APPLY BROOM FINISH PERPENDICULAR TO DIRECTION OF TRAVEL.

## 6 Concrete Sidewalk

SCALE: NTS 321313.33 H2MX1

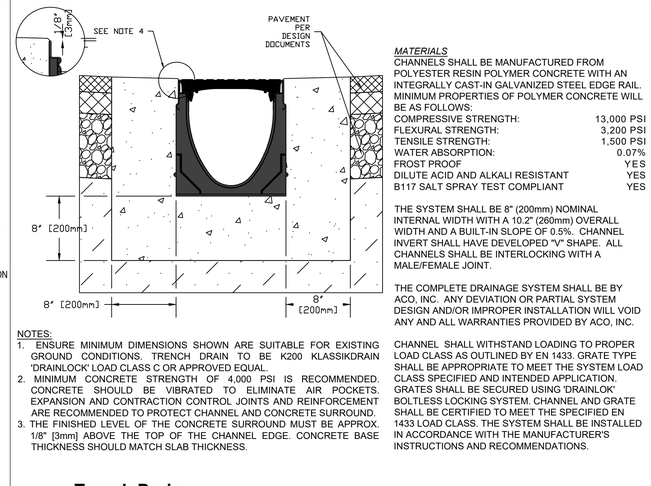


*MATERIALS*

CHANNELS SHALL BE MANUFACTURED FROM POLYESTER RESIN POLYMER CONCRETE WITH AN INTEGRALLY CAST-IN GALVANIZED STEEL EDGE RAIL. MINIMUM PROPERTIES OF POLYMER CONCRETE WILL BE AS FOLLOWS:

| | |
|---|---|
| COMPRESSIVE STRENGTH: | 13,000 PSI |
| FLEXURAL STRENGTH: | 3,200 PSI |
| TENSILE STRENGTH: | 1,500 PSI |
| WATER ABSORPTION: | 0.07% |
| FROST PROOF | YES |
| DILUTE ACID AND ALKALI RESISTANT | YES |
| B117 SALT SPRAY TEST COMPLIANT | YES |

THE SYSTEM SHALL BE 8" (200mm) NOMINAL INTERNAL WIDTH WITH A 10.2" (260mm) OVERALL WIDTH AND A BUILT-IN SLOPE OF 0.5%. CHANNEL INVERT SHALL HAVE DEVELOPED "V" SHAPE. ALL CHANNELS SHALL BE INTERLOCKING WITH A MALE/FEMALE JOINT.

THE COMPLETE DRAINAGE SYSTEM SHALL BE BY ACO, INC. ANY DEVIATION OR PARTIAL SYSTEM DESIGN AND/OR IMPROPER INSTALLATION WILL VOID ANY AND ALL WARRANTIES PROVIDED BY ACO, INC.


CHANNEL SHALL WITHSTAND LOADING TO PROPER LOAD CLASS AS OUTLINED BY EN 1433. GRATE TYPE SHALL BE APPROPRIATE TO MEET THE SYSTEM LOAD CLASS SPECIFIED AND INTENDED APPLICATION. GRATES SHALL BE SECURED USING 'DRAINLOK' BOLTLESS LOCKING SYSTEM. CHANNEL AND GRATE SHALL BE CERTIFIED TO MEET THE SPECIFIED EN 1433 LOAD CLASS. THE SYSTEM SHALL BE INSTALLED IN ACCORDANCE WITH THE MANUFACTURER'S INSTRUCTIONS AND RECOMMENDATIONS.

NOTES:

1. ENSURE MINIMUM DIMENSIONS SHOWN ARE SUITABLE FOR EXISTING GROUND CONDITIONS. TRENCH DRAIN TO BE K200 KLASSIKDRAIN 'DRAINLOCK' LOAD CLASS C OR APPROVED EQUAL.
2. MINIMUM CONCRETE STRENGTH OF 4,000 PSI IS RECOMMENDED. CONCRETE SHOULD BE VIBRATED TO ELIMINATE AIR POCKETS. EXPANSION AND CONTRACTION CONTROL JOINTS AND REINFORCEMENT ARE RECOMMENDED TO PROTECT CHANNEL AND CONCRETE SURROUND.
3. THE FINISHED LEVEL OF THE CONCRETE SURROUND MUST BE APPROX. 1/8" [3mm] ABOVE THE TOP OF THE CHANNEL EDGE. CONCRETE BASE THICKNESS SHOULD MATCH SLAB THICKNESS.

## 7 Trench Drain

SCALE: NTS

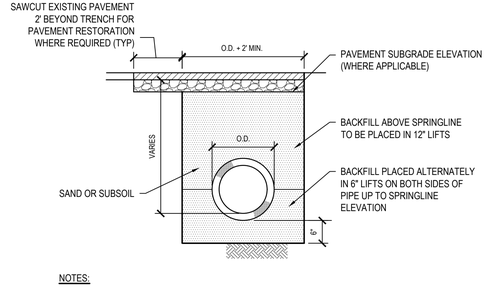



NOTES:

1. IF DEPTH OF TRENCH EXCEEDS 5', THE CONTRACTOR MUST PROVIDE SHEETING AND BRACING OR A SHEETING BOX IN ACCORDANCE WITH OSHA REGULATIONS. AS AN ALTERNATIVE, IF PERMITTED BY THE ENGINEER, THE TRENCH WALLS MAY BE CUT BACK TO A 1:1 SLOPE OR THE NATURAL ANGLE OF REPOSE FOR THE SOIL, WHICHEVER IS GREATER.
2. WITHIN 9" OF PAVEMENT SUBGRADE ELEVATION (WHERE APPLICABLE) COMPACT BACKFILL TO 92% MAXIMUM DENSITY IN ACCORDANCE WITH ASTM D1557. ALL OTHER BACKFILL MATERIAL TO BE COMPACTED TO 90% MAXIMUM DENSITY IN ACCORDANCE WITH ASTM D1557.

## 8 Pipe Trench

SCALE: NTS 312333.00 H2MX1 -U

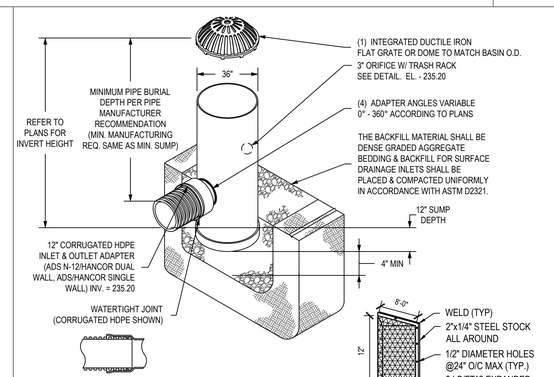


NOTES:


1. 24" DOME OR FLAT GRATE SHALL BE DUCTILE IRON PER ASTM A536 GRADE 70-50-05.
2. DRAIN BASIN TO BE CUSTOM MANUFACTURED ACCORDING TO PLAN DETAILS
3. DRAINAGE CONNECTION STUB JOINT TIGHTNESS SHALL CONFORM TO ASTM D3212 FOR CORRUGATED HDPE (ADS N-12/HANCOR DUAL WALL), N-12 HP, & PVC SEWER (4" - 36").
4. ADAPTERS CAN BE MOUNTED ON ANY ANGLE 0° TO 360°.
5. DOME GRATES HAVE NO LOAD RATING.

NOTES:

1. TRASH RACK TO BE AS SHOWN ABOVE OR APPROVED EQUAL COMPLIANT WITH APPENDIX K OF THE NYS DESIGN MANUAL.

## 9 Nyloplast Drainage Manhole

SCALE: NTS

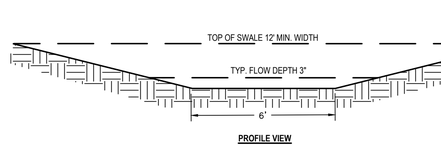


PROFILE VIEW

NOTES


1. BOTTOM WIDTH NO GREATER THAN 6'.
2. SIDE SLOPES NO STEEPER THAN 3H:1V.
3. THE SWALE SHALL HAVE A SLOPE OF 1.0%.
4. MINIMUM FLOW LENGTH OF 130'.
5. MINIMUM OF 6 INCHES OF FREEBOARD REQUIRED BETWEEN THE FLOW DEPTH OF THE 10-YEAR STORM AND THE TOP OF THE SWALE.
6. SOIL RESTORATION IN ACCORDANCE WITH SECTION 5.1.6 OF THE NYS STORMWATER MANAGEMENT DESIGN MANUAL

INSPECTION AND MAINTENENCE

1. FERTILIZE AND LIME AS NEEDED TO MAINTAIN DENSE VEGETATION. MOW AS REQUIRED DURING THE GROWING SEASON TO MAINTAIN GRASS HEIGHTS AT 4 INCHES TO 6 INCHES.
2. REMOVE ANY SEDIMENT OR DEBRIS BUILDUP BY HAND IF POSSIBLE IN THE BOTTOM OF THE CHANNEL WHEN THE DEPTH REACHES 2 INCHES.
3. INSPECT FOR POOLS OF STANDING WATER. REGRADE TO RESTORE DESIGN GRADE AND REVEGETATE. REPAIR RILLS IN CHANNEL BOTTOM WITH COMPACTED TOPSOIL, ANCHORED WITH MESH OR FILTER FABRIC, SEED AND MULCH.
4. USE OF HEAVY EQUIPMENT FOR MOWING AND REMOVING PLANTS/DEBRIS SHOULD BE AVOIDED TO MINIMIZE SOIL COMPACTION. DISTURBED AREAS SHOULD BE STABILIZED WITH SEED AND MULCH, OR REVETMENT, AS NECESSARY.

## 10 Vegetated Swale

SCALE: NTS

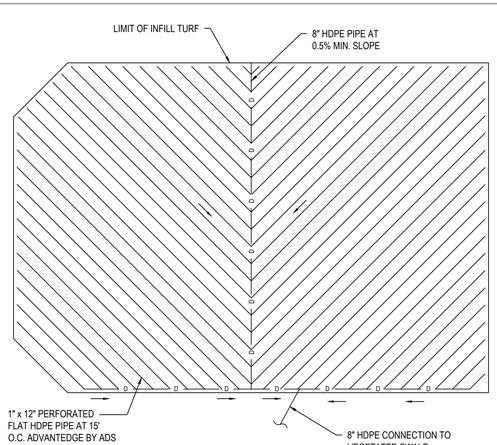


## 11 Field Underdrain System Layout

NTS (34699.00 H2MX1)


H2M architects + engineers
1133 Westchester Ave., Suite N-210
White Plains, NY 10605
914.358.5623 • www.h2m.com
NY Architecture & Landscape Architecture: No Certificate Required
NY Engineering Certificate of Authorization No. 0018178


CONSULTANTS:

| MARK | DATE | DESCRIPTION |
|---|---|---|
| | | |

STATE OF NEW YORK · MATTHEW RONALD MOHLIN · 071569 · LICENSED PROFESSIONAL ENGINEER

09/30/2026 EXP. DATE

MATTHEW R. MOHLIN, P.E.
NY PROFESSIONAL ENGINEER Lic. No. 071569

"IN ACCORDANCE WITH ARTICLE 145, SECTION 7209 OF THE NYS EDUCATION LAW, ALTERATION OF THIS DOCUMENT EXCEPT BY LICENSE PROFESSIONAL IS ILLEGAL"

| DESIGNED BY: | DRAWN BY: | CHECKED BY: | REVIEWED BY: |
|---|---|---|---|
| S. PETERS | A. SODERMAN | B. LEDGER | M. MOHLIN |

| PROJECT No.: | DATE: | SCALE: |
|---|---|---|
| SMSD2507 | OCTOBER 2026 | AS SHOWN |

CLIENT

**SOMERS CENTRAL SCHOOL DISTRICT**

**VARIOUS UPGRADES AT SOMERS MIDDLE SCHOOL**

**250 US-202, SOMERS, NY 10589**

**SED #: 66-21-01-06-0-001-021**

CONTRACT

**CONTRACT C CIVIL / SITE CONSTRUCTION**

STATUS

**BID DOCUMENTS**


SHEET TITLE


**SITE DETAILS**

DRAWING No.

**MS-C 501.00**

C:\Users\pwtemp\appdata\local\temp\AcPublish_17856\05. C501 Site Details.dwg Last Modified: Nov 04, 2026 - 1:12pm Plotted on: Nov 04, 2026 - 2:12pm By pwtemp

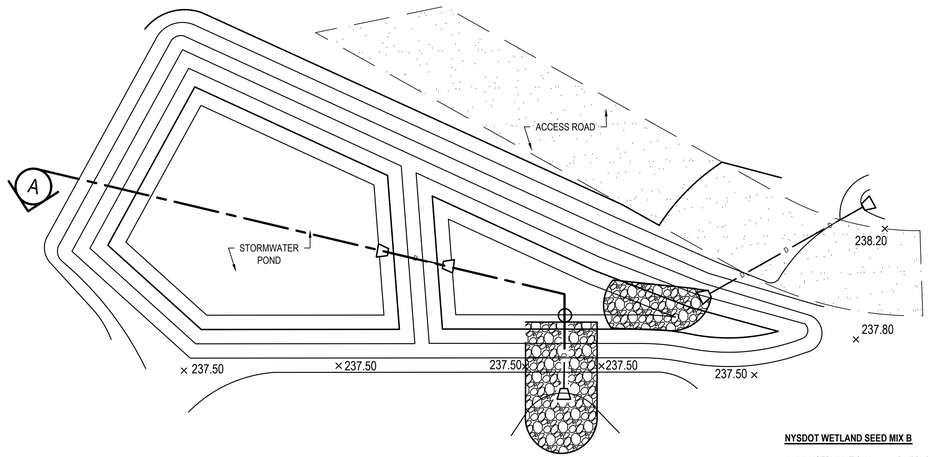

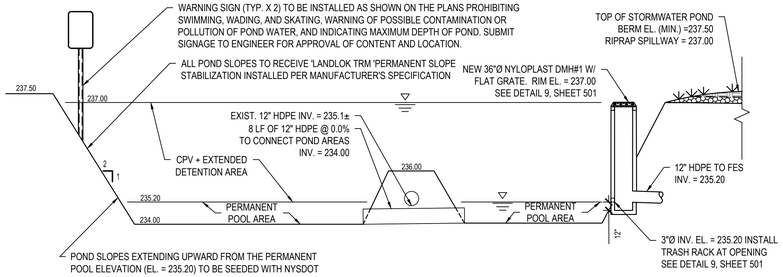
## 1 Stormwater Pond Section

SCALE: NTS

**NYSDOT WETLAND SEED MIX B**

A - MIN. GERMINATION B - # PURE LIVE SEED/ACRE

| NAME | VARIETY | A | B |
|---|---|---|---|
| ANNUAL RYEGRASS (LOLIUM MULTIFLORUM) | COMMERCIAL | 90 | 15 |
| PERENNIAL RYEGRASS (POA ANNUA) | COMMERCIAL | 90 | 50 |
| REDTOP (AGROSTIS GIGANTA ROTH) | COMMERCIAL | 85 | 35 |

REFER TO SEEDING SPECIFICATION FOR ADDITIONAL INFORMATION ON MULCH, FERTILIZER AND APPLICATION

H 2 M architects + engineers

1133 Westchester Ave., Suite N-210
White Plains, NY 10605
914.358.5623 • www.h2m.com
NY Architecture & Landscape Architecture: No Certificate Required
NY Engineering Certificate of Authorization No. 0018178

CONSULTANTS:

| MARK | DATE | DESCRIPTION |
|---|---|---|
| | | |

STATE OF NEW YORK · MATTHEW RONALD MOHLIN · 071569 · LICENSED PROFESSIONAL ENGINEER

09/30/2029
EXP. DATE

MATTHEW R. MOHLIN, P.E.
NY PROFESSIONAL ENGINEER Lic. No. 071569

"IN ACCORDANCE WITH ARTICLE 145, SECTION 7209 OF THE NYS EDUCATION LAW, ALTERATION OF THIS DOCUMENT EXCEPT BY LICENSE PROFESSIONAL IS ILLEGAL"

| DESIGNED BY: | DRAWN BY: | CHECKED BY: | REVIEWED BY: |
|---|---|---|---|
| S. PETERS | A. SODERMAN | B. LEDGER | M. MOHLIN |

| PROJECT No.: | DATE: | SCALE: |
|---|---|---|
| SMSD2507 | OCTOBER 2026 | AS SHOWN |

CLIENT

**SOMERS CENTRAL SCHOOL DISTRICT**

**VARIOUS UPGRADES AT SOMERS MIDDLE SCHOOL**

**250 US-202, SOMERS, NY 10589**

**SED #: 66-21-01-06-0-001-021**

CONTRACT

**CONTRACT C**
**CIVIL / SITE CONSTRUCTION**

STATUS

**BID DOCUMENTS**


SHEET TITLE

**SITE DETAILS**

DRAWING No.

**MS-C 502.00**

C:\Users\speters\appdata\local\temp\AcPublish_17956\05. C502 Site Details.dwg Last Modified: Nov 04, 2026 - 12:40pm Plotted on: Nov 04, 2026 - 2:13pm By speters

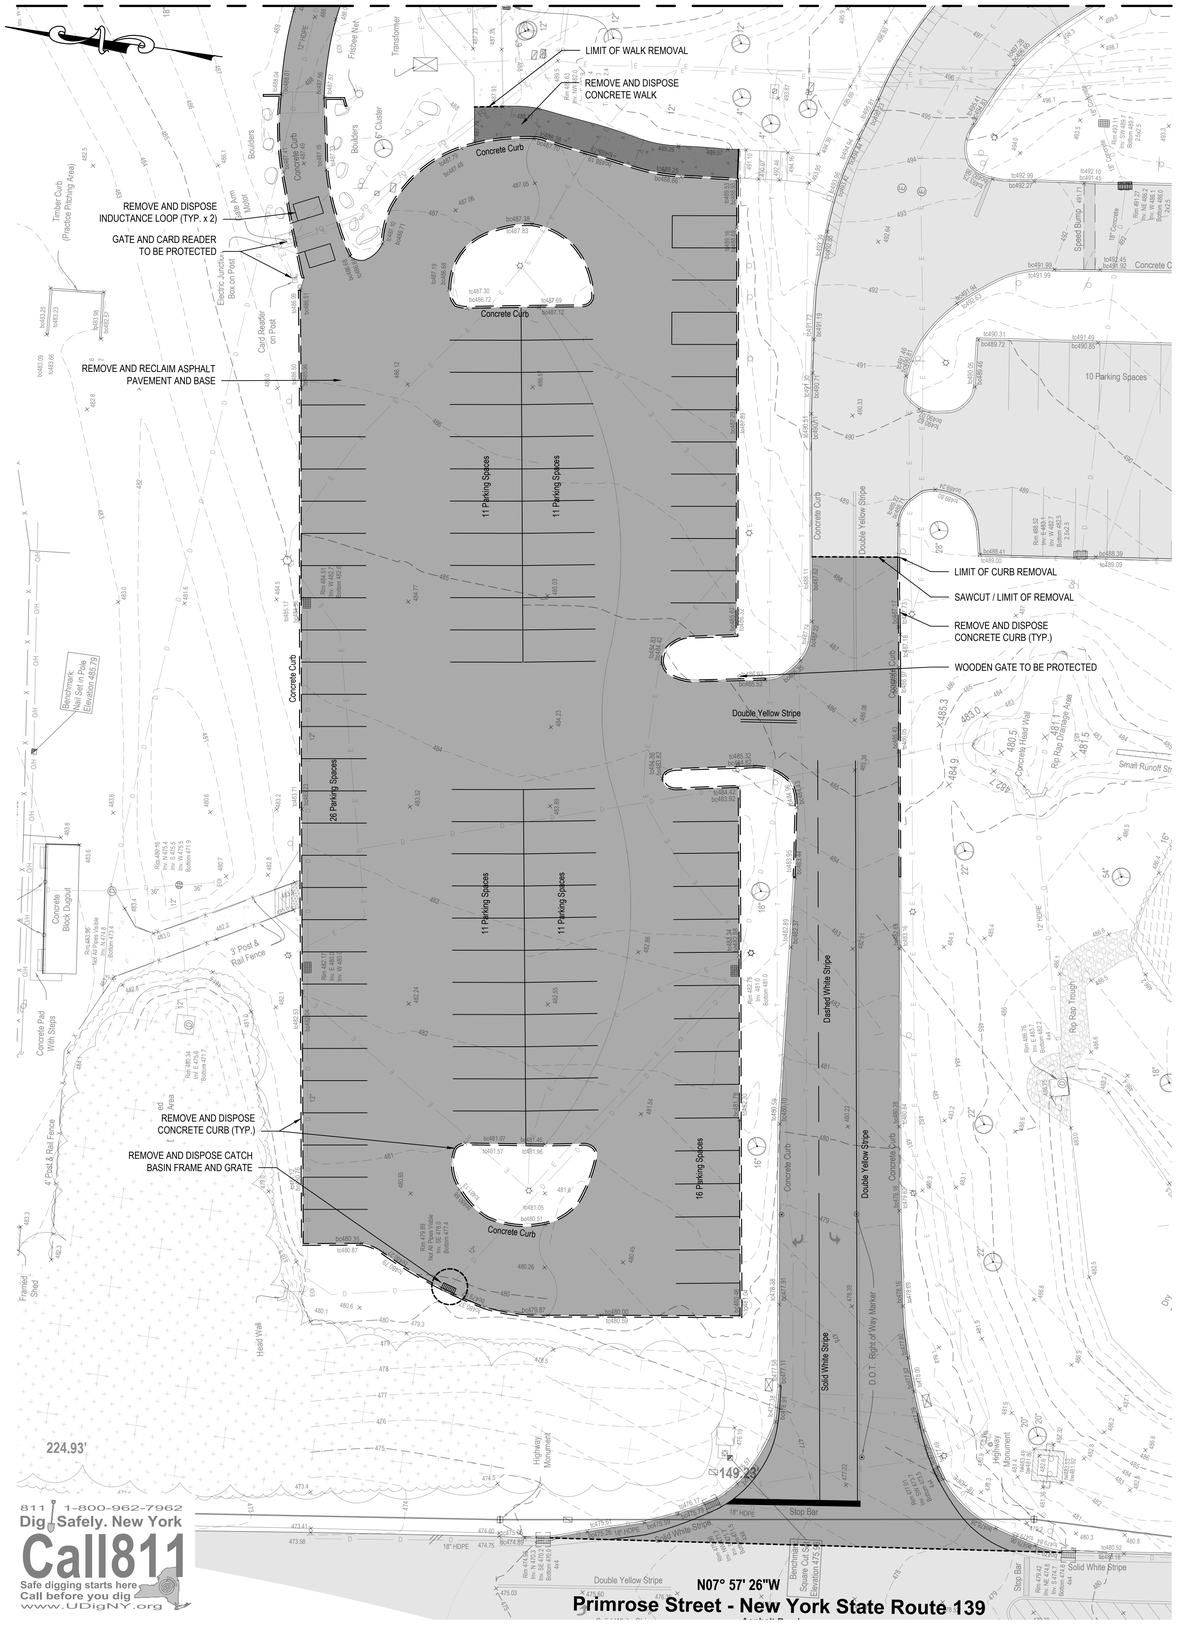


## EXISTING CONDITIONS LEGEND

| DESCRIPTION | SYMBOL |
|---|---|
| DRAINAGE MANHOLE | |
| CATCH BASIN | |
| INLET | |
| INLET | |
| CLEAN OUT | |
| ELECTRIC RISER | ER |
| LIGHT | |
| PULL BOX | |
| TRAFFIC SIGNAL BOX | |
| TRAFFIC SIGNAL POLE | |
| UTILITY POLE/GUY POLE | |
| SIGN | |
| TWO POST SIGN | |
| BOLLARD | |
| FLAG POLE | FP |
| DECIDUOUS TREE | |
| CURB | |
| DROP CURB | |
| STORM DRAIN | D D |
| SANITARY SEWER | |
| UNDERGROUND ELECTRIC | E E |
| UNDERGROUND TELEPHONE | T T |
| OVERHEAD WIRES | OH OH |
| FENCE | X X |
| CONTOUR | 100 |
| SPOT ELEVATION | 100.0 |
| TOP/BOT CURB GRADE | tc 100.50<br>bc 100.00 |
| ASPHALT PAVEMENT | |
| CONCRETE PAVEMENT | |
| BRICK/PAVER PAVEMENT | |
| RUBBERIZED SURFACE | |
| DETECTABLE WARNING PAD | |

## DEMOLITION LEGEND

| DESCRIPTION | SYMBOL |
|---|---|
| REMOVE AND DISPOSE OF EXISTING CURB | |
| SAWCUT PAVEMENT LINE | |
| REMOVE AND RECLAIM EXISTING ASPHALT PAVEMENT AND BASE | |
| REMOVE AND DISPOSE EXISTING ASPHALT PAVEMENT AND BASE | |
| REMOVE AND DISPOSE EXISTING CONCRETE SIDEWALK | |
| REMOVE AND DISPOSE OF EXISTING CHAIN LINK FENCE | x x |
| REMOVE AND DISPOSE OF EXISTING CATCH BASIN FRAME AND GRATE | |

## EXISTING CONDITIONS NOTES:

1. EXISTING SURVEY PREPARED BY H2M ARCHITECTS + ENGINEERS, DATED OCTOBER 13, 2025.
2. MARKOUT OF UNDERGROUND UTILITIES COMPLETED BY THE LEXIS GROUP, DATED OCTOBER 2022.
3. BENCHMARK 1 - (SQUARE CUT SET IN CONCRETE PAD, EAST OF EXISTING ENTRANCE FROM PRIMROSE STREET, EL. = 475.96). BENCHMARK 2 - (SQUARE CUT SET IN POLE, SOUTH OF BASEBALL FIELD LOCATED AT THE NORTH END OF THE SITE, EL. = 485.79).
4. LOCATION OF UNDERGROUND UTILITIES AND STRUCTURES BOTH PUBLIC AND CUSTOMER OWNED, WERE OBTAINED FROM EITHER OLD MAPS, SURVEYS, DRAWINGS/RECORDS SUPPLIED BY OTHERS AND/OR UTILITY MARKOUT. THE OWNER AND ENGINEER DO NOT GUARANTEE OR ACCEPT RESPONSIBILITY FOR ANY DAMAGE TO SUCH FACILITIES DUE TO DISCREPANCIES IN LOCATION AND SIZE SHOWN ON THE PLANS OR THOSE UTILITIES AND STRUCTURES NOT SHOWN.

## SITE DEMOLITION NOTES:

1. REPORT ANY DISCREPANCIES BETWEEN ACTUAL FIELD CONDITIONS AND THE PLANS TO THE ENGINEER IN WRITING IMMEDIATELY.
2. UNDERGROUND UTILITY INFORMATION SHOWN ON THESE PLANS WAS OBTAINED FOR DESIGN PURPOSES ONLY. PROVIDE FOR CONSTRUCTION MARKOUT AND LOCATE EXISTING UNDERGROUND UTILITIES. NO EXCAVATION CAN COMMENCE UNTIL UTILITY DOCUMENTATION HAS BEEN COMPLETED.
3. AFTER MARKOUT AND PRIOR TO DISTURBING THE SITE, UNCOVER ALL SUBSURFACE UTILITIES AND STRUCTURES WITHIN LIMITS OF DISTURBANCE TO CONFIRM THEIR LOCATION AND DEPTH.
4. NO COMPENSATION WILL BE MADE FOR ANY INCONVENIENCE CAUSED BY ENCOUNTERING UTILITIES AND STRUCTURES WHICH ARE NOT SHOWN, OR ARE INACCURATELY SHOWN ON THE PLANS.
5. REPAIR ANY DAMAGE TO EXISTING UTILITIES RESULTING FROM CONTRACTOR OPERATIONS IMMEDIATELY AT NO COST TO OWNER.
6. REPAIR ANY DAMAGE TO EXISTING SITE FEATURES SCHEDULED TO REMAIN RESULTING FROM CONTRACTOR OPERATIONS AT NO COST TO OWNER.
7. SAWCUT CONCRETE PAVEMENT BACK TO NEAREST EXPANSION/CONTROL JOINT.
8. PROVIDE TEMPORARY FENCING TO PROTECT WORK AREAS. SITE LOGISTICS PLAN FOR TEMPORARY FENCING TO BE PROVIDED BY GENERAL CONTRACTOR.
9. INSTALL EROSION CONTROL MEASURES AS SHOWN ON THE EROSION AND SEDIMENT CONTROL PLAN PRIOR TO ANY GROUND DISTURBANCE.
10. DELINEATE THE LIMITS OF CLEARING AND REVIEW WITH THE OWNER PRIOR TO COMMENCING WORK.
11. NOTIFY OWNER AND ENGINEER IMMEDIATELY IN WRITING WHEN UNKNOWN STRUCTURES OR SUSPECTED HAZARDOUS OR CONTAMINATED MATERIALS ARE ENCOUNTERED PRIOR TO REMOVAL OR DISTURBANCE.
12. TAKE APPROPRIATE MEASURES TO PROTECT PEDESTRIANS AND VEHICULAR TRAFFIC DURING REMOVAL ACTIVITIES, AND PROVIDE TEMPORARY MEASURES FOR THE PROTECTION AND SAFETY OF THE PUBLIC UNTIL FINAL ACCEPTANCE BY THE OWNER.
13. BACKFILL ALL VOIDS RESULTING FROM THE REMOVAL OF EXISTING SITE FEATURES. BACKFILL TO BE SOIL, FREE OF ORGANIC MATERIAL, DEBRIS, TRASH, CLAY AND STONES LARGER THAN 4 INCHES.
14. OBTAIN HIGHWAY WORK PERMIT FROM NYSDOT PRIOR TO ANY WORK WITHIN THE STATE RIGHT OF WAY.

GRAPHIC SCALE
20 0 10 20
( IN FEET )
1 inch = 20 ft.

H2M architects + engineers
1133 Westchester Ave., Suite N-210
White Plains, NY 10605
914.358.5623 • www.h2m.com
NY Architecture & Landscape Architecture: No Certificate Required
NY Engineering Certificate of Authorization No. 0018178

CONSULTANTS:

| MARK | DATE | DESCRIPTION |
|---|---|---|
| | | |

STATE OF NEW YORK · MATTHEW RONALD MOHLIN · 071569 · LICENSED PROFESSIONAL ENGINEER

09/30/2025
EXP. DATE

MATTHEW R. MOHLIN, P.E.
NY PROFESSIONAL ENGINEER Lic. No. 071569

"IN ACCORDANCE WITH ARTICLE 145, SECTION 7209 OF THE NYS EDUCATION LAW, ALTERATION OF THIS DOCUMENT EXCEPT BY LICENSE PROFESSIONAL IS ILLEGAL"

| DESIGNED BY: | DRAWN BY: | CHECKED BY: | REVIEWED BY: |
|---|---|---|---|
| S. PETERS | A. SODERMAN | B. LEDGER | M. MOHLIN |

| PROJECT No.: | DATE: | SCALE: |
|---|---|---|
| SMSD2508 | OCTOBER 2026 | AS SHOWN |

CLIENT
**SOMERS CENTRAL SCHOOL DISTRICT**

**VARIOUS UPGRADES AT SOMERS HIGH SCHOOL**

**120 PRIMROSE ST, LINCOLNDALE, NY 10540**

**SED #: 66-21-01-06-0-003-023**

CONTRACT
**CONTRACT C**
**CIVIL / SITE CONSTRUCTION**

STATUS
**BID DOCUMENTS**

SHEET TITLE
**EXISTING CONDITIONS & DEMOLITION PLAN - WEST**

DRAWING No.
**HS-CD 100.00**

C:\Users\peters\appdata\local\temp\AcPublish_17660\01_CD\100 Existing Conditions & Demolition Plan.dwg Last Modified: Oct 23, 2026 - 8:41am Rvttel.cnn - Oct 28, 2026 - 2:38pm By system

**SEE NOTES AND LEGEND ON SHEET CD 100**

REMOVE AND DISPOSE OF 4' CHAINLINK FENCE SECTION

SAWCUT / LIMIT OF ASPHALT REMOVAL

REMOVE AND DISPOSE SITE BOLLARD (TYP. x 3)

REMOVE AND DISPOSE ASPHALT PAVEMENT AND BASE

REMOVE, PROTECT, AND REINSTALL A/C UNITS

LIMIT OF WALK REMOVAL

REMOVE AND DISPOSE CONCRETE WALK

REMOVE AND DISPOSE WOOD TIE RETAINING WALL

PARTIALLY REMOVE AND DISPOSE CONCRETE ACCESSIBLE RAMP. REFER TO 'A' SHEETS

REMOVE AND DISPOSE CATCH BASIN FRAME AND GRATE. REMOVE DEBRIS FROM BASIN.

REMOVE AND DISPOSE STOCKADE FENCE AND POSTS (TYP.)

RELOCATE METAL CONTAINER. LOCATION TO BE DETERMINED BY OWNER (TYP. x 2).

REMOVE AND STORE 8' CHAIN LINK FENCE TO FACILITATE PAVING

REMOVE AND DISPOSE CONCRETE PAD

REMOVE AND RECLAIM ASPHALT PAVEMENT AND BASE

SAWCUT / LIMIT OF REMOVAL

LIMIT OF ASPHALT PAVEMENT AND BASE REMOVAL

REMOVE AND DISPOSE ASPHALT PAVEMENT AND BASE

811 1-800-962-7962
Dig Safely. New York
Call811
Safe digging starts here
Call before you dig
www.UDigNY.org

SEE SHEET CD 100

GRAPHIC SCALE
20 0 10 20
( IN FEET )
1 inch = 20 ft.

H2M architects + engineers
1133 Westchester Ave., Suite N-210
White Plains, NY 10605
914.358.5623 • www.h2m.com
NY Architecture & Landscape Architecture: No Certificate Required
NY Engineering Certificate of Authorization No. 0018178

CONSULTANTS:

| MARK | DATE | DESCRIPTION |
|---|---|---|
| | | |
| | | |
| | | |
| | | |
| | | |
| | | |
| | | |
| | | |
| | | |
| | | |
| | | |

STATE OF NEW YORK · MATTHEW RONALD MOHLIN · LICENSED PROFESSIONAL ENGINEER · 071569

MATTHEW R. MOHLIN, P.E. 09/30/2029
NY PROFESSIONAL ENGINEER Lic. No. 071569 EXP. DATE

"IN ACCORDANCE WITH ARTICLE 145, SECTION 7209 OF THE NYS EDUCATION LAW, ALTERATION OF THIS DOCUMENT EXCEPT BY LICENSE PROFESSIONAL IS ILLEGAL"

| DESIGNED BY: | DRAWN BY: | CHECKED BY: | REVIEWED BY: |
|---|---|---|---|
| S. PETERS | A. SODERMAN | B. LEDGER | M. MOHLIN |

| PROJECT No.: | DATE: | SCALE: |
|---|---|---|
| SMSD2508 | OCTOBER 2026 | AS SHOWN |

CLIENT

**SOMERS CENTRAL SCHOOL DISTRICT**

**VARIOUS UPGRADES AT SOMERS HIGH SCHOOL**

**120 PRIMROSE ST, LINCOLNDALE, NY 10540**

**SED #: 66-21-01-06-0-003-023**

CONTRACT

**CONTRACT C CIVIL / SITE CONSTRUCTION**

STATUS

**BID DOCUMENTS**


SHEET TITLE

**EXISTING CONDITIONS & DEMOLITION PLAN - EAST**

DRAWING No.

**HS-CD 101.00**

C:\Users\peters\appdata\local\temp\AcPublish_17956\02_CD\01 Existing Conditions & Demolition Plan.dwg Last Modified: Oct 28, 2026 - 4:45pm Plotted on: Oct 28, 2026 - 4:45pm By speters

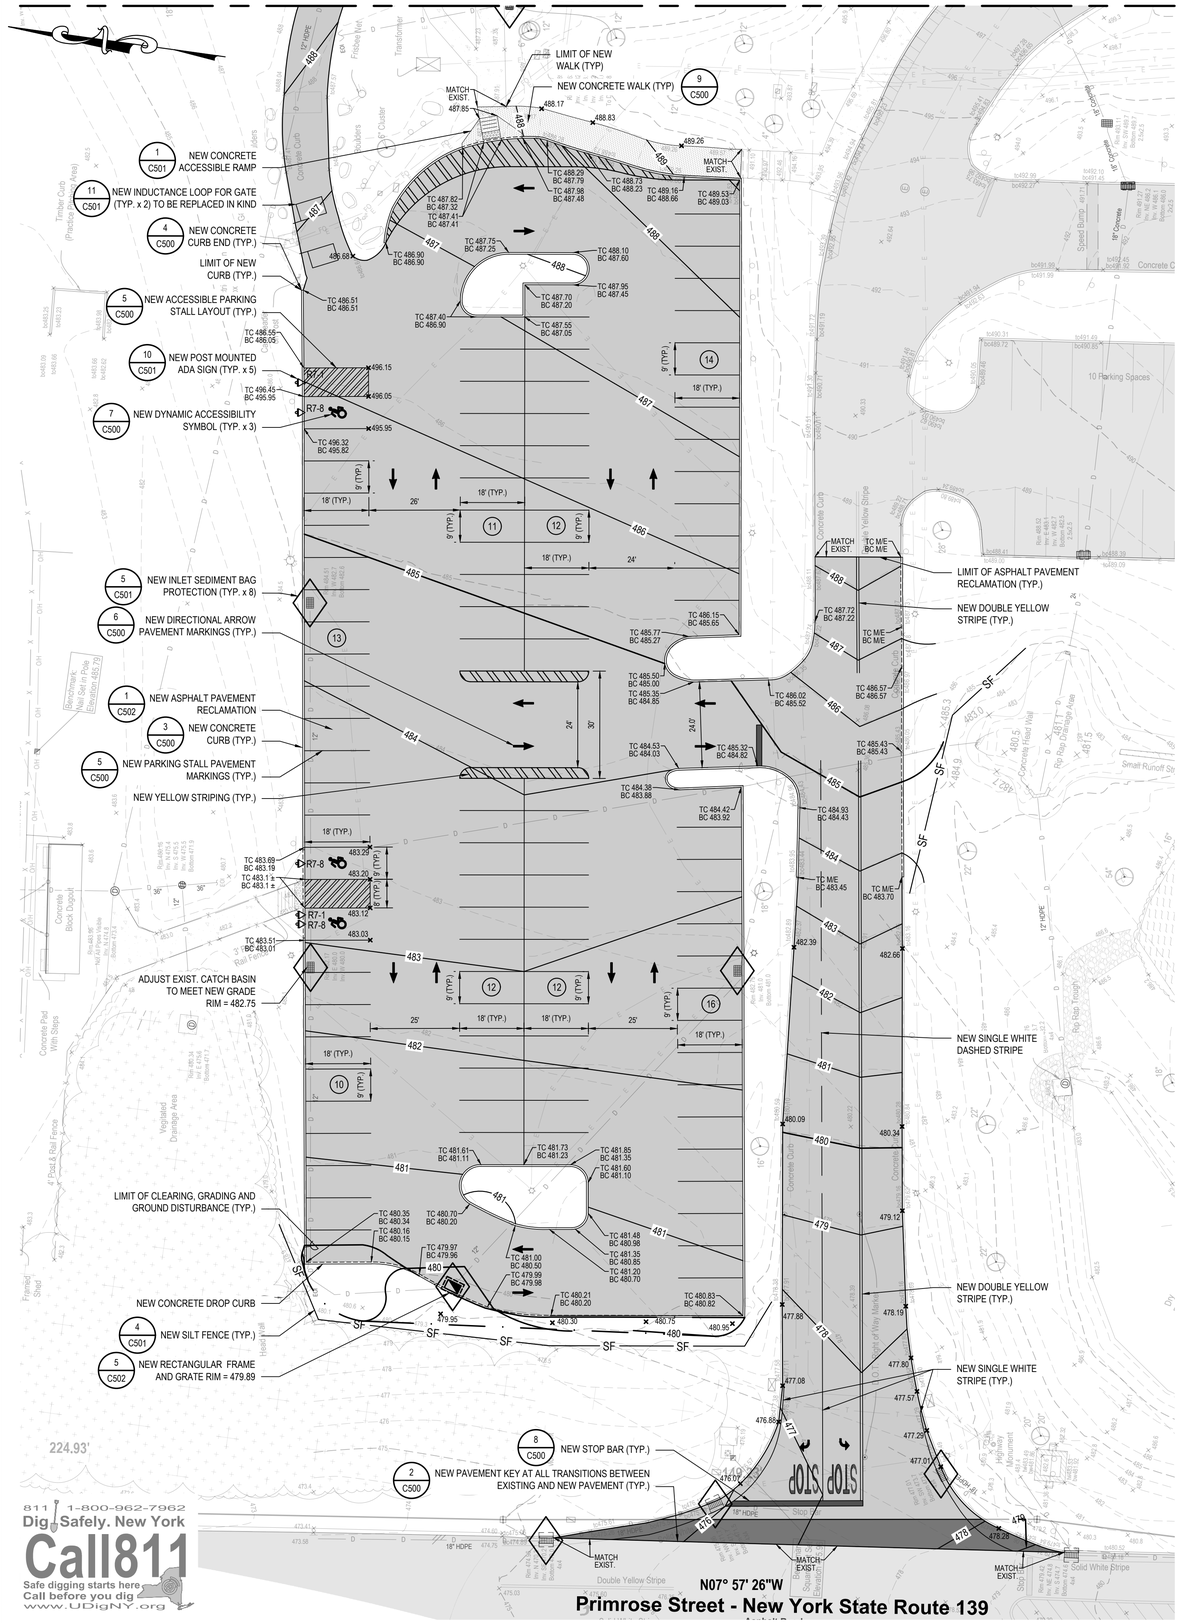


## LEGEND

| DESCRIPTION | SYMBOL |
|---|---|
| CURB | |
| RETAINING WALL | |
| CONCRETE DROP CURB | |
| RESEAL ASPHALT PAVEMENT | |
| ASPHALT PAVEMENT RECLAMATION | |
| NEW ASPHALT PAVEMENT AND BASE | |
| CONCRETE PAVEMENT SIDEWALK | |
| SIGN | |
| HANDICAP RAMP | |
| PARKING STALL COUNT | 12 |
| CHAIN LINK FENCE | x x |
| SPOT ELEVATION | +121.50 |
| TOP AND BOTTOM CURB ELEVATION | TC140.00 BC139.50 |
| MAJOR CONTOUR | 240 |
| MINOR CONTOUR | 241 |
| RETAINING WALL | |
| CATCH BASIN | |
| FIELD INLET | |
| DRAINAGE LINE | D |
| NEW SILT FENCE | SF SF |
| NEW INLET SEDIMENT BAG PROTECTION | |
| NEW CURB INLET SEDIMENT BAG | |

## SITE PLAN NOTES:

1. INSPECT THE SITE PRIOR TO SUBMISSION OF BIDS AND MAKE NO ADDITIONAL CLAIMS REGARDING SITE CONDITIONS THEREAFTER.
2. ARCHITECTURAL AND STRUCTURAL DRAWINGS SHALL BE USED IN CONJUNCTION WITH THE CIVIL DRAWINGS FOR THE LAYOUT AND CONSTRUCTION OF THE BUILDING FOUNDATIONS AND/OR OTHER BUILDING ELEMENTS. REPORT ANY DISCREPANCIES BETWEEN CIVIL, ARCHITECTURE AND STRUCTURAL DRAWINGS IN WRITING TO THE CIVIL ENGINEER PRIOR TO CONSTRUCTION BUILDING FOUNDATIONS AND/OR OTHER BUILDING ELEMENTS.
3. NOTIFY THE OWNER AND H2M (TELEPHONE 914-358-5623) AT LEAST 48 HOURS PRIOR TO THE COMMENCEMENT OF THE WORK. THE SAME NOTICE SHALL BE REQUIRED WHEN RESUMING WORK AFTER ANY STOPPAGE OR DELAY.
4. COMPLETE ALL SURVEY AND STAKEOUT AS REQUIRED TO PROPERLY COMPLETE THE WORK.
5. PERFORM DAILY CLEANUP OPERATIONS INCLUDING REMOVAL OF DEBRIS AND EXCESS CONSTRUCTION MATERIAL, AND DRIVEWAY/STREET CLEANING TO THE SATISFACTION OF THE OWNER.
6. DURING ALL NON-WORKING HOURS, STORE ALL EQUIPMENT AND MATERIALS WITHIN AN AREA DESIGNATED BY THE OWNER AT THE PROJECT SITE.
7. ALL CURB DIMENSIONS SHOWN REFER TO THE FACE OF CURB.
8. ALL CONSTRUCTION TO CONFORM WITH ALL APPLICABLE FEDERAL, STATE AND LOCAL CODE REQUIREMENTS.
9. COORDINATE CONSTRUCTION ACTIVITIES WITH OWNER TO MINIMIZE INTERRUPTION TO THE OWNER'S OPERATIONS.
10. RESTORE SURROUNDING AREAS DAMAGED OR DISTURBED DURING CONSTRUCTION. RESTORE TO NEW CONDITIONS AT NO ADDITIONAL COST TO THE OWNER.
11. RESTORE ALL DISTURBED GRASS AREAS AND ALL AREAS NOT SPECIFICALLY IDENTIFIED FOR OTHER IMPROVEMENTS WITH 4 INCHES OF TOPSOIL AND SEED.
12. REMOVE ALL ASPHALT FROM EXISTING CASTINGS.
13. SEAL ALL JOINTS BETWEEN NEW ASPHALT AND EXISTING ASPHALT WITH HOT ASPHALT CEMENT.

## GRADING AND DRAINAGE NOTES:

1. FOR NEW CONSTRUCTION THAT MEETS EXISTING CONDITIONS, ABUTTING SURFACES SHALL BE FLUSH AND ALIGNED.
2. THE CONTRACTOR SHALL CONFIRM INVERT ELEVATIONS OF ALL ROOF DRAINS AND SANITARY HOUSE CONNECTIONS PRIOR TO COMMENCING SITE DRAINAGE AND SANITARY CONSTRUCTION.
3. ADJUST ALL EXISTING CASTINGS AND VALVE COVERS TO MEET PROPOSED GRADE.
4. CONSTRUCTION DEBRIS AND EXCESS SOIL SHALL BE REMOVED AND LEGALLY DISPOSED OFF SITE.
5. UNSUITABLE SOILS ENCOUNTERED DURING CONSTRUCTION SHALL BE BROUGHT TO THE ATTENTION OF THE OWNER AND ENGINEER IMMEDIATELY IN WRITING BEFORE REMOVAL OR DISTURBANCE.

## PARKING SUMMARY

| ITEM | EXISTING | PROPOSED |
|---|---|---|
| TOTAL STALL COUNT | 97 | 103 |
| STALL COUNT (NOT INCLUDING ADA) | 94 | 100 |
| ACCESSIBLE STALLS REQUIRED* | 4 | 5 |
| ACCESSIBLE STALLS PROVIDED | 3 | 3 |
| NET CHANGE - OVERALL STALL COUNT | | +6 |

*TOTAL ACCESSIBLE STALLS SATISFIED BY ADDITIONAL PARKING AREAS NOT INCLUDED IN THIS WORK

## EROSION CONTROL NOTES:

1. DURING THE COURSE OF CONSTRUCTION, EROSION AND SEDIMENT CONTROL MEASURES ARE NECESSARY TO PREVENT THE TRANSPORT OF SEDIMENT TO UNDISTURBED AREAS, PONDS, WATER COURSES, DRAINAGE SYSTEMS, RECHARGE BASINS, AND ROADS. THE MINIMUM EROSION CONTROL MEASURES REQUIRED ARE INDICATED ON THIS PLAN. IN ADDITION, THE FOLLOWING GENERAL CONDITIONS SHALL BE OBSERVED:
   a. EXISTING VEGETATION SCHEDULED TO REMAIN SHALL BE PROTECTED AND REMAIN UNDISTURBED.
   b. INSTALL ADDITIONAL EROSION AND SEDIMENT CONTROL MEASURES AS REQUIRED TO PREVENT THE INCIDENTAL DISCHARGE OF SEDIMENT FROM THE SITE.
2. SPECIFIC METHODS AND MATERIALS EMPLOYED IN THE INSTALLATION AND MAINTENANCE OF EROSION CONTROL MEASURES MUST CONFORM TO THE LATEST EDITION OF THE "NEW YORK STATE STANDARDS AND SPECIFICATIONS FOR EROSION AND SEDIMENT CONTROL".
3. INSTALL PROPRIETARY EROSION AND SEDIMENT CONTROL PRODUCTS IN ACCORDANCE WITH MANUFACTURERS INSTRUCTIONS.
4. ADJUST EROSION AND SEDIMENT CONTROL MEASURES TO ACCOMMODATE CONSTRUCTION PHASING TO MAINTAIN EFFECTIVENESS OF EROSION AND SEDIMENT CONTROL MEASURES.
5. PROTECT EXISTING DRAINAGE INLETS WITHIN THE PROJECT LIMITS AND NEW DRAINAGE INLETS INSTALLED AS PART OF THIS PROJECT FROM SEDIMENT INTRUSION.
6. PERFORM INSPECTION AND MAINTENANCE OF EROSION AND SEDIMENT CONTROL MEASURES ON A WEEKLY BASIS AND AFTER HEAVY OR PROLONGED STORMS. MAINTENANCE MEASURES INCLUDE, BUT ARE NOT LIMITED TO, CLEANING AND REPAIR OF ALL EROSION AND SEDIMENT CONTROL MEASURES.
7. UTILIZE APPROPRIATE MEANS TO CONTROL DUST DURING CONSTRUCTION, INCLUDING BUT NOT LIMITED TO APPLYING WATER TO BARE SOIL SURFACES.
8. MAINTAIN THE STABILIZED CONSTRUCTION ENTRANCE TO PREVENT SOIL AND LOOSE DEBRIS FROM BEING TRACKED ONTO LOCAL ROADS. MAINTAIN THE CONSTRUCTION ENTRANCE WEEKLY UNTIL THE SITE IS PERMANENTLY STABILIZED.
9. ALL EROSION AND SEDIMENT CONTROL MEASURES SHALL REMAIN IN PLACE UNTIL DISTURBED AREAS ARE PERMANENTLY STABILIZED. AFTER PERMANENT STABILIZATION, REMOVE ALL TEMPORARY EROSION AND SEDIMENT CONTROL MEASURES AND ALL ACCUMULATED SEDIMENT AND DEBRIS FROM THE SITE AND DRAINAGE STRUCTURES.

**TOTAL LAND DISTURBANCE < 1 ACRE**

GRAPHIC SCALE
20 0 10 20
( IN FEET )
1 inch = 20 ft.


H2M architects + engineers
1133 Westchester Ave., Suite N-210
White Plains, NY 10605
914.358.5623 • www.h2m.com
NY Architecture & Landscape Architecture: No Certificate Required
NY Engineering Certificate of Authorization No. 0018178


CONSULTANTS:

| MARK | DATE | DESCRIPTION |
|---|---|---|
| | | |

STATE OF NEW YORK · MATTHEW RONALD MOHLIN · 071569 · LICENSED PROFESSIONAL ENGINEER

09/30/2025
MATTHEW R. MOHLIN, P.E.
EXP. DATE
NY PROFESSIONAL ENGINEER Lic. No. 071569
"IN ACCORDANCE WITH ARTICLE 145, SECTION 7209 OF THE NYS EDUCATION LAW, ALTERATION OF THIS DOCUMENT EXCEPT BY LICENSE PROFESSIONAL IS ILLEGAL"

| DESIGNED BY: | DRAWN BY: | CHECKED BY: | REVIEWED BY: |
|---|---|---|---|
| S. PETERS | A. SODERMAN | B. LEDGER | M. MOHLIN |

| PROJECT No.: | DATE: | SCALE: |
|---|---|---|
| SMSD2508 | OCTOBER 2026 | AS SHOWN |

CLIENT
**SOMERS CENTRAL SCHOOL DISTRICT**

**VARIOUS UPGRADES AT SOMERS HIGH SCHOOL**

**120 PRIMROSE ST, LINCOLNDALE, NY 10540**

**SED #: 66-21-01-06-0-003-023**

CONTRACT
**CONTRACT C CIVIL / SITE CONSTRUCTION**


STATUS
**BID DOCUMENTS**

SHEET TITLE
**SITE IMPROVEMENTS PLAN - WEST**

DRAWING No.
**HS-CS 100.00**

X:\SSMSD\ [Somers School District]\SMSD2508 (SHS Phase 2 Various Upgrades)\02-BIM-CADD\Civ-Docs\05 Civil\03. CS100 Site Improvements Plan.dwg Last Modified: Oct 28, 2026 - 3:30pm Plotted on: Oct 28, 2026 - 3:31pm By: pyeters

SEE NOTES AND LEGEND ON SHEET CS 100

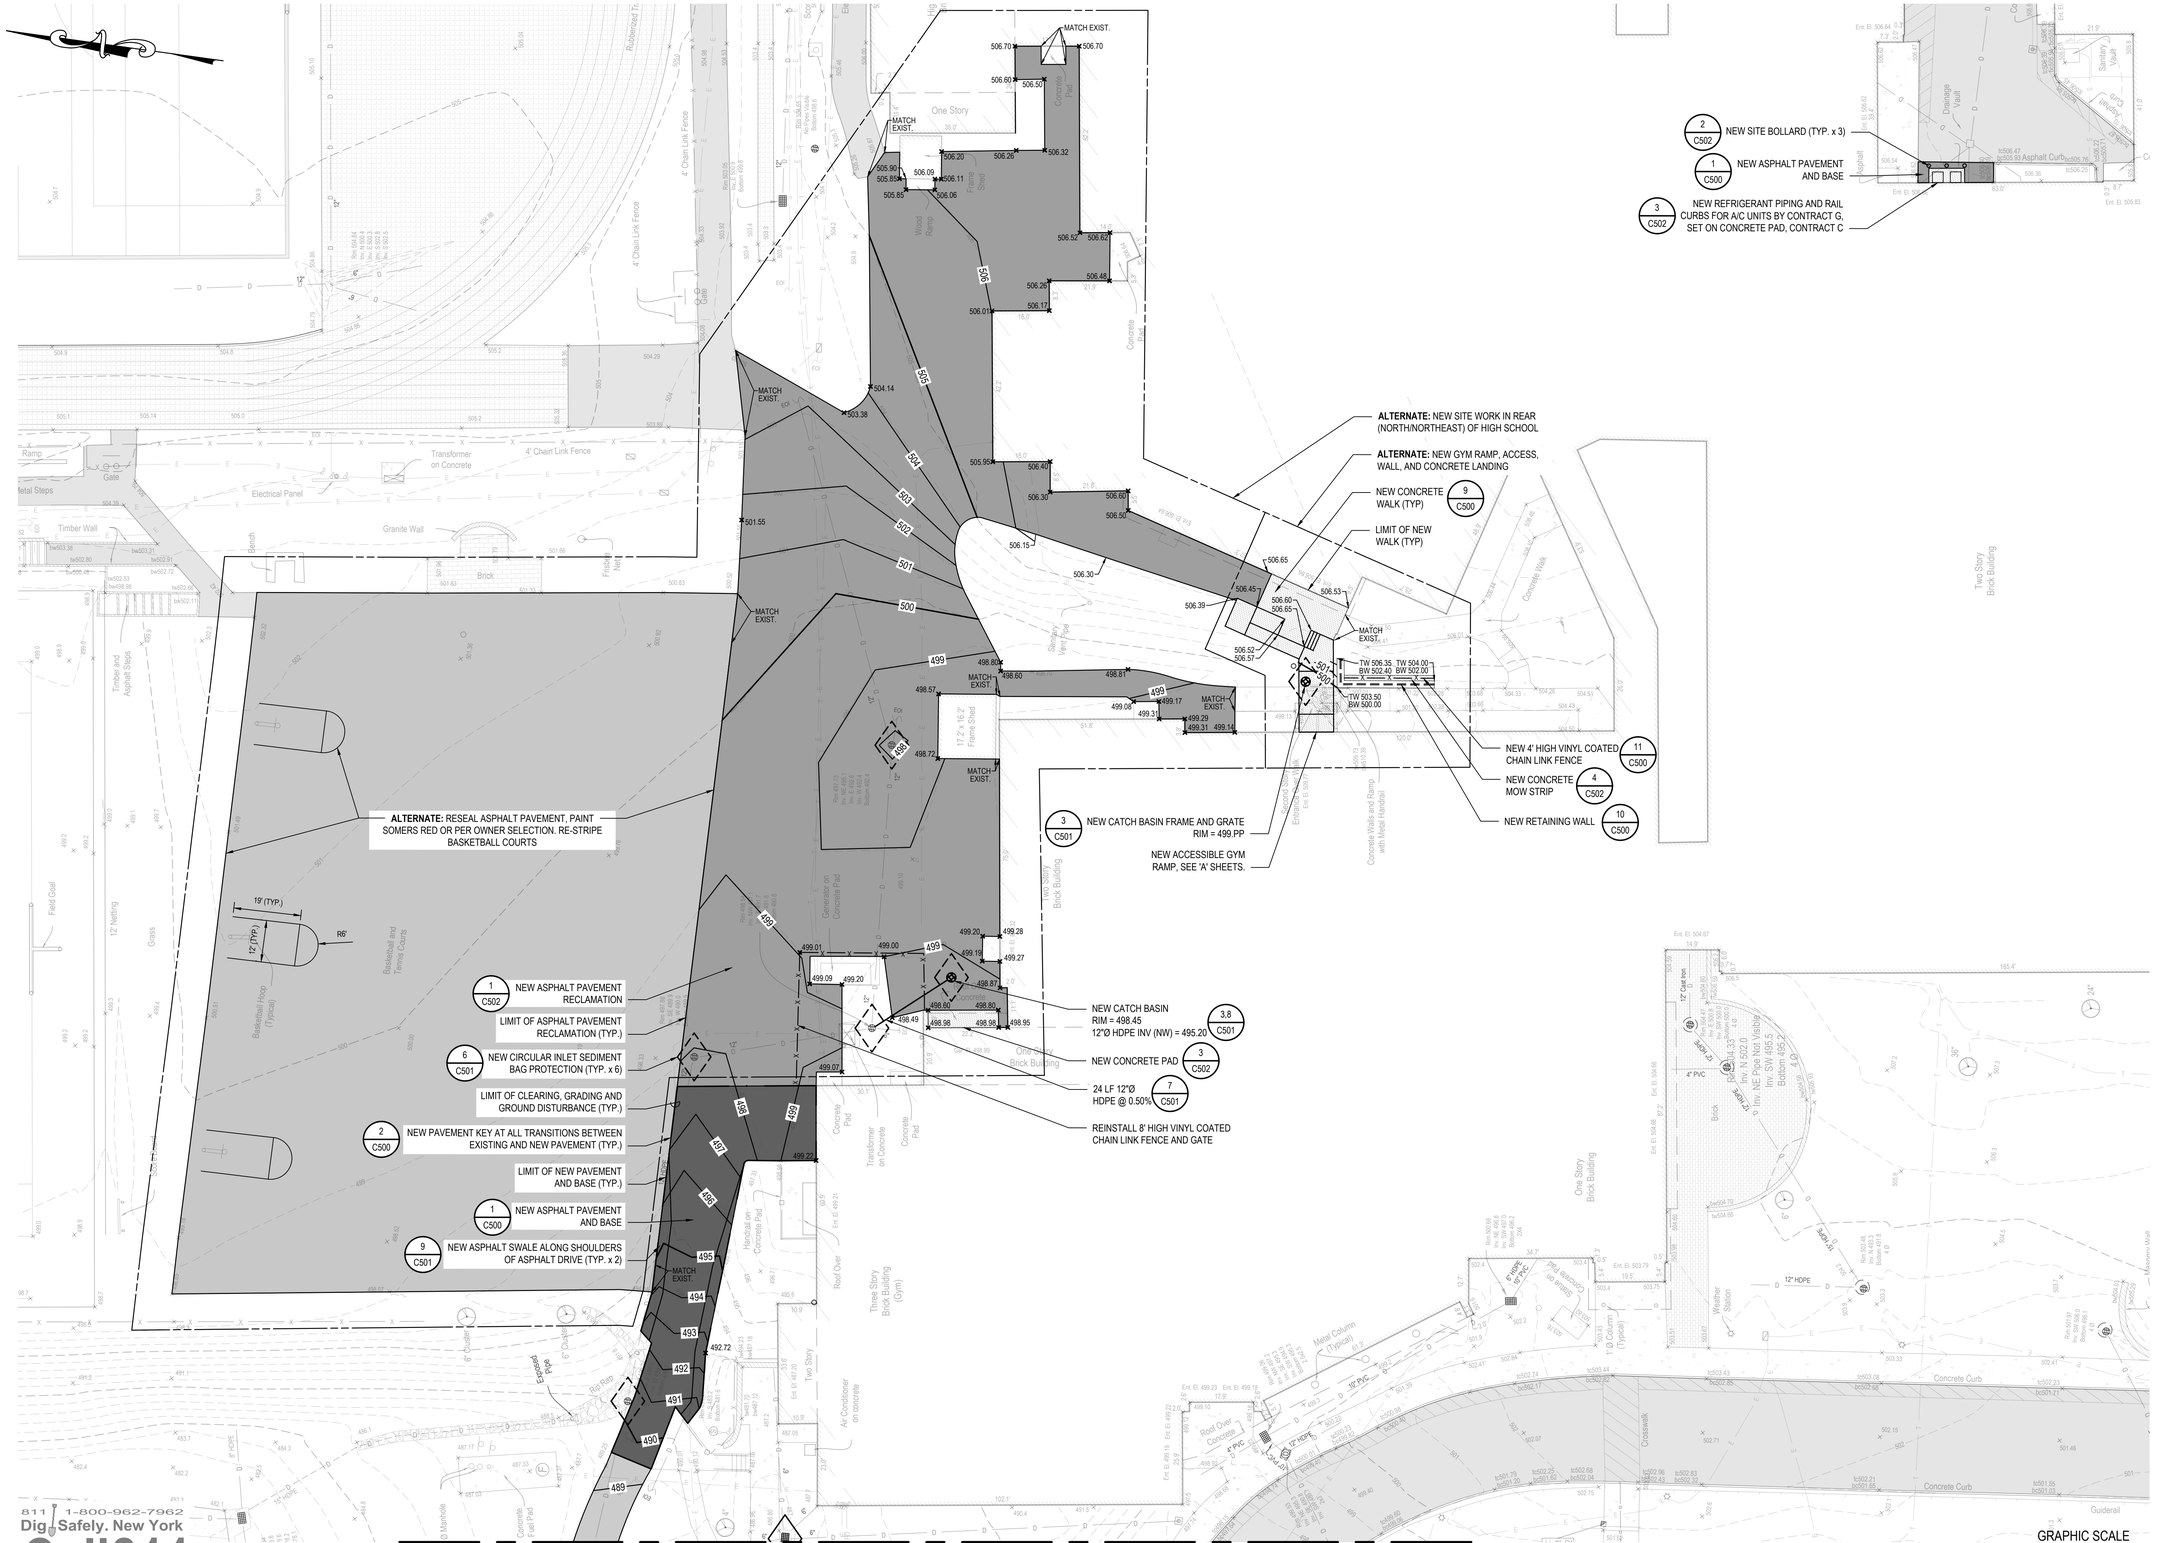


811 1-800-962-7962
Dig Safely. New York
Call811
Safe digging starts here
Call before you dig
www.UDigNY.org

GRAPHIC SCALE
20 0 10 20
( IN FEET )
1 inch = 20 ft.

H2M architects + engineers
1133 Westchester Ave., Suite N-210
White Plains, NY 10605
914.358.5623 • www.h2m.com
NY Architecture & Landscape Architecture: No Certificate Required
NY Engineering Certificate of Authorization No. 0018178

CONSULTANTS:

| MARK | DATE | DESCRIPTION |
|---|---|---|
| | | |

STATE OF NEW YORK · MATTHEW RONALD MOHLIN · LICENSED PROFESSIONAL ENGINEER · 071569

09/30/2025
MATTHEW R. MOHLIN, P.E.
NY PROFESSIONAL ENGINEER Lic. No. 071569
EXP. DATE

"IN ACCORDANCE WITH ARTICLE 145, SECTION 7209 OF THE NYS EDUCATION LAW, ALTERATION OF THIS DOCUMENT EXCEPT BY LICENSE PROFESSIONAL IS ILLEGAL"

| DESIGNED BY: | DRAWN BY: | CHECKED BY: | REVIEWED BY: |
|---|---|---|---|
| S. PETERS | A. SODERMAN | B. LEDGER | M. MOHLIN |

| PROJECT No.: | DATE: | SCALE: |
|---|---|---|
| SMSD2508 | OCTOBER 2026 | AS SHOWN |

CLIENT

# SOMERS CENTRAL SCHOOL DISTRICT

## VARIOUS UPGRADES AT SOMERS HIGH SCHOOL

120 PRIMROSE ST,
LINCOLNDALE, NY 10540

SED #: 66-21-01-06-0-003-023

CONTRACT

CONTRACT C
CIVIL / SITE CONSTRUCTION

STATUS

BID DOCUMENTS


SHEET TITLE

SITE IMPROVEMENTS PLAN - EAST

DRAWING No.

# HS-CS 101.00


X:\SSMSD] (Somers School District)\SMSD2508 (SHS Phase 2-Various Upgrades)\02.BIM-CADD\Con-Docs\05 Civil\04_CS101 Site Improvements Plan.dwg Last Modified: Oct 28, 2026 - 5:05pm Plotted on: Oct 28, 2026 - 5:01pm By: speters

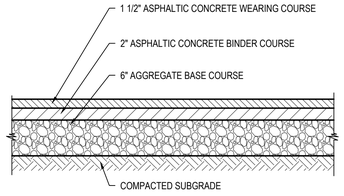


NOTE:
COMPACT SUBGRADE TO 92% MAXIMUM DENSITY IN ACCORDANCE WITH ASTM D1557.


## 1 Asphalt Pavement - Standard Duty

SCALE: NTS (321216.13 H2MX1) - U

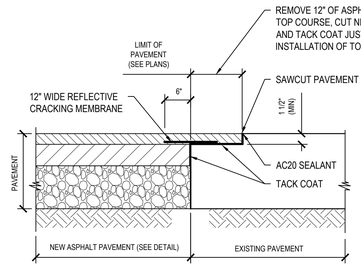


## 2 New Asphalt Pavement Key to Existing Asphalt Pavement - Standard Duty

NTS (SPEC H2MX#) - U

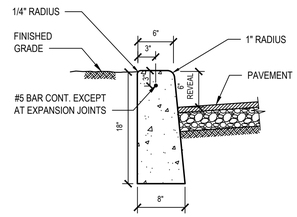



NOTES:

1. WOOD FLOAT AND BRUSH FINISH ON ALL SURFACES ABOVE GRADE.
2. AT ALL CURB ENDINGS, PROVIDE SMOOTH TRANSITION DOWN TO PAVED SURFACE.
3. PROVIDE 1/2" PREFORMED EXPANSION MATERIAL AT 20' ON CENTER AND AT ALL CORNERS. SET EXPANSION MATERIAL 1/2" BELOW EXPOSED SURFACES AND SEAL JOINT.
4. CONCRETE TO ACHIEVE 4,000 PSI STRENGTH AT 28 DAYS.

## 3 Concrete Curb


SCALE: NTS (321613.16 H2MX1)

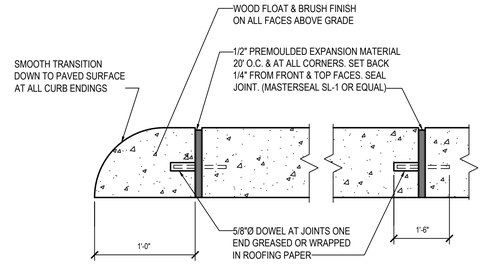


ELEVATION

## 4 Concrete Curb End Detail

SCALE: NTS (321613.16 H2MX1)

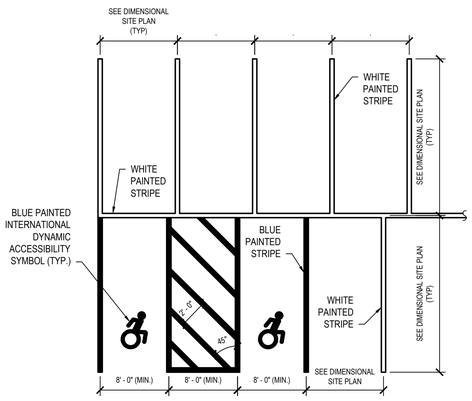



NOTES:

1. ALL STRIPING TO BE 4" WIDE.
2. SEE DIMENSIONAL SITE PLAN FOR LOCATIONS OF PARKING STALL SIGNAGE.

## 5 Parking Stall Layout - Single Striping

SCALE: NTS (321799.00 H2MX1) - U

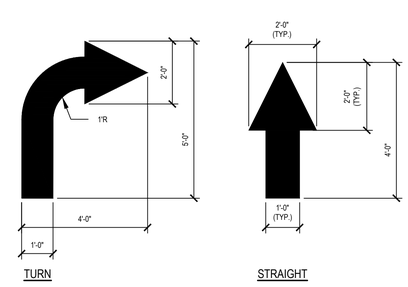



NOTES:

1. ALL ARROWS MAY NOT BE APPLICABLE TO THIS PROJECT. REFER TO SITE PLAN SHEETS.
2. TURN ARROW DETAILS SHOWN ARE FOR RIGHT TURN. REVERSE DETAILS AS REQUIRED FOR LEFT TURNS.


## 6 Directional Arrows - On SIte

SCALE: NTS 321723.13 H2MX1 -U

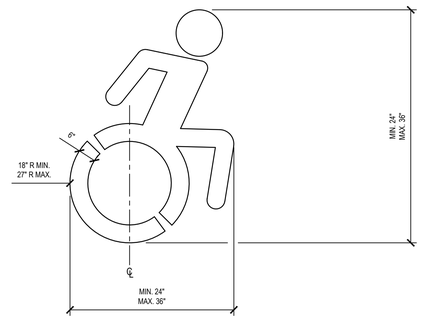


## 7 Dynamic Accessibility Symbol

SCALE: NTS 321799.01 H2MX1

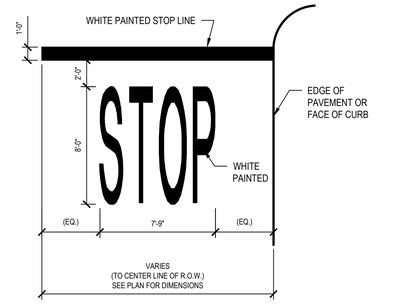



NOTE:

1. SEE DIMENSIONAL SITE PLAN FOR STOP BAR LOCATION

## 8 Stop Bar and Legend

SCALE: NTS 321723.13 (H2MX2) -U

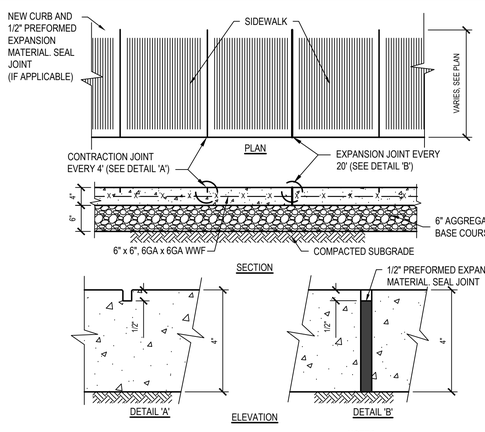



NOTES:

1. CONCRETE TO ACHIEVE 4000 PSI STRENGTH AT 28 DAYS
2. COMPACT SUBGRADE TO 92% MAXIMUM DENSITY IN ACCORDANCE WITH ASTM D1557.
3. APPLY BROOM FINISH PERPENDICULAR TO DIRECTION OF TRAVEL.

## 9 Concrete Sidewalk

SCALE: NTS 321313.33 H2MX1

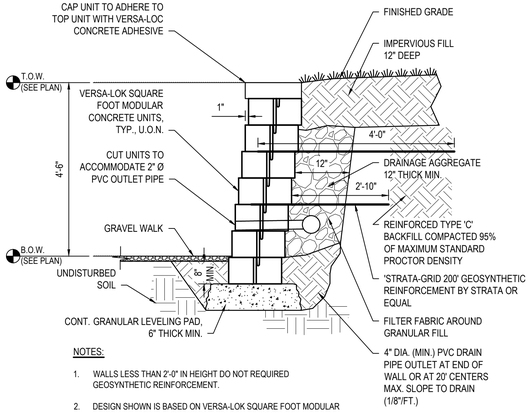



NOTES:

1. WALLS LESS THAN 2'-0" IN HEIGHT DO NOT REQUIRED GEOSYNTHETIC REINFORCEMENT.
2. DESIGN SHOWN IS BASED ON VERSA-LOK SQUARE FOOT MODULAR UNITS. IF SUBSTITUTION IS DESIRED, CONTRACTOR SHALL SUBMIT PRODUCT DATA WITH CALCULATIONS SIGNED AND SEALED BY A REGISTERED ENGINEER IN THE STATE OF NEW YORK

## 10 Retaining Wall Section (2'-0" to 4'-6" Height)

SCALE: NTS SPECIFICATION #

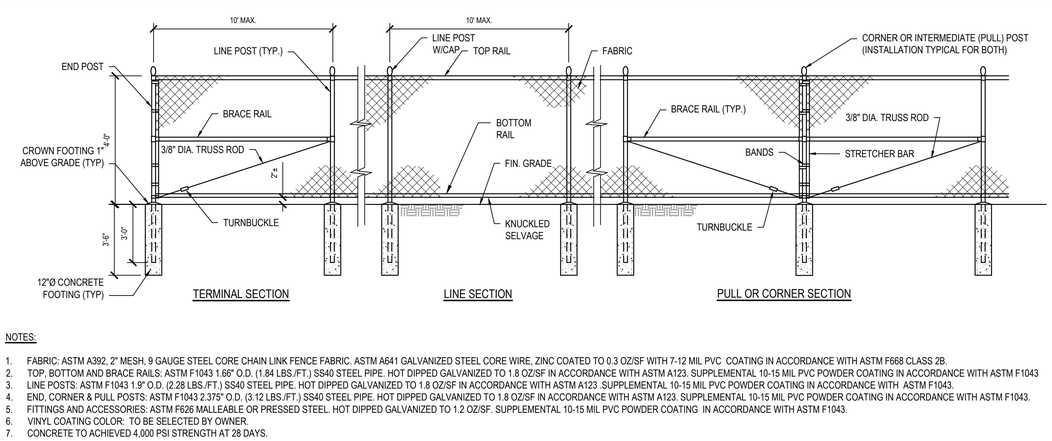


NOTES:

1. FABRIC: ASTM A392, 2" MESH, 9 GAUGE STEEL CORE CHAIN LINK FENCE FABRIC. ASTM A641 GALVANIZED STEEL CORE WIRE, ZINC COATED TO 0.3 OZ/SF WITH 7-12 MIL PVC COATING IN ACCORDANCE WITH ASTM F668 CLASS 2B.
2. TOP, BOTTOM AND BRACE RAILS: ASTM F1043 1.66" O.D. (1.84 LBS./FT.) SS40 STEEL PIPE. HOT DIPPED GALVANIZED TO 1.8 OZ/SF IN ACCORDANCE WITH ASTM A123. SUPPLEMENTAL 10-15 MIL PVC POWDER COATING IN ACCORDANCE WITH ASTM F1043
3. LINE POSTS: ASTM F1043 1.9" O.D. (2.28 LBS./FT.) SS40 STEEL PIPE. HOT DIPPED GALVANIZED TO 1.8 OZ/SF IN ACCORDANCE WITH ASTM A123 .SUPPLEMENTAL 10-15 MIL PVC POWDER COATING IN ACCORDANCE WITH ASTM F1043.
4. END, CORNER & PULL POSTS: ASTM F1043 2.375" O.D. (3.12 LBS./FT.) SS40 STEEL PIPE. HOT DIPPED GALVANIZED TO 1.8 OZ/SF IN ACCORDANCE WITH ASTM A123. SUPPLEMENTAL 10-15 MIL PVC POWDER COATING IN ACCORDANCE WITH ASTM F1043.
5. FITTINGS AND ACCESSORIES: ASTM F626 MALLEABLE OR PRESSED STEEL. HOT DIPPED GALVANIZED TO 1.2 OZ/SF. SUPPLEMENTAL 10-15 MIL PVC POWDER COATING IN ACCORDANCE WITH ASTM F1043.
6. VINYL COATING COLOR: TO BE SELECTED BY OWNER.
7. CONCRETE TO ACHIEVED 4,000 PSI STRENGTH AT 28 DAYS.

## 11 Chain Link Fence - Vinyl Coated - 4' Height

SCALE: NTS | H2M X1 323113.15

H2M architects + engineers
1133 Westchester Ave., Suite N-210
White Plains, NY 10605
914.358.5623 • www.h2m.com
NY Architecture & Landscape Architecture: No Certificate Required
NY Engineering Certificate of Authorization No. 0018178

CONSULTANTS:

| MARK | DATE | DESCRIPTION |
|---|---|---|
| | | |

STATE OF NEW YORK · MATTHEW RONALD MOHLIN · LICENSED PROFESSIONAL ENGINEER · 071569

09/30/2020
EXP. DATE

MATTHEW R. MOHLIN, P.E.
NY PROFESSIONAL ENGINEER Lic. No. 071569

"IN ACCORDANCE WITH ARTICLE 145, SECTION 7209 OF THE NYS EDUCATION LAW, ALTERATION OF THIS DOCUMENT EXCEPT BY LICENSE PROFESSIONAL IS ILLEGAL"

| DESIGNED BY: | DRAWN BY: | CHECKED BY: | REVIEWED BY: |
|---|---|---|---|
| S. PETERS | A. SODERMAN | B. LEDGER | M. MOHLIN |

| PROJECT No.: | DATE: | SCALE: |
|---|---|---|
| SMSD2508 | OCTOBER 2026 | AS SHOWN |

CLIENT

**SOMERS CENTRAL SCHOOL DISTRICT**

**VARIOUS UPGRADES AT SOMERS HIGH SCHOOL**

**120 PRIMROSE ST, LINCOLNDALE, NY 10540**

**SED #: 66-21-01-06-0-003-023**

CONTRACT

**CONTRACT C CIVIL / SITE CONSTRUCTION**

STATUS

**BID DOCUMENTS**


SHEET TITLE

**SITE DETAILS**


DRAWING No.

**HS-C 500.00**


C:\Users\peters\appdata\local\temp\AcPublish_17656\DSD_CS01 Site Details.dwg Last Modified: Oct 08, 2026 - 11:47am Plotted on: Oct 28, 2026 - 5:04pm By peters

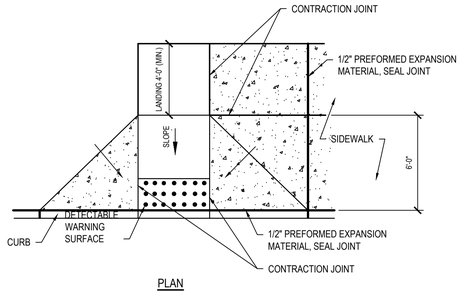


PLAN

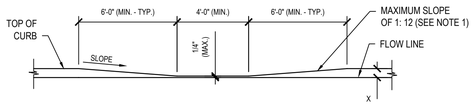


ELEVATION

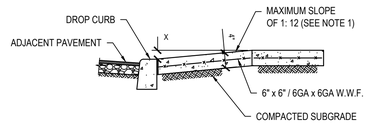



SECTION

NOTES:


1. DIMENSIONS SHOWN ARE APPLICABLE FOR INSTALLATION WITH 6" CURB REVEAL. DIMENSIONS OF FLARE AND RAMP LENGTH FOR INSTALLATION WITH ALTERNATE CURB REVEALS MAY BE MODIFIED TO MAINTAIN A RAMP SLOPE NOT TO EXCEED 1:12.
2. THE SIZE OF THE DETECTABLE WARNING FIELD SHALL BE 24" IN THE DIRECTION OF TRAVEL AND SHALL EXTEND THE FULL WIDTH OF THE CURB RAMP EXCLUSIVE OF SIDE FLARES.
3. MAXIMUM SLOPE OF LANDING IS 2% IN ANY DIRECTION.
4. RAMP TRANSITIONS BETWEEN WALKS, GUTTERS OR STREETS SHALL BE FLUSH AND FREE OF ABRUPT VERTICAL CHANGES (1/4" MAX.)
5. CONCRETE TO ACHIEVE 4,000 P.S.I. STRENGTH AT 28 DAYS.
6. COMPACT SUBGRADE TO 92% MAXIMUM DENSITY IN ACCORDANCE WITH ASTM D1557.
7. APPLY BRUSH FINISH PERPENDICULAR TO DIRECTION OF SLOPE.
8. REFER TO CONCRETE SIDEWALK DETAIL FOR INFORMATION REGARDING CONTRACTION AND EXPANSION JOINTS.

## 1 Concrete Handicap Ramp - Mid Block - Flare

SCALE: NTS (321313.36 H2MX2) - U

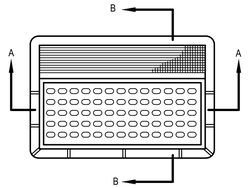


PLAN

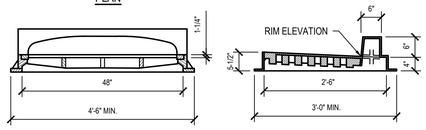



SECTION A-A SECTION B-B

NOTE

1. CASTING MUST BE CAST IRON AND CAPABLE OF SUPPORTING AASHTO HS-20 HIGHWAY LOADING.
2. GRATE PATTERN TO BE BICYCLE SAFE.

## 2 Combination Inlet Frame & Grate - Heavy Duty

SCALE: NTS (334913.23 H2MX3)

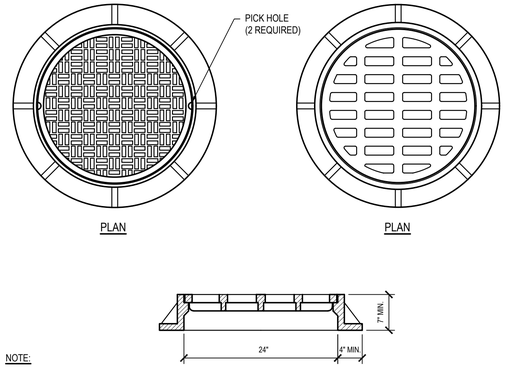


PLAN PLAN


SECTION

NOTE:


CASTINGS MUST BE CAST IRON CAPABLE OF SUPPORTING THE AASHTO HS-20 HIGHWAY LOADING.

## 3 Circular Frame & Cover or Grate - Heavy Duty

SCALE: NTS | H2M:X5 334913.23

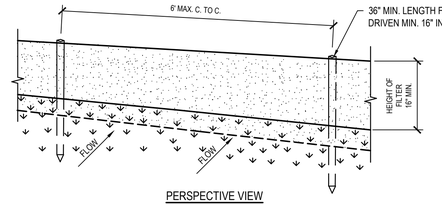


PERSPECTIVE VIEW

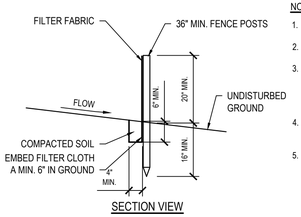


SECTION VIEW


NOTES

1. POSTS SHALL BE 2" X 2" HARDWOOD OR APPROVED EQUIVALENT.
2. FILTER CLOTH TO BE TO BE FASTENED SECURELY TO POSTS AT TOP AND MID SECTION.
3. WHEN TWO SECTIONS OF FILTER CLOTH ADJOIN EACH OTHER THEY SHALL BE OVERLAPPED BY SIX INCHES AND FOLDED AND SECURE AT POST. FILTER CLOTH SHALL BE EITHER FILTER X, MIRAFI 100X, STABILINKA T140N, OR APPROVED EQUIVALENT.
4. MAINTENANCE SHALL BE PERFORMED AS NEEDED AND ACCUMULATED SEDIMENT REMOVED WHEN "BULGES" DEVELOP IN THE SILT FENCE.
5. REMOVE SILT FENCE UPON PERMANENT STABILIZATION OF UPLAND AREAS.

## 4 Silt Fence - Standard

SCALE: NTS 312513.13 NYDC1-U

| FILTER FABRIC PROPERTIES | | | |
|---|---|---|---|
| Mechanical Properties | Test Method | Units | MARV |
| Grab Tensile Strength | ASTM D 4632 | lbs | 365 x 200 |
| Grab Tensile Elongation | ASTM D 4632 | % | 24 x 10 |
| Puncture Strength | ASTM D 4833 | lbs | 90 |
| Mullen Burst Strength | ASTM D 3786 | psi | 450 |
| Trapezoid Tear Strength | ASTM D 4533 | lbs | 115 x 75 |
| UV Resistence | ASTM D 4355 | % | 90 |
| Apparent Opening Size | ASTM D 4751 | US Std Sieve) | 40 |
| Flow Rate | ASTM D 4491 | gal/min/ft | 145 |
| Permittivity | ASTM D 4491 | Sec$^{-1}$ | 2.1 |

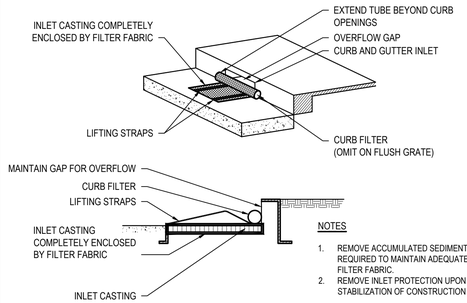



NOTES

1. REMOVE ACCUMULATED SEDIMENT AND DEBRIS AS REQUIRED TO MAINTAIN ADEQUATE FLOW THROUGH FILTER FABRIC.
2. REMOVE INLET PROTECTION UPON PERMANENT STABILIZATION OF CONSTRUCTION SITE.

## 5 Curb Inlet Sediment Bag Protection

SCALE: NTS (312553.13 H2MX1) - U

| FILTER FABRIC PROPERTIES | | | |
|---|---|---|---|
| Mechanical Properties | Test Method | Units | MARV |
| Grab Tensile Strength | ASTM D 4632 | lbs | 365 x 200 |
| Grab Tensile Elongation | ASTM D 4632 | % | 24 x 10 |
| Puncture Strength | ASTM D 4833 | lbs | 90 |
| Mullen Burst Strength | ASTM D 3786 | psi | 450 |
| Trapezoid Tear Strength | ASTM D 4533 | lbs | 115 x 75 |
| UV Resistence | ASTM D 4355 | % | 90 |
| Apparent Opening Size | ASTM D 4751 | US Std Sieve) | 40 |
| Flow Rate | ASTM D 4491 | gal/min/ft | 145 |
| Permittivity | ASTM D 4491 | Sec$^{-1}$ | 2.1 |

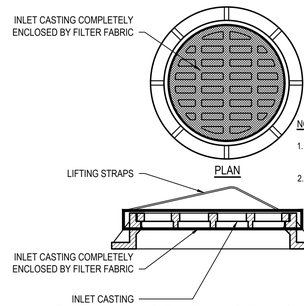



PLAN

NOTES

1. REMOVE ACCUMULATED SEDIMENT AND DEBRIS AS REQUIRED TO MAINTAIN ADEQUATE FLOW THROUGH FILTER FABRIC.
2. REMOVE INLET PROTECTION UPON PERMANENT STABILIZATION OF CONSTRUCTION SITE.

## 6 Circular Inlet Sediment Bag Protection

SCALE: NTS 312553.13 H2MX2

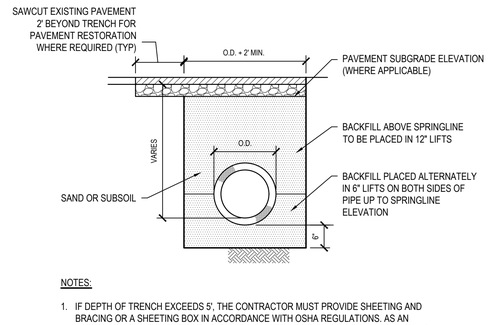



NOTES:

1. IF DEPTH OF TRENCH EXCEEDS 5', THE CONTRACTOR MUST PROVIDE SHEETING AND BRACING OR A SHEETING BOX IN ACCORDANCE WITH OSHA REGULATIONS. AS AN ALTERNATIVE, IF PERMITTED BY THE ENGINEER, THE TRENCH WALLS MAY BE CUT BACK TO A 1:1 SLOPE OR THE NATURAL ANGLE OF REPOSE FOR THE SOIL, WHICHEVER IS GREATER.
2. WITHIN 9" OF PAVEMENT SUBGRADE ELEVATION (WHERE APPLICABLE) COMPACT BACKFILL TO 92% MAXIMUM DENSITY IN ACCORDANCE WITH ASTM D1557. ALL OTHER BACKFILL MATERIAL TO BE COMPACTED TO 90% MAXIMUM DENSITY IN ACCORDANCE WITH ASTM D1557.

## 7 Pipe Trench

SCALE: NTS 312333.00 H2MX1 -U

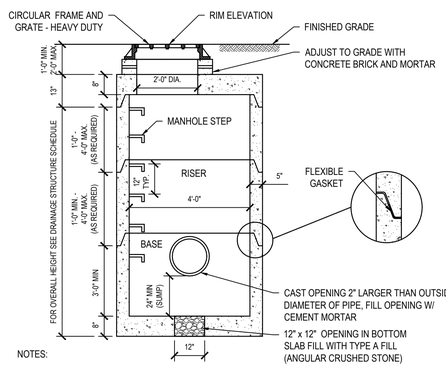



NOTES:

1. MANHOLE IS TO BE REINFORCED PRECAST CONCRETE AND CAPABLE OF SUPPORTING THE AASHTO HS-20 HIGHWAY LOADING.
2. MANHOLE CONSTRUCTION TO CONFORM TO ASTM C913
3. PROVIDE ADDITIONAL RISERS AS REQUIRED.
4. FLEXIBLE GASKET TO CONFORM TO THE REQUIREMENTS OF ASTM C990.

## 8 Catch Basin - Round

SCALE: NTS (334913.13 H2MX1) - (MOD)

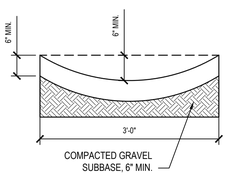



NOTES:

1. THE FLOW LINE OF THE ASPHALT GUTTER SHALL NOT VARY MORE THAN 0.01' VERTICALLY FROM A 10' STRAIGHT EDGE PLACED LONGITUDINALLY ALONG FLOW LINE.
2. THE FLOW LINE OF THE ASPHALT GUTTER SHALL NOT VARY MORE THAN 0.03' HORIZONTALLY FROM A 10' STRAIGHT EDGE PLACED LONGITUDINALLY ALONG FLOW LINE.


## 9 Asphalt Swale

SCALE: NTS

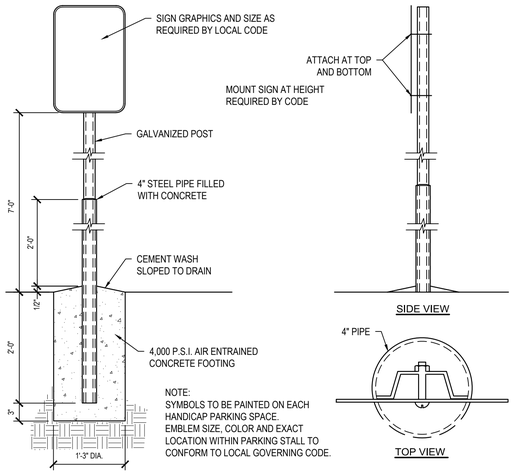


## 10 Post - Mounted ADA Sign

SCALE: NTS (101453H2MX1 ADA) - U

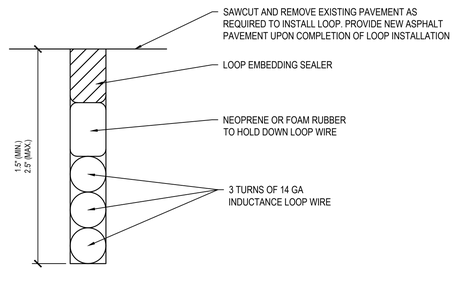


## 11 Inductance Loop

SCALE: NTS


H2M architects + engineers

1133 Westchester Ave., Suite N-210
White Plains, NY 10605
914.358.5623 • www.h2m.com
NY Architecture & Landscape Architecture: No Certificate Required
NY Engineering Certificate of Authorization No. 0018178


CONSULTANTS:

| MARK | DATE | DESCRIPTION |
|---|---|---|
| | | |

STATE OF NEW YORK · MATTHEW RONALD MOHLIN · 071569 · LICENSED PROFESSIONAL ENGINEER

09/30/2026 EXP. DATE

MATTHEW R. MOHLIN, P.E.
NY PROFESSIONAL ENGINEER Lic. No. 071569

"IN ACCORDANCE WITH ARTICLE 145, SECTION 7209 OF THE NYS EDUCATION LAW, ALTERATION OF THIS DOCUMENT EXCEPT BY LICENSE PROFESSIONAL IS ILLEGAL"

| DESIGNED BY: | DRAWN BY: | CHECKED BY: | REVIEWED BY: |
|---|---|---|---|
| S. PETERS | A. SODERMAN | B. LEDGER | M. MOHLIN |

| PROJECT No.: | DATE: | SCALE: |
|---|---|---|
| SMSD2508 | OCTOBER 2026 | AS SHOWN |

CLIENT

**SOMERS CENTRAL SCHOOL DISTRICT**

**VARIOUS UPGRADES AT SOMERS HIGH SCHOOL**

**120 PRIMROSE ST, LINCOLNDALE, NY 10540**

**SED #: 66-21-01-06-0-003-023**

CONTRACT

**CONTRACT C CIVIL / SITE CONSTRUCTION**

STATUS

**BID DOCUMENTS**


SHEET TITLE

**SITE DETAILS**

DRAWING No.

**HS-C 501.00**


C:\Users\peters\appdata\local\temp\AcPublish_17660\06_C501 Site Details.dwg Last Modified: Oct 08, 2026 - 12:09pm Plotted on: Oct 28, 2026 - 5:07pm By speters

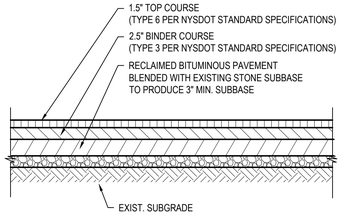


NOTE:
CONTRACTOR TO RECLAIM APPROXIMATELY THREE (3) TO SIX (6) INCHES OF EXISTING ASPHALT PAVEMENT (PAVEMENT THICKNESS VARIES). CONTRACTOR IS RESPONSIBLE FOR REMOVAL AND PROPER DISPOSAL OF ANY UNUSED MATERIALS.

## 1 Asphalt Pavement Reclamation


SCALE: NTS H2M - MOD

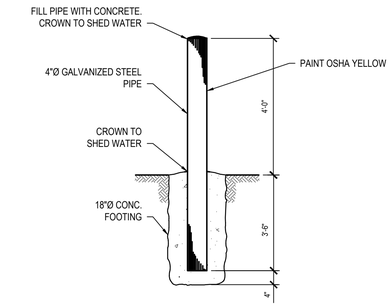


NOTE:
1. CONCRETE TO ACHIEVE 4000 PSI STRENGTH AT 28 DAYS.

## 2 Steel Bollard - 4" Diameter

NTS (323613.00 H2MX1)

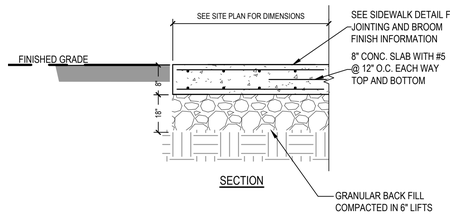



**NOTES:**

1. CONCRETE TO ACHIEVE 4000 PSI STRENGTH AT 28 DAYS
2. COMPACT SUBGRADE TO 92% MAXIMUM DENSITY IN ACCORDANCE WITH ASTM D1557.
3. APPLY BROOM FINISH PERPENDICULAR TO DIRECTION OF TRAVEL.
4. INSTALL EXPANSION MATERIAL ALONG ALL AREAS OF PAD BORDERING FINISHED SURFACES.

## 3 Concrete Pad


SCALE: NTS

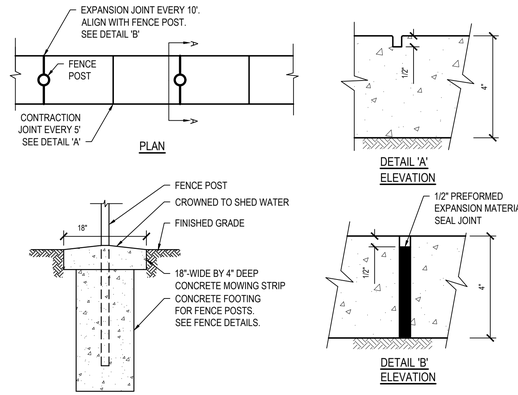


NOTES:
1. CONCRETE TO ACHIEVE 4000 PSI STRENGTH AT 28 DAYS
2. COMPACT SUBGRADE TO 92% MAXIMUM DRY DENSITY IN ACCORDANCE WITH ASTM D1557.
3. APPLY BROOM FINISH PARALLEL TO FENCE LINE.

## 4 Concrete Mow Strip

SCALE: NTS SPECIFICATION #

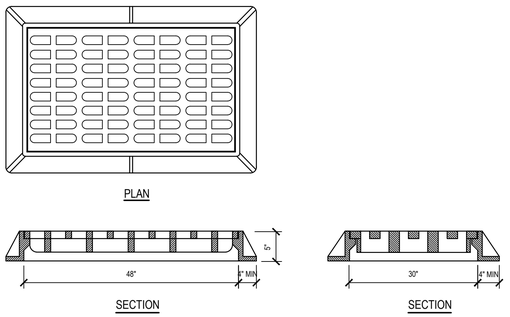


NOTES:
1. CASTING MUST BE CAST IRON AND CAPABLE OF SUPPORTING THE AASHTO HS-20 HIGHWAY LOADING.
2. GRATE PATTERN TO BE BICYCLE- SAFE.

## 5 Rectangular Frame & Grate - Heavy Duty

SCALE: NTS (334913.23 H2MZ1)


H2M architects + engineers
1133 Westchester Ave., Suite N-210
White Plains, NY 10605
914.358.5623 • www.h2m.com
NY Architecture & Landscape Architecture: No Certificate Required
NY Engineering Certificate of Authorization No. 0018178


CONSULTANTS:

| MARK | DATE | DESCRIPTION |
|---|---|---|
| | | |
| | | |
| | | |
| | | |
| | | |
| | | |
| | | |
| | | |
| | | |
| | | |
| | | |

STATE OF NEW YORK · MATTHEW RONALD MOHLIN · 071569 · LICENSED PROFESSIONAL ENGINEER

09/30/2029
EXP. DATE

MATTHEW R. MOHLIN, P.E.
NY PROFESSIONAL ENGINEER Lic. No. 071569

"IN ACCORDANCE WITH ARTICLE 145, SECTION 7209 OF THE NYS EDUCATION LAW, ALTERATION OF THIS DOCUMENT EXCEPT BY LICENSE PROFESSIONAL IS ILLEGAL"

| DESIGNED BY: | DRAWN BY: | CHECKED BY: | REVIEWED BY: |
|---|---|---|---|
| S. PETERS | A. SODERMAN | B. LEDGER | M. MOHLIN |

| PROJECT No.: | DATE: | SCALE: |
|---|---|---|
| SMSD2508 | OCTOBER 2026 | AS SHOWN |

CLIENT

**SOMERS CENTRAL SCHOOL DISTRICT**

**VARIOUS UPGRADES AT SOMERS HIGH SCHOOL**

**120 PRIMROSE ST, LINCOLNDALE, NY 10540**

**SED #: 66-21-01-06-0-003-023**

CONTRACT

**CONTRACT C**
**CIVIL / SITE CONSTRUCTION**

STATUS

**BID DOCUMENTS**

SHEET TITLE

**SITE DETAILS**

DRAWING No.

**HS-C 502.00**

C:\Users\speters\appdata\local\temp\AcPublish_17660\07_CS02 Site Details.dwg Last Modified: Oct 28, 2026 - 5:09pm Plotted on: Oct 28, 2026 - 5:15pm By speters