SOMERS CENTRAL SCHOOL DISTRICT
VARIOUS UPGRADES AT:
ROUTE 202 CAMPUS

SOMERS INTERMEDIATE SCHOOL

240 US-202
SOMERS, NY 10589

SED #: 66-21-01-06-0-006-021

SOMERS MIDDLE SCHOOL

250 US-202
SOMERS, NY 10589

SED#: 66-21-01-06-0-001-021

CONTRACT G2 - GENERAL CONSTRUCTION
CONTRACT P2 - PLUMBING CONSTRUCTION
CONTRACT M2 - MECHANICAL CONSTRUCTION
CONTRACT E2 - ELECTRICAL CONSTRUCTION

SI - DRAWING LIST

1) GENERAL	
SI-G 000	COVER SHEET
SI-G 100	EXISTING FIRST FLOOR PLAN | (FOR INFORMATION ONLY)
SI-G 101	CODE COMPLIANCE INFORMATION AND EXISTING BASEMENT PLAN | (FOR INFORMATION ONLY)
2) ARCHITECTURE	
SI-AD 100	FIRST FLOOR DEMOLITION PLAN
SI-AD 120	FIRST FLOOR REFLECTED CEILING DEMOLITION PLAN
SI-AD 430	RESTROOM UPGRADES DEMOLITION PLAN
SI-A 100	FIRST FLOOR PLAN
SI-A 120	FIRST FLOOR REFLECTED CEILING PLAN
SI-A 200	EXTERIOR BUILDING ELEVATIONS
SI-A 201	EXTERIOR BUILDING ELEVATIONS
SI-A 202	EXTERIOR BUILDING ELEVATIONS
SI-A 203	EXTERIOR BUILDING ELEVATIONS
SI-A 400	ENLARGED DEMO & PROPOSED OUTDOOR LEARNING SPACE PLANS | ALTERNATE
SI-A 401	ENLARGED MULTIMEDIA CENTER PLAN AND REFLECTED CEILING PLAN
SI-A 430	RESTROOM UPGRADES PROPOSED PLAN
SI-A 431	RESTROOM UPGRADES DETAILS AND SCHEDULES
SI-A 500	ARCHITECTURAL DETAILS
SI-A 610	WINDOW AND DOOR SCHEDULE AND DETAILS
3) PLUMBING	
SI-P 430	RESTROOM UPGRADES PROPOSED PLANS
SI-PD 430	RESTROOM UPGRADES DEMOLITION PLANS
4) MECHANICAL	
SI-M 001	GENERAL NOTES, LEGENDS, AND ABBREVIATIONS
SI-MD 110	FIRST FLOOR DEMOLITION PLAN
SI-MD 111	FIRST FLOOR DEMOLITION PLAN
SI-MD 112	ROOF DEMOLITION PLAN
SI-M 110	FIRST FLOOR NEW WORK PLAN
SI-M 111	ROOF NEW WORK PLAN
SI-M 500	DETAILS
SI-M 501	DETAILS, SCHEDULES, AND CONTROL DIAGRAMS
SI-M 600	SCHEDULES
5) ELECTRICAL	
SI-E 001.00	LEGENDS
SI-ES 100.00	SITE PLAN
SI-ED100	FIRST FLOOR DEMOLITION PLAN
SI-ED101.00	ROOF DEMOLITION PLAN
SI-E 100	FIRST FLOOR NEW WORK PLAN
SI-E 101.00	ROOF NEW WORK PLAN
SI-E 500.00	DETAILS

MS - DRAWING LIST

1) GENERAL	
MS-G 000	COVER SHEET
MS-G 100	EXISTING PLAN BASEMENT | (FOR INFORMATION ONLY)
MS-G 101	EXISTING PLAN LEVEL 1 | (FOR INFORMATION ONLY)
MS-G 102	EXISTING PLAN LEVEL 2 | (FOR INFORMATION ONLY)
MS-G 103	EXISTING PLAN LEVEL 3 | (FOR INFORMATION ONLY)
MS-G 104	CODE CHARTS | (FOR INFORMATION ONLY)
2) ARCHITECTURE	
MS-AD 100	BASEMENT DEMOLITION PLAN
MS-AD 101	DEMOLITION PLAN LEVEL 1
MS-AD 102	DEMOLITION PLAN LEVEL 2
MS-AD 103	DEMOLITION PLAN LEVEL 3
MS-AD 430	RESTROOM UPGRADES DEMOLITION PLAN
MS-A 100	FLOOR PLAN | BASEMENT
MS-A 101	FLOOR PLAN | LEVEL 1
MS-A 102	FLOOR PLAN | LEVEL 2
MS-A 103	FLOOR PLAN | LEVEL 3
MS-A 120	ENLARGED REFLECTED CEILING PLANS
MS-A 121	ENLARGED REFLECTED CEILING PLANS
MS-A 122	ENLARGED REFLECTED CEILING PLANS
MS-A 123	ENLARGED REFLECTED CEILING PLANS
MS-A 124	ENLARGED REFLECTED CEILING PLANS
MS-A 125	ENLARGED REFLECTED CEILING PLANS
MS-A 126	ENLARGED REFLECTED CEILING PLANS
MS-A 127	ENLARGED REFLECTED CEILING PLANS
MS-A 130	ROOF PLAN - PROPOSED CONDITION
MS-A 200	EXTERIOR BUILDING ELEVATIONS
MS-A 201	EXTERIOR BUILDING ELEVATIONS
MS-A 202	EXTERIOR BUILDING ELEVATIONS
MS-A 203	EXTERIOR BUILDING ELEVATIONS
MS-A 400	ENLARGED PLANS & ELEVATIONS CLASSROOM UPGRADES | TYPE A-SCIENCE-RM 105
MS-A 401	ENLARGED PLANS & ELEVATIONS CLASSROOM UPGRADES | TYPE B-RM 131
MS-A 402	ENLARGED PLANS & ELEVATIONS CLASSROOM UPGRADES | TYPE C-ART-RM 209
MS-A 403	ENLARGED PLANS & ELEVATIONS CLASSROOM UPGRADES | TYPE D-ART-RM 211
MS-A 404	ENLARGED PLANS & ELEVATIONS CLASSROOM UPGRADES | TYPE E
MS-A 405	ENLARGED PLANS & ELEVATIONS CLASSROOM UPGRADES | TYPE F
MS-A 406	ENLARGED PLANS & ELEVATIONS CLASSROOM UPGRADES | TYPE G
MS-A 407	ENLARGED PLANS & ELEVATIONS CLASSROOM UPGRADES | TYPE H-SCIENCE-RM 315
MS-A 408	ENLARGED PLANS & ELEVATIONS CLASSROOM UPGRADES | TYPE I-SCIENCE-RM 316
MS-A 409	ENLARGED PLANS & ELEVATIONS CLASSROOM UPGRADES | TYPE J-RM 317
MS-A 410	ENLARGED PLANS & ELEVATIONS CLASSROOM UPGRADES | TYPE K-SCIENCE-RM 107
MS-A 430	RESTROOM UPGRADES PROPOSED PLAN
MS-A 500	ARCHITECTURAL DETAILS
MS-A 501	CASEWORK DETAILS
MS-A 502	CASEWORK DETAILS
MS-A 503	CASEWORK DETAILS
MS-A 510	WINDOW DETAILS
MS-A 520	DOOR DETAILS
MS-A 540	ROOF DETAILS
MS-A 541	ROOF DETAILS
MS-A 620	DOOR SCHEDULE
3) PLUMBING	
MS-P 001	GENERAL, NOTES, LEGEND, AND ABBREVIATIONS
MS-PD 430	RESTROOM UPGRADES DEMOLITION PLAN
MS-M 600	MECHANICAL SCHEDULES
MS-P 100	FIRST FLOOR OVERALL PLAN
MS-P 101	SECOND FLOOR OVERALL PLAN
MS-P 102	THIRD FLOOR OVERALL PLAN
MS-P 200	PLUMBING ENLARGEMENT PLANS
MS-P 430	RESTROOM UPGRADES PROPOSED PLAN
MS-P 500	PLUMBING SCHEDULES AND DETAILS
4) MECHANICAL	
MS-M 001	MECHANICAL GENERAL NOTES, LEGENDS, AND ABBREVIATIONS
MS-MD 110	MECHANICAL PARTIAL FIRST FLOOR DEMOLITION PLAN
MS-MD 111	MECHANICAL PARTIAL FIRST FLOOR DEMOLITION PLAN
MS-MD 112	MECHANICAL PARTIAL SECOND FLOOR DEMOLITION PLAN
MS-MD 113	MECHANICAL PARTIAL SECOND FLOOR DEMOLITION PLAN
MS-MD 114	MECHANICAL PARTIAL SECOND FLOOR DEMOLITION PLAN
MS-MD 115	MECHANICAL PARTIAL SECOND FLOOR DEMOLITION PLAN
MS-MD 116	MECHANICAL PARTIAL SECOND FLOOR DEMOLITION PLAN
MS-MD 117	MECHANICAL PARTIALTHRID FLOOR DEMOLITION PLAN
MS-MD 118	MECHANICAL PARTIALTHIRD FLOOR DEMOLITION PLAN
MS-MD 119	MECHANICAL ROOF DEMOLITION PLAN
MS-M 110	MECHANICAL PARTIAL FIRST FLOOR NEW WORK PLAN
MS-M 111	MECHANICAL PARTIAL FIRST FLOOR NEW WORK PLAN
MS-M 112	MECHANICAL PARTIAL SECOND FLOOR NEW WORK PLAN
MS-M 113	MECHANICAL PARTIAL SECOND FLOOR OFFICE NEW WORK PLAN
MS-M 114	MECHANICAL PARTIAL SECOND FLOOR NEW WORK PLAN
MS-M 115	MECHANICAL PARTIAL SECOND FLOOR NEW WORK PLAN
MS-M 116	MECHANICAL PARTIAL SECOND FLOOR NEW WORK PLAN
MS-M 117	MECHANICAL PARTIAL SECOND AND ROOF FLOOR NEW WORK PLAN
MS-M 118	MECHANICAL PARTIAL SECOND AND ROOF FLOOR NEW WORK PLAN
MS-M 119	MECHANICAL PARTIAL THIRD FLOOR NEW WORK PLAN
MS-M 120	MECHANICAL PARTIAL THIRD FLOOR NEW WORK PLAN
MS-M 121	MECHANICAL ROOF NEW WORK PLAN
MS-M 122	MECHANICAL FIRST FLOOR CORRIDOR NEW WORK PLAN
MS-M 123	MECHANICIAL SECOND FLOOR CORRIDOR NEW WORK PLAN
MS-M 500	MECHANICAL DETAILS
MS-M 501	MECHANICAL DETAILS
MS-M 502	MECHANICAL DETAILS
MS-M 601	MECHANICAL SCHEDULES
MS-M 602	MECHANICAL SCHEDULES
MS-M 603	MECHANICAL SCHEDULES
MS-M 650	MECHANICAL CONTROL DIAGRAMS
MS-M 651	MECHANICAL CONTROL DIAGRAMS
5) ELECTRICAL	
MS-E 001	ELECTRICAL LEGENDS
MS-ED 100	ELECTRICAL BASEMENT DEMOLITION PLAN
MS-ED 101	ELECTRICAL FIRST FLOOR DEMOLITION PLAN
MS-ED 102	ELECTRICAL SECOND FLOOR DEMOLITION PLAN
MS-ED 103	ELECTRICAL THIRD FLOOR DEMOLITION PLAN
MS-ED 104	ELECTRICAL ROOF DEMOLITION PLAN
MS-E 100	ELECTRICAL BASEMENT NEW WORK PLAN
MS-E 101	ELECTRICAL FIRST FLOOR NEW WORK PLAN
MS-E 102	ELECTRICAL SECOND FLOOR NEW WORK PLAN
MS-E 103	ELECTRICAL THIRD FLOOR NEW WORK PLAN
MS-E 104	ELECTRICAL ROOF NEW WORK PLAN
MS-E 105	ELECTRICAL ENLARGED ELECTRICAL ROOM PLANS
MS-E 500	ELECTRICAL DETAILS
MS-E 600	ELECTRICAL SCHEDULES

File Path

9/17/2009 10:58:39 AM

H2M architects + engineers
1133 Westchester Avenue, Suite N-210
White Plains, NY 10605
914.358.5623 • www.h2m.com
NY Architecture & Landscape Architecture: No Certificate Required
NY Engineering Certificate of Authorization No.: 0018178

CONSULTANTS:

MARK	DATE	DESCRIPTION

REGISTERED ARCHITECT KATRINA PACHECO 041183 STATE OF NEW YORK

09/30/2029
KATRINA N. PACHECO, R.A.
Exp. Date
NY PROFESSIONAL ARCHITECT Lic. No. 041183

"IN ACCORDANCE WITH ARTICLE 145, SECTION 7209 OF THE NYS EDUCATION LAW, ALTERATION OF THIS DOCUMENT EXCEPT BY A LICENSED PROFESSIONAL IS ILLEGAL"

DESIGNED BY:	DRAWN BY:	CHECKED BY:	REVIEWED BY:
S. MANDIC	C. HENRY	L. RAUSCHER	K. PACHECO

PROJECT No:	DATE:	SCALE:
SMSD2506-2507	NOVEMBER 2026	AS SHOWN

CLIENT
SOMERS CENTRAL SCHOOL DISTRICT

VARIOUS UPGRADES AT SOMERS CSD

110 & 120 PRIMROSE ST
LINCOLNDALE, NY 10540

SI - SED #: 66-21-01-06-0-006-021
MS - SED#: 66-21-01-06-0-001-021

CONTRACT
ALL CONTRACTS

STATUS
BID DOCUMENTS

SHEET TITLE
COVER SHEET

DRAWING No.
G 001.00


SOMERS CENTRAL SCHOOL DISTRICT
VARIOUS UPGRADES AT SOMERS INTERMEDIATE SCHOOL

240 US-202
SOMERS, NY 10589

CONTRACT G - GENERAL CONSTRUCTION
CONTRACT C - CIVIL CONSTRUCTION
CONTRACT P - PLUMBING CONSTRUCTION
CONTRACT M - MECHANICAL CONSTRUCTION
CONTRACT E - ELECTRICAL CONSTRUCTION

SED #: 66-21-01-06-0-006-021

LOCATION MAP

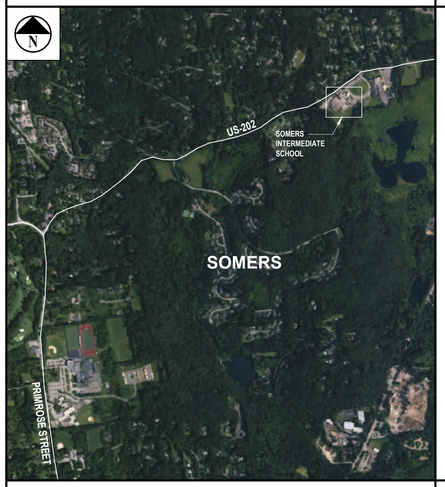

SYMBOLS LEGEND

BRICK
BATT INSULATION
ROOM NAME / ROOM / 000 / ± S.F. / ROOM NUMBER / AREA — ROOM NUMBER DESIGNATION TAG
A — WINDOW ELEVATION KEY
1i — WALL TYPE
ACOUSTIC TILE CERAMIC TILE
RIGID INSULATION
1 Title SCALE: 1/8" = 1'-0" — DRAWING TITLE
0 — COLUMN GRID
CONCRETE
GYPSUM BOARD
XX — REVISION TAG
1001A 1001A — DOOR NUMBER
CONCRETE BLOCK
PLYWOOD
12'-0" — PRIMARY CEILING HEIGHT TAG
9'-0" A.F.F. — SECONDARY CEILING HEIGHT TAG
EARTH
WOOD BLOCKING
1 A 101 — EXTERIOR ELEVATION
A A 101 A A — INTERIOR ELEVATION
STEEL
WOOD
1 A 101 — SECTION CUT
Ref 1 FAD 100 — DETAIL KEY


ABBREVIATIONS

AB	ANCHOR BOLT	DS	DOWN SPOUT	NIC	NOT IN CONTRACT
A/C	AIR CONDITIONING	DW	DISHWASHER	NTS	NOT TO SCALE
ACI	AMERICAN CONCRETE INSTITUTE	DWG	DRAWING	OC	ON CENTER
ACT	ACOUSTICAL CEILING TILE	EA	EACH	OD	OUTSIDE DIAMETER
ACU	AIR CONDITIONING UNIT	EL	ELEVATION	PLYWD	PLYWOOD
ADJ	ADJUSTABLE	ELEC	ELECTRIC/ELECTRICAL	PSF	POUNDS PER SQUARE FOOT
A/E	ARCHITECT/ENGINEER	ELEV	ELEVATOR	PSI	POUNDS PER SQUARE INCH
AFF	ABOVE FINISH FLOOR	EP	ELECTRICAL PANEL	PTD	PAINTED
ALUM	ALUMINUM	EPY	EPOXY COATING	PVC	POLYVINYL CHLORIDE
ANCH	ANCHOR	EQ	EQUAL	R	RADIUS OR RISER
ANSI	AMERICAN NATIONAL STANDARDS INSTITUTE	EQUIP	EQUIPMENT	RCP	REFLECTED CEILING PLAN
APA	ACCESS PANEL	EXIST	EXISTING	RD	ROOF DRAIN
APPROX	APPROXIMATELY	EXST	EXHAUST	REINF	REINFORCED
ASPH	ASPHALT	FAI	FRESH AIR INTAKE	RM	ROOM
ASTM	AMERICAN SOCIETY FOR TESTING & MATERIALS	F.A.S.	FALL ARREST SYSTEM	RO	ROUGH OPENING
AWS	AMERICAN WELDING SOCIETY	F.C.	FIRE CODE	SIM	SIMILAR
B	FIRE BLANKET	FD	FLOOR DRAIN	SPEC	SPECIFICATIONS
BAL	BALANCE	FIN	FINISH	SQ	SQUARE
BB	BULLETIN BOARD	FR	FIRE RATED	SS	STAINLESS STEEL
BD	BOARD	FTG	FOOTING	STL	STEEL
BLDG	BUILDING	GA	GAUGE	TEMP	TEMPERATURE
BLK	BLOCK	GWB	GYPSUM WALL BOARD	TER	TERRAZZO
BLKG	BLOCKING	GYP	GYPSUM	THK	THICK
BM	BEAM	FYP. BD.	GYPSUM BOARD	T.O.	TOP OF
B.O.	BOTTOM OF	HC	HANDICAPPED	TYP	TYPICAL
BOL	BOTTOM OF LINTEL	HM	HOLLOW METAL	UTIL	UTILITY
BOT	BOTTOM	HOR	HORIZONTAL	VB	VAPOR BARRIER
CEIL	CEILING	HW	HOT WATER	VCT	VINYL COMPOSITION TILE
CEM	CEMENT	INSUL	INSULATION/INSULATING	VTR	VENT THRU ROOF
CER	CERAMIC	INT	INTERIOR	WC	WATER CLOSET
CLO	CLOSET	LAV	LAVATORY	WH	WATER HEATER
CMU	CONCRETE MASONRY UNIT	LDR	LEADER	WWF	WELDED WIRE FABRIC
COL	COLUMN	LT	LIGHT		
CONC	CONCRETE	MAX	MAXIMUM		
CONST	CONSTRUCTION	MECH	MECHANICAL		
CONT	CONTINUOUS	MFR	MANUFACTURER		
CORR	CORRIDOR	MISC	MISCELLANEOUS		
CPT	CARPET	MO	MASONRY OPENING		
		MR	MOISTURE RESISTANT		

GENERAL NOTES

1. ALL WORK SHALL COMPLY WITH THE NEW YORK STATE FIRE PREVENTION AND BUILDING CODE AS WELL AS THE NEW YORK STATE EDUCATION DEPARTMENT MANUAL OF PLANNING STANDARDS.
2. ALL NOTES APPEARING HEREIN, WITH THOSE ON VARIOUS DRAWINGS SHALL APPLY TO ALL DRAWINGS AND FORM PART OF THE CONTRACT DOCUMENTS.
3. IT IS THE CONTRACTORS RESPONSIBILITY TO FIELD VERIFY ALL DIMENSIONS, SQUARE FOOTAGES, LOCATIONS AND QUANTITIES OF ALL ITEMS AND/OR SPACES WHETHER INDICATED IN THE DRAWINGS OR NOT.
4. DO NOT SCALE MEASURE ANY DRAWING. VERIFY THE FIGURES, DIMENSIONS AND DESIGN INTENTION SHOWN ON THE DRAWINGS BEFORE BEGINNING LAYOUT OF THE WORK AND REPORT ANY ERRORS, INACCURACIES, OR CONFLICTS TO THE ARCHITECT/ENGINEER IN WRITING BEFORE BEGINNING ANY WORK.
5. ALL WORK SHALL COMPLY WITH ALL APPLICABLE CODES, LAWS AND STATUTES AS REQUIRED. STRICTLY ADHERE TO MANUFACTURER'S PRINTED INSTRUCTIONS.
6. VERIFY EXACT LAYOUT COMPATIBILITY WITH ALL EXISTING CONDITIONS BEFORE BEGINNING WORK.
7. DISTURB ONLY THOSE AREAS OF THE SITE AFFECTED BY RENOVATION, UNLESS NOTED OTHERWISE. PROTECT ALL OTHER AREAS. CONTRACTORS SHALL BE RESPONSIBLE FOR ALL PATCH AND REPAIR OF EXISTING FINISHES WHICH ARE DAMAGED DURING CONSTRUCTION.
8. EACH CONTRACTOR SHALL COMPLY WITH THE REQUIREMENTS OF ANSI ICC A117.1 AND PROVIDE WHERE APPLICABLE ADA COMPLIANT BUILDING COMPONENTS.
9. THE OWNER RESERVES THE RIGHT AT ALL TIMES TO DELIVER, PLACE AND INSTALL EQUIPMENT AND FURNISHINGS AS THE WORK PROGRESSES SO LONG AS THERE IS NOT A CONFLICT WITH THE CONTRACTORS.
10. THE CONTRACTOR SHALL MAINTAIN, AT THE SITE, ONE RECORD COPY OF ALL DRAWINGS, SPECIFICATIONS AND APPROVED SHOP DRAWINGS AND APPROVED SAMPLES MARKED CURRENTLY TO RECORD ALL CHANGES DURING CONSTRUCTION.
11. ANY CHANGES TO THE SCOPE OF WORK OR IN THE CONSTRUCTION DETAILS, WHETHER DUE TO FIELD CONDITIONS OR OMISSION SHALL BE DOCUMENTED BY THE ARCHITECT PRIOR TO EXECUTION. ANY INCREASE OR DECREASE IN THE CONTRACT PRICE MUST BE APPROVED IN WRITING PRIOR TO EXECUTION.
12. THE CONTRACTOR BY PRESENTING THEIR BID FOR THE WORK, REPRESENTS THAT THEY HAVE INSPECTED THE SITE AND IS COMPLETELY FAMILIAR WITH THE SCOPE OF WORK AND ALL FIELD CONDITIONS RELATED TO, AND AFFECTING THE WORK AND ITS PERFORMANCE. EXCEPTIONS AFFECTING THE WORK AND ITS PERFORMANCE, OR CONFLICTS BETWEEN FIELD CONDITIONS, SHALL BE BROUGHT TO THE ATTENTION OF THE ARCHITECT / ENGINEER PRIOR TO THE SUBMISSION OF BIDS. FAILURE TO DO SO WILL NOT RESULT IN A CHANGE TO THE CONTRACT PRICE IT SHALL BE THE CONTRACTOR'S SOLE RESPONSIBILITY TO PROVIDE ALL NECESSARY ACCOMMODATIONS TO COMPLETE THE SCOPE OF WORK.
13. CONTRACTORS SHALL POST A COPY OF THE PERMIT ISSUED BY THE N.Y.S. EDUCATION DEPARTMENT DURING THE ENTIRE DURATION OF PROJECT.
14. FOLLOW MANUFACTURER RECOMMENDATIONS FOR ALL HARDWARE AND FASTENERS INTO TREATED WOODS AND METALS.

STAGING PLAN (N.T.S.)

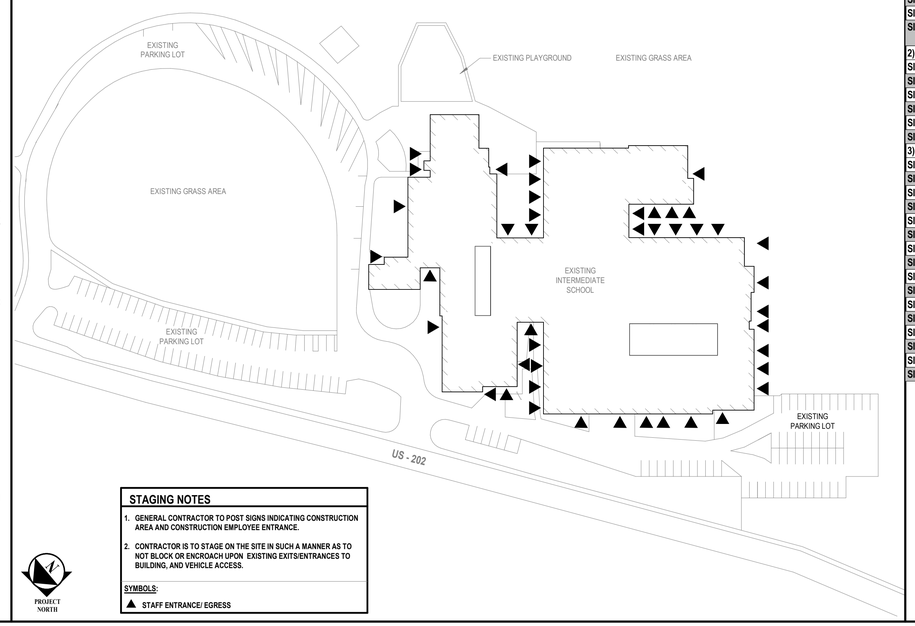

STAGING NOTES

1. GENERAL CONTRACTOR TO POST SIGNS INDICATING CONSTRUCTION AREA AND CONSTRUCTION EMPLOYEE ENTRANCE.
2. CONTRACTOR IS TO STAGE ON THE SITE IN SUCH A MANNER AS TO NOT BLOCK OR ENCROACH UPON EXISTING EXITS/ENTRANCES TO BUILDING, AND VEHICLE ACCESS.

SYMBOLS:
▲ STAFF ENTRANCE/ EGRESS

DRAWING LIST

1) GENERAL		4) PLUMBING	
SI-G 000	COVER SHEET	SI-P 430	RESTROOM UPGRADES PROPOSED PLANS
SI-G 100	EXISTING FIRST FLOOR PLAN | (FOR INFORMATION ONLY)	SI-PD 430	RESTROOM UPGRADES DEMOLITION PLANS
SI-G 101	CODE COMPLIANCE INFORMATION AND EXISTING BASEMENT PLAN | (FOR INFORMATION ONLY)	5) MECHANICAL	
2) CIVIL		SI-M 001	GENERAL NOTES, LEGENDS, AND ABBREVIATIONS
SI-C 000.00	GENERAL NOTES AND LEGENDS	SI-MD 110	FIRST FLOOR DEMOLITION PLAN
SI-CD 100.00	EXISTING CONDITIONS AND DEMOLITION PLAN	SI-MD 111	FIRST FLOOR DEMOLITION PLAN
SI-CS 100.00	SITE IMPROVEMENTS PLAN	SI-MD 112	ROOF DEMOLITION PLAN
SI-C 500.00	SITE DETAILS	SI-M 110	FIRST FLOOR NEW WORK PLAN
SI-C 501.00	SITE DETAILS	SI-M 111	ROOF NEW WORK PLAN
SI-C 502.00	SITE DETAILS	SI-M 500	DETAILS
3) ARCHITECTURE		SI-M 501	DETAILS, SCHEDULES, AND CONTROL DIAGRAMS
SI-AD 100	FIRST FLOOR DEMOLITION PLAN	SI-M 600	SCHEDULES
SI-AD 120	FIRST FLOOR REFLECTED CEILING DEMOLITION PLAN	6) ELECTRICAL	
SI-AD 430	RESTROOM UPGRADES DEMOLITION PLAN	SI-E 001.00	LEGENDS
SI-A 100	FIRST FLOOR PLAN	SI-ES 100.00	SITE PLAN
SI-A 120	FIRST FLOOR REFLECTED CEILING PLAN	SI-ED100	FIRST FLOOR DEMOLITION PLAN
SI-A 200	EXTERIOR BUILDING ELEVATIONS	SI-ED101.00	ROOF DEMOLITION PLAN
SI-A 201	EXTERIOR BUILDING ELEVATIONS	SI-E 100	FIRST FLOOR NEW WORK PLAN
SI-A 202	EXTERIOR BUILDING ELEVATIONS	SI-E 101.00	ROOF NEW WORK PLAN
SI-A 203	EXTERIOR BUILDING ELEVATIONS	SI-E 500.00	DETAILS
SI-A 400	ENLARGED DEMO & PROPOSED OUTDOOR LEARNING SPACE PLANS | ALTERNATE		
SI-A 401	ENLARGED MULTIMEDIA CENTER PLAN AND REFLECTED CEILING PLAN		
SI-A 430	RESTROOM UPGRADES PROPOSED PLAN		
SI-A 431	RESTROOM UPGRADES DETAILS AND SCHEDULES		
SI-A 500	ARCHITECTURAL DETAILS		
SI-A 610	WINDOW AND DOOR SCHEDULE AND DETAILS		
SI-A 900	COLOR PLAN - FIRST FLOOR		

H2M architects + engineers
1133 Westchester Avenue, Suite N-210
White Plains, NY 10605
914.358.5623 • www.h2m.com
NY Architecture & Landscape Architecture: No Certificate Required
NY Engineering Certificate of Authorization No.: 0016178

CONSULTANTS:

MARK	DATE	DESCRIPTION

REGISTERED ARCHITECT KATRINA PACHECO 041183 STATE OF NEW YORK

Katrina N. Pacheco 09/30/2029
KATRINA N. PACHECO, R.A.
NY PROFESSIONAL ARCHITECT Lic. No. 041183 Exp. Date

"IN ACCORDANCE WITH ARTICLE 145, SECTION 7209 OF THE NYS EDUCATION LAW, ALTERATION OF THIS DOCUMENT EXCEPT BY A LICENSED PROFESSIONAL IS ILLEGAL."

DESIGNED BY:	DRAWN BY:	CHECKED BY:	REVIEWED BY:
L. RAUSCHER	L. RAUSCHER	S.MANDIC	L. FEELEY

PROJECT No:	DATE:	SCALE:
SMSD2506	OCTOBER 2026	AS SHOWN

CLIENT
SOMERS CENTRAL SCHOOL DISTRICT

VARIOUS UPGRADES AT SOMERS INTERMEDIATE SCHOOL

240 US-202
SOMERS, NY 10589

SED #: 66-21-01-06-0-006-021


CONTRACT
ALL CONTRACTS

STATUS
FOR BID

SHEET TITLE
COVER SHEET

DRAWING No.
SI-G 000.00

C:\Users\lrausch\Documents_Revit Backup\SMSD2506_Central25_A_ErrauschenRLC9X.rvt
11/4/2026 9:53:04 AM

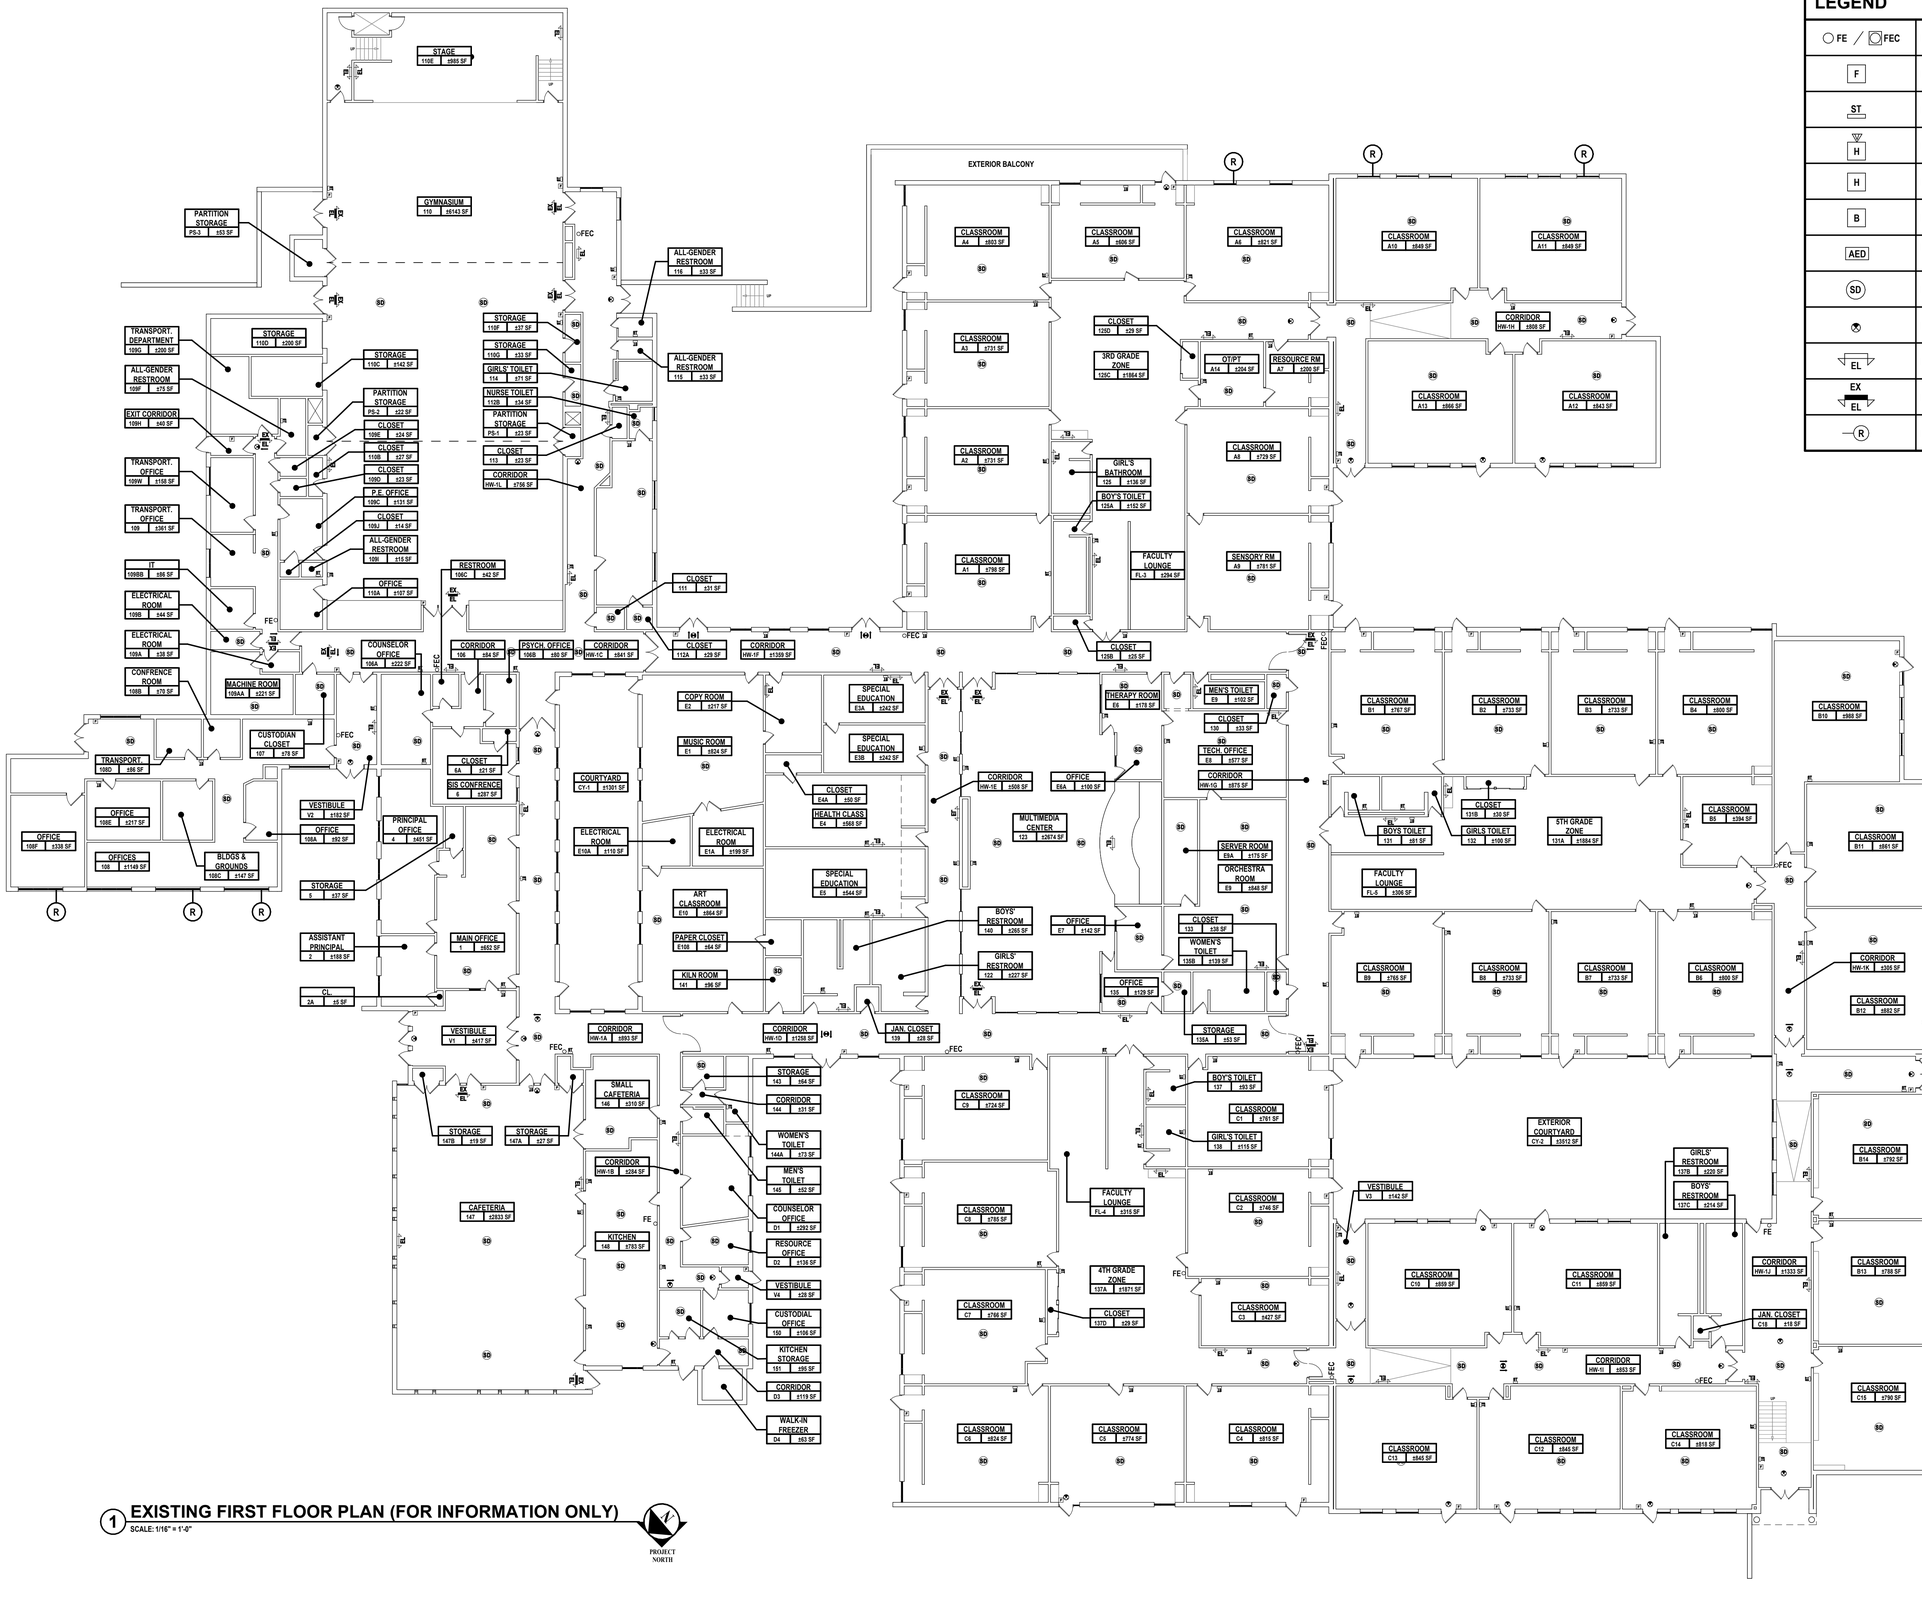

1 **EXISTING FIRST FLOOR PLAN (FOR INFORMATION ONLY)**
SCALE: 1/16" = 1'-0"

LEGEND

FE / FEC	EXISTING FIRE EXTINGUISHER
F	EXISTING PULL STATION
ST	EXISTING FIRE ALARM STROBE
H	EXISTING HORN / STROBE COMBO
H	EXISTING FIRE ALARM HORN
B	EXISTING FIRE ALARM BELL
AED	EXISTING AUTOMATED EXTERNAL DEFIBRILLATOR
SD	EXISTING SMOKE DETECTOR
	EXISTING EXIT SIGN
EL	EXISTING EMERGENCY LIGHTING
EX / EL	EXISTING EXIT SIGN AND EMERGENCY LIGHTING
R	INDICATES EXISTING RESCUE WINDOW LOCATIONS

H2M architects + engineers
1133 Westchester Avenue, Suite N-210
White Plains, NY 10605
914.358.5623 • www.h2m.com
NY Architecture & Landscape Architecture: No Certificate Required
NY Engineering Certificate of Authorization No.: 0018178

CONSULTANTS:

MARK	DATE	DESCRIPTION

REGISTERED ARCHITECT KATRINA PACHECO 041183 STATE OF NEW YORK

Katrina N. Pacheco 09/30/2029
KATRINA N. PACHECO, R.A. Exp. Date
NY PROFESSIONAL ARCHITECT Lic. No. 041183

"IN ACCORDANCE WITH ARTICLE 145, SECTION 7209 OF THE NYS EDUCATION LAW, ALTERATION OF THIS DOCUMENT EXCEPT BY A LICENSED PROFESSIONAL IS ILLEGAL."

DESIGNED BY:	DRAWN BY:	CHECKED BY:	REVIEWED BY:
L. RAUSCHER	L. RAUSCHER	S.MANDIC	L. FEELEY

PROJECT No:	DATE:	SCALE:
SMSD2505	OCTOBER 2026	AS SHOWN

CLIENT

SOMERS CENTRAL SCHOOL DISTRICT

VARIOUS UPGRADES AT SOMERS INTERMEDIATE SCHOOL

240 US-202
SOMERS, NY 10589

SED #: 66-21-01-06-0-006-021

CONTRACT

ALL CONTRACTS

STATUS

FOR BID

SHEET TITLE

EXISTING FIRST FLOOR PLAN (FOR INFORMATION ONLY)

DRAWING No.


SI-G 100.00

C:\Users\cherny\Documents_Revit Backup\SMSD2506_Central25_A_cherryV80SL.rvt
10/30/2026 4:02:07 PM



1 **EXISTING BASEMENT FLOOR PLAN**
SCALE: 1/16" = 1'-0"

PROJECT NORTH

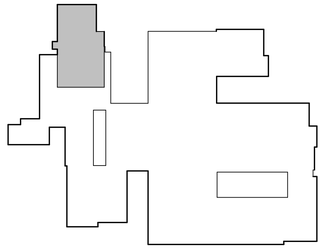

2 **KEY PLAN- BASEMENT**
SCALE: 1" = 100'-0"

PROJECT NORTH

LEGEND

FE / FEC	EXISTING FIRE EXTINGUISHER
F	EXISTING PULL STATION
ST	EXISTING FIRE ALARM STROBE
H	EXISTING HORN / STROBE COMBO
H	EXISTING FIRE ALARM HORN
B	EXISTING FIRE ALARM BELL
AED	EXISTING AUTOMATED EXTERNAL DEFIBRILLATOR
SD	EXISTING SMOKE DETECTOR
	EXISTING EXIT SIGN
EL	EXISTING EMERGENCY LIGHTING
EX / EL	EXISTING EXIT SIGN AND EMERGENCY LIGHTING
R	INDICATES EXISTING RESCUE WINDOW LOCATIONS

BUILDING CODE OF NEW YORK STATE (EXISTING BUILDING CODE OF NYS TABLE 504.3 & 504.4)

	EXISTING	ALLOWED	PROPOSED
BUILDING OCCUPANCY	EDUCATIONAL (GROUP E)	EDUCATIONAL (GROUP E)	NO CHANGE
CONSTRUCTION CLASSIFICATION	IIB	IIB	NO CHANGE
HEIGHT (STORIES)	2	2	NO CHANGE
HEIGHT (FEET)	± 27	55	NO CHANGE

APPLICABLE BUILDING CODES

- NEW YORK STATE EDUCATION DEPARTMENT MANUAL OF PLANNING STANDARDS 2026
- 2025 EXISTING BUILDING CODE OF NEW YORK STATE
- 2025 FIRE CODE OF NEW YORK STATE
- 2025 MECHANICAL CODE OF NEW YORK STATE
- 2025 PLUMBING CODE OF NEW YORK STATE
- 2025 FUEL GAS CODE OF NEW YORK STATE
- 2025 ENERGY CONSERVATION CONSTRUCTION CODE OF NEW YORK STATE
- NFPA 70 - NATIONAL ELECTRICAL CODE - 2023 EDITION
- ACCESSIBLE BUILDINGS ICC/ANSI A117.1- 2017 EDITION
- AMERICAN WITH DISABILITIES ACT

2025 EXISTING BUILDING CODE OF NEW YORK STATE COMPLIANCE & PROJECT SCOPE

ALTERATION - LEVEL 1

EBCNYS CHAPTER 6 - CLASSIFICATION OF WORK

SECTION 602- ALTERATION - LEVEL 1
602.1 SCOPE: LEVEL 1 ALTERATIONS INCLUDE THE REMOVAL AND REPLACEMENT OR THE COVERING OF EXISTING MATERIALS ELEMENTS, EQUIPMENT, OR FIXTURES USING NEW MATERIALS, ELEMENTS EQUIPMENT, OR FIXTURES THAT SERVE THE SAME PURPOSE.

602.2 APPLICATION: LEVEL 1 ALTERATIONS SHALL COMPLY WITH THE PROVISIONS OF CHAPTER 7.

EBCNYS CHAPTER 7 - ALTERATIONS - LEVEL 1

SECTION 701 - GENERAL
701.1 SCOPE: LEVEL 1 ALTERATIONS AS DESCRIBED IN SECTION 602 SHALL COMPLY WITH THE REQUIREMENTS OF THIS CHAPTER. LEVEL 1 ALTERATIONS TO HISTORIC BUILDINGS SHALL COMPLY WITH THIS CHAPTER, EXCEPT AS MODIFIED IN CHAPTER 12.

ALTERATION WORK AT THIS BUILDING CONSISTS OF THE FOLLOWING:

INTERIOR
1. VARIOUS HVAC UPGRADES
2. FIRE ALARM UPGRADES
3. VARIOUS BATHROOM UPGRADES
4. FLOORING AND CEILING REPLACEMENTS
5. REPLACING / ADDING CLOSERS TO DOORS WHERE NEEDED

EXTERIOR
1. BUILDING WEATHERIZATION UPGRADES
2. OUTDOOR LEARNING SPACE UPGRADES
3. REPAIRING BASEMENT RETAINING WALL
4. WINDOW REPLACEMENTS
5. TEACHERS ENTRANCE RAILING

2025 EBCNYS CHAPTER 7 ALTERATIONS - LEVEL 1

CODE SECTION	REQUIRED/ALLOWED	ACTUAL AND PROPOSED
SECTION 701.1 CONFORMANCE	AN EXISTING BUILDING OR PORTION THEREOF SHALL NOT BE ALTERED SUCH THAT THE BUILDING BECOMES LESS SAFE THAN ITS EXISTING CONDITION.	COMPLIES.
SECTION 702.1 INTERIOR FINISHES	NEWLY INSTALLED INTERIOR WALL AND CEILING FINISHES SHALL COMPLY WITH CHAPTER 8 OF THE BUILDING CODE OF NEW YORK STATE.	COMPLIES.
SECTION 703 FIRE PROTECTION	ALTERATIONS SHALL BE DONE IN A MANNER THAT MAINTAINS THE LEVEL OF FIRE PROTECTION PROVIDED.	NEW WORK SHALL COMPLY WITH THE BUILDING CODE OF NEW YORK STATE
SECTION 704 MEANS OF EGRESS	ALTERATIONS SHALL BE DONE IN A MANNER THAT MAINTAINS THE LEVEL OF PROTECTION PROVIDED FOR THE MEANS OF EGRESS.	NEW WORK SHALL COMPLY WITH THE BUILDING CODE OF NEW YORK STATE
SECTION 706 STRUCTURAL	WHERE ALTERATION WORK INCLUDES REPLACEMENT OF EQUIPMENT THAT IS SUPPORTED BY THE BUILDING OR WHERE A REROOFING PERMIT IS REQUIRED, THE PROVISIONS OF THIS SECTION SHALL APPLY.	COMPLIES.
SECTION 707 ENERGY CONSERVATION	LEVEL 1 ALTERATIONS TO EXISTING BUILDINGS OR STRUCTURES DO NOT REQUIRE THE ENTIRE BUILDING OR STRUCTURE TO COMPLY WITH THE ENERGY REQUIREMENTS OF THE ENERGY CONSERVATION CONSTRUCTION CODE OF NEW YORK STATE OR RESIDENTIAL CODE OF NEW YORK STATE. THE ALTERATIONS SHALL CONFORM TO THE ENERGY REQUIREMENTS OF THE ENERGY CONSERVATION CONSTRUCTION CODE OF NEW YORK STATE OR RESIDENTIAL CODE OF NEW YORK STATE AS THEY RELATE TO NEW CONSTRUCTION ONLY.	COMPLIES.

GENERAL CODE NOTES (ALTERATION LEVEL 1)

(EXISTING BUILDING CODE OF NYS)

1. "THE REMOVAL AND REPLACEMENT OR THE COVERING OF EXISTING MATERIALS, ELEMENTS, EQUIPMENT, OR FIXTURES USING NEW MATERIALS, ELEMENTS, EQUIPMENT, OR FIXTURES THAT SERVE THE SAME PURPOSE", IS CLASSIFIED AS AN ALTERATION LEVEL 1 PER EBCNYS SECTION 602.1.
2. EXISTING EGRESS SHALL BE MAINTAINED. EXISTING EXIT SIGNS TO REMAIN (TYP. FOR ALL)
3. EXISTING SMOKE DETECTORS TO REMAIN (TYP. FOR ALL).
4. EXISTING FIRE EXTINGUISHERS TO REMAIN (TYP. FOR ALL).
5. ALL INTERIOR WALL AND CEILING FINISHES MUST MEET OR EXCEED THE REQUIREMENTS STATED IN TABLE 803.13.
6. ALL GLAZING IN DOORS, FIXED SIDE PANELS ADJOINING DOORS, INTERIOR PARTITIONS WHERE GLAZING EXTENDS TO WITHIN 1'-6" OF FINISHED FLOOR AND GLASS PANELS GREATER THAN 50 SQ. FT. TO BE FULLY TEMPERED SAFETY GLASS PER NYSBC 2406.1.
7. INTERIOR GLAZING SIZES AND TYPES SHALL COMPLY WITH FIRE RATING (UL 263, ASTM E119) PER NYSBC 703.6.

H2M architects + engineers
1133 Westchester Avenue, Suite N-210
White Plains, NY 10605
914.358.5623 • www.h2m.com
NY Architecture & Landscape Architecture: No Certificate Required
NY Engineering Certificate of Authorization No.: 0018178

CONSULTANTS:

MARK	DATE	DESCRIPTION

REGISTERED ARCHITECT KATRINA PACHECO 041183 STATE OF NEW YORK

09/30/2029
KATRINA N. PACHECO, R.A.
Exp. Date
NY PROFESSIONAL ARCHITECT Lic. No. 041183

"IN ACCORDANCE WITH ARTICLE 145, SECTION 7209 OF THE NYS EDUCATION LAW, ALTERATION OF THIS DOCUMENT EXCEPT BY A LICENSED PROFESSIONAL IS ILLEGAL."

DESIGNED BY:	DRAWN BY:	CHECKED BY:	REVIEWED BY:
L. RAUSCHER	L. RAUSCHER	S.MANDIC	I. FEELEY

PROJECT No:	DATE:	SCALE:
SMSD2505	OCTOBER 2026	AS SHOWN

CLIENT
SOMERS CENTRAL SCHOOL DISTRICT

VARIOUS UPGRADES AT SOMERS INTERMEDIATE SCHOOL

240 US-202
SOMERS, NY 10589

SED #: 66-21-01-06-0-006-021

CONTRACT
ALL CONTRACTS

STATUS
FOR BID

SHEET TITLE
CODE COMPLIANCE INFORMATION AND EXISTING BASEMENT PLAN (FOR INFORMATION ONLY)

DRAWING No.
SI-G 101.00

C:\Users\chenry\Documents_Revit Backup\SMSD2506_Central\25_A_chenryY89SL.rvt
10/30/2026 4:02:08 PM

EXISTING CONDITIONS NOTES:

1. EXISTING SURVEY PREPARED BY H2M ARCHITECTS + ENGINEERS. DATED NOVEMBER 2025.
2. MARKOUT OF UNDERGROUND UTILITIES COMPLETED BY X-RAY LOCATING SERVICES, INC.
3. BENCHMARK 1 - (SQUARE CUT SET IN LIGHT POST, SOUTH END OF PARKING LOT IMPROVEMENTS, EL. 260.15). BENCHMARK 2 - (NAIL SET IN UTILITY POLE, SOUTHWEST OF ENTRANCE FROM ROUTE 202, EL. = 266.95). BENCHMARK 3 - (SQUARE CUT SET IN LIGHT POST, NORTHEAST END OF PARKING LOT IMPROVEMENTS, EL. = 262.77).
4. LOCATION OF UNDERGROUND UTILITIES AND STRUCTURES BOTH PUBLIC AND CUSTOMER OWNED, WERE OBTAINED FROM EITHER OLD MAPS, SURVEYS, DRAWINGS/RECORDS SUPPLIED BY OTHERS AND/OR UTILITY MARKOUT. THE OWNER AND ENGINEER DO NOT GUARANTEE OR ACCEPT RESPONSIBILITY FOR ANY DAMAGE TO SUCH FACILITIES DUE TO DISCREPANCIES IN LOCATION AND SIZE SHOWN ON THE PLANS OR THOSE UTILITIES AND STRUCTURES NOT SHOWN.

SITE DEMOLITION NOTES:

1. REPORT ANY DISCREPANCIES BETWEEN ACTUAL FIELD CONDITIONS AND THE PLANS TO THE ENGINEER IN WRITING IMMEDIATELY.
2. UNDERGROUND UTILITY INFORMATION SHOWN ON THESE PLANS WAS OBTAINED FOR DESIGN PURPOSES ONLY. PROVIDE FOR CONSTRUCTION MARKOUT AND LOCATE EXISTING UNDERGROUND UTILITIES. NO EXCAVATION CAN COMMENCE UNTIL UTILITY DOCUMENTATION HAS BEEN COMPLETED.
3. AFTER MARKOUT AND PRIOR TO DISTURBING THE SITE, UNCOVER ALL SUBSURFACE UTILITIES AND STRUCTURES WITHIN LIMITS OF DISTURBANCE TO CONFIRM THEIR LOCATION AND DEPTH.
4. NO COMPENSATION WILL BE MADE FOR ANY INCONVENIENCE CAUSED BY ENCOUNTERING UTILITIES AND STRUCTURES WHICH ARE NOT SHOWN, OR ARE INACCURATELY SHOWN ON THE PLANS.
5. REPAIR ANY DAMAGE TO EXISTING UTILITIES RESULTING FROM CONTRACTOR OPERATIONS IMMEDIATELY AT NO COST TO OWNER.
6. REPAIR ANY DAMAGE TO EXISTING SITE FEATURES SCHEDULED TO REMAIN RESULTING FROM CONTRACTOR OPERATIONS AT NO COST TO OWNER.
7. SAWCUT CONCRETE PAVEMENT BACK TO NEAREST EXPANSION/CONTROL JOINT.
8. PROVIDE TEMPORARY FENCING TO PROTECT WORK AREAS. SITE LOGISTICS PLAN FOR TEMPORARY FENCING TO BE PROVIDED BY GC.
9. INSTALL EROSION CONTROL MEASURES AS SHOWN ON THE EROSION AND SEDIMENT CONTROL PLAN PRIOR TO ANY GROUND DISTURBANCE.
10. DELINEATE THE LIMITS OF CLEARING AND REVIEW WITH THE OWNER PRIOR TO COMMENCING WORK.
11. NOTIFY OWNER AND ENGINEER IMMEDIATELY IN WRITING WHEN UNKNOWN STRUCTURES OR SUSPECTED HAZARDOUS OR CONTAMINATED MATERIALS ARE ENCOUNTERED PRIOR TO REMOVAL OR DISTURBANCE.
12. TAKE APPROPRIATE MEASURES TO PROTECT PEDESTRIANS AND VEHICULAR TRAFFIC DURING REMOVAL ACTIVITIES, AND PROVIDE TEMPORARY MEASURES FOR THE PROTECTION AND SAFETY OF THE PUBLIC UNTIL FINAL ACCEPTANCE BY THE OWNER.
13. BACKFILL ALL VOIDS RESULTING FROM THE REMOVAL OF EXISTING SITE FEATURES. BACKFILL TO BE SOIL, FREE OF ORGANIC MATERIAL, DEBRIS, TRASH, CLAY AND STONES LARGER THAN 4 INCHES.
14. PRIOR TO ANY WORK WITHIN RIGHT-OF-WAY, CONTRACTOR TO FINALIZE OBTAINING A HIGHWAY PERMIT FROM NYSDOT.

SITE PLAN NOTES:

1. INSPECT THE SITE PRIOR TO SUBMISSION OF BIDS AND MAKE NO ADDITIONAL CLAIMS REGARDING SITE CONDITIONS THEREAFTER.
2. NOTIFY THE OWNER AND H2M (TELEPHONE 914-358-5623) AT LEAST 48 HOURS PRIOR TO THE COMMENCEMENT OF THE WORK. THE SAME NOTICE SHALL BE REQUIRED WHEN RESUMING WORK AFTER ANY STOPPAGE OR DELAY.
3. COMPLETE ALL SURVEY AND STAKEOUT AS REQUIRED TO PROPERLY COMPLETE THE WORK.
4. PERFORM DAILY CLEANUP OPERATIONS INCLUDING REMOVAL OF DEBRIS AND EXCESS CONSTRUCTION MATERIAL, AND DRIVEWAY/STREET CLEANING TO THE SATISFACTION OF THE OWNER.
5. DURING ALL NON-WORKING HOURS, STORE ALL EQUIPMENT AND MATERIALS WITHIN AN AREA DESIGNATED BY THE OWNER AT THE PROJECT SITE.
6. ALL CURB DIMENSIONS SHOWN REFER TO THE FACE OF CURB.
7. ALL CONSTRUCTION TO CONFORM WITH ALL APPLICABLE FEDERAL, STATE AND LOCAL CODE REQUIREMENTS.
8. COORDINATE CONSTRUCTION ACTIVITIES WITH OWNER TO MINIMIZE INTERRUPTION TO THE OWNER'S OPERATIONS.
9. RESTORE SURROUNDING AREAS DAMAGED OR DISTURBED DURING CONSTRUCTION. RESTORE TO NEW CONDITIONS AT NO ADDITIONAL COST TO THE OWNER.
10. RESTORE ALL DISTURBED GRASS AREAS AND ALL AREAS NOT SPECIFICALLY IDENTIFIED FOR OTHER IMPROVEMENTS WITH 4 INCHES OF TOPSOIL AND SEED.
11. REMOVE ALL ASPHALT FROM EXISTING CASTINGS.
12. SEAL ALL JOINTS BETWEEN NEW ASPHALT AND EXISTING ASPHALT WITH HOT ASPHALT CEMENT.

GRADING AND DRAINAGE NOTES:

1. FOR NEW CONSTRUCTION THAT MEETS EXISTING CONDITIONS, ABUTTING SURFACES SHALL BE FLUSH AND ALIGNED.
2. ADJUST ALL EXISTING CASTINGS AND VALVE COVERS TO MEET PROPOSED GRADE.
3. CONSTRUCTION DEBRIS AND EXCESS SOIL SHALL BE REMOVED AND LEGALLY DISPOSED OFF SITE.
4. UNSUITABLE SOILS ENCOUNTERED DURING CONSTRUCTION SHALL BE BROUGHT TO THE ATTENTION OF THE OWNER AND ENGINEER IMMEDIATELY IN WRITING BEFORE REMOVAL OR DISTURBANCE.

TEMPORARY SEEDING NOTES:

1. APPLICABLE TO ANY DISTURBED AREAS OF THE SITE WHICH REMAIN DISTRUBED FOR MORE THAN ONE (1) WEEK.
2. ROUGH GRADE AREA PRIOR TO SEEDING. REMOVE LARGE DEBRIS AND ROCKS.
3. TEMPORARY SEEDING SHALL BE AS FOLLOWS:
   - 3.1. SPRING TO EARLY FALL: SEED AREA WITH RYEGRASS (ANNUAL OR PERENNIAL) AT 30 LBS. PER ACRE (OR USE 1 LB./1000 SQ. FT.).
   - 3.2. LATE FALL TO EARLY WINTER: SEED AREA WITH CERTIFIED 'AROOSTOOK' WINTER RYE (CEREAL RYE) AT 100 LBS. PER ACRE (2.5 LBS./1000 SQ. FT.).
4. MULCH AREA WITH HAY OR STRAW AT 2 TONS/ACRE (APPROX. 90 LBS./1000 SQ. FT. OR 2 BALES).
5. FOR FURTHER DETAIL, REFER TO PAGE 4.58 OF THE NYS STANDARDS AND SPECIFICATIONS FOR EROSION AND SEDIMENT CONTROL.

EROSION CONTROL NOTES:

1. DURING THE COURSE OF CONSTRUCTION, EROSION AND SEDIMENT CONTROL MEASURES ARE NECESSARY TO PREVENT THE TRANSPORT OF SEDIMENT TO UNDISTURBED AREAS, PONDS, WATER COURSES, DRAINAGE SYSTEMS, RECHARGE BASINS, AND ROADS. THE MINIMUM EROSION CONTROL MEASURES REQUIRED ARE INDICATED ON THIS PLAN. IN ADDITION, THE FOLLOWING GENERAL CONDITIONS SHALL BE OBSERVED:
   a. EXISTING VEGETATION SCHEDULED TO REMAIN SHALL BE PROTECTED AND REMAIN UNDISTURBED.
   b. INSTALL ADDITIONAL EROSION AND SEDIMENT CONTROL MEASURES AS REQUIRED TO PREVENT THE INCIDENTAL DISCHARGE OF SEDIMENT FROM THE SITE.
2. SPECIFIC METHODS AND MATERIALS EMPLOYED IN THE INSTALLATION AND MAINTENANCE OF EROSION CONTROL MEASURES MUST CONFORM TO THE LATEST EDITION OF THE "NEW YORK STATE STANDARDS AND SPECIFICATIONS FOR EROSION AND SEDIMENT CONTROL".
3. INSTALL PROPRIETARY EROSION AND SEDIMENT CONTROL PRODUCTS IN ACCORDANCE WITH MANUFACTURERS INSTRUCTIONS.
4. ADJUST EROSION AND SEDIMENT CONTROL MEASURES TO ACCOMMODATE CONSTRUCTION PHASING TO MAINTAIN EFFECTIVENESS OF EROSION AND SEDIMENT CONTROL MEASURES.
5. PROTECT EXISTING DRAINAGE INLETS WITHIN THE PROJECT LIMITS AND NEW DRAINAGE INLETS INSTALLED AS PART OF THIS PROJECT FROM SEDIMENT INTRUSION.
6. PERFORM INSPECTION AND MAINTENANCE OF EROSION AND SEDIMENT CONTROL MEASURES ON A TWICE WEEKLY BASIS AND AFTER HEAVY OR PROLONGED STORMS. MAINTENANCE MEASURES INCLUDE, BUT ARE NOT LIMITED TO, CLEANING AND REPAIR OF ALL EROSION AND SEDIMENT CONTROL MEASURES.
7. UTILIZE APPROPRIATE MEANS TO CONTROL DUST DURING CONSTRUCTION, INCLUDING BUT NOT LIMITED TO APPLYING WATER TO BARE SOIL SURFACES.
8. MAINTAIN THE STABILIZED CONSTRUCTION ENTRANCE TO PREVENT SOIL AND LOOSE DEBRIS FROM BEING TRACKED ONTO LOCAL ROADS. MAINTAIN THE CONSTRUCTION ENTRANCE WEEKLY UNTIL THE SITE IS PERMANENTLY STABILIZED.
9. ALL CONCRETE WASHOUT MUST BE CONDUCTED OFFSITE AND IN ACCORDANCE WITH PAGE 2.23 OF THE NYSDEC E&SC DESIGN MANUAL.
10. ALL EROSION AND SEDIMENT CONTROL MEASURES SHALL REMAIN IN PLACE UNTIL DISTURBED AREAS ARE PERMANENTLY STABILIZED. AFTER PERMANENT STABILIZATION, REMOVE ALL TEMPORARY EROSION AND SEDIMENT CONTROL MEASURES AND ALL ACCUMULATED SEDIMENT AND DEBRIS FROM THE SITE AND DRAINAGE STRUCTURES.

TOTAL LAND DISTURBANCE (SMSD2506 & 2507) = 1.25 ACRES

STORMWATER POLLUTION PREVENTION PLAN (SWPPP) NOTES:

1. PURSUANT TO THE REQUIREMENTS OF SPDES GENERAL PERMIT FOR CONSTRUCTION ACTIVITY GP-0-25-001 ESTABLISHED BY THE NEW YORK STATE DEPARTMENT OF ENVIRONMENTAL CONSERVATION, A STORMWATER POLLUTION PREVENTION PLAN (SWPPP) HAS BEEN PREPARED FOR THIS PROJECT. ADHERE TO AND IMPLEMENT ALL REQUIREMENTS OF THE SWPPP AND EROSION AND SEDIMENT CONTROL PLAN.
2. REVIEW THE SWPPP AND SIGN IN THE LOCATION SHOWN STATING THAT ALL WORK PERTAINING TO EROSION AND SEDIMENT CONTROL WILL BE PERFORMED WITHIN REQUIREMENTS OF THE SWPPP AND EROSION AND SEDIMENT CONTROL PLAN.
3. THE OWNER SHALL PROVIDE A QUALIFIED INSPECTOR WHO WILL PERFORM TWICE WEEKLY INSPECTIONS AT THE CONSTRUCTION SITE. THE QUALIFIED INSPECTOR SHALL MEET THE REQUIREMENTS OUTLINED IN SPDES GENERAL PERMIT FOR STORMWATER DISCHARGE FROM CONSTRUCTION ACTIVITY (GP-0-25-001). IF THE INSPECTIONS FIND ANY DEVIATIONS FROM THE SWPPP OR THE EROSION AND SEDIMENT CONTROL PLAN IT WILL BE NOTED. THE CONTRACTOR WILL HAVE 7 DAYS TO CORRECT ANY DEVIATIONS SO THAT IT COMPLIES WITH THE REQUIREMENTS OF THE SWPPP AND OR EROSION AND SEDIMENT CONTROL PLAN. 2 WEEKLY INSPECTIONS WILL BE PERFORMED.

SITE SOILS NOTE:

1. SOILS OBSERVED DURING GEOTECHNICAL ANALYSIS DETERMINED PRESENCE OF ASH AND METAL WITHIN THE FILL MATERIALS. ANY EXCAVATED MATERIALS MUST BE EITHER REUSED IN THE SAME LOCATION OR DIRECTLY LOADED INTO TRUCKS AND TRANSPORTED OFFSITE. SHOULD ANY FILL MATERIALS REMAIN ONSITE OVERNIGHT, SOIL SHALL BE COVERED WITH PLASTIC TO PREVENT SEDIMENT/POLLUTANT RUNOFF.

PERMANENT SEEDING AND SOIL RESTORATION NOTES:

1. APPLICABLE TO ALL DISTURBED AREAS OF THE SITE NOT SPECIFIED FOR OTHER IMPROVEMENTS.
2. SOIL RESTORATION SHALL BE IN ACCORDANCE WITH CHAPTER 5, TABLE 5.3 OF THE NYS STORMWATER MANAGEMENT DESIGN MANUAL.
3. SOIL RESTORATION SHALL BE REQUIRED ON ALL AREAS OF THE SITE WHICH TOPSOIL WAS STRIPPED AND IN NEW PERVIOUS AREAS PREVIOUSLY IMPERVIOUS OR IN AREAS WITH HEAVY COMPACTION DUE TO CONSTRUCTION OPERATIONS.
4. SOIL RESTORATION STEPS ARE AS FOLLOWS:
   - 4.1. APPLY 3 INCHES OF COMPOST OVER SUBSOIL
   - 4.2. TILL COMPOST INTO SUBSOIL TO A DEPTH OF AT LEAST 12 INCHES USING A CAT-MOUNTED RIPPER, TRACTOR-MOUNTED DISC, OR TILLER, MIXING, AND CIRCULATING AIR AND COMPOST INTO SUBSOILS
   - 4.3. ROCK-PICK UNTIL UPLIFTED STONE/ROCK MATERIALS OF FOUR INCHES AND LARGER SIZE ARE CLEANED OFF THE SITE
   - 4.4. APPLY TOPSOIL TO A DEPTH OF 6 INCHES, COMPACT TO A UNIFORM THICKNESS OF 4" AND FINELY GRADE AND LOOSEN WITH MECHANICAL RAKES TO ENSURE SEED ACCEPTANCE
   - 4.5. SEED AND FERTILIZE AS REQUIRED BY NOTE #5 BELOW
5. SEEDING, MULCHING AND FERTILIZING SHALL BE AS FOLLOWS:
   - 5.1. FERTILIZER SHALL BE APPLIED AT 6 LBS OF FS O-F-241 FERTILIZER/1,000 SQ. FT.
   - 5.2. PERMANENT HYDROSEEDING SHALL BE IN ACCORDANCE WITH SPECIFICATION NO 329219.16. SEED MIX SHALL BE ONE OF THE TWO BELOW MIXES:

MIX A:

GRASS TYPE	% OF MIXTURE	MIN. % GERMINATION
KENTUCKY 31 FESCUE	50	90
N.K. 100 PERENNIAL RYE GRASS	25	85
PENN LAWN FESCUE	25	90

MIX B:

GRASS TYPE	% OF MIXTURE	MIN. % GERMINATION
MERION BLUEGRASS	50	80
PENN LAWN FESCUE	30	90
N.K. 106 HYBRID RYE GRASS	20	85

6. MAINTENANCE AND INSPECTION:
   - 6.1. UPON COMPLETION OF SOIL RESTORATION, AREA SHOULD BE KEPT FREE OF ANY VEHICULAR/FOOT TRAFFIC OR WEIGHTED LOADS.
   - 6.2. INSPECT GRASS AREAS DAILY TO AND WATER WHEN NECESSARY (WEATHER DEPENDANT) TO PREVENT GRASS/SOIL FROM BECOMING DRY.
   - 6.3. MOW GRASS AT REGULAR INTERVALS TO MAINTAIN AT A MAXIMUM HEIGHT OF 2-1/2 INCHES. DO NOT CUT MORE THAN 1/3 OF GRASS BLADE AT ANY ONE MOWING. NEATLY TRIM EDGES AND HAND CLIP WHERE NECESSARY. IMMEDIATELY REMOVE CLIPPINGS AFTER MOWING AND TRIMMING.
   - 6.4. MAINTAIN SEEDED AREAS IMMEDIATELY AFTER PLACEMENT UNTIL GRASS IS WELL ESTABLISHED AND EXHIBITS A VIGOROUS GROWING CONDITION (80% MIN. COVERAGE), AS DETERMINED BY AT LEAST TWO CUTTINGS, OR UNTIL THE JOB IS ACCEPTED BY THE OWNER, WHICHEVER OCCURS LAST.
   - 6.5. IF WITHIN 14-30 DAYS FOLLOWING SEEDING OF THE RESTORED AREAS GRASS HAS NOT ACHIEVED A MIN. 80% GERMINATION/COVERAGE, BARE AREAS SHALL BE RESEEDED. AREAS SHALL BE CONTINUOUSLY MAINTAINED AND RESEEDED UNTIL THE MINIMUM COVERAGE NEEDS ARE MET.

EXISTING CONDITIONS AND DEMOLTION LEGEND

DESCRIPTION	SYMBOL
BENCHMARK	
DRAINAGE MANHOLE	D
CATCH BASIN	
INLET	
INLET	
ROOF DRAIN/LEADER	
SANITARY MANHOLE	S
ELECTRIC RISER	ER
LIGHT	
UTILITY POLE/GUY POLE	
GUY WIRE	C
PULL BOX	
CABLE TELEVISION BOX	
SIGN	
TWO POST SIGN	
FLAG POLE	FP
EVERGREEN TREE	
CURB	
DROP CURB	
STORM DRAIN	D — D
OVERHEAD WIRES	OH — OH
FENCE	X — X
METAL HNADRAIL	
EDGE OF PAVEMENT	
CONTOUR	100
SPOT ELEVATION	100.0
TOP/BOT CURB GRADE	tc 100.50 bc 100.00
HANDICAP PARKING STALL	
ASPHALT PAVEMENT	
CONCRETE PAVEMENT	
BRICK/PAVER PAVEMENT	
WOOD CHIPS	
REMOVE AND DISPOSE OF EXISTING CURB	
SAWCUT PAVEMENT LINE	
REMOVE AND DISPOSE EXISTING ASPHALT PAVEMENT AND BASE	
REMOVE AND DISPOSE EXISTING CONCRETE SIDEWALK	
REMOVE AND DISPOSE OF EXISTING CATCH BASIN FRAME AND GRATE	

SITE IMPROVEMENTS LEGEND

DESCRIPTION	SYMBOL
CURB	
CONCRETE DROP CURB	
ASPHALT PAVEMENT (HEAVY DUTY)	
ASPHALT PAVEMENT (WALKWAY)	
ASPHALT PAVEMENT (NYSDOT ROW)	
CONCRETE PAVEMENT SIDEWALK	
METAL HANDRAIL	
HANDICAP RAMP	
PARKING STALL COUNT	12
SPOT ELEVATION	+121.50
TOP AND BOTTOM CURB ELEVATION	TC140.00 BC139.50
MAJOR CONTOUR	240
MINOR CONTOUR	241
NEW CATCH BASIN FRAME AND GRATE	
NEW SILT FENCE	SF — SF
LIMIT OF CLEARING, GRADING, AND GROUND DISTURBANCE	
NEW INLET SEDIMENT BAG PROTECTION	
NEW CURB INLET SEDIMENT BAG	
NEW STABILIZED CONSTRUCTION ENTRANCE	

CONSTRUCTION SEQUENCING NOTES (SMSD2506 & 2507):

THE FOLLOWING IS A GENERAL SEQUENCE OF CONSTRUCTION ACTIVITIES FOR THE PHASE 2 WORK:

1. CONDUCT A PRE-CONSTRUCTION MEETING AT LEAST 48-HOURS PRIOR TO THE START OF ANY CONSTRUCTION ACTIVITIES. ATTENDEES TO INCLUDE OWNER, ARCHITECT/ENGINEER, CONTRACTOR AND DEP.
2. INSTALLATION OF CONSTRUCTION FENCING ALONG LIMITS OF DISTURBANCE. INSTALLATION OF SILT FENCING, INLET PROTECTION ON EXISTING STRUCTURES, STABILIZED CONSTRUCTION ENTRANCE AND ALL OTHER PRACTICES/MEASURES AS SHOWN ON THE EROSION & SEDIMENT CONTROL PLAN;
3. ROUGH GRADING OF THE SITE (I.E. TURF FIELD AREAS AND RAIN GARDEN AREA), THE EXISTING SOILS IN AREAS OF ASPHALT REMEDIATION ARE TO REMAIN UNDISTURBED; FOLLOWING ROUGH GRADING OF SITE ALL EXPOSED AREAS WHERE WORK WILL NOT BE PERFORMED SHOULD BE TEMPORARILY OR PERMANENTLY STABILIZED. STABILIZATION WORK MUST BE INITIATED BY THE END OF THE NEXT DAY AND COMPLETED WITHIN SEVEN (7) DAYS.
4. INSTALLATION OF THE NEW VEGETATED SWALE, RAIN GARDEN, STORMWATER INFRASTRUCTURE, DRAINAGE FRAMES & GRATES, FIELD INLETS, AND THE ASSOCIATED DRAINAGE PIPING. IMMEDIATELY INSTALL INLET PROTECTION ON ALL NEW CATCH BASINS AND FIELD INLETS WITH GRATES.
5. FINAL GRADING OF DISTURBED AREAS TO FINISHED GRADE.
6. INSTALLATION OF NEW AGGREGATE BASE COURSE IN AREAS OF NEW PAVEMENT. INSTALLATION OF NEW CURBING, SIDEWALK, PLAYGROUND SURFACING AND CONCRETE PADS. INSTALLATION OF REMAINING PLAYGROUND FEATURES.
7. SEEDING OF DISTURBED AREAS AND OTHER FINAL LANDSCAPING MEASURES.
8. FOLLOWING FINAL STABILIZATION OF DISTURBED AREAS, REMOVAL OF REMAINING TEMPORARY EROSION AND SEDIMENT CONTROLS.
9. SILT REMOVAL AND CLEANING OF INLETS PROTECTED DURING CONSTRUCTION.

H2M architects + engineers
1133 Westchester Ave., Suite N-210
White Plains, NY 10605
914.358.5623 • www.h2m.com
NY Architecture & Landscape Architecture: No Certificate Required
NY Engineering Certificate of Authorization No. 0018178

CONSULTANTS:

MARK	DATE	DESCRIPTION

MATTHEW R. MOHLIN, P.E. — 09/30/2026 EXP. DATE
NY PROFESSIONAL ENGINEER Lic. No. 071569
"IN ACCORDANCE WITH ARTICLE 145, SECTION 7209 OF THE NYS EDUCATION LAW, ALTERATION OF THIS DOCUMENT EXCEPT BY LICENSE PROFESSIONAL IS ILLEGAL"

DESIGNED BY:	DRAWN BY:	CHECKED BY:	REVIEWED BY:
S. PETERS	A. SODERMAN	B. LEDGER	M. MOHLIN

PROJECT No.:	DATE:	SCALE:
SMSD2506	OCTOBER 2026	AS SHOWN

CLIENT
SOMERS CENTRAL SCHOOL DISTRICT

VARIOUS UPGRADES AT SOMERS INTERMEDIATE SCHOOL

NOT FOR CONSTRUCTION

240 US-202,
SOMERS, NY 10589

SED #: 66-21-01-06-0-006-021

CONTRACT
CONTRACT C
CIVIL / SITE CONSTRUCTION

STATUS
BID DOCUMENTS

SHEET TITLE
GENERAL NOTES & LEGEND

DRAWING No.
SIS-C 000.00

C:\Users\asoderman\appdata\local\temp\AcPublish_41132\00_General Notes and Legend.dwg Last Modified: Oct 14, 2026 - 4:19pm Plotted on: Oct 15, 2026 - 11:19am By ASoderman

Somers Road

Asphalt Roadway

SAWCUT / LIMIT OF REMOVAL

EXISTING GATE AND ASSOCIATED CONTROLS/EQUIPMENT TO BE PROTECTED THROUGHOUT CONSTRUCTION (TYP. x 2)

REMOVE AND DISPOSE INDUCTANCE LOOP (TYP. x 5)

REMOVE AND DISPOSE CONCRETE CURB

REMOVE AND DISPOSE CATCH BASIN FRAME AND GRATE (TYP. x 3)

REMOVE AND DISPOSE ASPHALT PAVEMENT AND BASE

EXISTING BASKETBALL HOOP TO BE PROTECTED (TYP. x 2)

REMOVE AND DISPOSE ASPHALT CURB

LIMIT OF CURB REMOVAL

EXISTING LIGHT POLE TO BE PROTECTED (TYP.)

REMOVE AND DISPOSE ASPHALT CURB (TYP.)

REMOVE AND DISPOSE ASPHALT WALK (TYP.)

REMOVE AND DISPOSE OF CHAIN LINK FENCE (TYP.)

SAWCUT / LIMIT OF REMOVAL

REMOVE AND DISPOSE CONCRETE CURB

REMOVE AND DISPOSE CONCRETE WALK

LIMIT OF CURB REMOVAL

EXISTING GATE ARM MOTOR TO BE PROTECTED

REMOVE AND DISPOSE OF 2' CURB SECTION (CURB COMPLETED IN PREVIOUS PHASE OF WORK)

REMOVE AND DISPOSE CONCRETE WALK

SAWCUT / LIMIT OF REMOVAL

NOTE:
REFER TO DRAWING SIS-C 000 FOR NOTES AND LEGENDS

GRAPHIC SCALE
20 0 10 20
(IN FEET)
1 inch = 20 ft.

811 1-800-962-7962
Dig Safely. New York
Call811
Safe digging starts here
Call before you dig
www.UDigNY.org

C:\Users\asoderman\appdata\local\temp\AcPublish_39536\01_V100 Existing Conditions Plan.dwg Last Modified: Oct 14, 2026 - 3:14pm Plotted on: Oct 14, 2026 - 3:33pm By ASoderman

H 2 M architects + engineers

1133 Westchester Ave., Suite N-210
White Plains, NY 10605
914.358.5623 • www.h2m.com
NY Architecture & Landscape Architecture: No Certificate Required
NY Engineering Certificate of Authorization No. 0018178

CONSULTANTS:

MARK	DATE	DESCRIPTION

MATTHEW R. MOHLIN, P.E. 09/30/2026
NY PROFESSIONAL ENGINEER Lic. No. 071569 EXP. DATE
"IN ACCORDANCE WITH ARTICLE 145, SECTION 7209 OF THE NYS EDUCATION LAW, ALTERATION OF THIS DOCUMENT EXCEPT BY LICENSE PROFESSIONAL IS ILLEGAL"

DESIGNED BY:	DRAWN BY:	CHECKED BY:	REVIEWED BY:
S. PETERS	A. SODERMAN	B. LEDGER	M. MOHLIN

PROJECT No.:	DATE:	SCALE:
SMSD2506	OCTOBER 2026	AS SHOWN

CLIENT

SOMERS CENTRAL SCHOOL DISTRICT

VARIOUS UPGRADES AT SOMERS INTERMEDIATE SCHOOL

NOT FOR CONSTRUCTION

240 US-202,
SOMERS, NY 10589

SED #: 66-21-01-06-0-006-021

CONTRACT

CONTRACT C
CIVIL / SITE CONSTRUCTION

STATUS

BID DOCUMENTS

SHEET TITLE

EXISTING CONDITIONS & DEMOLITION PLAN

DRAWING No.

SIS-CD 100.00

Somers Road

- 8 C500 NEW ASPHALT PAVEMENT (TYP. NYSDOT ROW)
- 9 C500 NEW CONCRETE CURB (TYP. NYSDOT ROW)
- 1 C501 NEW CONCRETE CURB (TYP.)
- NEW SINGLE WHITE STRIPE
- LIMIT OF NEW CURB (TYP.)
- 2 C502 NEW RAIN GARDEN BOTTOM EL = 261.25 BERM TOP EL. = 262.00 ADJUST EXISTING RIM EL = 261.75 4" PVC U/D EL. = 259.25
- LIMIT OF NEW PAVEMENT (TYP.)
- APPROXIMATE LIMIT OF NYSDOT ROW
- NEW STOP BAR (TYP.) 3 C500
- NEW ASPHALT PAVEMENT KEY AT ALL TRANSITIONS TO EXISTING PAVEMENT (TYP.) 6 C500
- LIMIT OF NEW WALK (TYP.)
- NEW CONCRETE WALK (TYP.) 10 C500
- NEW DIRECTIONAL ARROW PAVEMENT MARKINGS (TYP.) 4 C500
- NEW YELLOW STRIPING (TYP.)
- NEW CROSSWALK PAVEMENT MARKINGS 3 C500
- NEW CONCRETE ACCESSIBLE RAMP 3 C502
- NEW CONCRETE ACCESSIBLE RAMP (TYPE 2) 11 C500
- 7 C500 NEW ASPHALT PAVEMENT WALK
- 3 C502 NEW CONCRETE ACCESSIBLE RAMP
- 7 C501 NEW CATCH BASIN FRAME AND GRATE RIM = 261.62
- 5 C500 NEW ASPHALT PAVEMENT AND BASE (TYP.)
- NEW INDUCTANCE LOOPS FOR GATE (TYP. x 5) TO BE REPLACED IN KIND 9 C501
- NEW TEMPORARY STABILIZED CONSTRUCTION ENTRANCE 5 C501
- LIMIT OF CLEARING, GRADING AND GROUND DISTURBANCE
- NEW YELLOW STRIPING (TYP.)
- NEW ASPHALT CURB (TYP.) 8 C501
- NEW ASPHALT DROP CURB 8 C501
- NEW CATCH BASIN FRAME AND GRATE RIM = 257.35 6 C501
- NEW 16' WIDE VINYL COATED CHAIN LINK FENCE DOUBLE SWING GATE 1 C502
- NEW CATCH BASIN FRAME AND GRATE RIM = 259.05 6 C501
- NEW CONCRETE CURB (TYP.) 1 C501
- NEW WHITE PARKING STALL PAVEMENT MARKINGS (TYP.) 1 C500
- NEW RED BUS PARKING STALL PAVEMENT MARKINGS (TYP.) 2 C500
- NEW CIRCULAR INLET SEDIMENT BAG PROTECTION 4 C501
- NEW INLET SEDIMENT BAG PROTECTION (TYP. x 8) 4 C501
- 7 C500 NEW ASPHALT PAVEMENT WALK
- 3 C501 NEW SILT FENCE (TYP)
- 1 C500 NEW WHITE PARKING STALL PAVEMENT MARKINGS (TYP.)
- 10 C501 NEW 4' HIGH VINYL COATED CHAIN LINK FENCE (TYP.)
- NEW 8' WIDE VINYL COATED CHAIN LINK FENCE SWING GATE 11 C501

NOTE:
REFER TO DRAWING SIS-C 000 FOR NOTES AND LEGENDS

GRAPHIC SCALE
20 0 10 20
(IN FEET)
1 inch = 20 ft.

811 1-800-962-7962
Dig Safely. New York
Call811
Safe digging starts here
Call before you dig
www.UDigNY.org

C:\Users\asoderman\appdata\local\temp\AcPublish_41\13202.CS100 Site Improvements Plan.dwg Last Modified: Oct 15, 2026 - 11:21am Plotted on: Oct 15, 2026 - 11:23am By ASoderman

H 2 M architects + engineers
1133 Westchester Ave., Suite N-210
White Plains, NY 10605
914.358.5623 • www.h2m.com
NY Architecture & Landscape Architecture: No Certificate Required
NY Engineering Certificate of Authorization No. 0018178

CONSULTANTS:

MARK	DATE	DESCRIPTION

MATTHEW R. MOHLIN, P.E. 09/30/2029 EXP. DATE
NY PROFESSIONAL ENGINEER Lic. No. 071569

"IN ACCORDANCE WITH ARTICLE 145, SECTION 7209 OF THE NYS EDUCATION LAW, ALTERATION OF THIS DOCUMENT EXCEPT BY LICENSE PROFESSIONAL IS ILLEGAL"

DESIGNED BY:	DRAWN BY:	CHECKED BY:	REVIEWED BY:
S. PETERS	A. SODERMAN	B. LEDGER	M. MOHLIN

PROJECT No.:	DATE:	SCALE:
SMSD2506	OCTOBER 2026	AS SHOWN

CLIENT

SOMERS CENTRAL SCHOOL DISTRICT

VARIOUS UPGRADES AT SOMERS INTERMEDIATE SCHOOL

NOT FOR CONSTRUCTION

240 US-202,
SOMERS, NY 10589

SED #: 66-21-01-06-0-006-021

CONTRACT

CONTRACT C
CIVIL / SITE CONSTRUCTION

STATUS


BID DOCUMENTS

SHEET TITLE

SITE IMPROVEMENTS PLAN

DRAWING No.

SIS-CS 100.00

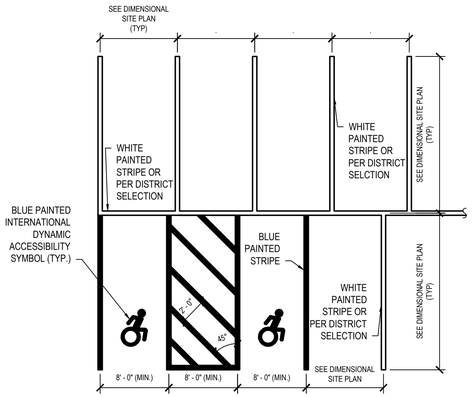


NOTES:

1. ALL STRIPING TO BE 4" WIDE.
2. SEE DIMENSIONAL SITE PLAN FOR LOCATIONS OF PARKING STALL SIGNAGE.

1 Parking Stall Layout - Single Striping


SCALE: NTS (321799.00 H2MX1) - U

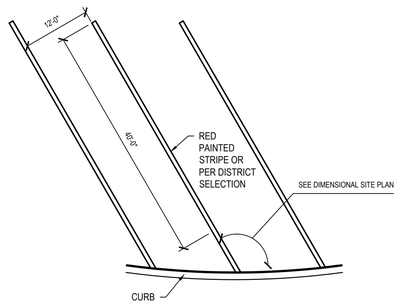

NOTE:
ALL STRIPING TO BE 4" WIDE.

2 Parking Stall Layout - Bus Striping

SCALE: NTS

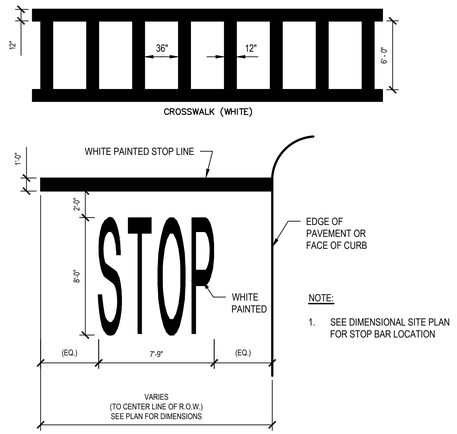


NOTE:

1. SEE DIMENSIONAL SITE PLAN FOR STOP BAR LOCATION

3 Stop Bar and Legend & Crosswalk Detail

SCALE: NTS 321723.13 (H2MX2) -U

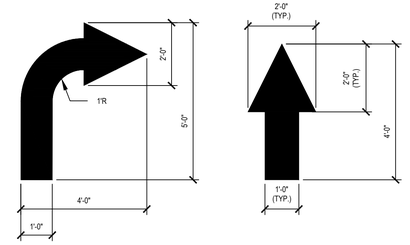


NOTES:

1. ALL ARROWS MAY NOT BE APPLICABLE TO THIS PROJECT. REFER TO SITE PLAN SHEETS.
2. TURN ARROW DETAILS SHOWN ARE FOR RIGHT TURN. REVERSE DETAILS AS REQUIRED FOR LEFT TURNS.

4 Directional Arrows - On SIte


SCALE: NTS 321723.13 H2MX1 -U

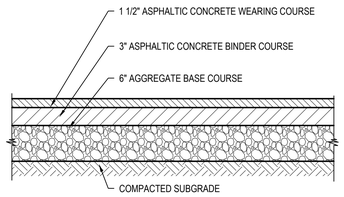

NOTE:
COMPACT SUBGRADE TO 92% MAXIMUM DENSITY IN ACCORDANCE WITH ASTM D1557.


5 Asphalt Pavement - Heavy Duty

SCALE: NTS (321216.13 H2MX2) - U

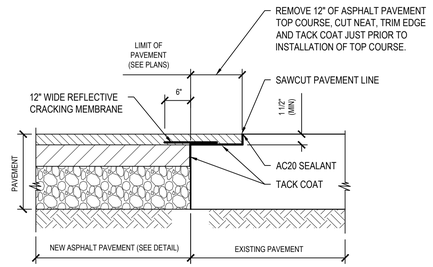

New Asphalt Pavement Key to Existing Asphalt Pavement - Standard Duty


NTS

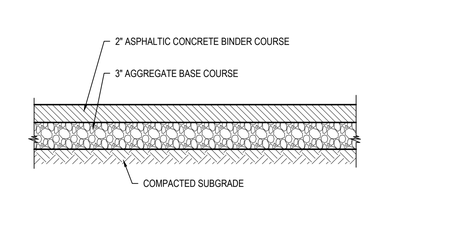


NOTE:
COMPACT SUBGRADE TO 92% MAXIMUM DENSITY IN ACCORDANCE WITH ASTM D1557.

7 Asphalt Pavement - Walkway


SCALE: NTS (321216.16 H2MX1) - U

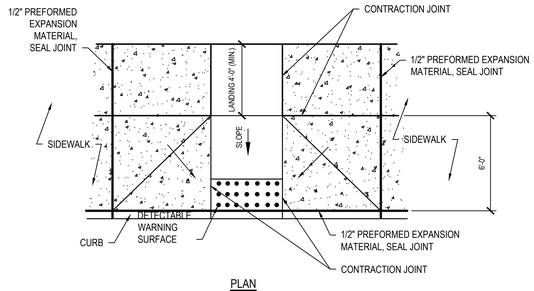

PLAN

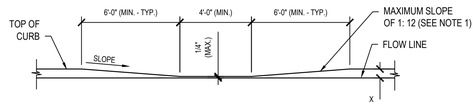

ELEVATION

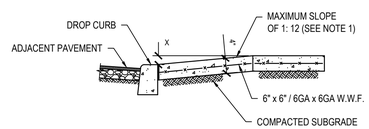


SECTION

NOTES:

1. DIMENSIONS SHOWN ARE APPLICABLE FOR INSTALLATION WITH 6" CURB REVEAL. DIMENSIONS OF FLARE AND RAMP LENGTH FOR INSTALLATION WITH ALTERNATE CURB REVEALS MAY BE MODIFIED TO MAINTAIN A RAMP SLOPE NOT TO EXCEED 1:12.
2. THE SIZE OF THE DETECTABLE WARNING FIELD SHALL BE 24" IN THE DIRECTION OF TRAVEL AND SHALL EXTEND THE FULL WIDTH OF THE CURB RAMP EXCLUSIVE OF SIDE FLARES.
3. MAXIMUM SLOPE OF LANDING IS 2% IN ANY DIRECTION.
4. RAMP TRANSITIONS BETWEEN WALKS, GUTTERS OR STREETS SHALL BE FLUSH AND FREE OF ABRUPT VERTICAL CHANGES (1/4" MAX.)
5. CONCRETE TO ACHIEVE 4,000 P.S.I. STRENGTH AT 28 DAYS.
6. COMPACT SUBGRADE TO 92% MAXIMUM DENSITY IN ACCORDANCE WITH ASTM D1557.
7. APPLY BRUSH FINISH PERPENDICULAR TO DIRECTION OF SLOPE.
8. REFER TO CONCRETE SIDEWALK DETAIL FOR INFORMATION REGARDING CONTRACTION AND EXPANSION JOINTS.

11 Concrete Handicap Ramp - Mid Block - Flare


SCALE: NTS (321313.36 H2MX2) - U

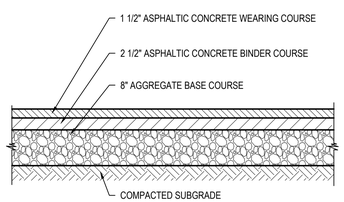

NOTE:
COMPACT SUBGRADE TO 92% MAXIMUM DENSITY IN ACCORDANCE WITH ASTM D1557. ALL PAVEMENT MATERIALS TO COMPLY WITH NYSDOT STANDARDS.

8 Asphalt Pavement - NYSDOT ROW

SCALE: NTS (321216.13 H2MX1) - U

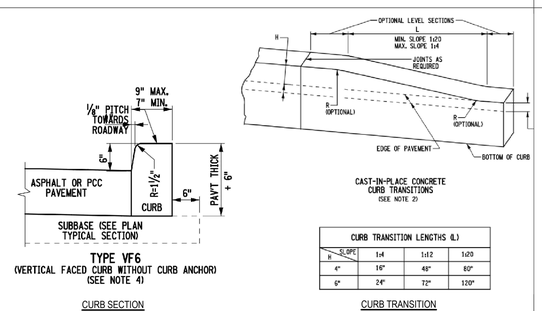

TYPE VF6
(VERTICAL FACED CURB WITHOUT CURB ANCHOR)
(SEE NOTE 4)

CURB SECTION

CAST-IN-PLACE CONCRETE CURB TRANSITIONS
(SEE NOTE 2)

CURB TRANSITION LENGTHS (L)			
SLOPE / H	1:4	1:12	1:20
4"	16"	48"	80"
6"	24"	72"	120"


CURB TRANSITION

GENERAL NOTES:

1. WOOD FLOAT AND BRUSH FINISH ON ALL SURFACES ABOVE GRADE.
2. AT ALL CURB ENDINGS, PROVIDE SMOOTH TRANSITION DOWN TO PAVED SURFACE.
3. PROVIDE 1/2" PREFORMED EXPANSION MATERIAL AT 20' ON CENTER AND AT ALL CORNERS. SET EXPANSION MATERIAL 1/2" BELOW EXPOSED SURFACES AND SEAL JOINT.
4. CONCRETE TO ACHIEVE 4,000 PSI STRENGTH AT 28 DAYS.
5. MATERIALS INSTALLATION AND DESIGN STANDARDS TO COMPLY WOTH NYSDOT REQUIREMENTS, SEE NYSDOT STANDARD SHEET 609 FOR ADDITIONAL INFORMATION

9 NYSDOT Concrete Curb

SCALE: NTS

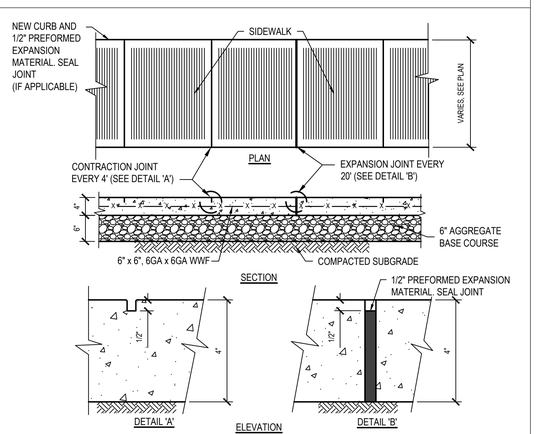

NOTES:

1. CONCRETE TO ACHIEVE 4000 PSI STRENGTH AT 28 DAYS
2. COMPACT SUBGRADE TO 92% MAXIMUM DENSITY IN ACCORDANCE WITH ASTM D1557.
3. APPLY BROOM FINISH PERPENDICULAR TO DIRECTION OF TRAVEL.

10 Concrete Sidewalk

SCALE: NTS 321313.33 H2MX1

H2M architects + engineers
1133 Westchester Ave., Suite N-210
White Plains, NY 10605
914.358.5623 • www.h2m.com
NY Architecture & Landscape Architecture: No Certificate Required
NY Engineering Certificate of Authorization No. 0018178

CONSULTANTS:

MARK	DATE	DESCRIPTION

MATTHEW R. MOHLIN, P.E. 09/30/2026 EXP. DATE
NY PROFESSIONAL ENGINEER Lic. No. 071569

"IN ACCORDANCE WITH ARTICLE 145, SECTION 7209 OF THE NYS EDUCATION LAW, ALTERATION OF THIS DOCUMENT EXCEPT BY LICENSE PROFESSIONAL IS ILLEGAL"

DESIGNED BY:	DRAWN BY:	CHECKED BY:	REVIEWED BY:
S. PETERS	A. SODERMAN	B. LEDGER	M. MOHLIN

PROJECT No.:	DATE:	SCALE:
SMSD2506	OCTOBER 2026	AS SHOWN

CLIENT

SOMERS CENTRAL SCHOOL DISTRICT

VARIOUS UPGRADES AT SOMERS INTERMEDIATE SCHOOL

NOT FOR CONSTRUCTION

240 US-202,
SOMERS, NY 10589

SED #: 66-21-01-06-0-006-021

CONTRACT

CONTRACT C
CIVIL / SITE CONSTRUCTION

STATUS

BID DOCUMENTS


SHEET TITLE

SITE DETAILS

DRAWING No.

SIS-C 500.00

C:\Users\asoderman\appdata\local\temp\AcPublish_41\2\2\03.CS00 Site Details.dwg Last Modified: Oct 15, 2026 - 10:12am Plotted on: Oct 15, 2026 - 10:41am By ASoderman

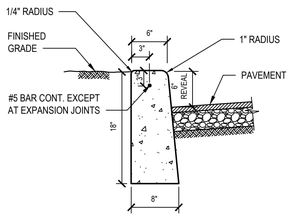

NOTES:


1. WOOD FLOAT AND BRUSH FINISH ON ALL SURFACES ABOVE GRADE.
2. AT ALL CURB ENDINGS, PROVIDE SMOOTH TRANSITION DOWN TO PAVED SURFACE.
3. PROVIDE 1/2" PREFORMED EXPANSION MATERIAL AT 20' ON CENTER AND AT ALL CORNERS. SET EXPANSION MATERIAL 1/2" BELOW EXPOSED SURFACES AND SEAL JOINT.
4. CONCRETE TO ACHIEVE 4,000 PSI STRENGTH AT 28 DAYS.

1 Concrete Curb


SCALE: NTS (321613.16 H2MX1)

2 Not Used

SCALE: NTS

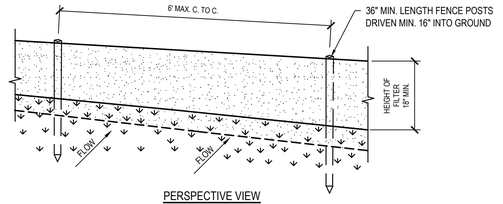

PERSPECTIVE VIEW

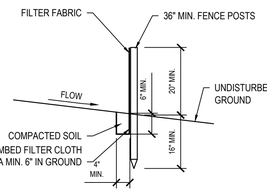

SECTION VIEW


NOTES

1. POSTS SHALL BE 2" X 2" HARDWOOD OR APPROVED EQUIVALENT.
2. FILTER CLOTH TO BE TO BE FASTENED SECURELY TO POSTS AT TOP AND MID SECTION.
3. WHEN TWO SECTIONS OF FILTER CLOTH ADJOIN EACH OTHER THEY SHALL BE OVERLAPPED BY SIX INCHES AND FOLDED AND SECURE AT POST. FILTER CLOTH SHALL BE EITHER FILTER X, MIRAFI 100X, STABILINKA T140N, OR APPROVED EQUIVALENT.
4. INSPECT SILT FENCING TWICE WEEKLY. MAINTENANCE SHALL BE PERFORMED AS NEEDED AND ACCUMULATED SEDIMENT REMOVED WHEN "BULGES" DEVELOP IN THE SILT FENCE.
5. REMOVE SILT FENCE UPON PERMANENT STABILIZATION OF UPLAND AREAS.

3 Silt Fence - Standard


SCALE: NTS 312513.13 NYDC1-U

FILTER FABRIC PROPERTIES			
Mechanical Properties	Test Method	Units	MARV
Grab Tensile Strength	ASTM D 4632	lbs	365 x 200
Grab Tensile Elongation	ASTM D 4632	%	24 x 10
Puncture Strength	ASTM D 4833	lbs	90
Mullen Burst Strength	ASTM D 3786	psi	450
Trapezoid Tear Strength	ASTM D 4533	lbs	115 x 75
UV Resistence	ASTM D 4355	%	90
Apparent Opening Size	ASTM D 4751	US Std Sieve)	40
Flow Rate	ASTM D 4491	gal/min/ft²	145
Permittivity	ASTM D 4491	Sec⁻¹	2.1

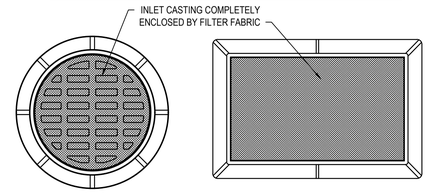

PLAN VIEW- CIRCULAR INLET

PLAN VIEW- RECTANGULAR INLET

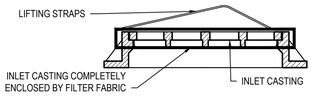


NOTES

1. INSPECT INLET PROTECTION AT A MINIMUM OF TWICE WEEKLY AND AFTER EACH RAIN EVENT. REMOVE ACCUMULATED SEDIMENT AND DEBRIS TO MAINTAIN ADEQUATE FLOW THROUGH FILTER FABRIC. REPLACE IF ANY TEARS IN MATERIAL ARE NOTED OR IF FLOW BECOMES IMPEDED FOLLOWING CLEANINGS.
2. REMOVE INLET PROTECTION UPON PERMANENT STABILIZATION OF CONSTRUCTION SITE.

4 Sediment Bag Inlet Protection

SCALE: NTS

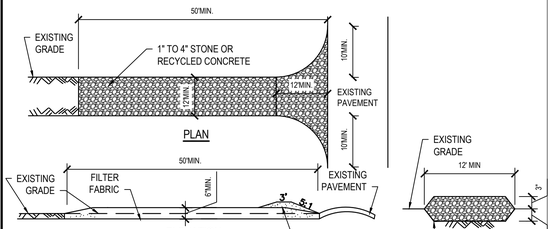


CONSTRUCTION SPECIFICATIONS

1. STONE OR RECYCLED CONCRETE SIZE TO BE 1" TO 4".
2. LENGTH - NOT LESS THAN 50 FEET (UNLESS INDICATED OTHERWISE ON PLANS).
3. THICKNESS - NOT LESS THAN SIX (6) INCHES.
4. WIDTH - TWELVE (12) FOOT MINIMUM, BUT NOT LESS THAN THE FULL WIDTH AT POINTS WHERE INGRESS OR EGRESS OCCURS. TWENTY-FOUR (24) FOOT IF SINGLE ENTRANCE TO SITE.
5. PLACE FILTER FABRIC OVER THE ENTIRE AREA PRIOR TO PLACING OF STONE. FILTER FABRIC TO BE TREVIRA SPUNBOND, 1135 MIRAFI 600X OR EQUIVALENT.
6. SURFACE WATER - ALL SURFACE WATER FLOWING OR DIVERTED TOWARD CONSTRUCTION ENTRANCES SHALL BE PIPED BENEATH THE ENTRANCE. IF PIPING IS IMPRACTICAL, A MOUNTABLE BERM WITH 5:1 SLOPES WILL BE PERMITTED.
7. MAINTENANCE - THE ENTRANCE SHALL BE MAINTAINED IN A CONDITION WHICH WILL PREVENT TRACKING OR FLOWING OF SEDIMENT ONTO PUBLIC RIGHTS-OF-WAY, ALL SEDIMENT SPILLED, DROPPED, WASHED OR TRACKED ONTO PUBLIC RIGHTS-OF-WAY MUST BE REMOVED IMMEDIATELY. IF TRACKING IS OBSERVED SEDIMENT LADEN STONE SHALL BE REMOVED AND REPLACED WITH CLEAN STONE TO MAINTAIN EFFECTIVENESS.
8. WHEN WASHING IS REQUIRED, IT SHALL BE DONE ON AN AREA STABILIZED WITH STONE AND WHICH DRAINS INTO AN APPROVED SEDIMENT TRAPPING DEVICE.
9. INSPECTIONS SHALL BE PERFORMED TWICE WEEKLY AND AFTER EACH RAIN. ANY NEEDED MAINTENANCE SHALL BE PROVIDED.

5 Stabilized Construction Entrance

SCALE: NTS (312513.19 NYDC1) - U

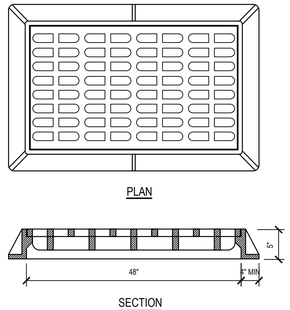


NOTES:

1. CASTING MUST BE CAST IRON AND CAPABLE OF SUPPORTING THE AASHTO HS-20 HIGHWAY LOADING.
2. GRATE PATTERN TO BE BICYCLE- SAFE.

6 Rectangular Frame & Grate - Heavy Duty

SCALE: NTS (334913.23 H2MZ1)

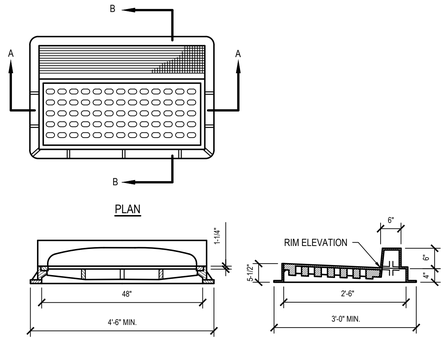


NOTE

1. CASTING MUST BE CAST IRON AND CAPABLE OF SUPPORTING AASHTO HS-20 HIGHWAY LOADING.
2. GRATE PATTERN TO BE BICYCLE SAFE.

7 Combination Inlet Frame & Grate - Heavy Duty

SCALE: NTS (334913.23 H2MX3)

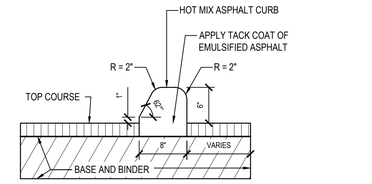


NOTES

1. POUR NEW CURB SECTIONS AFTER COMPLETION OF BASE AND BINDER COURSES BUT PRIOR TO INSTALLATION OF TOP COURSE.
2. POUR CURB SECTIONS TO ALLOW FOR 6" REVEAL UNLESS OTHERWISE NOTED ON PLANS.
3. IN AREAS DESIGNATED FOR SPOT REPLACEMENT, SAWCUT CURB A MIN OF 1' PAST DAMAGED SECTION AND REPLACE CURB. TOP OF CURB TO MATCH EXISTING CURB ELEVATION AT TRANSITION.


8 Asphalt Curb - Vertical Faced Type

NTS

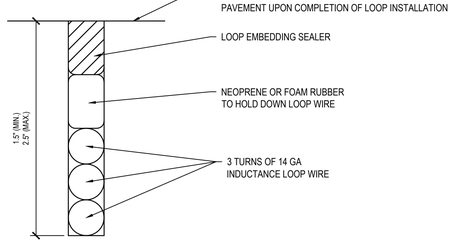

9 Inductance Loop

SCALE: NTS

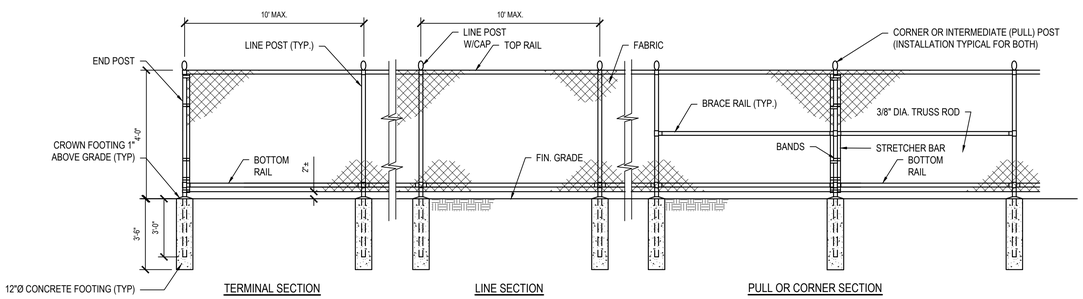


NOTES:

1. FABRIC: ASTM A392, 2" MESH, 9 GAUGE STEEL CORE CHAIN LINK FENCE FABRIC. ASTM A641 GALVANIZED STEEL CORE WIRE, ZINC COATED TO 0.3 OZ/SF WITH 7-12 MIL PVC COATING IN ACCORDANCE WITH ASTM F668 CLASS 2B.
2. TOP AND BRACE RAILS: ASTM F1043 1.66" O.D. (1.84 LBS./FT.) SS40 STEEL PIPE. HOT DIPPED GALVANIZED TO 1.8 OZ/SF IN ACCORDANCE WITH ASTM A123. SUPPLEMENTAL 10-15 MIL PVC POWDER COATING IN ACCORDANCE WITH ASTM F1043
3. LINE POSTS: ASTM F1043 1.9" O.D. (2.28 LBS./FT.) SS40 STEEL PIPE. HOT DIPPED GALVANIZED TO 1.8 OZ/SF IN ACCORDANCE WITH ASTM A123 .SUPPLEMENTAL 10-15 MIL PVC POWDER COATING IN ACCORDANCE WITH ASTM F1043.
4. END, CORNER & PULL POSTS: ASTM F1043 2.375" O.D. (3.12 LBS./FT.) SS40 STEEL PIPE. HOT DIPPED GALVANIZED TO 1.8 OZ/SF IN ACCORDANCE WITH ASTM A123. SUPPLEMENTAL 10-15 MIL PVC POWDER COATING IN ACCORDANCE WITH ASTM F1043.
5. FITTINGS AND ACCESSORIES: ASTM F626 MALLEABLE OR PRESSED STEEL. HOT DIPPED GALVANIZED TO 1.2 OZ/SF. SUPPLEMENTAL 10-15 MIL PVC POWDER COATING IN ACCORDANCE WITH ASTM F1043.
6. BOTTOM TENSION WIRE: ASTM A824 NO. 7 GAUGE STEEL-MARCELLED WIRE, ZINC COATED TO 0.4 OZ/SF WITH 7-12 MIL PVC POWDER COATING IN ACCORDANCE WITH ASTM F1664.
7. VINYL COATING COLOR: TO BE SELECTED BY OWNER.
8. CONCRETE TO ACHIEVED 4000 PSI STRENGTH AT 28 DAYS.

10 Chain Link Fence - Vinyl Coated - 4' Height

SCALE: NTS 323113.15 H2MX1

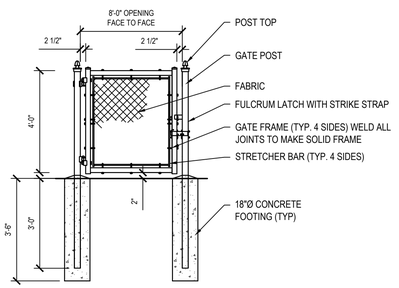

NOTES:

1. FABRIC: ASTM A392, 2" MESH, 9 GAUGE STEEL CHAIN LINK FENCE FABRIC. ASTM A641 GALVANIZED STEEL CORE WIRE, ZINC COATED TO 0.3 OZ/SF WITH 7-12 MIL PVC COATING IN ACCORDANCE WITH ASTM F668, CLASS 2B.
2. FRAME: ASTM F900, 1.9" O.D. (2.28 LBS./FT.) STEEL PIPE. HOT DIPPED GALVANIZED TO 1.8 OZ/SF IN ACCORDANCE WITH ASTM A123. SUPPLEMENTAL 10-15 MIL PVC POWDER COATING IN ACCORDANCE WITH ASTM F1043.
3. GATE POST: ASTM F1043, 2.875" O.D. (4.6 LBS/FT) SS40 STEEL PIPE. HOT DIPPED GALVANIZED IN ACCORDANCE WITH ASTM A123. SUPPLEMENTAL 10-15 MIL PVC POWDER COATING IN ACCORDANCE WITH ASTM F1043.
4. HINGES: ASTM F900, NON-LIFT-OFF TYPE.
5. LATCH: ASTM F900 FORKED TYPE GRAVITY DROP WITH PROVISION FOR PADLOCK.
6. FITTINGS AND ACCESSORIES: ASTM F 626, MALLEABLE OR PRESSED STEEL, HOT DIPPED GALVANIZED TP 1.2 OZ/SF. SUPPLEMENTAL 10-15 MIL PVC POWDER COATING IN ACCORDANCE WITH ASTM F1043.
7. GATE KEEPER: ASTM F900.
8. PROVIDE GATE KEEPER FOR EACH SWING GATE.
9. VINYL COATING COLOR TO BE SELECTED BY OWNER.
10. CONCRETE TO ACHIEVE 4,000 PSI STRENGTH AT 28 DAYS.

11 Chain Link Swing Gate - Vinyl Coated - 4' Height

SCALE: NTS | H2M X1 323113.21

H2M architects + engineers

1133 Westchester Ave., Suite N-210
White Plains, NY 10605
914.358.5623 • www.h2m.com
NY Architecture & Landscape Architecture: No Certificate Required
NY Engineering Certificate of Authorization No. 0018178

CONSULTANTS:

MARK	DATE	DESCRIPTION

09/30/2026
EXP. DATE

MATTHEW R. MOHLIN, P.E.
NY PROFESSIONAL ENGINEER Lic. No. 071569

"IN ACCORDANCE WITH ARTICLE 145, SECTION 7209 OF THE NYS EDUCATION LAW, ALTERATION OF THIS DOCUMENT EXCEPT BY LICENSE PROFESSIONAL IS ILLEGAL"

DESIGNED BY:	DRAWN BY:	CHECKED BY:	REVIEWED BY:
S. PETERS	A. SODERMAN	B. LEDGER	M. MOHLIN

PROJECT No.:	DATE:	SCALE:
SMSD2506	OCTOBER 2026	AS SHOWN

CLIENT

SOMERS CENTRAL SCHOOL DISTRICT

VARIOUS UPGRADES AT SOMERS INTERMEDIATE SCHOOL

NOT FOR CONSTRUCTION

240 US-202,
SOMERS, NY 10589

SED #: 66-21-01-06-0-006-021

CONTRACT

CONTRACT C
CIVIL / SITE CONSTRUCTION

STATUS

BID DOCUMENTS


SHEET TITLE

SITE DETAILS

DRAWING No.

SIS-C 501.00

C:\Users\asoderman\appdata\local\temp\AcPublish_4112\24_C501 Site Details.dwg Last Modified: Oct 15, 2026 - 10:48am Plotted on: Oct 15, 2026 - 10:50am By ASoderman

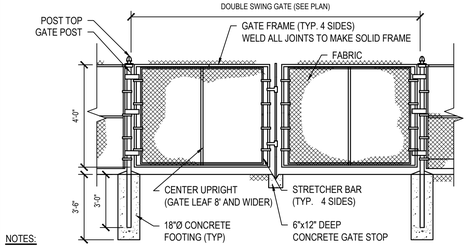


NOTES:

1. FABRIC: ASTM A392, 2" MESH, 9 GAUGE STEEL CHAIN LINK FENCE FABRIC. ASTM A641 GALVANIZED STEEL CORE WIRE, ZINC COATED TO 0.3 OZ/SF WITH 7-12 MIL PVC COATING IN ACCORDANCE WITH ASTM F668, CLASS 2B.
2. FRAME: ASTM F900, 1.66" O.D. (1.83 LBS./FT.) STEEL PIPE. HOT DIPPED GALVANIZED TO 1.8 OZ/SF IN ACCORDANCE WITH ASTM A123 (SEE TABLE FOR SIZE AND WEIGHT). SUPPLEMENTAL 10-15 MIL PVC POWDER COATING IN ACCORDANCE WITH ASTM F1043.
3. GATE POST: ASTM F1043, SS40 STEEL PIPE. HOT DIPPED GALVANIZED TO 1.8 OZ/SF IN ACCORDANCE WITH ASTM A123 (SEE TABLE FOR SIZE AND WEIGHT). SUPPLEMENTAL 10-15 MIL PVC POWDER COATING IN ACCORDANCE WITH ASTM F1043.
4. HINGES: ASTM F900, NON-LIFT-OFF TYPE.
5. LATCH: ASTM F900 FORKED TYPE GRAVITY DROP WITH PROVISION FOR PADLOCK.
6. FITTINGS AND ACCESSORIES L: ASTM F 626, MALLEABLE OR PRESSED STEEL, HOT DIPPED GALVANIZED TP 1.2 OZ/SF. SUPPLEMENTAL 10-15 MIL PVC POWDER COATING IN ACCORDANCE WITH ASTM F1043.
7. GATE KEEPER: ASTM F900.
8. PROVIDE GATE KEEPER FOR EACH SWING GATE.
9. VINYL COATING COLOR TO BE SELECTED BY OWNER.
10. CONCRETE TO ACHIEVE 4,000 PSI STRENGTH AT 28 DAYS.


SINGLE GATE LEAF WIDTH	GATE POST OUTSIDE DIAMETER (INCHES)	MINIMUM WEIGHT (LB/FT)
UP TO 4'	2.375	3.12
5' TO 10'	2.875	4.64
11' TO 18'	4.000	6.56

1 Chain Link Double Swing Gate - Vinyl Coated - 4' Height


SCALE: NTS | H2M X1 323113.25

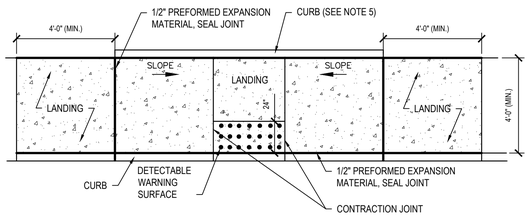

PLAN

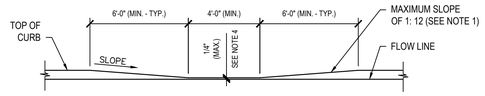

ELEVATION

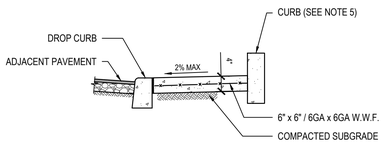


SECTION

NOTES:

1. DIMENSIONS SHOWN ARE APPLICABLE FOR INSTALLATION WITH 6" CURB REVEAL. DIMENSIONS OF FLARE AND RAMP LENGTH FOR INSTALLATION WITH ALTERNATE CURB REVEALS MAY BE MODIFIED TO MAINTAIN A RAMP SLOPE NOT TO EXCEED 1:12.
2. THE SIZE OF THE DETECTABLE WARNING FIELD SHALL BE 24" IN THE DIRECTION OF TRAVEL AND SHALL EXTEND THE FULL WIDTH OF THE CURB RAMP EXCLUSIVE OF SIDE FLARES.
3. MAXIMUM SLOPE OF LANDING IS 2% IN ANY DIRECTION.
4. RAMP TRANSITIONS BETWEEN WALKS, GUTTERS, OR STREETS SHALL BE FLUSH AND FREE OF ABRUPT VERTICAL CHANGES (1/4" MAX)
5. OMIIT CURB FOR INSTALLATIONS ADJACENT TO BUILDING FOUNDATIONS.
6. CONCRETE TO ACHIEVE 4,000 P.S.I. STRENGTH AT 28 DAYS.
7. COMPACT SUBGRADE TO 92% MAXIMUM DENSITY IN ACCORDANCE WITH ASTM D1557.
8. APPLY BRUSH FINISH PERPENDICULAR TO DIRECTION OF SLOPE.
9. REFER TO CONCRETE SIDEWALK DETAIL FOR INFORMATION REGARDING CONTRACTION AND EXPANSION JOINTS.

3 Concrete Handicap Ramp - Mid Block - Parallel

SCALE: NTS (321313.36 H2MX3) - U

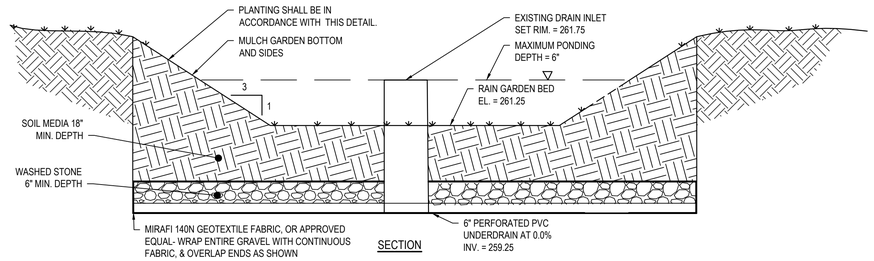

SECTION

RAIN GARDEN NOTES:

1. SOIL MEDIA SHOULD CONSIST OF 50%-70% SAND (LESS THAN 5% CLAY CONTENT), 50%-30% TOPSOIL WITH AN AVERAGE OF 5% ORGANIC MATERIAL. COMPOST SHALL NOT BE PERMITTED.
2. GRAVEL SHALL BE CLEAN WASHED STONE, APPROXIMATELY 1.5-2.0 INCHES IN DIAMETER.
3. ROCK FOR RIPRAP SHALL CONSIST OF FIELD ROCK OR ROUGH UNHEWN QUARRY ROCK. THE ROCK SHALL BE HARD AND ANGULAR AND OF A QUALITY THAT WILL NOT DISINTEGRATE ON EXPOSURE TO WATER OR WEATHERING. THE SPECIFIC GRAVITY OF THE INDIVIDUAL ROCKS SHALL BE AT LEAST 2.5.
4. CONTRIBUTING AREAS SHALL BE STABILIZED PRIOR TO INSTALLATION OF RAIN GARDEN TO AVOID EROSION AND SILTING OF NEW SOIL MEDIA.

INSPECTION AND MAINTENANCE NOTES:

1. THE RAIN GARDEN SHOULD BE WEEDED (MIN. SPRING AND FALL) AND REMULCHED AS NECESSARY. VEGETATION SHOULD BE PRUNED TO KEEP PLANTS HEALTHY. WATER AS NECESSARY TO ESTABLISH PLANT GROWTH WITHIN FIRST YEAR AND DURING FUTURE DRY PERIODS .
2. GARDEN SHOULD BE INSPECTED FOR SEDIMENT ACCUMULATIONS OR HEAVY ORGANIC MATTER WHERE RUNOFF ENTERS THE GARDEN AND REMOVED AS NECESSARY. THE TOP FEW INCHES OF PLANTING SOIL SHOULD BE REMOVED AND REPLACED WHEN WATER PONDS FOR MORE THAN 48 HOURS.
3. ANY AREAS OF SETTLEMENT OR GRADE CHANGE SHOULD BE REGRADED AS ORIGINALLY DESIGNED. THE OVERFLOW ORIFICE SHOULD BE INSPECTED EVERY 3-4 MONTHS FOR SEDIMENT ACCUMULATION AS WELL AS BEFORE ANY LARGE STORM EVENTS.
4. KEEP PLANTS PRUNED IF THEY START TO GET "LEGGY" AND FLOPPY. CUT OFF OLD FLOWER HEADS AFTER A PLANT IS DONE BLOOMING. ONCE THE RAIN GARDEN HAS MATURED, THE GARDEN AREA SHOULD BE FREE OF BARE AREAS EXCEPT WHERE RIPRAP AREAS ARE LOCATED

PLANTING NOTES:


1. PLANT SELECTION PER NEW YORK STATE STORMWATER MANAGEMENT DESIGN MANUAL.
2. PLANTS SHALL BE MAINTAINED BY CONTRACTOR UNTIL COMPLETION OF PROJECT. AT PROJECT COMPLETION OWNER SHALL BE RESPONSIBLE FOR MAINTEANCE TO ALL PLANTS. SHOULD ANY PLANTS DIE THEY SHALL BE REPLACED IN KIND OR AS DIRECTED BY ENGINEER.
3. SHREDDED HARDWOOD MULCH SHOULD BE APPLIED AROUND PLANTS AT A THICKNESS OF 2" TO HELP KEEP SOIL IN PLACE

CONSTRUCTION NOTES:

1. RAIN GARDENS SHOULD INITIALLY BE DUG OUT TO A 24" DEPTH, THEN BACKFILLED WITH A 6-12 INCH LAYER OF CLEAN WASHED GRAVEL (APPROXIMATELY 1.5-2.0 INCH DIAMETER ROCK), AND FILLED BACK TO THE RAIN GARDEN BED DEPTH WITH THE DESIGN SOIL MIX. WHEN AN UNDERDRAIN IS USED, EXCAVATE TO 30-36" DEPTH, BACKFILL WITH 12" STONE, FILL WITH 18-24" DESIGN SOIL MIX. RAIN GARDENS SHOULD ONLY BE INSTALLED WHEN SURROUNDING LANDSCAPES ARE STABILIZED AND NOT SUBJECT TO EROSION.

2 Rain Garden

SCALE: NTS

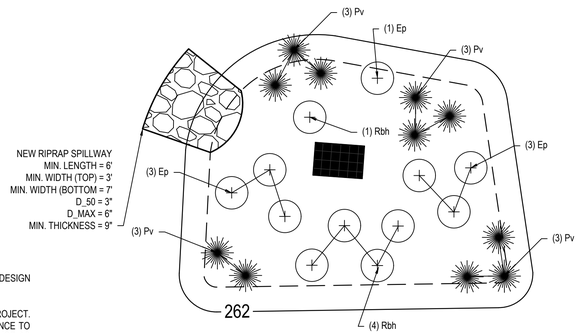

PLAN

PLANT LIST

KEY	QTY	BOTANICAL NAME	SIZE	SPACING	CONTAINER
Pv	11	PANICUM VIRGATUM "SWITCH GRASS"	24"–36"	30" O.C.	NO. 2 CAN
Rbh	5	RUDBECKIA HIRTA "BLACK EYED SUSAN"	12"–24"	2' O.C.	NO. 2 CAN
Ep	7	ECHINACEA PURPUREA "PURPLE CONEFLOWER"	12"–24"	2' O.C.	NO. 2 CAN

H2M architects + engineers

1133 Westchester Ave., Suite N-210
White Plains, NY 10605
914.358.5623 • www.h2m.com
NY Architecture & Landscape Architecture: No Certificate Required
NY Engineering Certificate of Authorization No. 0018178

CONSULTANTS:

MARK	DATE	DESCRIPTION

MATTHEW R. MOHLIN, P.E. 09/30/2026 EXP. DATE
NY PROFESSIONAL ENGINEER Lic. No. 071569

"IN ACCORDANCE WITH ARTICLE 145, SECTION 7209 OF THE NYS EDUCATION LAW, ALTERATION OF THIS DOCUMENT EXCEPT BY LICENSE PROFESSIONAL IS ILLEGAL"

DESIGNED BY:	DRAWN BY:	CHECKED BY:	REVIEWED BY:
S. PETERS	A. SODERMAN	B. LEDGER	M. MOHLIN

PROJECT No.:	DATE:	SCALE:
SMSD2506	OCTOBER 2026	AS SHOWN

CLIENT

SOMERS CENTRAL SCHOOL DISTRICT

VARIOUS UPGRADES AT SOMERS INTERMEDIATE SCHOOL

NOT FOR CONSTRUCTION

240 US-202,
SOMERS, NY 10589

SED #: 66-21-01-06-0-006-021

CONTRACT

CONTRACT C
CIVIL / SITE CONSTRUCTION

STATUS

BID DOCUMENTS

SHEET TITLE

SITE DETAILS

DRAWING No.

SIS-C 502.00

C:\Users\asoderman\appdata\local\temp\AcPublish_41\32\16_CSD2 Site Details.dwg Last Modified: Sep 23, 2026 - 10:28am Plotted on: Oct 15, 2026 - 10:56am By ASoderman

DEMOLITION KEYNOTES

Key Value	Keynote Text
1	CONTRACTOR TO REMOVE EXISTING GARAGE DOOR AND ALL ACCESSORIES IN THEIR ENTIRETY. PATCH ALL ADJACENT SURFACES AND PREPARE AREA FOR NEW GARAGE DOOR.

PCB NOTES


1. ALL AREAS SCHEDULED TO BE DISTURBED OR DEMOLISHED DURING CONSTRUCTION UNDER THE SCOPE OF WORK OF THIS PROJECT HAVE BEEN TESTED FOR PCB CONTENT.
2. THE FOLLOWING ITEMS HAVE BEEN DETERMINED TO CONTAIN PCB. REFER TO TESTING REPORT IN SPECIFICATIONS.
   - WINDOW FRAME CAULK
   - METAL PANEL CAULK
   - SINK CAULK
   - CAST STONE CAULK

DEMOLITION LEGEND

A	INDICATED WINDOW TAGS FOR WORK IN CONTRACT - FIELD VERIFY ALL WINDOW SIZES
	REMOVE AND DISPOSE OF EXISTING WINDOW AND ASSOCIATED HARDWARE.

ASBESTOS ABATEMENT NOTES

1. ALL ASBESTOS ABATEMENT WORK SHALL CONFORM TO ALL APPLICABLE CODE REQUIREMENTS ALONG WITH SPECIFICATION SECTION 028200 AND INDUSTRIAL CODE RULE 56.
2. MATERIALS TO BE REMOVED ARE ASSUMED TO CONTAIN THE PRESENCE OF ASBESTOS AND ARE SUBJECT TO VERIFICATION PRIOR TO CONSTRUCTION:
   - PIPE INSULATION AND MUD PIPE FITTING INSULATION
   - CERAMIC WALL TILE GROUT & CONCEALED BACKING, MASTIC AND SETTING BED
   - MIRROR MASTIC
   - CERAMIC FLOOR TILE GROUT & CONCEALED BACKING, MASTIC AND SETTING BED
   - MULTI-LAYERED BUILT-UP ROOFING AND ROOF FLASHING MATERIALS
   - CONCEALED WATERPROOFING MATERIALS ON EXTERIOR WALLS
1. SPECIFICATION SECTION 022600 "HAZARDOUS MATERIAL REPORT" FOR ADDITIONAL INFORMATION ON THE MATERIALS AND THEIR LOCATIONS.
2. THE CONTRACTOR SHALL BE RESPONSIBLE TO PERFORM PERSONAL AIR MONITORING ON ITS EMPLOYEES IN ACCORDANCE WITH OSHA REGULATIONS.
3. THIRD-PARTY PROJECT MONITORING AND AIR SAMPLING SHALL BE CONDUCTED BY A CONSULTANT FIRM HIRED DIRECTLY BY THE OWNER.
4. THE CONTRACTOR SHALL BE RESPONSIBLE TO FILE FOR ALL PERMITS AND NOTIFY ALL REGULATORY AGENCIES AS REQUIRED FOR THE WORK AND PAY ALL FEES ASSOCIATED WITH SUCH.
5. UPON COMPLETION OF THE DEMOLITION WORK, THE CONTRACTOR SHALL SUBMIT COPIES OF ALL WASTE MANIFEST AND LANDFILL RECEIPTS TO THE ARCHITECT AS PART OF THE REQUIRED CLOSEOUT DOCUMENTS.
6. ALL OPENINGS AND PENETRATIONS INCLUDING BUT NOT LIMITED TO WINDOWS, DOORS, DUCTS, LOUVERS AND GRILLES SHALL BE COVERED WITH A MINIMUM OF TWO (2) LAYERS OF 6 MIL PLASTIC.
7. REFER TO SPECIFICATION SECTION 028200 AND 28300 FOR SPECIFIC ABATEMENT PROCEDURES.

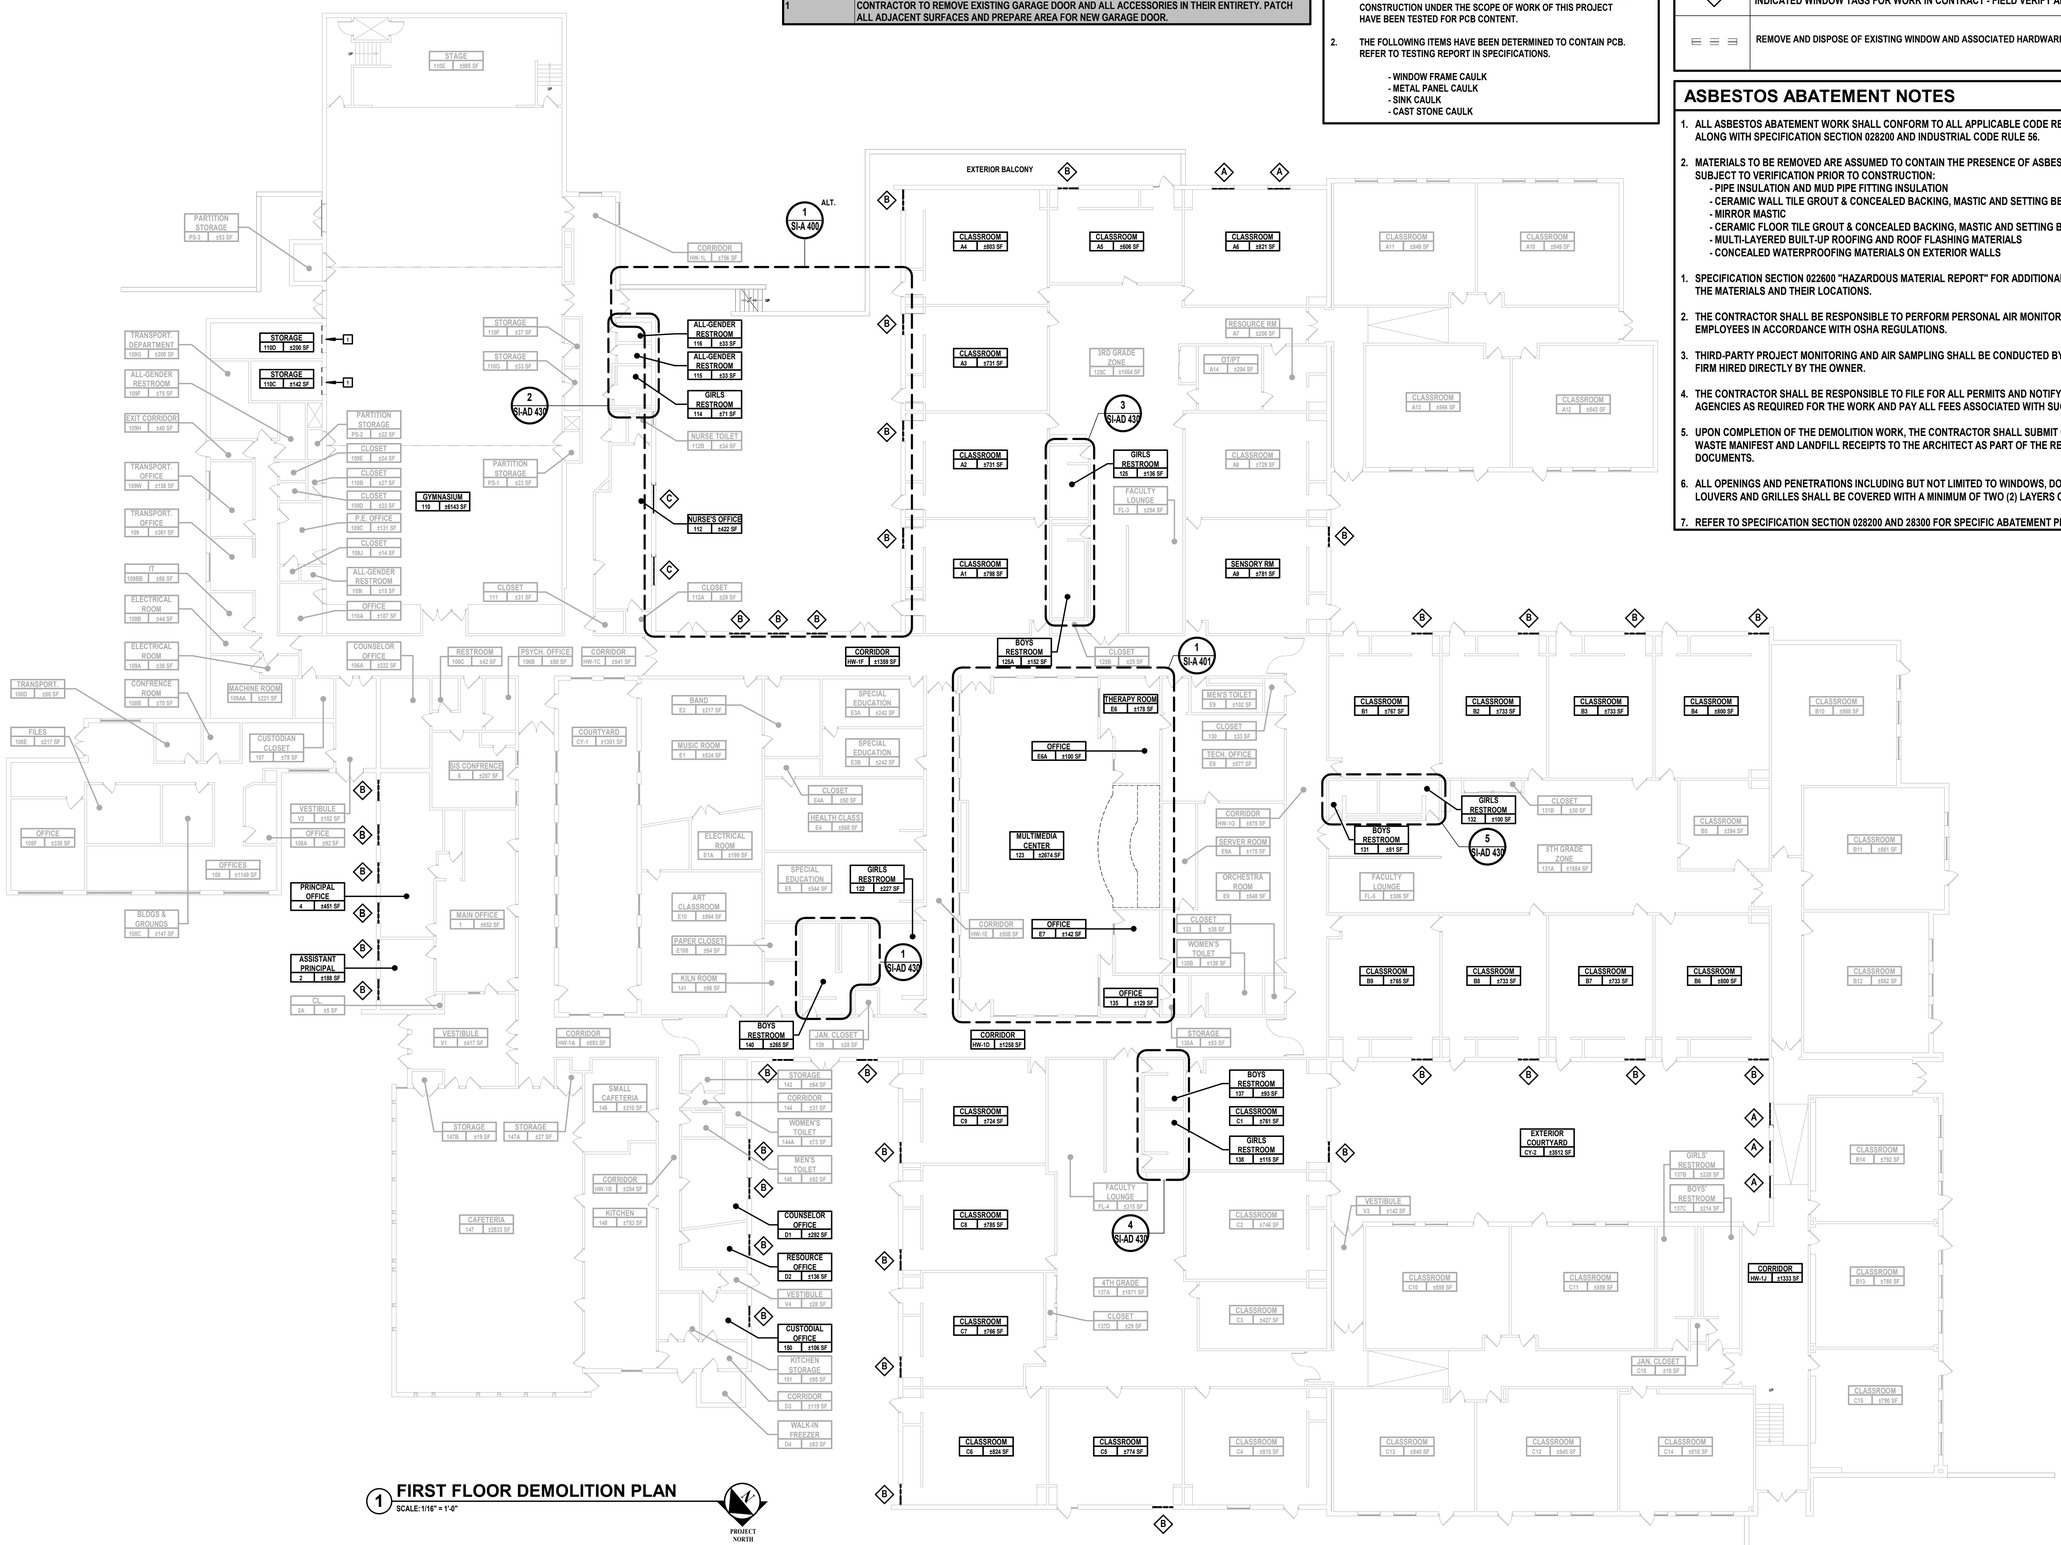

1 FIRST FLOOR DEMOLITION PLAN
SCALE: 1/16" = 1'-0"

H2M architects + engineers
1133 Westchester Avenue, Suite N-210
White Plains, NY 10605
914.358.5623 • www.h2m.com
NY Architecture & Landscape Architecture: No Certificate Required
NY Engineering Certificate of Authorization No.: 0018178

CONSULTANTS:

MARK	DATE	DESCRIPTION

REGISTERED ARCHITECT KATRINA PACHECO 041183 STATE OF NEW YORK

Katrina N. Pacheco 09/30/2029
KATRINA N. PACHECO, R.A. Exp. Date
NY PROFESSIONAL ARCHITECT Lic. No. 041183

"IN ACCORDANCE WITH ARTICLE 145, SECTION 7209 OF THE NYS EDUCATION LAW, ALTERATION OF THIS DOCUMENT EXCEPT BY A LICENSED PROFESSIONAL IS ILLEGAL."

DESIGNED BY:	DRAWN BY:	CHKED BY:	REVIEWED BY:
L. RAUSCHER	L. RAUSCHER	S.MANDIC	L. FEELEY

PROJECT No:	DATE:	SCALE:
SMSD2505	OCTOBER 2026	AS SHOWN

CLIENT

SOMERS CENTRAL SCHOOL DISTRICT

VARIOUS UPGRADES AT SOMERS INTERMEDIATE SCHOOL

240 US-202
SOMERS, NY 10589

SED #: 66-21-01-06-0-006-021

CONTRACT

CONTRACT G
GENERAL CONSTRUCTION

STATUS

FOR BID

SHEET TITLE

FIRST FLOOR DEMOLITION PLAN

DRAWING No.

SI-AD 100.00


C:\Users\adunn\Documents_Revit Backup\SMSD2505_Central25_A_ADunnT9WE5.rvt
11/5/2026 5:05:58 PM

CEILING DEMOLITION LEGEND

	REMOVE 2X4 ACOUSTICAL TILE CEILING SYSTEM IN ITS ENTIRETY		EXISTING 2X2 LIGHTS TO REMAIN
	REMOVE 2X2 ACOUSTICAL TILE CEILING SYSTEM IN ITS ENTIRETY		EXISTING DOWNLIGHTS TO REMAIN
	REMOVE 1X1 TILE CEILING SYSTEM IN ITS ENTIRETY	NO.	ROOM TAG
	REMOVE GYP. SOFFIT CEILING, SUPPORT MEMBERS TO REMAIN		EXISTING MECHANICAL SUPPLY
	EXISTING 2X4 LIGHTS TO REMAIN		EXISTING MECHANICAL RETURN

DEMOLITION NOTES

1. COMPLETELY REMOVE AND DISPOSE OF EXISTING SUSPENDED CEILING SYSTEM IN ITS ENTIRETY INCLUDING BUT NOT LIMITED TO CEILING TILES AND TRIM, RUNNERS, MAIN TEES, WALL TRIM, WIRE HANGERS, FASCIA PANELS, AND ALL DEVICES USED TO SECURE THE CEILING IN PLACE.

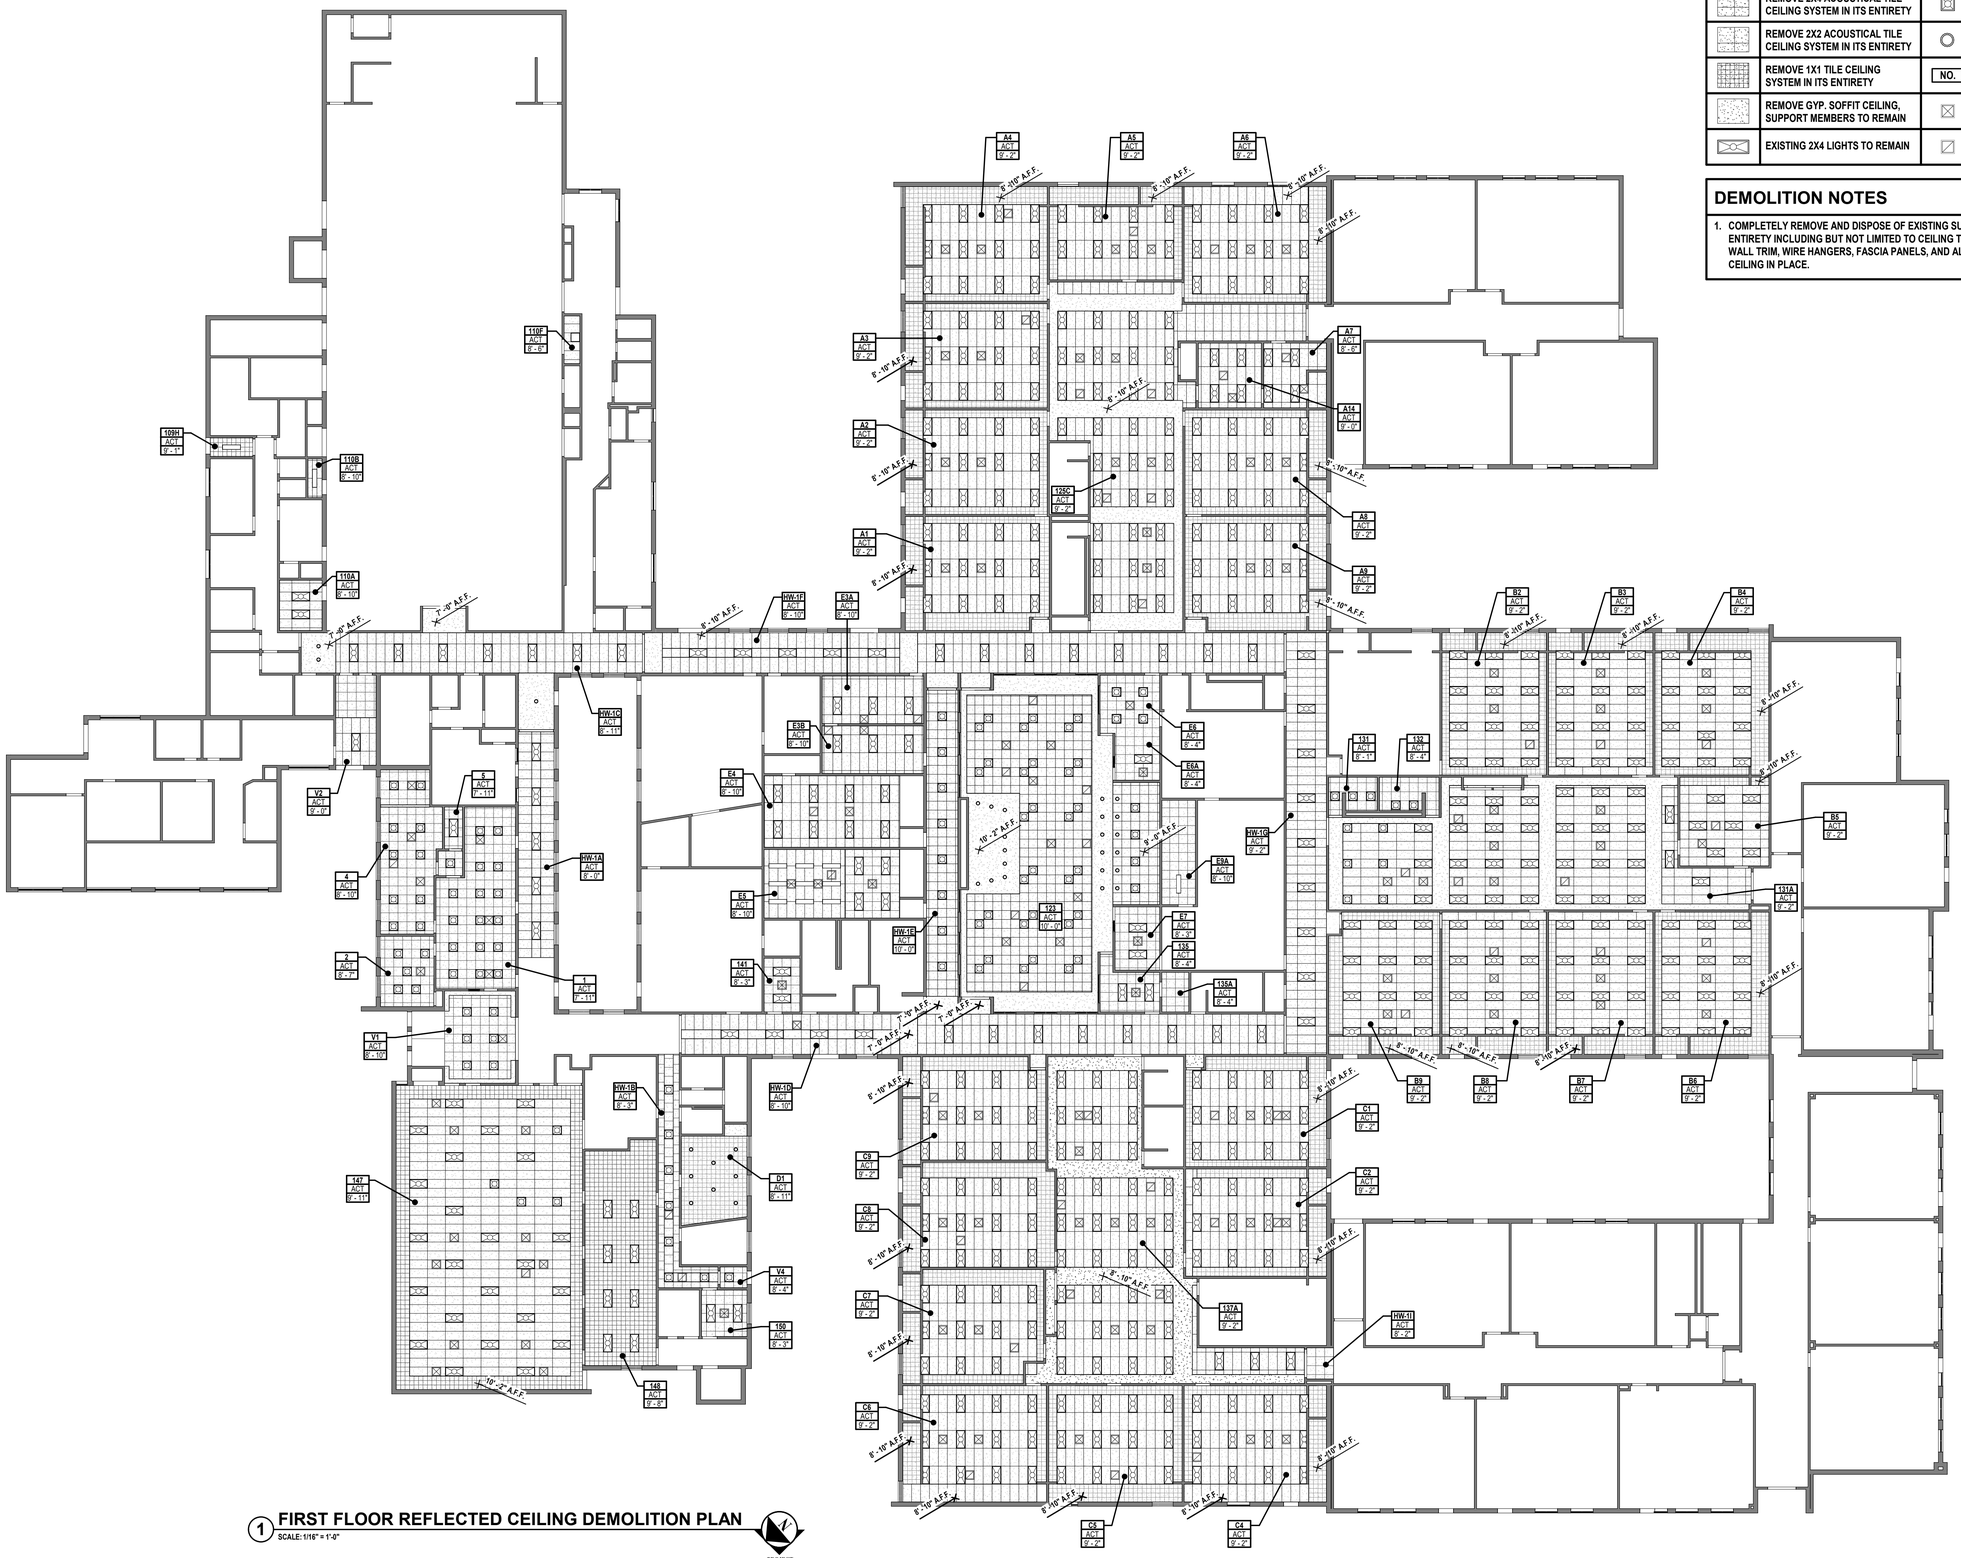

1 **FIRST FLOOR REFLECTED CEILING DEMOLITION PLAN**
SCALE: 1/16" = 1'-0"

H 2 M architects + engineers

1133 Westchester Avenue, Suite N-210
White Plains, NY 10605
914.358.5623 • www.h2m.com
NY Architecture & Landscape Architecture: No Certificate Required
NY Engineering Certificate of Authorization No.: 0018178

CONSULTANTS:

MARK	DATE	DESCRIPTION

REGISTERED ARCHITECT KATRINA PACHECO 041183 STATE OF NEW YORK

09/30/2029
Exp. Date

KATRINA N. PACHECO, R.A.
NY PROFESSIONAL ARCHITECT Lic. No. 041183

"IN ACCORDANCE WITH ARTICLE 145, SECTION 7209 OF THE NYS EDUCATION LAW, ALTERATION OF THIS DOCUMENT EXCEPT BY A LICENSED PROFESSIONAL IS ILLEGAL."

DESIGNED BY:	DRAWN BY:	CHECKED BY:	REVIEWED BY:
L. RAUSCHER	C. HENRY	S.MANDIC	L. FEELEY

PROJECT No:	DATE:	SCALE:
SMSD2505	OCTOBER 2026	AS SHOWN

CLIENT

SOMERS CENTRAL SCHOOL DISTRICT

VARIOUS UPGRADES AT SOMERS INTERMEDIATE SCHOOL

240 US-202
SOMERS, NY 10589

SED #: 66-21-01-06-0-006-021

CONTRACT

CONTRACT G
GENERAL CONSTRUCTION

STATUS

FOR BID

SHEET TITLE


FIRST FLOOR REFLECTED CEILING DEMOLITION PLAN

DRAWING No.

SI-AD 120.00

C:\Users\APeppas\Documents_Revit Backup\SMSD2506_Central25_A_apappas\V6997.rvt


10/30/2026 12:53:21 PM

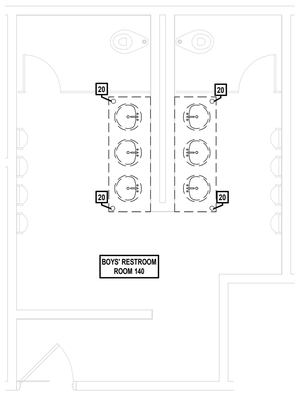

1 BOYS' RESTROOM 140 - DEMOLITION

SCALE: 1/4" = 1'-0"


PROJECT NORTH

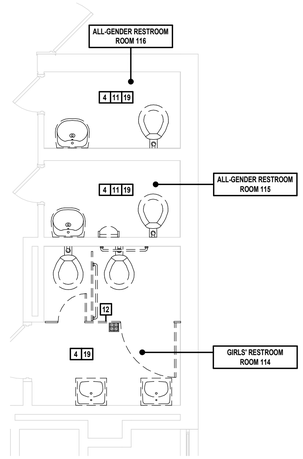

2 RESTROOMS - NURSE HALLWAY - DEMOLITION

SCALE: 1/4" = 1'-0"


PROJECT NORTH

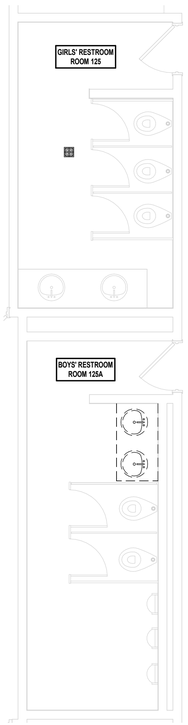

3 THIRD GRADE WING RESTROOMS - DEMOLITION

SCALE: 1/4" = 1'-0"


PROJECT NORTH

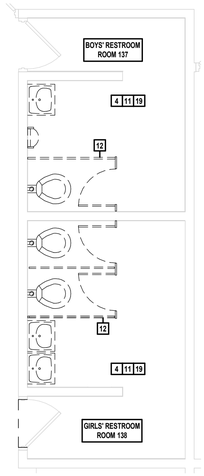

4 FOURTH GRADE WING RESTROOMS - DEMOLITION

SCALE: 1/4" = 1'-0"

PROJECT NORTH

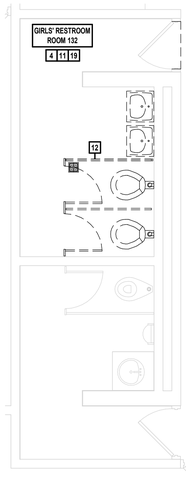

5 FIFTH GRADE WING RESTROOMS - DEMOLITION

SCALE: 1/4" = 1'-0"

PROJECT NORTH

DEMOLITION NOTES - CONTRACT G

4	TOILET ACCESSORIES	REMOVE AND COORDINATE WITH OWNER STORAGE OR DISPOSAL OF EXISTING TOILET ACCESSORIES (MIRRORS, PAPER TOWEL DISPENSERS, TOILET PAPER DISPENSERS, SOAP DISPENSERS, HAND DRYERS, GRAB BARS, ETC.) & ALL SUPPORTING HARDWARE. PREPARE ALL WALLS TO RECEIVE NEW FINISHES INCLUDING FILLING HOLES, REPAIRING CRACKS IN EXISTING WALLS, SANDING, AND PREPARING ALL SURFACES FOR A NEW TILE FINISH.
11	WALL TILE AND BASE	CONTRACTOR SHALL COMPLETELY ABATE, REMOVE AND DISPOSE OF ALL EXISTING CERAMIC WALL TILE COMPLETELY DOWN TO THE EXISTING MASONRY BACK UP WALL BELOW. REMOVALS SHALL INCLUDE TILE, THINSET, MORTAR SETTING BED, GROUT, REINFORCED MESH, TRIM, AND ALL DEVICES USED TO SECURE THE TILE IN PLACE. THE CONTRACTOR SHALL PREPARE WALL FOR NEW CERAMIC WALL TILE FINISH.
12	PARTITION SYSTEM	REMOVE AND DISPOSE OF EXISTING TOILET PARTITION SYSTEM
19	WALL / DOOR FRAME PAINT	SCRAPE PAINT FROM WALLS AND DOOR FRAME. PREPARE WALLS AND DOOR FRAME FOR NEW PAINT.
20	VANITY METAL LEGS	REMOVE AND DISPOSE OF METAL LEGS FOR VANITY. GC SHALL BE RESPONSIBLE FOR PATCHGING AND REPAIRING FLOOR FINISH AT LOCATIONS WHERE METAL LEGS WERE SECURED TO THE FLOOR.


GENERAL DEMOLITION NOTES

1. ALL DEMOLITION WORK SHALL BE IN COMPLIANCE WITH ALL FEDERAL AND NEW YORK STATE APPLICABLE BUILDING AND LIFE AND SAFETY REGULATIONS.
2. THE CONTRACTOR SHALL TAKE CARE NOT TO DAMAGE ADJOINING SURFACES AND FINISHES OUTSIDE THE CONTRACT AREA OR SCOPE OF WORK. THE CONTRACTOR SHALL BE RESPONSIBLE TO RESTORE EXISTING CONDITIONS AND/OR FINISHES DAMAGED DURING CONSTRUCTION INCLUDING PATCHING AND PAINTING DEEMED NECESSARY BY THE ARCHITECT AT NO ADDITIONAL COST TO THE OWNER.
3. THE CONTRACTOR SHALL TAKE CARE AS TO ADEQUATELY PROTECT ALL ADJOINING CLASSROOMS, CLOSETS, CORRIDORS, CRITICAL BARRIERS (DUCTS, VENTS, ETC.), AND OTHER SPACES FROM DUST AND DEBRIS DURING THE DEMOLITION AND INSTALLATION OF THE NEW WORK. THE CONTRACTOR SHALL BE RESPONSIBLE TO WIPE DOWN AND CLEAN ALL AFFECTED ROOMS UPON COMPLETION OF THE PROJECT.
4. CONTRACTORS SITE ACCESS AND BUILDING ENTRY POINT SHALL BE AS PER DRAWING HS-G 000.00 AND VERIFIED BY OWNER. THE CONTRACTOR SHALL ADEQUATELY PROTECT THE WALLS, FLOOR, AND FINISHES WITHIN STAIRWELLS AND ALL OTHER AREAS USED FOR ACCESS TO CONTRACT AREAS FROM DAMAGE DURING THE PROJECT DURATION. THE CONTRACTOR SHALL BE RESPONSIBLE TO PATCH & RESTORE ALL SURFACES DAMAGED DURING CONSTRUCTION TO THE SATISFACTION OF THE ARCHITECT AT NO ADDITIONAL COST TO THE OWNER.
5. THE CONTRACTOR SHALL REMOVE AND DISPOSE OF ALL CONSTRUCTION DEBRIS AND UNWANTED MATERIAL OFF SITE IN ACCORDANCE WITH CONTRACT SPECIFICATIONS.
6. THE CONTRACTOR SHALL NOTIFY THE ARCHITECT OF ANY DEFECTIVE OR NON-WORKING EQUIPMENT PRIOR TO WORK STARTING AND FOLLOWING INSTALLATION OF NEW FINISHES VERIFY ALL ITEMS ARE IN PROPER WORKING ORDER UPON COMPLETION.
7. THE CONTRACTOR SHALL REVIEW SCOPE OF DEMOLITION WORK WITH OWNER AND COORDINATE WHICH ITEMS WILL BE REMOVED CAREFULLY AND RETURNED TO DISTRICT.
8. CONTRACTOR SHALL COORDINATE WITH THE DISTRICT TO DISCONNECT, REMOVE, AND STORE ALL REMOVABLE EQUIPMENT (INCLUDING CASEWORK, DESKS, CHAIRS, ETC.) TO PERFORM ALL REQUIRED DEMOLITION. UPON COMPLETION, CONTRACTOR SHALL REINSTALL ALL EQUIPMENT AND ENSURE PROPER WORKING CONDITION. CLEAN ALL SURFACES PRIOR TO SUBSTANTIAL COMPLETION.
9. PROTECTING EXISTING CEILING LIGHTING FIXTURES, INCLUDING, BUT NOT LIMITED TO THE FIXTURE, TRIM, SUPPORTS, AND ALL DEVICES USED TO SECURE THE LIGHTING IN PLACE.

DEMOLITION PLAN LEGEND

(NOT ALL MAY BE USED)

	INDICATES WALL TO BE REMOVED AND DISPOSED OF. SEE DEMOLITION NOTES FOR ADDITIONAL INFORMATION
	INDICATES EXISTING WALL TO REMAIN
	INDICATES EXISTING DOOR TO BE REMOVED AND DISPOSED OF. SEE DEMOLITION NOTES FOR ADDITIONAL INFORMATION
	INDICATES EXISTING TOILET PARTITIONS TO BE REMOVED AND DISPOSED OF. SEE DEMOLITION NOTES FOR ADDITIONAL INFORMATION

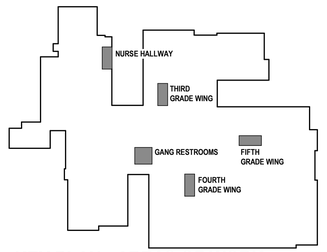

KEY PLAN - AREAS OF WORK

SCALE: 1" = 100'-0"

PROJECT NORTH

H2M architects + engineers
1133 Westchester Avenue, Suite N-210
White Plains, NY 10605
914.358.5623 • www.h2m.com
NY Architecture & Landscape Architecture: No Certificate Required
NY Engineering Certificate of Authorization No.: 0018178

CONSULTANTS:

MARK	DATE	DESCRIPTION

REGISTERED ARCHITECT KATRINA PACHECO 041183 STATE OF NEW YORK

09/30/2029
Exp. Date

KATRINA N. PACHECO, R.A.
NY PROFESSIONAL ARCHITECT Lic. No. 041183

"IN ACCORDANCE WITH ARTICLE 145, SECTION 7209 OF THE NYS EDUCATION LAW, ALTERATION OF THIS DOCUMENT EXCEPT BY A LICENSED PROFESSIONAL IS ILLEGAL."

DESIGNED BY:	DRAWN BY:	CHECKED BY:	REVIEWED BY:
M. LUCK	M. LUCK	S. MANDIC	L. FEELEY

PROJECT No:	DATE:	SCALE:
SMSD2506	OCTOBER 2026	AS SHOWN

CLIENT

SOMERS CENTRAL SCHOOL DISTRICT

VARIOUS UPGRADES AT SOMERS INTERMEDIATE SCHOOL

240 US-202
SOMERS, NY 10589

SED #: 66-21-01-06-0-006-021

CONTRACT

CONTRACT G
GENERAL CONSTRUCTION

STATUS

FOR BID

SHEET TITLE

RESTROOM UPGRADES DEMOLITION PLANS

DRAWING No.

SI-AD 430.00

X:\SI\SMSD (Somers School District)\SMSD2506 (SIS Phase 2-Various Upgrades)\02-BIM-CADD\Con-Docs\08 Architectural\SMSD2506_ BathroomUpgrades.rvt
11/10/2026 9:28:56 AM

LEGEND

A / A 101	ELEVATION TAG, LINE INDICATES VIEW EXPANSE
#	KEY NOTE INDICATOR
A	NEW WINDOW TAG, SEE SCHEDULE ON SI-A 610 FOR MORE INFORMATION

CONSTRUCTION KEY NOTES

Scope Number	Scope Name	Scope Description
1	WOOD DOOR CLOSERS	CONTRACTOR SHALL PROVIDE AND INSTALL NEW DOOR CLOSER FOR EXISTING WOOD DOOR. CONTRACTOR TO VERIFY DOOR SWINGS, MATERIALS, AND SIZES PRIOR TO ORDER
2	HOLLOW METAL DOOR CLOSERS	CONTRACTOR SHALL PROVIDE AND INSTALL NEW DOOR CLOSER FOR EXISTING HOLLOW METAL DOOR. CONTRACTOR TO VERIFY DOOR SWINGS, MATERIALS, AND SIZES PRIOR TO ORDER.
3	NEW GARAGE DOORS	CONTRACTOR SHALL PROVIDE AND INSTALL NEW OVERHEAD COILING DOOR FOR EXISTING STORAGE SPACES. CONTRACTOR TO VERIFY DIMENSIONS PRIOR TO ORDER.

PROVIDE NEW ATHLETIC WALL PADDING, COLOR TO MATCH EXISTING

PROVIDE NEW ATHLETIC WALL PADDING, COLOR TO MATCH EXISTING

1 FIRST FLOOR PLAN
SCALE: 1/16" = 1'-0"

PROJECT NORTH

H2M architects + engineers
1133 Westchester Avenue, Suite N-210
White Plains, NY 10605
914.358.5623 • www.h2m.com
NY Architecture & Landscape Architecture: No Certificate Required
NY Engineering Certificate of Authorization No.: 0018178

CONSULTANTS:

MARK	DATE	DESCRIPTION

REGISTERED ARCHITECT KATRINA PACHECO 041183 STATE OF NEW YORK

Katrina N. Pacheco 09/30/2029
Exp. Date

KATRINA N. PACHECO, R.A.
NY PROFESSIONAL ARCHITECT LIC. No. 041183

"IN ACCORDANCE WITH ARTICLE 145, SECTION 7209 OF THE NYS EDUCATION LAW, ALTERATION OF THIS DOCUMENT EXCEPT BY A LICENSED PROFESSIONAL IS ILLEGAL."

DESIGNED BY:	DRAWN BY:	CHECKED BY:	REVIEWED BY:
L. RAUSCHER	L. RAUSCHER	S.MANDIC	L. FEELEY

PROJECT No:	DATE:	SCALE:
SMSD2505	OCTOBER 2026	AS SHOWN

CLIENT

SOMERS CENTRAL SCHOOL DISTRICT

VARIOUS UPGRADES AT SOMERS INTERMEDIATE SCHOOL

Forward in Excellence

240 US-202
SOMERS, NY 10589

SED #: 66-21-01-06-0-006-021

CONTRACT

CONTRACT G
GENERAL CONSTRUCTION

STATUS

FOR BID

SHEET TITLE

FIRST FLOOR PLAN

DRAWING No.

SI-A 100.00

C:\Users\aduni\Documents_Revit Backup\SMSD2506_Central25_A_ADunnT9WES.rvt


11/10/2026 11:49:02 AM

CEILING LEGEND

	INDICATED AREA OF NEW CEILING GRID WITH NEW 2'x2' CEILING GRID AND PANEL SYSTEM	NO.	ROOM TAG
	NEW GYP. SOFFIT CEILING		EXISTING MECHANICAL SUPPLY TO REMAIN, RELOCATE TO ALIGN IN GRID WHERE NECESSARY
	EXISTING 2X4 LIGHTS TO REMAIN		EXISTING MECHANICAL RETURN TO REMAIN, RELOCATE TO ALIGN IN GRID WHERE NECESSARY
	EXISTING 2X2 LIGHTS TO REMAIN		EXISTING DOWNLIGHTS TO REMAIN

GENERAL WORK NOTES

1. THE GENERAL CONTRACTOR SHALL FIELD VERIFY EXACT LAYOUT COMPATIBILITY WITH ALL EXISTING CONDITIONS BEFORE BEGINNING WORK.
2. PATCH AND PAINT ALL CLASSROOM AND STUDENT WING COMMON AREA WALLS WHERE EXISTING SOFFITS WERE PREVIOUSLY LOCATED. SEE DEMOLITION REFLECTED CEILING PLAN FOR LOCATIONS.

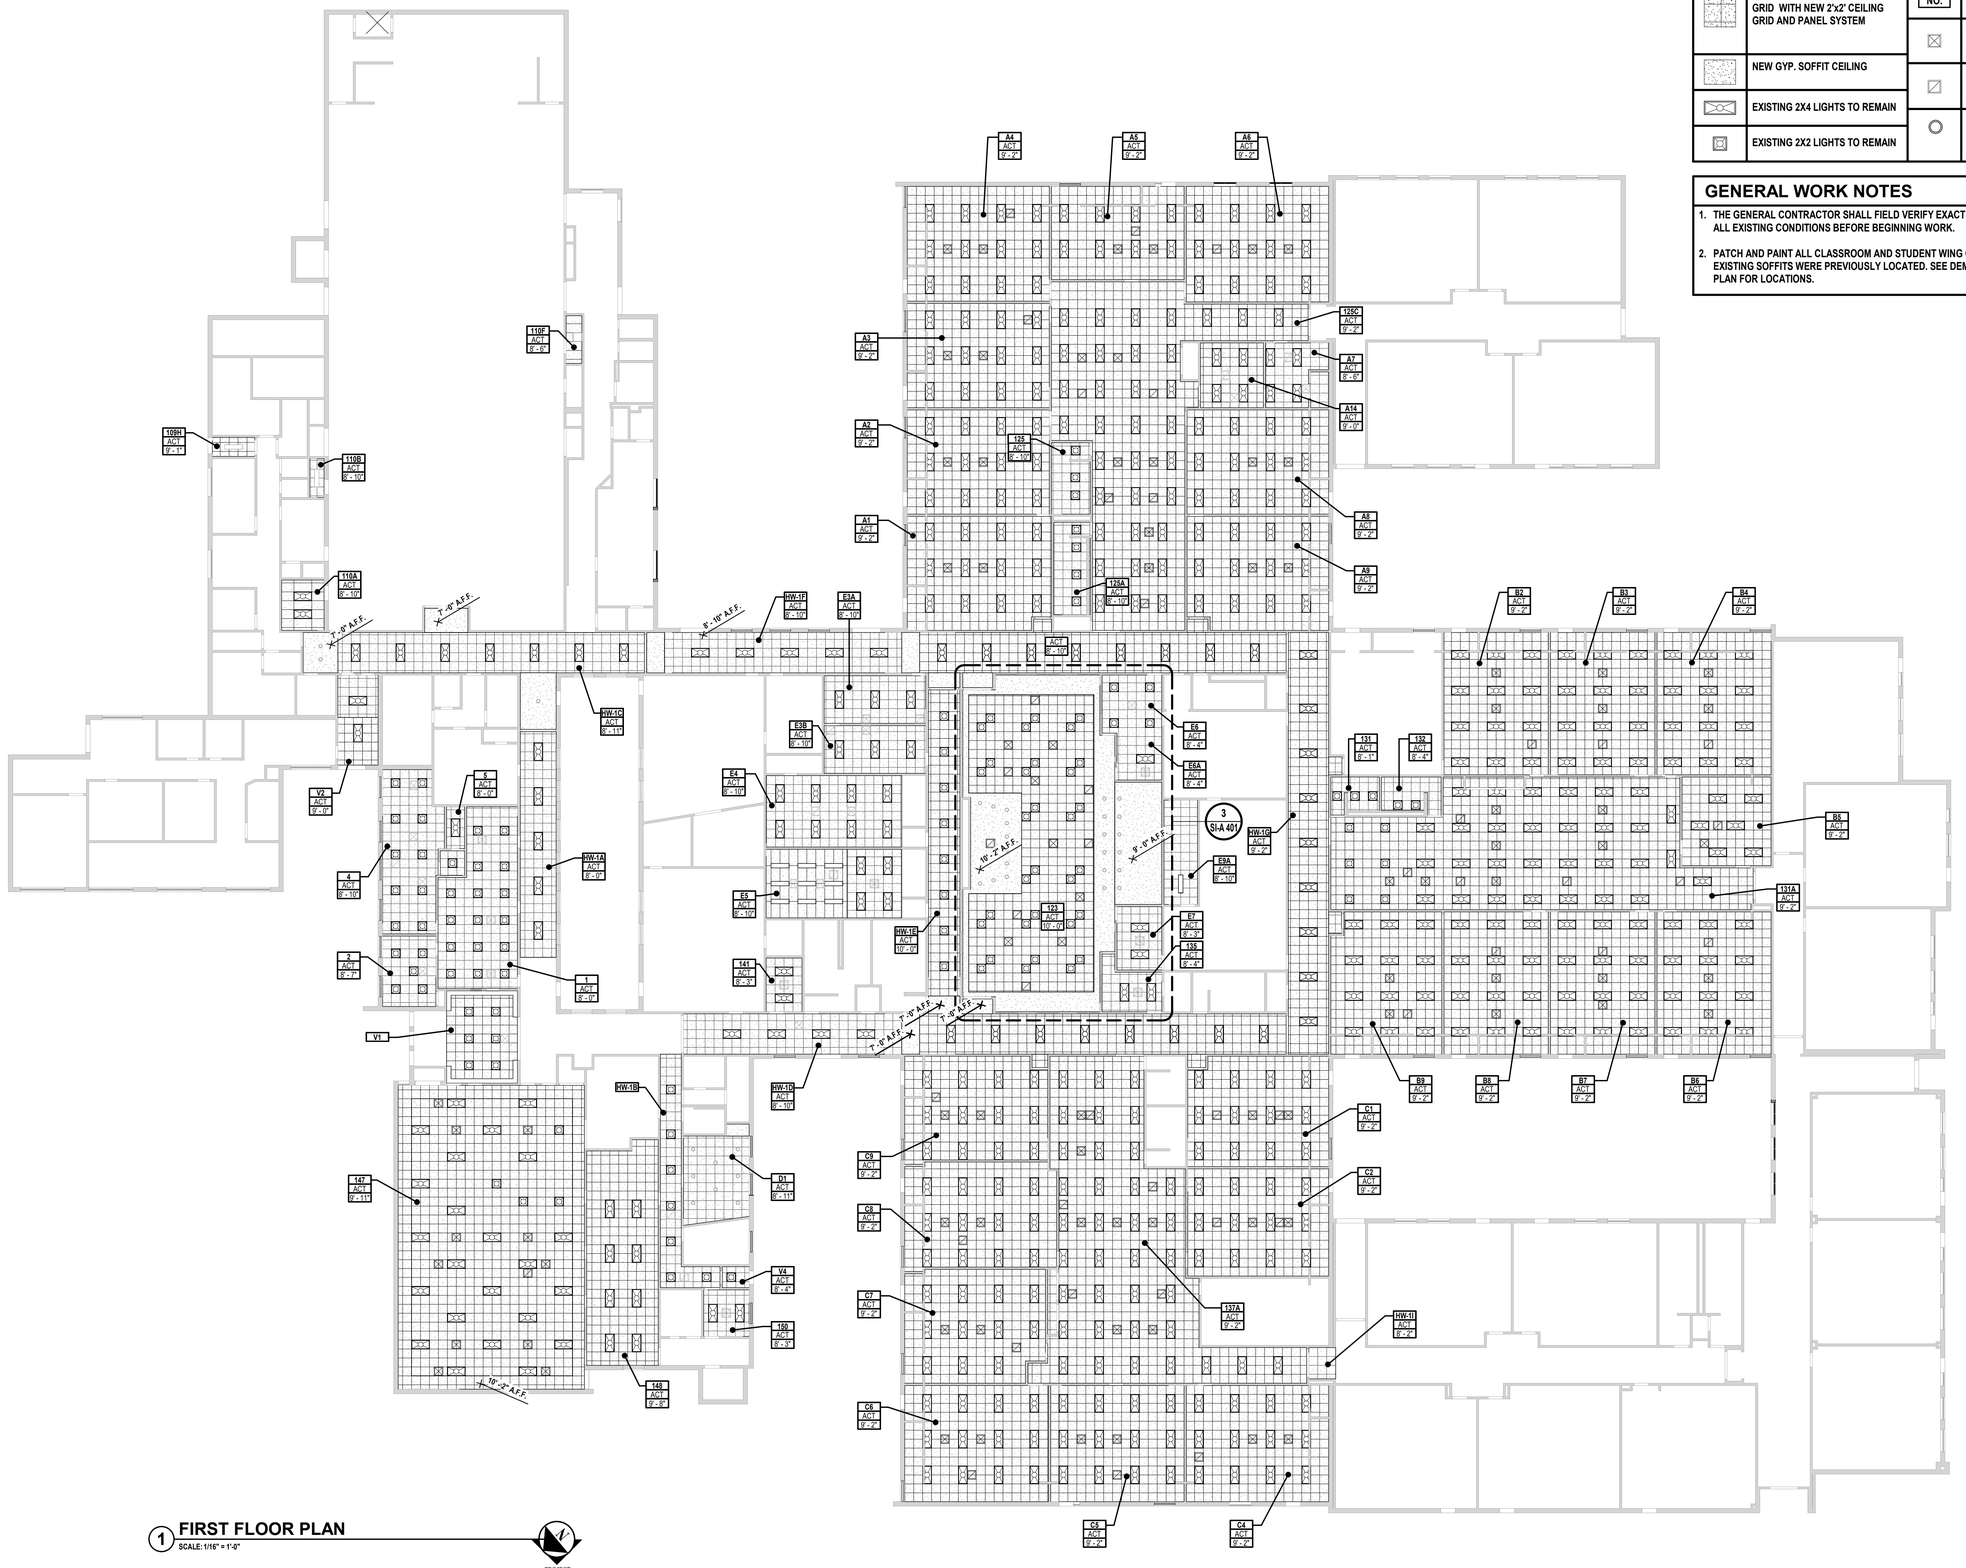

1 **FIRST FLOOR PLAN**
SCALE: 1/16" = 1'-0"

PROJECT NORTH

H2M architects + engineers
1133 Westchester Avenue, Suite N-210
White Plains, NY 10605
914.358.5623 • www.h2m.com
NY Architecture & Landscape Architecture: No Certificate Required
NY Engineering Certificate of Authorization No.: 0018178

CONSULTANTS:

MARK	DATE	DESCRIPTION

REGISTERED ARCHITECT KATRINA PACHECO 041183 STATE OF NEW YORK

09/30/2029
KATRINA N. PACHECO, R.A.
NY PROFESSIONAL ARCHITECT Lic. No. 041183 Exp. Date

"IN ACCORDANCE WITH ARTICLE 145, SECTION 7209 OF THE NYS EDUCATION LAW, ALTERATION OF THIS DOCUMENT EXCEPT BY A LICENSED PROFESSIONAL IS ILLEGAL."

DESIGNED BY:	DRAWN BY:	CHECKED BY:	REVIEWED BY:
L. RAUSCHER	C. HENRY	S.MANDIC	L. FEELEY

PROJECT No:	DATE:	SCALE:
SMSD2505	OCTOBER 2026	AS SHOWN

CLIENT

SOMERS CENTRAL SCHOOL DISTRICT

VARIOUS UPGRADES AT SOMERS INTERMEDIATE SCHOOL

240 US-202
SOMERS, NY 10589

SED #: 66-21-01-06-0-006-021


CONTRACT
CONTRACT G
GENERAL CONSTRUCTION

STATUS
FOR BID

SHEET TITLE
FIRST FLOOR REFLECTED CEILING PLAN


DRAWING No.
SI-A 120.00

C:\Users\APappas\Documents_Revit Backup\SMSD2505_Central25_A_apappasV6997.rvt
10/30/2026 12:53:24 PM

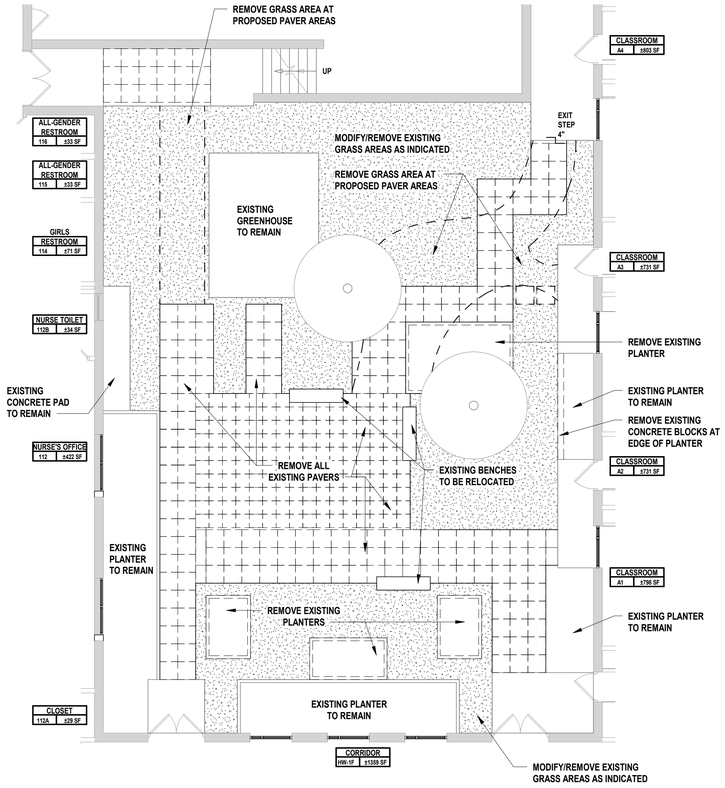


1 ENLARGED OUTDOOR LEARNING SPACE DEMOLITION PLAN - ALTERNATE

SCALE: 1/8" = 1'-0"

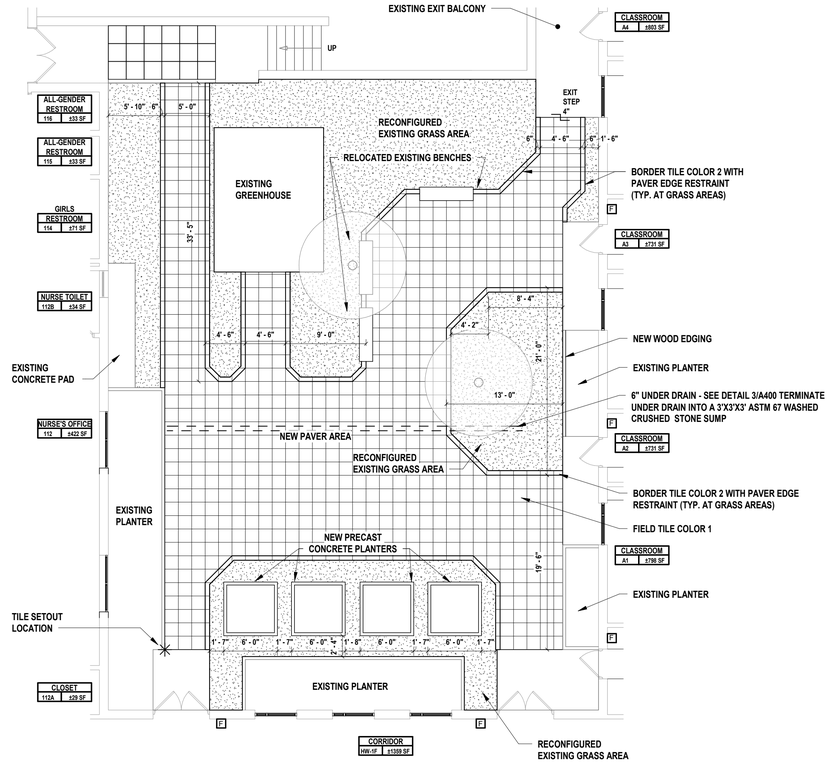

2 ENLARGED OUTDOOR LEARNING SPACE PROPOSED PLAN - ALTERNATE

SCALE: 1/8" = 1'-0"

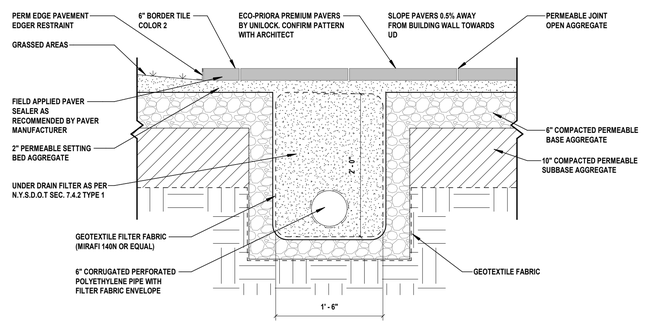

3 TYP. CATCH BASIN SECTION - ALTERNATE


SCALE: 1" = 1'-0"

OUTDOOR LEARNING SPACE LEGEND

	AREA OF EXISTING PAVERS TO BE REMOVED		AREA OF GRASS
	AREA OF NEW CONCRETE PAVERS TO BE INSTALLED	NAME NO. SF	ROOM TAG
	EXISTING TREE TO REMAIN		

GENERAL CONTRACTOR DEMOLITION NOTES

1. COMPLETELY REMOVE AND DISPOSE OF EXISTING PAVERS IN ITS ENTIRETY
2. THE GENERAL CONTRACTOR SHALL PROTECT ALL EXISTING GRASS AREAS AND PLANTERS NOT INDICATED TO BE REMOVED OR MODIFIED

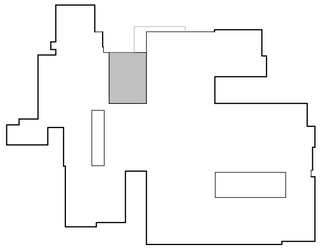

KEY PLAN - OUTDOOR LEARNING SPACE

SCALE: 1" = 100'-0"

H2M architects + engineers
1133 Westchester Avenue, Suite N-210
White Plains, NY 10605
914.358.5623 • www.h2m.com
NY Architecture & Landscape Architecture: No Certificate Required
NY Engineering Certificate of Authorization No.: 0018178

CONSULTANTS:

MARK	DATE	DESCRIPTION

REGISTERED ARCHITECT KATRINA PACHECO 041183 STATE OF NEW YORK

09/30/2029
Exp. Date
KATRINA N. PACHECO, R.A.
NY PROFESSIONAL ARCHITECT LIC. No. 041183

"IN ACCORDANCE WITH ARTICLE 145, SECTION 7209 OF THE NYS EDUCATION LAW, ALTERATION OF THIS DOCUMENT EXCEPT BY A LICENSED PROFESSIONAL IS ILLEGAL."

DESIGNED BY:	DRAWN BY:	CHECKED BY:	REVIEWED BY:
L. RAUSCHER	L. RAUSCHER	S.MANDIC	L. FEELEY

PROJECT No:	DATE:	SCALE:
SMSD2506	OCTOBER 2026	AS SHOWN

CLIENT

SOMERS CENTRAL SCHOOL DISTRICT

VARIOUS UPGRADES AT SOMERS INTERMEDIATE SCHOOL

240 US-202
SOMERS, NY 10589

SED #: 66-21-01-06-0-006-021

CONTRACT

CONTRACT G
GENERAL CONSTRUCTION

STATUS

FOR BID

SHEET TITLE


ENLARGED DEMO & PROPOSED OUTDOOR LEARNING SPACE PLANS ALTERNATE

DRAWING No.

SI-A 400.00

C:\Users\leriausscher\Documents_Revit Backup\SMSD2506_Central2025_A_ErrauscherELC9X.rvt

11/4/2026 9:53:37 AM

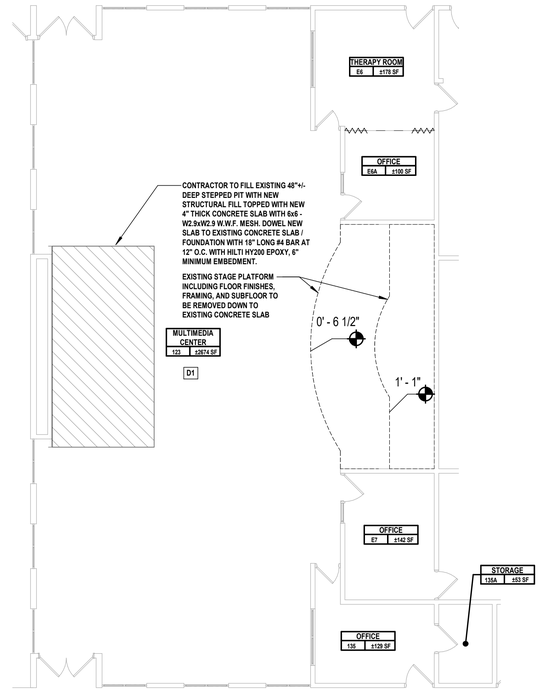

1 ENLARGED MULTIMEDIA CENTER DEMO PLAN

SCALE: 1/8" = 1'-0"

PROJECT NORTH

FINISH LEGEND

PT-1	COLOR 1: PASSIVE (SW#7064)
PT-2	COLOR 2: SHOW STOPPER (SW#7588)

NOTE: PT-1 APPLIES TO ALL WALLS UNLESS OTHERWISE NOTED ON PLANS.

CONSTRUCTION LEGEND

XX	INDICATES FINISH KEY NOTE. REFER TO KEY NOTE LEGEND BELOW FOR MORE INFORMATION.

CEILING LEGEND

	INDICATED AREA OF NEW CEILING GRID WITH NEW 2'x2' CEILING GRID AND PANEL SYSTEM	NO.	ROOM TAG
	NEW SOFFIT CEILING		EXISTING MECHANICAL SUPPLY TO REMAIN, ADJUST TO FIT NEW GRID LAYOUT AS NEEDED
	EXISTING 2X4 LIGHTS TO REMAIN		EXISTING MECHANICAL RETURN TO REMAIN, ADJUST TO FIT NEW GRID LAYOUT AS NEEDED
	EXISTING 2X2 LIGHTS TO REMAIN		EXISTING DOWNLIGHTS TO REMAIN
			EXISTING CEILING MOUNTED PROJECTOR TO REMAIN

DEMO KEY NOTES LEGEND


D1. CAREFULLY REMOVE AND STORE ALL EXISTING WALL MOUNTED ITEMS, INCLUDING BUT NOT LIMITED TO:

CORD BOARDS, WHITE BOARDS, BLACKBOARDS, SIGNAGE, ARTWORK, HOOKS, PROJECTORS, PROJECTOR BRACKETS, SCREENS, AND ALL DEVICES USED TO SECURE THESE ITEMS IN PLACE.

PREPARE ALL WALLS TO RECEIVE NEW FINISHES INCLUDING FILING HOLES, REPAIRING CRACKS IN EXISTING WALLS, SANDING, AND PREPARING ALL SURFACES FOR A NEW PAINT FINISH.

KEY NOTES LEGEND


1. EXISTING WINDOW FRAMES, EXISTING DOOR FRAMES, AND EXISTING DOORS SHALL BE PREPPED FOR NEW PAINT BY SANDING AS REQUIRED. REMOVE EXISTING DOOR HARDWARE. PAINT FRAMES AND DOORS. RE-INSTALL EXISTING DOOR HARDWARE UNLESS NOTED OTHERWISE.
2. WALLPAPER MURAL TO BE INSTALLED BY CONTRACTOR. FINISH CHOICE BY ARCHITECT / DISTRICT
3. UPON COMPLETION OF WALL PREPARATION, REINSTALL EXISTING AND NEW OWNER PROVIDED WALL MOUNTED ITEMS INCLUDING BUT NOT LIMITED TO CORK BOARDS, WHITE BOARDS, SMARTBOARDS, SIGNAGE, ARTWORK, HOOKS, PROJECTORS, PROJECTOR BRACKETS, SCREENS, AND ALL DEVICES USED TO SECURE THESE ITEMS IN PLACE IN ACCORDANCE WITH ENLARGED CLASSROOM ELEVATIONS.

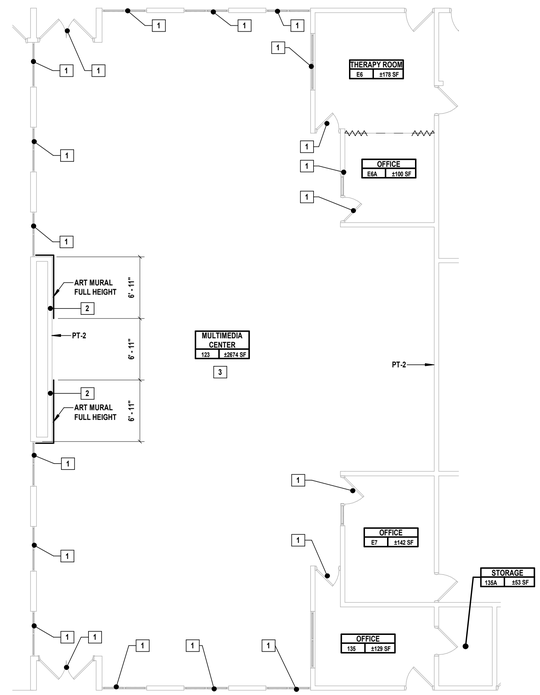

2 ENLARGED MULTIMEDIA CENTER PLAN

SCALE: 1/8" = 1'-0"


PROJECT NORTH

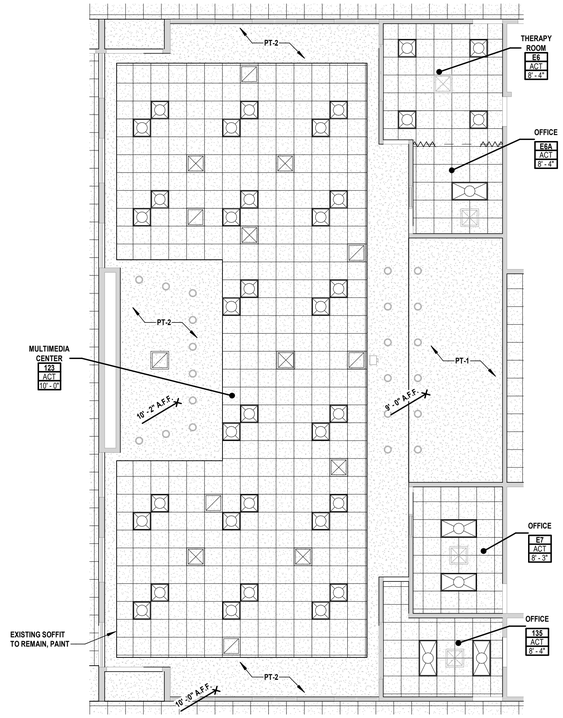

3 ENLARGED MULTIMEDIA CENTER REFLECTED CEILING PLAN

SCALE: 1/8" = 1'-0"

PROJECT NORTH

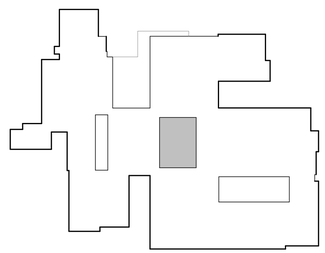

KEY PLAN - LIBRARY

SCALE: 1" = 100'-0"

PROJECT NORTH

H2M architects + engineers
1133 Westchester Avenue, Suite N-210
White Plains, NY 10605
914.358.5623 • www.h2m.com
NY Architecture & Landscape Architecture: No Certificate Required
NY Engineering Certificate of Authorization No.: 0018178

CONSULTANTS:

MARK	DATE	DESCRIPTION

REGISTERED ARCHITECT KATRINA PACHECO 041183 STATE OF NEW YORK

09/30/2029
Exp. Date

KATRINA N. PACHECO, R.A.
NY PROFESSIONAL ARCHITECT Lic. No. 041183

"IN ACCORDANCE WITH ARTICLE 145, SECTION 7209 OF THE NYS EDUCATION LAW, ALTERATION OF THIS DOCUMENT EXCEPT BY A LICENSED PROFESSIONAL IS ILLEGAL."

DESIGNED BY:	DRAWN BY:	CHECKED BY:	REVIEWED BY:
L. RAUSCHER	C. HENRY L. RAUSCHER	S. MANDIC	L. FEELEY

PROJECT No:	DATE:	SCALE:
SMSD2505	OCTOBER 2026	AS SHOWN

CLIENT

SOMERS CENTRAL SCHOOL DISTRICT

VARIOUS UPGRADES AT SOMERS INTERMEDIATE SCHOOL

240 US-202
SOMERS, NY 10589

SED #: 66-21-01-06-0-006-021

CONTRACT

CONTRACT G
GENERAL CONSTRUCTION

STATUS

FOR BID


SHEET TITLE

ENLARGED MULTIMEDIA CENTER PLAN AND REFLECTED CEILING PLAN

DRAWING No.

SI-A 401.00


C:\Users\adunn\Documents_ Revit Backup\SMSD2506_Central\25_A_ADunnTSWES.rvt
11/5/2026 4:29:17 PM

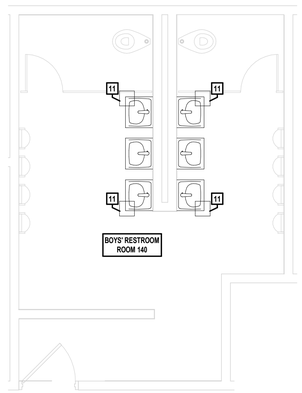

1 BOYS' RESTROOM 140 - PROPOSED

SCALE: 1/4" = 1'-0"

PROJECT NORTH

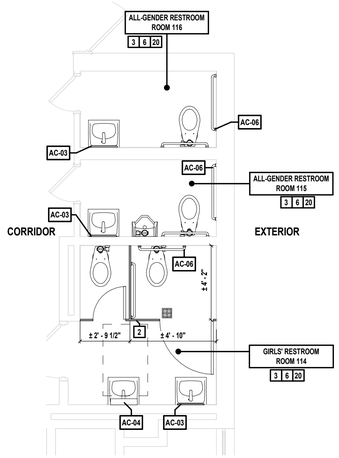

2 RESTROOMS - NURSE HALLWAY - PROPOSED

SCALE: 1/4" = 1'-0"

PROJECT NORTH

ACCESSORY SCHEDULE

FIXTURE NO.	NAME	BRAND	MODEL #	QUANTITY	ADA
AC-03	MIRROR	BRADLEY CORPORATION	781	7	
AC-04	FIXED TILT MIRROR	BRADLEY CORPORATION	740	4	
AC-06	GRAB BARS			3	
AC-12	TOILET PARTITION	SCRANTON PRODUCTS	HINEY HIDERS	7	

NOTE: ALL EXISTING WALLS ARE REMAINING. THE NEW ACCESSORIES AND PARTITIONS THAT ARE BEING INSTALLED WILL BE SIMILAR MODELS AND IN THE SAME LOCATIONS AS EXISTING CONDITIONS.

GENERAL CONSTRUCTION NOTES

1. TOILET ROOM DIMENSIONS ARE APPROXIMATE. CONTRACTOR SHALL FIELD VERIFY ALL DIMENSIONS FOR QUANTITY TAKEOFFS AND FABRICATION OF MATERIALS.
2. VERIFY EXACT LAYOUT COMPATIBILITY WITH ALL EXISTING CONDITIONS BEFORE BEGINNING WORK.
3. PLUMBING CONTRACTOR SHALL ADJUST LOCATIONS OF WATER SUPPLIES AND WASTE AS REQUIRED FOR NEW FIXTURES.
4. ALL WORK SHALL BE IN COMPLIANCE WITH ALL FEDERAL AND NEW YORK STATE APPLICABLE BUILDING AND LIFE AND SAFETY REGULATIONS.
5. CONTRACTOR SHALL INSTALL WALL TILES SO THAT THEY ARE VERTICALLY PLUMB WITHIN 1/8" FROM THE FACE OF THE BASE TILE TO THE FACE OF THE UPPERMOST TILE.
6. REPAIR, RESTORE, AND REFINISH TO ORIGINAL APPEARANCE ALL WALL AND CEILING FINISHES THAT WERE DISTURBED IN THE COMPLETION OF THE WORK.
7. PROVIDE AND TURN OVER TO THE SCHOOL DISTRICT ALL EXTRA MAINTENANCE MATERIALS IN THE QUANTITIES INDICATED WITHIN THE SPECIFICATIONS.
8. PRIOR TO BEGINNING INSTALLING NEW CEILINGS, THE CONTRACTOR SHALL DETERMINE THE SET-OUT POINT AND REVIEW WITH THE ARCHITECT. THE INTENT IS TO HAVE FULL TILES CENTERED BETWEEN WALLS EACH DIRECTION. CUT TILES WILL ONLY BE USED ALONG THE PERIMETER OF THE NEW SPACE WITH A MINIMUM DIMENSION OF FOUR (4) INCHES IN ANY DIRECTION.
9. VERIFY LOCATION OF ALL ACCESSORIES PRIOR TO INSTALLATION WITH OWNER & ARCHITECT


CONSTRUCTION LEGEND

(NOT ALL MAY BE USED)

ROOM	INDICATES ROOM NAME FOR WORK IN CONTRACT		EXISTING DOOR TO REMAIN
11	KEYED CONSTRUCTION NOTE INDICATOR		NEW DOOR
#	INDICATES DOOR TAGS FOR WORK IN CONTRACT - CONTRACTOR SHALL FIELD VERIFY ALL DOOR SIZES		EXISTING WALL TO REMAIN

CONSTRUCTION NOTES - CONTRACT G


2	PARTITION SYSTEM	INSTALL NEW BATHROOM PARTITIONS.
3	WALL PAINT	PROVIDE NEW WALL PAINT. REFER ACCENT PAINT DETAIL FOR LAYOUT.
6	ACCESSORY FIXTURES	PROVIDE WALL MOUNTED ACCESSORY FIXTURES, WHICH INCLUDE TOILET TISSUE DISPENSER, SANITARY NAPKIN DISPOSAL, MIRROR, PAPER TOWEL DISPENSER, AND GRAB BARS. ACCESSORIES SHALL BE INSTALLED IN KIND U.O.N.
11	FLOOR TILE REPAIR	REPAIR FLOOR TILE AS NEEDED WHERE METAL SUPPORTS WERE SECURED TO THE FLOOR.
20	WALL MOUNTED DEVICES	EXISTING ELECTRICAL DEVICES ON WALL TO REMAIN. PROTECT DURING APPLICATION OF NEW WALL PAINT, VERIFY LOCATION IN FIELD.

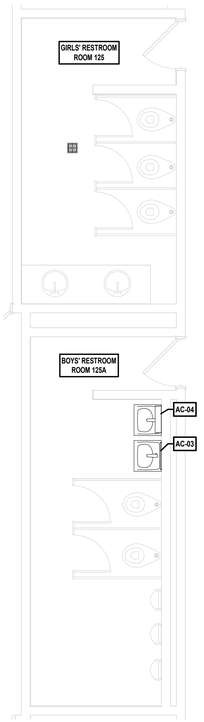

3 THIRD GRADE RESTROOMS - PROPOSED

SCALE: 1/4" = 1'-0"


PROJECT NORTH

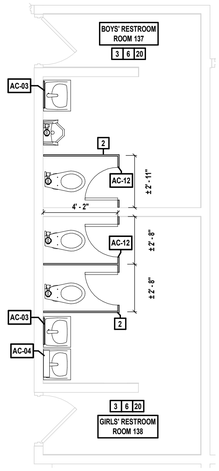

4 FOURTH GRADE RESTROOMS - PROPOSED

SCALE: 1/4" = 1'-0"


PROJECT NORTH

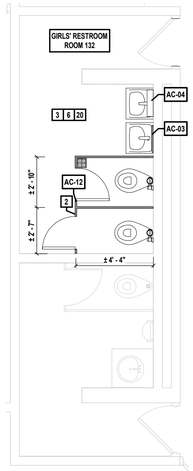

5 FIFTH GRADE RESTROOMS - PROPOSED

SCALE: 1/4" = 1'-0"

PROJECT NORTH

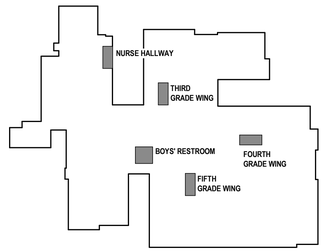

KEY PLAN - AREAS OF WORK

SCALE: 1" = 100'-0"

PROJECT NORTH

H2M architects + engineers
1133 Westchester Avenue, Suite N-210
White Plains, NY 10605
914.358.5623 • www.h2m.com
NY Architecture & Landscape Architecture: No Certificate Required
NY Engineering Certificate of Authorization No.: 0018178

CONSULTANTS:

MARK	DATE	DESCRIPTION

REGISTERED ARCHITECT KATRINA PACHECO 041183 STATE OF NEW YORK

09/30/2029
Exp. Date

KATRINA N. PACHECO, R.A.
NY PROFESSIONAL ARCHITECT Lic. No. 041183

"IN ACCORDANCE WITH ARTICLE 145, SECTION 7209 OF THE NYS EDUCATION LAW, ALTERATION OF THIS DOCUMENT EXCEPT BY A LICENSED PROFESSIONAL IS ILLEGAL."

DESIGNED BY:	DRAWN BY:	CHECKED BY:	REVIEWED BY:
M. LUCK	M. LUCK	S. MANDIC	I. FEELEY

PROJECT No:	DATE:	SCALE:
SMSD2506	OCTOBER 2026	AS SHOWN

CLIENT

SOMERS CENTRAL SCHOOL DISTRICT

VARIOUS UPGRADES AT SOMERS INTERMEDIATE SCHOOL

240 US-202
SOMERS, NY 10589

SED #: 66-21-01-06-0-006-021

CONTRACT

CONTRACT G
GENERAL CONSTRUCTION

STATUS

FOR BID

SHEET TITLE

RESTROOM UPGRADES PROPOSED PLANS

DRAWING No.

SI-A 430.00


X:\SI\SMSD (Somers School District)\SMSD2506 (SIS Phase 2-Various Upgrades)\02-BIM-CADD\Con-Docs\08 Architectural\SMSD2506_ BathroomUpgrades.rvt
11/19/2026 9:28:57 AM

FINISH SCHEDULE


Number	NAME	FLOORING		NORTH WALL		EAST WALL		SOUTH WALL		WEST WALL		CEILING		COMMENTS
		FINISH	BASE	MAT.	FIN.	MAT.	FIN.	MAT.	FIN.	MAT.	FIN.	HT	MAT.	
114	GIRLS RESTROOM	EFP	EWP	EWP	EXIST	EWP	EXIST	EWP	EXIST	EWP	EXIST		EXIST	
115	ALL-GENDER RESTROOM	EFP	EWP	EWP	EXIST	EWP	EXIST	EWP	EXIST	EWP	EXIST		EXIST	
116	ALL-GENDER RESTROOM	EFP	EWP	EWP	EXIST	EWP	EXIST	EWP	EXIST	EWP	EXIST		EXIST	
125	GIRLS RESTROOM	EXIST	EXIST	EXIST	EXIST	EXIST	EXIST	EXIST	EXIST	EXIST	EXIST	8' - 4"	ACT	REFER TO REFLECTED CEILING PLAN FOR CEILING REPLACEMENT SCOPE.
125A	BOYS RESTROOM	EXIST	EXIST	EXIST	EXIST	EXIST	EXIST	EXIST	EXIST	EXIST	EXIST	8' - 4"	ACT	REFER TO REFLECTED CEILING PLAN FOR CEILING REPLACEMENT SCOPE.
131	BOYS RESTROOM	EXIST	EXIST	EXIST	EXIST	EXIST	EXIST	EXIST	EXIST	EXIST	EXIST	8' - 1"	ACT	REFER TO REFLECTED CEILING PLAN FOR CEILING REPLACEMENT SCOPE.
132	GIRLS RESTROOM	EFP	EWP	EWP	EXIST	EWP	EXIST	EWP	EXIST	EWP	EXIST	8' - 4"	ACT	REFER TO REFLECTED CEILING PLAN FOR CEILING REPLACEMENT SCOPE.
137	BOYS RESTROOM	EFP	EWP	EWP	EXIST	EWP	EXIST	EWP	EXIST	EWP	EXIST		EXIST	
138	GIRLS RESTROOM	EFP	EWP	EWP	EXIST	EWP	EXIST	EWP	EXIST	EWP	EXIST		EXIST	
140	BOYS RESTROOM	EXIST	EXIST	EXIST	EXIST	EXIST	EXIST	EXIST	EXIST	EXIST	EXIST		EXIST	

FINISH ABBREVIATIONS


ACT	ACOUSTICAL CEILING TILE	RUBBER	RUBBER FLOORING
CG	CORNER GUARD	P.T./PT	PAINT
C.M.U.	CONCRETE MASONRY UNIT	S.A.C./SAC	SUSPENDED ACOUSTICAL CEILING
CONC.	CONCRETE	STRUCT.	STRUCTURE
C.F.T./CFT	CERAMIC FLOOR TILE	V.C.T./VCT	VINYL COMPOSITE TILE
C.W.T./CWT	CERAMIC WALL TILE	EXIST.	EXISTING
D.F.	DRINKING FOUNTAIN	EXT	EXTERIOR
E.W.P.	EPOXY WALL PAINT	HM	HOLLOW METAL
E.F.P.	EPOXY FLOOR PAINT	U.S.	UNDERSIDE
EXP.	EXPOSED		
G.W.B./GWB	GYPSUM WALL BOARD		
L.V.T./LVT	LUXURY VINYL TILE		

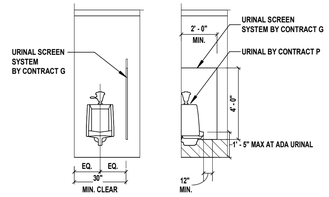


1 URINAL - ACCESSIBLE
SCALE: 1/4" = 1'-0"

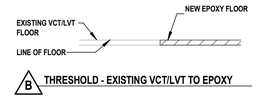


2 DOOR THRESHOLDS - INTERIOR
SCALE: 3" = 1'-0"

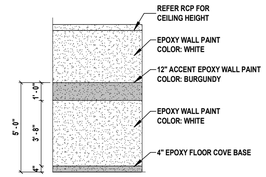

3 PAINT ACCENT WALL
SCALE: 1/4" = 1'-0"

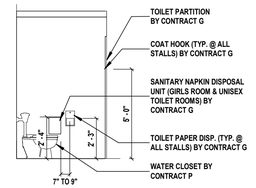

4 TOILET - TYPICAL
SCALE: 1/4" = 1'-0"

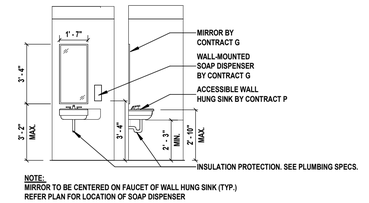

NOTE:
MIRROR TO BE CENTERED ON FAUCET OF WALL HUNG SINK (TYP.)
REFER PLAN FOR LOCATION OF SOAP DISPENSER

5 WALL HUNG SINK
SCALE: 1/4" = 1'-0"

H2M architects + engineers
1133 Westchester Avenue, Suite N-210
White Plains, NY 10605
914.358.5623 • www.h2m.com
NY Architecture & Landscape Architecture: No Certificate Required
NY Engineering Certificate of Authorization No.: 0018178

CONSULTANTS:

MARK	DATE	DESCRIPTION

REGISTERED ARCHITECT KATRINA PACHECO 041183 STATE OF NEW YORK

Katrina N. Pacheco 09/30/2029
KATRINA N. PACHECO, R.A.
NY PROFESSIONAL ARCHITECT Lic. No. 041183 Exp. Date

"IN ACCORDANCE WITH ARTICLE 145, SECTION 7209 OF THE NYS EDUCATION LAW, ALTERATION OF THIS DOCUMENT EXCEPT BY A LICENSED PROFESSIONAL IS ILLEGAL."

DESIGNED BY:	DRAWN BY:	CHECKED BY:	REVIEWED BY:
M. LUCK	M. LUCK	S. MANDIC	L. FEELEY

PROJECT No:	DATE:	SCALE:
SMSD2506	OCTOBER 2026	AS SHOWN

CLIENT

SOMERS CENTRAL SCHOOL DISTRICT

VARIOUS UPGRADES AT SOMERS INTERMEDIATE SCHOOL

240 US-202
SOMERS, NY 10589

SED #: 66-21-01-06-0-006-021

CONTRACT

CONTRACT G
GENERAL CONSTRUCTION

STATUS

FOR BID

SHEET TITLE

RESTROOM UPGRADES DETAILS AND SCHEDULES


DRAWING No.

SI-A 431.00

10/29/2026 1:16:47 PM X:\S\SMSD (Somers School District)\SMSD2506 (SIS Phase 2-Various Upgrades)\02-BIM-CADD\Con-Docs\08 Architectural\SMSD2506_BathroomUpgrades.rvt




1 MASONRY POINTING
SCALE: 1 1/2" = 1'-0"

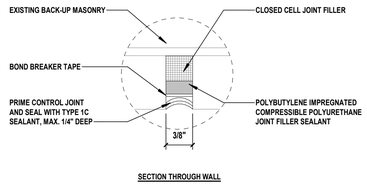


SECTION THROUGH WALL


2 EXTERIOR MASONRY WALL - CONTROL JOINT-SECTION
SCALE: 12" = 1'-0"

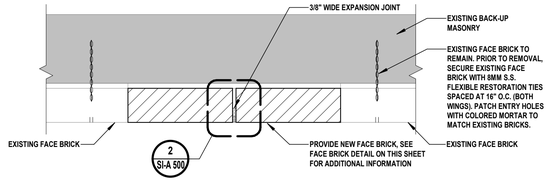

3 EXTERIOR MASONRY WALL - EXPANSION JOINT-PLAN
SCALE: 1 1/2" = 1'-0"

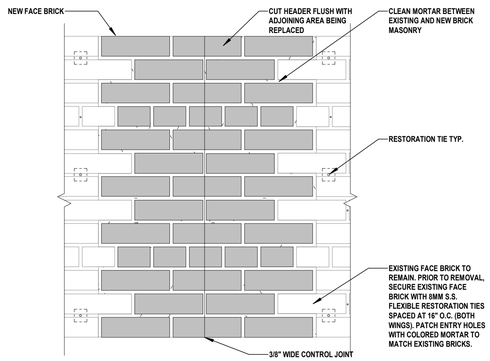


4 EXTERIOR MASONRY WALL - NEW BRICK ELEVATION
SCALE: 1 1/2" = 1'-0"

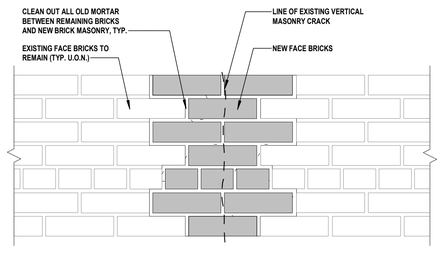


NOTES:
1. REPLACE HATCHED BRICKS/BLOCKS WITH NEW BRICKS/BLOCKS.
2. DO NOT REPLACE HEADER BRICKS IF NOT CRACKED.
3. ALL JOINTS BETWEEN BRICK HEAD AND BED JOINTS ARE TO BE FILLED SOLID.

5 MASONRY STITCH REPAIR
SCALE: 1 1/2" = 1'-0"

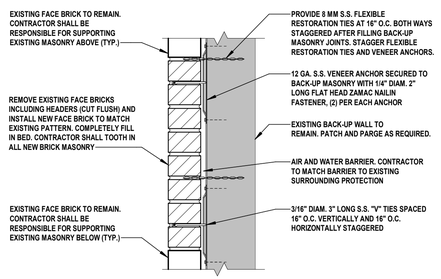

NOTE: REPLACE EXISTING MASONRY THROUGH-WALL AND COUNTER FLASHING WITH NEW WHERE INDICATED ON ELEVATIONS.

6 BRICK REPLACEMENT - FACE BRICK/ SPLIT FACE
SCALE: 1 1/2" = 1'-0"

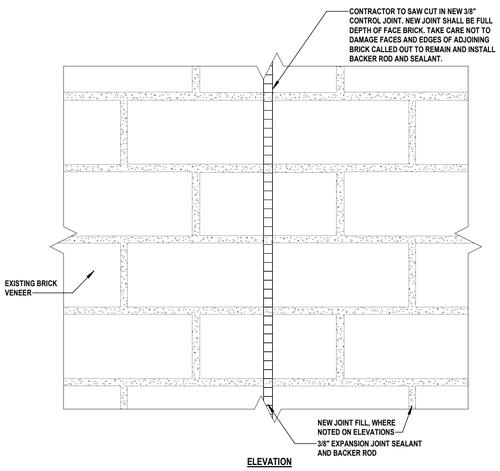

ELEVATION

7 NEW EXPANSION JOINT - ELEVATION
SCALE: 3" = 1'-0"

H 2 M architects + engineers
1133 Westchester Avenue, Suite N-210
White Plains, NY 10605
914.358.5623 • www.h2m.com
NY Architecture & Landscape Architecture: No Certificate Required
NY Engineering Certificate of Authorization No.: 0018178

CONSULTANTS:

MARK	DATE	DESCRIPTION

REGISTERED ARCHITECT KATRINA PACHECO 041183 STATE OF NEW YORK

Katrina N. Pacheco 09/30/2029
KATRINA N. PACHECO, R.A. Exp. Date
NY PROFESSIONAL ARCHITECT LIC. No. 041183

"IN ACCORDANCE WITH ARTICLE 145, SECTION 7209 OF THE NYS EDUCATION LAW, ALTERATION OF THIS DOCUMENT EXCEPT BY A LICENSED PROFESSIONAL IS ILLEGAL."

DESIGNED BY:	DRAWN BY:	CHECKED BY:	REVIEWED BY:
S. MANDIC	C. HENRY	S. MANDIC	L. FEELEY

PROJECT No:	DATE:	SCALE:
SMSD2505	OCTOBER 2026	AS SHOWN

CLIENT

SOMERS CENTRAL SCHOOL DISTRICT

VARIOUS UPGRADES AT SOMERS INTERMEDIATE SCHOOL

240 US-202
SOMERS, NY 10589

SED #: 66-21-01-06-0-006-021

CONTRACT

CONTRACT G
GENERAL CONSTRUCTION

STATUS

FOR BID


SHEET TITLE

ARCHITECTURAL DETAILS

DRAWING No.

SI-A 500.00

C:\Users\APappas\Documents_Revit Backup\SMSD2505_Central25_A_apappasV6997.rvt
10/30/2026 12:53:26 PM

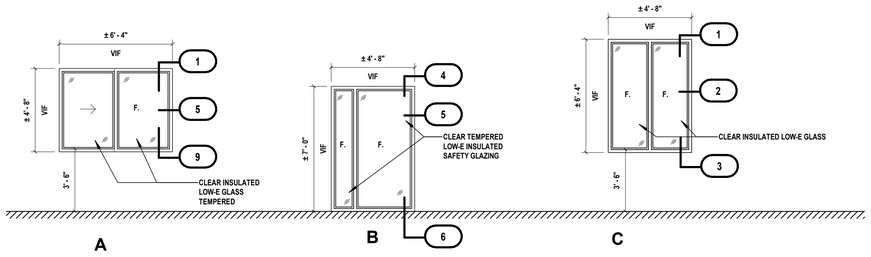

Window Types

SCALE: 1/4" = 1'-0"


WINDOW SCHEDULE						
MARK	FRAME MATERIAL	FRAME FINISH	DETAILS HEAD	DETAILS JAMB	DETAILS SILL	Comments
A	ALUM.	PT	1/SI-A 610	2/SI-A 610	3/SI-A 610	
B	ALUM.	PT	4/SI-A 610	5/SI-A 610	6/SI-A 610	
C	ALUM.	PT	4/SI-A 610	5/SI-A 610	6/SI-A 610	

NOTES:

1. REFER TO WINDOW SCHEDULE, HARDWARE SETS, AND PROJECT MANUAL FOR HARDWARE INFORMATION.
2. ALL REQUIRED PREP AND MODIFICATIONS TO EXISTING WALL ASSEMBLIES TO ACCOMMODATE NEW WINDOWS SHALL BE INCLUDED IN BID PRICE.
3. CONTRACTOR TO VERIFY ALL EXISTING OPENING SIZES, CONDITIONS AND SWINGS PRIOR TO ORDERING ANY MATERIAL, SHOULD ANY CONFLICTS ARISE, ARCHITECT SHALL BE NOTIFIED IMMEDIATELY.
4. WINDOW FRAMES TO RECEIVE FACTORY PAINTED FINISH, COLOR TO MATCH EXISTING COLOR.
5. PROVIDE SCREENS AT ALL OPERABLE SASHES.
6. PROVIDE LOW-E GLASS.
7. ALL PROPOSED GLAZING TO RECEIVE SAFETY FILM 3M. REFER SPECIFICATIONS.


FINISH ABBREVIATIONS :

ALUM = ALUMINUM
PT = PAINT
F. = FIXED

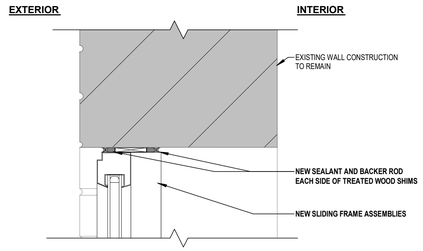


1 WINDOW HEAD CMU - MASONRY VENEER

SCALE: 3" = 1'-0"

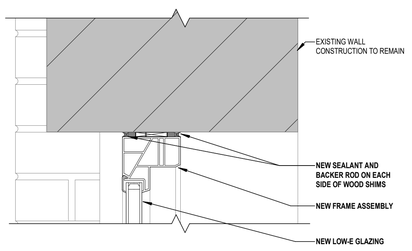


2 WINDOW HEAD CMU - MASONRY VENEER

SCALE: 3" = 1'-0"

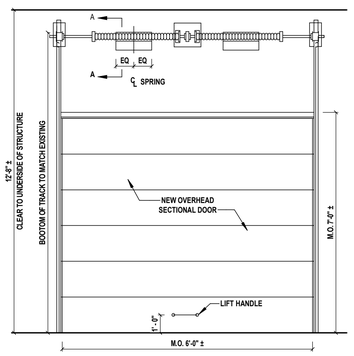


3 OVERHEAD DOOR - ELEVATION

SCALE: 1/4" = 1'-0"

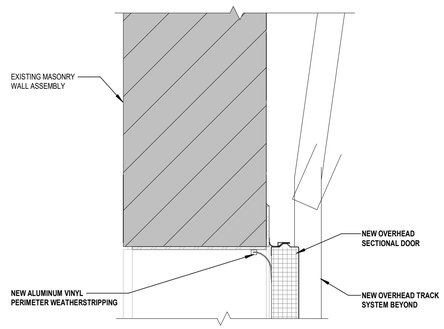


4 OVERHEAD DOOR - HEAD

SCALE: 1 1/2" = 1'-0"

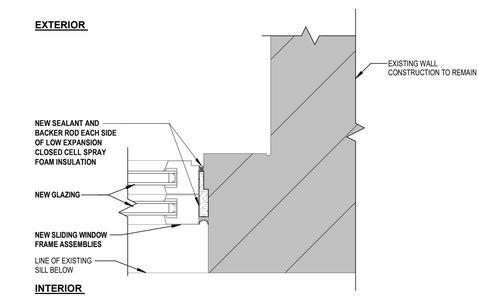


5 WINDOW JAMB CMU - MASONRY VENEER

SCALE: 3" = 1'-0"

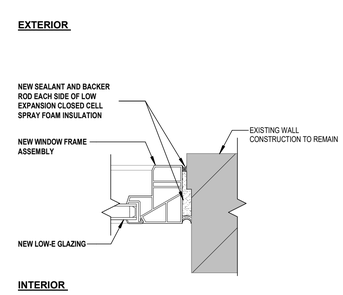


6 WINDOW JAMB CMU - MASONRY VENEER

SCALE: 3" = 1'-0"

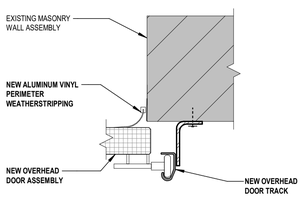


7 OVERHEAD DOOR - JAMB AT EXISTING WALL

SCALE: 1 1/2" = 1'-0"

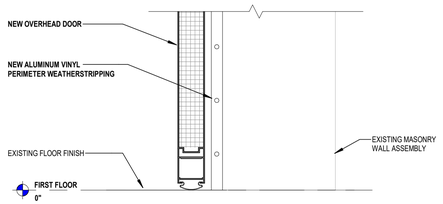


8 OVERHEAD DOOR - THRESHOLD

SCALE: 1 1/2" = 1'-0"

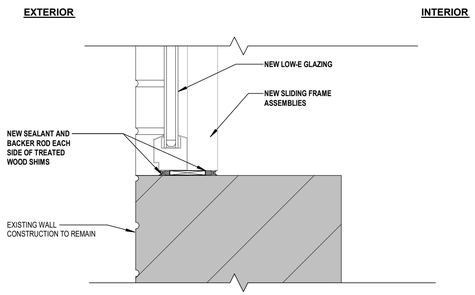

9 WINDOW SILL CMU - MASONRY VENEER

SCALE: 3" = 1'-0"

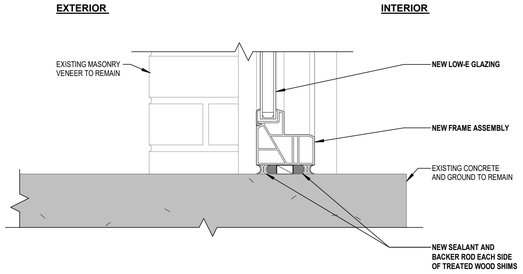

10 WINDOW SILL - MASONRY VENEER

SCALE: 3" = 1'-0"

H 2 M architects + engineers

1133 Westchester Avenue, Suite N-210
White Plains, NY 10605
914.358.5623 • www.h2m.com
NY Architecture & Landscape Architecture: No Certificate Required
NY Engineering Certificate of Authorization No.: 0018178

CONSULTANTS:

MARK	DATE	DESCRIPTION

REGISTERED ARCHITECT KATRINA PACHECO 041183 STATE OF NEW YORK

09/30/2029
KATRINA N. PACHECO, R.A.
NY PROFESSIONAL ARCHITECT Lic. No. 041183
Exp. Date

"IN ACCORDANCE WITH ARTICLE 145, SECTION 7209 OF THE NYS EDUCATION LAW, ALTERATION OF THIS DOCUMENT EXCEPT BY A LICENSED PROFESSIONAL IS ILLEGAL."

DESIGNED BY:	DRAWN BY:	CHECKED BY:	REVIEWED BY:
L. RAUSCHER	L. RAUSCHER	S.MANDIC	L. FEELEY

PROJECT No:	DATE:	SCALE:
SMSD2505	OCTOBER 2026	AS SHOWN

CLIENT

SOMERS CENTRAL SCHOOL DISTRICT

VARIOUS UPGRADES AT SOMERS INTERMEDIATE SCHOOL

240 US-202
SOMERS, NY 10589

SED #: 66-21-01-06-0-006-021

CONTRACT

CONTRACT G
GENERAL CONSTRUCTION

STATUS

FOR BID

SHEET TITLE


WINDOW AND DOOR SCHEDULE AND DETAILS

DRAWING No.

SI-A 610.00


C:\Users\APappas\Documents_Revit Backup\SMSD2506_Central25_A_apappas\V6997.rvt

10/30/2026 12:53:27 PM

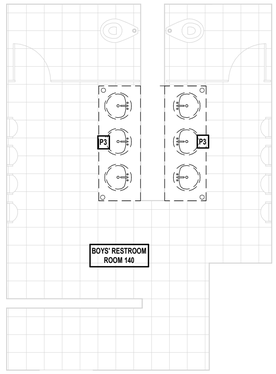


1 BOYS' RESTROOM 140 - DEMOLITION


SCALE: 1/4" = 1'-0"

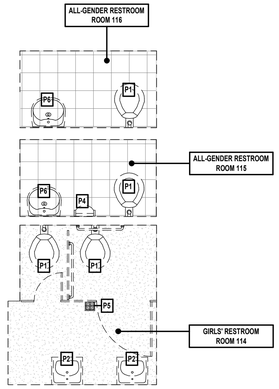

2 RESTROOMS - NURSE HALLWAY - DEMOLITION


SCALE: 1/4" = 1'-0"

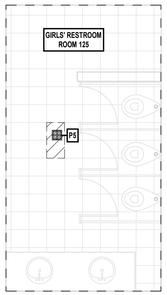

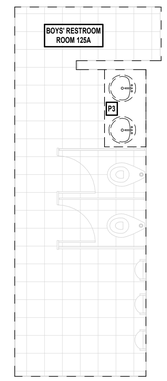


3 THIRD GRADE WING RESTROOMS - DEMOLITION

SCALE: 1/4" = 1'-0"

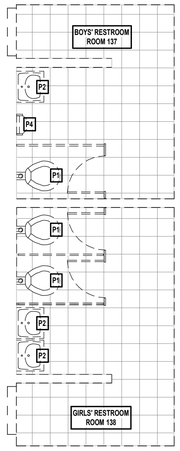

4 FOURTH GRADE WING RESTROOMS - DEMOLITION

SCALE: 1/4" = 1'-0"

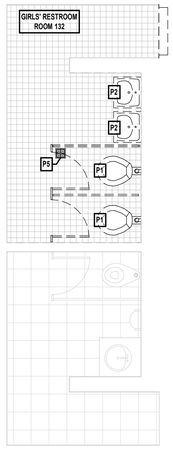

5 FIFTH GRADE WING RESTROOMS - DEMOLITION


SCALE: 1/4" = 1'-0"

GENERAL DEMOLITION NOTES

1. ALL DEMOLITION WORK SHALL BE IN COMPLIANCE WITH ALL FEDERAL AND NEW YORK STATE APPLICABLE BUILDING AND LIFE AND SAFETY REGULATIONS.
2. THE CONTRACTOR SHALL TAKE CARE NOT TO DAMAGE ADJOINING SURFACES AND FINISHES OUTSIDE THE CONTRACT AREA OR SCOPE OF WORK. THE CONTRACTOR SHALL BE RESPONSIBLE TO RESTORE EXISTING CONDITIONS AND/OR FINISHES DAMAGED DURING CONSTRUCTION INCLUDING PATCHING AND PAINTING DEEMED NECESSARY BY THE ARCHITECT AT NO ADDITIONAL COST TO THE OWNER.
3. THE CONTRACTOR SHALL TAKE CARE AS TO ADEQUATELY PROTECT ALL ADJOINING CLASSROOMS, CLOSETS, CORRIDORS, CRITICAL BARRIERS (DUCTS, VENTS, ETC.), AND OTHER SPACES FROM DUST AND DEBRIS DURING THE DEMOLITION AND INSTALLATION OF THE NEW WORK. THE CONTRACTOR SHALL BE RESPONSIBLE TO WIPE DOWN AND CLEAN ALL AFFECTED ROOMS UPON COMPLETION OF THE PROJECT.
4. CONTRACTORS SITE ACCESS AND BUILDING ENTRY POINT SHALL BE AS PER DRAWING HS-G 000.00 AND VERIFIED BY OWNER. THE CONTRACTOR SHALL ADEQUATELY PROTECT THE WALLS, FLOOR, AND FINISHES WITHIN STAIRWELLS AND ALL OTHER AREAS USED FOR ACCESS TO CONTRACT AREAS FROM DAMAGE DURING THE PROJECT DURATION. THE CONTRACTOR SHALL BE RESPONSIBLE TO PATCH & RESTORE ALL SURFACES DAMAGED DURING CONSTRUCTION TO THE SATISFACTION OF THE ARCHITECT AT NO ADDITIONAL COST TO THE OWNER.
5. THE CONTRACTOR SHALL REMOVE AND DISPOSE OF ALL CONSTRUCTION DEBRIS AND UNWANTED MATERIAL OFF SITE IN ACCORDANCE WITH CONTRACT SPECIFICATIONS.
6. THE CONTRACTOR SHALL NOTIFY THE ARCHITECT OF ANY DEFECTIVE OR NON-WORKING EQUIPMENT PRIOR TO WORK STARTING AND FOLLOWING INSTALLATION OF NEW FINISHES VERIFY ALL ITEMS ARE IN PROPER WORKING ORDER UPON COMPLETION.
7. THE CONTRACTOR SHALL REVIEW SCOPE OF DEMOLITION WORK WITH OWNER AND COORDINATE WHICH ITEMS WILL BE REMOVED CAREFULLY AND RETURNED TO DISTRICT.
8. CONTRACTOR SHALL COORDINATE WITH THE DISTRICT TO DISCONNECT, REMOVE, AND STORE ALL REMOVABLE EQUIPMENT (INCLUDING CASEWORK, DESKS, CHAIRS, ETC.) TO PERFORM ALL REQUIRED DEMOLITION. UPON COMPLETION, CONTRACTOR SHALL REINSTALL ALL EQUIPMENT AND ENSURE PROPER WORKING CONDITION. CLEAN ALL SURFACES PRIOR TO SUBSTANTIAL COMPLETION.
9. PROTECTING EXISTING CEILING LIGHTING FIXTURES, INCLUDING, BUT NOT LIMITED TO THE FIXTURE, TRIM, SUPPORTS, AND ALL DEVICES USED TO SECURE THE LIGHTING IN PLACE.

DEMOLITION NOTES - CONTRACT P

P1	FLOOR MOUNTED TOILET	REMOVE AND DISPOSE OF EXISTING TOILET.
P2	WALL HUNG SINGLE SINK	REMOVE AND DISPOSE OF EXISTING SINK AND CARRIER ARMS.
P3	SINK AND VANITY	REMOVE AND DISPOSE OF EXISTING SINK, VANITY, AND PLUMBING.
P4	WALL HUNG URINAL	REMOVE AND DISPOSE OF EXISTING URINAL.
P5	FLOOR DRAIN COVER	REMOVE AND DISPOSE OF EXISTING FLOOR DRAIN COVER.
P6	PEDESTAL SINK	REMOVE AND DISPOSE OF EXISTING PEDESTAL SINK.

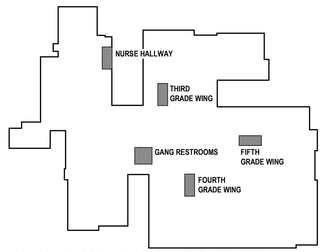

KEY PLAN - AREAS OF WORK

SCALE: 1" = 100'-0"

H2M architects + engineers
1133 Westchester Avenue, Suite N-210
White Plains, NY 10605
914.358.5623 • www.h2m.com
NY Architecture & Landscape Architecture: No Certificate Required
NY Engineering Certificate of Authorization No.: 0018178

CONSULTANTS:

MARK	DATE	DESCRIPTION

STATE OF NEW YORK · JONATHAN RICHARD MURATORE · LICENSED PROFESSIONAL ENGINEER · 096440-1

10/31/2027
JONATHAN R. MURATORE, P.E. Exp. Date
NY PROFESSIONAL ENGINEER Lic. No. 096440

"IN ACCORDANCE WITH ARTICLE 145, SECTION 7209 OF THE NYS EDUCATION LAW, ALTERATION OF THIS DOCUMENT EXCEPT BY A LICENSED PROFESSIONAL IS ILLEGAL."

DESIGNED BY:	DRAWN BY:	CHECKED BY:	REVIEWED BY:
P. ANGELONE	P. ANGELONE	S. MANDIC	-

PROJECT No:	DATE:	SCALE:
SMSD2506	OCTOBER 2026	AS SHOWN

CLIENT

SOMERS CENTRAL SCHOOL DISTRICT

VARIOUS UPGRADES AT SOMERS INTERMEDIATE SCHOOL

240 US-202
SOMERS, NY 10589

SED #: 66-21-01-06-0-006-021

CONTRACT

CONTRACT P
PLUMBING CONSTRUCTION

STATUS

FOR BID

SHEET TITLE

RESTROOM UPGRADES DEMOLITION PLANS


DRAWING No.

SI-PD 430.00

\\h2m.com\shares\Projects\SI\SMSD (Somers School District)\SMSD2506 (SIS Phase 2-Various Upgrades)\02-BIM-CADD\Con-Docs\12 Plumbing\Bathroom Upgrades\SMSD2506_Bathroom Upgrades_P.rvt
10/29/2026 1:42:09 PM

PLUMBING FIXTURE SCHEDULE

FIXTURE TAG	DESCRIPTION	MAX FLOW	MINIMUM CONNECTION SIZES							SPECIFICATION	REMARKS
			COLD WATER		HOT WATER		DRAIN		VENT		
			SIZE	WFU	SIZE	WFU	SIZE	DFU			
LV-01	LAVATORY - WALL MOUNT - ADA COMPLIANT - CENTER HOLE - SENSOR FAUCET	0.5 GPM	1/2"	0.5	1/2"	0.5	1-1/2"	1	1-1/2"	SINK: VITREOUS CHINA WALL MOUNT, SINGLE HOLE., ASME A112.19.2, FRONT OVERFLOW. FAUCET: DECK MOUNTED, ADA COMPLIANT, INTEGRATED SIDE MIXER, VANDAL RESISTANT, CHROME, GRID STRAINER, WITH 0.5 GPM AERATOR. COMPLIES WITH ASME A112.18.1 AND NSF 372.	PROVIDE BRASS ANGLE STOP VALVES WITH FLEXIBLE STAINLESS STEEL SUPPLIES, AND 1-1/2" BRASS P-TRAP. PROVIDE CARRIER SUPPORT WATTS WCA-411 OR APPROVED EQUAL. HOT WATER SHALL NOT EXCEED 105°F. INSULATE ALL EXPOSED DRAIN AND SUPPLY PIPING WITH TRUBRO LAVGUARD FOR HC FIXTURES.
LV-02	LAVATORY - DROP IN - ADA COMPLIANT - CENTER HOLE - SENSOR FAUCET	0.5 GPM	1/2"	0.5	1/2"	0.5	1-1/2"	1	1-1/2"	SINK: VITREOUS CHINA DROP-IN, SELF-RIMMING, SINGLE HOLE., ASME A112.19.2, FRONT OVERFLOW. FAUCET: DECK MOUNTED, ADA COMPLIANT, INTEGRATED SIDE MIXER, VANDAL RESISTANT, CHROME, GRID STRAINER, WITH 0.5 GPM AERATOR. COMPLIES WITH ASME A112.18.1 AND NSF 372.	PROVIDE BRASS ANGLE STOP VALVES WITH FLEXIBLE STAINLESS STEEL SUPPLIES, AND 1-1/2" BRASS P-TRAP. PROVIDE CARRIER SUPPORT WATTS WCA-411 OR APPROVED EQUAL. HOT WATER SHALL NOT EXCEED 105°F. INSULATE ALL EXPOSED DRAIN AND SUPPLY PIPING WITH TRUBRO LAVGUARD FOR HC FIXTURES.
WC-01	WATER CLOSET - FLOOR MOUNTED - ADA COMPLIANT - TOP SPUD- JUVENILE	1.28 GPF	1"	10	---	---	3"	4	1-1/2"	TOILET: VITREOUS CHINA, ADA HEIGHT, JUVENILE HEIGHT, ASME A112.19.2. PROVIDE TOILET SEAT CHURCH 295CT OR APPROVED EQUAL. MINIMUM OF 25 PSI. FLUSH VALVE: EXPOSED SENSOR FLUSHOMETER, POLISHED CHROME, ADA COMPLIANT, VANDAL RESISTANT. COMPLIES WITH ASSE 1037. PROVIDE REQUIRED BATTERIES AND NO PIPE SEALANT ALLOWED.	COORDINATE GRAB BAR HEIGHT WITH FLUSH VALVE.
UR-01	URINAL - WALL MOUNTED - ADA COMPLIANT - TOP SPUD	0.125 GPF	3/4"	5	---	---	2"	4	1-1/2"	URINAL: VITREOUS CHINA, ADA HEIGHT, WALL MOUNTED, ASME A112.19.2. FLUSH VALVE: EXPOSED SENSOR FLUSHOMETER, POLISHED CHROME, ADA COMPLIANT, VANDAL RESISTANT. COMPLIES WITH ASSE 1037. PROVIDE REQUIRED BATTERIES AND NO PIPE SEALANT ALLOWED.	PROVIDE CARRIER SUPPORT WATTS CA-311 OR APPROVED EQUAL.
WC-02	WATER CLOSET - FLOOR MOUNTED - ADA COMPLIANT - TOP SPUD	1.28 GPF	1"	10	---	---	3"	4	1-1/2"	TOILET: VITREOUS CHINA, ELONGATED, ADA HEIGHT, ASME A112.19.2. PROVIDE TOILET SEAT CHURCH 295CT OR APPROVED EQUAL. MINIMUM OF 25 PSI. FLUSH VALVE: EXPOSED SENSOR FLUSHOMETER, POLISHED CHROME, ADA COMPLIANT, VANDAL RESISTANT. COMPLIES WITH ASSE 1037. PROVIDE REQUIRED BATTERIES AND NO PIPE SEALANT ALLOWED.	COORDINATE GRAB BAR HEIGHT WITH FLUSH VALVE.

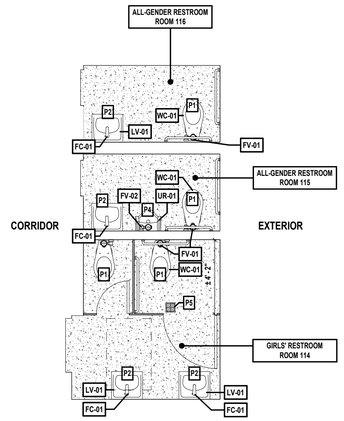


1 RESTROOMS - NURSE HALLWAY - PROPOSED

SCALE: 1/4" = 1'-0"

NOTE: THE NEW FIXTURES THAT ARE BEING INSTALLED WILL BE SIMILAR MODELS AND IN THE SAME LOCATIONS AS EXISTING CONDITIONS.


PROJECT NORTH

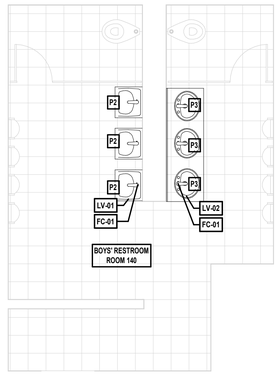


2 BOYS' RESTROOM 140 - PROPOSED

SCALE: 1/4" = 1'-0"

PROJECT NORTH

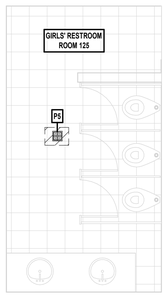


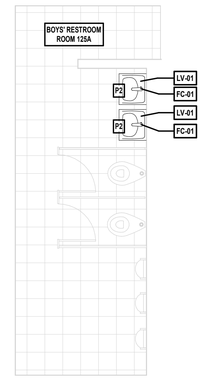

3 THIRD GRADE RESTROOMS - PROPOSED

SCALE: 1/4" = 1'-0"


PROJECT NORTH

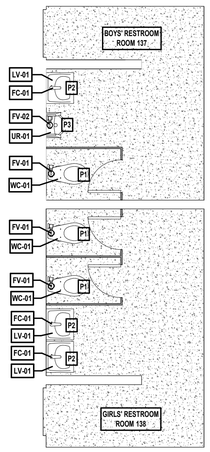

4 FOURTH GRADE RESTROOMS - PROPOSED

SCALE: 1/4" = 1'-0"

PROJECT NORTH

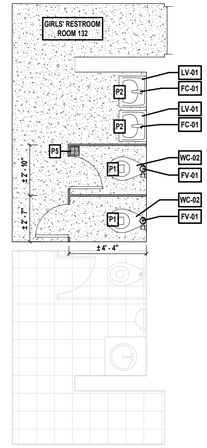

5 FIFTH GRADE RESTROOMS - PROPOSED

SCALE: 1/4" = 1'-0"

PROJECT NORTH

GENERAL CONSTRUCTION NOTES


1. TOILET ROOM DIMENSIONS ARE APPROXIMATE. CONTRACTOR SHALL FIELD VERIFY ALL DIMENSIONS FOR QUANTITY TAKEOFFS AND FABRICATION OF MATERIALS.
2. VERIFY EXACT LAYOUT COMPATIBILITY WITH ALL EXISTING CONDITIONS BEFORE BEGINNING WORK.
3. PLUMBING CONTRACTOR SHALL ADJUST LOCATIONS OF WATER SUPPLIES AND WASTE AS REQUIRED FOR NEW FIXTURES.
4. ALL WORK SHALL BE IN COMPLIANCE WITH ALL FEDERAL AND NEW YORK STATE APPLICABLE BUILDING AND LIFE AND SAFETY REGULATIONS.
5. CONTRACTOR SHALL INSTALL WALL TILES SO THAT THEY ARE VERTICALLY PLUMB WITHIN 1/8" FROM THE FACE OF THE BASE TILE TO THE FACE OF THE UPPERMOST TILE.
6. REPAIR, RESTORE, AND REFINISH TO ORIGINAL APPEARANCE ALL WALL AND CEILING FINISHES THAT WERE DISTURBED IN THE COMPLETION OF THE WORK.
7. PROVIDE AND TURN OVER TO THE SCHOOL DISTRICT ALL EXTRA MAINTENANCE MATERIALS IN THE QUANTITIES INDICATED WITHIN THE SPECIFICATIONS.
8. PRIOR TO BEGINNING INSTALLING NEW CEILINGS, THE CONTRACTOR SHALL DETERMINE THE SET-OUT POINT AND REVIEW WITH THE ARCHITECT. THE INTENT IS TO HAVE FULL TILES CENTERED BETWEEN WALLS EACH DIRECTION. CUT TILES WILL ONLY BE USED ALONG THE PERIMETER OF THE NEW SPACE WITH A MINIMUM DIMENSION OF FOUR (4) INCHES IN ANY DIRECTION.
9. VERIFY LOCATION OF ALL ACCESSORIES PRIOR TO INSTALLATION WITH OWNER & ARCHITECT

CONSTRUCTION NOTES - CONTRACT P

P1	FLOOR MOUNTED TOILET	PROVIDE NEW FLOOR MOUNTED JUVENILE HEIGHT TOILET WITH FLUSH SENSOR. INSTALL 1-INCH COLD WATER, 3-INCH SANITARY, AND 2-INCH VENT TO TOILET WITH WAX SEAL AND SEALANT.
P2	WALL HUNG SINK	PROVIDE NEW SINGLE LAVATORY WITH FAUCET AND SOAP DISPENSER. INSTALL 1/2-INCH COLD AND HOT WATER TO FAUCET WITH NEW STOP VALVES AND STAINLESS STEEL FLEXIBLE HOSES. INSTALL 1-1/2-INCH SANITARY AND VENT TO SINK. ADA INSTALLATIONS SHALL INCLUDE INSULATION AROUND THE DRAIN AND SUPPLY PIPING IN EXPOSED PIPING APPLICATIONS BELOW SINK. PROVIDE TEMPERATURE LIMITING DEVICE FOR ON THE HOT WATER LINE TO ALL HAND SINKS AND SET AT 105 DEGREE F. PROVIDE SUPPORT CARRIER AND MOUNT AS PER THE SPECIFICATIONS.
P3	DROP-IN VANITY SINK	PROVIDE NEW SINGLE DROP-IN VANITY LAVATORY WITH FAUCET AND SOAP DISPENSER. INSTALL 1/2-INCH COLD AND HOT WATER TO FAUCET WITH NEW STOP VALVES AND STAINLESS STEEL FLEXIBLE HOSES. INSTALL 1-1/2-INCH SANITARY AND VENT TO SINK. ADA INSTALLATIONS SHALL INCLUDE INSULATION AROUND THE DRAIN AND SUPPLY PIPING IN EXPOSED PIPING APPLICATIONS BELOW SINK. PROVIDE TEMPERATURE LIMITING DEVICE FOR ON THE HOT WATER LINE TO ALL HAND SINKS AND SET AT 105 DEGREE F. PROVIDE SUPPORT CARRIER AND MOUNT AS PER THE SPECIFICATIONS.
P4	WALL MOUNTED URINAL	PROVIDE NEW WALL MOUNTED URINAL. INSTALL 3/4-INCH COLD WATER, 1-1/2-INCH SANITARY AND 1-1/2-INCH VENT TO URINAL. FOR WALL MOUNTED FIXTURE, PROVIDE SUPPORT CARRIER AND MOUNT AS PER THE SPECIFICATIONS.
P5	FLOOR DRAIN	PROVIDE AND INSTALL NEW FLOOR DRAIN COVER PLATE AND TRAP SEAL, ZURN MODEL Z1072.

FIXTURE SCHEDULE

FIXTURE NO.	NAME	BRAND	MODEL #	QUANTITY	ADA
FC-01	FAUCET	Sloan Valve	EAF-150-BAT-CP-1.5GPM-AER-IR-IQ-FCT	17	
FV-01	FLUSHOMETER - TOILET	Sloan Valve	G2-8111	9	
FV-02	FLUSHOMETER - URINAL	Sloan Valve	G2-8186	2	
LV-01	LAVATORY SINGLE WALL HUNG	Sloan Valve	SS-3103	14	Yes
LV-02	DROP-IN LAVATORY	Sloan Valve	SS-3802	3	Yes
UR-01	URINAL WALL HUNG	SLOAN VALVE	SU-1009	2	Yes
WC-01	TOILET FLOOR MOUNTED (JUVENILE)	SLOAN	ST-2449	7	Yes
WC-02	TOILET FLOOR MOUNTED	SLOAN VALVE	ST-2009	10	

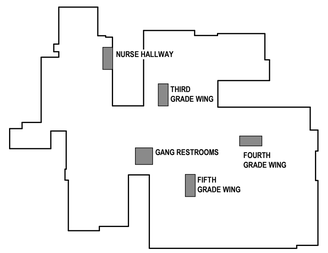

KEY PLAN - AREAS OF WORK

SCALE: 1" = 100'-0"

PROJECT NORTH

H2M architects + engineers

1133 Westchester Avenue, Suite N-210
White Plains, NY 10605
914.358.5623 • www.h2m.com
NY Architecture & Landscape Architecture: No Certificate Required
NY Engineering Certificate of Authorization No.: 0018178

CONSULTANTS:

MARK	DATE	DESCRIPTION

STATE OF NEW YORK · JONATHAN RICHARD MURATORE · 096440-1 · LICENSED PROFESSIONAL ENGINEER

10/31/2027
JONATHAN R. MURATORE, P.E. — Exp. Date
NY PROFESSIONAL ENGINEER Lic. No. 096440

"IN ACCORDANCE WITH ARTICLE 145, SECTION 7209 OF THE NYS EDUCATION LAW, ALTERATION OF THIS DOCUMENT EXCEPT BY A LICENSED PROFESSIONAL IS ILLEGAL."

DESIGNED BY:	DRAWN BY:	CHECKED BY:	REVIEWED BY:
P. ANGELONE	P. ANGELONE	S. MANDIC	

PROJECT No:	DATE:	SCALE:
SMSD2506	OCTOBER 2026	AS SHOWN

CLIENT

SOMERS CENTRAL SCHOOL DISTRICT

VARIOUS UPGRADES AT SOMERS INTERMEDIATE SCHOOL

240 US-202
SOMERS, NY 10589

SED #: 66-21-01-06-0-006-021

CONTRACT

CONTRACT P
PLUMBING CONSTRUCTION

STATUS

FOR BID

SHEET TITLE

RESTROOM UPGRADES PROPOSED PLANS

DRAWING No.

SI-P 430.00

\\h2m.com\shares\Projects\S\SMSD (Somers School District)\SMSD2506 (SIS Phase 2-Various Upgrades)\02-BIM-CADD\Con-Docs\12 Plumbing\Bathroom Upgrades\SMSD2506_BathroomUpgrades_P.rvt
10/29/2026 1:42:10 PM

ABBREVIATIONS

AFF	ABOVE FINISHED FLOOR
BCU	BUILDING CONTROL UNIT
BTU	BRITISH THERMAL UNIT
CFH	CUBIC FEET PER HOUR
CFM	CUBIC FEET PER MINUTE
CLG	CEILING
COMM.	COMMUNICATION
CV	CONTROL VALVE
(D)	DEMOLISH
DB	DRY BULB
DCV	DEMAND CONTROLLED VENTILATION
DEG. F	DEGREES FAHRENHEIT
DIA	DIAMETER
DX	DIRECT EXPANSION
'E' / EC	ELECTRICAL CONTRACTOR
(E)	EXISTING
EA	EACH
EAT	ENTERING AIR TEMPERATURE
EER	ENERGY EFFICIENCY RATING
ESP	EXTERNAL STATIC PRESSURE
FAI	FRESH AIR INTAKE
FD	FLOOR DRAIN
FLA	FULL LOAD AMPS
FT. H20	FEET OF WATER
'G' / GC	GENERAL CONSTRUCTION CONTRACTOR
GPM	GALLONS PER MINUTE
GPH	GALLONS PER HOUR
H	HEIGHT
HP	HORSEPOWER
IN.	INCHES
IN. W.C. (W.G.)	INCHES WATER COLUMN (WATER GAUGE)
KW	KILOWATTS
L	LENGTH
LAT	LEAVING AIR TEMPERATURE
LBS	POUNDS
LCD	LIQUID CRYSTAL DISPLAY
LDB	LEAVING DRY BULB TEMPERATURE
LWB	LEAVING WET BULB TEMPERATURE
LWT	LEAVING WATER TEMPERATURE
'M' / MC	MECHANICAL CONTRACTOR
M	METER
MAX	MAXIMUM
MBH	1,000 BTU PER HOUR
MCA	MINIMUM CIRCUIT AMPACITY
MIN	MINIMUM
MNF	MANUFACTURER
N.C.	NORMALLY CLOSED
N.O.	NORMALLY OPEN
NFPA	NATIONAL FIRE PROTECTION ASSOCIATION
NPT	NATIONAL PIPE THREAD
NTS	NOT TO SCALE
OAI	OUTDOOR AIR INTAKE
OD	OUTER DIAMETER
OED	OPEN ENDED DUCT
(P)	PROPOSED / NEW
'P' / PC	PLUMBING CONTRACTOR
PD	PRESSURE DROP
PSIG	LBS / SQUARE INCH (GAUGE PRESSURE)
RD	ROOF DRAIN
RPM	REVOLUTIONS PER MINUTE
RPZ	REDUCED PRESSURE ZONE
SAT	SUPPLY AIR TEMPERATURE
SEER	SEASONAL ENERGY EFFICIENCY RATING
TEMP	TEMPERATURE
TG	TRANSFER GRILLE
TYP	TYPICAL
VFD	VARIABLE FREQUENCY DRIVE
W	WIDTH
WB	WET BULB
WMS	WIRE MESH SCREEN

DUCTWORK LEGEND

SYMBOL	ABBREV	DESCRIPTION
		NEW DUCTWORK WITH 45 DEGREE TAKE OFF
	VD	VOLUME DAMPER
	CD	ROUND SUPPLY CEILING DIFFUSER
	SEE AIR DEVICE SCHEDULE	SIDEWALL SUPPLY, RETURN OR EXHAUST
	SEE AIR DEVICE SCHEDULE	SQUARE SUPPLY CEILING DIFFUSER
	SEE AIR DEVICE SCHEDULE	CEILING RETURN OR EXHAUST GRILLE
		FLEX DUCT
	FC	FLEXIBLE CONNECTION
		TURNING VANES
		RECTANGULAR TO ROUND TRANSITION
	AL	ACOUSTICAL LINING
		END CAP
	SEE AIR DEVICE SCHEDULE	SUPPLY DIFFUSER WITH DIRECTIONAL FLOW (SOLID HATCH INDICATES BLANK OFF PANEL)
		SUPPLY DUCT DROP
		RETURN/EXHAUST DUCT DROP
		SUPPLY DUCT RISE
		RETURN/EXHAUST DUCT RISE
DSD	DSD	DUCT SMOKE DETECTOR
M	MD	MOTORIZED DAMPER WITH ACTUATOR
OR	AD	ACCESS DOOR
	FD/AD	FIRE DAMPER WITH ACCESS DOOR
	FD/AD	FIRE DAMPER AT FLOOR PENETRATION WITH ACCESS DOOR
	FSD/AD	FIRE SMOKE DAMPER WITH ACCESS DOOR
		WORK TO BE REMOVED
		POINT OF DISCONNECTION FROM EXISTING
		POINT OF RECONNECTION TO EXISTING

PIPING LEGEND

SYMBOL	ABBREV	DESCRIPTION
		NEW WORK
		WORK TO BE REMOVED
		PIPING DOWN/ PIPING UP
		BALL VALVE WITH HOSE END CONNECTION
	TH	THERMOMETER
	U	UNION
	FPC	FLEXIBLE PIPE CONNECTION/ FLEX PIPE
		DIRECTION OF FLOW
	PSR	PRESSURE SAFETY AND RELIEF VALVE
	PRV	PRESSURE REDUCING VALVE
	BV	BALL VALVE
	BA	BALANCING VALVE
	BFV	BUTTERFLY VALVE
		TEMPERATURE SENSOR WITH THERMOWELL
	GA	GATE VALVE
	GB	GLOBE VALVE
	AV	AUTOMATIC AIR VENT
	CV	2-WAY ELECTRONIC CONTROL VALVE
	CV	3-WAY ELECTRONIC CONTROL VALVE
	CV	2-WAY PNEUMATIC CONTROL VALVE
	CV	3-WAY PNEUMATIC CONTROL VALVE
		PLUG VALVE
	STR	STRAINER
	STR	STRAINER WITH BLOW OFF VALVE WITH HOSE END CONNECTION
	FD	FLOOR DRAIN
S		AIR SEPARATOR
F&T		STEAM TRAPS (INDICATE TYPE)
	CH	CHECK VALVE
	PG	PRESSURE GAUGE WITH GAUGE COCK
	RED	REDUCER
CO.	CO	CLEANOUT END CAP
		PIPE GUIDE
		PIPE ANCHOR
		CAPPED PIPE
		PUMP
		POINT OF DISCONNECTION FROM EXISTING
		POINT OF RECONNECTION TO EXISTING
	TDV	TRIPLE DUTY VALVE

CONTROLS LEGEND

SYMBOL	DESCRIPTION
C	CARBON MONOXIDE SENSOR
T	THERMOSTAT
S	DIGITAL TEMPERATURE SENSOR
H	HUMIDITY SENSOR
P	PRESSURE SENSOR
C2	CARBON DIOXIDE SENSOR

GENERAL NOTES

1. PROVIDE ALL MATERIALS AND EQUIPMENT AND PERFORM ALL LABOR REQUIRED TO INSTALL COMPLETE AND OPERABLE MECHANICAL SYSTEMS AS INDICATED ON THE DRAWINGS, AS SPECIFIED AND AS REQUIRED BY CODE.
2. THE CONTRACTOR, BY PRESENTING THEIR BID FOR THE WORK, REPRESENTS THAT HE/SHE HAS INSPECTED THE SITE AND IS COMPLETELY FAMILIAR WITH THE SCOPE OF WORK AND ALL FIELD CONDITIONS RELATED TO, AND AFFECTING THE WORK AND ITS PERFORMANCE. EXCEPTIONS AFFECTING THE WORK AND ITS PERFORMANCE, OR CONFLICTS BETWEEN FIELD CONDITIONS, SHALL BE BROUGHT TO THE ATTENTION OF THE ARCHITECT PRIOR TO THE SUBMISSION OF BIDS.
3. PERFORM ALL WORK IN ACCORDANCE WITH THE PLUMBING CODE, FIRE CODE, MECHANICAL CODE, ENERGY CONSERVATION CODE, AND FUEL GAS CODE OF NEW YORK STATE AND REQUIREMENTS OF THE LOCAL AUTHORITIES HAVING JURISDICTION.
4. COMPLY WITH THE NATIONAL ELECTRIC CODE AND THE REQUIREMENTS OF DIVISION 26 FOR ALL ELECTRICAL INSTALLATIONS.
5. FIRE STOP ALL OPENINGS IN FIRE RATED CONSTRUCTION FOR PIPING, DUCTWORK, CONDUIT, ETC. PROVIDE FIRE DAMPERS AND ACCESS DOORS IN ALL OPENINGS IN FIRE RATED FLOORS, PARTITIONS, AND WALLS FOR DUCTWORK AS PER THE MECHANICAL CODE OF NEW YORK STATE. (SEE ARCHITECTURAL DRAWINGS FOR LOCATIONS OF FIRE RATED CONSTRUCTION.)
6. DO NOT SCALE DRAWINGS. DRAWINGS FOR HVAC WORK ARE DIAGRAMMATIC AND ARE INTENDED TO CONVEY SCOPE AND GENERAL ARRANGEMENT ONLY. THE LOCATIONS OF ALL ITEMS SHOWN ON THE DRAWINGS OR CALLED FOR IN THE SPECIFICATIONS THAT ARE NOT DEFINITELY FIXED BY DIMENSIONS ARE APPROXIMATE. COORDINATE CONTRACT DOCUMENTS, PROJECT REQUIREMENTS, WORK OF OTHERS, AND EQUIPMENT AND MATERIALS PURCHASED WITH FIELD DIMENSIONS. INSTALL ALL EQUIPMENT AS PER MANUFACTURER'S REQUIREMENTS TO PROVIDE PROPER CLEARANCE FOR INSTALLATION, OPERATION, AND MAINTENANCE. CONTRACTOR'S INTENDED MEANS AND METHODS OF INSTALLATION AND CONTRACTOR'S FABRICATED ITEMS SHALL ENSURE A PROPER "FIT" AND INSTALLATION. BRING ANY CONFLICTS TO THE ATTENTION OF THE ARCHITECT/ENGINEER DURING THE SUBMITTAL PHASE FOR RESOLUTION PRIOR TO PURCHASING ANY EQUIPMENT.
7. MAINTAIN MAXIMUM HEADROOM AND SPACE CONDITIONS AT ALL POINTS. WHERE HEADROOM AND SPACE CONDITIONS APPEAR INADEQUATE, NOTIFY THE ARCHITECT/ENGINEER PRIOR TO PROCEEDING WITH INSTALLATION. MAINTAIN A MINIMUM OF 6'-8" CLEARANCE FROM FINISHED FLOOR TO UNDERSIDE OF PIPES, DUCTS, CONDUITS, SUSPENDED EQUIPMENT ETC., THROUGHOUT ACCESS ROUTES IN MECHANICAL ROOMS OR WALKING AREAS.
8. FIELD VERIFY AND COORDINATE ALL DUCT AND PIPING DIMENSIONS BEFORE FABRICATION. MAKE MODIFICATIONS IN THE LAYOUT AS NEEDED TO PREVENT CONFLICT WITH WORK OF OTHER TRADES OR FOR PROPER EXECUTION OF THE WORK. OBTAIN THE APPROVAL OF THE ARCHITECT/ENGINEER FOR MODIFICATIONS.
9. PROVIDE PRODUCTS OF ONE MANUFACTURER WHERE TWO OR MORE ITEMS OF THE SAME TYPE OF MATERIAL OR EQUIPMENT IS REQUIRED.
10. INSTALL ALL EQUIPMENT AND APPURTENANCES IN ACCORDANCE WITH MANUFACTURER'S RECOMMENDATIONS, CONTRACT DOCUMENTS, AND APPLICABLE CODES AND REGULATIONS. REFER TO DETAILS FOR ADDITIONAL PIPING AND EQUIPMENT INSTALLATION REQUIREMENTS.
11. LOCATE ALL TEMPERATURE, PRESSURE, AND FLOW MEASURING DEVICES IN ACCESSIBLE LOCATIONS WITH STRAIGHT SECTION OF PIPE OR DUCT UP- AND DOWNSTREAM AS RECOMMENDED BY THE MANUFACTURER TO ENSURE MANUFACTURER CERTIFIED ACCURACY.
12. COORDINATE ALL EQUIPMENT CONNECTIONS WITH MANUFACTURER'S CERTIFIED DRAWINGS. COORDINATE AND PROVIDE ALL PIPING AND DUCT TRANSITIONS REQUIRED FOR FINAL CONNECTIONS TO EQUIPMENT.
13. COORDINATE LOCATIONS AND SIZES OF ALL FLOOR, WALL, AND ROOF OPENINGS WITH ALL OTHER TRADES. COORDINATE ALL PIPING AND EQUIPMENT SUPPORTED FROM STRUCTURE WITH GENERAL CONSTRUCTION WORK.
14. COORDINATE INSTALLATION OF SUPPLY AND RETURN GRILLES WITH INSTALLATION OF FINISHED CEILINGS.
15. COMPLETE ALL PRESSURE TESTS BEFORE ANY MECHANICAL EQUIPMENT, DUCTWORK, OR PIPING INSULATION IS APPLIED.
16. TESTING, ADJUSTING, AND BALANCING AGENCY SHALL BE A MEMBER OF THE ASSOCIATED AIR BALANCE COUNCIL (AABC) OR THE NATIONAL ENVIRONMENTAL BALANCING BUREAU (NEBB). PERFORM ALL TESTING, ADJUSTING, AND BALANCING IN ACCORDANCE WITH THE SPECIFICATIONS.
17. MAKE ALL ATTACHMENTS TO JOISTS, TRUSSES, OR JOIST GIRDERS AT PANEL POINTS. PROVIDE FORGED OR CAST BEAM CLAMPS; THE USE OF ROLLED STEEL C-CLAMPS IS NOT PERMITTED. REFER TO SPECIFICATION SECTION 230529 FOR ADDITIONAL INFORMATION.
18. INTERNALLY LINE ALL SUPPLY, RETURN AND OUTDOOR AIR DUCTWORK WITHIN 20 FEET UPSTREAM AND DOWNSTREAM OF FANS/AIR HANDLING EQUIPMENT WITH 1" THICK ACOUSTIC DUCT LINER. INTERNALLY LINED DUCTWORK MEETING THIS REQUIREMENT SHALL ALSO BE PROVIDED WITH EXTERNALLY APPLIED INSULATION AS REQUIRED BY THE SPECIFICATIONS. SEE SPECIFICATION SECTION 230719 FOR ADDITIONAL REQUIREMENTS.
19. PROVIDE TRAPPED DRAIN PIPING FROM DRAIN PANS OF ALL COOLING COILS, FANS, AND OTHER ACTIVE DRAINS EXPOSED TO SYSTEM AIR STREAM. PROVIDE TRAP AT CONNECTION, WATER SEAL DEPTH 1 INCH GREATER THAN UNIT OPERATING PRESSURE. DIRECT DRAINS TO NEAREST FLOOR DRAIN, MOP SINK, OR OTHER LOCATION APPROVED BY ARCHITECT/ENGINEER.
20. INSTALL PIPING, DUCTWORK, AND CONDUIT CONCEALED IN AREAS HAVING HUNG CEILINGS AND/OR FURRED SPACES UNLESS OTHERWISE INDICATED ON THE DRAWINGS.

WORK IN EXISTING AREAS

1. EXISTING CONDITIONS, INCLUDING EQUIPMENT, DUCT AND PIPE SIZES AND LOCATIONS, INDICATED ON THE DRAWINGS ARE DIAGRAMMATIC. CONFIRM ALL EXISTING CONDITIONS PRIOR TO PROCEEDING WITH THE WORK.
2. CUT AND ROUGH PATCH EXISTING CONSTRUCTION AS REQUIRED FOR THE PERFORMANCE OF THE WORK. FINISH PATCHING AND FLASHING REQUIREMENTS ARE SHOWN ON THE ARCHITECTURAL DRAWINGS. PERFORM ALL CUTTING AND PATCHING WORK IN A MANNER SUCH THAT EXISTING WARRANTEES/GUARANTEES ARE NOT VOIDED, USE QUALIFIED PERSONNEL IN PERFORMANCE OF WORK.

CONTRACT 'M' SCOPE NOTES

1. INSTALL SMOKE DETECTORS IN DUCTWORK FOR AIR HANDLING UNITS RATED AT 2,000 CFM OR GREATER. SMOKE DETECTOR SUPPLY AND WIRING IS PART OF CONTRACT 'E'.
2. FURNISH AND INSTALL ALL NECESSARY CONTROL WIRING, CONDUIT, AND ACCESSORIES AS REQUIRED TO PROVIDE FULLY FUNCTIONING SYSTEMS AND SEQUENCES OF OPERATION.
3. FURNISH ALL LINTELS FOR DUCT AND PIPE PENETRATIONS IN INTERIOR AND MASONRY WALLS FOR INSTALLATION BY CONTRACT 'G'.
4. FURNISH ALL CURBS FOR ALL ROOF MOUNTED EQUIPMENT AND DUCT PENETRATIONS FOR INSTALLATION BY CONTRACT 'G'.
5. REMOVE CHASE ENCLOSURE COVER WHEN PERFORMING WORK IN ANY CHASE, AND REINSTALL THE CHASE ENCLOSURE COVER WHEN WORK IS COMPLETE.
6. PERFORM ALL CUTTING AND PATCHING AS REQUIRED IN THE EXECUTION OF THE WORK. FINISH PATCHING AND FLASHING IS PART OF CONTRACT 'G'

LEGENDS/ABBREVIATIONS NOTES

1. ABBREVIATIONS AND SYMBOLS ON THIS SHEET DO NOT DEFINE THE SCOPE OF WORK.

EXISTING SYSTEM PRE-MODIFICATION/DEMOLITION TESTING

1. OBTAIN THE SERVICES OF A TESTING AND BALANCING COMPANY TO PERFORM OPERATIONAL TESTS PRIOR TO THE MODIFICATION / DEMOLITION OF THE EXISTING AIR SYSTEM(S). SUBMIT REPORT TO ENGINEER FOR REVIEW/RECORD PURPOSES WITH FINDINGS INCLUDING, BUT NOT LIMITED TO, EXISTING FAN CURVES, PRESSURE READINGS, AIRFLOW MEASUREMENTS, ENTERING AIR TEMPERATURE, LEAVING AIR TEMPERATURE, EQUIPMENT/MOTOR NAMEPLATE DATA, ETC. TESTS SHALL BE PERFORMED ON ALL EXISTING ROOFTOP UNITS (RTUS) BEING MODIFIED AS PART OF THIS PROJECT, ALONG WITH ALL EXISTING AIR DEVICES (DIFFUSERS, REGISTERS, AND GRILLES) BEING REPLACED.
2. VERIFY EXISTING EQUIPMENT CALLED TO BE REPLACED 'IN-KIND' IS OPERATIONAL (HAS POWER AND RESPONDS TO EXISTING CONTROLS) PRIOR TO PERFORMING ANY DISCONNECTIONS OR REMOVALS. REPORT ANY DEFICIENCIES IN EXISTING SERVICES OR CONTROLS EXPECTED TO BE RE-USED FOR THE 'IN-KIND' REPLACEMENT TO ENGINEER IN WRITING PRIOR TO REMOVALS. CONTRACTOR IS RESPONSIBLE TO CORRECT ANY DEFICIENCIES NOT REPORTED PRIOR TO DEMOLITION TO PROVIDE A FULLY OPERATIONAL EQUIPMENT REPLACEMENT.

SYSTEM COMMISSIONING NOTES (NYS)

1. COMMISSION ALL NEW BUILDING MECHANICAL SYSTEMS IN ACCORDANCE WITH THE REQUIREMENTS OF THE 2025 NEW YORK STATE (NYS) ENERGY CONSERVATION CONSTRUCTION CODE (ECCC) SECTION C408. COMMISSIONING SHALL BE PERFORMED BY AN APPROVED THIRD-PARTY COMMISSIONING AGENCY HIRED BY THE ASSIGNED CONSTRUCTION MANAGER / CONTRACTOR. REFER TO SPECIFICATION SECTIONS 019113 - GENERAL COMMISSIONING REQUIREMENTS AND 230800 - COMMISSIONING OF MECHANICAL SYSTEMS FOR MORE INFORMATION.
2. PROVIDE DRAWINGS, OPERATION & MAINTENANCE (O&M) MANUALS, AND SYSTEM BALANCING REPORTS TO BUILDING OWNER OR OWNER'S AUTHORIZED AGENT WITHIN 90 DAYS OF THE DATE OF RECEIPT OF THE CERTIFICATE OF OCCUPANCY OR LETTER OF COMPLETION IN ACCORDANCE WITH THE 2025 NYS ECCC SECTION C408.2.5.
3. COMMISSIONING AGENT SHALL PROVIDE FINAL COMMISSIONING REPORT TO THE BUILDING OWNER OR OWNER'S AUTHORIZED AGENT WITHIN 90 DAYS OF THE RECEIPT OF THE CERTIFICATE OF OCCUPANCY OR LETTER OF COMPLETION IN ACCORDANCE WITH THE REQUIREMENTS OF THE 2025 NYS ECCC SECTION C408.2.5.4.

H2M architects + engineers
1133 Westchester Avenue, Suite N-210
White Plains, NY 10605
914.358.5623 • www.h2m.com
NY Architecture & Landscape Architecture: No Certificate Required
NY Engineering Certificate of Authorization No.: 0018178

CONSULTANTS:

MARK	DATE	DESCRIPTION

STATE OF NEW YORK · JOHN C. MORRIS III · LICENSED PROFESSIONAL ENGINEER · 057554-1

05/31/2026
Exp. Date

J. CHRIS MORRIS III, P.E.
NY PROFESSIONAL ENGINEER Lic. No. 057554

"IN ACCORDANCE WITH ARTICLE 145, SECTION 7209 OF THE NYS EDUCATION LAW, ALTERATION OF THIS DOCUMENT EXCEPT BY A LICENSED PROFESSIONAL IS ILLEGAL."

DESIGNED BY:	DRAWN BY:	CHECKED BY:	REVIEWED BY:
W. MAGIERA	W. MAGIERA	K. WEILER	C. MORRIS

PROJECT No:	DATE:	SCALE:
SMSD2506	OCTOBER 2026	AS SHOWN

CLIENT

SOMERS CENTRAL SCHOOL DISTRICT

VARIOUS UPGRADES AT SOMERS INTERMEDIATE SCHOOL

240 US-202
SOMERS, NY 10589

SED #: 66-21-01-06-0-006-021

CONTRACT

CONTRACT M
MECHANICAL CONSTRUCTION

STATUS

FOR BID

SHEET TITLE

MECHANICAL
GENERAL NOTES, LEGENDS, AND ABBREVIATIONS

DRAWING No.

SI-M 001.00

C:\Users\vmagiera\Documents_Revit Backup\SMSD2506_Central25_M_vmagieraSNDSX.rvt
10/29/2026 2:52:23 PM

GENERAL NOTES

1. THE EXISTING CONDITIONS SHOWN ON THE CONTRACT DRAWINGS ARE BASED ON LIMITED FIELD SURVEY AND EXISTING DOCUMENTATION. THE CONTRACTOR SHALL BE RESPONSIBLE FOR VERIFICATION OF ALL EXISTING CONDITIONS PRIOR TO THE COMMENCEMENT OF DEMOLITION / NEW WORK AND THE PURCHASE OF NEW EQUIPMENT. SHOULD THERE BE A CONFLICT, THE CONTRACTOR SHALL ALERT THE ARCHITECT / ENGINEER IN WRITING.
2. THE CONTRACTOR SHALL TAKE CARE NOT TO DAMAGE ADJOINING SURFACE OUTSIDE THE CONTRACT AREA OR SCOPE OF WORK. THE CONTRACTOR SHALL BE RESPONSIBLE TO RESTORE EXISTING CONDITIONS AND/OR FINISHES DAMAGED DURING CONSTRUCTION, INCLUDING PATCHING AND PAINTING DEEMED NECESSARY BY THE ARCHITECT AT NO ADDITIONAL COST TO THE OWNER.
3. THE CONTRACTOR SHALL REMOVE AND DISPOSE OF ALL CONSTRUCTION DEBRIS AND UNWANTED MATERIAL LEGALLY OFF-SITE IN ACCORDANCE WITH THE PROJECT SPECIFICATIONS.

X MECHANICAL DEMOLITION KEYNOTES

1. THE CONTRACTOR SHALL DISCONNECT, REMOVE, AND DISPOSE OF THE EXISTING ELECTRIC DUCT HEATING COIL (EHC) IN APPROXIMATELY THIS LOCATION. THERMOSTATS SHALL BE EXISTING TO REMAIN AND SHALL BE RE-USED WITH THE REPLACEMENT DUCT HEATERS. FIELD-VERIFY EXISTING THERMOSTAT LOCATIONS.
2. THE CONTRACTOR SHALL DISCONNECT, REMOVE, AND DISPOSE OF THE EXISTING DUCTBOARD DUCTWORK SYSTEM IN ITS ENTIRETY FOR THE INDICATED ROOFTOP UNIT (RTU). THIS DEMOLITION SHALL INCLUDE: ALL SUPPLY AND RETURN DUCTWORK, DUCT HANGERS AND SUPPORTS, FLEXIBLE DUCTWORK, FIRE DAMPERS, AND ALL RELATED APPURTENANCES. PRIOR TO ANY DEMOLITION, THE CONTRACTOR SHALL PROVIDE THE ENGINEER WITH A SCHEMATIC LAY-OUT OF THE EXISTING DUCT SYSTEMS FOR REVIEW AND APPROVAL. THE SCHEMATIC SHALL INCLUDE, BUT NOT BE LIMITED TO, THE ROUTING OF DUCTWORK, DUCT DIMENSIONS, DIFFUSER LOCATIONS, DIFFUSER NECK DIMENSIONS, AND FIRE DAMPER SIZES AND LOCATIONS. THE SCHEMATIC SHALL BE USED TO VERIFY THE EXISTING CONDITIONS AND PROVIDE A BASIS FOR THE REPLACEMENT DUCTWORK ROUTING TO BE COMPLETED DURING THE NEW WORK PHASE. ANY DUCT SMOKE DETECTORS SHALL BE TEMPORARILY REMOVED AND DISCONNECTED.
3. THE CONTRACTOR SHALL DISCONNECT, REMOVE, AND DISPOSE OF ALL EXISTING DIFFUSERS, REGISTERS, AND GRILLES ASSOCIATED WITH THE INDICATED ROOFTOP UNIT. THE CONTRACTOR SHALL PERFORM A TAKE-OFF OF ALL AIR DEVICES PRIOR TO DEMOLITION, INCLUDING FACE DIMENSIONS, APPROXIMATE LOCATIONS, AND NECK SIZES.

ALTERNATES:

- REMOVAL AND REPLACEMENT OF THE EXISTING SUPPLY AND RETURN DUCT SYSTEMS, AIR DEVICES, AND ELECTRIC DUCT HEATING COILS ASSOCIATED WITH ROOFTOP UNIT "AC-1".
- REMOVAL AND REPLACEMENT OF THE EXISTING SUPPLY AND RETURN DUCT SYSTEMS, AIR DEVICES, AND ELECTRIC DUCT HEATING COILS ASSOCIATED WITH ROOFTOP UNIT "AC-3".
- REMOVAL AND REPLACEMENT OF THE EXISTING SUPPLY AND RETURN DUCT SYSTEMS, AIR DEVICES, AND ELECTRIC DUCT HEATING COILS ASSOCIATED WITH ROOFTOP UNIT "AC-6".
- REMOVAL AND REPLACEMENT OF THE EXISTING SUPPLY AND RETURN DUCT SYSTEMS, AIR DEVICES, AND ELECTRIC DUCT HEATING COILS ASSOCIATED WITH ROOFTOP UNIT "AC-7".

2 ALTERNATES
SCALE: 12" = 1'-0"

1 MECHANICAL FIRST FLOOR DEMOLITION PLAN
SCALE: 1/16" = 1'-0"

PROJECT NORTH

C:\Users\wmagiera\Documents_Revit Backup\SMSD2506_Central25_M_wmagieraSNDSX.rvt

11/10/2026 1:09:02 PM

H2M architects + engineers
1133 Westchester Avenue, Suite N-210
White Plains, NY 10605
914.358.5623 • www.h2m.com
NY Architecture & Landscape Architecture: No Certificate Required
NY Engineering Certificate of Authorization No.: 0018178

CONSULTANTS:

MARK	DATE	DESCRIPTION

STATE OF NEW YORK · JOHN C. MORRIS III · LICENSED PROFESSIONAL ENGINEER · 057554-1

05/31/2028
Exp. Date

J. CHRIS MORRIS III, P.E.
NY PROFESSIONAL ENGINEER Lic. No. 057554

"IN ACCORDANCE WITH ARTICLE 145, SECTION 7209 OF THE NYS EDUCATION LAW, ALTERATION OF THIS DOCUMENT EXCEPT BY A LICENSED PROFESSIONAL IS ILLEGAL."

DESIGNED BY:	DRAWN BY:	CHECKED BY:	REVIEWED BY:
W. MAGIERA	W. MAGIERA	K. WEILER	C. MORRIS

PROJECT No:	DATE:	SCALE:
SMSD2506	OCTOBER 2026	AS SHOWN

CLIENT

SOMERS CENTRAL SCHOOL DISTRICT

VARIOUS UPGRADES AT SOMERS INTERMEDIATE SCHOOL

240 US-202
SOMERS, NY 10589

SED #: 66-21-01-06-0-006-021

CONTRACT

CONTRACT M
MECHANICAL CONSTRUCTION

STATUS


FOR BID

SHEET TITLE

MECHANICAL FIRST FLOOR DEMOLITION PLAN

DRAWING No.

SI-MD 110.00

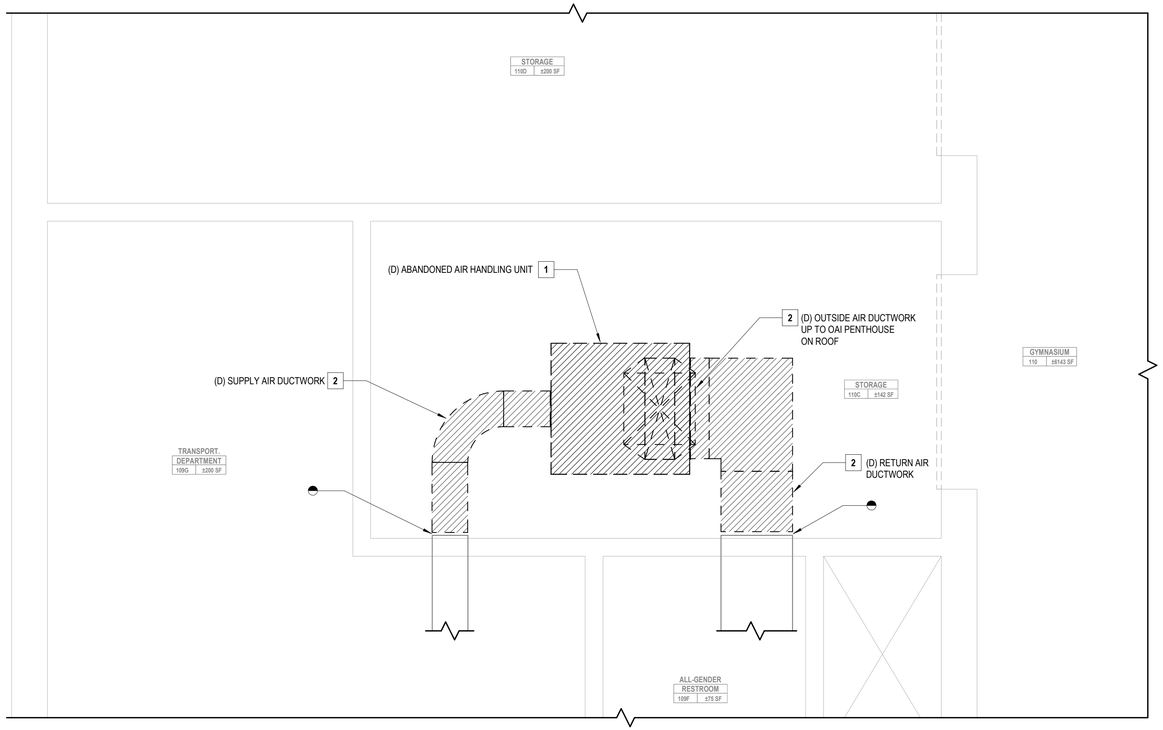

1 MECHANICAL FIRST FLOOR DEMOLITION PLAN - GYM STORAGE

SCALE: 1/2" = 1'-0"


PROJECT NORTH

GENERAL NOTES

1. THE EXISTING CONDITIONS SHOWN ON THE CONTRACT DRAWINGS ARE BASED ON LIMITED FIELD SURVEY AND EXISTING DOCUMENTATION. THE CONTRACTOR SHALL BE RESPONSIBLE FOR VERIFICATION OF ALL EXISTING CONDITIONS PRIOR TO THE COMMENCEMENT OF DEMOLITION / NEW WORK AND THE PURCHASE OF NEW EQUIPMENT. SHOULD THERE BE A CONFLICT, THE CONTRACTOR SHALL ALERT THE ARCHITECT / ENGINEER IN WRITING.
2. THE CONTRACTOR SHALL TAKE CARE NOT TO DAMAGE ADJOINING SURFACE OUTSIDE THE CONTRACT AREA OR SCOPE OF WORK. THE CONTRACTOR SHALL BE RESPONSIBLE TO RESTORE EXISTING CONDITIONS AND/OR FINISHES DAMAGED DURING CONSTRUCTION, INCLUDING PATCHING AND PAINTING DEEMED NECESSARY BY THE ARCHITECT AT NO ADDITIONAL COST TO THE OWNER.
3. THE CONTRACTOR SHALL REMOVE AND DISPOSE OF ALL CONSTRUCTION DEBRIS AND UNWANTED MATERIAL LEGALLY OFF-SITE IN ACCORDANCE WITH THE PROJECT SPECIFICATIONS.

X MECHANICAL DEMOLITION KEYNOTES

1. THE CONTRACTOR SHALL DISCONNECT, REMOVE, AND DISPOSE OF THE EXISTING ABANDONED AIR HANDLING UNIT (AHU) LOCATED IN THE GYM STORAGE ROOM IN ITS ENTIRETY. THIS SHALL INCLUDE THE AIR HANDLING UNIT, ALL EQUIPMENT HANGERS AND SUPPORTS, AND CONTROLS.
2. THE CONTRACTOR SHALL DISCONNECT, REMOVE, AND DISPOSE OF THE SUPPLY, RETURN, AND OUTSIDE AIR DUCTWORK ASSOCIATED WITH THE ABANDONED AIR HANDLING UNIT (AHU). REMOVAL SHALL INCLUDE ALL DUCTWORK, DUCTWORK INSULATION, DUCT HANGERS, AND SUPPORTS, AND ALL RELATED APPURTENANCES. DISCONNECT DUCTWORK AT THE POINTS INDICATED ON THE DRAWINGS. PROVIDE PERMANENT DUCT CAP AT THE DISCONNECTION POINT.

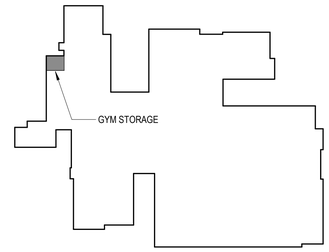

KEY PLAN

SCALE: 1" = 100'-0"

H2M architects + engineers
1133 Westchester Avenue, Suite N-210
White Plains, NY 10605
914.358.5623 • www.h2m.com
NY Architecture & Landscape Architecture: No Certificate Required
NY Engineering Certificate of Authorization No.: 0018178

CONSULTANTS:

MARK	DATE	DESCRIPTION

STATE OF NEW YORK · JOHN C. MORRIS III · 057554-1 · LICENSED PROFESSIONAL ENGINEER

05/31/2028
Exp. Date

J. CHRIS MORRIS III, P.E.
NY PROFESSIONAL ENGINEER Lic. No. 057554

"IN ACCORDANCE WITH ARTICLE 145, SECTION 7209 OF THE NYS EDUCATION LAW, ALTERATION OF THIS DOCUMENT EXCEPT BY A LICENSED PROFESSIONAL IS ILLEGAL."

DESIGNED BY:	DRAWN BY:	CHECKED BY:	REVIEWED BY:
W. MAGIERA	W. MAGIERA	K. WEILER	C. MORRIS

PROJECT No:	DATE:	SCALE:
SMSD2506	OCTOBER 2026	AS SHOWN

CLIENT

SOMERS CENTRAL SCHOOL DISTRICT

VARIOUS UPGRADES AT SOMERS INTERMEDIATE SCHOOL

240 US-202
SOMERS, NY 10589

SED #: 66-21-01-06-0-006-021

CONTRACT

CONTRACT M
MECHANICAL CONSTRUCTION

STATUS

FOR BID

SHEET TITLE

MECHANICAL FIRST FLOOR DEMOLITION PLAN

DRAWING No.

SI-MD 111.00

C:\Users\wmagiera\Documents_Revit Backup\SMSD2506_Central25_M_wmagieraSNDSX.rvt

10/29/2026 2:52:26 PM



1 MECHANICAL ROOF DEMOLITION PLAN

SCALE: 1/16" = 1'-0"

PROJECT NORTH

GENERAL NOTES

1. THE EXISTING CONDITIONS SHOWN ON THE CONTRACT DRAWINGS ARE BASED ON LIMITED FIELD SURVEY AND EXISTING DOCUMENTATION. THE CONTRACTOR SHALL BE RESPONSIBLE FOR VERIFICATION OF ALL EXISTING CONDITIONS PRIOR TO THE COMMENCEMENT OF DEMOLITION / NEW WORK AND THE PURCHASE OF NEW EQUIPMENT. SHOULD THERE BE A CONFLICT, THE CONTRACTOR SHALL ALERT THE ARCHITECT / ENGINEER IN WRITING.
2. THE CONTRACTOR SHALL TAKE CARE NOT TO DAMAGE ADJOINING SURFACE OUTSIDE THE CONTRACT AREA OR SCOPE OF WORK. THE CONTRACTOR SHALL BE RESPONSIBLE TO RESTORE EXISTING CONDITIONS AND/OR FINISHES DAMAGED DURING CONSTRUCTION, INCLUDING PATCHING AND PAINTING DEEMED NECESSARY BY THE ARCHITECT AT NO ADDITIONAL COST TO THE OWNER.
3. THE CONTRACTOR SHALL REMOVE AND DISPOSE OF ALL CONSTRUCTION DEBRIS AND UNWANTED MATERIAL LEGALLY OFF-SITE IN ACCORDANCE WITH THE PROJECT SPECIFICATIONS.

X MECHANICAL DEMOLITION KEYNOTES

1. THE CONTRACTOR SHALL DISCONNECT, REMOVE, AND DISPOSE OF THE EXISTING EXHAUST FAN AND THE ASSOCIATED ROOF CURB IN APPROXIMATELY THIS LOCATION. THE CONTRACTOR SHALL FIELD VERIFY EXISTING ROOF OPENING DIMENSIONS PRIOR TO DEMOLITION AND ORDERING OF NEW EQUIPMENT. DISCONNECT, REMOVE, AND DISPOSE OF EXISTING BACKDRAFT DAMPER (IF APPLICABLE). TEMPORARILY CAP DUCTWORK UNTIL NEW REPLACEMENT EXHAUST FAN CAN BE INSTALLED. TEMPORARILY SEAL ROOF OPENINGS TO MAKE WEATHERTIGHT UNTIL NEW EXHAUST FANS ARE INSTALLED DURING THE NEW WORK PHASE.
2. THE CONTRACTOR SHALL DISCONNECT, REMOVE, AND DISPOSE OF THE OUTSIDE AIR INTAKE (OAI) PENTHOUSE SERVING THE ABANDONED AIR HANDLING UNIT (AHU) IN THE GYM STORAGE ROOM), INCLUDING THE ASSOCIATED ROOF CURB, ROOF OPENING, AND ALL CONNECTED DUCTWORK.
3. EXISTING TO REMAIN.

H2M architects + engineers

1133 Westchester Avenue, Suite N-210
White Plains, NY 10605
914.358.5623 • www.h2m.com
NY Architecture & Landscape Architecture: No Certificate Required
NY Engineering Certificate of Authorization No.: 0018178

CONSULTANTS:

MARK	DATE	DESCRIPTION

STATE OF NEW YORK · JOHN C. MORRIS III · LICENSED PROFESSIONAL ENGINEER · 057554-1

05/31/2028 Exp. Date

J. CHRIS MORRIS III, P.E.
NY PROFESSIONAL ENGINEER Lic. No. 057554

"IN ACCORDANCE WITH ARTICLE 145, SECTION 7209 OF THE NYS EDUCATION LAW, ALTERATION OF THIS DOCUMENT EXCEPT BY A LICENSED PROFESSIONAL IS ILLEGAL."

DESIGNED BY:	DRAWN BY:	CHECKED BY:	REVIEWED BY:
W. MAGIERA	W. MAGIERA	K. WEILER	C. MORRIS

PROJECT No:	DATE:	SCALE:
SMSD2506	OCTOBER 2026	AS SHOWN

CLIENT

SOMERS CENTRAL SCHOOL DISTRICT

VARIOUS UPGRADES AT SOMERS INTERMEDIATE SCHOOL

240 US-202
SOMERS, NY 10589

SED #: 66-21-01-06-0-006-021

CONTRACT

CONTRACT M
MECHANICAL CONSTRUCTION

STATUS

FOR BID

SHEET TITLE

MECHANICAL ROOF DEMOLITION PLAN

DRAWING No.

SI-MD 112.00

C:\Users\wmagiera\Documents_Revit Backup\SMSD2506_Central25_M_wmagieraSNDSX.rvt

10/29/2026 2:52:27 PM

GENERAL NOTES

1. THE EXISTING CONDITIONS SHOWN ON THE CONTRACT DRAWINGS ARE BASED ON LIMITED FIELD SURVEY AND EXISTING DOCUMENTATION. THE CONTRACTOR SHALL BE RESPONSIBLE FOR VERIFICATION OF ALL EXISTING CONDITIONS PRIOR TO THE COMMENCEMENT OF DEMOLITION / NEW WORK AND THE PURCHASE OF NEW EQUIPMENT. SHOULD THERE BE A CONFLICT, THE CONTRACTOR SHALL ALERT THE ARCHITECT / ENGINEER IN WRITING.
2. THE CONTRACTOR SHALL TAKE CARE NOT TO DAMAGE ADJOINING SURFACE OUTSIDE THE CONTRACT AREA OR SCOPE OF WORK. THE CONTRACTOR SHALL BE RESPONSIBLE TO RESTORE EXISTING CONDITIONS AND/OR FINISHES DAMAGED DURING CONSTRUCTION, INCLUDING PATCHING AND PAINTING DEEMED NECESSARY BY THE ARCHITECT AT NO ADDITIONAL COST TO THE OWNER.
3. THE CONTRACTOR SHALL REMOVE AND DISPOSE OF ALL CONSTRUCTION DEBRIS AND UNWANTED MATERIAL LEGALLY OFF-SITE IN ACCORDANCE WITH THE PROJECT SPECIFICATIONS.
4. THE CONTRACTOR SHALL FURNISH AND INSTALL NEW EQUIPMENT IN ACCORDANCE WITH THE MANUFACTURER'S SERVICE AND OPERATING CLEARANCES, RECOMMENDATIONS, INSTALLATION INSTRUCTIONS, AND PREVAILING CODE.

X MECHANICAL NEW WORK KEYNOTES

1. THE CONTRACTOR SHALL FURNISH AND INSTALL NEW REPLACEMENT-IN-KIND ELECTRIC DUCT HEATING COIL (EHC) IN APPROXIMATELY THIS LOCATION.RE-INTEGRATE DUCT HEATERS INTO EXISTING BUILDING CONTROLS TO MAINTAIN SEQUENCES OF OPERATION. INTERFACE THE NEW DUCT HEATER WITH THE EXISTING WALL-MOUNTED THERMOSTATS.
2. THE CONTRACTOR SHALL FURNISH AND INSTALL NEW REPLACEMENT SUPPLY AND RETURN DUCTWORK SYSTEMS SERVING THE INDICATED ROOFTOP UNIT. THE REPLACEMENT WORK SHALL INCLUDE: NEW SUPPLY AND RETURN DUCTWORK, DUCTWORK HANGERS AND SUPPORTS, DUCTWORK INSULATION, FLEXIBLE DUCTWORK, FIRE DAMPERS, AND ALL APPURTENANCES REQUIRED FOR A FUNCTIONAL AIR DISTRIBUTION SYSTEM. NEW DUCTWORK SHALL BE CONSTRUCTED OF GALVANIZED STEEL AND INSULATED AS PER THE PROJECT SPECIFICATIONS. THE LAYOUT OF THE NEW DUCT SYSTEMS IS INTENDED TO MATCH THE EXISTING LAYOUT. A COORDINATED SHEET METAL SHOP DRAWING SHALL BE PROVIDED TO THE ENGINEER FOR REVIEW AND APPROVAL OF THE LAYOUT AND ROUTING OF DUCTWORK PRIOR TO INSTALLATION AND ORDERING OF MATERIALS. THE CONTRACTOR SHALL RE-INSTALL ANY EXISTING DUCT SMOKE DETECTORS.
3. THE CONTRACTOR SHALL PROVIDE IN-KIND REPLACEMENT DIFFUSERS, REGISTERS, AND GRILLES THROUGHOUT. PROVIDE FLEXIBLE DUCTWORK OR RIGID DUCT CONNECTIONS TO EACH AIR DEVICE. PROVIDE EACH AIR DEVICE WITH A VOLUME DAMPER FOR AIRFLOW BALANCING PURPOSES. AIR DEVICES SHALL BE BALANCED TO MATCH THE PRE-CONSTRUCTION TESTING AND BALANCING MEASUREMENTS. REFER TO THE PROJECT SPECIFICATIONS FOR BASIS OF DESIGN MODELS FOR EACH DEVICE. COORDINATE THE INSTALLATION LOCATION OF EACH AIR DEVICE WITH THE NEW CEILING GRID, LIGHTING FIXTURES, FIRE ALARM DEVICES, AND ALL OTHER CEILING-MOUNTED EQUIPMENT.

ALTERNATES:

- REMOVAL AND REPLACEMENT OF THE EXISTING SUPPLY AND RETURN DUCT SYSTEMS, AIR DEVICES, AND ELECTRIC DUCT HEATING COILS ASSOCIATED WITH ROOFTOP UNIT "AC-1".
- REMOVAL AND REPLACEMENT OF THE EXISTING SUPPLY AND RETURN DUCT SYSTEMS, AIR DEVICES, AND ELECTRIC DUCT HEATING COILS ASSOCIATED WITH ROOFTOP UNIT "AC-3".
- REMOVAL AND REPLACEMENT OF THE EXISTING SUPPLY AND RETURN DUCT SYSTEMS, AIR DEVICES, AND ELECTRIC DUCT HEATING COILS ASSOCIATED WITH ROOFTOP UNIT "AC-6".
- REMOVAL AND REPLACEMENT OF THE EXISTING SUPPLY AND RETURN DUCT SYSTEMS, AIR DEVICES, AND ELECTRIC DUCT HEATING COILS ASSOCIATED WITH ROOFTOP UNIT "AC-7".

2 ALTERNATES
SCALE: 12" = 1'-0"

1 MECHANICAL FIRST FLOOR NEW WORK PLAN
SCALE: 1/16" = 1'-0"

PROJECT NORTH

H2M architects + engineers
1133 Westchester Avenue, Suite N-210
White Plains, NY 10605
914.358.5623 • www.h2m.com
NY Architecture & Landscape Architecture: No Certificate Required
NY Engineering Certificate of Authorization No.: 0018178

CONSULTANTS:

MARK	DATE	DESCRIPTION

STATE OF NEW YORK · JOHN C. MORRIS III · LICENSED PROFESSIONAL ENGINEER · 057554-1

05/31/2028
Exp. Date

J. CHRIS MORRIS III, P.E.
NY PROFESSIONAL ENGINEER Lic. No. 057554

"IN ACCORDANCE WITH ARTICLE 145, SECTION 7209 OF THE NYS EDUCATION LAW, ALTERATION OF THIS DOCUMENT EXCEPT BY A LICENSED PROFESSIONAL IS ILLEGAL."

DESIGNED BY:	DRAWN BY:	CHECKED BY:	REVIEWED BY:
W. MAGIERA	W. MAGIERA	K. WEILER	C. MORRIS

PROJECT No:	DATE:	SCALE:
SMSD2506	OCTOBER 2026	AS SHOWN

CLIENT

SOMERS CENTRAL SCHOOL DISTRICT

VARIOUS UPGRADES AT SOMERS INTERMEDIATE SCHOOL

240 US-202
SOMERS, NY 10589

SED #: 66-21-01-06-0-006-021

CONTRACT

CONTRACT M
MECHANICAL CONSTRUCTION

STATUS

FOR BID

SHEET TITLE

MECHANICAL FIRST FLOOR NEW WORK PLAN

DRAWING No.

SI-M 110.00

C:\Users\vmagiera\Documents_Revit Backup\SMSD2506_Central25_M_vmagieraSNDSX.rvt

11/10/2026 1:09:03 PM



1 MECHANICAL ROOF NEW WORK PLAN

SCALE: 1/16" = 1'-0"

PROJECT NORTH

GENERAL NOTES

1. THE EXISTING CONDITIONS SHOWN ON THE CONTRACT DRAWINGS ARE BASED ON LIMITED FIELD SURVEY AND EXISTING DOCUMENTATION. THE CONTRACTOR SHALL BE RESPONSIBLE FOR VERIFICATION OF ALL EXISTING CONDITIONS PRIOR TO THE COMMENCEMENT OF DEMOLITION / NEW WORK AND THE PURCHASE OF NEW EQUIPMENT. SHOULD THERE BE A CONFLICT, THE CONTRACTOR SHALL ALERT THE ARCHITECT / ENGINEER IN WRITING.
2. THE CONTRACTOR SHALL TAKE CARE NOT TO DAMAGE ADJOINING SURFACE OUTSIDE THE CONTRACT AREA OR SCOPE OF WORK. THE CONTRACTOR SHALL BE RESPONSIBLE TO RESTORE EXISTING CONDITIONS AND/OR FINISHES DAMAGED DURING CONSTRUCTION, INCLUDING PATCHING AND PAINTING DEEMED NECESSARY BY THE ARCHITECT AT NO ADDITIONAL COST TO THE OWNER.
3. THE CONTRACTOR SHALL REMOVE AND DISPOSE OF ALL CONSTRUCTION DEBRIS AND UNWANTED MATERIAL LEGALLY OFF-SITE IN ACCORDANCE WITH THE PROJECT SPECIFICATIONS.
4. THE CONTRACTOR SHALL FURNISH AND INSTALL NEW EQUIPMENT IN ACCORDANCE WITH THE MANUFACTURER'S SERVICE AND OPERATING CLEARANCES, RECOMMENDATIONS, INSTALLATION INSTRUCTIONS, AND PREVAILING CODE.

X MECHANICAL NEW WORK KEYNOTES

1. THE CONTRACTOR SHALL FURNISH AND INSTALL A NEW REPLACEMENT ROOF-MOUNTED EXHAUST FAN IN APPROXIMATELY THIS LOCATION. FURNISH AND INSTALL ON A NEW APPROVED WIND-RATED ROOF CURB. RE-CONNECT TO EXISTING DUCTWORK AND CONTROLS.
2. THE CONTRACTOR SHALL FURNISH AND INSTALL A NEW APR CONTROL VALVE INTO THE INDICATED EXISTING ROOFTOP UNIT (RTU) DX REFRIGERATION CIRCUIT. REFER TO SCHEDULE FOR VALVE SIZE AND DETAIL FOR PIPING SCHEMATIC.
3. EXISTING TO REMAIN.

H 2 M architects + engineers

1133 Westchester Avenue, Suite N-210
White Plains, NY 10605
914.358.5623 • www.h2m.com
NY Architecture & Landscape Architecture: No Certificate Required
NY Engineering Certificate of Authorization No.: 0018178

CONSULTANTS:

MARK	DATE	DESCRIPTION

STATE OF NEW YORK · JOHN C. MORRIS III · LICENSED PROFESSIONAL ENGINEER · 057554-1

05/31/2028
Exp. Date

J. CHRIS MORRIS III, P.E.
NY PROFESSIONAL ENGINEER Lic. No. 057554

"IN ACCORDANCE WITH ARTICLE 145, SECTION 7209 OF THE NYS EDUCATION LAW, ALTERATION OF THIS DOCUMENT EXCEPT BY A LICENSED PROFESSIONAL IS ILLEGAL."

DESIGNED BY:	DRAWN BY:	CHECKED BY:	REVIEWED BY:
W. MAGIERA	W. MAGIERA	K. WEILER	C. MORRIS

PROJECT No:	DATE:	SCALE:
SMSD2506	OCTOBER 2026	AS SHOWN

CLIENT

SOMERS CENTRAL SCHOOL DISTRICT

VARIOUS UPGRADES AT SOMERS INTERMEDIATE SCHOOL

240 US-202
SOMERS, NY 10589

SED #: 66-21-01-06-0-006-021

CONTRACT

CONTRACT M
MECHANICAL CONSTRUCTION

STATUS

FOR BID

SHEET TITLE


MECHANICAL ROOF NEW WORK PLAN

DRAWING No.

SI-M 111.00

C:\Users\wmagiera\Documents_Revit Backup\SMSD2506_Central25_M_wmagieraSNDSX.rvt

10/29/2026 2:52:29 PM

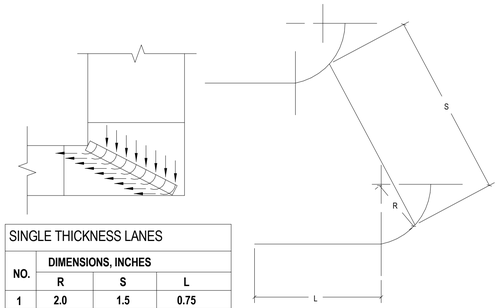


SINGLE THICKNESS LANES			
NO.	DIMENSIONS, INCHES		
	R	S	L
1	2.0	1.5	0.75
2	4.5	2.25	0
3	4.5	3.25	1.60


*NUMBERS ARE FOR REFERENCE ONLY.

NOTES:


1. TRAILING EDGE TURNING VANES ARE TO BE USED IN ELBOWS THAT ATTACH DUCTS OF DIFFERENT SIZES.
2. SHALL BE USED TO CONNECT VERTICAL DISCHARGE OF ROOFTOP UNITS TO HORIZONTAL DUCT RUNS.

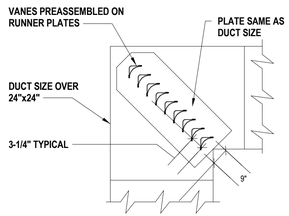


SQUARE ELBOW WITH TYPE "A" DOUBLE THICKNESS VANES

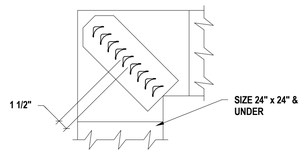


SQUARE ELBOW WITH TYPE "B" DOUBLE THICKNESS VANES.

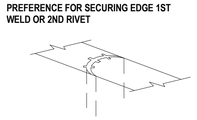

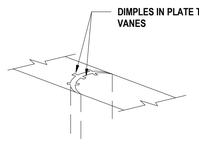


NOTE:

1. USE GALVANIZED STEEL FOR VANES IN EITHER STEEL OR ALUMINUM DUCTWORK.

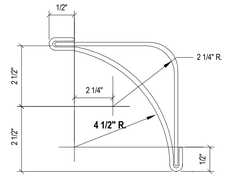

TYPE "A"

TYPE "A" DOUBLE THICKNESS VANES FOR USE IN DUCTS GREATER THAN 24" x 24" IN SIZE. USE SAME GAUGE GALVANIZED IRON AS DUCT NOT TO EXCEED 20 GAUGE.

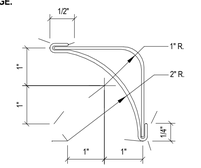

TYPE "B"

DOUBLE THICKNESS VANES FOR USE IN DUCTS 24" x 24" AND UNDER

1 SINGLE-THICKNESS TURNING VANES DETAIL

SCALE:NTS

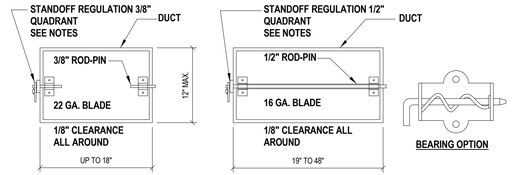


FIG A

FIG B

BEARING OPTION

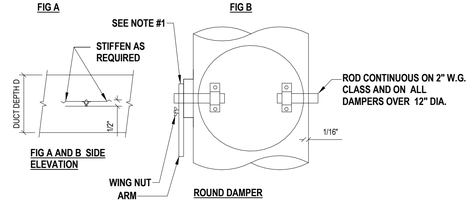


FIG A AND B SIDE ELEVATION


ROUND DAMPER

NOTES:

1. PROVIDE 2" HIGH STANDOFF REGULATORS FOR EXTERNALLY INSULATED DUCTWORK. PROVIDE REGULATORS WITH SEALS.
2. STANDOFF BASE HEIGHT TO MATCH INSULATION THICKNESS. BASE CONSTRUCTION 16 GAUGE.
3. RAPIT DAMPER REGULATORS AND JIFFY DAMPERS ARE NOT ACCEPTABLE ON RECTANGULAR OR ROUND DUCTWORK.

2 DOUBLE-THICKNESS TURNING VANES DETAIL

SCALE:NTS

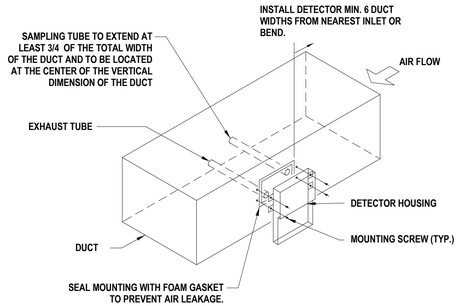


NOTES:


1. NEW DUCT SMOKE DETECTORS SHALL BE FURNISHED AND WIRED BY ELECTRICAL CONTRACTOR . INTERFACE OF NEW DUCT SMOKE DETECTORS WITH BUILDING FIRE ALARM SYSTEM BY ELECTRICAL CONTRACTOR.
2. NEW DUCT SMOKE DETECTOR SHALL BE INSTALLED IN DUCTWORK BY MECHANICAL CONTRACTOR.

3 BRANCH DUCT TAKEOFF DETAIL

SCALE:NTS

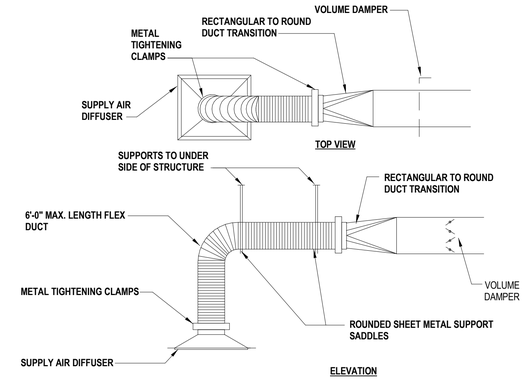

ELEVATION

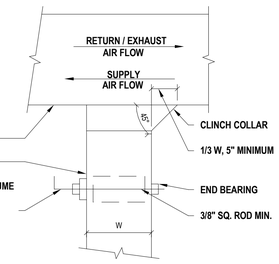


NOTES:

1. FURNISH THIS TYPE OF CONNECTION WHEN SINGLE LINE DUCTWORK IS INDICATED AS SHOWN FOR LOW PRESSURE BRANCHES WITH LESS THAN 33% CAPACITY OF MAIN DUCT.

4 VOLUME DAMPER DETAIL

SCALE:NTS

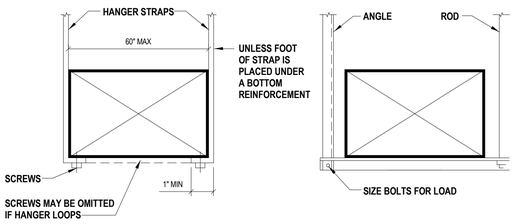

STRAP HANGER


TRAPEZE HANGER

NOTES:

1. SIZE ALL SUPPORTS IN ACCORDANCE WITH THE SMACNA DUCT CONSTRUCTION STANDARDS, LATEST EDITION.

5 DUCT SMOKE DETECTOR MOUNTING DETAIL

SCALE:NTS

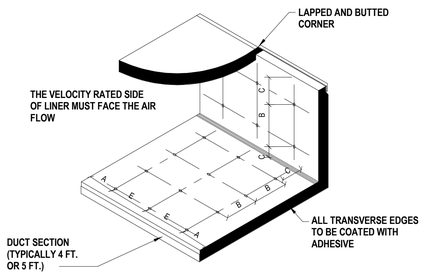

MAXIMUM SPACING FOR FASTENERS. ACTUAL INTERVALS ARE APPROXIMATE.


LINER ADHERED TO THE DUCT WITH 90% MIN. AREA COVERAGE OF ADHESIVE


VELOCITY*	DIMENSIONS			
	A	B	C	E
0-1500 FPM	3"	12"	4"	18"
1501-3500 FPM	3"	6"	4"	16"

* UNLESS A LOWER LEVEL IS SET BY MANUFACTURER OR LISTING AGENCY


6 FLEXIBLE DUCT CONNECTION DETAIL

SCALE:NTS

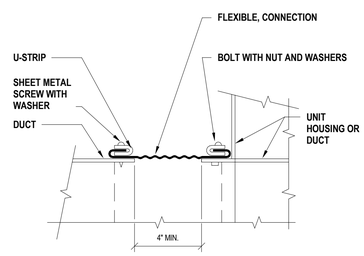


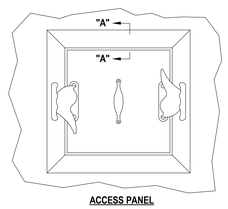


ACCESS PANEL

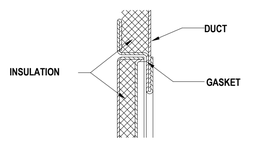

SECTION "A-A"

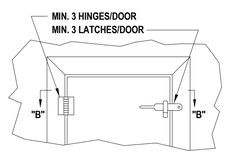

ACCESS DOOR

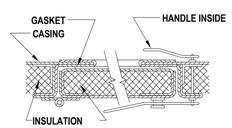


SECTION "B-B"

NOTES:

1. LATCHES SHALL BE OF THE WEDGE TYPE TO CLOSE DOORS TIGHTLY.
2. HINGES ON THE ACCESS DOORS SHALL HAVE NON-CORROSIVE PINS.
3. PROVIDE ACCESS DOORS ON AIR HANDLING UNITS AND DUCTWORK INSTALLED IN EQUIPMENT ROOMS. PROVIDE ACCESS PANELS ON ALL EQUIPMENT AND DUCTWORK INSTALLED ABOVE FINISHED CEILINGS WHERE SPACE LIMITATIONS DO NOT ALLOW HINGED DOORS TO OPEN.

7 ROUND NECK DIFFUSER DETAIL

SCALE:NTS

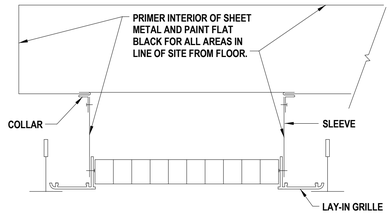

NOTES:

1. PROVIDE A GRILLE WITH A LAY-IN, ALUMINUM FRAME / BORDER.
2. PROVIDE CONCEALED SCREW HOLES IN NECK.
3. PROVIDE CLINCH LOCK DUCT COLLAR AND TELESCOPIC SLEEVE.
4. SECURE GRILLE FRAME AND DUCT COLLAR TO SLEEVE.

8 DUCT HANGER DETAIL

SCALE:NTS

9 ACOUSTICAL LINER FASTENING DETAIL

SCALE:NTS

10 ACCESS DOOR & PANEL DETAIL

SCALE:NTS

11 DUCTED CEILING GRILLE DETAIL

SCALE:NTS

H 2 M architects + engineers

1133 Westchester Avenue, Suite N-210
White Plains, NY 10605
914.358.5623 • www.h2m.com
NY Architecture & Landscape Architecture: No Certificate Required
NY Engineering Certificate of Authorization No.: 0018178

CONSULTANTS:

MARK	DATE	DESCRIPTION

STATE OF NEW YORK · JOHN C. MORRIS III · LICENSED PROFESSIONAL ENGINEER · 057554-1

05/31/2028
Exp. Date

J. CHRIS MORRIS III, P.E.
NY PROFESSIONAL ENGINEER Lic. No. 057554

"IN ACCORDANCE WITH ARTICLE 145, SECTION 7209 OF THE NYS EDUCATION LAW, ALTERATION OF THIS DOCUMENT EXCEPT BY A LICENSED PROFESSIONAL IS ILLEGAL."

DESIGNED BY:	DRAWN BY:	CHECKED BY:	REVIEWED BY:
W. MAGIERA	W. MAGIERA	K. WEILER	C. MORRIS

PROJECT No:	DATE:	SCALE:
SMSD2506	OCTOBER 2026	AS SHOWN

CLIENT

SOMERS CENTRAL SCHOOL DISTRICT

VARIOUS UPGRADES AT SOMERS INTERMEDIATE SCHOOL

240 US-202
SOMERS, NY 10589

SED #: 66-21-01-06-0-006-021

CONTRACT

CONTRACT M
MECHANICAL CONSTRUCTION

STATUS

FOR BID

SHEET TITLE


MECHANICAL DETAILS

DRAWING No.

SI-M 500.00

C:\Users\wmagiera\Documents_Revit Backup\SMSD2506_Central25_M_wmagieraSN2SX.rvt

10/29/2026 2:52:29 PM

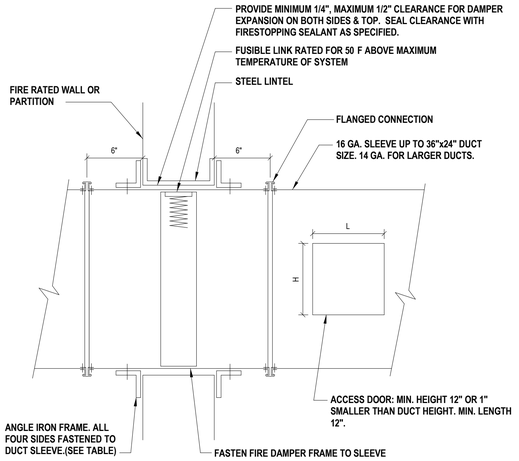


1 LOW PRESSURE FIRE DAMPER DETAIL

SCALE:NTS

GENERAL NOTES:

1. FIRE DAMPER TO BE U.L. LABELED N.F.P.A. 90A.
2. N.F.P.A. APPROVED INSTALLATION DETAILS TO BE PART OF SUBMISSION OF FIRE DAMPER FOR APPROVAL, WHICH SHALL MEET N.F.P.A. STANDARD 90A.
3. DETAILS SHOWN ARE FOR FIRE DAMPERS IN HORIZONTAL DUCTWORK. FOR FIRE DAMPERS IN VERTICAL DUCTWORK, DETAILS SIMILAR EXCEPT DAMPERS SHALL BE SPRING LOADED.
4. U.L. APPROVED BREAKAWAY SLIP JOINT CONNECTION MAY BE USED IN LIEU OF FLANGED CONNECTION.
5. ACCESS DOOR IS SHOWN ON SIDE OF DUCT. IF FUSIBLE LINK IS MORE ACCESSIBLE FROM BOTTOM OF DUCT, RELOCATE ACCESS DOOR.
6. FROM FIRST 10'-0" OF FAN DISCHARGE DUCTS AND FOR DUCT SIZES LESS THAN 6" DEEP, FIRE DAMPER BLADES SHALL BE INSTALLED IN POCKET OUTSIDE OF AIR STREAM.

ANGLE IRON TABLE	
WALL OPENING	ANGLE SIZE
UP TO 30"	1"x1"x1/8"
31" TO 54"	1-1/2"x1-1/2"x1/8"
55" TO 84"	3"x2"x3/16"
85" TO 120"	3"x2"x3/16"

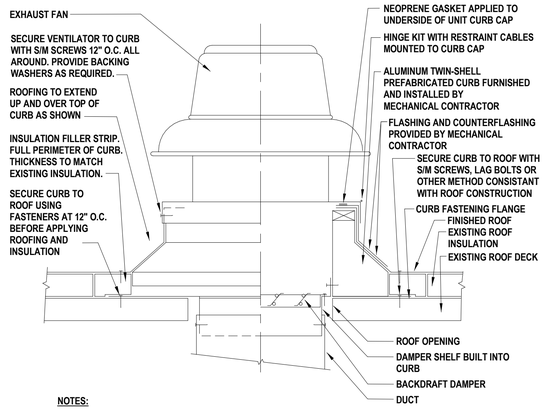


NOTES:

1. CURBS AND EXHAUST FANS SHALL BE FROM THE SAME MANUFACTURER. MECHANICAL CONTRACTOR SHALL RE-USE OR MODIFY EXISTING ROOF CURB AS REQUIRED.
2. ROOF OPENING IN ACCORDANCE WITH THE MANUFACTURER'S APPROVED SHOP DRAWINGS. MECHANICAL CONTRACTOR SHALL RE-USE OR MODIFY EXISTING ROOF OPENING WHERE REQUIRED.
3. ALL FLASHING AND ROOF WORK BY MECHANICAL CONTRACTOR.

2 DOWNBLAST EXHAUST FAN & CURB DETAIL

SCALE:NTS

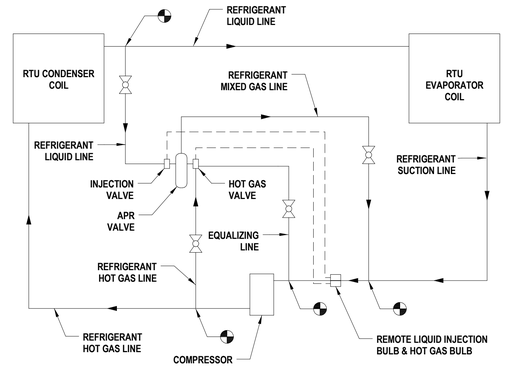


NOTES:

1. FURNISH AND INSTALL APR VALVE IN ACCORDANCE WITH THE VALVE AND THE RTU MANUFACTURER'S INSTALLATION INSTRUCTIONS.

3 APR VALVE REFRIGERANT PIPING DETAIL

SCALE:NTS

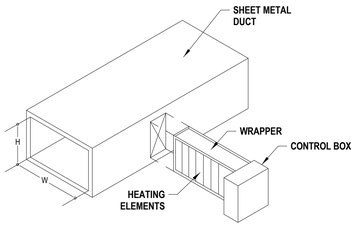


NOTES:

1. DUCT HEATER SHALL BE INSTALLED A MINIMUM OF FOUR (4) FEET FROM ANY TRANSITION IN DUCT SIZE OR DOWNSTREAM FROM ANY AIR HANDLING UNIT.
2. DUCT HEATER SHALL BE INSTALLED A MINIMUM OF TWO (2) FEET FROM EITHER SIDE OF AN ELBOW OR TURN.
3. FIELD-COORDINATE CONTROL CABINET ORIENTATION.
4. INSTALL IN DUCTWORK WITH INSULATION. MODIFY / CUT THE INSULATION PER THE MANUFACTURER'S INSTALLATION INSTRUCTIONS.

4 SLIP-IN ELECTRIC DUCT HEATER DETAIL

SCALE:NTS

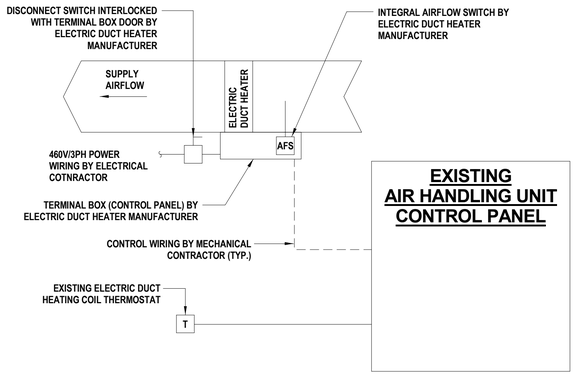

NOTES:

1. MECHANICAL CONTRACTOR SHALL PROVIDE WIRING DIAGRAM BY ELECTRIC DUCT HEATING COIL MANUFACTURER FOR COORDINATION WITH EXISTING AUTOMATIC TEMPERATURE CONTROL SYSTEM.
2. MECHANICAL CONTRACTOR SHALL RE-USE EXISTING BMS CONTROL POINTS WHERE APPLICABLE.
3. ELECTRIC DUCT HEATER INTERLOCKS WITH EXISTING EQUIPMENT SHALL BE MAINTAINED.
4. THE EXISTING WALL THERMOSTATS SHALL BE RE-USED.

5 ELECTRIC DUCT HEATING COIL CONTROL DIAGRAM

SCALE:NTS

EXHAUST FAN SCHEDULE

TAG	AREA SERVED	MANUFACTURER	MODEL NO.	TYPE	DRIVE	PERFORMANCE DATA				ELECTRICAL DATA					PHYSICAL DATA					NOTES
						AIRFLOW (CFM)	ESP (IN W.G.)	FAN SPEED (RPM)	SONES	V/PH/HZ	MOTOR HP	FLA (AMPS)	MCA	MOP	ROOF OPENING L (IN.)	ROOF OPENING W (IN.)	FAN DIMENSIONS D (IN.)	FAN DIMENSIONS H (IN.)	WEIGHT W/O ACC. (LBS.)	
EF-1	RESTROOMS 112B, 114, 115, 116	GREENHECK	G-120-VG	DOWNBLAST, CENTRIFUGAL	DIRECT	1,100	0.5	1,204	8.8	115/1/60	1/2	6.6	8.2	15	14.5	14.5	24	36	64	1-13
EF-2	CLOSET E4A	GREENHECK	G-098-VG	DOWNBLAST, CENTRIFUGAL	DIRECT	350	0.5	1,205	6.0	115/1/60	1/4	3.8	4.8	15	14.5	14.5	24	36	54	1-13
EF-3	RESTROOMS 122, 140, JC 139	GREENHECK	G-100-VG	DOWNBLAST, CENTRIFUGAL	DIRECT	700	0.5	1,240	5.8	115/1/60	1/4	3.8	4.8	15	14.5	14.5	24	36	54	1-13
EF-4	LIBRARY RESTROOMS	GREENHECK	G-160-VG	DOWNBLAST, CENTRIFUGAL	DIRECT	1,800	0.5	903	9.6	208/3/60	1.0	3.6	4.5	15	18.5	18.5	28	36	90	1-13

NOTES:
1. EXHAUST FANS SHALL BE INTERFACED WITH THE FACILITY'S EXISTING ATC/DDC SYSTEM.
2. FAN IS INTENDED TO BE A REPLACEMENT-IN-KIND. AIRFLOW AND STATIC PRESSURE PERFORMANCE DATA BASED ON OBTAINED TESTING AND BALANCING MEASUREMENTS. PROVIDE ALL REQUIRED INTERLOCKS.
3. RE-INTEGRATE FAN INTO EXISTING CONTROLS SEQUENCES (FIELD VERIFY).
4. PROVIDE VARI-GREEN EC MOTOR WITH DIAL-ON-MOTOR FOR BALANCING.
5. FAN SHALL BE UL-705 LISTED, AMCA CERTIFIED.
6. PROVIDE FAN WITH NEW HIGH WIND-RATED ROOF CURB (12 INCHES HIGH).
7. PROVIDE FIELD-APPLIED FOAMED CURB SEAL.
8. PROVIDE NEMA-3R TOGGLE DISCONNECT SWITCH, FACTORY-INSTALLED AND WIRED.
9. JUNCTION BOX SHALL BE MOUNTED & WIRED IN WEATHER-PROTECTED MOTOR COMPARTMENT.
10. PROVIDE ALUMINUM BIRDSCREEN, GALVANIZED, 84% FREE AREA.
11. ALUMINUM WHEEL MATERIAL.
12. PROVIDE WITH GRAVITY BACKDRAFT DAMPER.
13. PROVIDE WITH THE MANUFACTURER'S STANDARD WARRANTY.

GENERAL NOTES:

1. ALL POWER WIRING ABOVE 120V TO BE UNDER DIV. 26, ELECTRICAL.
2. LOW VOLTAGE "CONTROL" WIRING BY DIV. 23, MECHANICAL, EXCEPT AS NOTED.
3. REFER TO SPECIFICATIONS FOR SEQUENCE OF OPERATIONS. SEE SPECIFICATIONS FOR ADDITIONAL DETAILS.
4. UNITARY CONTROLLERS SHALL HAVE INTERNAL CONTROL LOGIC CAPABLE OF FULL OPERATION OF THE EQUIPMENT IN THE EVENT THE EQUIPMENT IS NOT CONNECTED TO THE BMS.
5. PROVIDE 120V POWER FOR ALL CONTROL PANELS BY DIV. 26, ELECTRICAL, TYP. FOR ALL.

H2M architects + engineers
1133 Westchester Avenue, Suite N-210
White Plains, NY 10605
914.358.5623 • www.h2m.com
NY Architecture & Landscape Architecture: No Certificate Required
NY Engineering Certificate of Authorization No.: 0018178

CONSULTANTS:

MARK	DATE	DESCRIPTION

STATE OF NEW YORK · JOHN C. MORRIS III · LICENSED PROFESSIONAL ENGINEER · 057554-1

05/31/2028
Exp. Date

J. CHRIS MORRIS III, P.E.
NY PROFESSIONAL ENGINEER Lic. No. 057554

"IN ACCORDANCE WITH ARTICLE 145, SECTION 7209 OF THE NYS EDUCATION LAW, ALTERATION OF THIS DOCUMENT EXCEPT BY A LICENSED PROFESSIONAL IS ILLEGAL."

DESIGNED BY:	DRAWN BY:	CHECKED BY:	REVIEWED BY:
W. MAGIERA	W. MAGIERA	K. WEILER	C. MORRIS

PROJECT No:	DATE:	SCALE:
SMSD2506	OCTOBER 2026	AS SHOWN

CLIENT

SOMERS CENTRAL SCHOOL DISTRICT

VARIOUS UPGRADES AT SOMERS INTERMEDIATE SCHOOL

240 US-202
SOMERS, NY 10589

SED #: 66-21-01-06-0-006-021

CONTRACT

CONTRACT M
MECHANICAL CONSTRUCTION

STATUS

FOR BID

SHEET TITLE

MECHANICAL DETAILS, SCHEDULES, AND CONTROL DIAGRAMS

DRAWING No.

SI-M 501.00

C:\Users\wmagiera\Documents_Revit Backup\SMSD2506_Central25_M_wmagieraSNDSX.rvt

10/29/2026 2:52:29 PM

ELECTRIC DUCT HEATING COIL SCHEDULE

TAG	ASSOCIATED RTU	MANUFACTURER	MODEL NO.	TYPE	COIL DIMENSIONS (L x W)	DUCT DIMENSIONS (L x W)	AIRFLOW (CFM)	VELOCITY (FPM)	STATIC PRESSURE DROP (IN W.C.)	HEATING CAPACITY		AIR TEMP		ELECTRICAL (V/PH/HZ)	CAPACITY CONTROL	NOTES
										KW	MBH	EAT (DEG. F)	LAT (DEG. F)			
EHC-1	RTU-1	INDEECO	QUA	OPEN COIL	26x10	18x10	1,200	665	0.10	20.0	68.4	52.5	105.3	460/3/60	SCR	1-9
EHC-2	RTU-1	INDEECO	QUA	OPEN COIL	26x10	18x10	1,200	665	0.10	20.0	68.4	52.5	105.3	460/3/60	SCR	1-9
EHC-3	RTU-1	INDEECO	QUA	OPEN COIL	26x10	18x10	1,200	665	0.10	20.0	68.4	52.5	105.3	460/3/60	SCR	1-9
EHC-4	RTU-1	INDEECO	QUA	OPEN COIL	26x10	18x10	1,200	665	0.10	20.0	68.4	52.5	105.3	460/3/60	SCR	1-9
EHC-5	RTU-1	INDEECO	QUA	OPEN COIL	26x10	18x10	1,200	665	0.10	20.0	68.4	52.5	105.3	460/3/60	SCR	1-9
EHC-6	RTU-1	INDEECO	QUA	OPEN COIL	18x10	18x8	900	720	0.10	15.0	51.3	52.5	105.3	460/3/60	SCR	1-9
EHC-7	RTU-1	INDEECO	QUA	OPEN COIL	18x10	18x8	900	720	0.10	15.0	51.3	52.5	105.3	460/3/60	SCR	1-9
EHC-8	RTU-1	INDEECO	QUA	OPEN COIL	18x10	18x8	900	720	0.10	15.0	51.3	52.5	105.3	460/3/60	SCR	1-9
EHC-9	RTU-1	INDEECO	QUA	OPEN COIL	18x10	18x8	900	720	0.10	15.0	51.3	52.5	105.3	460/3/60	SCR	1-9
EHC-10	RTU-1	INDEECO	QUA	OPEN COIL	18x10	18x9	1,000	800	0.10	12.5	46.1	52.5	95.2	460/3/60	SCR	1-9
EHC-11	RTU-1	INDEECO	QUA	OPEN COIL	28x12	26x12	2,400	1,029	0.10	30.0	102.0	52.5	91.9	460/3/60	SCR	1-9
EHC-12	RTU-2	INDEECO	QUA	OPEN COIL	26x10	18x10	1,200	665	0.10	20.0	68.4	52.5	105.3	460/3/60	SCR	1-9
EHC-13	RTU-2	INDEECO	QUA	OPEN COIL	26x10	18x10	1,200	665	0.10	20.0	68.4	52.5	105.3	460/3/60	SCR	1-9
EHC-14	RTU-2	INDEECO	QUA	OPEN COIL	26x10	18x10	1,200	665	0.10	20.0	68.4	52.5	105.3	460/3/60	SCR	1-9
EHC-15	RTU-2	INDEECO	QUA	OPEN COIL	26x10	18x10	1,200	665	0.10	20.0	68.4	52.5	105.3	460/3/60	SCR	1-9
EHC-16	RTU-2	INDEECO	QUA	OPEN COIL	26x10	18x10	1,200	665	0.10	20.0	68.4	52.5	105.3	460/3/60	SCR	1-9
EHC-17	RTU-2	INDEECO	QUA	OPEN COIL	18x10	18x8	900	720	0.10	15.0	51.3	52.5	105.3	460/3/60	SCR	1-9
EHC-18	RTU-2	INDEECO	QUA	OPEN COIL	18x10	18x8	900	720	0.10	15.0	51.3	52.5	105.3	460/3/60	SCR	1-9
EHC-19	RTU-2	INDEECO	QUA	OPEN COIL	18x10	18x8	900	720	0.10	15.0	51.3	52.5	105.3	460/3/60	SCR	1-9
EHC-20	RTU-2	INDEECO	QUA	OPEN COIL	18x10	18x8	900	720	0.10	15.0	51.3	52.5	105.3	460/3/60	SCR	1-9
EHC-21	RTU-2	INDEECO	QUA	OPEN COIL	18x10	18x9	1,000	800	0.10	12.5	41.6	52.5	91.0	460/3/60	SCR	1-9
EHC-22	RTU-2	INDEECO	QUA	OPEN COIL	28x12	26x12	2,400	1,029	0.10	30.0	102.0	52.5	91.9	460/3/60	SCR	1-9
EHC-23	RTU-3	INDEECO	QUA	OPEN COIL	26x10	18x10	1,200	665	0.10	20.0	68.4	52.5	105.3	460/3/60	SCR	1-9
EHC-24	RTU-3	INDEECO	QUA	OPEN COIL	26x10	18x10	1,200	665	0.10	20.0	68.4	52.5	105.3	460/3/60	SCR	1-9
EHC-25	RTU-3	INDEECO	QUA	OPEN COIL	26x10	18x10	1,200	665	0.10	20.0	68.4	52.5	105.3	460/3/60	SCR	1-9
EHC-26	RTU-3	INDEECO	QUA	OPEN COIL	26x10	18x10	1,200	665	0.10	20.0	68.4	52.5	105.3	460/3/60	SCR	1-9
EHC-27	RTU-3	INDEECO	QUA	OPEN COIL	26x10	18x10	1,200	665	0.10	20.0	68.4	52.5	105.3	460/3/60	SCR	1-9
EHC-28	RTU-3	INDEECO	QUA	OPEN COIL	18x10	18x8	900	720	0.10	15.0	51.3	52.5	105.3	460/3/60	SCR	1-9
EHC-29	RTU-3	INDEECO	QUA	OPEN COIL	18x10	18x8	900	720	0.10	15.0	51.3	52.5	105.3	460/3/60	SCR	1-9
EHC-30	RTU-3	INDEECO	QUA	OPEN COIL	18x10	18x8	900	720	0.10	15.0	51.3	52.5	105.3	460/3/60	SCR	1-9
EHC-31	RTU-3	INDEECO	QUA	OPEN COIL	18x10	18x8	900	720	0.10	15.0	51.3	52.5	105.3	460/3/60	SCR	1-9
EHC-32	RTU-3	INDEECO	QUA	OPEN COIL	18x10	18x9	1,000	800	0.10	12.5	46.1	52.5	95.2	460/3/60	SCR	1-9
EHC-33	RTU-3	INDEECO	QUA	OPEN COIL	28x12	26x12	2,400	1,029	0.10	30.0	102.0	52.5	91.9	460/3/60	SCR	1-9
EHC-34	RTU-4	INDEECO	QUA	OPEN COIL	20x8	18x8	900	810	0.10	9.0	31.2	59.5	91.6	460/3/60	SCR	1-9
EHC-35	RTU-4	INDEECO	QUA	OPEN COIL	20x8	18x8	900	810	0.10	9.0	31.2	59.5	91.6	460/3/60	SCR	1-9
EHC-36	RTU-4	INDEECO	QUA	OPEN COIL	30x20	30x18	3,245	779	0.10	32.5	110.5	59.5	91.0	460/3/60	SCR	1-9
EHC-37	RTU-4	INDEECO	QUA	OPEN COIL	30x20	26x18	2,995	719	0.10	30.0	102.6	59.5	91.2	460/3/60	SCR	1-9
EHC-38	RTU-5	INDEECO	QUA	OPEN COIL	48x16	32x12	5,000	938	0.10	60.0	204.0	49	86.8	460/3/60	SCR	1-9
EHC-39	RTU-5	INDEECO	QUA	OPEN COIL	48x16	32x12	5,000	938	0.10	60.0	204.0	49	86.8	460/3/60	SCR	1-9
EHC-40	RTU-6	INDEECO	QUA	OPEN COIL	12x10	12x6	400	480	0.10	4.0	13.9	63	95.2	460/3/60	SCR	1-9
EHC-41	RTU-6	INDEECO	QUA	OPEN COIL	20x8	20x7	800	720	0.10	8.0	27.8	63	95.2	460/3/60	SCR	1-9
EHC-42	RTU-6	INDEECO	QUA	OPEN COIL	12x10	15x6	500	600	0.10	5.0	17.4	63	95.2	460/3/60	SCR	1-9
EHC-43	RTU-6	INDEECO	QUA	OPEN COIL	12x10	12x6	350	420	0.10	4.0	13.6	63	99.0	460/3/60	SCR	1-9
EHC-44	RTU-6	INDEECO	QUA	OPEN COIL	12x10	12x6	350	420	0.10	4.0	13.6	63	99.0	460/3/60	SCR	1-9
EHC-45	RTU-6	INDEECO	QUA	OPEN COIL	12x10	12x7	450	540	0.10	5.0	17.0	63	98.0	460/3/60	SCR	1-9
EHC-46	RTU-6	INDEECO	QUA	OPEN COIL	16x8	15x9	300	338	0.10	2.5	8.9	63	90.5	460/3/60	SCR	1-9
EHC-47	RTU-6	INDEECO	QUA	OPEN COIL	12x8	12x6	200	267	0.10	2.0	5.8	63	89.9	460/3/60	SCR	1-9
EHC-48	RTU-6	INDEECO	QUA	OPEN COIL	12x8	10x5	200	267	0.10	2.0	5.8	63	89.9	460/3/60	SCR	1-9
EHC-49	RTU-6	INDEECO	QUA	OPEN COIL	12x8	10x5	200	267	0.10	2.0	5.8	63	89.9	460/3/60	SCR	1-9
EHC-50	RTU-7	INDEECO	QUA	OPEN COIL	16x10	15x9	830	747	0.10	12.5	42.5	42	89.4	460/3/60	SCR	1-9
EHC-51	RTU-7	INDEECO	QUA	OPEN COIL	30x10	36x9	1,660	797	0.10	25.0	85.0	42	89.4	460/3/60	SCR	1-9
EHC-52	RTU-7	INDEECO	QUA	OPEN COIL	30x10	36x9	1,660	797	0.10	25.0	85.0	42	89.4	460/3/60	SCR	1-9
EHC-53	RTU-7	INDEECO	QUA	OPEN COIL	24x8	24x7	1,020	765	0.10	15.0	51.0	42	88.3	460/3/60	SCR	1-9
EHC-54	RTU-7	INDEECO	QUA	OPEN COIL	30x10	30x8	1,400	672	0.10	20.0	68.0	42	87.0	460/3/60	SCR	1-9
EHC-55	RTU-7	INDEECO	QUA	OPEN COIL	30x10	36x7	1,600	768	0.10	22.5	76.5	42	86.3	460/3/60	SCR	1-9
EHC-56	RTU-7	INDEECO	QUA	OPEN COIL	16x10	15x9	830	747	0.10	12.5	42.5	42	89.4	460/3/60	SCR	1-9
EHC-57	RTU-8	INDEECO	QUA	OPEN COIL	18x10	18x9	1,000	800	0.10	10.0	34.0	52.5	84.0	460/3/60	SCR	1-9
EHC-58	RTU-8	INDEECO	QUA	OPEN COIL	18x12	18x12	1,500	1,000	0.10	17.5	59.5	52.5	89.2	460/3/60	SCR	1-9
EHC-59	RTU-8	INDEECO	QUA	OPEN COIL	16x8	15x5	300	338	0.10	4.0	13.6	52.5	84.5	460/3/60	SCR	1-9
EHC-60	RTU-8	INDEECO	QUA	OPEN COIL	12x10	12x10	750	900	0.10	9.0	30.6	52.5	90.3	460/3/60	SCR	1-9
EHC-61	RTU-8	INDEECO	QUA	OPEN COIL	12x10	12x10	750	900	0.10	9.0	30.6	52.5	90.3	460/3/60	SCR	1-9
EHC-62	RTU-8	INDEECO	QUA	OPEN COIL	12x10	12x9	650	780	0.10	7.0	23.8	52.5	86.4	460/3/60	SCR	1-9
EHC-63	RTU-8	INDEECO	QUA	OPEN COIL	12x8	8x5	150	225	0.10	2.0	6.8	52.5	94.5	460/3/60	SCR	1-9

NOTES:
1. EQUIPMENT SCHEDULE BASED ON 1995 DESIGN DRAWINGS. CONTRACTOR SHALL FIELD VERIFY EXISTING EQUIPMENT CAPACITIES AND DIMENSIONS PRIOR TO ORDERING.
2. PROVIDE PROPORTIONAL CONTROL USING AN SCR PROPORTIONAL POWER CONTROLLER.
3. PROVIDE AUTOMATIC AND MANUAL RESET THERMAL CUTOUTS, AIRFLOW SWITCH, AND MAGNETIC CONTRACTORS.
4. PROVIDE 24V CONTROLS TRANSFORMER. RE-INTEGRATE INTO EXISTING CONTROLS.
5. PROVIDE BUILT-IN, SNAP-ACTING DISCONNECT SWITCH WITH DOOR INTERLOCK.
6. COORDINATE CONTROLS WITH EXISTING ATC/DDC SYSTEM.
7. PROVIDE FUSES FOR HEATERS GREATER THAN 48 AMPS.
8. INSTALL HEATERS IN EXISTING DUCTWORK ACCORDING TO MANUFACTURER'S RECOMMENDATIONS AND MINIMUM CLEARANCES. MODIFY DUCTWORK AS REQUIRED.
9. ELBOWS OR TURNS MUST BE LOCATED A MINIMUM OF 4 FEET FROM HEATER INLET AND 2 FEET FROM HEATER OUTLET.

ACTIVE PROPORTIONAL REGULATOR (APR) VALVE SCHEDULE

RTU TAG	RTU MANUFACTURER	RTU MODEL NO.	RTU COOLING TONNAGE	VALVE MANUFACTURER	VALVE MODEL NO.	COOLING TYPE	REFRIG. TYPE	VALVE MODULATION ON LEAD CIRCUIT (TONS)	NOTES
AC-1	TRANE	TED420B4B-	35.0	RAWAL	APR-410-6	DX	R-410A	6.0	1-3
AC-2	TRANE	TED420B4B-	35.0	RAWAL	APR-410-6	DX	R-410A	6.0	1-3
AC-3	TRANE	TED330B4B-	27.5	RAWAL	APR-410-6	DX	R-410A	6.0	1-3
AC-5	TRANE	TED360B4C-	30.0	RAWAL	APR-410-6	DX	R-410A	6.0	1-3
AC-6	TRANE	THC120F4RGA-	10.0	RAWAL	APR-410-1	DX	R-410A	1.0	1-3
AC-7	TRANE	TED360B4C-	30.0	RAWAL	APR-410-6	DX	R-410A	6.0	1-3
AC-8	TRANE	THD150G4RGB-	12.5	RAWAL	APR-410-5	DX	R-410A	5.0	1-3
AC-9	TRANE	THD150G4RGB-	12.5	RAWAL	APR-410-5	DX	R-410A	5.0	1-3
AC-10	TRANE	THC047E4RGA-	4.0	RAWAL	APR-410-1	DX	R-410A	1.0	1-3
AC-11	TRANE	THC037E4REA-	3.0	RAWAL	APR-410-1	DX	R-410A	1.0	1-3
AC-12	TRANE	THD150G4RPB-	12.5	RAWAL	APR-410-5	DX	R-410A	1.0	1-3

NOTES:
1. FURNISH AND INSTALL NEW RAWAL APR VALVE ONTO EXISTING TRANE DX ROOFTOP UNITS.
2. FURNISH AND INSTALL VALVES IN ACCORDANCE WITH THE VALVE AND RTU MANUFACTURER'S RECOMMENDATIONS AND INSTALLATION INSTRUCTIONS.
3. VALVES TO BE INSTALLED TO ALLOW UNITS TO RUN COMPRESSORS LONGER AND PROVIDE MORE DEHUMIDIFICATION CAPABILITY.

H2M architects + engineers
1133 Westchester Avenue, Suite N-210
White Plains, NY 10605
914.358.5623 • www.h2m.com
NY Architecture & Landscape Architecture: No Certificate Required
NY Engineering Certificate of Authorization No.: 0018178

CONSULTANTS:

MARK	DATE	DESCRIPTION

STATE OF NEW YORK
JOHN C. MORRIS III
057554-1
LICENSED PROFESSIONAL ENGINEER

05/31/2028
Exp. Date

J. CHRIS MORRIS III, P.E.
NY PROFESSIONAL ENGINEER Lic. No. 057554

"IN ACCORDANCE WITH ARTICLE 145, SECTION 7209 OF THE NYS EDUCATION LAW, ALTERATION OF THIS DOCUMENT EXCEPT BY A LICENSED PROFESSIONAL IS ILLEGAL."

DESIGNED BY:	DRAWN BY:	CHECKED BY:	REVIEWED BY:
W. MAGIERA	W. MAGIERA	K. WEILER	C. MORRIS

PROJECT No:	DATE:	SCALE:
SMSD2506	OCTOBER 2026	AS SHOWN

CLIENT

SOMERS CENTRAL SCHOOL DISTRICT

VARIOUS UPGRADES AT SOMERS INTERMEDIATE SCHOOL

240 US-202
SOMERS, NY 10589

SED #: 66-21-01-06-0-006-021

CONTRACT

CONTRACT M
MECHANICAL CONSTRUCTION

STATUS

FOR BID

SHEET TITLE

MECHANICAL SCHEDULES

DRAWING No.

SI-M 600.00

C:\Users\wmagiera\Documents_Revit Backup\SMSD2506_Central25_M_wmagieraSNDSX.rvt
10/29/2026 2:52:30 PM

ELECTRICAL LEGEND

SYMBOL	DESCRIPTION	COMMENTS
S_3	THREE - WAY SWITCH	46" AFF TO CL UON
S_4	FOUR - WAY SWITCH	46" AFF TO CL UON
S_I	ILLUMINATED SWITCH	46" AFF TO CL UON
S^A	SINGLE POLE SWITCH; "A" INDICATES SWITCH CONTROL	46" AFF TO CL UON
S_D	SINGLE POLE DIMMER SWITCH	46" AFF TO CL UON
S_{3D}	THREE - WAY DIMMER SWITCH	46" AFF TO CL UON
S_K	SINGLE POLE KEYED SWITCH	46" AFF TO CL UON
S_{K3}	KEYED THREE - WAY SWITCH	46" AFF TO CL UON
S_{K4}	KEYED FOUR - WAY SWITCH	46" AFF TO CL UON
S_M	HORSEPOWER RATED SWITCH, WITH INDICATOR (CONTRACTOR SHALL COORDINATE VOLTAGE AND PHASE WITH EQUIPMENT)	46" AFF
S_P	SWITCH AND PILOT LIGHT	
S_T	SWITCH WITH THERMAL OVERLOAD PROTECTION (CONTRACTOR SHALL COORDINATE VOLTAGE AND PHASE WITH EQUIPMENT)	
S_{OS}	OCCUPANCY SENSOR WITH MANUAL OVERRIDE, WALL MOUNT	
TC	TIME CLOCK	
PC	PHOTOCELL	
PB	PUSH BUTTON	
E,G	EMERGENCY SHUT OFF SWITCH; 'E' INDICATES ELECTRICAL; 'G' INDICATES GAS	
OS	OCCUPANCY SENSOR, CEILING MOUNT	
	OCCUPANCY SENSOR POWER PACK, MOUNTED ABOVE CEILING	
	2 #12 AWG + #12 AWG GND IN 3/4" E.C. CONCEALED IN WALL OR CEILING	
IIIII	5 #12 AWG + #12 AWG GND IN 3/4" E.C. CONCEALED IN WALL OR CEILING	
III	3 #12 AWG + #12 AWG GND IN 3/4" E.C. CONCEALED IN OR BELOW SLAB	
LP1-35	DEDICATED HOME RUN TO PANEL LP1 FOR CIRCUIT No. 35 ONLY. 2 #12 AWG + #12 AWG GND IN 3/4" E.C. CONCEALED IN WALL OR CEILING	
TL	120V, 20 A TWIST LOCK RECEPTACLE.	46" AFF TO CL UON
	DUPLEX RECEPTACLE: 120V, 20A.	46" AFF TO CL UON
	QUAD RECEPTACLE, DOUBLE DUPLEX RECEPTACLE: 120V, 20A.	46" AFF TO CL UON
C	DUPLEX RECEPTACLE: 120V, 20A; SUBSCRIPT "C" INDICATES CEILING MOUNT.	46" AFF TO CL UON
	DUPLEX RECEPTACLE: 120V, 20A; FLOOR MOUNTED.	46" AFF TO CL UON
IG	ISOLATED GROUND DUPLEX RECEPTACLE.	46" AFF TO CL UON
GFI	DUPLEX RECEPTACLE: 120V, 20A; WITH GROUND FAULT INDICATOR.	46" AFF TO CL UON
CT	DUPLEX RECEPTACLE: 120V, 20A; SUBSCRIPT "CT" INDICATES COUNTER TOP.	46" AFF TO CL UON
WP	DUPLEX RECEPTACLE: 120V, 20A; SUBSCRIPT "WP" INDICATED WEATHER PROOF	46" AFF TO CL UON
	SPECIAL PURPOSE OUTLET: VERIFY NEMA CONFIGURATION WITH EQUIPMENT MANUFACTURER.	46" AFF TO CL UON
TL	TWISTED LOCK RECEPTACLE: 125V, 20A, 3 WIRE; UNLESS OTHERWISE NOTED.	46" AFF TO CL UON
	SURFACE RACEWAY WITH 2 GROUNDED AND ISOLATED TYPE DUPLEX RECEPTACLES AND 1 DATA OUTLET PER POSITION, 18" AFF UNLESS OTHERWISE NOTED.	
	TELEPHONE/POWER POLE	
P	MAGNETIC STARTER.	
P	DISCONNECTION SWITCH.	
J	JUNCTION BOX	
J 4X	NEMA 4X STAINLESS STEEL JUNCTION BOX WITH GASKET COVER.	
J S	JUNCTION BOX RECESSED IN WALL WITH BLANK COVER, PROVIDE 3/4" E.C. AND DRAG LINE TO ABOVE FINISHED CEILING. MOUNT 18" AFF, UNLESS OTHERWISE NOTED.	
J M	FOR MONITOR, JUNCTION BOX RECESSED IN WALL WITH BLANK COVER. PROVIDE 3/4" E.C. AND DRAG LINE TO ABOVE FINISHED CEILING.	
T T1	TRANSFORMER "T1"; SEE TRANSFORMER SCHEDULE.	
	ELECTRICAL PANEL "P1", RECESSED; SEE PANEL SCHEDULE.	
P1	ELECTRICAL PANEL "P1", SURFACE MOUNT; SEE PANEL SCHEDULE.	
	CONDUIT GOING UP.	
	CONDUIT GOING DOWN.	
	PULLBOX	
T	TELEPHONE. PROVIDE 3/4" E.C. WITH DRAG LINE TO AFC AND EMPTY J. BOX RECESSED IN WALL WITH BLANK COVER.	
TV	CABLE TELEVISION. PROVIDE 3/4" E.C. WITH DRAG LINE TO AFC AND EMPTY J. BOX RECESSED IN WALL WITH BLANK COVER.	
D	DATA. PROVIDE 3/4" E.C. WITH DRAG LINE TO AFC AND EMPTY J. BOX RECESSED IN WALL WITH BLANK COVER.	
D/T	COMBINED DATA AND TV. PROVIDE 3/4" E.C. WITH DRAG LINE TO AFC AND EMPTY J. BOX RECESSED IN WALL WITH BLANK COVER.	
S	SECURITY CAMERA. PROVIDE 3/4" E.C. WITH DRAG LINE TO AFC AND EMPTY J. BOX RECESSED IN WALL WITH BLANK COVER.	

ABBREVIATION	DESCRIPTION
AFF	ABOVE FINISHED FLOOR
AFC	ABOVE FINISHED CEILING
AFG	ABOVE FINISHED GRADE
AMP, A	AMPERE
ATS	AUTOMATIC TRANSFER SWITCH; SEE TRANSFER SWITCH SCHEDULE
AWG	AMERICAN WIRE GAUGE
BFC	BELOW FINISHED CEILING
CL	CENTERLINE
CT	COUNTERTOP
EC	ELECTRICAL CONDUIT
GFCI	GROUND FAULT CIRCUIT INTERRUPTER
GFI	GROUND FAULT INDICATOR
PSEG	PUBLIC SERVICE ELECTRIC AND GAS COMPANY (LOCAL ELECTRIC UTILITY)
MCB	MAIN CIRCUIT BREAKER
MLO	MAIN LUGS ONLY
NTS	NOT TO SCALE
TYP	TYPICAL
UON	UNLESS OTHERWISE NOTED
UC	UNDERCOUNTER
V	VOLTS
VAC	VOLTS ALTERNATING CURRENT
VDC	VOLT DIRECT CURRENT
X-FMR	TRANSFORMER
WP	WEATHERPROOF
EMT	ELECTRICAL METALLIC TUBING
RMC	RIGID METAL CONDUIT
(D)	DEMOLISH
(E)	EXISTING
(P)	PROPOSED

SYMBOL	DESCRIPTION	COMMENTS
T	LINE VOLTAGE THERMOSTAT, 120V, 10A.	
	CIRCUIT BREAKER WITH TRIP AND POLES AS NOTED.	
TS1	TRANSFER SWITCH TS1; SEE TRANSFER SWITCH SCHEDULE.	
M.C.B 30A/2P PANEL "P1"	DISTRIBUTION PANEL P1 WITH 30A, 2 POLE M.C.B.; SEE DISTRIBUTION PANEL SCHEDULE.	
	DISCONNECT SWITCH DS1, 100A, 3 POLES; SEE DISCONNECT SWITCH SCHEDULE.	
DS3 100A/3P	FUSED DISCONNECT SWITCH DS2, FUSED AT 40A, 3 POLES; SEE DISCONNECT SWITCH SCHEDULE.	
G1	GENERATOR SET G1	
M	ELECTRIC METER AND METER PAN AS PER PSEG REQUIREMENTS.	
5	MOTOR, NUMBER INDICATED HORSEPOWER.	
	CURRENT TRANSFORMER.	
PTS	VOLTAGE TRANSFORMER.	
T2	TRANSFORMER WITH SIZE, PRIMARY AND SECONDARY VOLTAGES AS NOTED.	
RVRM 10	REDUCED VOLTAGE SOLID STATE RAMPING MODULE, SIZED FOR 10 H.P.	
RVSS 150	REDUCED VOLTAGE SOLID STATE STARTER, SIZED FOR 150 H.P.	
VFD 25	VARIABLE FREQUENCY DRIVE, RATED FOR 25 H.P.	
FVNR 5	FULL VOLTAGE NON-REVERSING STARTER, NEMA SIZE 6	
FVR 5	FULL VOLTAGE REVERSING STARTER, NEMA SIZE 5	
JJS	FAST ACTING SOLID STATE FUSES AS PER MANUFACTURER.	
	MULTIPLE BRANCH CIRCUITS AS REQUIRED.	
LNR	5% LINE REACTOR, UNLESS OTHERWISE NOTED	
	CONTROL CIRCUIT; MIN 2 #12 AWG IN 3/4" E.C. UNLESS OTHERWISE NOTED ON PLANS	

CONTROLS LEGEND

SYMBOL	DESCRIPTION	COMMENTS
	PUMP OR BLOWER MOTOR	
	FLOR METER	
M	MOTOR CONTROLLED VALVE WITH LIMIT SWITCHES	
LS	LIMIT SWITCH	
FT	FLOW TRANSMITTER	
FS	FLOW SWITCH	
PT	PRESSURE TRANSMITTER	
PS	PRESSURE SWITCH	
LT	LEVEL TRANSMITTER	
LE	LEVEL ELECTRODES	
DP	DIFFERENTIAL PRESSURE TRANSMITTER	
	SOLENOID VALVE	
	PITOT TUBE AND AIR PRESSURE SWITCH	
TLDS	PITOT TUBE AND AIR PRESSURE SWITCH	
PID	PROPORTIONAL - INTEGRAL - DERIVATIVE SINGLE LOOP CONTROLLER	
SC TP—A	SINGLE CONDITIONER TIME PULSE DURATION TO ANALOG	

H2M architects + engineers

1133 Westchester Avenue, Suite N-210
White Plains, NY 10605
914.358.5623 • www.h2m.com
NY Architecture & Landscape Architecture: No Certificate Required
NY Engineering Certificate of Authorization No.: 0018178

CONSULTANTS:

MARK	DATE	DESCRIPTION

7.31.2028
Exp. Date

JEFFERY L. CZAJKA, P.E.
NY PROFESSIONAL ENGINEER Lic. No. 072523

"IN ACCORDANCE WITH ARTICLE 145, SECTION 7209 OF THE NYS EDUCATION LAW, ALTERATION OF THIS DOCUMENT EXCEPT BY A LICENSED PROFESSIONAL IS ILLEGAL."

DESIGNED BY:	DRAWN BY:	CHECKED BY:	REVIEWED BY:
S. FREEMAN	W. TESTA	S. SOUSSOU	J. CZAJKA

PROJECT No:	DATE:	SCALE:
SMSD2506	OCTOBER 2026	AS SHOWN

CLIENT

SOMERS CENTRAL SCHOOL DISTRICT

VARIOUS UPGRADES AT SOMERS INTERMEDIATE SCHOOL

240 US-202
SOMERS, NY 10589

SED #: 66-21-01-06-0-006-021

CONTRACT

CONTRACT E
ELECTRICAL CONSTRUCTION

STATUS

FOR BID

SHEET TITLE

ELECTRICAL LEGENDS

DRAWING No.

SI-E 001.00

C:\Users\wtesta\Documents_Revit Backup\SMSD2506_Central25_M_wtesta36AUA.rvt
10/28/2026 11:23:53 AM

GENERAL NOTES

1. THE EXISTING CONDITIONS SHOWN ON THE CONTRACT DRAWINGS ARE BASED ON LIMITED FIELD SURVEY AND EXISTING DOCUMENTATION. THE CONTRACTOR SHALL BE RESPONSIBLE FOR VERIFICATION OF ALL EXISTING CONDITIONS (INCLUDING HVAC EQUIPMENT ELECTRICAL CHARACTERISTICS, FEEDER SIZE, PANEL FED FROM, BREAKER SIZE, ETC.) PRIOR TO THE COMMENCEMENT OF DEMOLITION / NEW WORK AND PURCHASE OF NEW EQUIPMENT. SHOULD THERE BE A CONFLICT, THE CONTRACTOR SHALL ALERT THE ARCHITECT / ENGINEER IN WRITING.
2. THE CONTRACTOR SHALL TAKE CARE NOT TO DAMAGE ADJOINING SURFACES OUTSIDE THE CONTRACT AREA OR SCOPE OF WORK. THE CONTRACTOR SHALL BE RESPONSIBLE FOR RESTORING EXISTING CONDITIONS AND/OR FINISHES DAMAGED DURING CONSTRUCTION, INCLUDING PATCHING AND PAINTING DEEMED NECESSARY BY THE ARCHITECT AT NO COST TO THE OWNER.
3. THE CONTRACTOR SHALL REMOVE AND DISPOSE OF ALL CONSTRUCTION DEBRIS AND UNWANTED MATERIAL LEGALLY OFF-SITE IN ACCORDANCE WITH THE PROJECT SPECIFICATIONS.
4. CONTRACTOR SHALL DISCONNECT AND REMOVE THE EXISTING LIGHT FIXTURES AND STORE FOR REINSTALLATION AFTER NEW DROP CEILINGS ARE INSTALLED. EXISTING WIRING SHALL BE MADE SAFE TO ENABLE THE INSTALLATION OF THE NEW CEILING.
5. CONTRACTOR SHALL REMOVE AND TEMPORARY SUPPORT THE EXISTING EXIT SIGNS, SPEAKERS, OCCUPANCY SENSORS, SMOKE / HEAT DETECTORS, WIRELESS ACCESS POINTS, ETC. TO ENABLE THE REMOVAL OF THE EXISTING DROP CEILINGS. CONTRACTOR SHALL COORDINATE WORK WITH FIRE ALARM CONTRACTOR.

X ELECTRICAL DEMOLITION KEYNOTES

1. THE CONTRACTOR SHALL DISCONNECT EXISTING ELECTRIC DUCT HEATING COIL (EHC) AND REMOVE DISCONNECT SWITCH. CONDUIT AND WIRING FEEDING THE UNIT SHALL BE CAPPED AND MADE SAFE FOR EXTENSION TO THE REPLACEMENT ELECTRIC DUCT HEATING COIL (SEE NEW WORK PLANS).
2. THE CONTRACTOR SHALL DISCONNECT ABANDONED AIR HANDLING UNIT AND REMOVE DISCONNECT SWITCH AND WIRING AND MAKE SAFE. CONDUIT FEEDING THE UNIT SHALL BE ABANDONED IN PLACE.

ALTERNATES:

- DISCONNECT EXISTING ELECTRIC DUCT HEATING COILS AND INSTALL NEW ELECTRIC DUCT HEATING COILS ASSOCIATED WITH ROOFTOP UNIT "AC-1".
- DISCONNECT EXISTING ELECTRIC DUCT HEATING COILS AND INSTALL NEW ELECTRIC DUCT HEATING COILS ASSOCIATED WITH ROOFTOP UNIT "AC-3".
- DISCONNECT EXISTING ELECTRIC DUCT HEATING COILS AND INSTALL NEW ELECTRIC DUCT HEATING COILS ASSOCIATED WITH ROOFTOP UNIT "AC-6".
- DISCONNECT EXISTING ELECTRIC DUCT HEATING COILS AND INSTALL NEW ELECTRIC DUCT HEATING COILS ASSOCIATED WITH ROOFTOP UNIT "AC-7".

2 ALTERNATES
SCALE: 12" = 1'-0"

1 ELECTRICAL FIRST FLOOR DEMOLITION PLAN
SCALE: 1/16" = 1'-0"

PROJECT NORTH

H2M architects + engineers
1133 Westchester Avenue, Suite N-210
White Plains, NY 10605
914.358.5623 • www.h2m.com
NY Architecture & Landscape Architecture: No Certificate Required
NY Engineering Certificate of Authorization No.: 0018178

CONSULTANTS:

MARK	DATE	DESCRIPTION

7.31.2028
Exp. Date

JEFFREY L. CZAJKA, P.E.
NY PROFESSIONAL ENGINEER Lic. No. 072453

"IN ACCORDANCE WITH ARTICLE 145, SECTION 7209 OF THE NYS EDUCATION LAW, ALTERATION OF THIS DOCUMENT EXCEPT BY A LICENSED PROFESSIONAL IS ILLEGAL."

DESIGNED BY:	DRAWN BY:	CHECKED BY:	REVIEWED BY:
S. FREEMAN	W. TESTA	S. SOUSSOU	J. CZAJKA

PROJECT No:	DATE:	SCALE:
SMSD2506	OCTOBER 2026	AS SHOWN

CLIENT

SOMERS CENTRAL SCHOOL DISTRICT

VARIOUS UPGRADES AT SOMERS INTERMEDIATE SCHOOL

240 US-202
SOMERS, NY 10589

SED #: 66-21-01-06-0-006-021

CONTRACT
CONTRACT E
ELECTRICAL CONSTRUCTION

STATUS
FOR BID

SHEET TITLE
ELECTRICAL FIRST FLOOR DEMOLITION PLAN

DRAWING No.
SI-ED100.00


C:\Users\wtesta\Documents_Revit Backup\SMSD2506_Central2G_M_wtesta36AUA.rvt
11/10/2026 1:19:21 PM

GENERAL NOTES

1. THE EXISTING CONDITIONS SHOWN ON THE CONTRACT DRAWINGS ARE BASED ON LIMITED FIELD SURVEY AND EXISTING DOCUMENTATION. THE CONTRACTOR SHALL BE RESPONSIBLE FOR VERIFICATION OF ALL EXISTING CONDITIONS (INCLUDING HVAC EQUIPMENT ELECTRICAL CHARACTERISTICS, FEEDER SIZE, PANEL FED FROM, BREAKER SIZE, ETC.) PRIOR TO THE COMMENCEMENT OF DEMOLITION / NEW WORK AND PURCHASE OF NEW EQUIPMENT. SHOULD THERE BE A CONFLICT, THE CONTRACTOR SHALL ALERT THE ARCHITECT / ENGINEER IN WRITING.
2. THE CONTRACTOR SHALL TAKE CARE NOT TO DAMAGE ADJOINING SURFACES OUTSIDE THE CONTRACT AREA OR SCOPE OF WORK. THE CONTRACTOR SHALL BE RESPONSIBLE FOR RESTORING EXISTING CONDITIONS AND/OR FINISHES DAMAGED DURING CONSTRUCTION, INCLUDING PATCHING AND PAINTING DEEMED NECESSARY BY THE ARCHITECT AT NO COST TO THE OWNER.
3. THE CONTRACTOR SHALL REMOVE AND DISPOSE OF ALL CONSTRUCTION DEBRIS AND UNWANTED MATERIAL LEGALLY OFF-SITE IN ACCORDANCE WITH THE PROJECT SPECIFICATIONS.

X ELECTRICAL DEMOLITION KEYNOTES

1. THE CONTRACTOR SHALL DISCONNECT EXISTING EXHAUST FAN AND REMOVE DISCONNECT SWITCH. CONDUIT AND WIRING FEEDING THE UNIT SHALL BE CAPPED AND MADE SAFE FOR EXTENSION TO THE REPLACEMENT EXHAUST FAN (SEE NEW WORK PLANS).
2. EXISTING TO REMAIN.

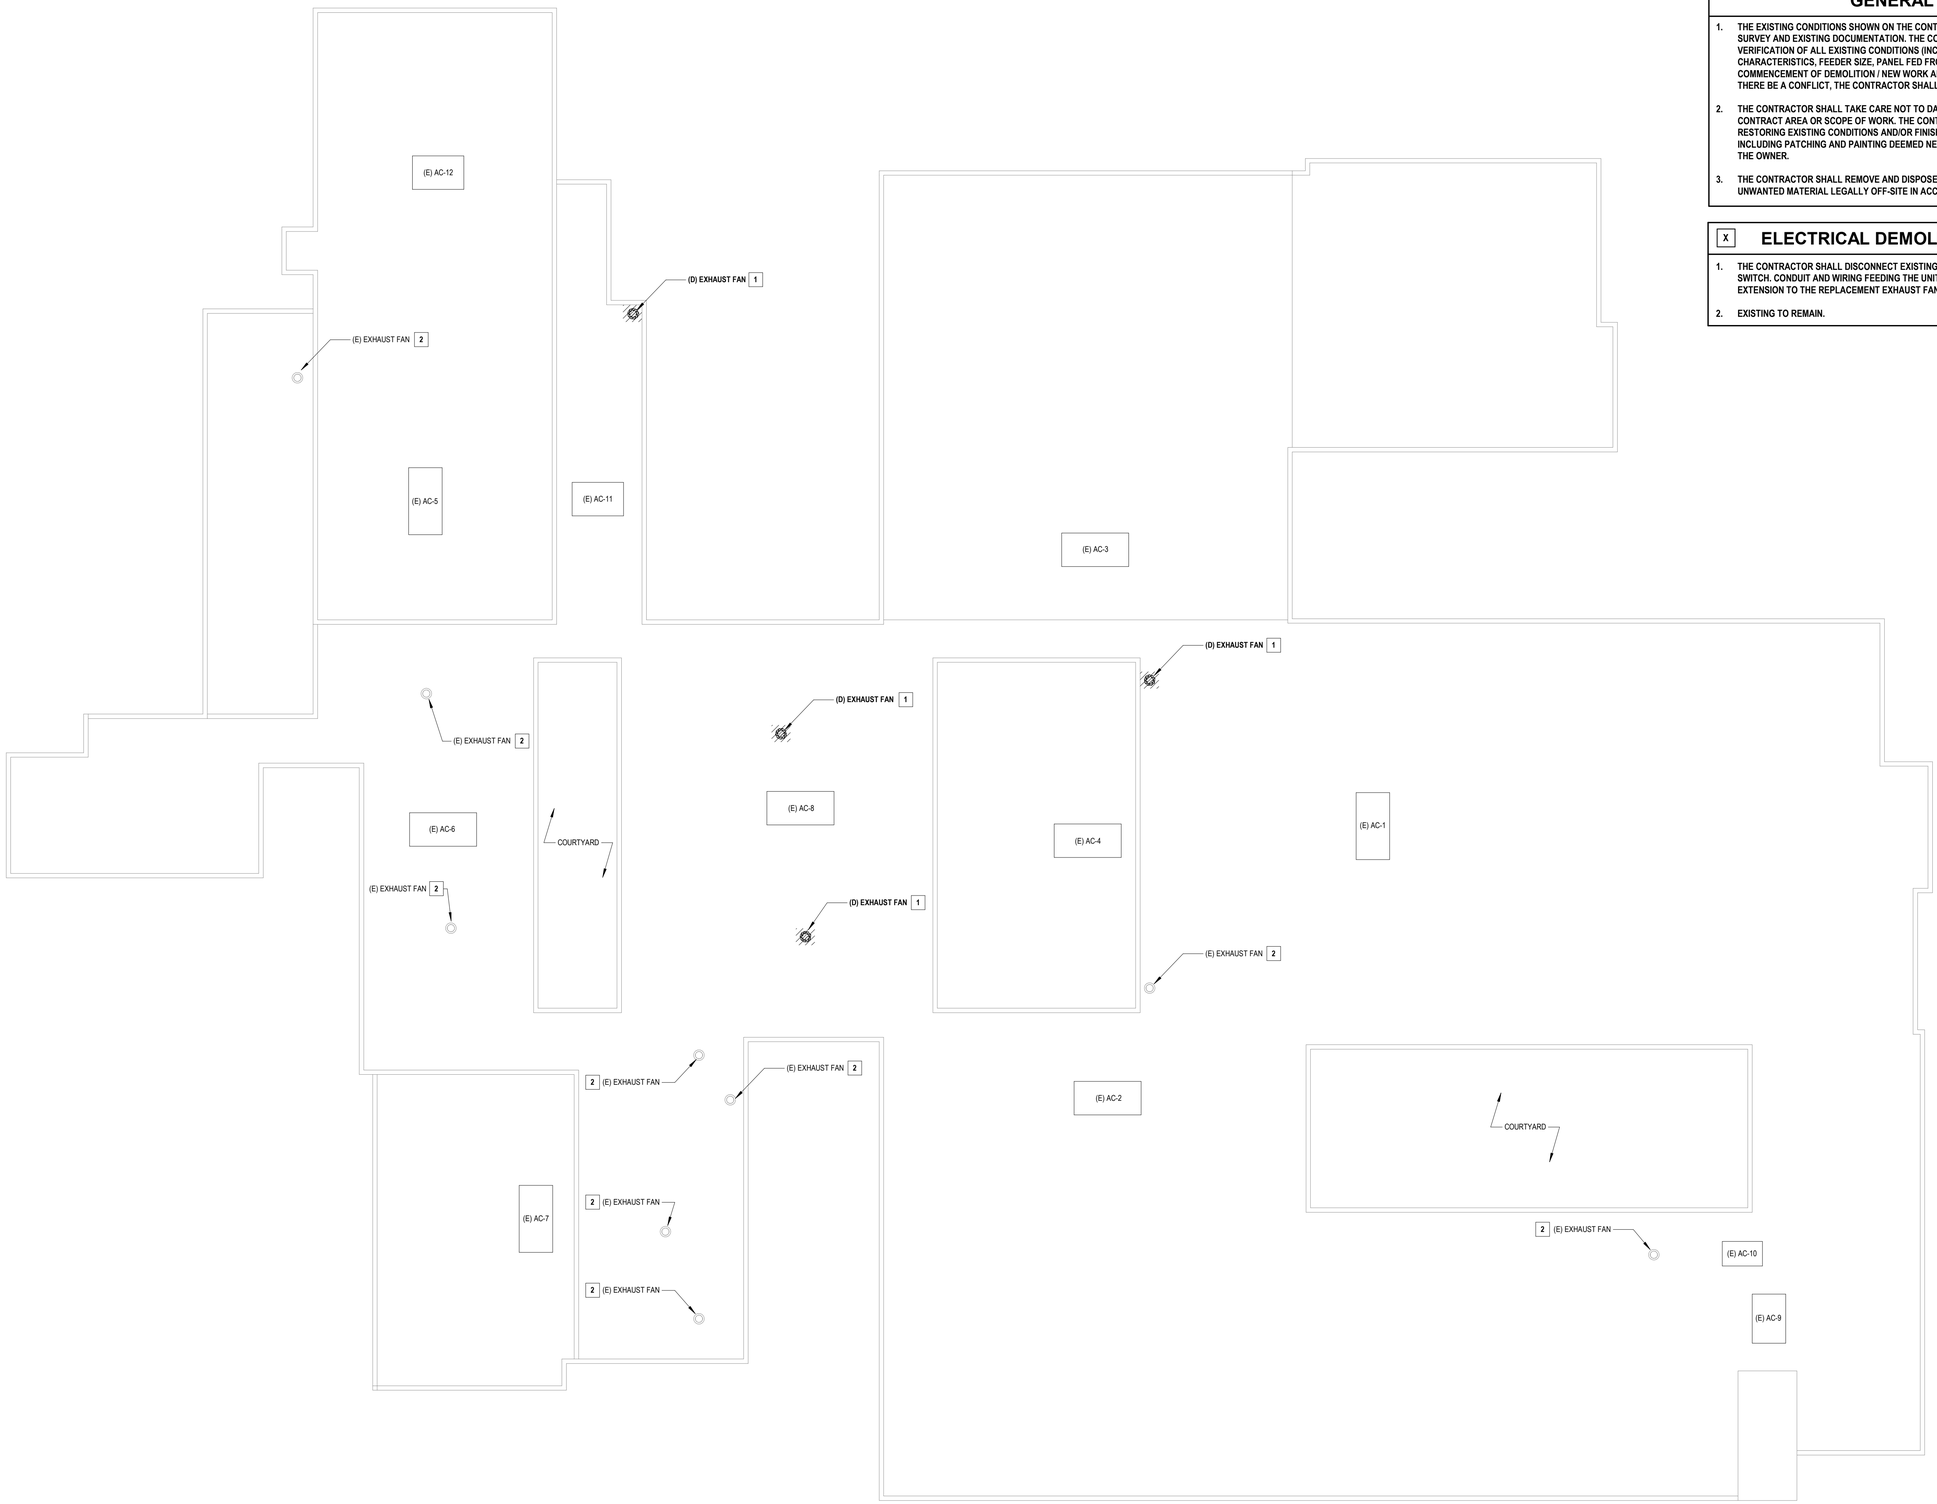

1 ELECTRICAL ROOF DEMOLITION PLAN
SCALE: 1/16" = 1'-0"

PROJECT NORTH

C:\Users\wtesta\Documents_Revit Backup\SMSD2506_Central25_M_wtesta36KAUA.rvt

10/29/2026 11:23:54 AM

H 2 M architects + engineers

1133 Westchester Avenue, Suite N-210
White Plains, NY 10605
914.358.5623 • www.h2m.com
NY Architecture & Landscape Architecture: No Certificate Required
NY Engineering Certificate of Authorization No.: 0018178

CONSULTANTS:

MARK	DATE	DESCRIPTION

7.31.2028
Exp. Date

JEFFERY L. CZAJKA, P.E.
NY PROFESSIONAL ENGINEER Lic. No. 072825

"IN ACCORDANCE WITH ARTICLE 145, SECTION 7209 OF THE NYS EDUCATION LAW, ALTERATION OF THIS DOCUMENT EXCEPT BY A LICENSED PROFESSIONAL IS ILLEGAL."

DESIGNED BY:	DRAWN BY:	CHECKED BY:	REVIEWED BY:
S. FREEMAN	W. TESTA	S. SOUSSOU	J. CZAJKA

PROJECT No:	DATE:	SCALE:
SMSD2506	OCTOBER 2026	AS SHOWN

CLIENT

SOMERS CENTRAL SCHOOL DISTRICT

VARIOUS UPGRADES AT SOMERS INTERMEDIATE SCHOOL

240 US-202
SOMERS, NY 10589

SED #: 66-21-01-06-0-006-021

CONTRACT

CONTRACT E
ELECTRICAL CONSTRUCTION

STATUS

FOR BID

SHEET TITLE

ELECTRICAL ROOF DEMOLITION PLAN

DRAWING No.

SI-ED101.00

GENERAL NOTES

1. THE EXISTING CONDITIONS SHOWN ON THE CONTRACT DRAWINGS ARE BASED ON LIMITED FIELD SURVEY AND EXISTING DOCUMENTATION. THE CONTRACTOR SHALL BE RESPONSIBLE FOR VERIFICATION OF ALL EXISTING CONDITIONS PRIOR TO THE COMMENCEMENT OF DEMOLITION / NEW WORK AND PURCHASE OF NEW EQUIPMENT. SHOULD THERE BE A CONFLICT, THE CONTRACTOR SHALL ALERT THE ARCHITECT / ENGINEER IN WRITING.
2. THE CONTRACTOR SHALL TAKE CARE NOT TO DAMAGE ADJOINING SURFACES OUTSIDE THE CONTRACT AREA OR SCOPE OF WORK. THE CONTRACTOR SHALL BE RESPONSIBLE FOR RESTORING EXISTING CONDITIONS AND/OR FINISHES DAMAGED DURING CONSTRUCTION, INCLUDING PATCHING AND PAINTING DEEMED NECESSARY BY THE ARCHITECT AT NO COST TO THE OWNER.
3. THE CONTRACTOR SHALL REMOVE AND DISPOSE OF ALL CONSTRUCTION DEBRIS AND UNWANTED MATERIAL LEGALLY OFF-SITE IN ACCORDANCE WITH THE PROJECT SPECIFICATIONS.
4. THE CONTRACTOR SHALL TAKE ALL NECESSARY MEASURES TO MAINTAIN THE EXISTING ROOF WARRANTY.
5. THE CONTRACTOR SHALL FURNISH AND INSTALL NEW EQUIPMENT IN ACCORDANCE WITH THE MANUFACTURER'S SERVICE AND OPERATING CLEARANCES, RECOMMENDATIONS, INSTALLATION INSTRUCTIONS, AND PREVAILING CODE.
6. CONTRACTOR SHALL REINSTALL THE EXISTING LIGHT FIXTURES IN/ON THE NEW DROP CEILINGS AND RECONNECT TO THE EXISTING LIGHTING CIRCUITS WITH NEW WIRING (MATCH EXISTING WIRING) AND TIE INTO THE EXISTING LIGHTING CONTROLS. EXISTING LIGHTING SHALL BE SUPPORTED FROM STRUCTURAL CEILING ABOVE AND NOT THE GRID.
7. CONTRACTOR SHALL REINSTALL THE EXISTING EXIT SIGNS, SPEAKERS, OCCUPANCY SENSORS, SMOKE / HEAT DETECTORS, WIRELESS ACCESS POINTS, ETC. ON THE NEW DROP CEILING AT THE EXISTING LOCATIONS THAT THEY WERE. CONTRACTOR SHALL COORDINATE WORK WITH FIRE ALARM CONTRACTOR.

X ELECTRICAL NEW WORK KEYNOTES

1. THE CONTRACTOR SHALL MODIFY/EXTEND EXISTING ELECTRICAL WIRING/RACEWAY THAT FED EXISTING ELECTRIC DUCT HEATING COIL (EHC) SAFED OFF DURING THE DEMOLITION PHASE ON THIS PROJECT AND CONNECT TO THE NEW ELECTRIC DUCT HEATING COIL VIA AN INTEGRAL DISCONNECT SWITCH. THE CONTRACTOR SHALL CONFIRM EXISTING WIRING/RACEWAY AND BREAKER MATCH THE REQUIRED RATINGS FOR THE NEW EQUIPMENT PRIOR TO RELEASE BEFORE THE START OF WORK.

ALTERNATES:

- DISCONNECT EXISTING ELECTRIC DUCT HEATING COILS AND INSTALL NEW ELECTRIC DUCT HEATING COILS ASSOCIATED WITH ROOFTOP UNIT "AC-1".
- DISCONNECT EXISTING ELECTRIC DUCT HEATING COILS AND INSTALL NEW ELECTRIC DUCT HEATING COILS ASSOCIATED WITH ROOFTOP UNIT "AC-3".
- DISCONNECT EXISTING ELECTRIC DUCT HEATING COILS AND INSTALL NEW ELECTRIC DUCT HEATING COILS ASSOCIATED WITH ROOFTOP UNIT "AC-6".
- DISCONNECT EXISTING ELECTRIC DUCT HEATING COILS AND INSTALL NEW ELECTRIC DUCT HEATING COILS ASSOCIATED WITH ROOFTOP UNIT "AC-7".

2 ALTERNATES
SCALE: 12" = 1'-0"

1 ELECTRICAL FIRST FLOOR NEW WORK PLAN
SCALE: 1/16" = 1'-0"

PROJECT NORTH

H2M architects + engineers
1133 Westchester Avenue, Suite N-210
White Plains, NY 10605
914.358.5623 • www.h2m.com
NY Architecture & Landscape Architecture: No Certificate Required
NY Engineering Certificate of Authorization No.: 0018178

CONSULTANTS:

MARK	DATE	DESCRIPTION

7.31.2028
JEFFREY L. CZAJKA, P.E.
Exp. Date
NY PROFESSIONAL ENGINEER Lic. No. 075251

"IN ACCORDANCE WITH ARTICLE 145, SECTION 7209 OF THE NYS EDUCATION LAW, ALTERATION OF THIS DOCUMENT EXCEPT BY A LICENSED PROFESSIONAL IS ILLEGAL."

DESIGNED BY:	DRAWN BY:	CHECKED BY:	REVIEWED BY:
S. FREEMAN	W. TESTA	S. SOUSSOU	J. CZAJKA

PROJECT No:	DATE:	SCALE:
SMSD2506	OCTOBER 2026	AS SHOWN

CLIENT

SOMERS CENTRAL SCHOOL DISTRICT

VARIOUS UPGRADES AT SOMERS INTERMEDIATE SCHOOL

240 US-202
SOMERS, NY 10589

SED #: 66-21-01-06-0-006-021


CONTRACT
CONTRACT E
ELECTRICAL CONSTRUCTION

STATUS
FOR BID

SHEET TITLE
ELECTRICAL FIRST FLOOR NEW WORK PLAN

DRAWING No.
SI-E 100.00

C:\Users\wtesta\Documents_Revit Backup\SMSD2506_Central25_M_wtesta36AUA.rvt
11/10/2026 1:20:23 PM

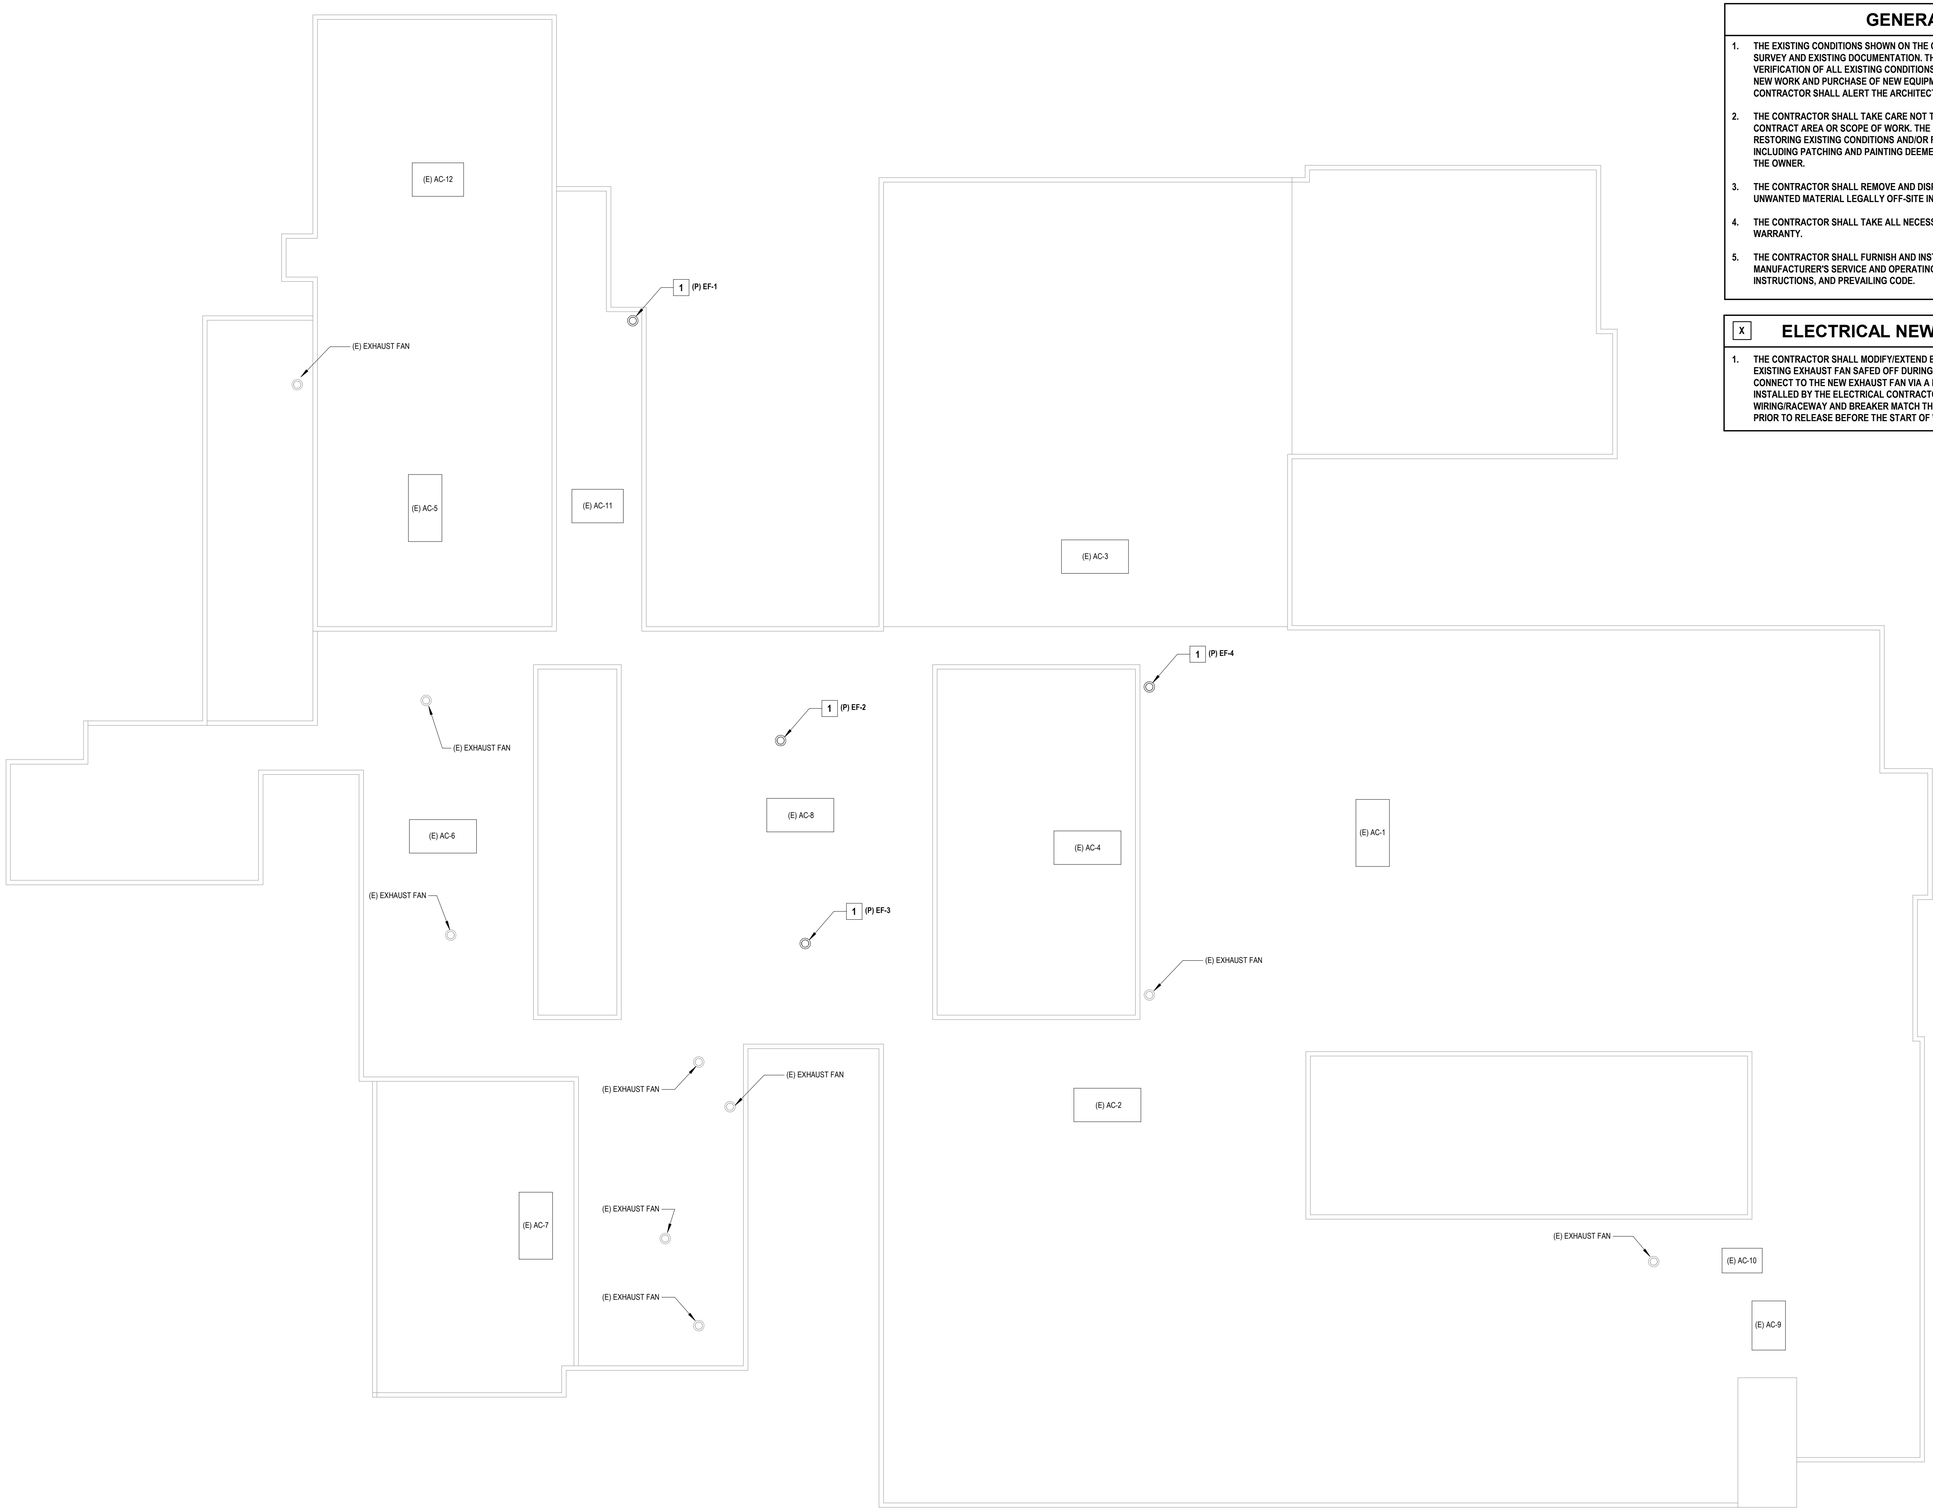

1 ELECTRICAL ROOF NEW WORK PLAN

SCALE: 1/16" = 1'-0"

PROJECT NORTH

GENERAL NOTES

1. THE EXISTING CONDITIONS SHOWN ON THE CONTRACT DRAWINGS ARE BASED ON LIMITED FIELD SURVEY AND EXISTING DOCUMENTATION. THE CONTRACTOR SHALL BE RESPONSIBLE FOR VERIFICATION OF ALL EXISTING CONDITIONS PRIOR TO THE COMMENCEMENT OF DEMOLITION / NEW WORK AND PURCHASE OF NEW EQUIPMENT. SHOULD THERE BE A CONFLICT, THE CONTRACTOR SHALL ALERT THE ARCHITECT / ENGINEER IN WRITING.
2. THE CONTRACTOR SHALL TAKE CARE NOT TO DAMAGE ADJOINING SURFACES OUTSIDE THE CONTRACT AREA OR SCOPE OF WORK. THE CONTRACTOR SHALL BE RESPONSIBLE FOR RESTORING EXISTING CONDITIONS AND/OR FINISHES DAMAGED DURING CONSTRUCTION, INCLUDING PATCHING AND PAINTING DEEMED NECESSARY BY THE ARCHITECT AT NO COST TO THE OWNER.
3. THE CONTRACTOR SHALL REMOVE AND DISPOSE OF ALL CONSTRUCTION DEBRIS AND UNWANTED MATERIAL LEGALLY OFF-SITE IN ACCORDANCE WITH THE PROJECT SPECIFICATIONS.
4. THE CONTRACTOR SHALL TAKE ALL NECESSARY MEASURES TO MAINTAIN THE EXISTING ROOF WARRANTY.
5. THE CONTRACTOR SHALL FURNISH AND INSTALL NEW EQUIPMENT IN ACCORDANCE WITH THE MANUFACTURER'S SERVICE AND OPERATING CLEARANCES, RECOMMENDATIONS, INSTALLATION INSTRUCTIONS, AND PREVAILING CODE.

X ELECTRICAL NEW WORK KEYNOTES

1. THE CONTRACTOR SHALL MODIFY/EXTEND EXISTING ELECTRICAL WIRING/RACEWAY THAT FED EXISTING EXHAUST FAN SAFED OFF DURING THE DEMOLITION PHASE ON THIS PROJECT AND CONNECT TO THE NEW EXHAUST FAN VIA A NEW DISCONNECT SWITCH FURNISHED AND INSTALLED BY THE ELECTRICAL CONTRACTOR. THE CONTRACTOR SHALL CONFIRM EXISTING WIRING/RACEWAY AND BREAKER MATCH THE REQUIRED RATINGS FOR THE NEW EQUIPMENT PRIOR TO RELEASE BEFORE THE START OF WORK.

H2M architects + engineers
1133 Westchester Avenue, Suite N-210
White Plains, NY 10605
914.358.5623 • www.h2m.com
NY Architecture & Landscape Architecture: No Certificate Required
NY Engineering Certificate of Authorization No.: 0018178

CONSULTANTS:

MARK	DATE	DESCRIPTION

7.31.2028
Exp. Date

JEFFERY L. CZAJKA, P.E.
NY PROFESSIONAL ENGINEER Lic. No. 072825

"IN ACCORDANCE WITH ARTICLE 145, SECTION 7209 OF THE NYS EDUCATION LAW, ALTERATION OF THIS DOCUMENT EXCEPT BY A LICENSED PROFESSIONAL IS ILLEGAL."

DESIGNED BY:	DRAWN BY:	CHECKED BY:	REVIEWED BY:
S. FREEMAN	W. TESTA	S. SOUSSOU	J. CZAJKA

PROJECT No:	DATE:	SCALE:
SMSD2506	OCTOBER 2026	AS SHOWN

CLIENT

SOMERS CENTRAL SCHOOL DISTRICT

VARIOUS UPGRADES AT SOMERS INTERMEDIATE SCHOOL

240 US-202
SOMERS, NY 10589

SED #: 66-21-01-06-0-006-021

CONTRACT

CONTRACT E
ELECTRICAL CONSTRUCTION

STATUS

FOR BID

SHEET TITLE

ELECTRICAL ROOF NEW WORK PLAN

DRAWING No.

SI-E 101.00

C:\Users\wtesta\Documents_Revit Backup\SMSD2506_Central25_M_wtesta36AUA.rvt

10/28/2026 11:23:54 AM

H 2 M architects + engineers

1133 Westchester Avenue, Suite N-210
White Plains, NY 10605
914.358.5623 • www.h2m.com
NY Architecture & Landscape Architecture: No Certificate Required
NY Engineering Certificate of Authorization No.: 0018178

CONSULTANTS:

MARK	DATE	DESCRIPTION

7.31.2028
Exp. Date

JEFFERY L. CZAJKA, P.E.
NY PROFESSIONAL ENGINEER Lic. No. 072823

"IN ACCORDANCE WITH ARTICLE 145, SECTION 7209 OF THE NYS EDUCATION LAW, ALTERATION OF THIS DOCUMENT EXCEPT BY A LICENSED PROFESSIONAL IS ILLEGAL."

DESIGNED BY:	DRAWN BY:	CHECKED BY:	REVIEWED BY:
S. FREEMAN	W. TESTA	S. SOUSSOU	J. CZAJKA

PROJECT No:	DATE:	SCALE:
SMSD2506	OCTOBER 2026	AS SHOWN

CLIENT

SOMERS CENTRAL SCHOOL DISTRICT

VARIOUS UPGRADES AT SOMERS INTERMEDIATE SCHOOL

240 US-202
SOMERS, NY 10589

SED #: 66-21-01-06-0-006-021

CONTRACT

CONTRACT E
ELECTRICAL CONSTRUCTION

STATUS

FOR BID

SHEET TITLE

ELECTRICAL SITE PLAN

DRAWING No.

SI-ES 100.00

10/29/2026 11:23:55 AM C:\Users\wtesta\Documents_Revit Backup\SMSD2506_Central25_M_wtesta36KAUA.rvt

COPPER BRANCH CIRCUIT WIRE SIZING TABLES - 208V - 3% VOLTAGE DROP													
C/B TRIP		208V, 3P, 3W 120/208V, 3P, 4W			208V, 2P, 2W 120/208V, 2P, 3W				120V, 1P, 2W					
15	DISTANCE IN FEET	177	273	429	153	236	371	578	88	136	214	333	500	625
	MINIMUM WIRE SIZE	12	10	8	12	10	8	6	12	10	8	6	4	3
20	DISTANCE IN FEET	132	205	322	115	177	279	433	66	102	161	250	375	469
	MINIMUM WIRE SIZE	12	10	8	12	10	8	6	12	10	8	6	4	3
30	DISTANCE IN FEET	136	214	334	118	186	289	433	68	107	167	250	313	375
	MINIMUM WIRE SIZE	10	8	6	10	8	6	4	10	8	6	4	3	2
40	DISTANCE IN FEET	161	250	375	139	217	325	406	80	125	188	234	281	352
	MINIMUM WIRE SIZE	8	6	4	8	6	4	3	8	6	4	3	2	1
50	DISTANCE IN FEET	129	200	300	111	173	260	325	64	100	150	188	225	281
	MINIMUM WIRE SIZE	8	6	4	8	6	4	3	8	6	4	3	2	1
60	DISTANCE IN FEET	167	250	313	144	217	271	325	83	125	156	188	234	
	MINIMUM WIRE SIZE	6	4	3	6	4	3	2	6	4	3	2	1	
70	DISTANCE IN FEET	214	268	322	186	232	279	348	107	134	161	201		
	MINIMUM WIRE SIZE	4	3	2	4	3	2	1	4	3	2	1		
80	DISTANCE IN FEET	188	235	281	163	203	244	305	94	117	141	176		
	MINIMUM WIRE SIZE	4	3	2	4	3	2	1	4	3	2	1		
90	DISTANCE IN FEET	208	250	313	181	217	271		104	125	156			
	MINIMUM WIRE SIZE	3	2	1	3	2	1		3	2	1			
100	DISTANCE IN FEET	188	225	281	163	195	244		94	113	141			
	MINIMUM WIRE SIZE	3	2	1	3	2	1		3	2	1			

NOTES:

1. READ ACROSS TO THE RIGHT FROM C/B TRIP TO DESIRED VOLTAGE CHARACTERISTICS AND NEXT GREATER DISTANCE THAN CIRCUIT IN QUESTION.
2. READ DOWN TO MINIMUM WIRE SIZE.
3. DISTANCES ARE TO THE CENTER OF CONCENTRATED LOAD SUCH AS CLASSROOM LIGHTING OR THE MIDPOINT OF DISTRIBUTED LOAD SUCH AS CORRIDOR LIGHTING.
4. EQUIPMENT GROUNDING CONDUCTORS SHALL BE INCREASED IN SIZE PROPORTIONATELY PER N.E.C.

NOTES TO PANELBOARD SCHEDULES AND BRANCH CIRCUIT WIRE SIZING TABLES

WIRE SIZING

UNLESS OTHERWISE INDICATED, MINIMUM WIRE AMPACITY SHALL BE GREATER THAN OR EQUAL TO THE BRANCH CIRCUIT TRIP BASED ON COPPER CONDUCTOR WITH 90-DEGREE C THHN INSULATION APPLIED AT ITS 75-DEGREE C AMPACITY.

REFER TO THE BRANCH CIRCUIT WIRE SIZING TABLES FOR DISTANCE LIMITATIONS FOR THE MINIMUM WIRE SIZE AND FOR SELECTING THE PROPER WIRE SIZE FOR THE DISTANCE AND VOLTAGE DROP INVOLVED.

NUMBER OF CONDUCTORS

UNLESS OTHERWISE INDICATED, QUANTITIES OF WIRES SHALL BE BASED ON AN INDIVIDUAL HOMERUN FOR EACH CIRCUIT AS FOLLOWS.

	PHASE CONDUCTOR	FULL CIRCUIT SIZE NEUTRAL CONDUCTOR	FULL CIRCUIT SIZE EQUIPMENT GROUNDING CONDUCTOR	FULL CIRCUIT SIZE ISOLATED GROUND CONDUCTOR
1 POLE CIRCUIT	1	1	1	0
1 POLE DATA/ COMPUTER CIRCUIT	1	1	1	1
2 POLE CIRCUIT	2	1	1	0
3 POLE CIRCUIT	3	1	1	0
3 POLE MOTOR CIRCUIT DELTA	3	0	1	0
3 POLE MOTOR CIRCUIT WYE	3	1	1	0

CONSECUTIVE INDIVIDUAL 20 AMP LINE TO NEUTRAL BRANCH CIRCUITS MAY NOT BE COMBINED INTO MULTIWIRE BRANCH CIRCUITS HAVING HOMERUNS WITH A COMMON NEUTRAL CONDUCTOR.

SINGLE PHASE, TWO POLE, TWO WIRE, LINE TO LINE, BRANCH CIRCUITS AND SINGLE PHASE, TWO POLE, THREE WIRE, LINE TO LINE PLUS NEUTRAL, BRANCH CIRCUITS SHALL HAVE INDIVIDUAL UNCOMBINED HOMERUNS.

COMBINED TWO AND THREE CIRCUIT HOMERUNS SHALL HAVE SEPARATE NEUTRALS FOR EACH CIRCUIT BUT A COMMON EQUIPMENT GROUNDING CONDUCTOR AND A COMMON ISOLATED GROUNDING CONDUCTOR MAY BE USED.

	PHASE CONDUCTOR	FULL CIRCUIT SIZE NEUTRAL CONDUCTOR	FULL CIRCUIT SIZE EQUIPMENT GROUNDING CONDUCTOR	FULL CIRCUIT SIZE ISOLATED GROUND CONDUCTOR
TWO 1 POLE HOMERUNS	2	2	1	0
TWO 1 POLE DATA/COMP. CIRCUIT HOMERUNS	2	2	1	1
THREE 1 POLE HOMERUNS	3	3	1	0
THREE 1 POLE DATA/COMP. CIRCUIT HOMERUNS	3	3	1	1


WIRE DERATING

1. COMBINED HOMERUNS SHALL HAVE THE MINIMUM BRANCH CIRCUIT WIRE SIZE INCREASED IN ACCORDANCE WITH CURRENT NATIONAL ELECTRICAL ADJUSTMENT FACTORS FOR NUMBER OF CURRENT CARRYING CONDUCTORS IN A RACEWAY.
2. NEUTRAL CONDUCTORS FOR FLUORESCENT AND HIGH INTENSITY DISCHARGE LIGHTING CIRCUITS ARE CURRENT CARRYING CONDUCTORS.
3. INDIVIDUAL NEUTRAL CONDUCTOR FOR COMBINED HOMERUNS FOR DATA / COMPUTER OUTLETS ARE CURRENT CARRYING CONDUCTORS.
4. NEUTRAL CONDUCTORS FOR DIMMING CIRCUITS ARE CURRENT CARRYING CONDUCTORS.

RACEWAY SIZING

1. ALL RACEWAYS SHALL BE SIZED IN ACCORDANCE WITH THE CURRENT NATIONAL ELECTRICAL CODE IN EFFECT AS A MINIMUM SIZE. THE MORE COMMON SIZES ARE INCLUDED HERE FOR THE CONTRACTOR'S CONVENIENCE.

WIRE SIZE	NO. OF CONDUCTORS	MINIMUM CONDUIT SIZE	WIRE SIZE	NO. OF CONDUCTORS	MINIMUM CONDUIT SIZE
12	3	3/4"	8	3	3/4"
12	4	3/4"	8	4	3/4"
12	5	3/4"	8	5	3/4"
12	6	3/4"	8	6	1"
12	7	3/4"	8	7	1"
12	8	3/4"	8	8	1"
10	3	3/4"	6	3	3/4"
10	4	3/4"	6	4	3/4"
10	5	3/4"	6	5	1"
10	6	3/4"	6	6	1"
10	7	3/4"	6	7	1-1/4"
10	8	3/4"	6	8	1-1/4"

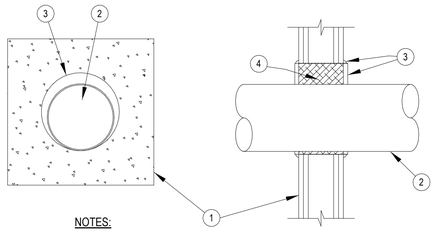


NOTES:

1. RATED GYPSUM WALL BOARD ASSEMBLY.
2. MAXIMUM 10" TRADE SIZE STEEL CONDUIT OR EMT.
3. STI SPECSEAL SERIES 100 SEALANT INSTALLED TO A 1/2" DEPTH FLUSH TO THE END OF THE SLEEVE WITH AN ADDITIONAL 1/4" CROWN APPLIED AROUND THE SLEEVE / WALL INTERFACE. ANNULUS RANGING FROM 1/8" MINIMUM TO 2 1/4" MAXIMUM.
4. STEEL SLEEVE PACKED WITH MINERAL WOOL BATT, TO FULL THICKNESS RECESSED FROM BOTH SIDES TO ACCOMMODATE FILL MATERIAL.

1 OR 2 HOUR RATED FIRESTOP FOR METALLIC CONDUIT THRU GYPSUM BOARD WALLS

1 SCALE:NONE U.L. SYSTEM NUMBER W-L-1054

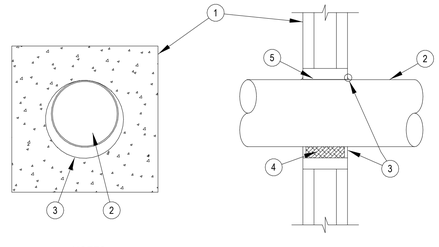

NOTES:


1. CONCRETE SLAB OR CONCRETE OVER STEEL DECK.
2. MAXIMUM 8" TRADE SIZE STEEL CONDUIT. ANNULUS RANGING FROM POINT CONTACT* TO 1.4" MAXIMUM.
3. STI SPECSEAL SERIES 100 SEALANT INSTALLED TO A 1/2" DEPTH. **
4. MINERAL WOOL BATT, NOMINAL 4PCF. TO FULL THICKNESS RECESSED FROM BOTH SIDES TO ACCOMMODATE FILL MATERIAL.
5. STEEL SLEEVE.

*NOTE: A MINIMUM ANNULAR SPACE OF 1/4" AND A 28 GAUGE STEEL COVER PLATE ARE REQUIRED FOR A 4 HOUR RATING.

**NOTE: AT POINT CONTACT APPLY A 3/8" COVE BEAD OF SEALANT BETWEEN PIPE AND BOTH SURFACES OF WALL.

2 HOUR RATED FIRESTOP FOR METALLIC CONDUIT THRU MASONRY WALLS

2 SCALE:NONE U.L. SYSTEM NUMBER C-AJ-1150

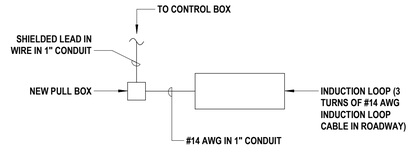

NOTE: INDUCTION LOOP TO BE INSTALLED BEFORE NEW ASPHALT PAVEMENT

INDUCTION LOOP WIRING DETAIL

3 SCALE:NONE

H 2 M architects + engineers

1133 Westchester Avenue, Suite N-210
White Plains, NY 10605
914.358.5623 • www.h2m.com
NY Architecture & Landscape Architecture: No Certificate Required
NY Engineering Certificate of Authorization No.: 0018178

CONSULTANTS:

MARK	DATE	DESCRIPTION

7.31.2028
Exp. Date

JEFFERY L. CZAJKA, P.E.
NY PROFESSIONAL ENGINEER Lic. No. 075825

"IN ACCORDANCE WITH ARTICLE 145, SECTION 7209 OF THE NYS EDUCATION LAW, ALTERATION OF THIS DOCUMENT EXCEPT BY A LICENSED PROFESSIONAL IS ILLEGAL."

DESIGNED BY:	DRAWN BY:	CHECKED BY:	REVIEWED BY:
S. FREEMAN	W. TESTA	S. SOUSSOU	J. CZAJKA

PROJECT No:	DATE:	SCALE:
SMSD2506	OCTOBER 2026	AS SHOWN

CLIENT

SOMERS CENTRAL SCHOOL DISTRICT

VARIOUS UPGRADES AT SOMERS INTERMEDIATE SCHOOL

240 US-202
SOMERS, NY 10589

SED #: 66-21-01-06-0-006-021

CONTRACT

CONTRACT E
ELECTRICAL CONSTRUCTION

STATUS

FOR BID

SHEET TITLE

ELECTRICAL DETAILS

DRAWING No.

SI-E 500.00

C:\Users\wtesta\Documents_Revit Backup\SMSD2506_Central25_M_wtesta36AUA.rvt
10/29/2026 11:23:55 AM

SOMERS CENTRAL SCHOOL DISTRICT


VARIOUS UPGRADES AT SOMERS MIDDLE SCHOOL

250 US-202, SOMERS, NY 10589

SED#: 66-21-01-06-0-001-021

CONTRACT G - GENERAL CONSTRUCTION
CONTRACT C - CIVIL CONSTRUCTION
CONTRACT P - PLUMBING CONSTRUCTION
CONTRACT M - MECHANICAL CONSTRUCTION
CONTRACT E - ELECTRICAL CONSTRUCTION

LOCATION MAP

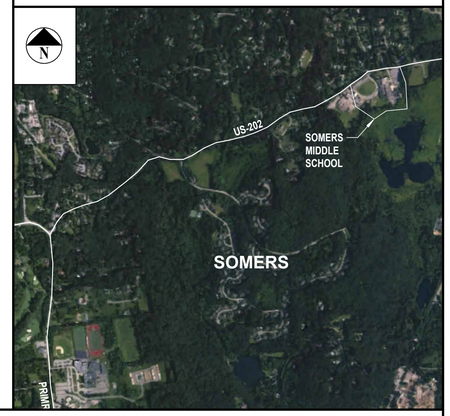

H2M architects + engineers

1133 Westchester Avenue, Suite N-210
White Plains, NY 10605
914.358.5623 • www.h2m.com

NY Architecture & Landscape Architecture: No Certificate Required
NY Engineering Certificate of Authorization No.: 0018178

CONSULTANTS:

MARK	DATE	DESCRIPTION

SYMBOLS LEGEND

BRICK
BATT INSULATION
ROOM NAME / ROOM / 000 / ± S.F. / ROOM NUMBER / AREA — ROOM NUMBER DESIGNATION TAG
A — WINDOW ELEVATION KEY
1I — WALL TYPE
ACOUSTIC TILE / CERAMIC TILE
RIGID INSULATION
1 Title SCALE: 1/8" = 1'-0" — DRAWING TITLE
0 — COLUMN GRID
CONCRETE
GYPSUM BOARD
XX — REVISION TAG
01.40 / 01.40 — DOOR NUMBER
CONCRETE BLOCK
PLYWOOD
12'-0" — PRIMARY CEILING HEIGHT TAG
X'-0" A.F.F. — SECONDARY CEILING HEIGHT TAG
EARTH
WOOD BLOCKING
1 / A 101 — EXTERIOR ELEVATION
A / A / A / A 101 — INTERIOR ELEVATION
STEEL
WOOD
1 / A 101 — SECTION CUT
Ref / 1 / FAD 100 — DETAIL KEY


ABBREVIATIONS

AB	ANCHOR BOLT
A/C	AIR CONDITIONING
ACI	AMERICAN CONCRETE INSTITUTE
ACT	ACOUSTICAL CEILING TILE
ACU	AIR CONDITIONING UNIT
ADJ	ADJUSTABLE
A/E	ARCHITECT/ENGINEER
AFF	ABOVE FINISH FLOOR
ALUM	ALUMINUM
ANCH	ANCHOR
ANSI	AMERICAN NATIONAL STANDARDS INSTITUTE
APA	ACCESS PANEL
APPROX	APPROXIMATELY
ASPH	ASPHALT
ASTM	AMERICAN SOCIETY FOR TESTING & MATERIALS
AWS	AMERICAN WELDING SOCIETY
B	FIRE BLANKET
BAL	BALANCE
BB	BULLETIN BOARD
BD	BOARD
BLDG	BUILDING
BLK	BLOCK
BLKG	BLOCKING
BM	BEAM
B.O.	BOTTOM OF
BOL	BOTTOM OF LINTEL
BOT	BOTTOM
CEIL	CEILING
CEM	CEMENT
CER	CERAMIC
CLO	CLOSET
CMU	CONCRETE MASONRY UNIT
COL	COLUMN
CONC	CONCRETE
CONST	CONSTRUCTION
CONT	CONTINUOUS
CORR	CORRIDOR
CPT	CARPET
DS	DOWN SPOUT
DW	DISHWASHER
DWG	DRAWING
EA	EACH
EL	ELEVATION
ELEC	ELECTRIC/ELECTRICAL
ELEV	ELEVATOR
EP	ELECTRICAL PANEL
EPY	EPOXY COATING
EQ	EQUAL
EQUIP	EQUIPMENT
EXIST	EXISTING
EXST	EXHAUST
FAI	FRESH AIR INTAKE
F.A.S.	FALL ARREST SYSTEM
F.C.	FIRE CODE
FD	FLOOR DRAIN
FIN	FINISH
FR	FIRE RATED
FTG	FOOTING
GA	GAUGE
GWB	GYPSUM WALL BOARD
GYP	GYPSUM
FYP. BD.	GYPSUM BOARD
HC	HANDICAPPED
HM	HOLLOW METAL
HOR	HORIZONTAL
HW	HOT WATER
INSUL	INSULATION/INSULATING
INT	INTERIOR
LAV	LAVATORY
LDR	LEADER
LT	LIGHT
MAX	MAXIMUM
MECH	MECHANICAL
MFR	MANUFACTURER
MISC	MISCELLANEOUS
MO	MASONRY OPENING
MR	MOISTURE RESISTANT
NIC	NOT IN CONTRACT
NTS	NOT TO SCALE
OC	ON CENTER
OD	OUTSIDE DIAMETER
PLYWD	PLYWOOD
PSF	POUNDS PER SQUARE FOOT
PSI	POUNDS PER SQUARE INCH
PTD	PAINTED
PVC	POLYVINYL CHLORIDE
R	RADIUS OR RISER
RCP	REFLECTED CEILING PLAN
RD	ROOF DRAIN
REINF	REINFORCED
RM	ROOM
RO	ROUGH OPENING
SAC	SUSPENDED ACOUSTIC CEILING
SIM	SIMILAR
SPEC	SPECIFICATIONS
SQ	SQUARE
SS	STAINLESS STEEL
STL	STEEL
TEMP	TEMPERATURE
TER	TERRAZZO
THK	THICK
T.O.	TOP OF
TYP	TYPICAL
U.O.N.	UNLESS OTHERWISE NOTED
UTIL	UTILITY
VB	VAPOR BARRIER
VCT	VINYL COMPOSITION TILE
VTR	VENT THRU ROOF
WC	WATER CLOSET
WH	WATER HEATER
WWF	WELDED WIRE FABRIC

GENERAL NOTES

1. ALL WORK SHALL COMPLY WITH THE NEW YORK STATE FIRE PREVENTION AND BUILDING CODE AS WELL AS THE NEW YORK STATE EDUCATION DEPARTMENT MANUAL OF PLANNING STANDARDS
2. ALL NOTES APPEARING HEREIN, WITH THOSE ON VARIOUS DRAWINGS SHALL APPLY TO ALL DRAWINGS AND FORM PART OF THE CONTRACT DOCUMENTS.
3. IT IS THE CONTRACTORS RESPONSIBILITY TO FIELD VERIFY ALL DIMENSIONS, SQUARE FOOTAGES, LOCATIONS AND QUANTITIES OF ALL ITEMS AND/OR SPACES WHETHER INDICATED IN THE DRAWINGS OR NOT.
4. DO NOT SCALE MEASURE ANY DRAWING. VERIFY THE FIGURES, DIMENSIONS AND DESIGN INTENTION SHOWN ON THE DRAWINGS BEFORE BEGINNING LAYOUT OF THE WORK AND REPORT ANY ERRORS, INACCURACIES, OR CONFLICTS TO THE ARCHITECT/ENGINEER IN WRITING BEFORE BEGINNING ANY WORK.
5. ALL WORK SHALL COMPLY WITH ALL APPLICABLE CODES, LAWS AND STATUTES AS REQUIRED. STRICTLY ADHERE TO MANUFACTURER'S PRINTED INSTRUCTIONS.
6. VERIFY EXACT LAYOUT COMPATIBILITY WITH ALL EXISTING CONDITIONS BEFORE BEGINNING WORK.
7. DISTURB ONLY THOSE AREAS OF THE SITE AFFECTED BY RENOVATION, UNLESS NOTED OTHERWISE. PROTECT ALL OTHER AREAS. CONTRACTORS SHALL BE RESPONSIBLE FOR ALL PATCH AND REPAIR OF EXISTING FINISHES WHICH ARE DAMAGED DURING CONSTRUCTION.
8. EACH CONTRACTOR SHALL COMPLY WITH THE REQUIREMENTS OF ANSI AND PROVIDE WHERE APPLICABLE ADA COMPLIANT BUILDING COMPONENTS.
9. THE OWNER RESERVES THE RIGHT AT ALL TIMES TO DELIVER, PLACE AND INSTALL EQUIPMENT AND FURNISHINGS AS THE WORK PROGRESSES SO LONG AS THERE IS NOT A CONFLICT WITH THE CONTRACTORS.
10. THE CONTRACTOR SHALL MAINTAIN AT THE SITE ONE RECORD COPY OF ALL DRAWINGS, SPECIFICATIONS AND APPROVED SHOP DRAWINGS AND APPROVED SAMPLES MARKED CURRENTLY TO RECORD ALL CHANGES DURING CONSTRUCTION.
11. ANY CHANGES TO THE SCOPE OF WORK OR IN THE CONSTRUCTION DETAILS, WHETHER DUE TO FIELD CONDITIONS OR OMISSION SHALL BE DOCUMENTED BY THE ARCHITECT PRIOR TO EXECUTION. ANY INCREASE OR DECREASE IN THE CONTRACT PRICE MUST BE APPROVED IN WRITING PRIOR TO EXECUTION.
12. THE CONTRACTOR, BY PRESENTING THEIR BID FOR THE WORK, REPRESENTS THAT THEY HAVE INSPECTED THE SITE AND IS COMPLETELY FAMILIAR WITH THE SCOPE OF WORK AND ALL FIELD CONDITIONS RELATED TO, AND AFFECTING THE WORK AND ITS PERFORMANCE. EXCEPTIONS AFFECTING THE WORK AND ITS PERFORMANCE, OR CONFLICTS BETWEEN FIELD CONDITIONS, SHALL BE BROUGHT TO THE ATTENTION OF THE ARCHITECT / ENGINEER PRIOR TO THE SUBMISSION OF BIDS. FAILURE TO DO SO WILL NOT RESULT IN A CHANGE TO THE CONTRACT PRICE. IT SHALL BE THE CONTRACTOR'S SOLE RESPONSIBILITY TO PROVIDE ALL NECESSARY ACCOMMODATIONS TO COMPLETE THE SCOPE OF WORK.
13. CONTRACTORS SHALL POST A COPY OF THE PERMIT ISSUED BY THE N.Y.S. EDUCATION DEPARTMENT DURING THE ENTIRE DURATION OF PROJECT.
14. FOLLOW MANUFACTURER RECOMMENDATIONS FOR ALL HARDWARE AND FASTENERS INTO TREATED WOODS AND METALS.
15. THESE DRAWINGS SERVE AS A GRAPHICAL REPRESENTATION OF THE INTENDED SCOPE OF THE WORK, AND CONSTITUTE ONE PORTION OF THE CONSTRUCTION DOCUMENTS. THE CONTRACTOR SHALL BE RESPONSIBLE FOR COORDINATION BETWEEN THESE DRAWINGS AND THE SPECIFICATIONS.

STAGING PLAN (N.T.S.)

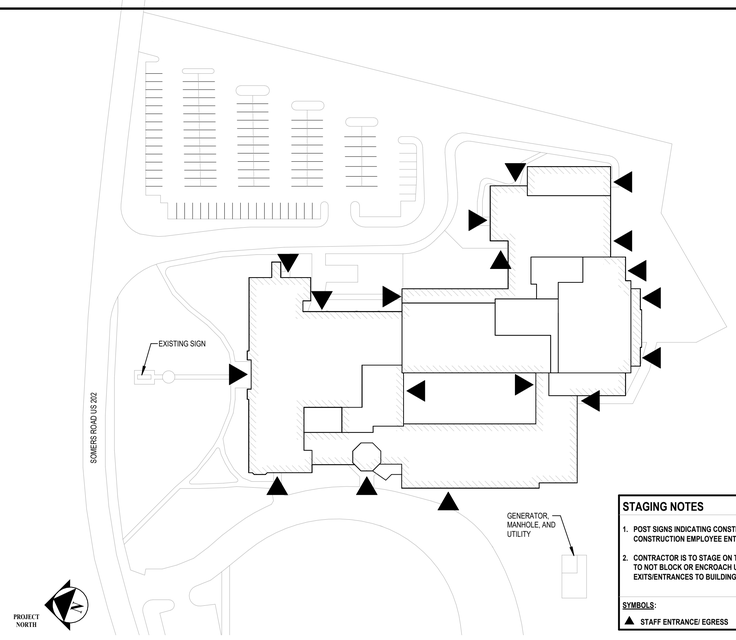

STAGING NOTES

1. POST SIGNS INDICATING CONSTRUCTION AREA AND CONSTRUCTION EMPLOYEE ENTRANCE.
2. CONTRACTOR IS TO STAGE ON THE SITE IN SUCH A MANNER AS TO NOT BLOCK OR ENCROACH UPON EXISTING EXITS/ENTRANCES TO BUILDING, AND VEHICLE ACCESS.

SYMBOLS:
▲ STAFF ENTRANCE/ EGRESS

DRAWING LIST

1) GENERAL	
MS-G 000	COVER SHEET
MS-G 100	EXISTING PLAN BASEMENT | (FOR INFORMATION ONLY)
MS-G 101	EXISTING PLAN LEVEL 1 | (FOR INFORMATION ONLY)
MS-G 102	EXISTING PLAN LEVEL 2 | (FOR INFORMATION ONLY)
MS-G 103	EXISTING PLAN LEVEL 3 | (FOR INFORMATION ONLY)
MS-G 104	CODE CHARTS | (FOR INFORMATION ONLY)
2) CIVIL	
MS-CD 100	EXISTING CONDITIONS & DEMOLITION PLAN
MS-CS 100	DIMENSIONAL SITE PLAN
MS-C 100	GRADING, DRAINAGE, & EROSION & SEDIMENT CONTROL PLAN
MS-C 500	SITE DETAILS
MS-C 501	SITE DETAILS
3) ARCHITECTURE	
MS-AD 100	BASEMENT DEMOLITION PLAN
MS-AD 101	DEMOLITION PLAN LEVEL 1
MS-AD 102	DEMOLITION PLAN LEVEL 2
MS-AD 103	DEMOLITION PLAN LEVEL 3
MS-AD 430	RESTROOM UPGRADES DEMOLITION PLAN
MS-A 100	FLOOR PLAN | BASEMENT
MS-A 101	FLOOR PLAN | LEVEL 1
MS-A 102	FLOOR PLAN | LEVEL 2
MS-A 103	FLOOR PLAN | LEVEL 3
MS-A 120	ENLARGED REFLECTED CEILING PLANS
MS-A 121	ENLARGED REFLECTED CEILING PLANS
MS-A 122	ENLARGED REFLECTED CEILING PLANS
MS-A 123	ENLARGED REFLECTED CEILING PLANS
MS-A 124	ENLARGED REFLECTED CEILING PLANS
MS-A 125	ENLARGED REFLECTED CEILING PLANS
MS-A 126	ENLARGED REFLECTED CEILING PLANS
MS-A 127	ENLARGED REFLECTED CEILING PLANS
MS-A 130	ROOF PLAN - PROPOSED CONDITION
MS-A 200	EXTERIOR BUILDING ELEVATIONS
MS-A 201	EXTERIOR BUILDING ELEVATIONS
MS-A 202	EXTERIOR BUILDING ELEVATIONS
MS-A 203	EXTERIOR BUILDING ELEVATIONS
MS-A 400	ENLARGED PLANS & ELEVATIONS CLASSROOM UPGRADES | TYPE A-SCIENCE-RM 105
MS-A 401	ENLARGED PLANS & ELEVATIONS CLASSROOM UPGRADES | TYPE B-RM 131
MS-A 402	ENLARGED PLANS & ELEVATIONS CLASSROOM UPGRADES | TYPE C-ART-RM 209
MS-A 403	ENLARGED PLANS & ELEVATIONS CLASSROOM UPGRADES | TYPE D-ART-RM 211
MS-A 404	ENLARGED PLANS & ELEVATIONS CLASSROOM UPGRADES | TYPE E
MS-A 405	ENLARGED PLANS & ELEVATIONS CLASSROOM UPGRADES | TYPE F
MS-A 406	ENLARGED PLANS & ELEVATIONS CLASSROOM UPGRADES | TYPE G
MS-A 407	ENLARGED PLANS & ELEVATIONS CLASSROOM UPGRADES | TYPE H-SCIENCE-RM 315
MS-A 408	ENLARGED PLANS & ELEVATIONS CLASSROOM UPGRADES | TYPE I-SCIENCE-RM 316
MS-A 409	ENLARGED PLANS & ELEVATIONS CLASSROOM UPGRADES | TYPE J-RM 317
MS-A 410	ENLARGED PLANS & ELEVATIONS CLASSROOM UPGRADES | TYPE K-SCIENCE-RM 107
MS-A 430	RESTROOM UPGRADES PROPOSED PLAN
MS-A 500	ARCHITECTURAL DETAILS
MS-A 501	CASEWORK DETAILS
MS-A 502	CASEWORK DETAILS
MS-A 503	CASEWORK DETAILS
MS-A 510	WINDOW DETAILS
MS-A 520	DOOR DETAILS
MS-A 540	ROOF DETAILS
MS-A 541	ROOF DETAILS
MS-A 620	DOOR SCHEDULE
4) PLUMBING	
MS-P 001	GENERAL, NOTES, LEGEND, AND ABBREVIATIONS
MS-PD 430	RESTROOM UPGRADES DEMOLITION PLAN
MS-P 100	FIRST FLOOR OVERALL PLAN
MS-P 101	SECOND FLOOR OVERALL PLAN
MS-P 102	THIRD FLOOR OVERALL PLAN
MS-P 200	PLUMBING ENLARGEMENT PLANS
MS-P 430	RESTROOM UPGRADES PROPOSED PLAN
MS-P 500	PLUMBING SCHEDULES AND DETAILS
5) MECHANICAL	
MS-M 001	MECHANICAL GENERAL NOTES, LEGENDS, AND ABBREVIATIONS
MS-MD 110	MECHANICAL PARTIAL FIRST FLOOR DEMOLITION PLAN
MS-MD 111	MECHANICAL PARTIAL FIRST FLOOR DEMOLITION PLAN
MS-MD 112	MECHANICAL PARTIAL SECOND FLOOR DEMOLITION PLAN
MS-MD 113	MECHANICAL PARTIAL SECOND FLOOR DEMOLITION PLAN
MS-MD 114	MECHANICAL PARTIAL SECOND FLOOR DEMOLITION PLAN
MS-MD 115	MECHANICAL PARTIAL SECOND FLOOR DEMOLITION PLAN
MS-MD 116	MECHANICAL PARTIAL SECOND FLOOR DEMOLITION PLAN
MS-MD 117	MECHANICAL PARTIALTHRID FLOOR DEMOLITION PLAN
MS-MD 118	MECHANICAL PARTIALTHIRD FLOOR DEMOLITION PLAN
MS-MD 119	MECHANICAL ROOF DEMOLITION PLAN
MS-M 110	MECHANICAL PARTIAL FIRST FLOOR NEW WORK PLAN
MS-M 111	MECHANICAL PARTIAL FIRST FLOOR NEW WORK PLAN
MS-M 112	MECHANICAL PARTIAL SECOND FLOOR NEW WORK PLAN
MS-M 113	MECHANICAL PARTIAL SECOND FLOOR OFFICE NEW WORK PLAN
MS-M 114	MECHANICAL PARTIAL SECOND FLOOR NEW WORK PLAN
MS-M 115	MECHANICAL PARTIAL SECOND FLOOR NEW WORK PLAN
MS-M 116	MECHANICAL PARTIAL SECOND FLOOR NEW WORK PLAN
MS-M 117	MECHANICAL PARTIAL SECOND AND ROOF FLOOR NEW WORK PLAN
MS-M 118	MECHANICAL PARTIAL SECOND AND ROOF FLOOR NEW WORK PLAN
MS-M 119	MECHANICAL PARTIAL THIRD FLOOR NEW WORK PLAN
MS-M 120	MECHANICAL PARTIAL THIRD FLOOR NEW WORK PLAN
MS-M 121	MECHANICAL ROOF NEW WORK PLAN
MS-M 122	MECHANICAL FIRST FLOOR CORRIDOR NEW WORK PLAN
MS-M 123	MECHANCIAL SECOND FLOOR CORRIDOR NEW WORK PLAN
MS-M 500	MECHANICAL DETAILS
MS-M 501	MECHANICAL DETAILS
MS-M 502	MECHANICAL DETAILS
MS-M 600	MECHANICAL SCHEDULES
MS-M 601	MECHANICAL SCHEDULES
MS-M 602	MECHANICAL SCHEDULES
MS-M 603	MECHANICAL SCHEDULES
MS-M 650	MECHANICAL CONTROL DIAGRAMS
MS-M 651	MECHANICAL CONTROL DIAGRAMS
6) ELECTRICAL	
MS-E 001	ELECTRICAL LEGENDS
MS-ED 100	ELECTRICAL BASEMENT DEMOLITION PLAN
MS-ED 101	ELECTRICAL FIRST FLOOR DEMOLITION PLAN
MS-ED 102	ELECTRICAL SECOND FLOOR DEMOLITION PLAN
MS-ED 103	ELECTRICAL THIRD FLOOR DEMOLITION PLAN
MS-ED 104	ELECRTICAL ROOF DEMOLITION PLAN
MS-E 100	ELECTRICAL BASEMENT NEW WORK PLAN
MS-E 101	ELECTRICAL FIRST FLOOR NEW WORK PLAN
MS-E 102	ELECTRICAL SECOND FLOOR NEW WORK PLAN
MS-E 103	ELECTRICAL THIRD FLOOR NEW WORK PLAN
MS-E 104	ELECTRICAL ROOF NEW WORK PLAN
MS-E 105	ELECTRICAL ENLARGED ELECTRICAL ROOM PLANS
MS-E 500	ELECTRICAL DETAILS
MS-E 600	ELECTRICAL SCHEDULES

REGISTERED ARCHITECT — KATRINA PACHECO — 041183 — STATE OF NEW YORK

Katrina N. Pacheco — 09/30/2029 (Exp. Date)

KATRINA N. PACHECO, R.A.
NY PROFESSIONAL ARCHITECT Lic. No. 041183

"IN ACCORDANCE WITH ARTICLE 145, SECTION 7209 OF THE NYS EDUCATION LAW, ALTERATION OF THIS DOCUMENT EXCEPT BY A LICENSED PROFESSIONAL IS ILLEGAL."

DESIGNED BY:	DRAWN BY:	CHECKED BY:	REVIEWED BY:
S. MANDIC	M. LUCK	S. MANDIC	K. PACHECO

PROJECT No:	DATE:	SCALE:
SMSD2507	OCTOBER 2026	AS SHOWN

CLIENT

SOMERS CENTRAL SCHOOL DISTRICT

VARIOUS UPGRADES AT SOMERS MIDDLE SCHOOL

250 US-202, SOMERS, NY 10589

SED#: 66-21-01-06-0-001-021

CONTRACT: **ALL CONTRACTS**


STATUS: **FOR BID**

SHEET TITLE: **COVER SHEET**

DRAWING No.: **MS-G 000.00**


C:\Users\shenry\Documents_Revit Backup\SMSD2507_Central\25_A_shenry\W93L.rvt

10/30/2026 4:27:18 PM

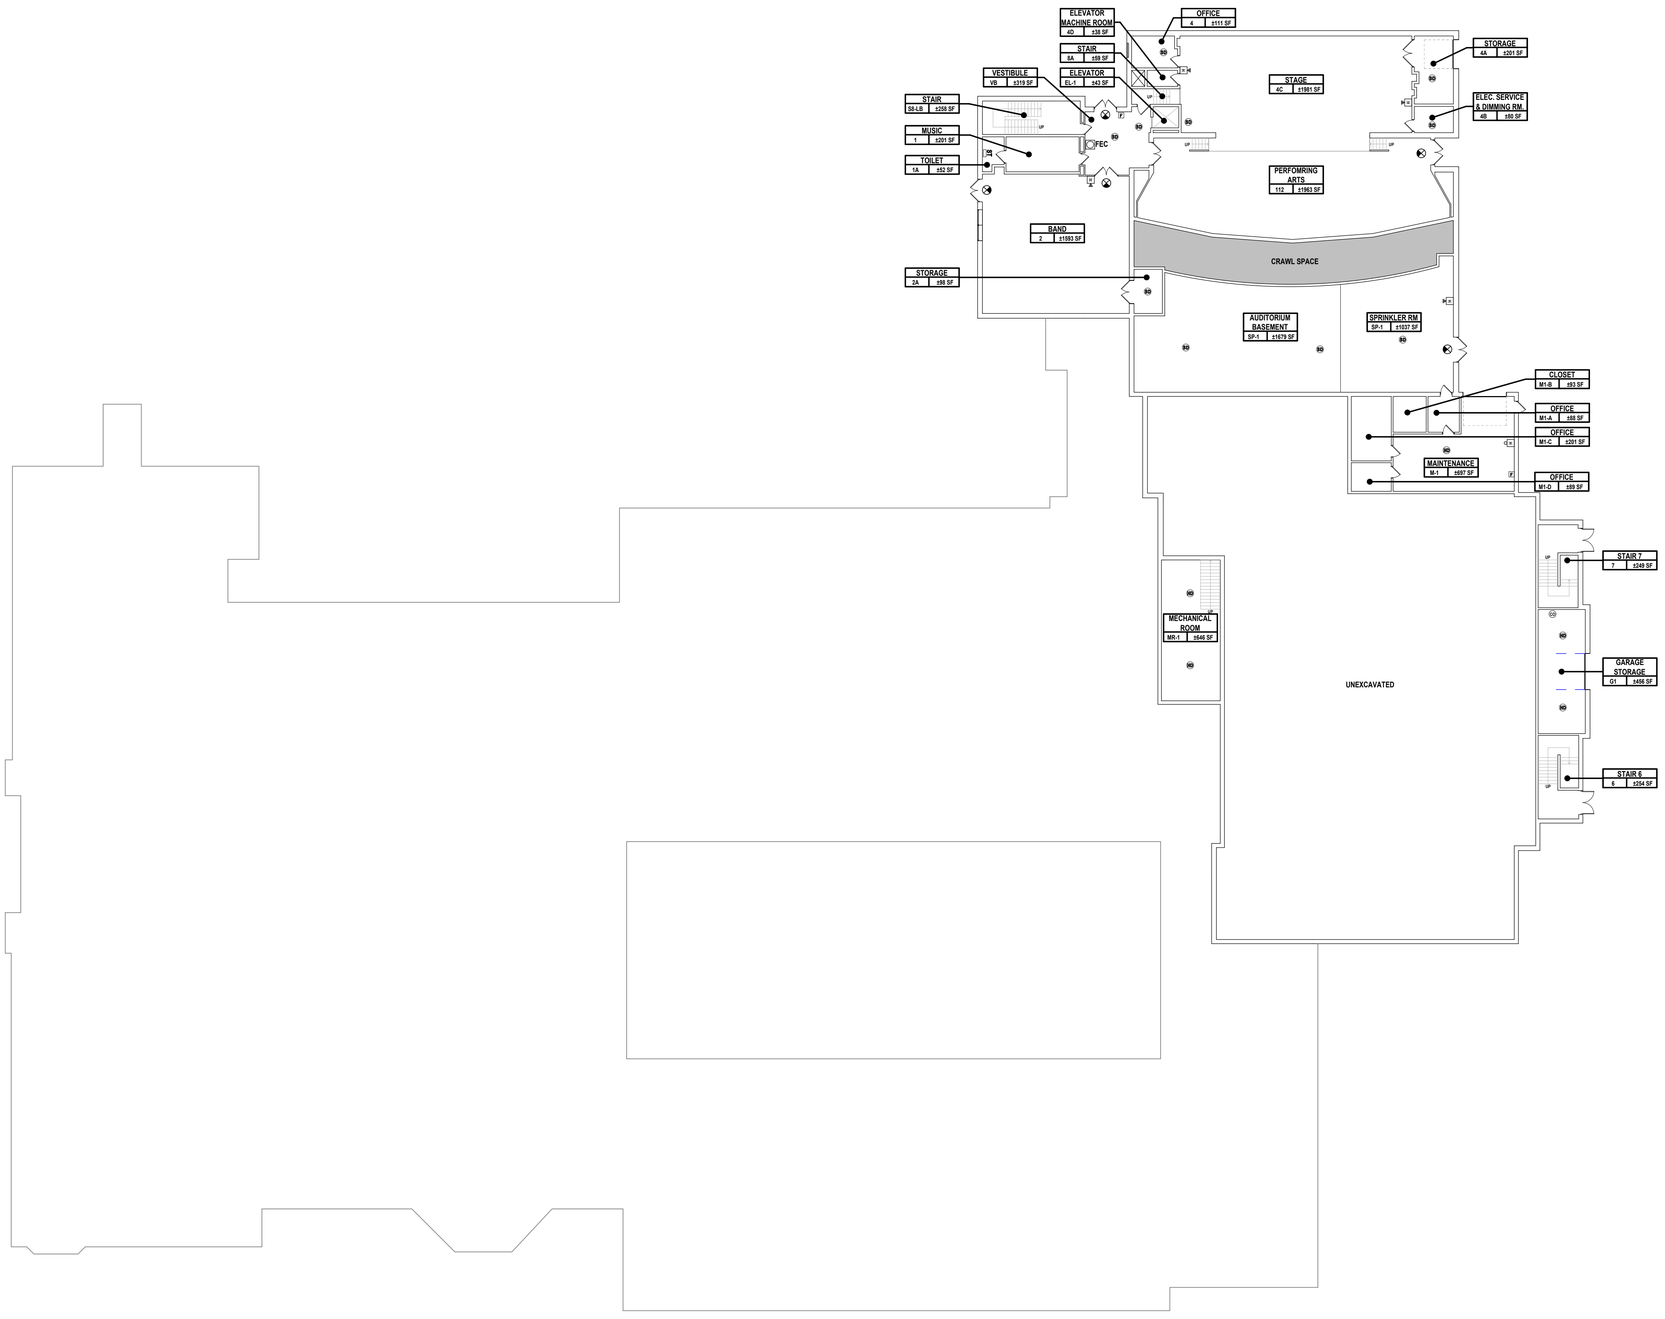

1 **EXISTING PLAN - BASEMENT (FOR INFORMATION ONLY)**
SCALE: 1" = 20'-0"

PROJECT NORTH

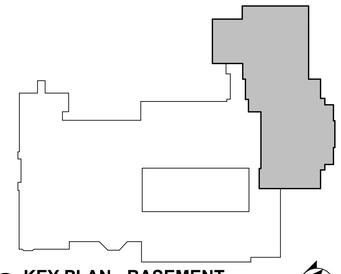

2 **KEY PLAN - BASEMENT**
SCALE: 1" = 100'-0"

PROJECT NORTH

LEGEND

NOT ALL SYMBOLS MAY BE USED

ROOM NAME / ROOM / 000 ± S.F. / ROOM NUMBER / AREA	ROOM NUMBER DESIGNATION TAG NOTE: * ASTERISK INDICATES ITEM REQUIRES FIELD VERIFICATION # HASH INDICATES ROOM NUMBER TO BE ASSIGNED BY DISTRICT
FE / FEC	EXISTING FIRE EXTINGUISHER & EXISTING FIRE EXTINGUISHER CABINET
F	EXISTING PULL STATION
ST	EXISTING FIRE ALARM STROBE
H	EXISTING HORN / STROBE COMBO
H	EXISTING FIRE ALARM HORN
H	EXISTING BELL STROBE
B	EXISTING FIRE ALARM BELL
AED	EXISTING AUTOMATED EXTERNAL DEFIBRILLATOR
SD	EXISTING SMOKE DETECTOR
	EXISTING EXIT SIGN
EL	EXISTING EMERGENCY LIGHTING
EX / EL	EXISTING EXIT SIGN AND EMERGENCY LIGHTING
R	INDICATES RESCUE WINDOW LOCATIONS
HD	EXISTING HEAT DETECTOR
CO	EXISTING CARBON MONOXIDE DETECTOR
GD	EXISTING GAS DETECTOR
RAL	REMOTE ALARM LAMP
CM	CONTROL MODULE

H2M architects + engineers

1133 Westchester Avenue, Suite N-210
White Plains, NY 10605
914.358.5623 • www.h2m.com
NY Architecture & Landscape Architecture: No Certificate Required
NY Engineering Certificate of Authorization No.: 0018178

CONSULTANTS:

MARK	DATE	DESCRIPTION

REGISTERED ARCHITECT KATRINA PACHECO 041183 STATE OF NEW YORK

09/30/2029
Exp. Date

KATRINA N. PACHECO, R.A.
NY PROFESSIONAL ARCHITECT Lic. No. 041183

"IN ACCORDANCE WITH ARTICLE 145, SECTION 7209 OF THE NYS EDUCATION LAW, ALTERATION OF THIS DOCUMENT EXCEPT BY A LICENSED PROFESSIONAL IS ILLEGAL"

DESIGNED BY:	DRAWN BY:	CHECKED BY:	REVIEWED BY:
S. MANDIC	A. DUNN	S. MANDIC	K. PACHECO

PROJECT No:	DATE:	SCALE:
SMSD2507	OCTOBER 2026	AS SHOWN

CLIENT

SOMERS CENTRAL SCHOOL DISTRICT

VARIOUS UPGRADES AT SOMERS MIDDLE SCHOOL

250 US-202, SOMERS, NY 10589

SED#: 66-21-01-06-0-001-021

CONTRACT

ALL CONTRACTS

STATUS

FOR BID


SHEET TITLE

EXISTING PLAN BASEMENT (FOR INFORMATION ONLY)

DRAWING No.

MS-G 100.00

C:\Users\chenry\Documents_Revit Backup\SMSD2507_Central\25_A_chenryV89SL.rvt
10/30/2026 4:27:22 PM

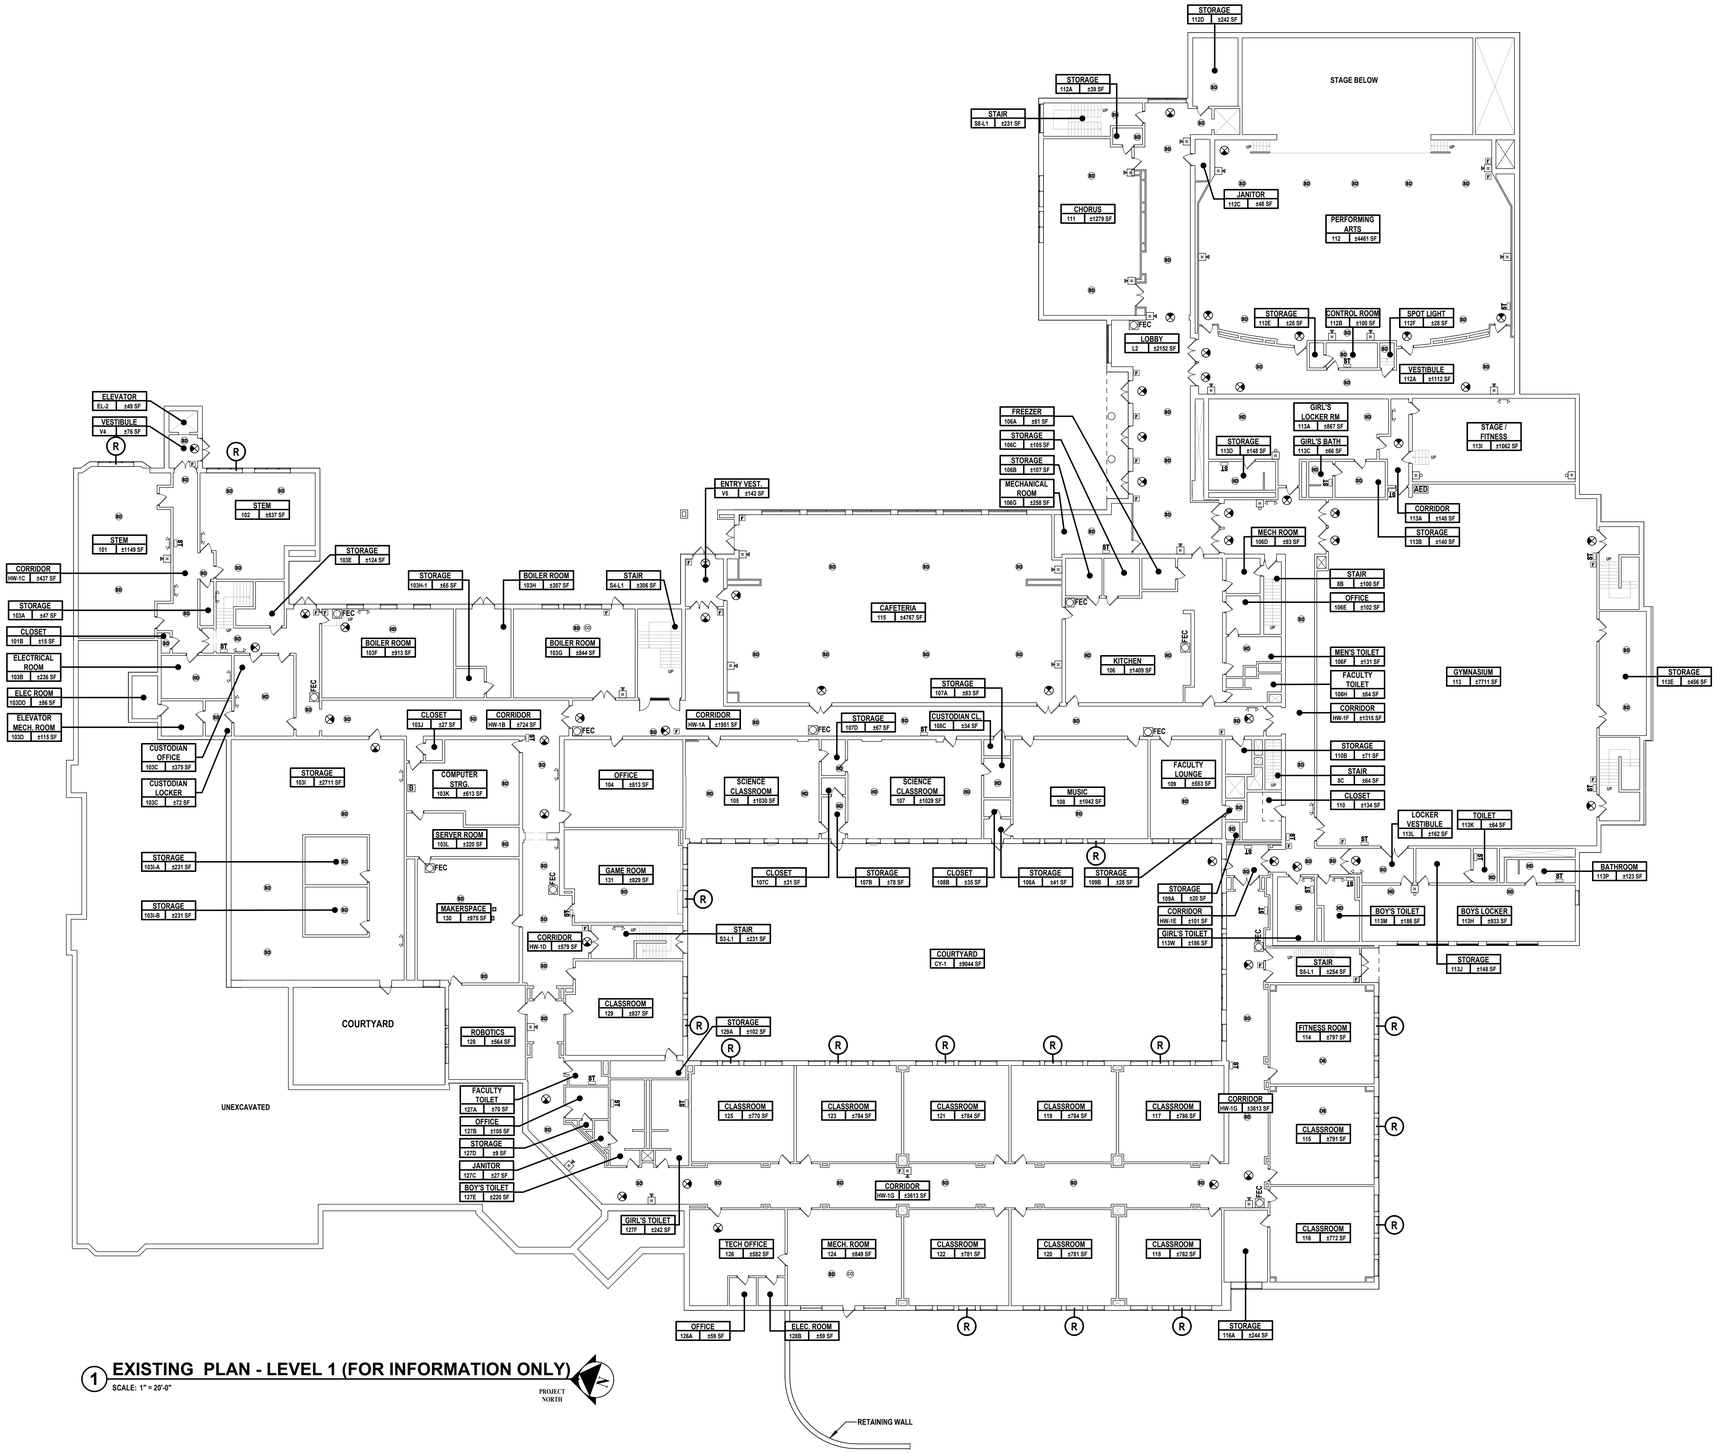

LEGEND

NOT ALL SYMBOLS MAY BE USED

ROOM NAME / ROOM / 000 ± S.F. / ROOM NUMBER / AREA	ROOM NUMBER DESIGNATION TAG NOTE: * ASTERISK INDICATES ITEM REQUIRES FIELD VERIFICATION # HASH INDICATES ROOM NUMBER TO BE ASSIGNED BY DISTRICT
FE / FEC	EXISTING FIRE EXTINGUISHER & EXISTING FIRE EXTINGUISHER CABINET
F	EXISTING PULL STATION
ST	EXISTING FIRE ALARM STROBE
H	EXISTING HORN / STROBE COMBO
H	EXISTING FIRE ALARM HORN
H	EXISTING BELL STROBE
B	EXISTING FIRE ALARM BELL
AED	EXISTING AUTOMATED EXTERNAL DEFIBRILLATOR
SD	EXISTING SMOKE DETECTOR
	EXISTING EXIT SIGN
EL	EXISTING EMERGENCY LIGHTING
EX / EL	EXISTING EXIT SIGN AND EMERGENCY LIGHTING
R	INDICATES RESCUE WINDOW LOCATIONS
HD	EXISTING HEAT DETECTOR
CO	EXISTING CARBON MONOXIDE DETECTOR
GD	EXISTING GAS DETECTOR
RAL	REMOTE ALARM LAMP
CM	CONTROL MODULE

H2M architects + engineers

1133 Westchester Avenue, Suite N-210
White Plains, NY 10605
914.358.5623 • www.h2m.com
NY Architecture & Landscape Architecture: No Certificate Required
NY Engineering Certificate of Authorization No.: 0018178

CONSULTANTS:

MARK	DATE	DESCRIPTION

REGISTERED ARCHITECT KATRINA PACHECO 041183 STATE OF NEW YORK

09/30/2029
KATRINA N. PACHECO, R.A.
NY PROFESSIONAL ARCHITECT Lic. No. 041183
Exp. Date

"IN ACCORDANCE WITH ARTICLE 145, SECTION 7209 OF THE NYS EDUCATION LAW, ALTERATION OF THIS DOCUMENT EXCEPT BY A LICENSED PROFESSIONAL IS ILLEGAL."

DESIGNED BY:	DRAWN BY:	CHECKED BY:	REVIEWED BY:
S. MANDIC	A. DUNN	S. MANDIC	K. PACHECO

PROJECT No:	DATE:	SCALE:
SMSD2507	OCTOBER 2026	AS SHOWN

CLIENT

SOMERS CENTRAL SCHOOL DISTRICT

VARIOUS UPGRADES AT SOMERS MIDDLE SCHOOL

250 US-202, SOMERS, NY 10589

SED#: 66-21-01-06-0-001-021

CONTRACT

ALL CONTRACTS

STATUS

FOR BID


SHEET TITLE

EXISTING PLAN LEVEL 1 (FOR INFORMATION ONLY)

DRAWING No.

MS-G 101.00


C:\Users\chenry\Documents_Revit Backup\SMSD2507_Central25_A_chenryV893L.rvt
10/30/2026 4:27:30 PM

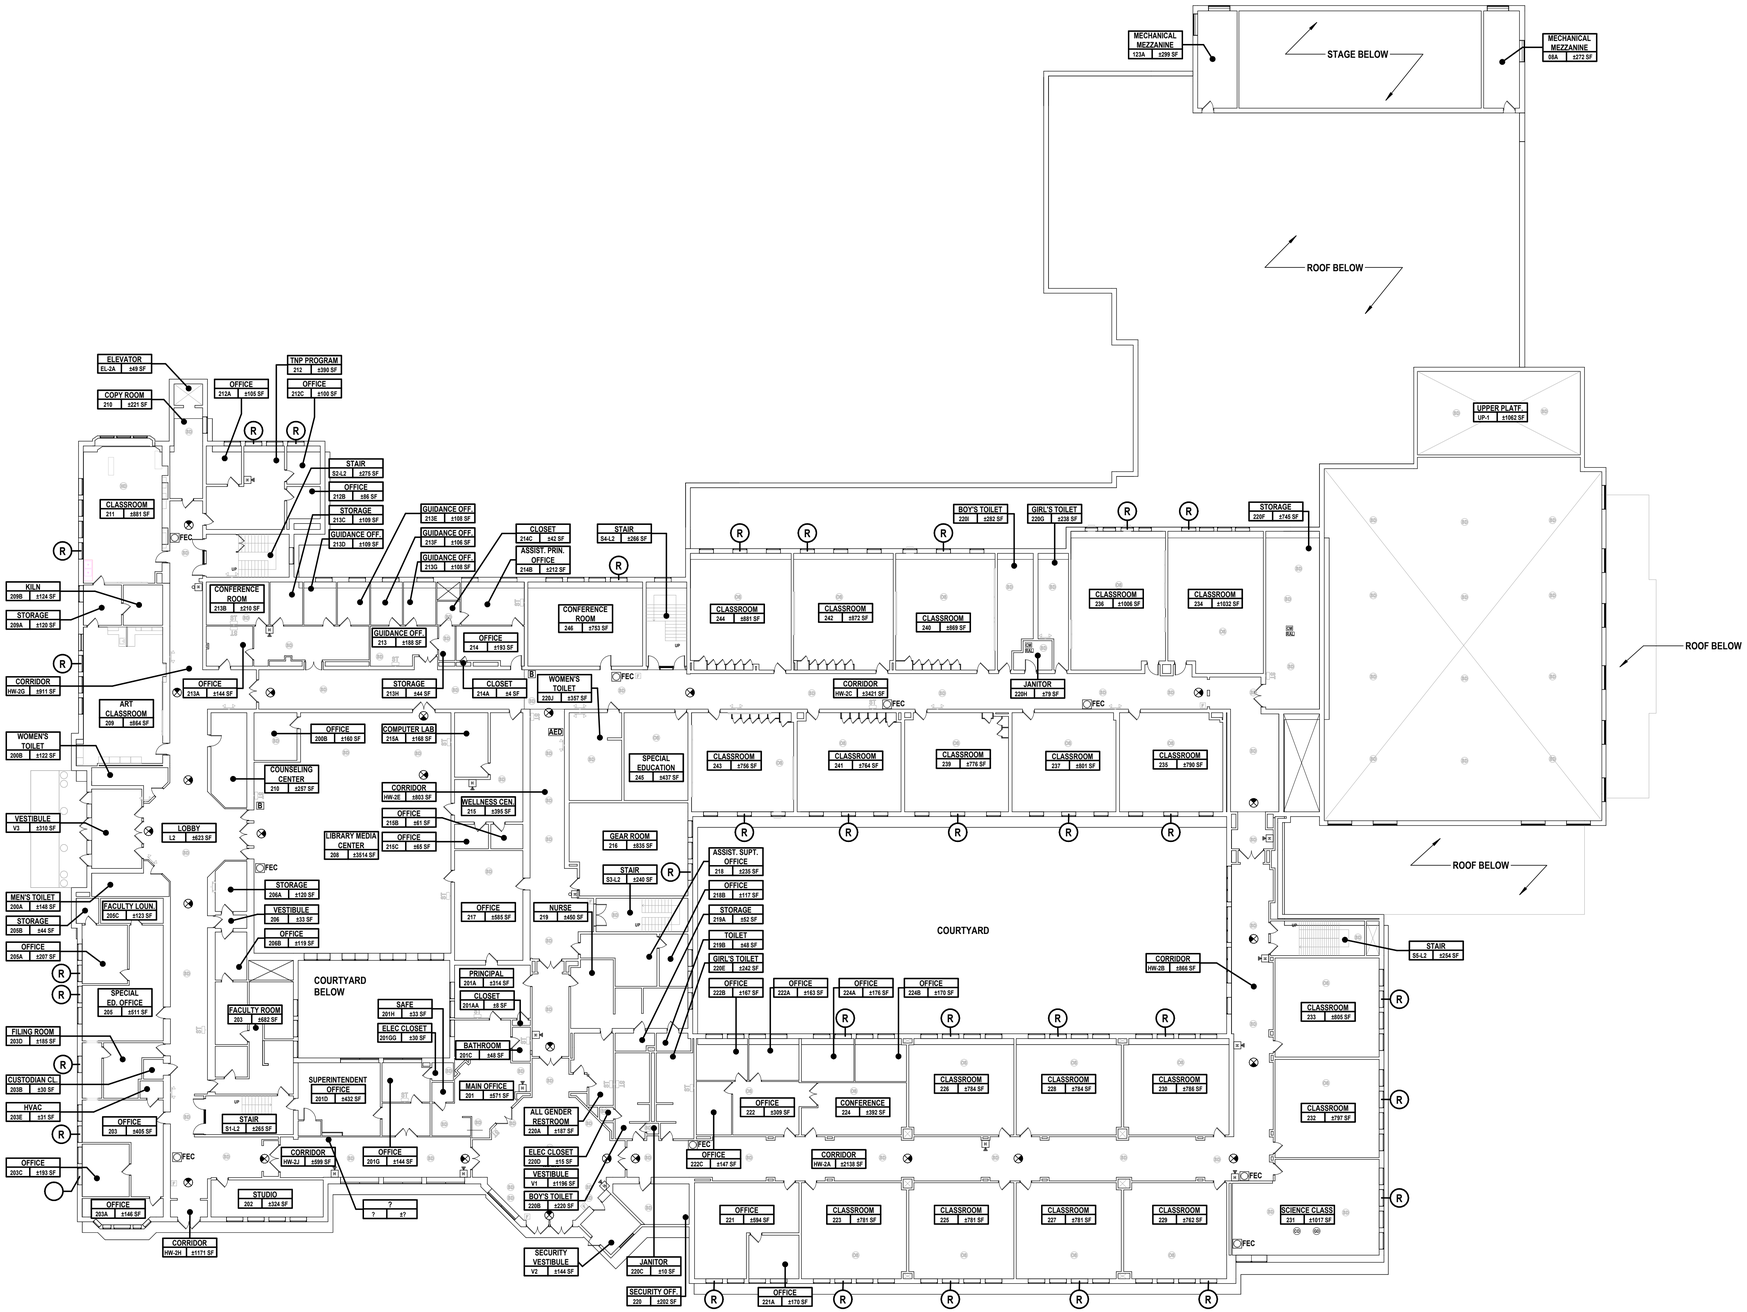

1 EXISTING PLAN - LEVEL 2 (FOR INFORMATION ONLY)

SCALE: 1" = 20'-0"

PROJECT NORTH

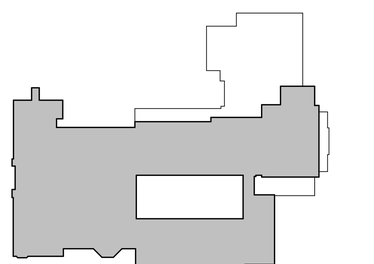

2 KEY PLAN - LEVEL 2

SCALE: 1" = 100'-0"

PROJECT NORTH

LEGEND

NOT ALL SYMBOLS MAY BE USED

ROOM NAME / ROOM / 000 ± S.F. / ROOM NUMBER / AREA	ROOM NUMBER DESIGNATION TAG NOTE: * ASTERISK INDICATES ITEM REQUIRES FIELD VERIFICATION # HASH INDICATES ROOM NUMBER TO BE ASSIGNED BY DISTRICT
FE / FEC	EXISTING FIRE EXTINGUISHER & EXISTING FIRE EXTINGUISHER CABINET
F	EXISTING PULL STATION
ST	EXISTING FIRE ALARM STROBE
H	EXISTING HORN / STROBE COMBO
H	EXISTING FIRE ALARM HORN
H	EXISTING BELL STROBE
B	EXISTING FIRE ALARM BELL
AED	EXISTING AUTOMATED EXTERNAL DEFIBRILLATOR
SD	EXISTING SMOKE DETECTOR
	EXISTING EXIT SIGN
EL	EXISTING EMERGENCY LIGHTING
EX / EL	EXISTING EXIT SIGN AND EMERGENCY LIGHTING
R	INDICATES RESCUE WINDOW LOCATIONS
HD	EXISTING HEAT DETECTOR
CO	EXISTING CARBON MONOXIDE DETECTOR
GD	EXISTING GAS DETECTOR
RAL	REMOTE ALARM LAMP
CM	CONTROL MODULE

H2M architects + engineers

1133 Westchester Avenue, Suite N-210
White Plains, NY 10605
914.358.5623 • www.h2m.com
NY Architecture & Landscape Architecture: No Certificate Required
NY Engineering Certificate of Authorization No.: 0018178

CONSULTANTS:

MARK	DATE	DESCRIPTION

REGISTERED ARCHITECT KATRINA PACHECO 041183 STATE OF NEW YORK

09/30/2029
Exp. Date

KATRINA N. PACHECO, R.A.
NY PROFESSIONAL ARCHITECT Lic. No. 041183

"IN ACCORDANCE WITH ARTICLE 145, SECTION 7209 OF THE NYS EDUCATION LAW, ALTERATION OF THIS DOCUMENT EXCEPT BY A LICENSED PROFESSIONAL IS ILLEGAL."

DESIGNED BY:	DRAWN BY:	CHECKED BY:	REVIEWED BY:
S. MANDIC	A. DUNN	S. MANDIC	K. PACHECO

PROJECT No:	DATE:	SCALE:
SMSD2507	OCTOBER 2026	AS SHOWN

CLIENT

SOMERS CENTRAL SCHOOL DISTRICT

VARIOUS UPGRADES AT SOMERS MIDDLE SCHOOL

250 US-202, SOMERS, NY 10589

SED#: 66-21-01-06-0-001-021

CONTRACT

ALL CONTRACTS

STATUS

FOR BID

SHEET TITLE


EXISTING PLAN LEVEL 2 (FOR INFORMATION ONLY)

DRAWING No.

MS-G 102.00

C:\Users\cherny\Documents_Revit Backup\SMSD2507_Central25_A_cherny.V893L.rvt


10/30/2026 4:27:39 PM

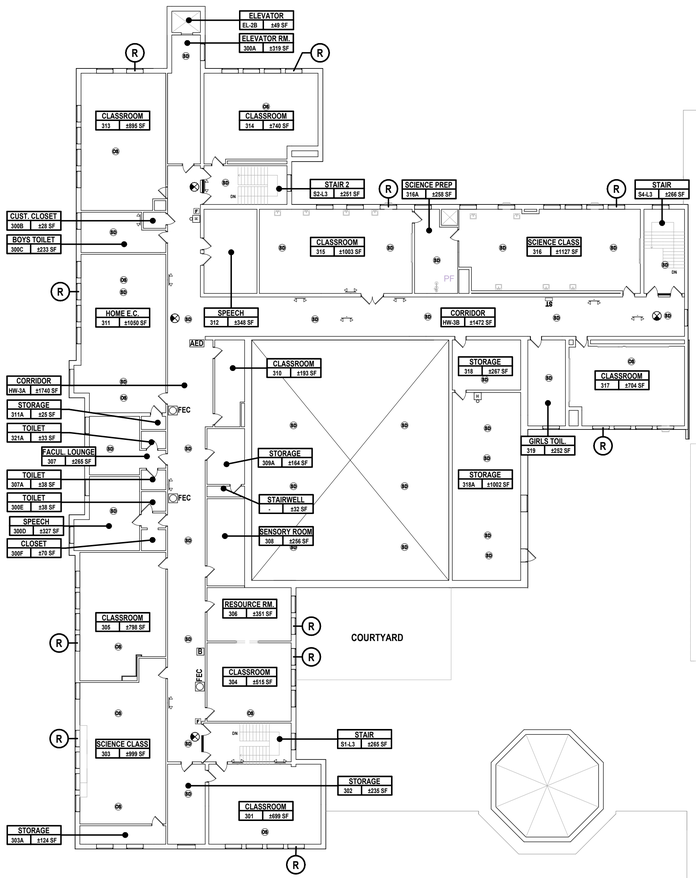

1 EXISTING PLAN - LEVEL 3 (FOR INFORMATION ONLY)

SCALE: 1" = 20'-0"

PROJECT NORTH

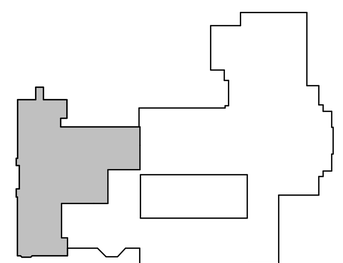

2 KEY PLAN - LEVEL 3

SCALE: 1" = 100'-0"

PROJECT NORTH

LEGEND

NOT ALL SYMBOLS MAY BE USED

ROOM NAME / ROOM / 000 ± S.F. / ROOM NUMBER / AREA	ROOM NUMBER DESIGNATION TAG NOTE: * ASTERISK INDICATES ITEM REQUIRES FIELD VERIFICATION # HASH INDICATES ROOM NUMBER TO BE ASSIGNED BY DISTRICT
FE / FEC	EXISTING FIRE EXTINGUISHER & EXISTING FIRE EXTINGUISHER CABINET
F	EXISTING PULL STATION
ST	EXISTING FIRE ALARM STROBE
H	EXISTING HORN / STROBE COMBO
H	EXISTING FIRE ALARM HORN
H	EXISTING BELL STROBE
B	EXISTING FIRE ALARM BELL
AED	EXISTING AUTOMATED EXTERNAL DEFIBRILLATOR
SD	EXISTING SMOKE DETECTOR
	EXISTING EXIT SIGN
EL	EXISTING EMERGENCY LIGHTING
EX / EL	EXISTING EXIT SIGN AND EMERGENCY LIGHTING
R	INDICATES RESCUE WINDOW LOCATIONS
HD	EXISTING HEAT DETECTOR
CO	EXISTING CARBON MONOXIDE DETECTOR
GD	EXISTING GAS DETECTOR
RAL	REMOTE ALARM LAMP
CM	CONTROL MODULE

H2M architects + engineers

1133 Westchester Avenue, Suite N-210
White Plains, NY 10605
914.358.5623 • www.h2m.com
NY Architecture & Landscape Architecture: No Certificate Required
NY Engineering Certificate of Authorization No.: 0018178

CONSULTANTS:

MARK	DATE	DESCRIPTION

REGISTERED ARCHITECT KATRINA PACHECO 041183 STATE OF NEW YORK

09/30/2029
Exp. Date

KATRINA N. PACHECO, R.A.
NY PROFESSIONAL ARCHITECT Lic. No. 041183

"IN ACCORDANCE WITH ARTICLE 145, SECTION 7209 OF THE NYS EDUCATION LAW, ALTERATION OF THIS DOCUMENT EXCEPT BY A LICENSED PROFESSIONAL IS ILLEGAL"

DESIGNED BY:	DRAWN BY:	CHECKED BY:	REVIEWED BY:
S. MANDIC	A. DUNN	S. MANDIC	K. PACHECO

PROJECT No:	DATE:	SCALE:
SMSD2507	OCTOBER 2026	AS SHOWN

CLIENT

SOMERS CENTRAL SCHOOL DISTRICT

VARIOUS UPGRADES AT SOMERS MIDDLE SCHOOL

250 US-202, SOMERS, NY 10589

SED#: 66-21-01-06-0-001-021

CONTRACT

ALL CONTRACTS

STATUS

FOR BID

SHEET TITLE

EXISTING PLAN LEVEL 3 (FOR INFORMATION ONLY)

DRAWING No.

MS-G 103.00

C:\Users\cherny\Documents_Revit Backup\SMSD2507_Central25_A_cherryV893L.rvt

10/30/2026 4:27:42 PM

BUILDING CODE OF NEW YORK STATE

(NYS BUILDING CODE TABLE 504.3 & 504.4)

	ALLOWED	EXISTING	PROPOSED
BUILDING OCCUPANCY	EDUCATIONAL (GROUP E)	EDUCATIONAL (GROUP E)	NO CHANGE
CONSTRUCTION CLASSIFICATION	IIA / IIB	IIA / IIB	NO CHANGE
HEIGHT (STORIES)	3 / 2	3 ABOVE GRADE	NO CHANGE
HEIGHT (FEET)	65 / 55	33 / 35	NO CHANGE

NOTES

1. EDUCATIONAL GROUP 'E' OCCUPANCY INCLUDES, AMONG OTHERS, THE USE OF A BUILDING OR STRUCTURE, OR A PORTION THEREOF, BY SIX OR MORE PERSONS AT ANY ONE TIME FOR EDUCATIONAL PURPOSES THROUGH THE 12TH GRADE.

APPLICABLE BUILDING CODES

- NEW YORK STATE EDUCATION DEPARTMENT MANUAL OF PLANNING STANDARDS 2022
- 2025 EXISTING BUILDING CODE OF NEW YORK STATE
- 2025 FIRE CODE OF NEW YORK STATE
- 2025 MECHANICAL CODE OF NEW YORK STATE
- 2025 PLUMBING CODE OF NEW YORK STATE
- 2025 FUEL GAS CODE OF NEW YORK STATE
- 2025 ENERGY CONSERVATION CONSTRUCTION CODE OF NEW YORK STATE
- NFPA 70 - NATIONAL ELECTRICAL CODE - 2023 EDITION
- ACCESSIBLE BUILDINGS ICC/ANSI A117.1- 2017 EDITION
- AMERICAN WITH DISABILITIES ACT

GENERAL CODE NOTES

(NYS EXISTING BUILDING CODE)

1. "THE REMOVAL AND REPLACEMENT OR THE COVERING OF EXISTING MATERIALS, ELEMENTS, EQUIPMENT, OR FIXTURES USING NEW MATERIALS, ELEMENTS, EQUIPMENT, OR FIXTURES THAT SERVE THE SAME PURPOSE", IS CLASSIFIED AS AN ALTERATION LEVEL 1 PER NYSEBC 2025 SECTION 602.1.
2. LEVEL 2 ALTERATIONS INCLUDE "THE RECONFIGURATION OF SPACE, THE ADDITION OR ELIMINATION OF ANY DOOR OR WINDOW, THE RECONFIGURATION OR EXTENSION OF ANY SYSTEM, OR THE INSTALLATION OF ANY ADDITIONAL EQUIPMENT." PER NYSEBC 2025 SECTION 603.1.
3. EXISTING EGRESS SHALL BE MAINTAINED. EXISTING EXIT SIGNS TO REMAIN (TYP. FOR ALL)
4. EXISTING ACCESSIBILITY SHALL BE MAINTAINED. IT IS CONSIDERED TECHNICALLY INFEASIBLE TO INCREASE ACCESSIBILITY FOR EXISTING DOORS RECESSED WITHIN EXISTING CONSTRUCTION AS EXISTING CONDITIONS PROHIBIT MODIFICATION NECESSARY TO PROVIDE ACCESSIBILITY.
5. EXISTING SMOKE DETECTORS TO REMAIN (TYP. FOR ALL).
6. EXISTING FIRE EXTINGUISHERS TO REMAIN (TYP. FOR ALL).
7. ALL GLAZING IN DOORS, FIXED SIDE PANELS ADJOINING DOORS, INTERIOR PARTITIONS WHERE GLAZING EXTENDS TO WITHIN 1'-6" OF FINISHED FLOOR AND GLASS PANELS GREATER THAN 50 SQ. FT. TO BE FULLY TEMPERED SAFETY GLASS PER 2406.1.
8. ACCESSIBLE ENTRANCES ARE PROVIDED AS REQUIRED INTO THE BUILDING FROM THE EXTERIOR PER 1105.1.
9. INTERIOR GLAZING SIZES AND TYPES SHALL COMPLY WITH FIRE RATING (UL 263, ASTM E119) PER 703.6.

FIRE-RESISTANCE RATING REQUIREMENTS FOR BUILDING ELEMENTS

(NYS BUILDING CODE TABLE 601)

EXISTING BUILDING OCCUPANCY CLASSIFICATION: BUSINESS GROUP E - EDUCATIONAL
EXISTING CONSTRUCTION CLASSIFICATION: TYPE IIA AND IIB

BUILDING ELEMENT	HOURS	
	IIA	IIB
STRUCTURAL FRAME	1	0
EXTERIOR BEARING WALLS	1	0
EXTERIOR NON-BEARING WALLS	-	-
FIRE SEPARATION DISTANCE: X < 5	1	1
FIRE SEPARATION DISTANCE: 5 ≤ X < 10	1	1
FIRE SEPARATION DISTANCE: 10 ≤ X < 30	1	0
FIRE SEPARATION DISTANCE: X ≥ 30	0	0
INTERIOR BEARING WALLS	1	1
INTERIOR NON-BEARING WALLS	0	0
FLOOR CONSTRUCTION	1	0
ROOF CONSTRUCTION	1	0

NOTE:
1. THE EXISTING BUILDING CONSTRUCTION CLASSIFICATION IS ASSUMED TO BE TYPE IIA AND IIB

CHAPTER 6 - CLASSIFICATION OF WORK

CODE SECTION	REQUIRED/ALLOWED	ACTUAL AND PROPOSED
SECTION 601.2 WORK AREA	APPLIES- THE WORK AREA AS DEFINED IN CHAPTER 2, SHALL BE IDENTIFIED ON THE CONSTRUCTION DOCUMENTS	REFER TO "PROJECT SCOPE" DESCRIPTION FOR WORK DONE WITHIN THE EXISTING BUILDING AND INCLUDED UNDER THIS APPLICATION.
SECTION 604.1 ALTERATION-LEVEL 2	APPLIES- LEVEL 2 ALTERATIONS COMPLIES WITH THE APPLICABLE PROVISIONS OF SECTIONS 602 AND 603.	EXISTING BUILDING TO COMPLY, REFER TO 'PROJECT SCOPE' DESCRIPTION.


ALTERATION WORK AT THIS BUILDING CONSISTS OF THE FOLLOWING:

PHASE 1: EXTERIOR
1. IMPROVEMENTS TO BUILDING ENVELOPE INCLUDING THE FOLLOWING ELEMENTS: STEEL LINTELS, WINDOW SILLS, BRICK REPOINTING, AND RESETTING FRONT ENTRY STEPS.
2. REPLACEMENT OF ROOFING.
3. REPAIR OF BAY WINDOWS AND REPLACEMENT OF WINDOWS TO BAY WINDOW ON EAST FACADE.
4. REPLACEMENT OF LOWER FIELD TURF.
5. REPLACEMENT OF EXTERIOR DOOR AND FRAME AT SOUTH GYM EXIT.


INTERIOR
1. VARIOUS UPGRADES TO HVAC SYSTEM THROUGHOUT THE BUILDING.
2. UPGRADES TO VARIOUS ELEMENTS F CLASSROOMS THROUGHOUT.
3. REPLACEMENT OF ANTIQUATED ELECTRICAL EQUIPMENT AND PANEL BOARDS.
4. UPGRADES TO KITCHEN FACULTY BATHROOMS.
5. REPLACEMENT OF DOORS ON SECOND AND THIRD FLOOR.
6. REPLACEMENT OF WIRE GLASS WITH FIRE RATING, DOOR CLOSERS, AND WOOD DOORS AT STAIRS ON THIRD FLOOR.

2025 EBCNYS CHAPTER 8 ALTERATIONS - LEVEL 2


CODE SECTION	REQUIRED/ALLOWED	ACTUAL AND PROPOSED
SECTION 801.4 COMPLIANCE	IN ADDITION TO THE REQUIREMENTS OF CHAPTER 8, ALL WORK SHALL COMPLY WITH THE REQUIREMENTS OF CHAPTER 7	NEW WORK SHALL COMPLY WITH THE BUILDING CODE OF NEW YORK STATE
SECTION 802 BUILDING ELEMENTS AND MATERIALS	EXISTING VERTICAL OPENINGS SHALL COMPLY WITH THE PROVISIONS OF SECTION 802.2.1, 802.2.2, AND 802.2.3 FROM THE HIGHEST WORK AREA FLOOR TO THE LEVEL OF EXIST DISCHARGE AND FLOORS BELOW.	DOES NOT APPLY
SECTION 803.4 FIRE ALARM AND DETECTION	AN APPROVED FIRE ALARM SYSTEM AND DETECTION SYSTEM SHALL BE INSTALLED IN ACCORDANCE WITH THIS SECTION OF THE BUILDING CODE OF NYS.	COMPLIES
SECTION 804 MEANS OF EGRESS	MEANS OF EGRESS SHALL COMPLY WITH THE REQUIREMENTS OF SECTION 804.2, 804.4, AND 804.5	COMPLIES
SECTION 805 STRUCTURAL	ANY EXISTING GRAVITY LOAD-CARRYING STRUCTURALLY ELEMENT FOR WHICH AN ALTERNATION CAUSES AN INCREASE IN DESIGN DEAD LOAD, LIVE, OR SNOW LOAD INCLUDING SNOW DRIFT EFFECTS, OR MORE THAN 5% SHALL REPLACED OR ALTERED AS NEEDED TO CARRY THE GRAVITY LOAD REQUIREMENTS OF NFPA 70 EXCEPT AS REQUIRED FOR IN SECTION 807.3	COMPLIES
SECTION 809 ENERGY CONSERVATION	LEVEL 2 ALTERATIONS TO EXISTING BUILDINGS ARE PERMITTED WITHOUT REQUIRING THE ENTIRE BUILDING TO COMPLY WITH THE ENERGY REQUIREMENTS. THE ALTERATIONS SHALL CONFORM TO THE ENERGY REQUIREMENTS OF THE IECC.	COMPLIES

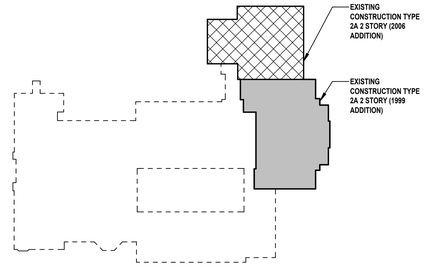


1 CONSTRUCTION TYPE KEY PLAN - BASEMENT
SCALE: 1" = 100'-0"

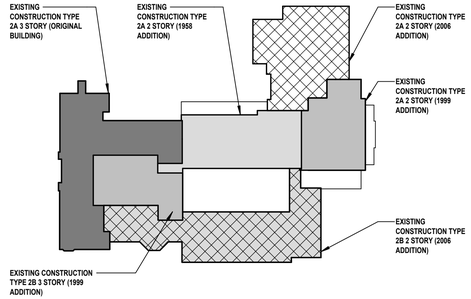

2 CONSTRUCTION TYPE KEY PLAN - LEVEL 2
SCALE: 1" = 100'-0"

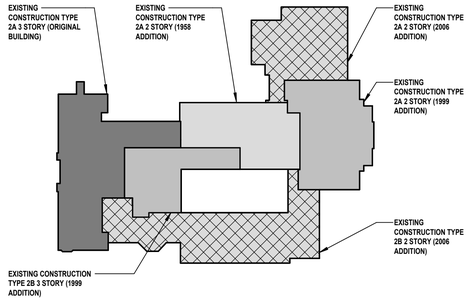

3 CONSTRUCTION TYPE KEY PLAN - LEVEL 1
SCALE: 1" = 100'-0"

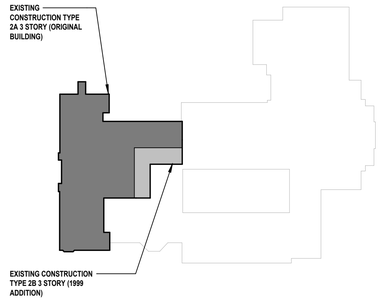

4 CONSTRUCTION TYPE KEY PLAN - LEVEL 3
SCALE: 1" = 100'-0"

H 2 M architects + engineers

1133 Westchester Avenue, Suite N-210
White Plains, NY 10605
914.358.5623 • www.h2m.com
NY Architecture & Landscape Architecture: No Certificate Required
NY Engineering Certificate of Authorization No.: 0018178

CONSULTANTS:

MARK	DATE	DESCRIPTION

REGISTERED ARCHITECT KATRINA PACHECO 041183 STATE OF NEW YORK

09/30/2029
KATRINA N. PACHECO, R.A.
NY PROFESSIONAL ARCHITECT Lic. No. 041183
Exp. Date

"IN ACCORDANCE WITH ARTICLE 145, SECTION 7209 OF THE NYS EDUCATION LAW, ALTERATION OF THIS DOCUMENT EXCEPT BY A LICENSED PROFESSIONAL IS ILLEGAL."

DESIGNED BY:	DRAWN BY:	CHECKED BY:	REVIEWED BY:
S. MANDIC	A. DUNN	S. MANDIC	K. PACHECO

PROJECT No:	DATE:	SCALE:
SMSD2507	OCTOBER 2026	AS SHOWN

CLIENT

SOMERS CENTRAL SCHOOL DISTRICT

VARIOUS UPGRADES AT SOMERS MIDDLE SCHOOL

250 US-202, SOMERS, NY 10589

SED#: 66-21-01-06-0-001-021

CONTRACT

ALL CONTRACTS

STATUS

FOR BID


SHEET TITLE

CODE CHARTS (FOR INFORMATION ONLY)

DRAWING No.

MS-G 104.00

C:\Users\cherny\Documents_Revit Backup\SMSD2507_Central25_A_cherny.V883L.rvt
10/30/2026 4:27:43 PM

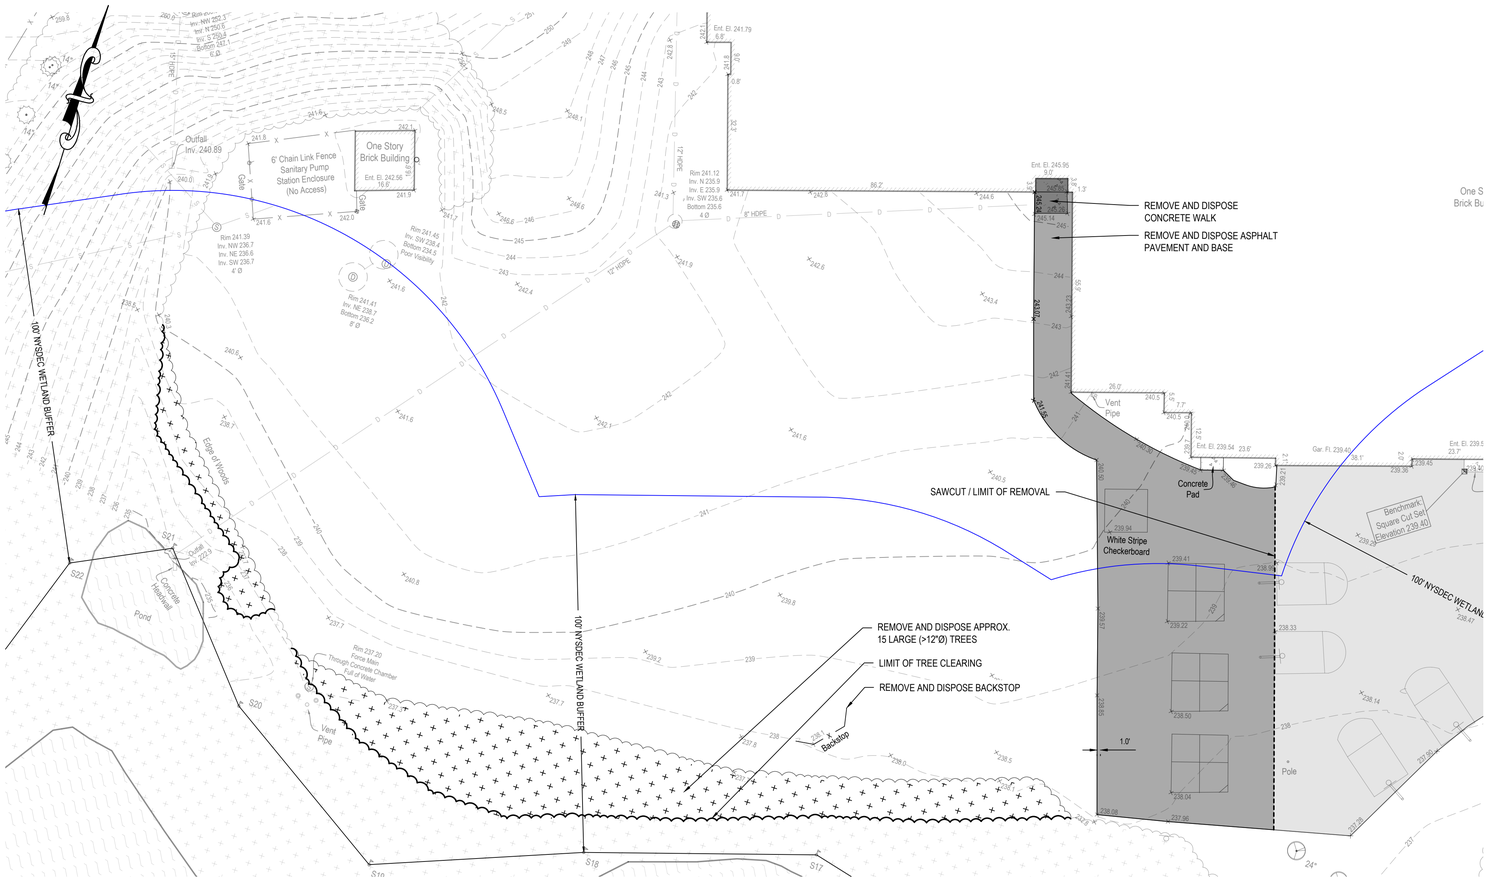

EXISTING CONDITIONS LEGEND

DESCRIPTION	SYMBOL
BENCHMARK	
DRAINAGE MANHOLE	
INLET	
SANITARY MANHOLE	
WETLAND MARKER	
100' WETLAND BUFFER	
DECIDUOUS TREE	
STORM DRAIN	D D
SANITARY SEWER	S S
FENCE	X X
CONTOUR	100
SPOT ELEVATION	100.0
ASPHALT PAVEMENT	
CONCRETE PAVEMENT	
WOODED	

DEMOLITION LEGEND

DESCRIPTION	SYMBOL
SAWCUT PAVEMENT LINE	
REMOVE AND DISPOSE EXISTING ASPHALT PAVEMENT AND BASE	
REMOVE AND DISPOSE EXISTING CONCRETE SIDEWALK	
TREE CLEARING LIMITS	

EXISTING CONDITIONS NOTES:

1. EXISTING SURVEY PREPARED BY H2M ARCHITECTS + ENGINEERS. DATED NOVEMBER 2025.
2. MARKOUT OF UNDERGROUND UTILITIES COMPLETED BY X-RAY LOCATING SERVICES, INC.
3. BENCHMARK - (SQUARE CUT SET IN CONCRETE PAD, EAST OF PROPOSED TURF FIELD, EL. 239.40).
4. LOCATION OF UNDERGROUND UTILITIES AND STRUCTURES BOTH PUBLIC AND CUSTOMER OWNED, WERE OBTAINED FROM EITHER OLD MAPS, SURVEYS, DRAWINGS/RECORDS SUPPLIED BY OTHERS AND/OR UTILITY MARKOUT. THE OWNER AND ENGINEER DO NOT GUARANTEE OR ACCEPT RESPONSIBILITY FOR ANY DAMAGE TO SUCH FACILITIES DUE TO DISCREPANCIES IN LOCATION AND SIZE SHOWN ON THE PLANS OR THOSE UTILITIES AND STRUCTURES NOT SHOWN.

SITE DEMOLITION NOTES:

1. REPORT ANY DISCREPANCIES BETWEEN ACTUAL FIELD CONDITIONS AND THE PLANS TO THE ENGINEER IN WRITING IMMEDIATELY.
2. UNDERGROUND UTILITY INFORMATION SHOWN ON THESE PLANS WAS OBTAINED FOR DESIGN PURPOSES ONLY. PROVIDE FOR CONSTRUCTION MARKOUT AND LOCATE EXISTING UNDERGROUND UTILITIES. NO EXCAVATION CAN COMMENCE UNTIL UTILITY DOCUMENTATION HAS BEEN COMPLETED.
3. AFTER MARKOUT AND PRIOR TO DISTURBING THE SITE, UNCOVER ALL SUBSURFACE UTILITIES AND STRUCTURES WITHIN LIMITS OF DISTURBANCE TO CONFIRM THEIR LOCATION AND DEPTH.
4. NO COMPENSATION WILL BE MADE FOR ANY INCONVENIENCE CAUSED BY ENCOUNTERING UTILITIES AND STRUCTURES WHICH ARE NOT SHOWN, OR ARE INACCURATELY SHOWN ON THE PLANS.
5. REPAIR ANY DAMAGE TO EXISTING UTILITIES RESULTING FROM CONTRACTOR OPERATIONS IMMEDIATELY AT NO COST TO OWNER.
6. REPAIR ANY DAMAGE TO EXISTING SITE FEATURES SCHEDULED TO REMAIN RESULTING FROM CONTRACTOR OPERATIONS AT NO COST TO OWNER.
7. SAWCUT CONCRETE PAVEMENT BACK TO NEAREST EXPANSION/CONTROL JOINT.
8. PROVIDE TEMPORARY FENCING TO PROTECT WORK AREAS. SITE LOGISTICS PLAN FOR TEMPORARY FENCING TO BE PROVIDED BY GENERAL CONTRACTOR.
9. INSTALL EROSION CONTROL MEASURES AS SHOWN ON THE EROSION AND SEDIMENT CONTROL PLAN PRIOR TO ANY GROUND DISTURBANCE.
10. DELINEATE THE LIMITS OF CLEARING AND REVIEW WITH THE OWNER PRIOR TO COMMENCING WORK.
11. NOTIFY OWNER AND ENGINEER IMMEDIATELY IN WRITING WHEN UNKNOWN STRUCTURES OR SUSPECTED HAZARDOUS OR CONTAMINATED MATERIALS ARE ENCOUNTERED PRIOR TO REMOVAL OR DISTURBANCE.
12. TAKE APPROPRIATE MEASURES TO PROTECT PEDESTRIANS AND VEHICULAR TRAFFIC DURING REMOVAL ACTIVITIES, AND PROVIDE TEMPORARY MEASURES FOR THE PROTECTION AND SAFETY OF THE PUBLIC UNTIL FINAL ACCEPTANCE BY THE OWNER.
13. BACKFILL ALL VOIDS RESULTING FROM THE REMOVAL OF EXISTING SITE FEATURES. BACKFILL TO BE SOIL, FREE OF ORGANIC MATERIAL, DEBRIS, TRASH, CLAY AND STONES LARGER THAN 4 INCHES.
14. PRIOR TO ANY WORK WITHIN RIGHT-OF-WAY, CONTRACTOR TO FINALIZE OBTAINING A HIGHWAY PERMIT FROM NYSDOT.
15. CONTRACTOR TO PROTECT ALL EXISTING SITE FEATURES THROUGHOUT DURATION OF CONSTRUCTION. EXISTING BUILDING TO BE PROTECTED IN ALL AREAS WHERE DEMOLITION AND NEW SITE WORK ABUTS BUILDING.
16. CONTRACTOR TO EXERCISE CAUTION WHEN PERFORMING WORK IN AREAS OF OVERHEAD WIRES. ALL MATERIAL AND EQUIPMENT DELIVERIES AND OPERATIONS TO BE MONITORED TO AVOID CONFLICTS.
17. LOCATION OF TEMPORARY CONSTRUCTION FENCING IS APPROXIMATE. CONTRACTOR TO PROVIDE A FINAL CONSTRUCTION PHASING AND STAGING PLAN SHOWING ALL TEMPORARY FENCING, GATE LOCATIONS AND NECESSARY SIGNAGE TO THE SATISFACTION OF ENGINEER AND CM.

GRAPHIC SCALE

20 0 10 20

(IN FEET)
1 inch = 20 ft.

811 1-800-962-7962
Dig Safely. New York
Call811
Safe digging starts here
Call before you dig
www.UDigNY.org

H2M architects + engineers
1133 Westchester Ave., Suite N-210
White Plains, NY 10605
914.358.5623 • www.h2m.com
NY Architecture & Landscape Architecture: No Certificate Required
NY Engineering Certificate of Authorization No. 0018178

CONSULTANTS:

MARK	DATE	DESCRIPTION

MATTHEW R. MOHLIN, P.E. 09/30/2026 EXP. DATE
NY PROFESSIONAL ENGINEER Lic. No. 071569
"IN ACCORDANCE WITH ARTICLE 145, SECTION 7209 OF THE NYS EDUCATION LAW, ALTERATION OF THIS DOCUMENT EXCEPT BY LICENSE PROFESSIONAL IS ILLEGAL"

DESIGNED BY:	DRAWN BY:	CHECKED BY:	REVIEWED BY:
S. PETERS	A. SODERMAN	B. LEDGER	M. MOHLIN

PROJECT No.:	DATE:	SCALE:
SMSD2507	OCTOBER 2026	AS SHOWN

CLIENT

SOMERS CENTRAL SCHOOL DISTRICT

VARIOUS UPGRADES AT SOMERS MIDDLE SCHOOL

NOT FOR CONSTRUCTION

250 US-202, SOMERS, NY 10589

SED #: 66-21-01-06-0-001-021

CONTRACT

CONTRACT C
CIVIL / SITE CONSTRUCTION

STATUS

BID DOCUMENTS


SHEET TITLE

EXISTING CONDITIONS & DEMOLITION PLAN

DRAWING No.

MS-CD 100.00

C:\Users\asoderman\appdata\local\temp\AcPublish_21960\1 CD100 Existing Conditions & Demolition Plan.dwg Last Modified: Oct 15, 2026 - 4:07pm Plotted on: Oct 15, 2026 - 4:17pm By ASoderman

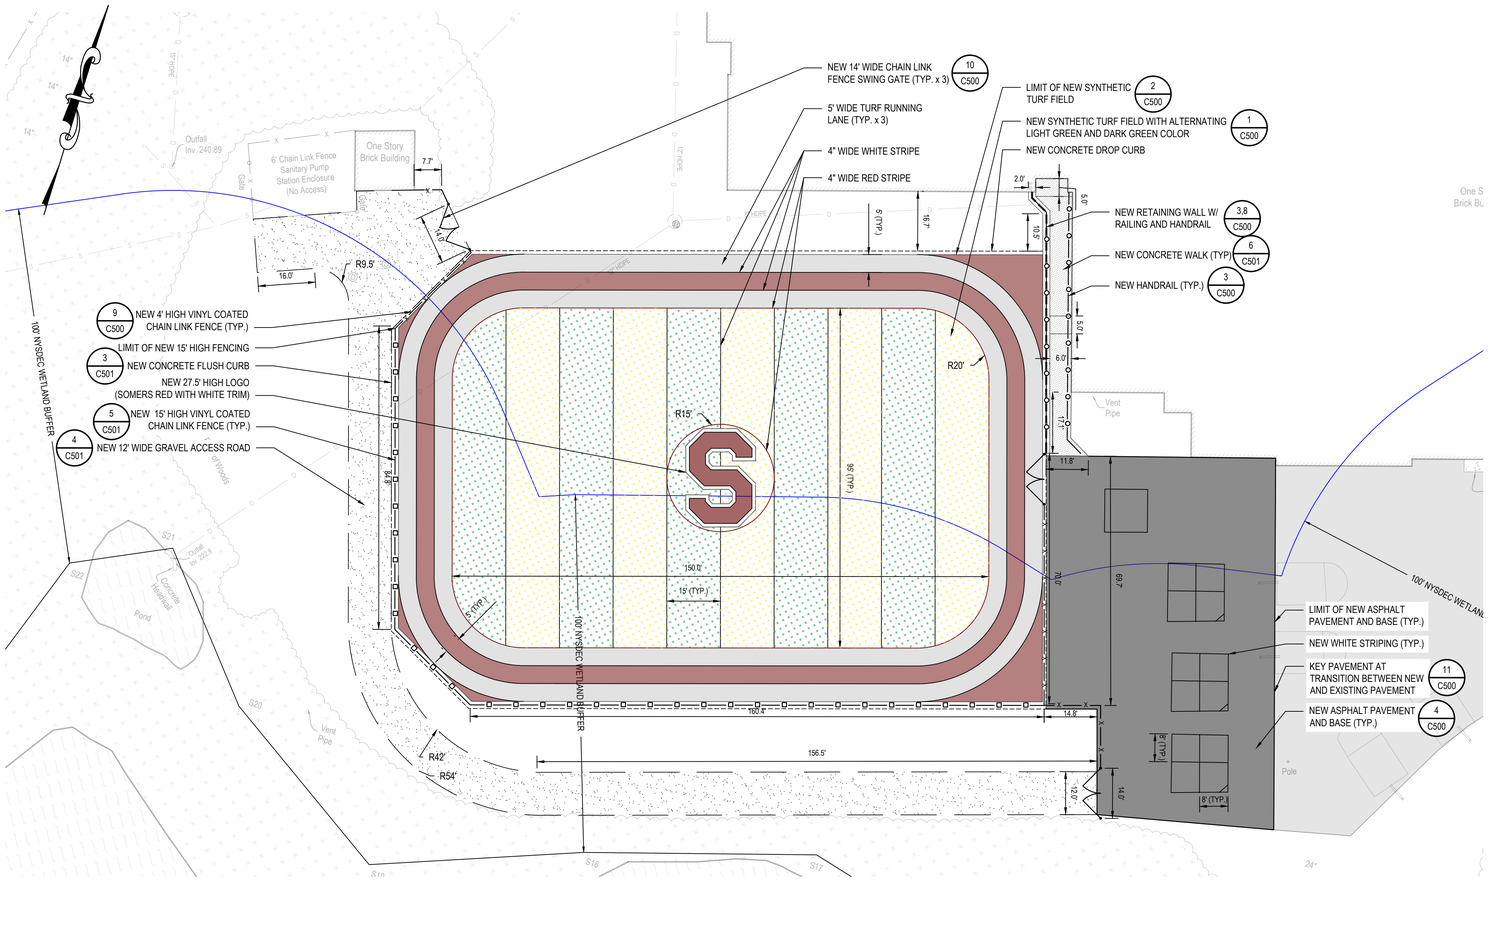

LEGEND

DESCRIPTION	SYMBOL
CURB	
CONCRETE DROP CURB	
RETAINING WALL	
ASPHALT PAVEMENT	
ALTERNATING LIGHT GREEN AND DARK GREEN SYNTHETIC TURF PLAYING SURFACE	
GRAVEL	
CHAIN LINK FENCE	x x
15' HIGH CHAIN LINK FENCE	
HANDRAIL	

SITE PLAN NOTES:

1. INSPECT THE SITE PRIOR TO SUBMISSION OF BIDS AND MAKE NO ADDITIONAL CLAIMS REGARDING SITE CONDITIONS THEREAFTER.
2. NOTIFY THE OWNER AND H2M (TELEPHONE 914-358-5623) AT LEAST 48 HOURS PRIOR TO THE COMMENCEMENT OF THE WORK. THE SAME NOTICE SHALL BE REQUIRED WHEN RESUMING WORK AFTER ANY STOPPAGE OR DELAY.
3. COMPLETE ALL SURVEY AND STAKEOUT AS REQUIRED TO PROPERLY COMPLETE THE WORK.
4. PERFORM DAILY CLEANUP OPERATIONS INCLUDING REMOVAL OF DEBRIS AND EXCESS CONSTRUCTION MATERIAL, AND DRIVEWAY/STREET CLEANING TO THE SATISFACTION OF THE OWNER.
5. DURING ALL NON-WORKING HOURS, STORE ALL EQUIPMENT AND MATERIALS WITHIN AN AREA DESIGNATED BY THE OWNER AT THE PROJECT SITE.
6. ALL CURB DIMENSIONS SHOWN REFER TO THE FACE OF CURB.
7. ALL CONSTRUCTION TO CONFORM WITH ALL APPLICABLE FEDERAL, STATE AND LOCAL CODE REQUIREMENTS.
8. COORDINATE CONSTRUCTION ACTIVITIES WITH OWNER TO MINIMIZE INTERRUPTION TO THE OWNER'S OPERATIONS.
9. RESTORE SURROUNDING AREAS DAMAGED OR DISTURBED DURING CONSTRUCTION. RESTORE TO NEW CONDITIONS AT NO ADDITIONAL COST TO THE OWNER.
10. RESTORE ALL DISTURBED GRASS AREAS AND ALL AREAS NOT SPECIFICALLY IDENTIFIED FOR OTHER IMPROVEMENTS WITH 4 INCHES OF TOPSOIL AND SEED.
11. REMOVE ALL ASPHALT FROM EXISTING CASTINGS.
12. SEAL ALL JOINTS BETWEEN NEW ASPHALT AND EXISTING ASPHALT WITH HOT ASPHALT CEMENT.

811 1-800-962-7962
Dig Safely. New York
Call811
Safe digging starts here
Call before you dig
www.UDigNY.org

GRAPHIC SCALE
20 0 10 20
(IN FEET)
1 inch = 20 ft.

H2M architects + engineers
1133 Westchester Ave., Suite N-210
White Plains, NY 10605
914.358.5623 • www.h2m.com
NY Architecture & Landscape Architecture: No Certificate Required
NY Engineering Certificate of Authorization No. 0018178

CONSULTANTS:

MARK	DATE	DESCRIPTION

MATTHEW R. MOHLIN, P.E. 09/30/2020 EXP. DATE
NY PROFESSIONAL ENGINEER Lic. No. 071569
"IN ACCORDANCE WITH ARTICLE 145, SECTION 7209 OF THE NYS EDUCATION LAW, ALTERATION OF THIS DOCUMENT EXCEPT BY LICENSE PROFESSIONAL IS ILLEGAL"

DESIGNED BY:	DRAWN BY:	CHECKED BY:	REVIEWED BY:
S. PETERS	A. SODERMAN	B. LEDGER	M. MOHLIN

PROJECT No.:	DATE:	SCALE:
SMSD2507	OCTOBER 2026	AS SHOWN

CLIENT
SOMERS CENTRAL SCHOOL DISTRICT

VARIOUS UPGRADES AT SOMERS MIDDLE SCHOOL

NOT FOR CONSTRUCTION

250 US-202, SOMERS, NY 10589

SED #: 66-21-01-06-0-001-021


CONTRACT
CONTRACT C
CIVIL / SITE CONSTRUCTION

STATUS
BID DOCUMENTS

SHEET TITLE
DIMENSIONAL SITE PLAN

DRAWING No.
MS-CS 100.00

C:\Users\asoderman\appdata\local\temp\AcPublish_21\9\02_CS100 Dimensional Site Plan.dwg Last Modified: Oct 15, 2026 - 4:45pm Plotted on: Oct 15, 2026 - 5:28pm By ASoderman

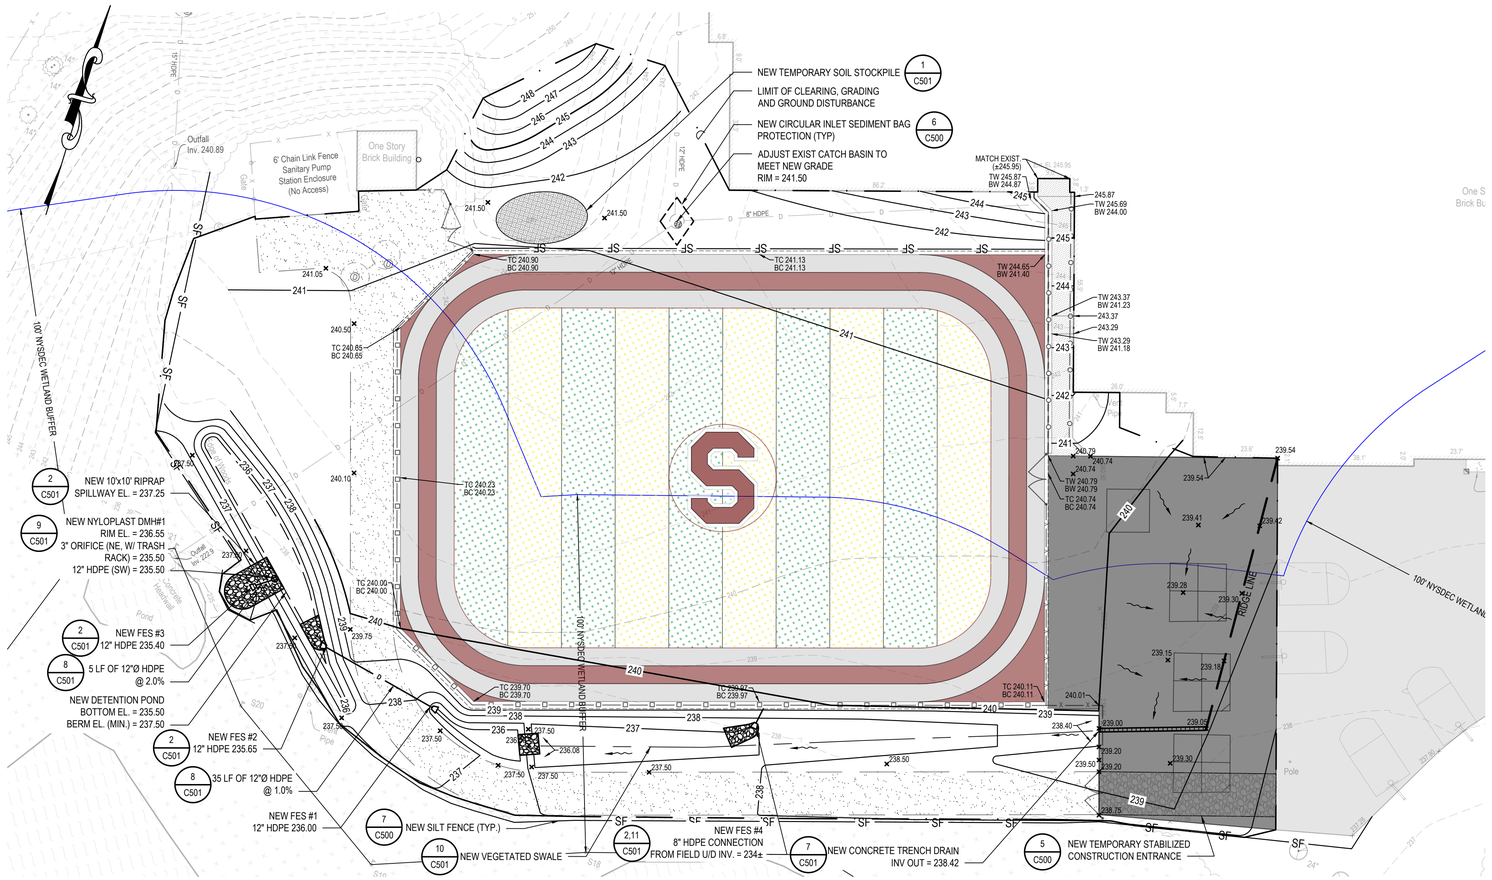

LEGEND

DESCRIPTION	SYMBOL
SPOT ELEVATION	+121.50
TOP AND BOTTOM CURB ELEVATION	TC140.00 BC139.50
MAJOR CONTOUR	240
MINOR CONTOUR	241
DRAINAGE LINE	D
NEW SILT FENCE	SF SF
LIMIT OF CLEARING, GRADING, AND GROUND DISTURBANCE	
NEW INLET SEDIMENT BAG PROTECTION	
NEW STABILIZED CONSTRUCTION ENTRANCE	

GRADING AND DRAINAGE NOTES:

1. FOR NEW CONSTRUCTION THAT MEETS EXISTING CONDITIONS, ABUTTING SURFACES SHALL BE FLUSH AND ALIGNED.
2. ADJUST ALL EXISTING CASTINGS AND VALVE COVERS TO MEET PROPOSED GRADE.
3. CONSTRUCTION DEBRIS AND EXCESS SOIL SHALL BE REMOVED AND LEGALLY DISPOSED OFF SITE.
4. UNSUITABLE SOILS ENCOUNTERED DURING CONSTRUCTION SHALL BE BROUGHT TO THE ATTENTION OF THE OWNER AND ENGINEER IMMEDIATELY IN WRITING BEFORE REMOVAL OR DISTURBANCE.

PIPE MATERIAL SPECIFICATIONS:

- DRAINAGE CONNECTIONS: 6-24"Ø SMOOTH INTERIOR HDPE (N-12)

PERMANENT SEEDING AND SOIL RESTORATION NOTES:

1. APPLICABLE TO ALL DISTURBED AREAS OF THE SITE NOT SPECIFIED FOR OTHER IMPROVEMENTS.
2. SOIL RESTORATION SHALL BE IN ACCORDANCE WITH CHAPTER 5, TABLE 5.3 OF THE NYS STORMWATER MANAGEMENT DESIGN MANUAL.
3. SOIL RESTORATION SHALL BE REQUIRED ON ALL AREAS OF THE SITE WHICH TOPSOIL WAS STRIPPED AND IN NEW PERVIOUS AREAS PREVIOUSLY IMPERVIOUS OR IN AREAS WITH HEAVY COMPACTION DUE TO CONSTRUCTION OPERATIONS.
4. SOIL RESTORATION STEPS ARE AS FOLLOWS:
   - 4.1. APPLY 3 INCHES OF COMPOST OVER SUBSOIL
   - 4.2. TILL COMPOST INTO SUBSOIL TO A DEPTH OF AT LEAST 12 INCHES USING A CAT-MOUNTED RIPPER, TRACTOR-MOUNTED DISC, OR TILLER, MIXING, AND CIRCULATING AIR AND COMPOST INTO SUBSOILS
   - 4.3. ROCK-PICK UNTIL UPLIFTED STONE/ROCK MATERIALS OF FOUR INCHES AND LARGER SIZE ARE CLEANED OFF THE SITE
   - 4.4. APPLY TOPSOIL TO A DEPTH OF 6 INCHES, COMPACT TO A UNIFORM THICKNESS OF 4" AND FINELY GRADE AND LOOSEN WITH MECHANICAL RAKES TO ENSURE SEED ACCEPTANCE
   - 4.5. SEED AND FERTILIZE AS REQUIRED BY NOTE #5 BELOW
5. SEEDING, MULCHING AND FERTILIZING SHALL BE AS FOLLOWS:
   - 5.1. FERTILIZER SHALL BE APPLIED AT 6 LBS OF FS O-F-241 FERTILIZER/1,000 SQ. FT.
   - 5.2. PERMANENT HYDROSEEDING SHALL BE IN ACCORDANCE WITH SPECIFICATION NO 329219.16. SEED MIX SHALL BE ONE OF THE TWO BELOW MIXES:

MIX A:

GRASS TYPE	% OF MIXTURE	MIN. % GERMINATION
KENTUCKY 31 FESCUE	50	90
N.K. 100 PERENNIAL RYE GRASS	25	85
PENN LAWN FESCUE	25	90

MIX B:

GRASS TYPE	% OF MIXTURE	MIN. % GERMINATION
MERION BLUEGRASS	50	80
PENN LAWN FESCUE	30	90
N.K. 106 HYBRID RYE GRASS	20	85

6. MAINTENANCE AND INSPECTION:
   - 6.1. UPON COMPLETION OF SOIL RESTORATION, AREA SHOULD BE KEPT FREE OF ANY VEHICULAR/FOOT TRAFFIC OR WEIGHTED LOADS.
   - 6.2. INSPECT GRASS AREAS DAILY TO AND WATER WHEN NECESSARY (WEATHER DEPENDANT) TO PREVENT GRASS/SOIL FROM BECOMING DRY.
   - 6.3. MOW GRASS AT REGULAR INTERVALS TO MAINTAIN AT A MAXIMUM HEIGHT OF 2-1/2 INCHES. DO NOT CUT MORE THAN 1/3 OF GRASS BLADE AT ANY ONE MOWING. NEATLY TRIM EDGES AND HAND CLIP WHERE NECESSARY. IMMEDIATELY REMOVE CLIPPINGS AFTER MOWING AND TRIMMING.
   - 6.4. MAINTAIN SEEDED AREAS IMMEDIATELY AFTER PLACEMENT UNTIL GRASS IS WELL ESTABLISHED AND EXHIBITS A VIGOROUS GROWING CONDITION (80% MIN. COVERAGE), AS DETERMINED BY AT LEAST TWO CUTTINGS, OR UNTIL THE JOB IS ACCEPTED BY THE OWNER, WHICHEVER OCCURS LAST.
   - 6.5. IF WITHIN 14-30 DAYS FOLLOWING SEEDING OF THE RESTORED AREAS GRASS HAS NOT ACHIEVED A MIN. 80% GERMINATION/COVERAGE, BARE AREAS SHALL BE RESEEDED. AREAS SHALL BE CONTINUOUSLY MAINTAINED AND RESEEDED UNTIL THE MINIMUM COVERAGE NEEDS ARE MET.

CONSTRUCTION SEQUENCING NOTES (SMSD2506 & 2507):

THE FOLLOWING IS A GENERAL SEQUENCE OF CONSTRUCTION ACTIVITIES FOR THE PHASE 2 WORK:

1. CONDUCT A PRE-CONSTRUCTION MEETING AT LEAST 48-HOURS PRIOR TO THE START OF ANY CONSTRUCTION ACTIVITIES. ATTENDEES TO INCLUDE OWNER, ARCHITECT/ENGINEER, CONTRACTOR AND DEP.
2. INSTALLATION OF CONSTRUCTION FENCING ALONG LIMITS OF DISTURBANCE. INSTALLATION OF SILT FENCING, INLET PROTECTION ON EXISTING STRUCTURES, STABILIZED CONSTRUCTION ENTRANCE AND ALL OTHER PRACTICES/MEASURES AS SHOWN ON THE EROSION & SEDIMENT CONTROL PLAN;
3. ROUGH GRADING OF THE SITE (I.E. TURF FIELD AREAS AND RAIN GARDEN AREA), THE EXISTING SOILS IN AREAS OF ASPHALT REMEDIATION ARE TO REMAIN UNDISTURBED; FOLLOWING ROUGH GRADING OF SITE ALL EXPOSED AREAS WHERE WORK WILL NOT BE PERFORMED SHOULD BE TEMPORARILY OR PERMANENTLY STABILIZED. STABILIZATION WORK MUST BE INITIATED BY THE END OF THE NEXT DAY AND COMPLETED WITHIN SEVEN (7) DAYS.
4. INSTALLATION OF THE NEW VEGETATED SWALE, RAIN GARDEN, STORMWATER INFRASTRUCTURE, DRAINAGE FRAMES & GRATES, FIELD INLETS, AND THE ASSOCIATED DRAINAGE PIPING. IMMEDIATELY INSTALL INLET PROTECTION ON ALL NEW CATCH BASINS AND FIELD INLETS WITH GRATES.
5. FINAL GRADING OF DISTURBED AREAS TO FINISHED GRADE.
6. INSTALLATION OF NEW AGGREGATE BASE COURSE IN AREAS OF NEW PAVEMENT. INSTALLATION OF NEW CURBING, SIDEWALK, PLAYGROUND SURFACING AND CONCRETE PADS. INSTALLATION OF REMAINING PLAYGROUND FEATURES.
7. SEEDING OF DISTURBED AREAS AND OTHER FINAL LANDSCAPING MEASURES.
8. FOLLOWING FINAL STABILIZATION OF DISTURBED AREAS, REMOVAL OF REMAINING TEMPORARY EROSION AND SEDIMENT CONTROLS.
9. SILT REMOVAL AND CLEANING OF INLETS PROTECTED DURING CONSTRUCTION.

EROSION CONTROL NOTES:

1. DURING THE COURSE OF CONSTRUCTION, EROSION AND SEDIMENT CONTROL MEASURES ARE NECESSARY TO PREVENT THE TRANSPORT OF SEDIMENT TO UNDISTURBED AREAS, PONDS, WATER COURSES, DRAINAGE SYSTEMS, RECHARGE BASINS, AND ROADS. THE MINIMUM EROSION CONTROL MEASURES REQUIRED ARE INDICATED ON THIS PLAN. IN ADDITION, THE FOLLOWING GENERAL CONDITIONS SHALL BE OBSERVED:
   - a. EXISTING VEGETATION SCHEDULED TO REMAIN SHALL BE PROTECTED AND REMAIN UNDISTURBED.
   - b. INSTALL ADDITIONAL EROSION AND SEDIMENT CONTROL MEASURES AS REQUIRED TO PREVENT THE INCIDENTAL DISCHARGE OF SEDIMENT FROM THE SITE.
2. SPECIFIC METHODS AND MATERIALS EMPLOYED IN THE INSTALLATION AND MAINTENANCE OF EROSION CONTROL MEASURES MUST CONFORM TO THE LATEST EDITION OF THE "NEW YORK STATE STANDARDS AND SPECIFICATIONS FOR EROSION AND SEDIMENT CONTROL".
3. INSTALL PROPRIETARY EROSION AND SEDIMENT CONTROL PRODUCTS IN ACCORDANCE WITH MANUFACTURERS INSTRUCTIONS.
4. ADJUST EROSION AND SEDIMENT CONTROL MEASURES TO ACCOMMODATE CONSTRUCTION PHASING TO MAINTAIN EFFECTIVENESS OF EROSION AND SEDIMENT CONTROL MEASURES.
5. PROTECT EXISTING DRAINAGE INLETS WITHIN THE PROJECT LIMITS AND NEW DRAINAGE INLETS INSTALLED AS PART OF THIS PROJECT FROM SEDIMENT INTRUSION.
6. PERFORM INSPECTION AND MAINTENANCE OF EROSION AND SEDIMENT CONTROL MEASURES ON A TWICE WEEKLY BASIS AND AFTER HEAVY OR PROLONGED STORMS. MAINTENANCE MEASURES INCLUDE, BUT ARE NOT LIMITED TO, CLEANING AND REPAIR OF ALL EROSION AND SEDIMENT CONTROL MEASURES.
7. UTILIZE APPROPRIATE MEANS TO CONTROL DUST DURING CONSTRUCTION, INCLUDING BUT NOT LIMITED TO APPLYING WATER TO BARE SOIL SURFACES.
8. MAINTAIN THE STABILIZED CONSTRUCTION ENTRANCE TO PREVENT SOIL AND LOOSE DEBRIS FROM BEING TRACKED ONTO LOCAL ROADS. MAINTAIN THE CONSTRUCTION ENTRANCE WEEKLY UNTIL THE SITE IS PERMANENTLY STABILIZED.
9. ALL CONCRETE WASHOUT MUST BE CONDUCTED OFFSITE AND IN ACCORDANCE WITH PAGE 2.23 OF THE NYSDEC E&SC DESIGN MANUAL.
10. ALL EROSION AND SEDIMENT CONTROL MEASURES SHALL REMAIN IN PLACE UNTIL DISTURBED AREAS ARE PERMANENTLY STABILIZED. AFTER PERMANENT STABILIZATION, REMOVE ALL TEMPORARY EROSION AND SEDIMENT CONTROL MEASURES AND ALL ACCUMULATED SEDIMENT AND DEBRIS FROM THE SITE AND DRAINAGE STRUCTURES.

TOTAL LAND DISTURBANCE (SMSD2506 & 2507) = 1.25 ACRES

STORMWATER POLLUTION PREVENTION PLAN (SWPPP) NOTES:

1. PURSUANT TO THE REQUIREMENTS OF SPDES GENERAL PERMIT FOR CONSTRUCTION ACTIVITY GP-0-25-001 ESTABLISHED BY THE NEW YORK STATE DEPARTMENT OF ENVIRONMENTAL CONSERVATION, A STORMWATER POLLUTION PREVENTION PLAN (SWPPP) HAS BEEN PREPARED FOR THIS PROJECT. ADHERE TO AND IMPLEMENT ALL REQUIREMENTS OF THE SWPPP AND EROSION AND SEDIMENT CONTROL PLAN.
2. REVIEW THE SWPPP AND SIGN IN THE LOCATION SHOWN STATING THAT ALL WORK PERTAINING TO EROSION AND SEDIMENT CONTROL WILL BE PERFORMED WITHIN REQUIREMENTS OF THE SWPPP AND EROSION AND SEDIMENT CONTROL PLAN.
3. THE OWNER SHALL PROVIDE A QUALIFIED INSPECTOR WHO WILL PERFORM TWICE WEEKLY INSPECTIONS AT THE CONSTRUCTION SITE. THE QUALIFIED INSPECTOR SHALL MEET THE REQUIREMENTS OUTLINED IN SPDES GENERAL PERMIT FOR STORMWATER DISCHARGE FROM CONSTRUCTION ACTIVITY (GP-0-25-001). IF THE INSPECTIONS FIND ANY DEVIATIONS FROM THE SWPPP OR THE EROSION AND SEDIMENT CONTROL PLAN IT WILL BE NOTED. THE CONTRACTOR WILL HAVE 7 DAYS TO CORRECT ANY DEVIATIONS SO THAT IT COMPLIES WITH THE REQUIREMENTS OF THE SWPPP AND OR EROSION AND SEDIMENT CONTROL PLAN. 2 WEEKLY INSPECTIONS WILL BE PERFORMED.

TEMPORARY SEEDING NOTES:

1. APPLICABLE TO ANY DISTURBED AREAS OF THE SITE WHICH REMAIN DISTRUBED FOR MORE THAN ONE (1) WEEK.
2. ROUGH GRADE AREA PRIOR TO SEEDING. REMOVE LARGE DEBRIS AND ROCKS.
3. TEMPORARY SEEDING SHALL BE AS FOLLOWS:
   - 3.1. SPRING TO EARLY FALL: SEED AREA WITH RYEGRASS (ANNUAL OR PERENNIAL) AT 30 LBS. PER ACRE (OR USE 1 LB./1000 SQ. FT.).
   - 3.2. LATE FALL TO EARLY WINTER: SEED AREA WITH CERTIFIED 'AROOSTOOK' WINTER RYE (CEREAL RYE) AT 100 LBS. PER ACRE (2.5 LBS./1000 SQ. FT.).
4. MULCH AREA WITH HAY OR STRAW AT 2 TONS/ACRE (APPROX. 90 LBS./1000 SQ. FT. OR 2 BALES).
5. FOR FURTHER DETAIL, REFER TO PAGE 4.58 OF THE NYS STANDARDS AND SPECIFICATIONS FOR EROSION AND SEDIMENT CONTROL.

SITE SOILS NOTE:

1. SOILS OBSERVED DURING GEOTECHNICAL ANALYSIS DETERMINED PRESENCE OF ASH AND METAL WITHIN THE FILL MATERIALS. ANY EXCAVATED MATERIALS MUST BE EITHER REUSED IN THE SAME LOCATION OR DIRECTLY LOADED INTO TRUCKS AND TRANSPORTED OFFSITE. SHOULD ANY FILL MATERIALS REMAIN ONSITE OVERNIGHT, SOIL SHALL BE COVERED WITH PLASTIC TO PREVENT SEDIMENT/POLLUTANT RUNOFF.

GRAPHIC SCALE
20 0 10 20
(IN FEET)
1 inch = 20 ft.

811 1-800-962-7962
Dig Safely. New York
Call811
Safe digging starts here
Call before you dig
www.UDigNY.org

C:\Users\asoderman\appdata\local\temp\AcPublish_21560\3. C100 Grading, Drainage, & E&SC Plan.dwg Last Modified: Oct 15, 2026 - 5:18pm Plotted on: Oct 15, 2026 - 5:25pm By: ASoderman

H2M architects + engineers
1133 Westchester Ave., Suite N-210
White Plains, NY 10605
914.358.5623 • www.h2m.com
NY Architecture & Landscape Architecture: No Certificate Required
NY Engineering Certificate of Authorization No. 0018178

CONSULTANTS:

MARK	DATE	DESCRIPTION

MATTHEW R. MOHLIN, P.E. 09/30/2026 EXP. DATE
NY PROFESSIONAL ENGINEER Lic. No. 071569

"IN ACCORDANCE WITH ARTICLE 145, SECTION 7209 OF THE NYS EDUCATION LAW, ALTERATION OF THIS DOCUMENT EXCEPT BY LICENSE PROFESSIONAL IS ILLEGAL"

DESIGNED BY:	DRAWN BY:	CHECKED BY:	REVIEWED BY:
S. PETERS	A. SODERMAN	B. LEDGER	M. MOHLIN

PROJECT No.:	DATE:	SCALE:
SMSD2507	OCTOBER 2026	AS SHOWN

CLIENT

SOMERS CENTRAL SCHOOL DISTRICT

VARIOUS UPGRADES AT SOMERS MIDDLE SCHOOL

NOT FOR CONSTRUCTION

250 US-202, SOMERS, NY 10589

SED #: 66-21-01-06-0-001-021

CONTRACT

CONTRACT C CIVIL / SITE CONSTRUCTION

STATUS


BID DOCUMENTS

SHEET TITLE

GRADING, DRAINAGE, & EROSION & SEDIMENT CONTROL PLAN


DRAWING No.

MS-C 100.00

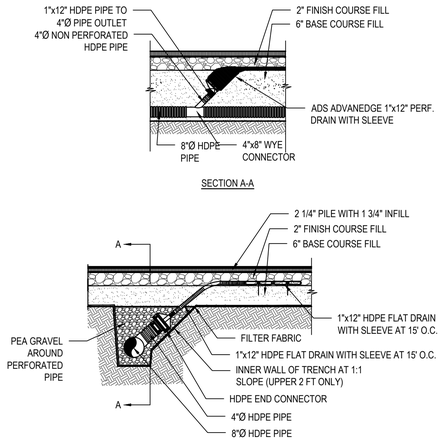

1 Synthetic Turf Field Section

SCALE: NTS

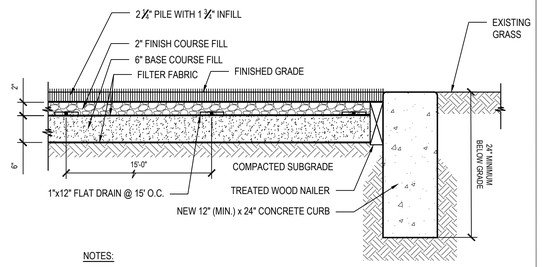


NOTES:

1. CONCRETE TO BE 4,000 PSI STRENGTH AT 28 DAYS, AIR ENTRAINED.
2. EXPANSION JOINTS CONSISTING OF 1/2" PRE-MOULDED BITUMINOUS JOINT FILLER REQUIRED AT 20' CC.
3. SUBGRADE SHALL BE COMPACTED TO 95% MIN. AASHTO T-99.

2 Synthetic Turf Edge Section

NTS

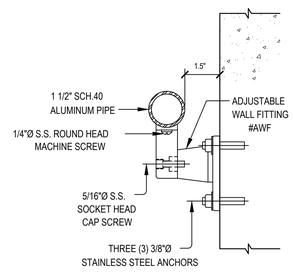


NOTES:

1. INSTALL AND ATTACH HANDRAIL IN ACCORDANCE WITH MANUFACTURERS SPECIFICATIONS.
2. MAINTAIN 1.5" CLEARANCE BETWEEN FACE OF WALL/GUARDRAIL AND HANDRAIL (TYP. THROUGHOUT)
3. COLOR AND FINISH PER OWNER PREFERENCE.

3 Aluminum Handrail


SCALE: NTS

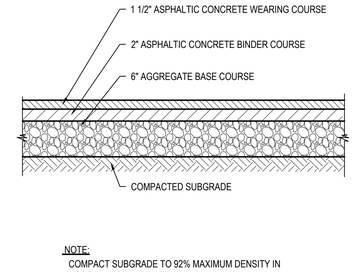

NOTE:
COMPACT SUBGRADE TO 92% MAXIMUM DENSITY IN ACCORDANCE WITH ASTM D1557.

4 Asphalt Pavement - Standard Duty

SCALE: NTS (321216.13 H2MX1) - U

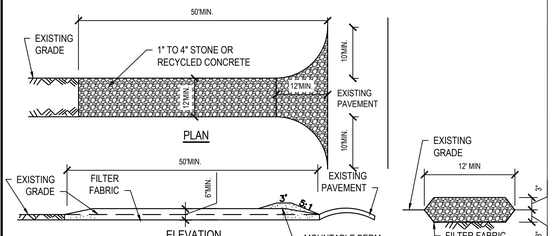


CONSTRUCTION SPECIFICATIONS

1. STONE OR RECYCLED CONCRETE SIZE TO BE 1" TO 4".
2. LENGTH - NOT LESS THAN 50 FEET (UNLESS INDICATED OTHERWISE ON PLANS).
3. THICKNESS - NOT LESS THAN SIX (6) INCHES.
4. WIDTH - TWELVE (12) FOOT MINIMUM, BUT NOT LESS THAN THE FULL WIDTH AT POINTS WHERE INGRESS OR EGRESS OCCURS. TWENTY-FOUR (24) FOOT IF SINGLE ENTRANCE TO SITE.
5. PLACE FILTER FABRIC OVER THE ENTIRE AREA PRIOR TO PLACING OF STONE. FILTER FABRIC TO BE TREVIRA SPUNBOND, 1135 MIRAFI 600X OR EQUIVALENT.
6. SURFACE WATER - ALL SURFACE WATER FLOWING OR DIVERTED TOWARD CONSTRUCTION ENTRANCES SHALL BE PIPED BENEATH THE ENTRANCE. IF PIPING IS IMPRACTICAL, A MOUNTABLE BERM WITH 5:1 SLOPES WILL BE PERMITTED.
7. MAINTENANCE - THE ENTRANCE SHALL BE MAINTAINED IN A CONDITION WHICH WILL PREVENT TRACKING OR FLOWING OF SEDIMENT ONTO PUBLIC RIGHTS-OF-WAY, ALL SEDIMENT SPILLED, DROPPED, WASHED OR TRACKED ONTO PUBLIC RIGHTS-OF-WAY MUST BE REMOVED IMMEDIATELY. IF TRACKING IS OBSERVED SEDIMENT LADEN STONE SHALL BE REMOVED AND REPLACED WITH CLEAN STONE TO MAINTAIN EFFECTIVENESS.
8. WHEN WASHING IS REQUIRED, IT SHALL BE DONE ON AN AREA STABILIZED WITH STONE AND WHICH DRAINS INTO AN APPROVED SEDIMENT TRAPPING DEVICE.
9. INSPECTIONS SHALL BE PERFORMED TWICE WEEKLY AND AFTER EACH RAIN. ANY NEEDED MAINTENANCE SHALL BE PROVIDED.

5 Stabilized Construction Entrance


SCALE: NTS (312513.19 NYDC1) - U

FILTER FABRIC PROPERTIES			
Mechanical Properties	Test Method	Units	MARV
Grab Tensile Strength	ASTM D 4632	lbs	365 x 200
Grab Tensile Elongation	ASTM D 4632	%	24 x 10
Puncture Strength	ASTM D 4833	lbs	90
Mullen Burst Strength	ASTM D 3786	psi	450
Trapezoid Tear Strength	ASTM D 4533	lbs	115 x 75
UV Resistence	ASTM D 4355	%	90
Apparent Opening Size	ASTM D 4751	US Std Sieve)	40
Flow Rate	ASTM D 4491	gal/min/ft²	145
Permittivity	ASTM D 4491	Sec⁻¹	2.1

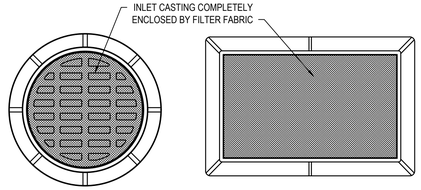

PLAN VIEW- CIRCULAR INLET

PLAN VIEW- RECTANGULAR INLET

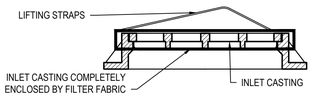


NOTES


1. INSPECT INLET PROTECTION AT A MINIMUM OF TWICE WEEKLY AND AFTER EACH RAIN EVENT. REMOVE ACCUMULATED SEDIMENT AND DEBRIS TO MAINTAIN ADEQUATE FLOW THROUGH FILTER FABRIC. REPLACE IF ANY TEARS IN MATERIAL ARE NOTED OR IF FLOW BECOMES IMPEDED FOLLOWING CLEANINGS.
2. REMOVE INLET PROTECTION UPON PERMANENT STABILIZATION OF CONSTRUCTION SITE.

6 Sediment Bag Inlet Protection

SCALE: NTS

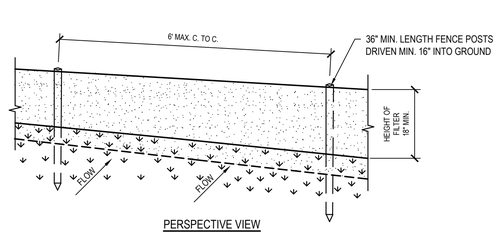

PERSPECTIVE VIEW

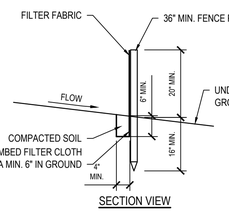


SECTION VIEW

NOTES

1. POSTS SHALL BE 2" X 2" HARDWOOD OR APPROVED EQUIVALENT.
2. FILTER CLOTH TO BE TO BE FASTENED SECURELY TO POSTS AT TOP AND MID SECTION.
3. WHEN TWO SECTIONS OF FILTER CLOTH ADJOIN EACH OTHER THEY SHALL BE OVERLAPPED BY SIX INCHES AND FOLDED AND SECURE AT POST. FILTER CLOTH SHALL BE EITHER FILTER X, MIRAFI 100X, STABILINKA T140N, OR APPROVED EQUIVALENT.
4. INSPECT SILT FENCING TWICE WEEKLY. MAINTENANCE SHALL BE PERFORMED AS NEEDED AND ACCUMULATED SEDIMENT REMOVED WHEN "BULGES" DEVELOP IN THE SILT FENCE.
5. REMOVE SILT FENCE UPON PERMANENT STABILIZATION OF UPLAND AREAS.

7 Silt Fence - Standard

SCALE: NTS 312513.13 NYDC1-U

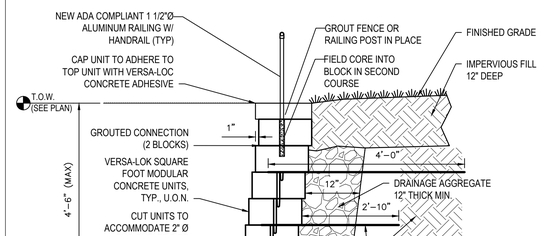


NOTES:

1. WALLS LESS THAN 2'-0" IN HEIGHT DO NOT REQUIRED GEOSYNTHETIC REINFORCEMENT.
2. DESIGN SHOWN IS BASED ON VERSA-LOK SQUARE FOOT MODULAR UNITS. IF SUBSTITUTION IS DESIRED, CONTRACTOR SHALL SUBMIT PRODUCT DATA WITH CALCULATIONS SIGNED AND SEALED BY A REGISTERED ENGINEER IN THE STATE OF NEW YORK.
3. CONTRACTOR TO SUBMIT PRODUCT INFORMATION SHEET TO OWNER FOR SELECTION OF COLOR AND FINISH.

Retaining Wall Section with Fence Mounting (2'-0" to 4'-6" Height)

SCALE: NTS SPECIFICATION #

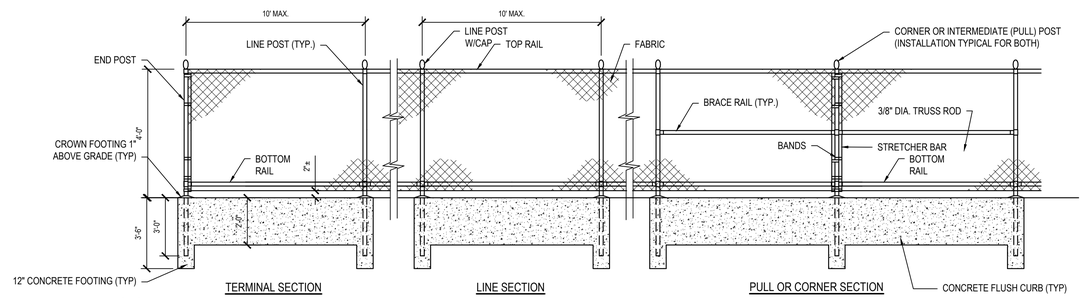


NOTES:

1. FABRIC: ASTM A392, 2" MESH, 9 GAUGE STEEL CORE CHAIN LINK FENCE FABRIC. ASTM A641 GALVANIZED STEEL CORE WIRE, ZINC COATED TO 0.3 OZ/SF WITH 7-12 MIL PVC COATING IN ACCORDANCE WITH ASTM F668 CLASS 2B.
2. TOP AND BRACE RAILS: ASTM F1043 1.66" O.D. (1.84 LBS./FT.) SS40 STEEL PIPE. HOT DIPPED GALVANIZED TO 1.8 OZ/SF IN ACCORDANCE WITH ASTM A123. SUPPLEMENTAL 10-15 MIL PVC POWDER COATING IN ACCORDANCE WITH ASTM F1043
3. LINE POSTS: ASTM F1043 1.9" O.D. (2.28 LBS./FT.) SS40 STEEL PIPE. HOT DIPPED GALVANIZED TO 1.8 OZ/SF IN ACCORDANCE WITH ASTM A123 .SUPPLEMENTAL 10-15 MIL PVC POWDER COATING IN ACCORDANCE WITH ASTM F1043.
4. END, CORNER & PULL POSTS: ASTM F1043 2.375" O.D. (3.12 LBS./FT.) SS40 STEEL PIPE. HOT DIPPED GALVANIZED TO 1.8 OZ/SF IN ACCORDANCE WITH ASTM A123. SUPPLEMENTAL 10-15 MIL PVC POWDER COATING IN ACCORDANCE WITH ASTM F1043.
5. FITTINGS AND ACCESSORIES: ASTM F626 MALLEABLE OR PRESSED STEEL. HOT DIPPED GALVANIZED TO 1.2 OZ/SF. SUPPLEMENTAL 10-15 MIL PVC POWDER COATING IN ACCORDANCE WITH ASTM F1043.
6. BOTTOM TENSION WIRE: ASTM A824 NO. 7 GAUGE STEEL-MARCELLED WIRE, ZINC COATED TO 0.4 OZ/SF WITH 7-12 MIL PVC POWDER COATING IN ACCORDANCE WITH ASTM F1664.
7. VINYL COATING COLOR: TO BE SELECTED BY OWNER.
8. CONCRETE TO ACHIEVED 4000 PSI STRENGTH AT 28 DAYS.

9 Chain Link Fence - Vinyl Coated - 4' Height

SCALE: NTS 323113.15 H2MX1

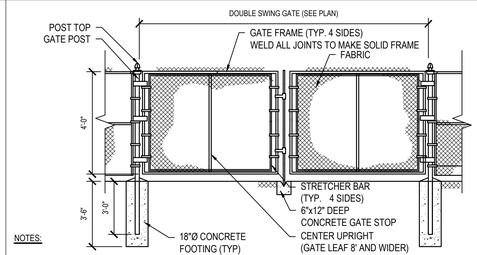


NOTES:

1. FABRIC: ASTM A392, 2" MESH, 9 GAUGE STEEL CHAIN LINK FENCE FABRIC. ASTM A641 GALVANIZED STEEL CORE WIRE, ZINC COATED TO 0.3 OZ/SF WITH 7-12 MIL PVC COATING IN ACCORDANCE WITH ASTM F668, CLASS 2B.
2. FRAME: ASTM F900, 1.66" O.D. (1.83 LBS./FT.) STEEL PIPE. HOT DIPPED GALVANIZED TO 1.8 OZ/SF IN ACCORDANCE WITH ASTM A123 (SEE TABLE FOR SIZE AND WEIGHT). SUPPLEMENTAL 10-15 MIL PVC POWDER COATING IN ACCORDANCE WITH ASTM F1043.
3. GATE POST: ASTM F1043, SS40 STEEL PIPE. HOT DIPPED GALVANIZED TO 1.8 OZ/SF IN ACCORDANCE WITH ASTM A123 (SEE TABLE FOR SIZE AND WEIGHT). SUPPLEMENTAL 10-15 MIL PVC POWDER COATING IN ACCORDANCE WITH ASTM F1043.
4. HINGES: ASTM F900, NON-LIFT-OFF TYPE.
5. LATCH: ASTM F900 FORKED TYPE GRAVITY DROP WITH PROVISION FOR PADLOCK.
6. FITTINGS AND ACCESSORIES L: ASTM F 626, MALLEABLE OR PRESSED STEEL, HOT DIPPED GALVANIZED TP 1.2 OZ/SF. SUPPLEMENTAL 10-15 MIL PVC POWDER COATING IN ACCORDANCE WITH ASTM F1043.
7. GATE KEEPER: ASTM F900.
8. PROVIDE GATE KEEPER FOR EACH SWING GATE.
9. VINYL COATING COLOR TO BE SELECTED BY OWNER.
10. CONCRETE TO ACHIEVE 4,000 PSI STRENGTH AT 28 DAYS.

SINGLE GATE LEAF WIDTH	GATE POST OUTSIDE DIAMETER (INCHES)	MINIMUM WEIGHT (LB/FT)
UP TO 4'	2.375	3.12
5' TO 10'	2.875	4.64
11' TO 18'	4.000	6.56

Chain Link Double Swing Gate Vinyl Coated - 4' Height

10 SCALE: NTS 323113.25 H2MX1

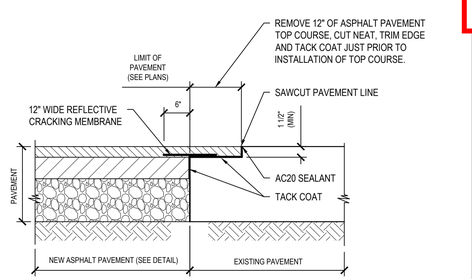

New Asphalt Pavement Key to Existing Asphalt Pavement - Standard Duty

11 NTS

H2M architects + engineers
1133 Westchester Ave., Suite N-210
White Plains, NY 10605
914.358.5623 • www.h2m.com
NY Architecture & Landscape Architecture: No Certificate Required
NY Engineering Certificate of Authorization No. 0018178

CONSULTANTS:

MARK	DATE	DESCRIPTION

MATTHEW R. MOHLIN, P.E. 09/30/2020 EXP. DATE
NY PROFESSIONAL ENGINEER Lic. No. 071569
"IN ACCORDANCE WITH ARTICLE 145, SECTION 7209 OF THE NYS EDUCATION LAW, ALTERATION OF THIS DOCUMENT EXCEPT BY LICENSE PROFESSIONAL IS ILLEGAL"

DESIGNED BY:	DRAWN BY:	CHECKED BY:	REVIEWED BY:
S. PETERS	A. SODERMAN	B. LEDGER	M. MOHLIN

PROJECT No.:	DATE:	SCALE:
SMSD2507	OCTOBER 2026	AS SHOWN

CLIENT

SOMERS CENTRAL SCHOOL DISTRICT

VARIOUS UPGRADES AT SOMERS MIDDLE SCHOOL

250 US-202, SOMERS, NY 10589

SED #: 66-21-01-06-0-001-021

CONTRACT

CONTRACT C CIVIL / SITE CONSTRUCTION

STATUS

BID DOCUMENTS

SHEET TITLE

SITE DETAILS

DRAWING No.


MS-C 500.00

NOT FOR CONSTRUCTION

C:\Users\asoderman\appdata\local\temp\AcPublish_4156\004. CSDS Site Details.dwg Last Modified: Oct 16, 2026 - 9:23am Plotted on: Oct 16, 2026 - 9:27am By ASoderman

NOTES:


1. AREA CHOSEN FOR STOCKPILING OPERATIONS SHALL BE DRY AND STABLE.
2. MAXIMUM SLOPE OF STOCKPILE SHALL BE 2:1.
3. UPON COMPLETION OF SOIL STOCKPILING, EACH PILE SHALL BE SURROUNDED WITH EITHER SILT FENCING OR STRAW BALES, THEN STABILIZED WITH VEGETATION OR COVERED.

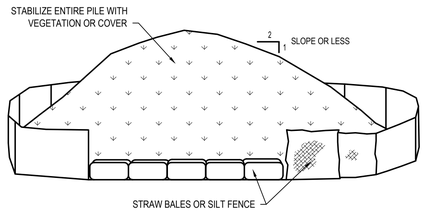

TO BE USED WHERE TOPSOIL IS NECESSARY FOR REGRADING AND VEGETATING DISTURBED AREAS. TEMPORARY STOCKPILE STABILIZATION MEASURES INCLUDE VEGETATIVE COVER, MULCH, NONVEGETATIVE COVER, AND PERIPHERAL SEDIMENT TRAPPING BARRIERS. THE STABILIZATION MEASURE(S) SELECTED SHOULD BE APPROPRIATE FOR THE TIME OF YEAR, SITE CONDITIONS, AND REQUIRED PERIOD OF USE.

1 Temporary Soil Stockpile


SCALE: NTS (312513.23 NYDC1) - U

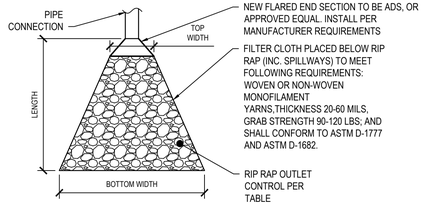

FES ID.	PIPE DIA. (IN)	LENGTH (FT)	D_50 (IN)	D_MAX (IN.)	MIN. THICKNESS (IN.)	BOTTOM WIDTH (FT)	TOP WIDTH (FT)
Swale Discharge	-	6	3	15	21	6	6
FES #2	12	6	3	15	21	7	3
FES#3	12	8	4	15	21	9	3
FES #4	8	6	3	15	21	7	2
Pond Spillway	-	8	4	15	21	8	8

2 Flared End Section Detail

SCALE: NTS

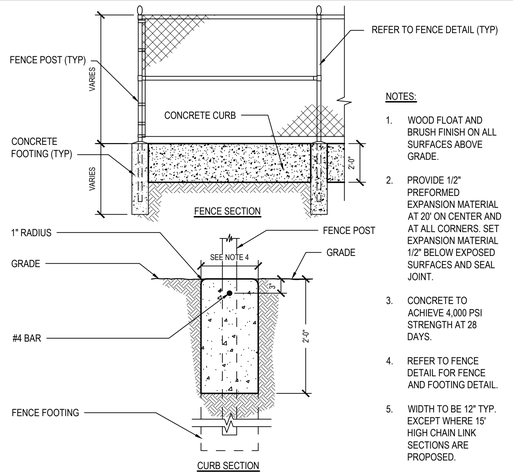


NOTES:

1. WOOD FLOAT AND BRUSH FINISH ON ALL SURFACES ABOVE GRADE.
2. PROVIDE 1/2" PREFORMED EXPANSION MATERIAL AT 20' ON CENTER AND AT ALL CORNERS. SET EXPANSION MATERIAL 1/2" BELOW EXPOSED SURFACES AND SEAL JOINT.
3. CONCRETE TO ACHIEVE 4,000 PSI STRENGTH AT 28 DAYS.
4. REFER TO FENCE DETAIL FOR FENCE AND FOOTING DETAIL.
5. WIDTH TO BE 12" TYP. EXCEPT WHERE 15' HIGH CHAIN LINK SECTIONS ARE PROPOSED.

3 Concrete Flush Curb with Fence Mounting

SCALE: NTS | H2M: 2 321613

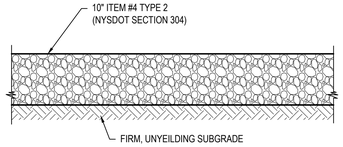


NOTES:

1. PROVIDE SMOOTH TRANSITION BETWEEN EXISTING SURFACES AND PROPOSED GRAVEL AREAS.
2. COMPACT SUBGRADE TO 92% MAXIMUM DENSITY IN ACCORDANCE WITH ASTM D1557.

4 Gravel Access Section

SCALE: NTS

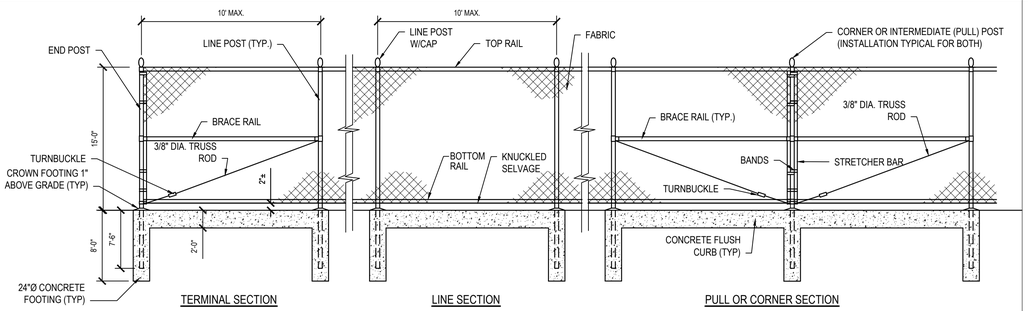


NOTES:

1. FABRIC: ASTM A392, 2" MESH, 9 GAUGE STEEL CORE CHAIN LINK FENCE FABRIC. ASTM A641 GALVANIZED STEEL CORE WIRE, ZINC COATED TO 0.3 OZ/SF WITH 7-12 MIL PVC COATING IN ACCORDANCE WITH ASTM F668 CLASS 2B.
2. TOP, BOTTOM, AND BRACE RAILS: ASTM F1043 1.66" O.D. (1.84 LBS./FT.) SS40 STEEL PIPE. HOT DIPPED GALVANIZED TO 1.8 OZ/SF IN ACCORDANCE WITH ASTM A123. SUPPLEMENTAL 10-15 MIL PVC POWDER COATING IN ACCORDANCE WITH ASTM F1043
3. LINE POSTS: ASTM F1043 8.625" O.D. (3.12 LBS./FT.) SS40 STEEL PIPE. HOT DIPPED GALVANIZED TO 1.8 OZ/SF IN ACCORDANCE WITH ASTM A123 .SUPPLEMENTAL 10-15 MIL PVC POWDER COATING IN ACCORDANCE WITH ASTM F1043.
4. END, CORNER & PULL POSTS: ASTM F1043 8.625" O.D. (4.64 LBS./FT.) SS40 STEEL PIPE. HOT DIPPED GALVANIZED TO 1.8 OZ/SF IN ACCORDANCE WITH ASTM A123. SUPPLEMENTAL 10-15 MIL PVC POWDER COATING IN ACCORDANCE WITH ASTM F1043.
5. FITTINGS AND ACCESSORIES: ASTM F626 MALLEABLE OR PRESSED STEEL. HOT DIPPED GALVANIZED TO 1.2 OZ/SF. SUPPLEMENTAL 10-15 MIL PVC POWDER COATING IN ACCORDANCE WITH ASTM F1043.
6. VINYL COATING COLOR: TO BE SELECTED BY OWNER.
7. CONCRETE TO ACHIEVED 4,000 PSI STRENGTH AT 28 DAYS.

5 Chain Link Fence - Vinyl Coated - 15' Height

SCALE: NTS 323113.15 H2MX2

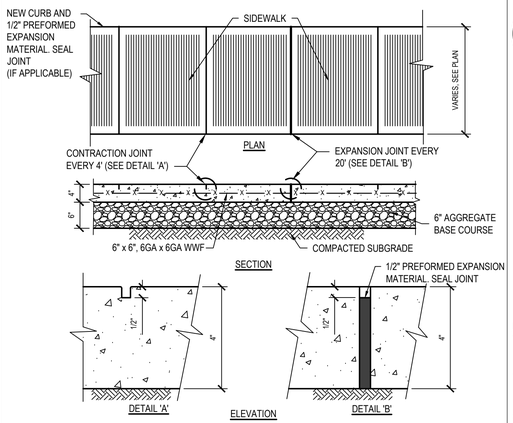


NOTES:

1. CONCRETE TO ACHIEVE 4000 PSI STRENGTH AT 28 DAYS
2. COMPACT SUBGRADE TO 92% MAXIMUM DENSITY IN ACCORDANCE WITH ASTM D1557.
3. APPLY BROOM FINISH PERPENDICULAR TO DIRECTION OF TRAVEL.

6 Concrete Sidewalk

SCALE: NTS 321313.33 H2MX1

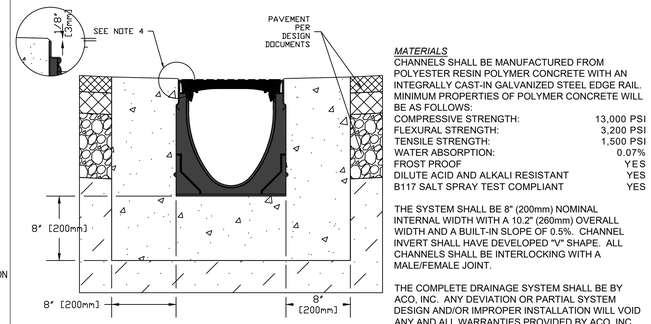

MATERIALS

CHANNELS SHALL BE MANUFACTURED FROM POLYESTER RESIN POLYMER CONCRETE WITH AN INTEGRALLY CAST-IN GALVANIZED STEEL EDGE RAIL. MINIMUM PROPERTIES OF POLYMER CONCRETE WILL BE AS FOLLOWS:

COMPRESSIVE STRENGTH:	13,000 PSI
FLEXURAL STRENGTH:	3,200 PSI
TENSILE STRENGTH:	1,500 PSI
WATER ABSORPTION:	0.07%
FROST PROOF	YES
DILUTE ACID AND ALKALI RESISTANT	YES
B117 SALT SPRAY TEST COMPLIANT	YES

THE SYSTEM SHALL BE 8" (200mm) NOMINAL INTERNAL WIDTH WITH A 10.2" (260mm) OVERALL WIDTH AND A BUILT-IN SLOPE OF 0.5%. CHANNEL INVERT SHALL HAVE DEVELOPED "V" SHAPE. ALL CHANNELS SHALL BE INTERLOCKING WITH A MALE/FEMALE JOINT.

THE COMPLETE DRAINAGE SYSTEM SHALL BE BY ACO, INC. ANY DEVIATION OR PARTIAL SYSTEM DESIGN AND/OR IMPROPER INSTALLATION WILL VOID ANY AND ALL WARRANTIES PROVIDED BY ACO, INC.


CHANNEL SHALL WITHSTAND LOADING TO PROPER LOAD CLASS AS OUTLINED BY EN 1433. GRATE TYPE SHALL BE APPROPRIATE TO MEET THE SYSTEM LOAD CLASS SPECIFIED AND INTENDED APPLICATION. GRATES SHALL BE SECURED USING 'DRAINLOK' BOLTLESS LOCKING SYSTEM. CHANNEL AND GRATE SHALL BE CERTIFIED TO MEET THE SPECIFIED EN 1433 LOAD CLASS. THE SYSTEM SHALL BE INSTALLED IN ACCORDANCE WITH THE MANUFACTURER'S INSTRUCTIONS AND RECOMMENDATIONS.

NOTES:

1. ENSURE MINIMUM DIMENSIONS SHOWN ARE SUITABLE FOR EXISTING GROUND CONDITIONS. TRENCH DRAIN TO BE K200 KLASSIKDRAIN 'DRAINLOCK' LOAD CLASS C OR APPROVED EQUAL.
2. MINIMUM CONCRETE STRENGTH OF 4,000 PSI IS RECOMMENDED. CONCRETE SHOULD BE VIBRATED TO ELIMINATE AIR POCKETS. EXPANSION AND CONTRACTION CONTROL JOINTS AND REINFORCEMENT ARE RECOMMENDED TO PROTECT CHANNEL AND CONCRETE SURROUND.
3. THE FINISHED LEVEL OF THE CONCRETE SURROUND MUST BE APPROX. 1/8" [3mm] ABOVE THE TOP OF THE CHANNEL EDGE. CONCRETE BASE THICKNESS SHOULD MATCH SLAB THICKNESS.

7 Trench Drain

SCALE: NTS

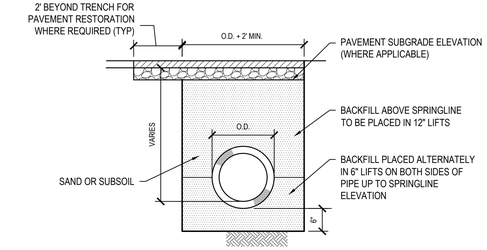


NOTES:

1. IF DEPTH OF TRENCH EXCEEDS 5', THE CONTRACTOR MUST PROVIDE SHEETING AND BRACING OR A SHEETING BOX IN ACCORDANCE WITH OSHA REGULATIONS. AS AN ALTERNATIVE, IF PERMITTED BY THE ENGINEER, THE TRENCH WALLS MAY BE CUT BACK TO A 1:1 SLOPE OR THE NATURAL ANGLE OF REPOSE FOR THE SOIL, WHICHEVER IS GREATER.
2. WITHIN 9" OF PAVEMENT SUBGRADE ELEVATION (WHERE APPLICABLE) COMPACT BACKFILL TO 92% MAXIMUM DENSITY IN ACCORDANCE WITH ASTM D1557. ALL OTHER BACKFILL MATERIAL TO BE COMPACTED TO 90% MAXIMUM DENSITY IN ACCORDANCE WITH ASTM D1557.

8 Pipe Trench

SCALE: NTS 312333.00 H2MX1 -U

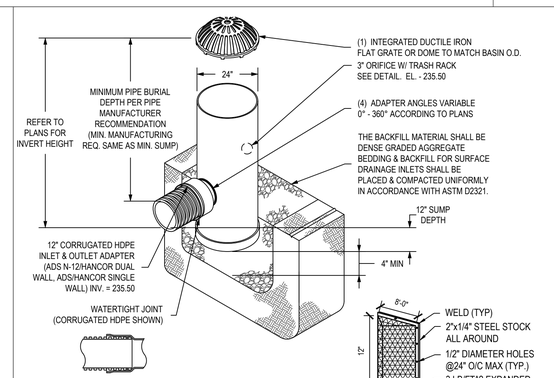

NOTES:


1. 24" DOME OR FLAT GRATE SHALL BE DUCTILE IRON PER ASTM A536 GRADE 70-50-05.
2. DRAIN BASIN TO BE CUSTOM MANUFACTURED ACCORDING TO PLAN DETAILS
3. DRAINAGE CONNECTION STUB JOINT TIGHTNESS SHALL CONFORM TO ASTM D3212 FOR CORRUGATED HDPE (ADS N-12/HANCOR DUAL WALL), N-12 HP, & PVC SEWER (4" - 36").
4. ADAPTERS CAN BE MOUNTED ON ANY ANGLE 0° TO 360°.
5. DOME GRATES HAVE NO LOAD RATING.

NOTES:

1. TRASH RACK TO BE AS SHOWN ABOVE OR APPROVED EQUAL COMPLIANT WITH APPENDIX K OF THE NYS DESIGN MANUAL.

9 Nyloplast Drainage Manhole

SCALE: NTS

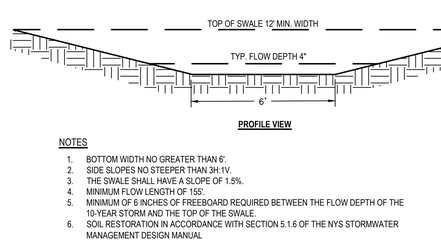

PROFILE VIEW

NOTES


1. BOTTOM WIDTH NO GREATER THAN 6'.
2. SIDE SLOPES NO STEEPER THAN 3H:1V.
3. THE SWALE SHALL HAVE A SLOPE OF 1.5%.
4. MINIMUM FLOW LENGTH OF 150'.
5. MINIMUM OF 6 INCHES OF FREEBOARD REQUIRED BETWEEN THE FLOW DEPTH OF THE 10-YEAR STORM AND THE TOP OF THE SWALE.
6. SOIL RESTORATION IN ACCORDANCE WITH SECTION 5.1.6 OF THE NYS STORMWATER MANAGEMENT DESIGN MANUAL

INSPECTION AND MAINTENENCE

1. FERTILIZE AND LIME AS NEEDED TO MAINTAIN DENSE VEGETATION. MOW AS REQUIRED DURING THE GROWING SEASON TO MAINTAIN GRASS HEIGHTS AT 4 INCHES TO 6 INCHES.
2. REMOVE ANY SEDIMENT OR DEBRIS BUILDUP BY HAND IF POSSIBLE IN THE BOTTOM OF THE CHANNEL WHEN THE DEPTH REACHES 2 INCHES.
3. INSPECT FOR POOLS OF STANDING WATER. REGRADE TO RESTORE DESIGN GRADE AND REVEGETATE. REPAIR RILLS IN CHANNEL BOTTOM WITH COMPACTED TOPSOIL, ANCHORED WITH MESH OR FILTER FABRIC, SEED AND MULCH.
4. USE OF HEAVY EQUIPMENT FOR MOWING AND REMOVING PLANTS/DEBRIS SHOULD BE AVOIDED TO MINIMIZE SOIL COMPACTION. DISTURBED AREAS SHOULD BE STABILIZED WITH SEED AND MULCH, OR REVETMENT, AS NECESSARY.

10 Vegetated Swale

SCALE: NTS

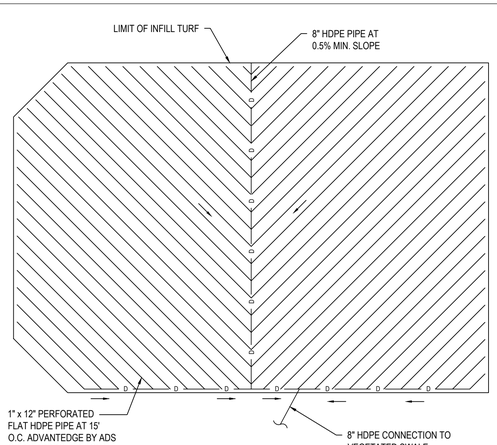

11 Field Underdrain System Layout

NTS (34699.00 H2MX1)

H2M architects + engineers
1133 Westchester Ave., Suite N-210
White Plains, NY 10605
914.358.5623 • www.h2m.com
NY Architecture & Landscape Architecture: No Certificate Required
NY Engineering Certificate of Authorization No. 0018178

CONSULTANTS:

MARK	DATE	DESCRIPTION

09/30/2026
EXP. DATE

MATTHEW R. MOHLIN, P.E.
NY PROFESSIONAL ENGINEER Lic. No. 071569
"IN ACCORDANCE WITH ARTICLE 145, SECTION 7209 OF THE NYS EDUCATION LAW, ALTERATION OF THIS DOCUMENT EXCEPT BY LICENSE PROFESSIONAL IS ILLEGAL"

DESIGNED BY:	DRAWN BY:	CHECKED BY:	REVIEWED BY:
S. PETERS	A. SODERMAN	B. LEDGER	M. MOHLIN

PROJECT No.:	DATE:	SCALE:
SMSD2507	OCTOBER 2026	AS SHOWN

CLIENT

SOMERS CENTRAL SCHOOL DISTRICT

VARIOUS UPGRADES AT SOMERS MIDDLE SCHOOL

NOT FOR CONSTRUCTION

250 US-202, SOMERS, NY 10589

SED #: 66-21-01-06-0-001-021

CONTRACT

CONTRACT C
CIVIL / SITE CONSTRUCTION

STATUS

BID DOCUMENTS

SHEET TITLE

SITE DETAILS

DRAWING No.

MS-C 501.00

C:\Users\asoderman\appdata\local\temp\AcPublish_41560\05_C501 Site Details.dwg Last Modified: Oct 16, 2026 - 9:48am By ASoderman Plotted on: Oct 16, 2026 - 9:48am By ASoderman

DEMOLITION LEGEND


ROOM 000 SF	INDICATES ROOM DESIGNATION TAGS FOR WORK IN CONTRACT		REMOVE AND DISPOSE OF EXISTING DOOR AND ASSOCIATED HARDWARE, U.N.O.
(R)	EXISTING RESCUE WINDOW		EXISTING DOOR AND FRAME TO REMAIN
(#)	INDICATES DOOR TAGS FOR WORK IN CONTRACT - FIELD VERIFY ALL DOOR SIZES		REMOVE AND DISPOSE OF EXISTING DOOR AND ASSOCIATED HARDWARE, U.N.O. EXISTING FRAME SHALL REMAIN.
(FS)	INDICATES EXISTING FIRE SHUTTER LOCATION TO REMAIN - REMOVE, PROTECT, AND STORE FOR RE-INSTALLATION		REMOVE AND DISPOSE OF EXISTING WALL.

LEAD ABATEMENT NOTES

1. ALL LEAD ABATEMENT WORK SHALL CONFORM TO ALL APPLICABLE CODE REQUIREMENTS ALONG WITH SPECIFICATION SECTION 028200 AND INDUSTRIAL CODE RULE 56.
2. THE CONTRACTOR SHALL BE RESPONSIBLE TO FILE FOR ALL PERMITS AND NOTIFY ALL REGULATORY AGENCIES AS REQUIRED FOR THE WORK AND PAY ALL FEES ASSOCIATED WITH SUCH, AND KEEP REQUIRED POSTINGS AT SITE.
3. UPON COMPLETION OF THE DEMOLITION WORK, THE CONTRACTOR SHALL SUBMIT COPIES OF ALL WASTE MANIFEST AND LANDFILL RECEIPTS TO THE ARCHITECT AS PART OF THE REQUIRED CLOSEOUT DOCUMENTS.
4. ALL MATERIALS ASSOCIATED WITH PROJECT HAVE BEEN TESTED FOR THE PRESENCE OF LEAD. NO MATERIAL HAS BEEN FOUND TO CONTAIN LEAD. REFER TO TESTING REPORT IN SPECIFICATIONS.

ASBESTOS ABATEMENT NOTES

1. ALL ASBESTOS ABATEMENT WORK SHALL CONFORM TO ALL APPLICABLE CODE REQUIREMENTS ALONG WITH SPECIFICATION SECTION 028200 AND INDUSTRIAL CODE RULE 56.
2. MATERIALS TO BE REMOVED ARE ASSUMED TO CONTAIN THE PRESENCE OF ASBESTOS AND ARE SUBJECT TO VERIFICATION PRIOR TO CONSTRUCTION:
   - PIPE INSULATION AND MUD PIPE INSULATION
   - CONCEALED UNIT VENTILATOR AND RADIATOR INSULATION / BACKINGS
   - 12" X 12" TAN FLOOR TILE & MASTIC
   - VARIOUS SIZE AND COLOR TILES AND ASSOCIATED MASTIC
   - GRAY FLOOR TILE
   - CERAMIC WALL TILE GROUT & BACKING
   - MIRROR MASTIC
   - CERAMIC FLOOR TILE GROUT & MORTAR
   - DOOR CORE INSULATION
   - BLACKBOARD GLUE & MASTIC
   - EXTERIOR WINDOW LINTEL CAULK, FLASHING AND TAR
3. SPECIFICATION SECTION 022600 "HAZARDOUS MATERIAL REPORT" FOR ADDITIONAL INFORMATION ON THE MATERIALS AND THEIR LOCATIONS.
4. THE CONTRACTOR SHALL BE RESPONSIBLE TO PERFORM PERSONAL AIR MONITORING ON ITS EMPLOYEES IN ACCORDANCE WITH OSHA REGULATIONS.
5. THIRD-PARTY PROJECT MONITORING AND AIR SAMPLING SHALL BE CONDUCTED BY A CONSULTANT FIRM HIRED DIRECTLY BY THE OWNER.
6. THE CONTRACTOR SHALL BE RESPONSIBLE TO FILE FOR ALL PERMITS AND NOTIFY ALL REGULATORY AGENCIES AS REQUIRED FOR THE WORK AND PAY ALL FEES ASSOCIATED WITH SUCH.
7. UPON COMPLETION OF THE DEMOLITION WORK, THE CONTRACTOR SHALL SUBMIT COPIES OF ALL WASTE MANIFEST AND LANDFILL RECEIPTS TO THE ARCHITECT AS PART OF THE REQUIRED CLOSEOUT DOCUMENTS.
8. ALL OPENINGS AND PENETRATIONS INCLUDING BUT NOT LIMITED TO WINDOWS, DOORS, DUCTS, LOUVERS AND GRILLES SHALL BE COVERED WITH A MINIMUM OF TWO (2) LAYERS OF 6 MIL PLASTIC.
9. REFER TO SPECIFICATION SECTION 028000 FOR SPECIFIC ABATEMENT PROCEDURES.

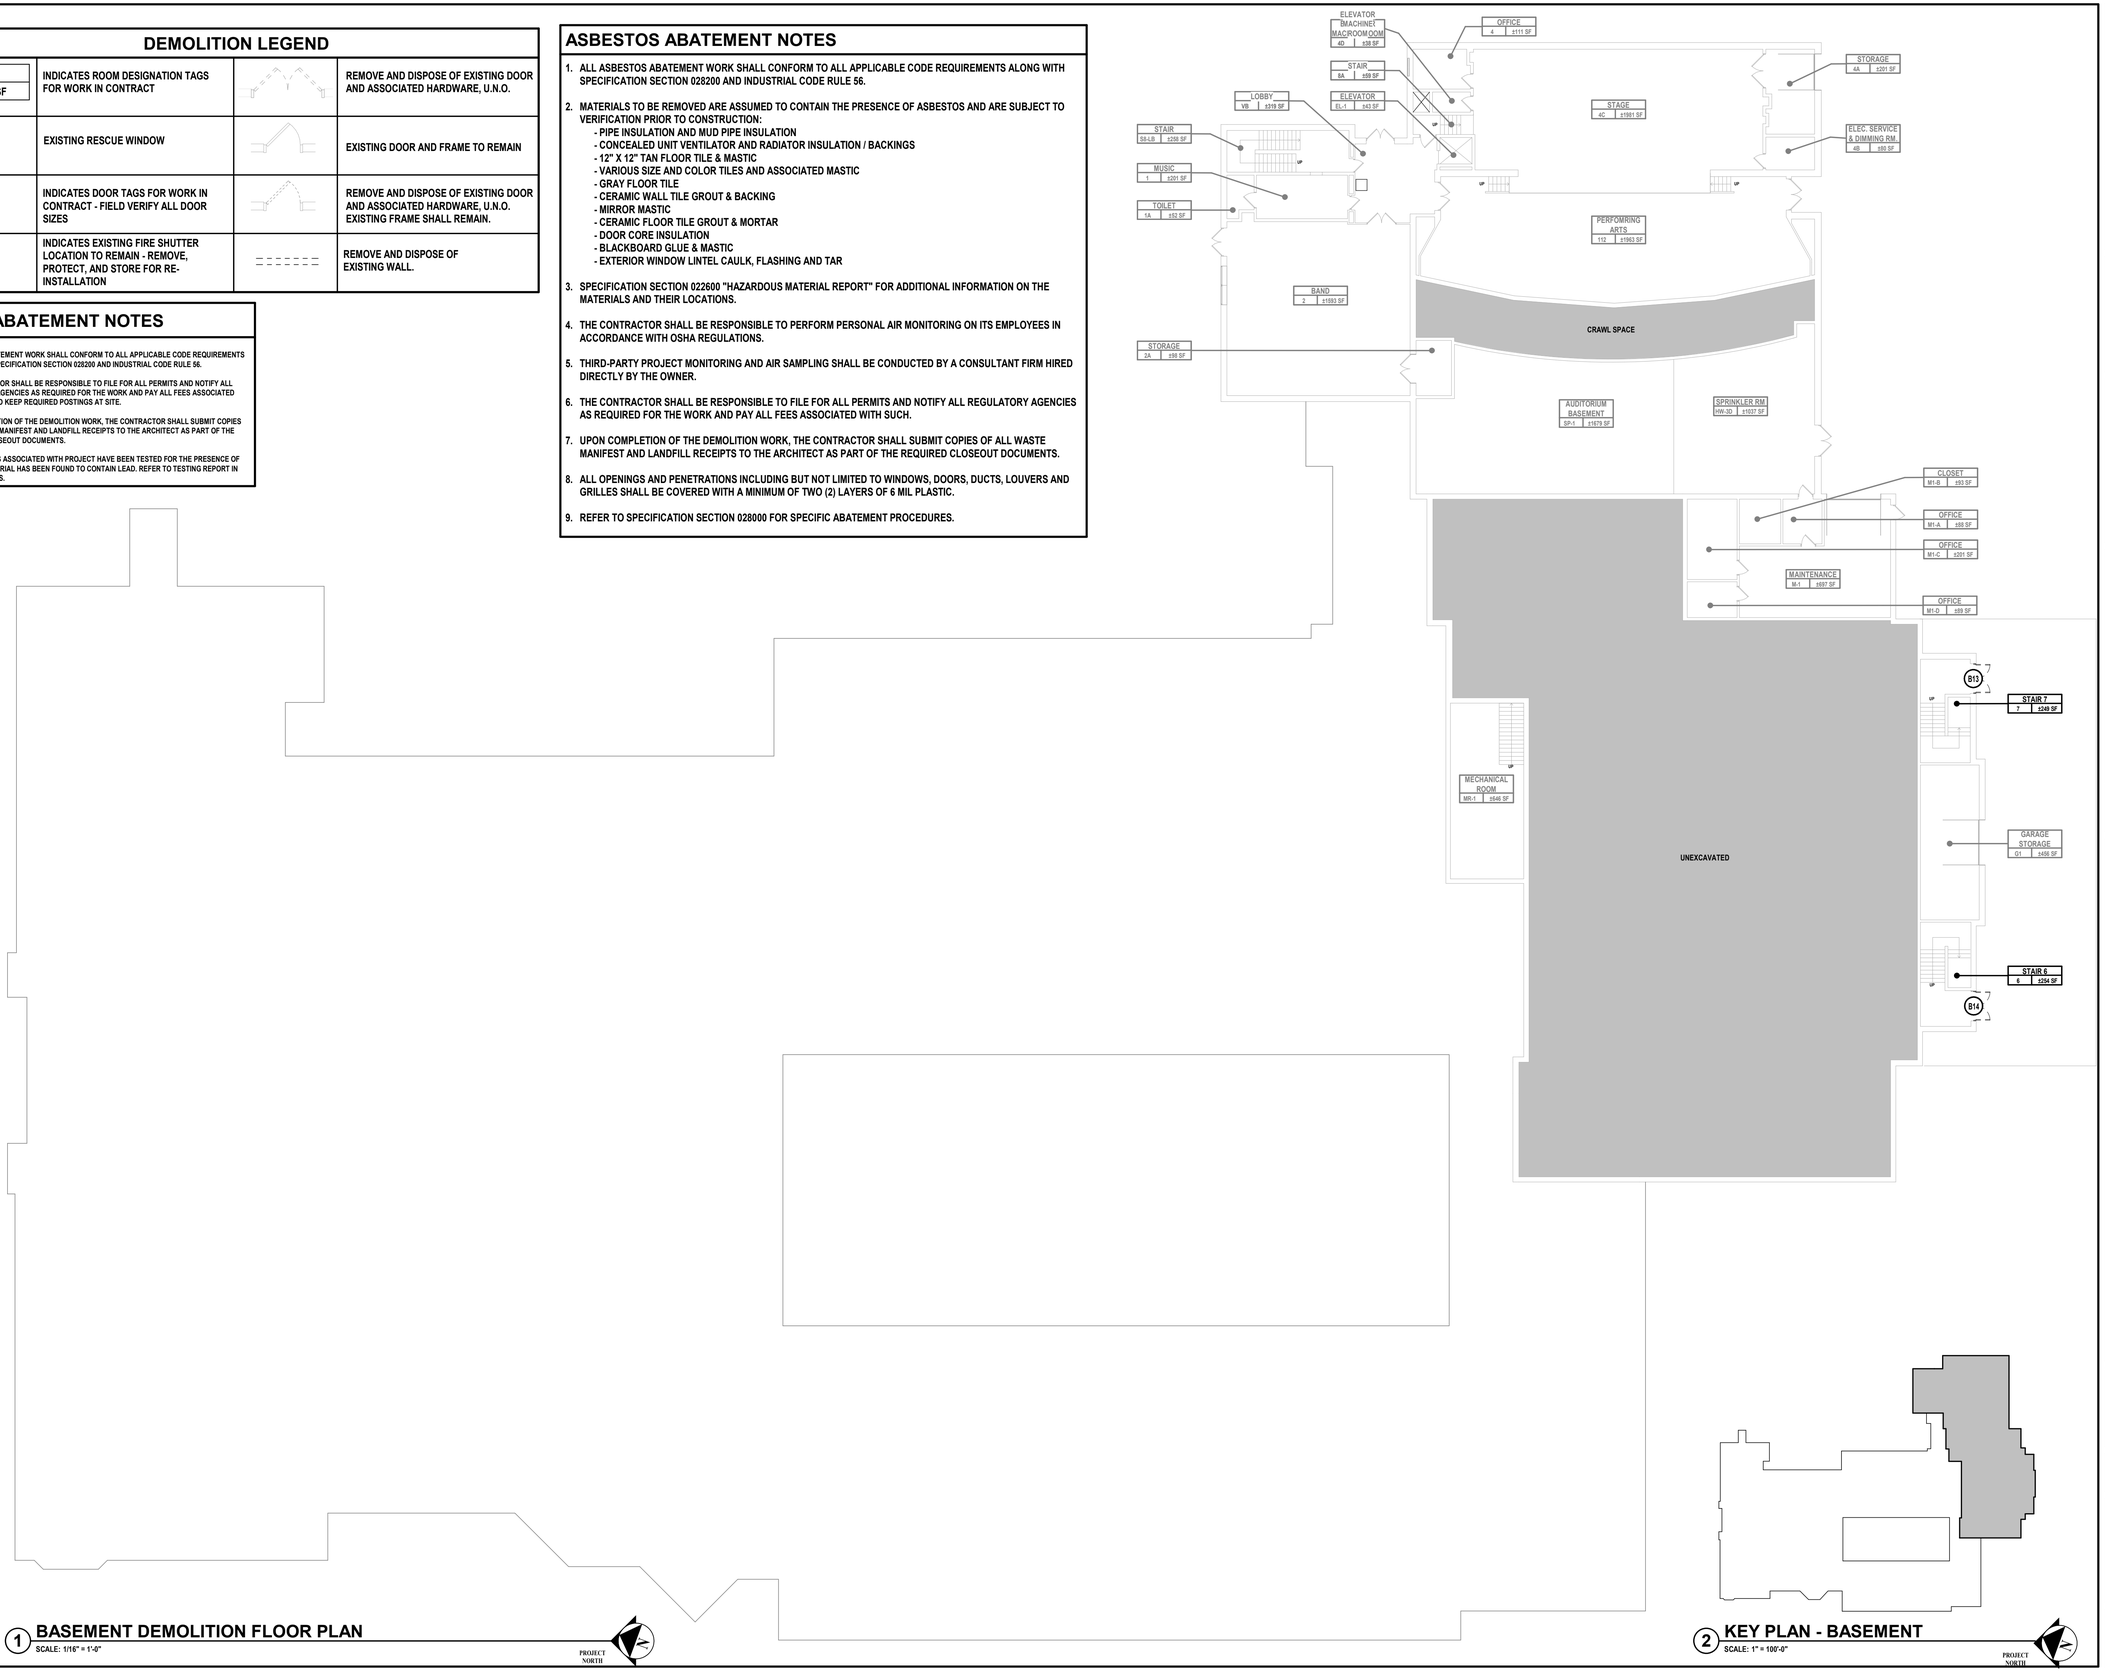

1 BASEMENT DEMOLITION FLOOR PLAN
SCALE: 1/16" = 1'-0"

PROJECT NORTH

2 KEY PLAN - BASEMENT
SCALE: 1" = 100'-0"

PROJECT NORTH

H2M architects + engineers
1133 Westchester Avenue, Suite N-210
White Plains, NY 10605
914.358.5623 • www.h2m.com
NY Architecture & Landscape Architecture: No Certificate Required
NY Engineering Certificate of Authorization No.: 0018178

CONSULTANTS:

MARK	DATE	DESCRIPTION

REGISTERED ARCHITECT KATRINA PACHECO 041183 STATE OF NEW YORK

09/30/2029
Exp. Date

KATRINA N. PACHECO, R.A.
NY PROFESSIONAL ARCHITECT Lic. No. 041183

"IN ACCORDANCE WITH ARTICLE 145, SECTION 7209 OF THE NYS EDUCATION LAW, ALTERATION OF THIS DOCUMENT EXCEPT BY A LICENSED PROFESSIONAL IS ILLEGAL."

DESIGNED BY:	DRAWN BY:	CHECKED BY:	REVIEWED BY:
M. LUCK	M. LUCK	S. MANDIC	K. PACHECO

PROJECT No:	DATE:	SCALE:
SMSD2507	OCTOBER 2026	AS SHOWN

CLIENT

SOMERS CENTRAL SCHOOL DISTRICT

VARIOUS UPGRADES AT SOMERS MIDDLE SCHOOL

250 US-202, SOMERS, NY 10589

SED#: 66-21-01-06-0-001-021

CONTRACT

CONTRACT G
GENERAL CONSTRUCTION

STATUS

FOR BID

SHEET TITLE

BASEMENT DEMOLITION PLAN

DRAWING No.

MS-AD 100.00

C:\Users\APappas\Documents_Revit Backup\SMSD2507_Central25_A_apappasV6997.rvt


11/4/2026 12:08:39 PM

DEMOLITION LEGEND

ROOM 000 SF	INDICATES ROOM DESIGNATION TAGS FOR WORK IN CONTRACT		REMOVE AND DISPOSE OF EXISTING DOOR AND ASSOCIATED HARDWARE, U.N.O.
(R)	EXISTING RESCUE WINDOW		EXISTING DOOR AND FRAME TO REMAIN
(#)	INDICATES DOOR TAGS FOR WORK IN CONTRACT - FIELD VERIFY ALL DOOR SIZES		REMOVE AND DISPOSE OF EXISTING DOOR AND ASSOCIATED HARDWARE, U.N.O. EXISTING FRAME SHALL REMAIN.
(FS)	INDICATES EXISTING FIRE SHUTTER LOCATION TO REMAIN - REMOVE, PROTECT, AND STORE FOR RE-INSTALLATION		REMOVE AND DISPOSE OF EXISTING WALL.

CONTRACT G DEMOLITION SCOPE

2	CEILINGS	REMOVE EXISTING CEILING TILES. SAND, PRIME, AND PAINT ALL EXISTING SOFFITS. REMOVE AND STORE ALL EXISTING LIGHT FIXTURES.
3	WALL FINISHES	PREPARE ALL WALLS TO RECEIVE NEW FINISHES INCLUDING FILLING HOLES, REPAIRING CRACKS IN EXISTING WALLS, SANDING, AND PREPARING ALL SURFACES FOR A NEW PAINT FINISH.
4	CASEWORK	CONTRACTOR TO REMOVE AND DISPOSE OF EXISTING CASEWORK IN ITS ENTIRETY, INCLUDING BUT NOT LIMITED TO ALL WALLS, SOFFITS, FASCIA PIECES, ENCLOSURES, ETC. USED TO CONCEAL CASEWORK. PREPARE ALL WALLS TO RECEIVE NEW FINISHES INCLUDING FILLING HOLES, REPAIRING
5	FURNITURE	REMOVE AND PROTECT ALL EXISTING FURNITURE, TURN OVER TO OWNER.
7	RADIATOR	EXISTING RADIATORS TO BE REMOVED. COORDINATE WITH MECHANICAL CONTRACT.
8	SINK	EXISTING SINK TO BE REMOVED.
9	FAUCETS	EXISTING FAUCETS TO BE REMOVED.

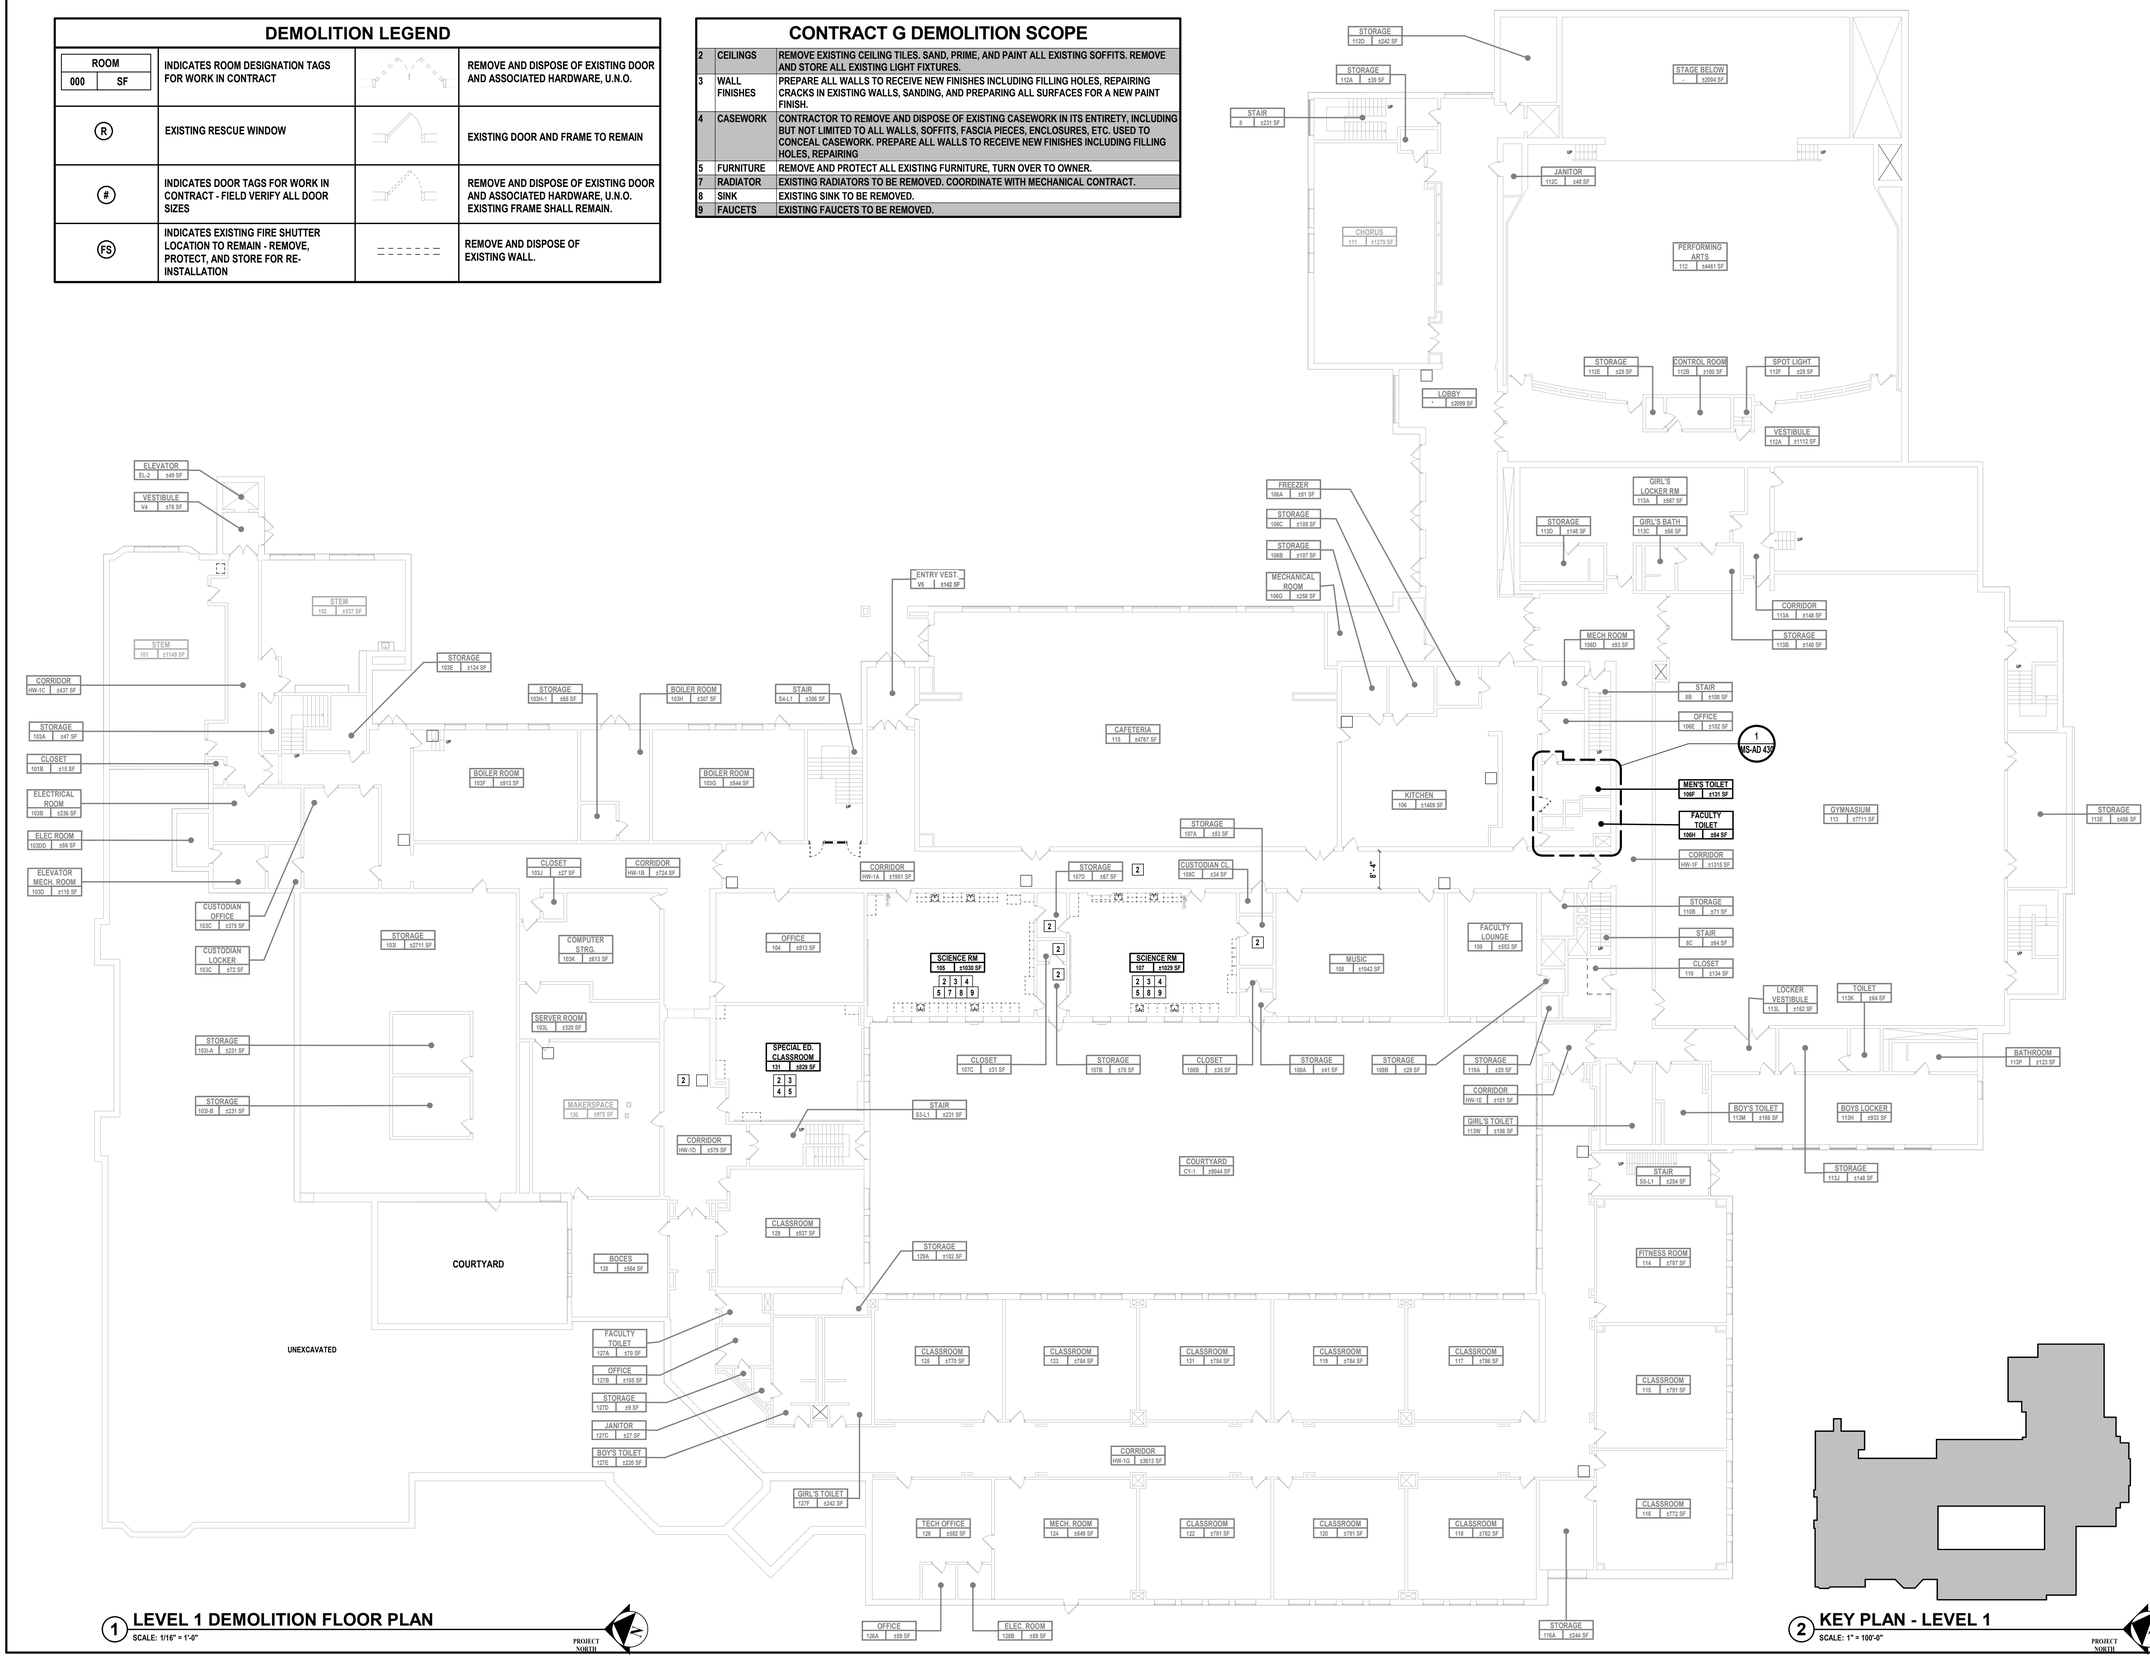

1 LEVEL 1 DEMOLITION FLOOR PLAN
SCALE: 1/16" = 1'-0"

PROJECT NORTH

2 KEY PLAN - LEVEL 1
SCALE: 1" = 100'-0"

PROJECT NORTH

H2M architects + engineers
1133 Westchester Avenue, Suite N-210
White Plains, NY 10605
914.358.5623 • www.h2m.com
NY Architecture & Landscape Architecture: No Certificate Required
NY Engineering Certificate of Authorization No.: 0018178

CONSULTANTS:

MARK	DATE	DESCRIPTION

REGISTERED ARCHITECT KATRINA PACHECO 041183 STATE OF NEW YORK

09/30/2029
KATRINA N. PACHECO, R.A.
NY PROFESSIONAL ARCHITECT LIC. No. 041183
Exp. Date

"IN ACCORDANCE WITH ARTICLE 145, SECTION 7209 OF THE NYS EDUCATION LAW, ALTERATION OF THIS DOCUMENT EXCEPT BY A LICENSED PROFESSIONAL IS ILLEGAL."

DESIGNED BY:	DRAWN BY:	CHECKED BY:	REVIEWED BY:
M. LUCK	M. LUCK	S. MANDIC	K. PACHECO

PROJECT No:	DATE:	SCALE:
SMSD2507	OCTOBER 2026	AS SHOWN

CLIENT

SOMERS CENTRAL SCHOOL DISTRICT

VARIOUS UPGRADES AT SOMERS MIDDLE SCHOOL

250 US-202, SOMERS, NY 10589

SED#: 66-21-01-06-0-001-021

CONTRACT

CONTRACT G GENERAL CONSTRUCTION

STATUS

FOR BID

SHEET TITLE

DEMOLITION PLAN LEVEL 1

DRAWING No.

MS-AD 101.00

C:\Users\APappas\Documents_Revit Backup\SMSD2507_Central25_A_apappasV6997.rvt


10/30/2026 1:13:56 PM

DEMOLITION LEGEND

ROOM 000 SF	INDICATES ROOM DESIGNATION TAGS FOR WORK IN CONTRACT		REMOVE AND DISPOSE OF EXISTING DOOR AND ASSOCIATED HARDWARE, U.N.O.
R	EXISTING RESCUE WINDOW		EXISTING DOOR AND FRAME TO REMAIN
#	INDICATES DOOR TAGS FOR WORK IN CONTRACT - FIELD VERIFY ALL DOOR SIZES		REMOVE AND DISPOSE OF EXISTING DOOR AND ASSOCIATED HARDWARE, U.N.O. EXISTING FRAME SHALL REMAIN.
FS	INDICATES EXISTING FIRE SHUTTER LOCATION TO REMAIN - REMOVE, PROTECT, AND STORE FOR RE-INSTALLATION		REMOVE AND DISPOSE OF EXISTING WALL.

CONTRACT G DEMOLITION SCOPE

2	CEILINGS	REMOVE EXISTING CEILING TILES. SAND, PRIME, AND PAINT ALL EXISTING SOFFITS. REMOVE AND STORE ALL EXISTING LIGHT FIXTURES.
3	WALL FINISHES	PREPARE ALL WALLS TO RECEIVE NEW FINISHES INCLUDING FILLING HOLES, REPAIRING CRACKS IN EXISTING WALLS, SANDING, AND PREPARING ALL SURFACES FOR A NEW PAINT FINISH.
4	CASEWORK	CONTRACTOR TO REMOVE AND DISPOSE OF EXISTING CASEWORK IN ITS ENTIRETY, INCLUDING BUT NOT LIMITED TO ALL WALLS, SOFFITS, FASCIA PIECES, ENCLOSURES, ETC. USED TO CONCEAL CASEWORK. PREPARE ALL WALLS TO RECEIVE NEW FINISHES INCLUDING FILLING HOLES, REPAIRING
5	FURNITURE	REMOVE AND PROTECT ALL EXISTING FURNITURE, TURN OVER TO OWNER.
6	UNIT VENTILATOR	EXISTING VENTILATOR TO BE REMOVED. COORDINATE WITH MECHANICAL CONTRACT.
7	RADIATOR	EXISTING RADIATORS TO BE REMOVED. COORDINATE WITH MECHANICAL CONTRACT.
8	SINK	EXISTING SINK TO BE REMOVED.
9	FAUCETS	EXISTING FAUCETS TO BE REMOVED.
13	BUILT-IN CASEWORK REMOVAL	REMOVE EXISTING BUILT-IN CASEWORK FROM WALL. PROTECT IN PLACE CAVITY TO REMAIN. PREP FOR CMU INFILL.

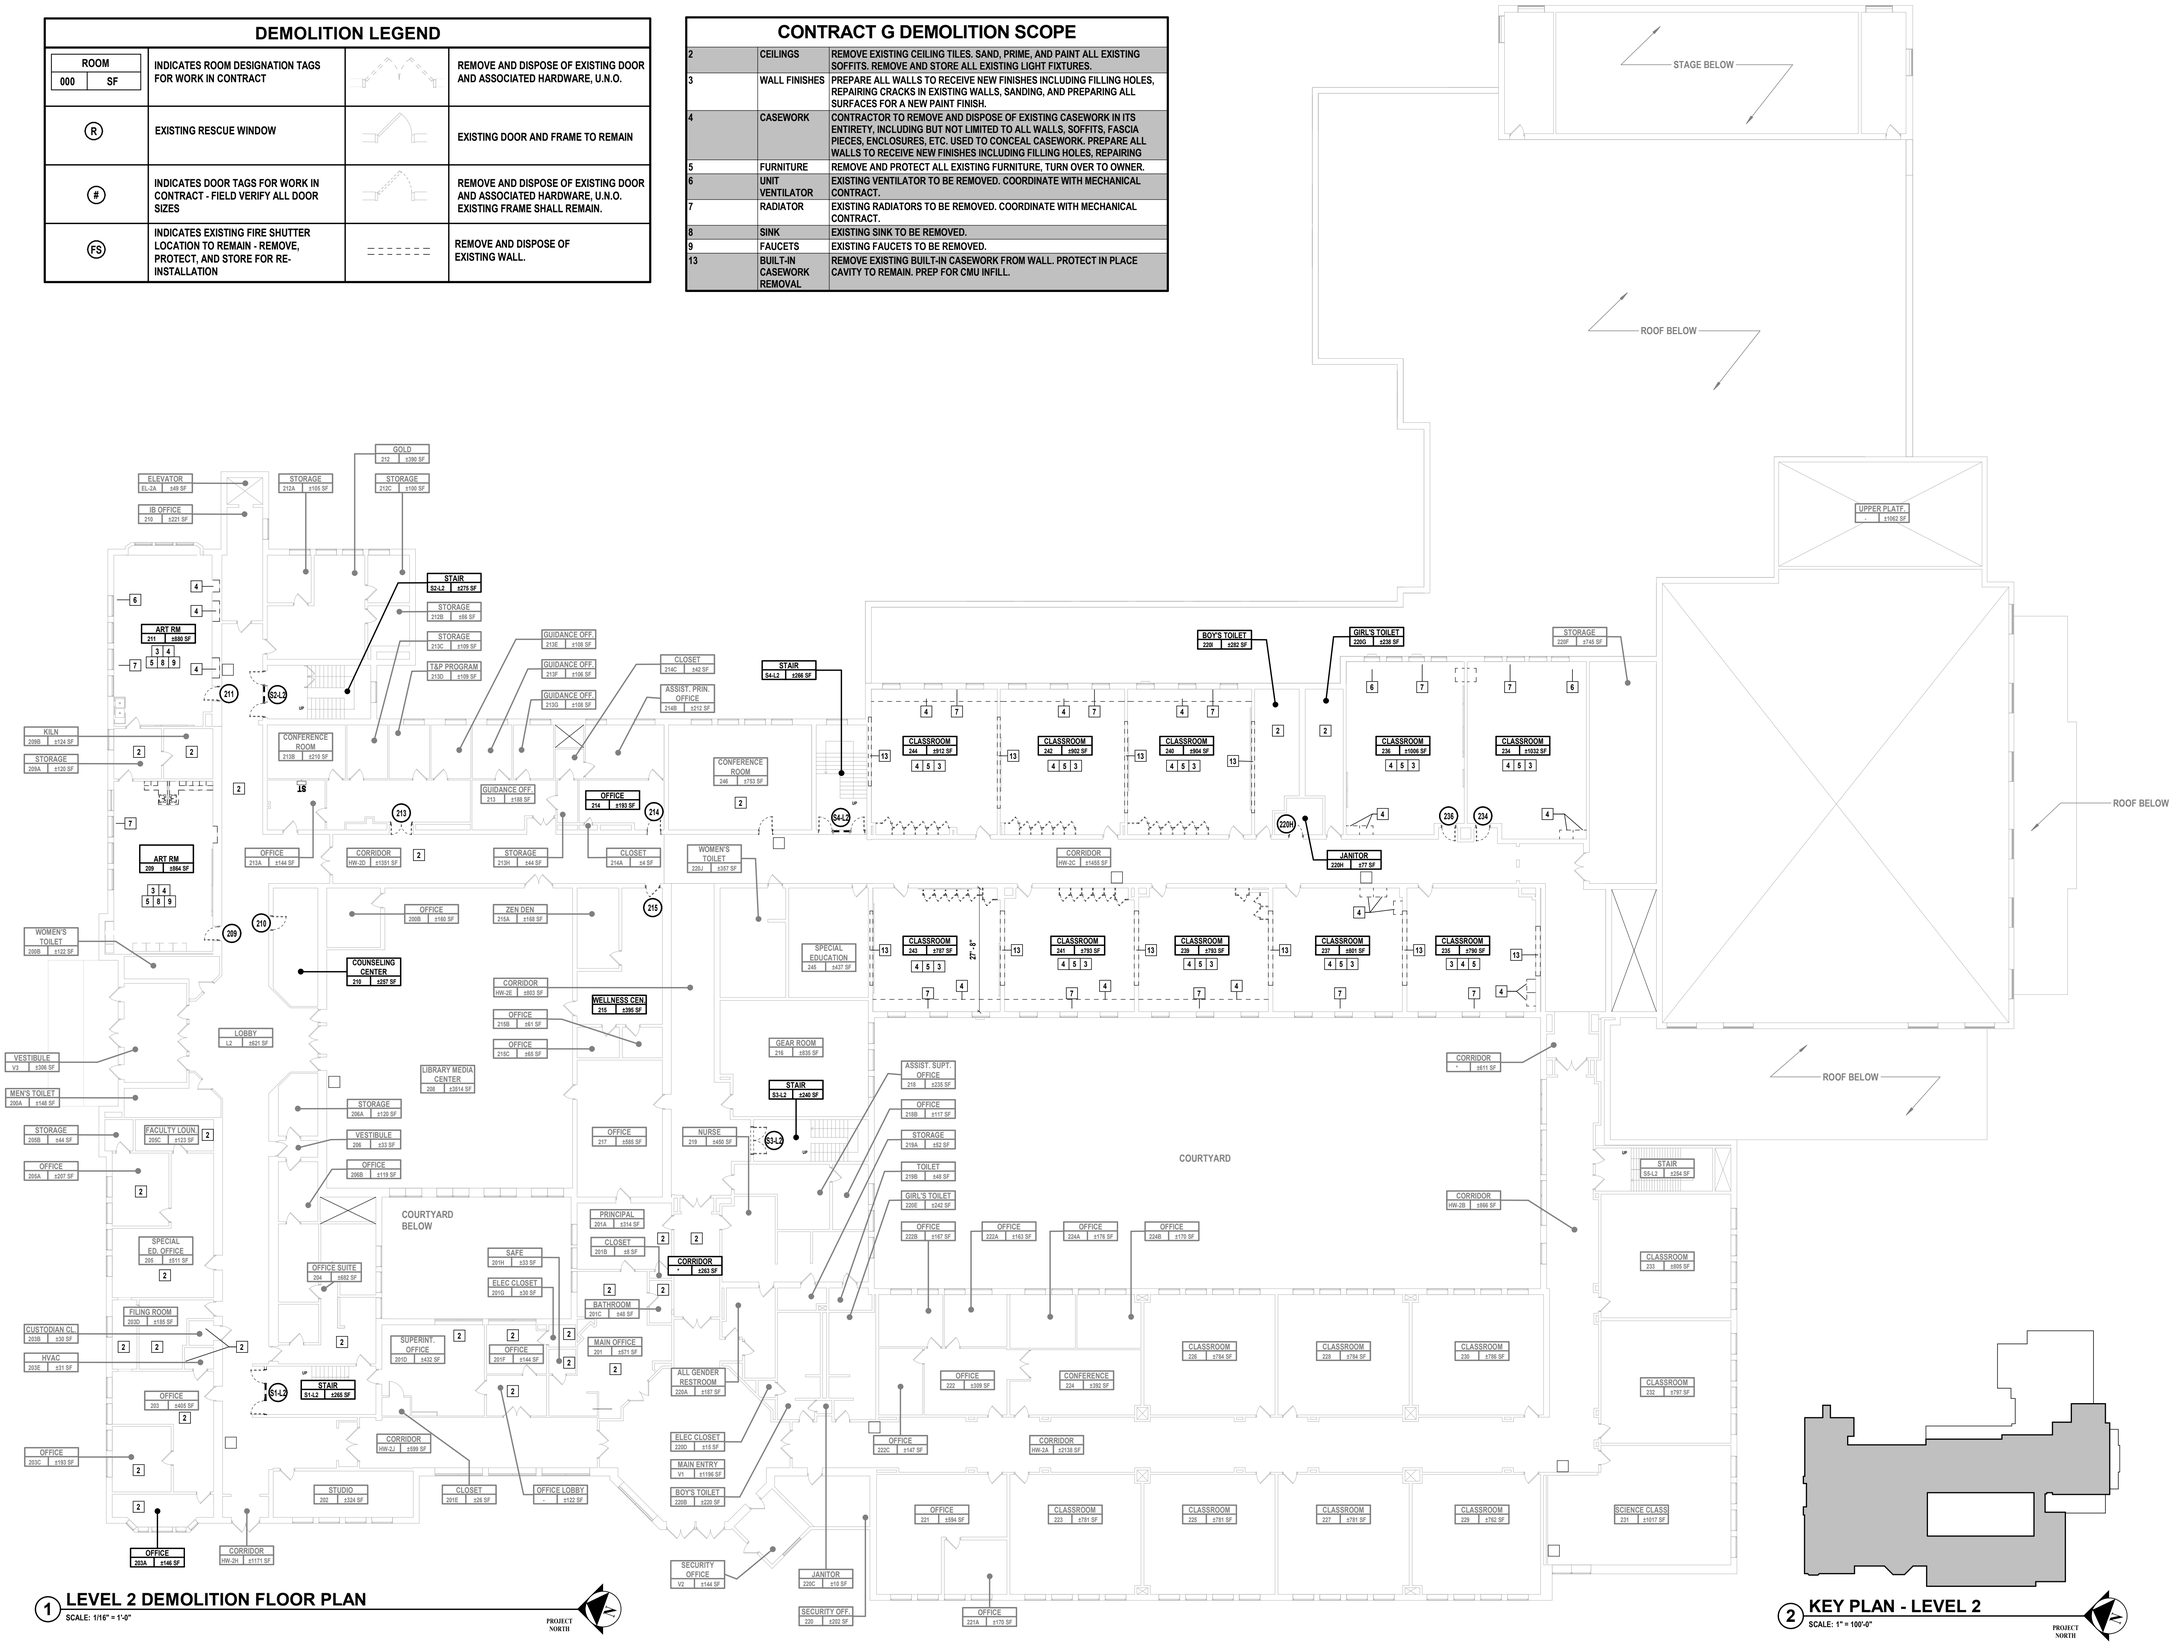

1 **LEVEL 2 DEMOLITION FLOOR PLAN**
SCALE: 1/16" = 1'-0"

PROJECT NORTH

2 **KEY PLAN - LEVEL 2**
SCALE: 1" = 100'-0"

PROJECT NORTH

H 2 M architects + engineers

1133 Westchester Avenue, Suite N-210
White Plains, NY 10605
914.358.5623 • www.h2m.com
NY Architecture & Landscape Architecture: No Certificate Required
NY Engineering Certificate of Authorization No.: 0018178

CONSULTANTS:

MARK	DATE	DESCRIPTION

REGISTERED ARCHITECT KATRINA PACHECO 041183 STATE OF NEW YORK

09/30/2029
Exp. Date

KATRINA N. PACHECO, R.A.
NY PROFESSIONAL ARCHITECT LIC No. 041183

"IN ACCORDANCE WITH ARTICLE 145, SECTION 7209 OF THE NYS EDUCATION LAW, ALTERATION OF THIS DOCUMENT EXCEPT BY A LICENSED PROFESSIONAL IS ILLEGAL."

DESIGNED BY:	DRAWN BY:	CHECKED BY:	REVIEWED BY:
M. LUCK	M. LUCK	S. MANDIC	K. PACHECO

PROJECT No:	DATE:	SCALE:
SMSD2507	OCTOBER 2026	AS SHOWN

CLIENT

SOMERS CENTRAL SCHOOL DISTRICT

VARIOUS UPGRADES AT SOMERS MIDDLE SCHOOL

Forward in Excellence

250 US-202, SOMERS, NY 10589

SED#: 66-21-01-06-0-001-021

CONTRACT

CONTRACT G
GENERAL CONSTRUCTION

STATUS

FOR BID

SHEET TITLE

DEMOLITION PLAN LEVEL 2

DRAWING No.

MS-AD 102.00

C:\Users\APappas\Documents_Revit Backup\SMSD2507_Central25_A_apappasV6997.rvt


10/30/2026 1:13:58 PM

DEMOLITION LEGEND

ROOM 000 SF	INDICATES ROOM DESIGNATION TAGS FOR WORK IN CONTRACT		REMOVE AND DISPOSE OF EXISTING DOOR AND ASSOCIATED HARDWARE, U.N.O.
(R)	EXISTING RESCUE WINDOW		EXISTING DOOR AND FRAME TO REMAIN
(#)	INDICATES DOOR TAGS FOR WORK IN CONTRACT - FIELD VERIFY ALL DOOR SIZES		REMOVE AND DISPOSE OF EXISTING DOOR AND ASSOCIATED HARDWARE, U.N.O. EXISTING FRAME SHALL REMAIN.
(FS)	INDICATES EXISTING FIRE SHUTTER LOCATION TO REMAIN - REMOVE, PROTECT, AND STORE FOR RE-INSTALLATION		REMOVE AND DISPOSE OF EXISTING WALL.


CONTRACT G DEMOLITION SCOPE

2	CEILINGS	REMOVE EXISTING CEILING TILES. SAND, PRIME, AND PAINT ALL EXISTING SOFFITS. REMOVE AND STORE ALL EXISTING LIGHT FIXTURES.
3	WALL FINISHES	PREPARE ALL WALLS TO RECEIVE NEW FINISHES INCLUDING FILLING HOLES, REPAIRING CRACKS IN EXISTING WALLS, SANDING, AND PREPARING ALL SURFACES FOR A NEW PAINT FINISH.
4	CASEWORK	CONTRACTOR TO REMOVE AND DISPOSE OF EXISTING CASEWORK IN ITS ENTIRETY, INCLUDING BUT NOT LIMITED TO ALL WALLS, SOFFITS, FASCIA PIECES, ENCLOSURES, ETC. USED TO CONCEAL CASEWORK. PREPARE ALL WALLS TO RECEIVE NEW FINISHES INCLUDING FILLING HOLES, REPAIRING
5	FURNITURE	REMOVE AND PROTECT ALL EXISTING FURNITURE, TURN OVER TO OWNER.
6	UNIT VENTILATOR	EXISTING VENTILATOR TO BE REMOVED. COORDINATE WITH MECHANICAL CONTRACT.
7	RADIATOR	EXISTING RADIATORS TO BE REMOVED. COORDINATE WITH MECHANICAL CONTRACT.
8	SINK	EXISTING SINK TO BE REMOVED.
9	FAUCETS	EXISTING FAUCETS TO BE REMOVED.
10	PARTIAL CASEWORK	CONTRACTOR TO REMOVE AND DISPOSE PORTION OF EXISTING CASEWORK IN ITS ENTIRETY TO ACCOMODATE MECHANICAL WORK, INCLUDING BUT NOT LIMITED TO ALL WALLS, SOFFITS, FASCIA PIECES, ENCLOSURES, ETC. USED TO CONCEAL CASEWORK. PREPARE ALL WALLS TO RECEIVE NEW FINISHES INCLUDING FILLING HOLES, REPAIRING
11	PARTIAL FINTUBE	REMOVE AND CAP PORTION OF FINTUBE TO ACCOMODATE MECHANICAL WORK. COORDINATE EXTENT OF WORK WITH MC.
12	BUILT-IN REMOVAL	REMOVE EXISTING BOOKCASE IN ITS ENTIRETY, TO ACCOMODATE MECHANICAL WORK.

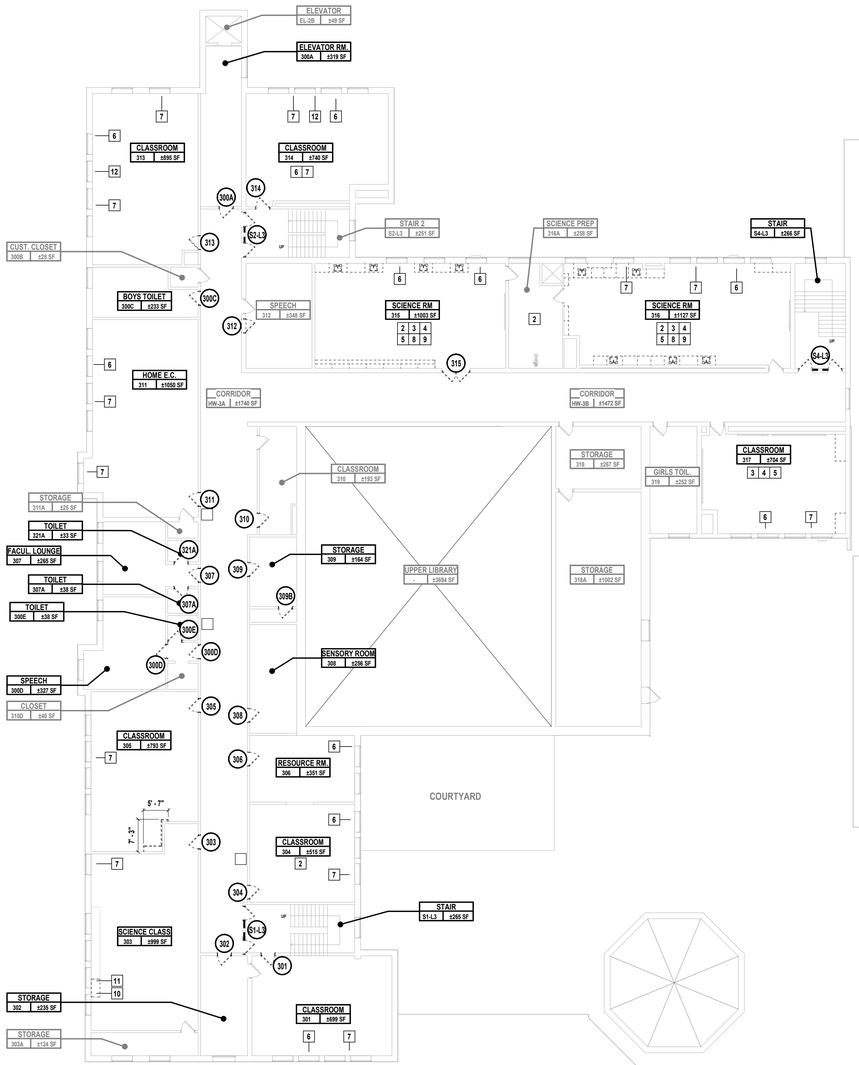

1 LEVEL 3 DEMOLITION FLOOR PLAN
SCALE: 1/16" = 1'-0"

PROJECT NORTH

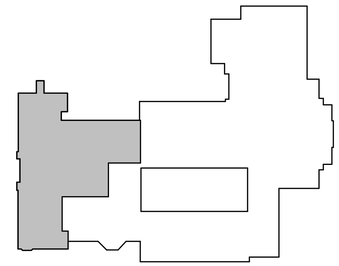

2 KEY PLAN - LEVEL 3
SCALE: 1" = 100'-0"

PROJECT NORTH

C:\Users\APappas\Documents_Revit Backup\SMSD2507_Central25_A_apappasV6997.rvt

11/4/2026 12:08:39 PM

H2M architects + engineers

1133 Westchester Avenue, Suite N-210
White Plains, NY 10605
914.358.5623 • www.h2m.com
NY Architecture & Landscape Architecture: No Certificate Required
NY Engineering Certificate of Authorization No.: 0018178

CONSULTANTS:

MARK	DATE	DESCRIPTION

REGISTERED ARCHITECT KATRINA PACHECO 041183 STATE OF NEW YORK

Katrina N. Pacheco 09/30/2029
Exp. Date

KATRINA N. PACHECO, R.A.
NY PROFESSIONAL ARCHITECT LIC. No. 041183

"IN ACCORDANCE WITH ARTICLE 145, SECTION 7209 OF THE NYS EDUCATION LAW, ALTERATION OF THIS DOCUMENT EXCEPT BY A LICENSED PROFESSIONAL IS ILLEGAL."

DESIGNED BY:	DRAWN BY:	CHECKED BY:	REVIEWED BY:
M. LUCK	M. LUCK	S. MANDIC	K. PACHECO

PROJECT No:	DATE:	SCALE:
SMSD2507	OCTOBER 2026	AS SHOWN

CLIENT

SOMERS CENTRAL SCHOOL DISTRICT

VARIOUS UPGRADES AT SOMERS MIDDLE SCHOOL

250 US-202, SOMERS, NY 10589

SED#: 66-21-01-06-0-001-021

CONTRACT

CONTRACT G GENERAL CONSTRUCTION

STATUS

FOR BID

SHEET TITLE

DEMOLITION PLAN LEVEL 3

DRAWING No.

MS-AD 103.00

DEMOLITION PLAN LEGEND

(NOT ALL MAY BE USED)


	INDICATES WALL TO BE REMOVED AND DISPOSED OF. SEE DEMOLITION NOTES FOR ADDITIONAL INFORMATION
	INDICATES EXISTING WALL TO REMAIN
	INDICATES EXISTING DOOR TO BE REMOVED AND DISPOSED OF. SEE DEMOLITION NOTES FOR ADDITIONAL INFORMATION
	INDICATES EXISTING TOILET PARTIONS TO BE REMOVED AND DISPOSED OF. SEE DEMOLITION NOTES FOR ADDITIONAL INFORMATION

GENERAL DEMOLITION NOTES

1. ALL DEMOLITION WORK SHALL BE IN COMPLIANCE WITH ALL FEDERAL AND NEW YORK STATE APPLICABLE BUILDING AND LIFE AND SAFETY REGULATIONS.
2. THE CONTRACTOR SHALL TAKE CARE NOT TO DAMAGE ADJOINING SURFACES AND FINISHES OUTSIDE THE CONTRACT AREA OR SCOPE OF WORK. THE CONTRACTOR SHALL BE RESPONSIBLE TO RESTORE EXISTING CONDITIONS AND/OR FINISHES DAMAGED DURING CONSTRUCTION INCLUDING PATCHING AND PAINTING DEEMED NECESSARY BY THE ARCHITECT AT NO ADDITIONAL COST TO THE OWNER.
3. THE CONTRACTOR SHALL TAKE CARE AS TO ADEQUATELY PROTECT ALL ADJOINING CLASSROOMS, CLOSETS, CORRIDORS, CRITICAL BARRIERS (DUCTS, VENTS, ETC.), AND OTHER SPACES FROM DUST AND DEBRIS DURING THE DEMOLITION AND INSTALLATION OF THE NEW WORK. THE CONTRACTOR SHALL BE RESPONSIBLE TO WIPE DOWN AND CLEAN ALL AFFECTED ROOMS UPON COMPLETION OF THE PROJECT.
4. CONTRACTORS SITE ACCESS AND BUILDING ENTRY POINT SHALL BE AS PER DRAWING HS-G 000.00 AND VERIFIED BY OWNER. THE CONTRACTOR SHALL ADEQUATELY PROTECT THE WALLS, FLOOR, AND FINISHES WITHIN STAIRWELLS AND ALL OTHER AREAS USED FOR ACCESS TO CONTRACT AREAS FROM DAMAGE DURING THE PROJECT DURATION. THE CONTRACTOR SHALL BE RESPONSIBLE TO PATCH & RESTORE ALL SURFACES DAMAGED DURING CONSTRUCTION TO THE SATISFACTION OF THE ARCHITECT AT NO ADDITIONAL COST TO THE OWNER.
5. THE CONTRACTOR SHALL REMOVE AND DISPOSE OF ALL CONSTRUCTION DEBRIS AND UNWANTED MATERIAL OFF SITE IN ACCORDANCE WITH CONTRACT SPECIFICATIONS.
6. THE CONTRACTOR SHALL NOTIFY THE ARCHITECT OF ANY DEFECTIVE OR NON-WORKING EQUIPMENT PRIOR TO WORK STARTING AND FOLLOWING INSTALLATION OF NEW FINISHES VERIFY ALL ITEMS ARE IN PROPER WORKING ORDER UPON COMPLETION.
7. THE CONTRACTOR SHALL REVIEW SCOPE OF DEMOLITION WORK WITH OWNER AND COORDINATE WHICH ITEMS WILL BE REMOVED CAREFULLY AND RETURNED TO DISTRICT.
8. CONTRACTOR SHALL COORDINATE WITH THE DISTRICT TO DISCONNECT, REMOVE, AND STORE ALL REMOVABLE EQUIPMENT (INCLUDING CASEWORK, DESKS, CHAIRS, ETC.) TO PERFORM ALL REQUIRED DEMOLITION. UPON COMPLETION, CONTRACTOR SHALL REINSTALL ALL EQUIPMENT AND ENSURE PROPER WORKING CONDITION. CLEAN ALL SURFACES PRIOR TO SUBSTANTIAL COMPLETION.
9. PROTECTING EXISTING CEILING LIGHTING FIXTURES, INCLUDING, BUT NOT LIMITED TO THE FIXTURE, TRIM, SUPPORTS, AND ALL DEVICES USED TO SECURE THE LIGHTING IN PLACE.

DEMOLITION NOTES - CONTRACT G

4	TOILET ACCESSORIES	REMOVE AND COORDINATE WITH OWNER STORAGE OR DISPOSAL OF EXISTING TOILET ACCESSORIES (MIRRORS, PAPER TOWEL DISPENSERS, TOILET PAPER DISPENSERS, SOAP DISPENSERS, HAND DRYERS, GRAB BARS, ETC.) & ALL SUPPORTING HARDWARE. PREPARE ALL WALLS TO RECEIVE NEW FINISHES INCLUDING FILLING HOLES, REPAIRING CRACKS IN EXISTING WALLS, SANDING, AND PREPARING ALL SURFACES FOR A NEW TILE FINISH.
11	WALL TILE AND BASE	CONTRACTOR SHALL COMPLETELY ABATE, REMOVE AND DISPOSE OF ALL EXISTING CERAMIC WALL TILE COMPLETELY DOWN TO THE EXISTING MASONRY BACK UP WALL BELOW. REMOVALS SHALL INCLUDE TILE, THINSET, MORTAR SETTING BED, GROUT, REINFORCED MESH, TRIM, AND ALL DEVICES USED TO SECURE THE TILE IN PLACE. THE CONTRACTOR SHALL PREPARE WALL FOR NEW EPOXY WALL FINISH.
12	PARTITION SYSTEM	REMOVE AND DISPOSE OF EXISTING TOILET PARTITION SYSTEM
17	RADIATOR COVER	REMOVE AND DISPOSE OF EXISTING RADIATOR COVER.

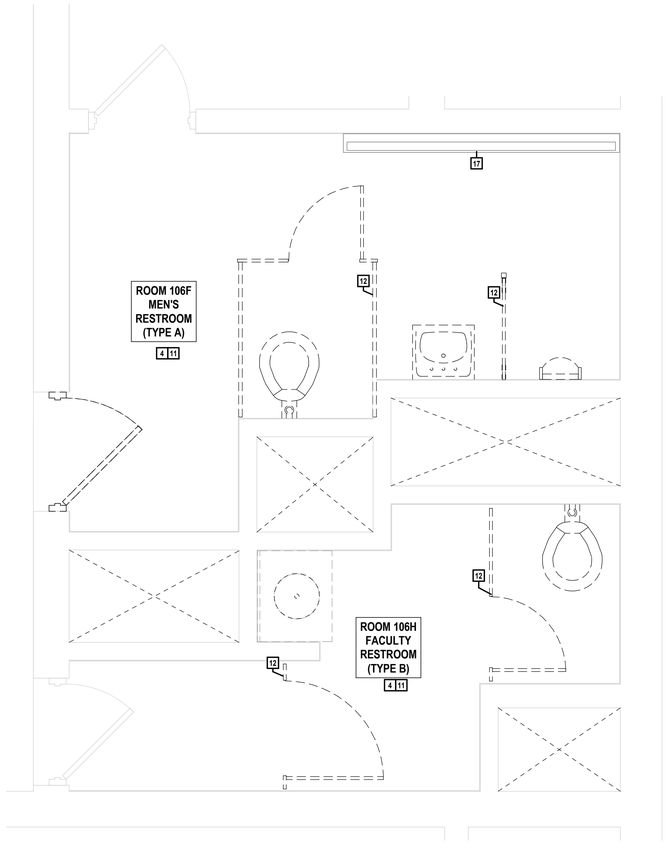


1 RESTROOM TYPES A & B - DEMOLITION
SCALE: 1/2" = 1'-0"

PROJECT NORTH

KEY PLAN LEGEND

ALTERATION LEVEL 1 AREAS OF WORK

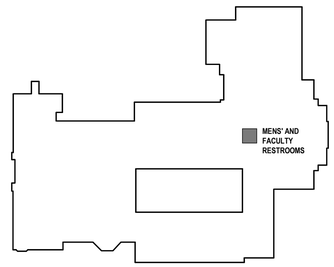

KEY PLAN - LEVEL 1
SCALE: 1" = 100'-0"

PROJECT NORTH

H2M architects + engineers
1133 Westchester Avenue, Suite N-210
White Plains, NY 10605
914.358.5623 • www.h2m.com
NY Architecture & Landscape Architecture: No Certificate Required
NY Engineering Certificate of Authorization No.: 0018178

CONSULTANTS:

MARK	DATE	DESCRIPTION

REGISTERED ARCHITECT KATRINA PACHECO 041183 STATE OF NEW YORK

09/30/2029
Exp. Date

KATRINA N. PACHECO, R.A.
NY PROFESSIONAL ARCHITECT Lic. No. 041183

"IN ACCORDANCE WITH ARTICLE 145, SECTION 7209 OF THE NYS EDUCATION LAW, ALTERATION OF THIS DOCUMENT EXCEPT BY A LICENSED PROFESSIONAL IS ILLEGAL."

DESIGNED BY:	DRAWN BY:	CHECKED BY:	REVIEWED BY:
M. LUCK	M. LUCK	S. MANDIC	K. PACHECO

PROJECT No:	DATE:	SCALE:
SMSD2507	OCTOBER 2026	AS SHOWN

CLIENT

SOMERS CENTRAL SCHOOL DISTRICT

VARIOUS UPGRADES AT SOMERS MIDDLE SCHOOL

250 US-202, SOMERS, NY 10589

SED#: 66-21-01-06-0-001-021

CONTRACT

CONTRACT G
GENERAL CONSTRUCTION

STATUS

FOR BID

SHEET TITLE

RESTROOM UPGRADES DEMOLITION PLAN

DRAWING No.

MS-AD 430.00

X:\SIS\MSD (Somers School District)\SMSD2507 (SMS Phase 2-Various Upgrades)\02-BIM-CADD\Con-Docs\08 Architectural\Bathroom Upgrades\SMSD2507_Bathroom Upgrades.rvt

11/10/2026 9:31:34 AM


LINTEL SCHEDULE				
MARK	SIZE	DETAILS	NOTES	MAX MASONRY OPENING
LL-1	(2) 3-1/2 x 3-1/2 x 5/16", L 3-1/2 x 3-1/2 x 5/16" AND PL 1/4" x 14" x M.O.		NOTES 1-11 CMU WALL W/ BRICK VENEER ONLY	6'-0"
LL-2	(2) 3-1/2 x 3-1/2 x 5/16"		NOTES 1-11 INTERIOR CMU WALLS ONLY	1'-5"
LL-3	L 3-1/2 x 3-1/2x 5/16"		NOTES 1-5, 8-11 COLD FORMED STEEL WALL W/ BRICK VENEER ONLY	6'-0"

NOTE

1. SEE M DRAWINGS FOR MASONRY OPENING WIDTHS.
2. LINTEL LENGTH SHALL BE CLEAR SPAN + 1'-4" TO PROVIDE MIN. BEARING OF 8" ONTO SOLID MASONRY ON EACH SIDE.
3. ALL EXTERIOR LINTELS TO BE SHOP APPLIED HOT DIPPED GALVANIZED.
4. IF (E) VERT REINF IS INTERRUPTED BY NEW LINTELS WELD VERTICAL REINFORCEMENT TO STEEL LINTELS, TYPICAL.
5. REFER TO ARCHITECTURAL FLOOR PLANS AND ELEVATIONS FOR LINTEL LOCATIONS.
6. PROVIDE 1" SPACER BETWEEN VERTICAL LEGS OF DOUBLE ANGLES FOR 10" CMU (VIF).
7. VERTICAL LEGS OF DOUBLE ANGLES SHALL BE WELDED TOGETHER.
8. IF (E) WALL BEHIND THE VENEER IS OF COLD-FORMED STEEL, PROVIDE LINTEL LL-3 AND A STRUCTURAL HEADER. HEADER DESIGN SHALL BE BY DELEGATED DESIGN.
9. VERIFY IN FIELD NO MASONRY EXPANSION JOINTS OCCUR WITHIN 10" MEASURED HORIZONTALLY FROM EDGE OF OPENING.
10. CONTRACTOR SHALL FIELD VERIFY THE COMPOSITION AND THICKNESS OF ALL WALLS SCHEDULED TO RECEIVE LINTEL INSTALLATION PRIOR TO FABRICATION OF THE STEEL.
11. MAINTAIN A MINIMUM 8" CLEAR BETWEEN NEW AND EXISTING OPENINGS AT THE TOP AND BOTTOM.

FLOOR PLAN LEGEND

NAME / # XXX — ROOM NAME / ROOM # / SQUARE FEET	EXISTING WINDOW TO REMAIN	NEW CHASE WALL
TYPE X — CLASSROOM TYPE	EXISTING WALL TO REMAIN	## — WALL TAG- REFER TO ARCHITECTURAL DETAILS
EXISTING DOOR AND DOOR FRAME TO REMAIN.	FURNISH NEW DOOR, FRAME TO REMAIN. REFER TO DOOR SCHEDULE.	XX — NEW DOOR TAG
NEW EPOXY FLOORING AND WALL BASE IN THE AREA INDICATED	UNEXCAVATED EARTH	11 — KEYED SCOPE NOTE INDICATOR
		FS — INDICATES EXISTING FIRE SHUTTER LOCATION TO REMAIN

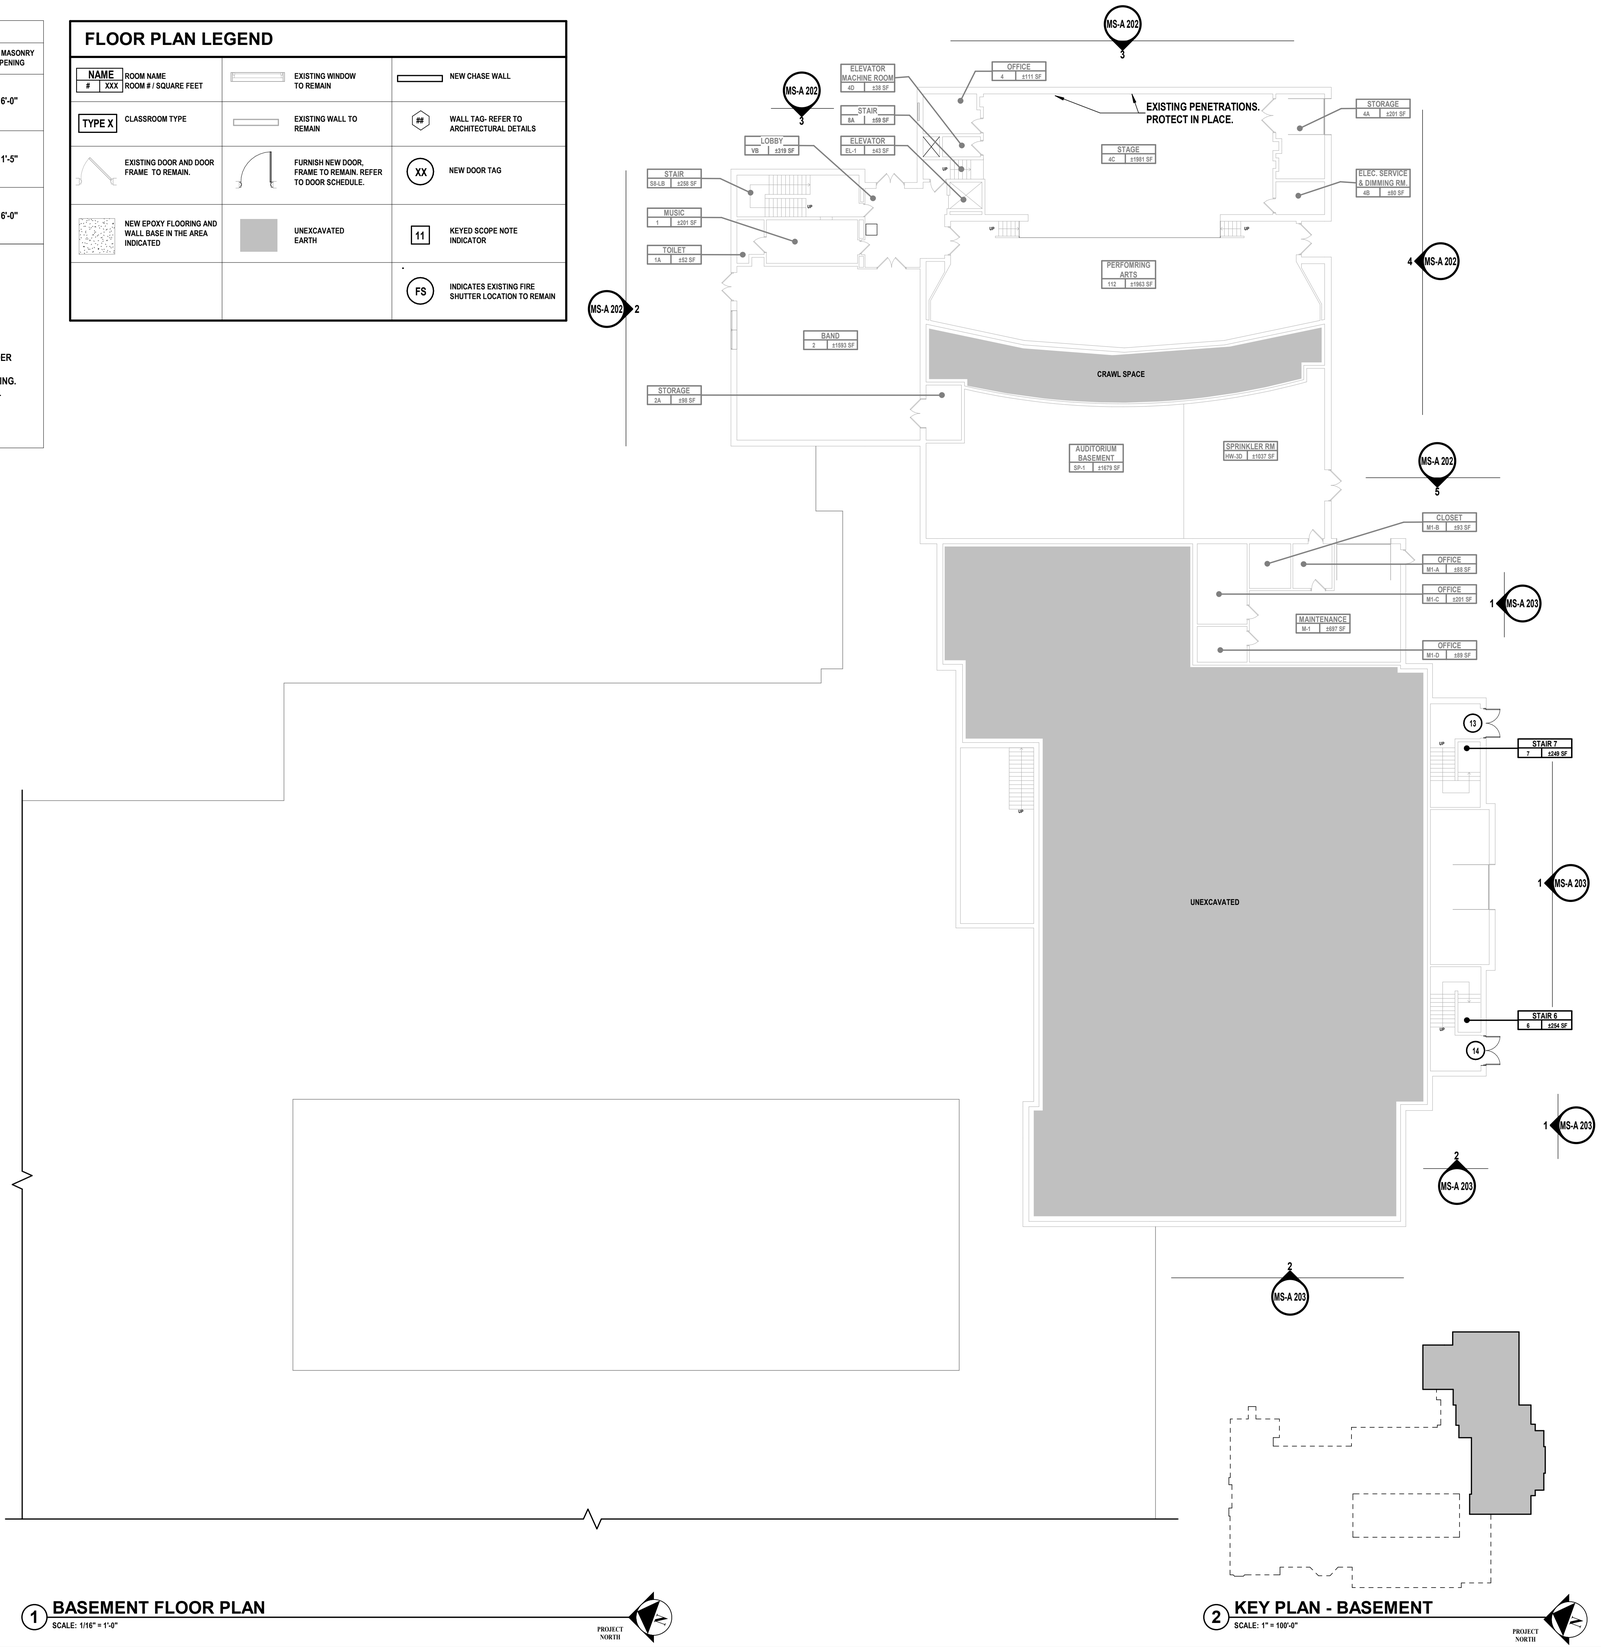

1 **BASEMENT FLOOR PLAN**
SCALE: 1/16" = 1'-0"

PROJECT NORTH

2 **KEY PLAN - BASEMENT**
SCALE: 1" = 100'-0"

PROJECT NORTH

C:\Users\APappas\Documents_Revit Backup\SMSD2507_Central25_A_apappasV6997.rvt

10/30/2026 1:14:00 PM

H2M architects + engineers

1133 Westchester Avenue, Suite N-210
White Plains, NY 10605
914.358.5623 • www.h2m.com
NY Architecture & Landscape Architecture: No Certificate Required
NY Engineering Certificate of Authorization No.: 0018178

CONSULTANTS:

MARK	DATE	DESCRIPTION

REGISTERED ARCHITECT KATRINA PACHECO 041183 STATE OF NEW YORK

09/30/2029
Exp. Date

KATRINA N. PACHECO, R.A.
NY PROFESSIONAL ARCHITECT Lic. No. 041183

"IN ACCORDANCE WITH ARTICLE 145, SECTION 7209 OF THE NYS EDUCATION LAW, ALTERATION OF THIS DOCUMENT EXCEPT BY A LICENSED PROFESSIONAL IS ILLEGAL."

DESIGNED BY:	DRAWN BY:	CHECKED BY:	REVIEWED BY:
M. LUCK	M. LUCK	S. MANDIC	K. PACHECO

PROJECT No:	DATE:	SCALE:
SMSD2507	OCTOBER 2026	AS SHOWN

CLIENT

SOMERS CENTRAL SCHOOL DISTRICT

VARIOUS UPGRADES AT SOMERS MIDDLE SCHOOL

250 US-202, SOMERS, NY 10589

SED#: 66-21-01-06-0-001-021

CONTRACT

CONTRACT G
GENERAL CONSTRUCTION

STATUS

FOR BID

SHEET TITLE

FLOOR PLAN BASEMENT

DRAWING No.


MS-A 100.00

FLOOR PLAN LEGEND

NAME / # / XXX — ROOM NAME / ROOM # / SQUARE FEET	EXISTING WINDOW TO REMAIN	NEW CHASE WALL
TYPE X — CLASSROOM TYPE	EXISTING WALL TO REMAIN	## — WALL TAG- REFER TO ARCHITECTURAL DETAILS
EXISTING DOOR AND DOOR FRAME TO REMAIN.	FURNISH NEW DOOR, FRAME TO REMAIN. REFER TO DOOR SCHEDULE.	XX — NEW DOOR TAG
NEW EPOXY FLOORING AND WALL BASE IN THE AREA INDICATED	UNEXCAVATED EARTH	11 — KEYED SCOPE NOTE INDICATOR
		FS — INDICATES EXISTING FIRE SHUTTER LOCATION TO REMAIN

CONTRACT G SCOPE

2	NEW CEILING	INSTALL NEW SUSPENDED CEILING SYSTEM WITH 2'X2' LAY-IN ACOUSTIC PANELS. SAND, PRIME, AND PAINT ALL EXISTING SOFFITS. EC SHALL STORE AND REINSTALL ALL EXISTING ELECTRICAL EQUIPMENT INCLUDING,BUT NOT LIMITED TO ALL SPEAKERS, SMOKE DETECTORS, STROBES, LIGHTS.MC SHALL SUPPLY AND INSTALL ALL SUPPLY AND RETURN GRILLES BACK TO THEIR ORIGINAL LOCATIONS. cOORDINATE WITH EC AND MC FOR FULL EXTENT OF WORK.
3	PAINT WALLS	CAREFULLY REMOVE AND STORE ALL EXISTING WALL MOUNTED ITEMS, INCLUDING BUT NOT LIMITED TO: CORK BOARDS, WHITE BOARDS, BLACKBOARDS, SIGNAGE, ARTWORK, HOOKS, PROJECTORS, PROJECTOR BRACKETS, SCREENS, AND ALL DEVICES USED TO SECURE THESE ITEMS IN PLACE. PREPARE ALL WALLS TO RECEIVE NEW FINISHES INCLUDING FILING HOLES, REPAIRING CRACKS IN EXISTING WALLS, SANDING, AND PREPARING ALL SURFACES FOR A NEW PAINT FINISH. UPON COMPLETION OF WALL PAINT APPLICATION, REINSTALL EXISTING AND NEW OWNER PROVIDED WALL MOUNTED ITEMS INCLUDING BUT NOT LIMITED TO CORK BOARDS, WHITE BOARDS, SMARTBOARDS, SIGNAGE, ARTWORK, HOOKS, PROJECTORS, PROJECTOR BRACKETS, SCREENS, AND ALL DEVICES USED TO SECURE THESE ITEMS IN PLACE IN ACCORDANCE WITH ENLARGED CLASSROOM ELEVATIONS.
4	CASEWORK	FURNISH AND INSTALL NEW CASEWORK AND COUNTERS.
7	UNIT VENTILATORS	M CONTRACTOR TO FURNISH AND INSTALL NEW UNIT VENTILATOR, COORDINATE WITH MC.
8	LAB SINKS	PROVIDE AND INSTALL NEW DROP-IN SCIENCE LAB SINK, COORDINATE WITH PC.
9	FAUCETS	P CONTRACTOR TO FURNISH AND INSTALL NEW FAUCET, COORDINATE WITH PC.
10	FIRE SHUTTERS	EXISTING FIRE SHUTTERS, PROTECT IN PLACE.
12	LOUVER & LENTIL PENETRATION	MC TO PROVIDE AND INSTALL NEW LOUVER. GC SHALL COORDINATE WITH MC FOR PLACEMENT OF NEW LOUVER AND WALL BOX UNIT VENTILATOR LOCATIONS. PROVIDE NEW WALL PENETRATION. PROVIDE AND INSTALL LINTEL, REFER TO LINTEL SCHEDULE.
13	PIPE PENETRATIONS	GC RESPONSIBLE FOR ALL CORE DRILLING GREATER THAN 1 SF. GC SHALL COORDINATE WITH MC LOCATION AND SIZING. MC RESPONSIBLE FOR CORE DRILLING FOR ALL OPENING LESS THAN 1 SQUARE FOOT TO ACCOMODATE PIPING. COORDINATE WITH MC FOR FULL EXTENT OF WORK.
14	DUCT PENETRATIONS	PROVIDE PENETRATION TO ACCOMODATE DUCT WORK. PROVIDE AND INSTALL LINTELS. COORDINATE WITH MC FOR FULL EXTENT OF WORK.

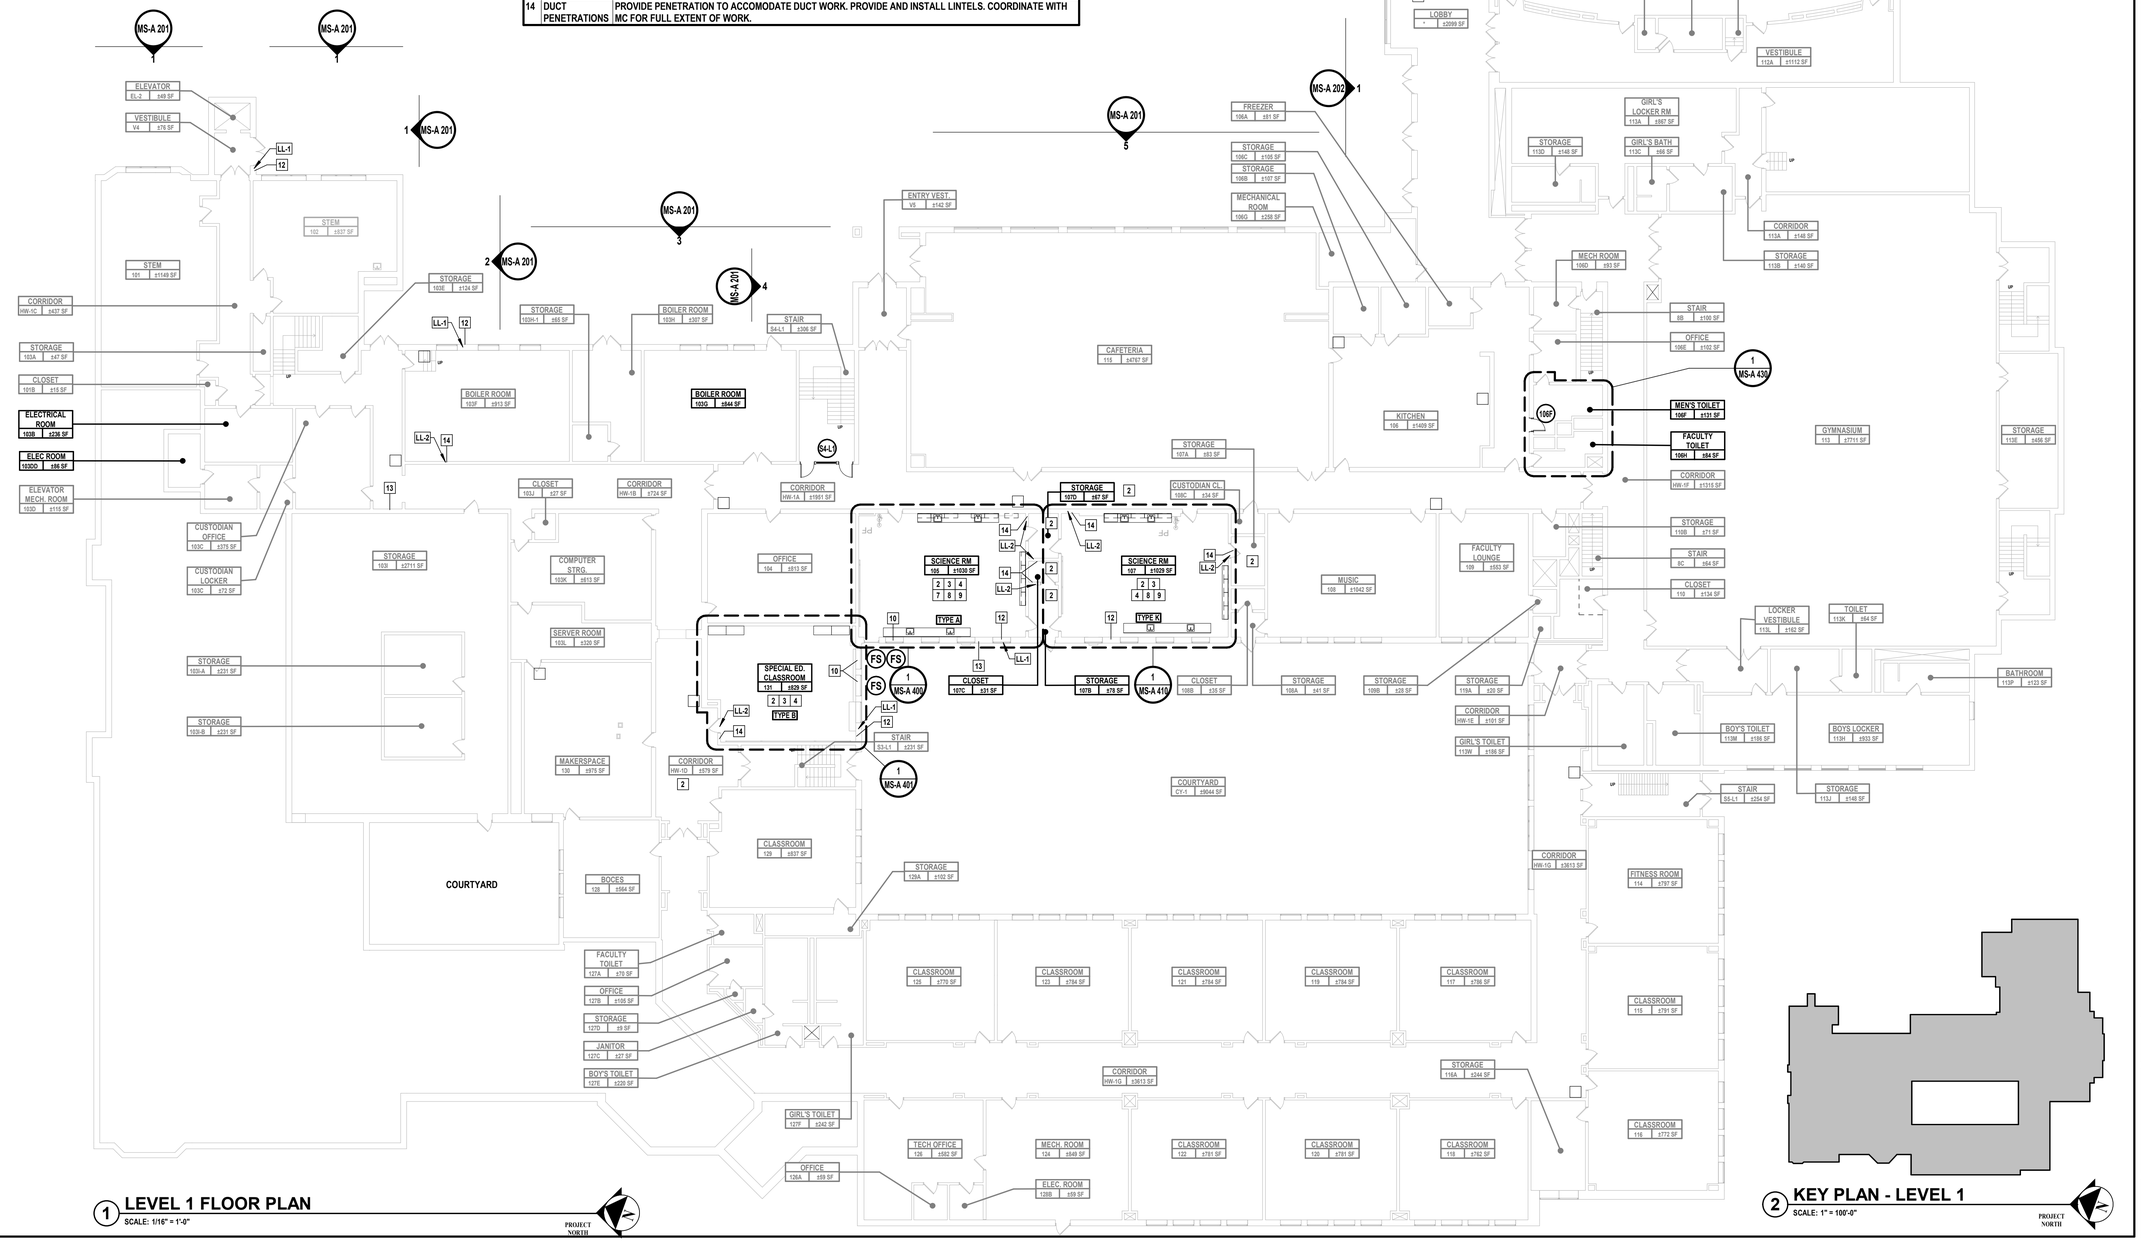

1 **LEVEL 1 FLOOR PLAN**
SCALE: 1/16" = 1'-0"

PROJECT NORTH

2 **KEY PLAN - LEVEL 1**
SCALE: 1" = 100'-0"

PROJECT NORTH

C:\Users\APappas\Documents_Revit Backup\SMSD2507_Central25_A_apappas\V6997.rvt

10/30/2025 1:14:01 PM

H 2 M architects + engineers

1133 Westchester Avenue, Suite N-210
White Plains, NY 10605
914.358.5623 • www.h2m.com
NY Architecture & Landscape Architecture: No Certificate Required
NY Engineering Certificate of Authorization No.: 0018178

CONSULTANTS:

MARK	DATE	DESCRIPTION

REGISTERED ARCHITECT — KATRINA PACHECO — 041183 — STATE OF NEW YORK

09/30/2029
KATRINA N. PACHECO, R.A.
NY PROFESSIONAL ARCHITECT LIC. No. 041183
Exp. Date

"IN ACCORDANCE WITH ARTICLE 145, SECTION 7209 OF THE NYS EDUCATION LAW, ALTERATION OF THIS DOCUMENT EXCEPT BY A LICENSED PROFESSIONAL IS ILLEGAL."

DESIGNED BY:	DRAWN BY:	CHECKED BY:	REVIEWED BY:
A.PAPPAS	A. PAPPAS	S. MANDIC	K. PACHECO

PROJECT No:	DATE:	SCALE:
SMSD2507	OCTOBER 2026	AS SHOWN

CLIENT

SOMERS CENTRAL SCHOOL DISTRICT

VARIOUS UPGRADES AT SOMERS MIDDLE SCHOOL

250 US-202, SOMERS, NY 10589

SED#: 66-21-01-06-0-001-021

CONTRACT

CONTRACT G
GENERAL CONSTRUCTION

STATUS

FOR BID

SHEET TITLE

FLOOR PLAN
LEVEL 1

DRAWING No.


MS-A 101.00

FLOOR PLAN LEGEND

NAME / # / XXX — ROOM NAME / ROOM # / SQUARE FEET	EXISTING WINDOW TO REMAIN	NEW CHASE WALL
TYPE X — CLASSROOM TYPE	EXISTING WALL TO REMAIN	## — WALL TAG- REFER TO ARCHITECTURAL DETAILS
EXISTING DOOR AND DOOR FRAME TO REMAIN.	FURNISH NEW DOOR, FRAME TO REMAIN. REFER TO DOOR SCHEDULE.	XX — NEW DOOR TAG
NEW EPOXY FLOORING AND WALL BASE IN THE AREA INDICATED	UNEXCAVATED EARTH	11 — KEYED SCOPE NOTE INDICATOR
		FS — INDICATES EXISTING FIRE SHUTTER LOCATION TO REMAIN

CONTRACT G SCOPE

2	NEW CEILING	INSTALL NEW SUSPENDED CEILING SYSTEM WITH 2'X2' LAY-IN ACOUSTIC PANELS. SAND, PRIME, AND PAINT ALL EXISTING SOFFITS. EC SHALL STORE AND REINSTALL ALL EXISTING ELECTRICAL EQUIPMENT INCLUDING,BUT NOT LIMITED TO ALL SPEAKERS, SMOKE DETECTORS, STROBES, LIGHTS.MC SHALL SUPPLY AND INSTALL ALL SUPPLY AND RETURN GRILLES BACK TO THEIR ORIGINAL LOCATIONS. cOORDINATE WITH EC AND MC FOR FULL EXTENT OF WORK.
3	PAINT WALLS	CAREFULLY REMOVE AND STORE ALL EXISTING WALL MOUNTED ITEMS, INCLUDING BUT NOT LIMITED TO: CORK BOARDS, WHITE BOARDS, BLACKBOARDS, SIGNAGE, ARTWORK, HOOKS, PROJECTORS, PROJECTOR BRACKETS, SCREENS, AND ALL DEVICES USED TO SECURE THESE ITEMS IN PLACE. PREPARE ALL WALLS TO RECEIVE NEW FINISHES INCLUDING FILING HOLES, REPAIRING CRACKS IN EXISTING WALLS, SANDING, AND PREPARING ALL SURFACES FOR A NEW PAINT FINISH. UPON COMPLETION OF WALL PAINT APPLICATION, REINSTALL EXISTING AND NEW OWNER PROVIDED WALL MOUNTED ITEMS INCLUDING BUT NOT LIMITED TO CORK BOARDS, WHITE BOARDS, SMARTBOARDS, SIGNAGE, ARTWORK, HOOKS, PROJECTORS, PROJECTOR BRACKETS, SCREENS, AND ALL DEVICES USED TO SECURE THESE ITEMS IN PLACE IN ACCORDANCE WITH ENLARGED CLASSROOM ELEVATIONS.
4	CASEWORK	FURNISH AND INSTALL NEW CASEWORK AND COUNTERS.
5	SINK	P CONTRACT TO FURNISH AND INSTALL NEW DROP-IN SINK, COORDINATE WITH PC.
6	INFILL	INFILL EXISTING FIREPLACE USING SHAFT WALL. REFER TO ARCHITECTURAL DETAILS.
7	UNIT VENTILATORS	M CONTRACTOR TO FURNISH AND INSTALL NEW UNIT VENTILATOR, COORDINATE WITH MC.
9	FAUCETS	P CONTRACTOR TO FURNISH AND INSTALL NEW FAUCET, COORDINATE WITH PC.
12	LOUVER & LENTIL PENETRATION	MC TO PROVIDE AND INSTALL NEW LOUVER. GC SHALL COORDINATE WITH MC FOR PLACEMENT OF NEW LOUVER AND WALL BOX UNIT VENTILATOR LOCATIONS. PROVIDE NEW WALL PENETRATION. PROVIDE AND INSTALL LINTEL, REFER TO LINTEL SCHEDULE.
13	PIPE PENETRATIONS	GC RESPONSIBLE FOR ALL CORE DRILLING GREATER THAN 1 SF. GC SHALL COORDINATE WITH MC LOCATION AND SIZING. MC RESPONSIBLE FOR CORE DRILLING FOR ALL OPENING LESS THAN 1 SQUARE FOOT TO ACCOMODATE PIPING. COORDINATE WITH MC FOR FULL EXTENT OF WORK.
14	DUCT PENETRATIONS	PROVIDE PENETRATION TO ACCOMODATE DUCT WORK. PROVIDE AND INSTALL LINTELS. COORDINATE WITH MC FOR FULL EXTENT OF WORK.
15	MECHANICAL CHASE	PROVIDE NEW MECHANICAL CHASE. REFER TO ARCHITECTURAL DETAILS FOR WALL TYPE ASSEMBLY. REFER TO ENLARGED REFLECTED CEILING PLANS FOR FURTHER DETAIL.
17	LOUVER & LINTEL REPLACEMENT	MC TO PROVIDE AND INSTALL NEW LOUVER. GC SHALL COORDINATE WITH MECHANICAL CONTRACTOR FOR PLACEMENT OF NEW LOUVER AND WALL BOX AT UNIT VENTILATOR LOCATIONS. PROVIDE AND INSTALL NEW LINTEL. REFER TO LINTEL SCHEDULE AND NOTES FOR SIZING.

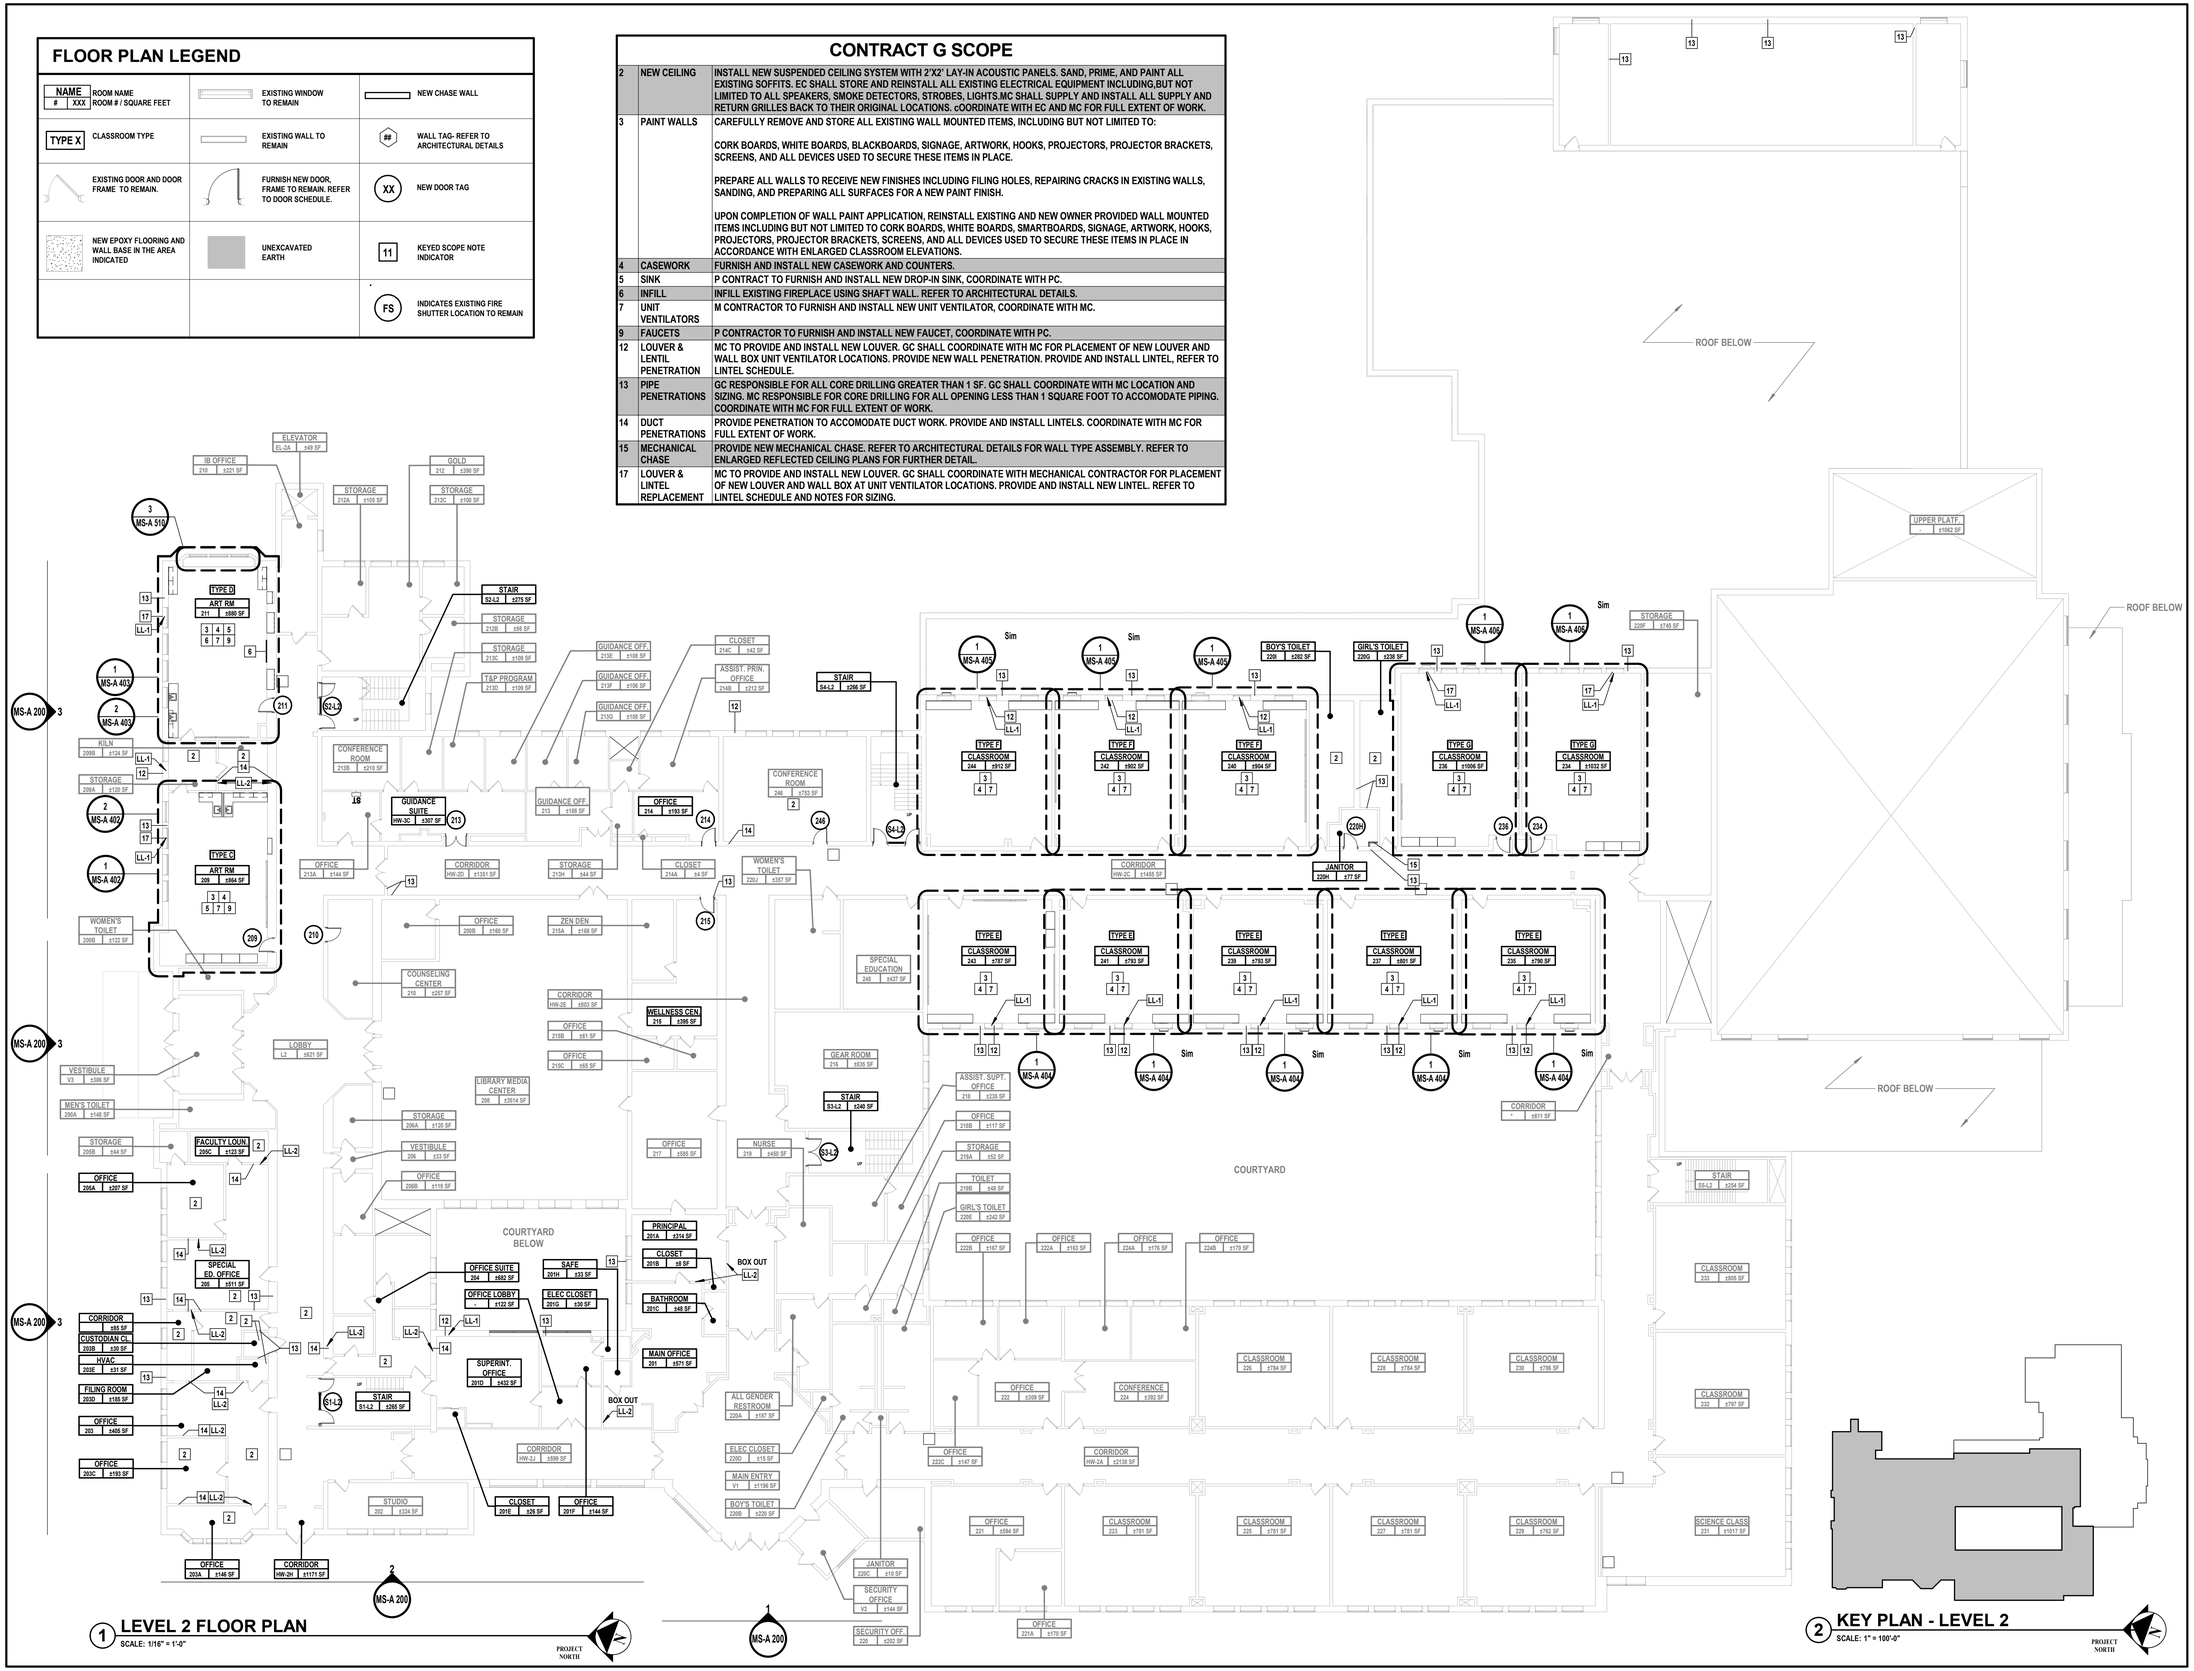

1 LEVEL 2 FLOOR PLAN

SCALE: 1/16" = 1'-0"

PROJECT NORTH

2 KEY PLAN - LEVEL 2

SCALE: 1" = 100'-0"

PROJECT NORTH

H2M architects + engineers

1133 Westchester Avenue, Suite N-210
White Plains, NY 10605
914.358.5623 • www.h2m.com
NY Architecture & Landscape Architecture: No Certificate Required
NY Engineering Certificate of Authorization No.: 0018178

CONSULTANTS:

MARK	DATE	DESCRIPTION

REGISTERED ARCHITECT — KATRINA PACHECO — 041183 — STATE OF NEW YORK

09/30/2029
Exp. Date

KATRINA N. PACHECO, R.A.
NY PROFESSIONAL ARCHITECT Lic. No. 041183

"IN ACCORDANCE WITH ARTICLE 145, SECTION 7209 OF THE NYS EDUCATION LAW, ALTERATION OF THIS DOCUMENT EXCEPT BY A LICENSED PROFESSIONAL IS ILLEGAL."

DESIGNED BY:	DRAWN BY:	CHECKED BY:	REVIEWED BY:
A. PAPPAS	A. PAPPAS	S. MANDIC	K. PACHECO

PROJECT No:	DATE:	SCALE:
SMSD2507	OCTOBER 2026	AS SHOWN

CLIENT

SOMERS CENTRAL SCHOOL DISTRICT

VARIOUS UPGRADES AT SOMERS MIDDLE SCHOOL

250 US-202, SOMERS, NY 10589

SED#: 66-21-01-06-0-001-021

CONTRACT

CONTRACT G GENERAL CONSTRUCTION

STATUS

FOR BID

SHEET TITLE

FLOOR PLAN LEVEL 2

DRAWING No.

MS-A 102.00

C:\Users\APappas\Documents_Revit Backup\SMSD2507_Central2S_A_apappasV6997.rvt


10/30/2026 1:14:04 PM

FLOOR PLAN LEGEND

NAME / # / XXX — ROOM NAME / ROOM # / SQUARE FEET	EXISTING WINDOW TO REMAIN	NEW CHASE WALL
TYPE X — CLASSROOM TYPE	EXISTING WALL TO REMAIN	## — WALL TAG- REFER TO ARCHITECTURAL DETAILS
EXISTING DOOR AND DOOR FRAME TO REMAIN.	FURNISH NEW DOOR, FRAME TO REMAIN. REFER TO DOOR SCHEDULE.	XX — NEW DOOR TAG
NEW EPOXY FLOORING AND WALL BASE IN THE AREA INDICATED	UNEXCAVATED EARTH	11 — KEYED SCOPE NOTE INDICATOR
		FS — INDICATES EXISTING FIRE SHUTTER LOCATION TO REMAIN


CONTRACT G SCOPE

2	NEW CEILING	INSTALL NEW SUSPENDED CEILING SYSTEM WITH 2'X2' LAY-IN ACOUSTIC PANELS. SAND, PRIME, AND PAINT ALL EXISTING SOFFITS. EC SHALL STORE AND REINSTALL ALL EXISTING ELECTRICAL EQUIPMENT INCLUDING,BUT NOT LIMITED TO ALL SPEAKERS, SMOKE DETECTORS, STROBES, LIGHTS.MC SHALL SUPPLY AND INSTALL ALL SUPPLY AND RETURN GRILLES BACK TO THEIR ORIGINAL LOCATIONS. cOORDINATE WITH EC AND MC FOR FULL EXTENT OF WORK.
3	PAINT WALLS	CAREFULLY REMOVE AND STORE ALL EXISTING WALL MOUNTED ITEMS, INCLUDING BUT NOT LIMITED TO: CORK BOARDS, WHITE BOARDS, BLACKBOARDS, SIGNAGE, ARTWORK, HOOKS, PROJECTORS, PROJECTOR BRACKETS, SCREENS, AND ALL DEVICES USED TO SECURE THESE ITEMS IN PLACE. PREPARE ALL WALLS TO RECEIVE NEW FINISHES INCLUDING FILING HOLES, REPAIRING CRACKS IN EXISTING WALLS, SANDING, AND PREPARING ALL SURFACES FOR A NEW PAINT FINISH. UPON COMPLETION OF WALL PAINT APPLICATION, REINSTALL EXISTING AND NEW OWNER PROVIDED WALL MOUNTED ITEMS INCLUDING BUT NOT LIMITED TO CORK BOARDS, WHITE BOARDS, SMARTBOARDS, SIGNAGE, ARTWORK, HOOKS, PROJECTORS, PROJECTOR BRACKETS, SCREENS, AND ALL DEVICES USED TO SECURE THESE ITEMS IN PLACE IN ACCORDANCE WITH ENLARGED CLASSROOM ELEVATIONS.
4	CASEWORK	FURNISH AND INSTALL NEW CASEWORK AND COUNTERS.
7	UNIT VENTILATORS	M CONTRACTOR TO FURNISH AND INSTALL NEW UNIT VENTILATOR, COORDINATE WITH MC.
8	LAB SINKS	PROVIDE AND INSTALL NEW DROP-IN SCIENCE LAB SINK, COORDINATE WITH PC.
9	FAUCETS	P CONTRACTOR TO FURNISH AND INSTALL NEW FAUCET, COORDINATE WITH PC.
12	LOUVER & LENTIL PENETRATION	MC TO PROVIDE AND INSTALL NEW LOUVER. GC SHALL COORDINATE WITH MC FOR PLACEMENT OF NEW LOUVER AND WALL BOX UNIT VENTILATOR LOCATIONS. PROVIDE NEW WALL PENETRATION. PROVIDE AND INSTALL LINTEL, REFER TO LINTEL SCHEDULE.
13	PIPE PENETRATIONS	GC RESPONSIBLE FOR ALL CORE DRILLING GREATER THAN 1 SF. GC SHALL COORDINATE WITH MC LOCATION AND SIZING. MC RESPONSIBLE FOR CORE DRILLING FOR ALL OPENING LESS THAN 1 SQUARE FOOT TO ACCOMODATE PIPING. COORDINATE WITH MC FOR FULL EXTENT OF WORK.
14	DUCT PENETRATIONS	PROVIDE PENETRATION TO ACCOMODATE DUCT WORK. PROVIDE AND INSTALL LINTELS. COORDINATE WITH MC FOR FULL EXTENT OF WORK.
15	MECHANICAL CHASE	PROVIDE NEW MECHANICAL CHASE. REFER TO ARCHITECTURAL DETAILS FOR WALL TYPE ASSEMBLY. REFER TO ENLARGED REFLECTED CEILING PLANS FOR FURTHER DETAIL.
17	LOUVER & LINTEL REPLACEMENT	MC TO PROVIDE AND INSTALL NEW LOUVER. GC SHALL COORDINATE WITH MECHANICAL CONTRACTOR FOR PLACEMENT OF NEW LOUVER AND WALL BOX AT UNIT VENTILATOR LOCATIONS. PROVIDE AND INSTALL NEW LINTEL. REFER TO LINTEL SCHEDULE AND NOTES FOR SIZING.
18	PATCH & REPAIR	PROVIDE AND INSTALL NEW VCT TO THE EXTENT OF MECHANICAL DEMOLITION AND NEW WORK, TO INCLUDE BUT NOT LIMITED TO FINTUBE REMOVALS, UV REMOVALS AND UV INSTALL. PATCH AND REPAIR WALL FINISHES. COORDINATE FULL EXTENT OF FLOORING WITH MC AND CM.
20	PATCH & REPAIR	INSPECT CONDITION OF EXISTING WOOD FLOORING. PREP AND REFINISH EXISTING WOOD FLOORING TO THE EXTENT OF MECHANICAL DEMOLITION AND NEW WORK, TO INCLUDE BUT NOT LIMITED TO FINTUBE REMOVALS, UV REMOVALS AND UV INSTALL. PATCH AND REPAIR WALL FINISHES. COORDINATE FULL EXTENT OF FLOORING WITH MC AND CM.

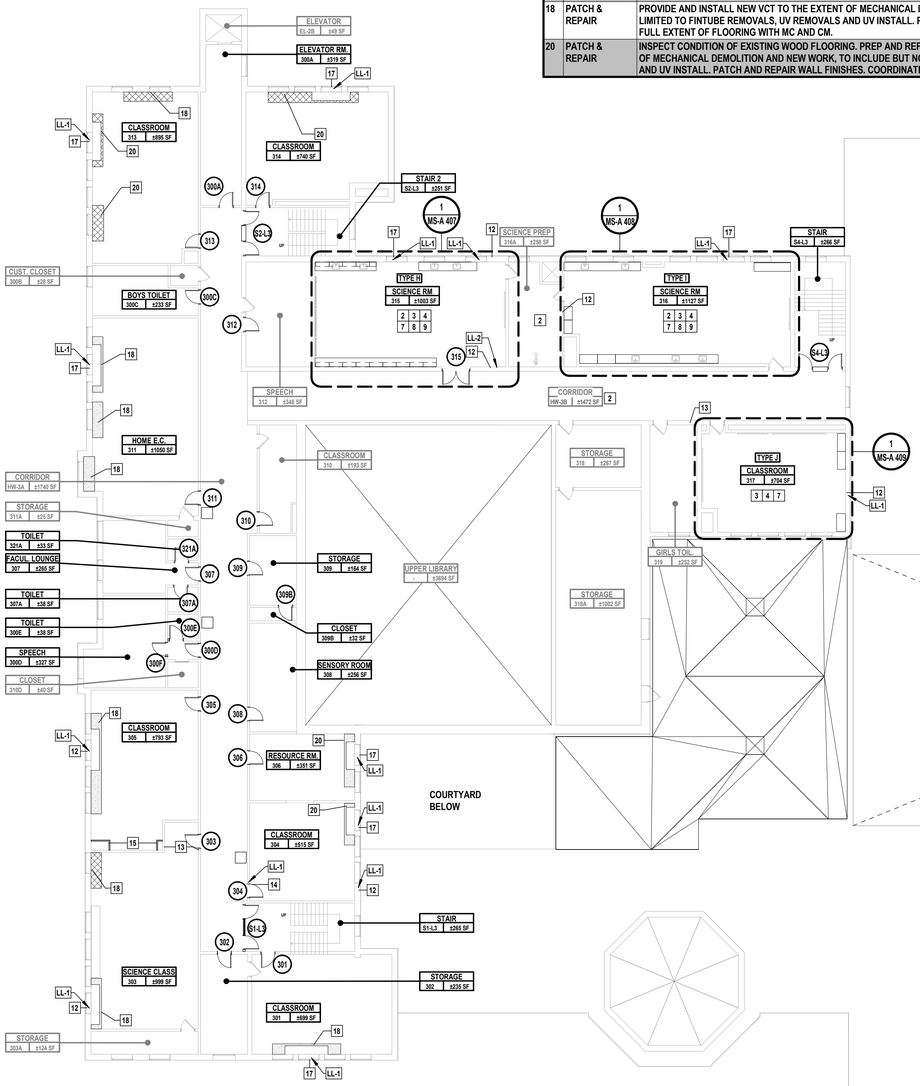

1 **LEVEL 3 FLOOR PLAN**
SCALE: 1/16" = 1'-0"

PROJECT NORTH

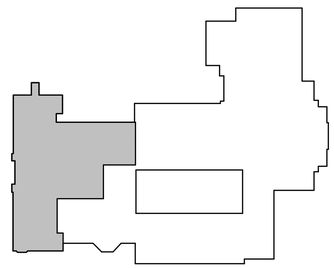

2 **KEY PLAN - LEVEL 3**
N.T.S.

PROJECT NORTH

C:\Users\APappas\Documents_Revit Backup\SMSD2507_Central25_A_apappas\V6997.rvt

11/4/2026 12:08:38 PM

H2M architects + engineers

1133 Westchester Avenue, Suite N-210
White Plains, NY 10605
914.358.5623 • www.h2m.com
NY Architecture & Landscape Architecture: No Certificate Required
NY Engineering Certificate of Authorization No.: 0018178

CONSULTANTS:

MARK	DATE	DESCRIPTION

REGISTERED ARCHITECT — KATRINA PACHECO — 041183 — STATE OF NEW YORK

Katrina N. Pacheco 09/30/2029
KATRINA N. PACHECO, R.A. — Exp. Date
NY PROFESSIONAL ARCHITECT LIC. No. 041183

"IN ACCORDANCE WITH ARTICLE 145, SECTION 7209 OF THE NYS EDUCATION LAW, ALTERATION OF THIS DOCUMENT EXCEPT BY A LICENSED PROFESSIONAL IS ILLEGAL."

DESIGNED BY:	DRAWN BY:	CHECKED BY:	REVIEWED BY:
A. PAPPAS	A. PAPPAS	S. MANDIC	K. PACHECO

PROJECT No:	DATE:	SCALE:
SMSD2507	OCTOBER 2026	AS SHOWN

CLIENT

SOMERS CENTRAL SCHOOL DISTRICT

VARIOUS UPGRADES AT SOMERS MIDDLE SCHOOL

250 US-202, SOMERS, NY 10589


SED#: 66-21-01-06-0-001-021

CONTRACT
CONTRACT G GENERAL CONSTRUCTION

STATUS
FOR BID

SHEET TITLE
FLOOR PLAN LEVEL 3


DRAWING No.
MS-A 103.00

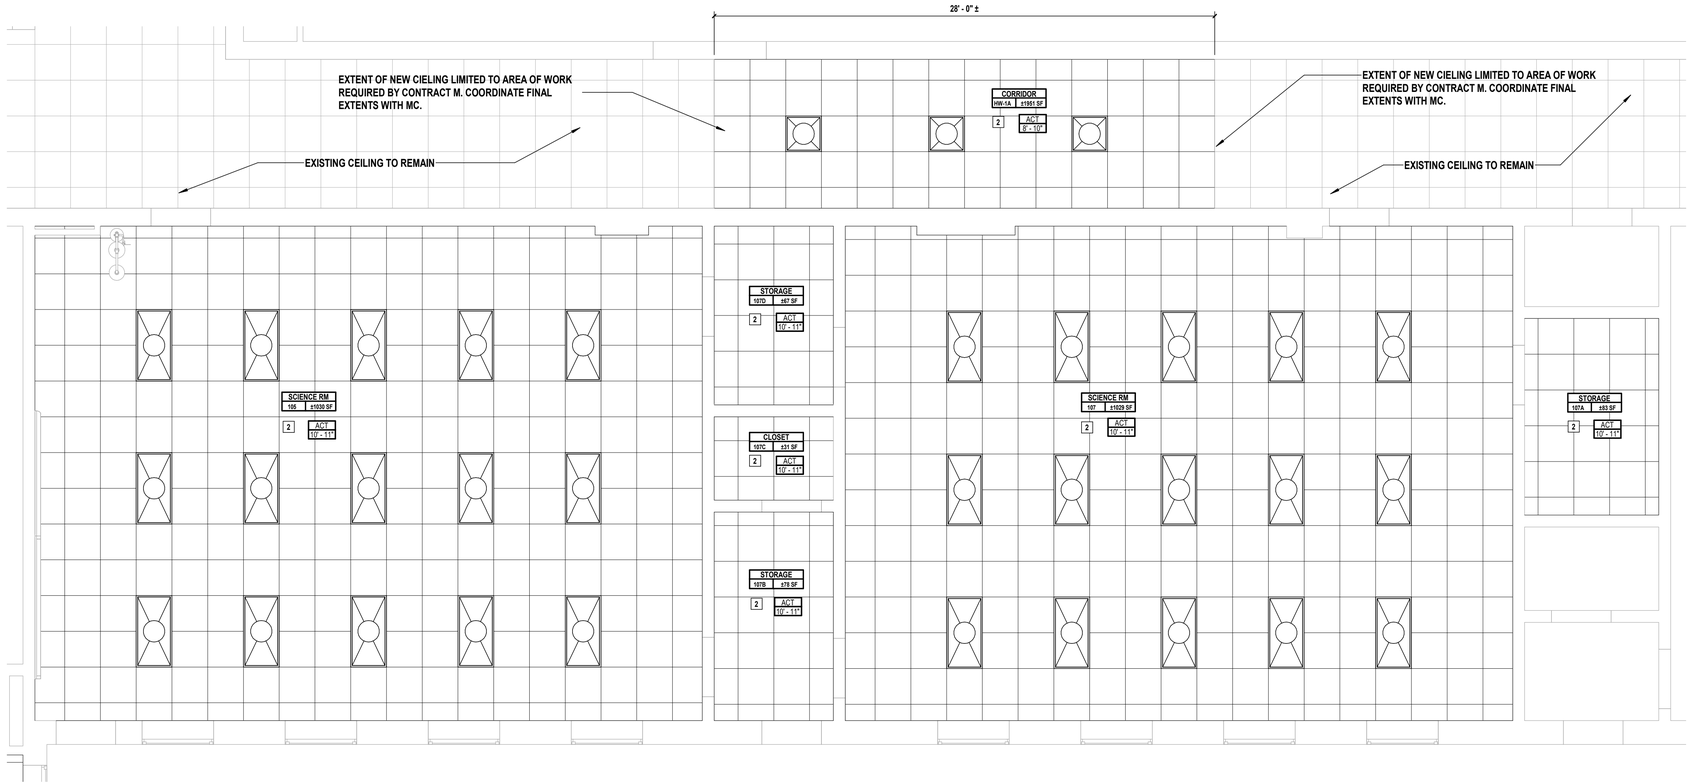

1 LEVEL 1 SCIENCE CLASSROOM REFLECTED CIELING PLAN

SCALE: 1/4" = 1'-0"


PROJECT NORTH

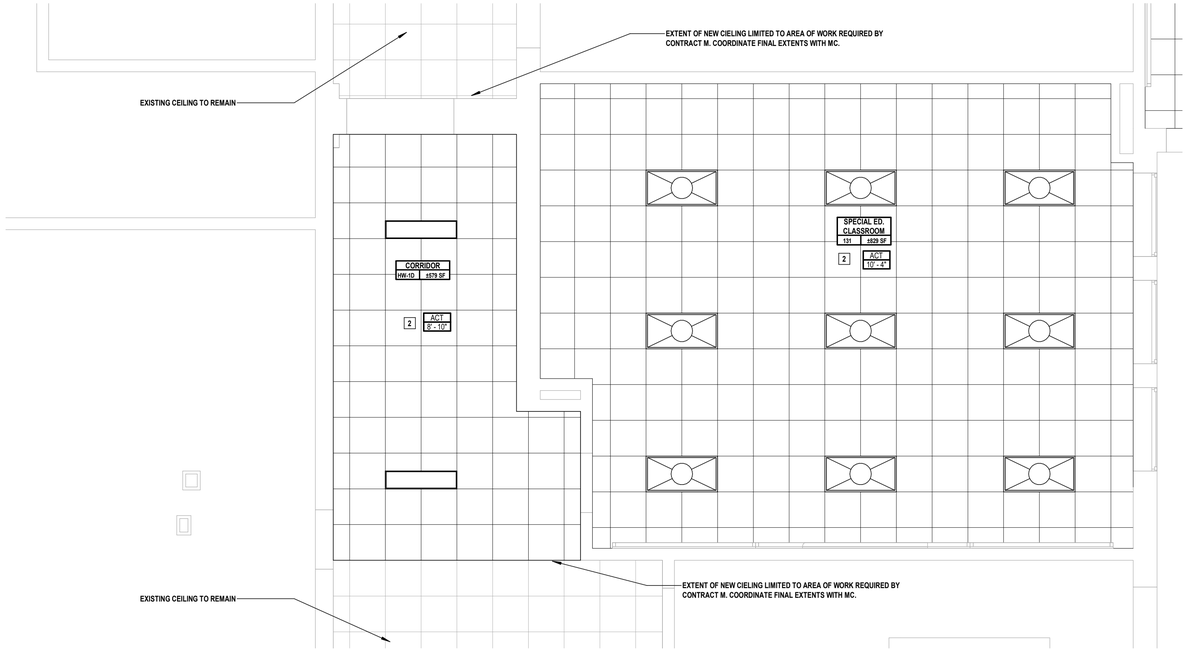

2 LEVEL 1 RM 131 CLASSROOM REFLECTED CEILING PLAN

SCALE: 1/4" = 1'-0"

PROJECT NORTH

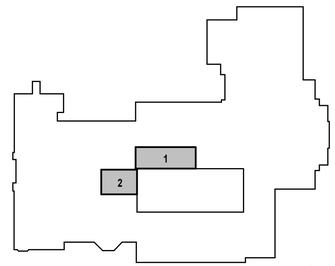

3 KEY PLAN

SCALE: 1" = 100'-0"

PROJECT NORTH

REFLECTED CEILING PLAN LEGEND

A101 / TYPE A / 9'-0" — ROOM NUMBER, ROOM TYPE, ROOM HEIGHT	NEW ACT 2'x2' CEILING AND GRID SYSTEM
1X4 LINEAR DROP LIGHTING- EXISTING RETAIN AND REINSTALL. COORDINATE WITH ELECTRICAL CONTRACTOR FOR MORE INFO.	2X4 TROFFER- EXISTING RETAIN AND REINSTALL. COORDINATE WITH ELECTRICAL CONTRACTOR FOR MORE INFO.
DIFUSSER - SEE 'M' DRAWINGS FOR MORE INFO.	RETURN DIFFUSER - SEE 'M' DRAWINGS FOR MORE INFO.

GENERAL RCP DEMOLITION NOTES

1. ALL EXISTING CEILING-MOUNTED DEVICES INCLUDING BUT NOT LIMITED TO EXIT SIGNS, EMERGENCY LIGHTS, SMOKE DETECTORS, (ETC.) TO BE REMOVED, STORED, AND PROTECTED BY THE EC. EC SHALL REINSTALL ALL EXISTING CEILING MOUNTED DEVICES IN THEIR EXISTING LOCATION AND CONFIRM IN WORKING CONDITION. SEE REFLECTED CEILING PLANS.

2. ALL EXISTING WALL-MOUNTED EMERGENCY LIGHTS SHALL REMAIN; PROTECT ALL DEVICES DURING CONSTRUCTION SEE REFLECTED CEILING PLANS.

CONTRACT G SCOPE

2	NEW CEILING	INSTALL NEW SUSPENDED CEILING SYSTEM WITH 2'X2' LAY-IN ACOUSTIC PANELS. SAND, PRIME, AND PAINT ALL EXISTING SOFFITS. EC SHALL STORE AND REINSTALL ALL EXISTING ELECTRICAL EQUIPMENT INCLUDING,BUT NOT LIMITED TO ALL SPEAKERS, SMOKE DETECTORS, STROBES, LIGHTS.MC SHALL SUPPLY AND INSTALL ALL SUPPLY AND RETURN GRILLES BACK TO THEIR ORIGINAL LOCATIONS. <COORDINATE WITH EC AND MC FOR FULL EXTENT OF WORK.

H2M architects + engineers
1133 Westchester Avenue, Suite N-210
White Plains, NY 10605
914.358.5623 • www.h2m.com
NY Architecture & Landscape Architecture: No Certificate Required
NY Engineering Certificate of Authorization No.: 0018178

CONSULTANTS:

MARK	DATE	DESCRIPTION

REGISTERED ARCHITECT KATRINA PACHECO 041183 STATE OF NEW YORK

09/30/2029
KATRINA N. PACHECO, R.A.
NY PROFESSIONAL ARCHITECT Lic. No. 041183
Exp. Date

"IN ACCORDANCE WITH ARTICLE 145, SECTION 7209 OF THE NYS EDUCATION LAW, ALTERATION OF THIS DOCUMENT EXCEPT BY A LICENSED PROFESSIONAL IS ILLEGAL."

DESIGNED BY:	DRAWN BY:	CHECKED BY:	REVIEWED BY:
A. PAPPAS	A. PAPPAS	S. MANDIC	K. PACHECO

PROJECT No:	DATE:	SCALE:
SMSD2507	OCTOBER 2026	AS SHOWN

CLIENT

SOMERS CENTRAL SCHOOL DISTRICT

VARIOUS UPGRADES AT SOMERS MIDDLE SCHOOL

250 US-202, SOMERS, NY 10589

SED#: 66-21-01-06-0-001-021

CONTRACT

CONTRACT G GENERAL CONSTRUCTION

STATUS

FOR BID


SHEET TITLE

ENLARGED REFLECTED CEILING PLANS

DRAWING No.

MS-A 120.00


C:\Users\APappas\Documents_Revit Backup\SMSD2507_Central25_A_apappasV6997.rvt
10/30/2026 1:14:06 PM

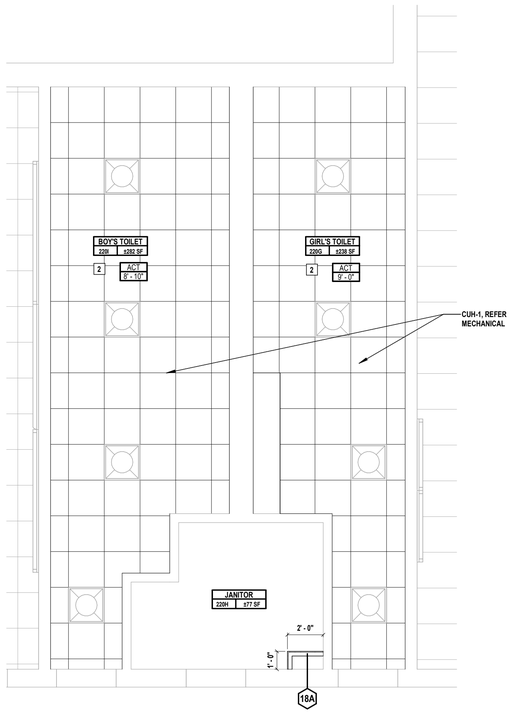

1 BOYS 220I AND GIRLS 220G TOILETS REFLECTED CEILING PLAN

SCALE: 1/4" = 1'-0"


PROJECT NORTH

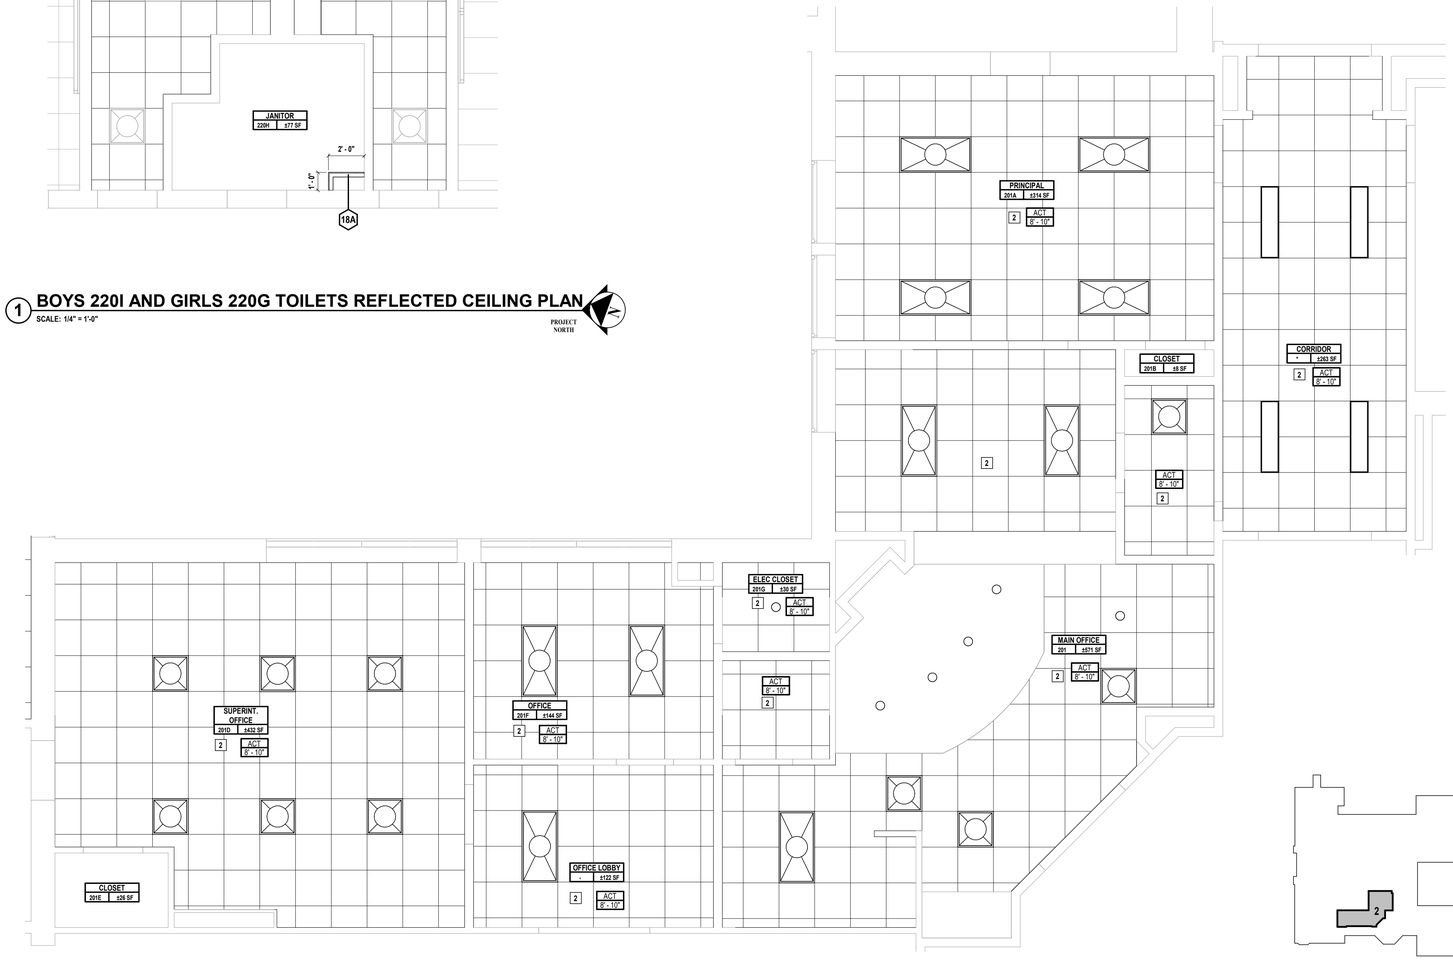

2 LEVEL 2 ENLARGED REFLECTED CEILING PLAN- ADMINISTRATION SUITES

SCALE: 1/4" = 1'-0"

PROJECT NORTH

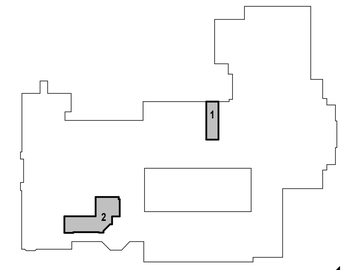

3 KEY PLAN-LEVEL 2

SCALE: 1" = 100'-0"

PROJECT NORTH

REFLECTED CEILING PLAN LEGEND

A101 TYPE A 9'-0" — ROOM NUMBER, ROOM TYPE, ROOM HEIGHT	NEW ACT 2'x2' CEILING AND GRID SYSTEM
1X4 LINEAR DROP LIGHTING- EXISTING RETAIN AND REINSTALL. COORDINATE WITH ELECTRICAL CONTRACTOR FOR MORE INFO.	2X4 TROFFER- EXISTING RETAIN AND REINSTALL. COORDINATE WITH ELECTRICAL CONTRACTOR FOR MORE INFO.
DIFUSSER - SEE 'M' DRAWINGS FOR MORE INFO.	RETURN DIFFUSER - SEE 'M' DRAWINGS FOR MORE INFO.

GENERAL RCP DEMOLITION NOTES

1. ALL EXISTING CEILING-MOUNTED DEVICES INCLUDING BUT NOT LIMITED TO EXIT SIGNS, EMERGENCY LIGHTS, SMOKE DETECTORS, (ETC.) TO BE REMOVED, STORED, AND PROTECTED BY THE EC. EC SHALL REINSTALL ALL EXISTING CEILING MOUNTED DEVICES IN THEIR EXISTING LOCATION AND CONFIRM IN WORKING CONDITION. SEE REFLECTED CEILING PLANS.

2. ALL EXISTING WALL-MOUNTED EMERGENCY LIGHTS SHALL REMAIN; PROTECT ALL DEVICES DURING CONSTRUCTION SEE REFLECTED CEILING PLANS.

CONTRACT G SCOPE

2	NEW CEILING	INSTALL NEW SUSPENDED CEILING SYSTEM WITH 2'X2' LAY-IN ACOUSTIC PANELS. SAND, PRIME, AND PAINT ALL EXISTING SOFFITS. EC SHALL STORE AND REINSTALL ALL EXISTING ELECTRICAL EQUIPMENT INCLUDING,BUT NOT LIMITED TO ALL SPEAKERS, SMOKE DETECTORS, STROBES, LIGHTS.MC SHALL SUPPLY AND INSTALL ALL SUPPLY AND RETURN GRILLES BACK TO THEIR ORIGINAL LOCATIONS. cOORDINATE WITH EC AND MC FOR FULL EXTENT OF WORK.

H2M architects + engineers
1133 Westchester Avenue, Suite N-210
White Plains, NY 10605
914.358.5623 • www.h2m.com
NY Architecture & Landscape Architecture: No Certificate Required
NY Engineering Certificate of Authorization No.: 0018178

CONSULTANTS:

MARK	DATE	DESCRIPTION

REGISTERED ARCHITECT KATRINA PACHECO 041183 STATE OF NEW YORK

09/30/2029
Exp. Date

KATRINA N. PACHECO, R.A.
NY PROFESSIONAL ARCHITECT LIC. No. 041183

"IN ACCORDANCE WITH ARTICLE 145, SECTION 7209 OF THE NYS EDUCATION LAW, ALTERATION OF THIS DOCUMENT EXCEPT BY A LICENSED PROFESSIONAL IS ILLEGAL."

DESIGNED BY:	DRAWN BY:	CHECKED BY:	REVIEWED BY:
A. PAPPAS	A. PAPPAS	S. MANDIC	K. PACHECO

PROJECT No:	DATE:	SCALE:
SMSD2507	OCTOBER 2026	AS SHOWN

CLIENT

SOMERS CENTRAL SCHOOL DISTRICT

VARIOUS UPGRADES AT SOMERS MIDDLE SCHOOL

250 US-202, SOMERS, NY 10589

SED#: 66-21-01-06-0-001-021

CONTRACT

CONTRACT G GENERAL CONSTRUCTION

STATUS

FOR BID

SHEET TITLE

ENLARGED REFLECTED CEILING PLANS

DRAWING No.

MS-A 121.00

C:\Users\APappas\Documents_Revit Backup\SMSD2507_Central25_A_apappasV6997.rvt

10/30/2026 1:14:07 PM

REFLECTED CEILING PLAN LEGEND

A101 TYPE A 9'-0" — ROOM NUMBER, ROOM TYPE, ROOM HEIGHT	NEW ACT 2'x2' CEILING AND GRID SYSTEM
1X4 LINEAR DROP LIGHTING- EXISTING RETAIN AND REINSTALL. COORDINATE WITH ELECTRICAL CONTRACTOR FOR MORE INFO.	2X4 TROFFER- EXISTING RETAIN AND REINSTALL. COORDINATE WITH ELECTRICAL CONTRACTOR FOR MORE INFO.
DIFUSSER - SEE 'M' DRAWINGS FOR MORE INFO.	RETURN DIFFUSER - SEE 'M' DRAWINGS FOR MORE INFO.


GENERAL RCP DEMOLITION NOTES

1. ALL EXISTING CEILING-MOUNTED DEVICES INCLUDING BUT NOT LIMITED TO EXIT SIGNS, EMERGENCY LIGHTS, SMOKE DETECTORS, (ETC.) TO BE REMOVED, STORED, AND PROTECTED BY THE EC. EC SHALL REINSTALL ALL EXISTING CEILING MOUNTED DEVICES IN THEIR EXISTING LOCATION AND CONFIRM IN WORKING CONDITION. SEE REFLECTED CEILING PLANS.

2. ALL EXISTING WALL-MOUNTED EMERGENCY LIGHTS SHALL REMAIN; PROTECT ALL DEVICES DURING CONSTRUCTION SEE REFLECTED CEILING PLANS.


CONTRACT G SCOPE

2	NEW CEILING	INSTALL NEW SUSPENDED CEILING SYSTEM WITH 2'X2' LAY-IN ACOUSTIC PANELS. SAND, PRIME, AND PAINT ALL EXISTING SOFFITS. EC SHALL STORE AND REINSTALL ALL EXISTING ELECTRICAL EQUIPMENT INCLUDING,BUT NOT LIMITED TO ALL SPEAKERS, SMOKE DETECTORS, STROBES, LIGHTS.MC SHALL SUPPLY AND INSTALL ALL SUPPLY AND RETURN GRILLES BACK TO THEIR ORIGINAL LOCATIONS. cOORDINATE WITH EC AND MC FOR FULL EXTENT OF WORK.

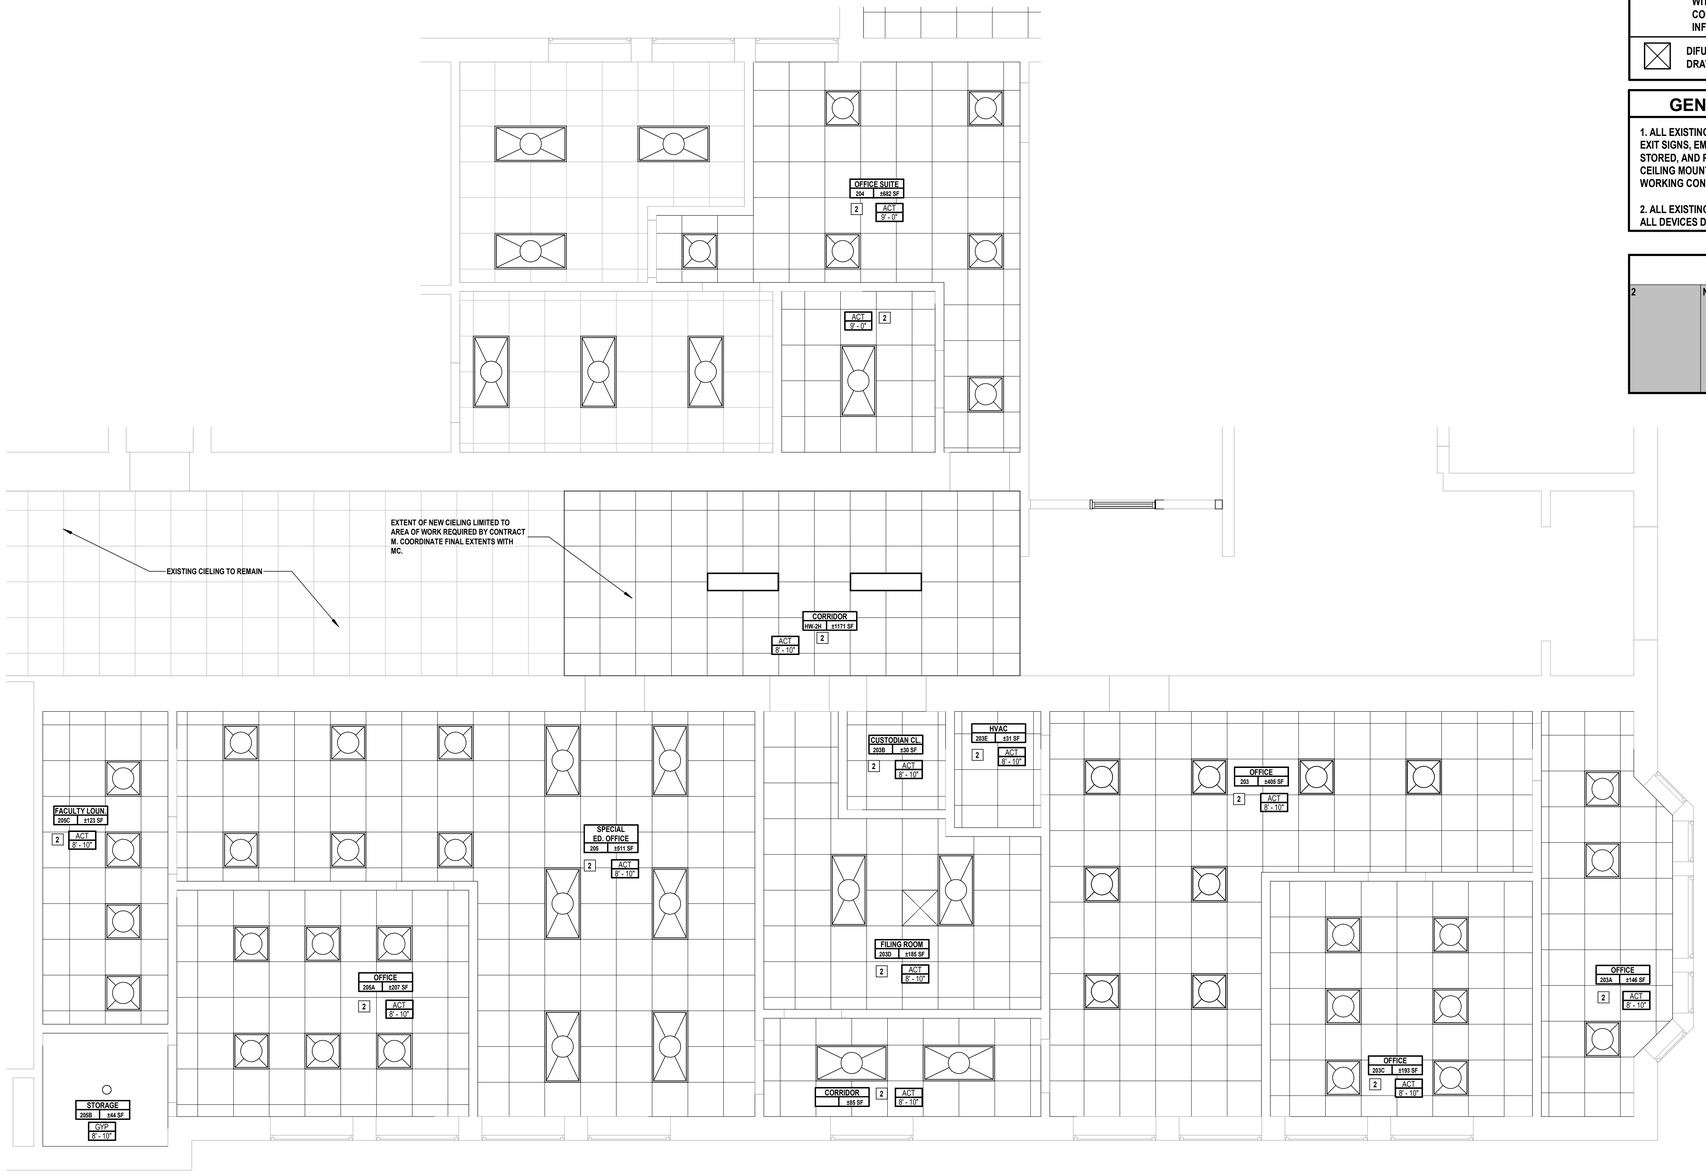

1 **LEVEL 2 ENLARGED RCP- SPECIAL EDUCATION OFFICES**
SCALE: 1/4" = 1'-0"

PROJECT NORTH

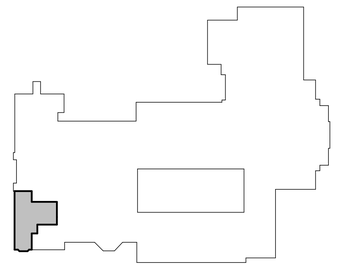

2 **KEY PLAN-LEVEL 2**
SCALE: 1" = 100'-0"

PROJECT NORTH

H2M architects + engineers

1133 Westchester Avenue, Suite N-210
White Plains, NY 10605
914.358.5623 • www.h2m.com
NY Architecture & Landscape Architecture: No Certificate Required
NY Engineering Certificate of Authorization No.: 0018178

CONSULTANTS:

MARK	DATE	DESCRIPTION

REGISTERED ARCHITECT KATRINA PACHECO 041183 STATE OF NEW YORK

Katrina N. Pacheco 09/30/2029
Exp. Date

KATRINA N. PACHECO, R.A.
NY PROFESSIONAL ARCHITECT Lic. No. 041183

"IN ACCORDANCE WITH ARTICLE 145, SECTION 7209 OF THE NYS EDUCATION LAW, ALTERATION OF THIS DOCUMENT EXCEPT BY A LICENSED PROFESSIONAL IS ILLEGAL."

DESIGNED BY:	DRAWN BY:	CHECKED BY:	REVIEWED BY:
A. PAPPAS	A. PAPPAS	S. MANDIC	K. PACHECO

PROJECT No:	DATE:	SCALE:
SMSD2507	OCTOBER 2026	AS SHOWN

CLIENT

SOMERS CENTRAL SCHOOL DISTRICT

VARIOUS UPGRADES AT SOMERS MIDDLE SCHOOL

250 US-202, SOMERS, NY 10589

SED#: 66-21-01-06-0-001-021

CONTRACT

CONTRACT G
GENERAL CONSTRUCTION

STATUS

FOR BID

SHEET TITLE

ENLARGED REFLECTED CEILING PLANS

DRAWING No.

MS-A 122.00

C:\Users\APappas\Documents_Revit Backup\SMSD2507_Central25_A_apappas\V6997.rvt

10/30/2026 1:14:07 PM

CONTRACT G SCOPE

2	NEW CEILING	INSTALL NEW SUSPENDED CEILING SYSTEM WITH 2'X2' LAY-IN ACOUSTIC PANELS. SAND, PRIME, AND PAINT ALL EXISTING SOFFITS. EC SHALL STORE AND REINSTALL ALL EXISTING ELECTRICAL EQUIPMENT INCLUDING,BUT NOT LIMITED TO ALL SPEAKERS, SMOKE DETECTORS, STROBES, LIGHTS.MC SHALL SUPPLY AND INSTALL ALL SUPPLY AND RETURN GRILLES BACK TO THEIR ORIGINAL LOCATIONS. COORDINATE WITH EC AND MC FOR FULL EXTENT OF WORK.


REFLECTED CEILING PLAN LEGEND

A101 / TYPE A / 9'-0" — ROOM NUMBER, ROOM TYPE, ROOM HEIGHT	NEW ACT 2'x2' CEILING AND GRID SYSTEM
1X4 LINEAR DROP LIGHTING- EXISTING RETAIN AND REINSTALL. COORDINATE WITH ELECTRICAL CONTRACTOR FOR MORE INFO.	2X4 TROFFER- EXISTING RETAIN AND REINSTALL. COORDINATE WITH ELECTRICAL CONTRACTOR FOR MORE INFO.
DIFUSSER - SEE 'M' DRAWINGS FOR MORE INFO.	RETURN DIFFUSER - SEE 'M' DRAWINGS FOR MORE INFO.

GENERAL RCP DEMOLITION NOTES


1. ALL EXISTING CEILING-MOUNTED DEVICES INCLUDING BUT NOT LIMITED TO EXIT SIGNS, EMERGENCY LIGHTS, SMOKE DETECTORS, (ETC.) TO BE REMOVED, STORED, AND PROTECTED BY THE EC. EC SHALL REINSTALL ALL EXISTING CEILING MOUNTED DEVICES IN THEIR EXISTING LOCATION AND CONFIRM IN WORKING CONDITION. SEE REFLECTED CEILING PLANS.

2. ALL EXISTING WALL-MOUNTED EMERGENCY LIGHTS SHALL REMAIN; PROTECT ALL DEVICES DURING CONSTRUCTION SEE REFLECTED CEILING PLANS.

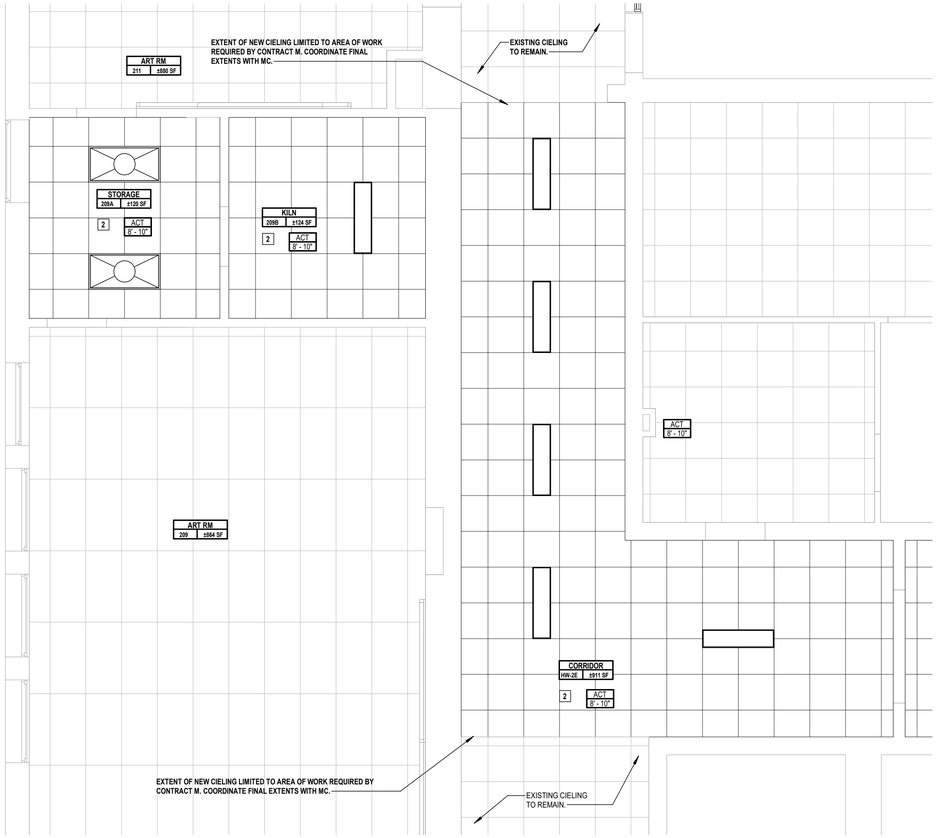

3 **LEVEL 2 REFLECTED CEILING PLAN**
SCALE: 1/4" = 1'-0"

PROJECT NORTH

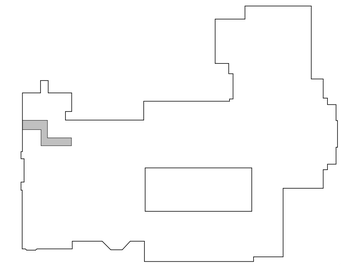

2 **KEY PLAN-LEVEL 2**
SCALE: 1" = 100'-0"

PROJECT NORTH

H 2 M architects + engineers

1133 Westchester Avenue, Suite N-210
White Plains, NY 10605
914.358.5623 • www.h2m.com
NY Architecture & Landscape Architecture: No Certificate Required
NY Engineering Certificate of Authorization No.: 0018178

CONSULTANTS:

MARK	DATE	DESCRIPTION

REGISTERED ARCHITECT KATRINA PACHECO 041183 STATE OF NEW YORK

09/30/2029
Exp. Date

KATRINA N. PACHECO, R.A.
NY PROFESSIONAL ARCHITECT Lic. No. 041183

"IN ACCORDANCE WITH ARTICLE 145, SECTION 7209 OF THE NYS EDUCATION LAW, ALTERATION OF THIS DOCUMENT EXCEPT BY A LICENSED PROFESSIONAL IS ILLEGAL."

DESIGNED BY:	DRAWN BY:	CHECKED BY:	REVIEWED BY:
A. PAPPAS	A. PAPPAS	S. MANDIC	K. PACHECO

PROJECT No:	DATE:	SCALE:
SMSD2507	OCTOBER 2026	AS SHOWN

CLIENT

SOMERS CENTRAL SCHOOL DISTRICT

VARIOUS UPGRADES AT SOMERS MIDDLE SCHOOL

250 US-202, SOMERS, NY 10589

SED#: 66-21-01-06-0-001-021

CONTRACT

CONTRACT G
GENERAL CONSTRUCTION

STATUS

FOR BID

SHEET TITLE

ENLARGED REFLECTED CEILING PLANS

DRAWING No.

MS-A 123.00

C:\Users\APappas\Documents_Revit Backup\SMSD2507_Central25_A_apappas\V6997.rvt
10/30/2026 1:14:08 PM

CONTRACT G SCOPE

2	NEW CEILING	INSTALL NEW SUSPENDED CEILING SYSTEM WITH 2'X2' LAY-IN ACOUSTIC PANELS. SAND, PRIME, AND PAINT ALL EXISTING SOFFITS. EC SHALL STORE AND REINSTALL ALL EXISTING ELECTRICAL EQUIPMENT INCLUDING,BUT NOT LIMITED TO ALL SPEAKERS, SMOKE DETECTORS, STROBES, LIGHTS.MC SHALL SUPPLY AND INSTALL ALL SUPPLY AND RETURN GRILLES BACK TO THEIR ORIGINAL LOCATIONS. COORDINATE WITH EC AND MC FOR FULL EXTENT OF WORK.


REFLECTED CEILING PLAN LEGEND

A101 TYPE A 9'-0" — ROOM NUMBER, ROOM TYPE, ROOM HEIGHT	NEW ACT 2'x2' CEILING AND GRID SYSTEM
1X4 LINEAR DROP LIGHTING- EXISTING RETAIN AND REINSTALL. COORDINATE WITH ELECTRICAL CONTRACTOR FOR MORE INFO.	2X4 TROFFER- EXISTING RETAIN AND REINSTALL. COORDINATE WITH ELECTRICAL CONTRACTOR FOR MORE INFO.
DIFUSSER - SEE 'M' DRAWINGS FOR MORE INFO.	RETURN DIFFUSER - SEE 'M' DRAWINGS FOR MORE INFO.

GENERAL RCP DEMOLITION NOTES


1. ALL EXISTING CEILING-MOUNTED DEVICES INCLUDING BUT NOT LIMITED TO EXIT SIGNS, EMERGENCY LIGHTS, SMOKE DETECTORS, (ETC.) TO BE REMOVED, STORED, AND PROTECTED BY THE EC. EC SHALL REINSTALL ALL EXISTING CEILING MOUNTED DEVICES IN THEIR EXISTING LOCATION AND CONFIRM IN WORKING CONDITION. SEE REFLECTED CEILING PLANS.

2. ALL EXISTING WALL-MOUNTED EMERGENCY LIGHTS SHALL REMAIN; PROTECT ALL DEVICES DURING CONSTRUCTION SEE REFLECTED CEILING PLANS.

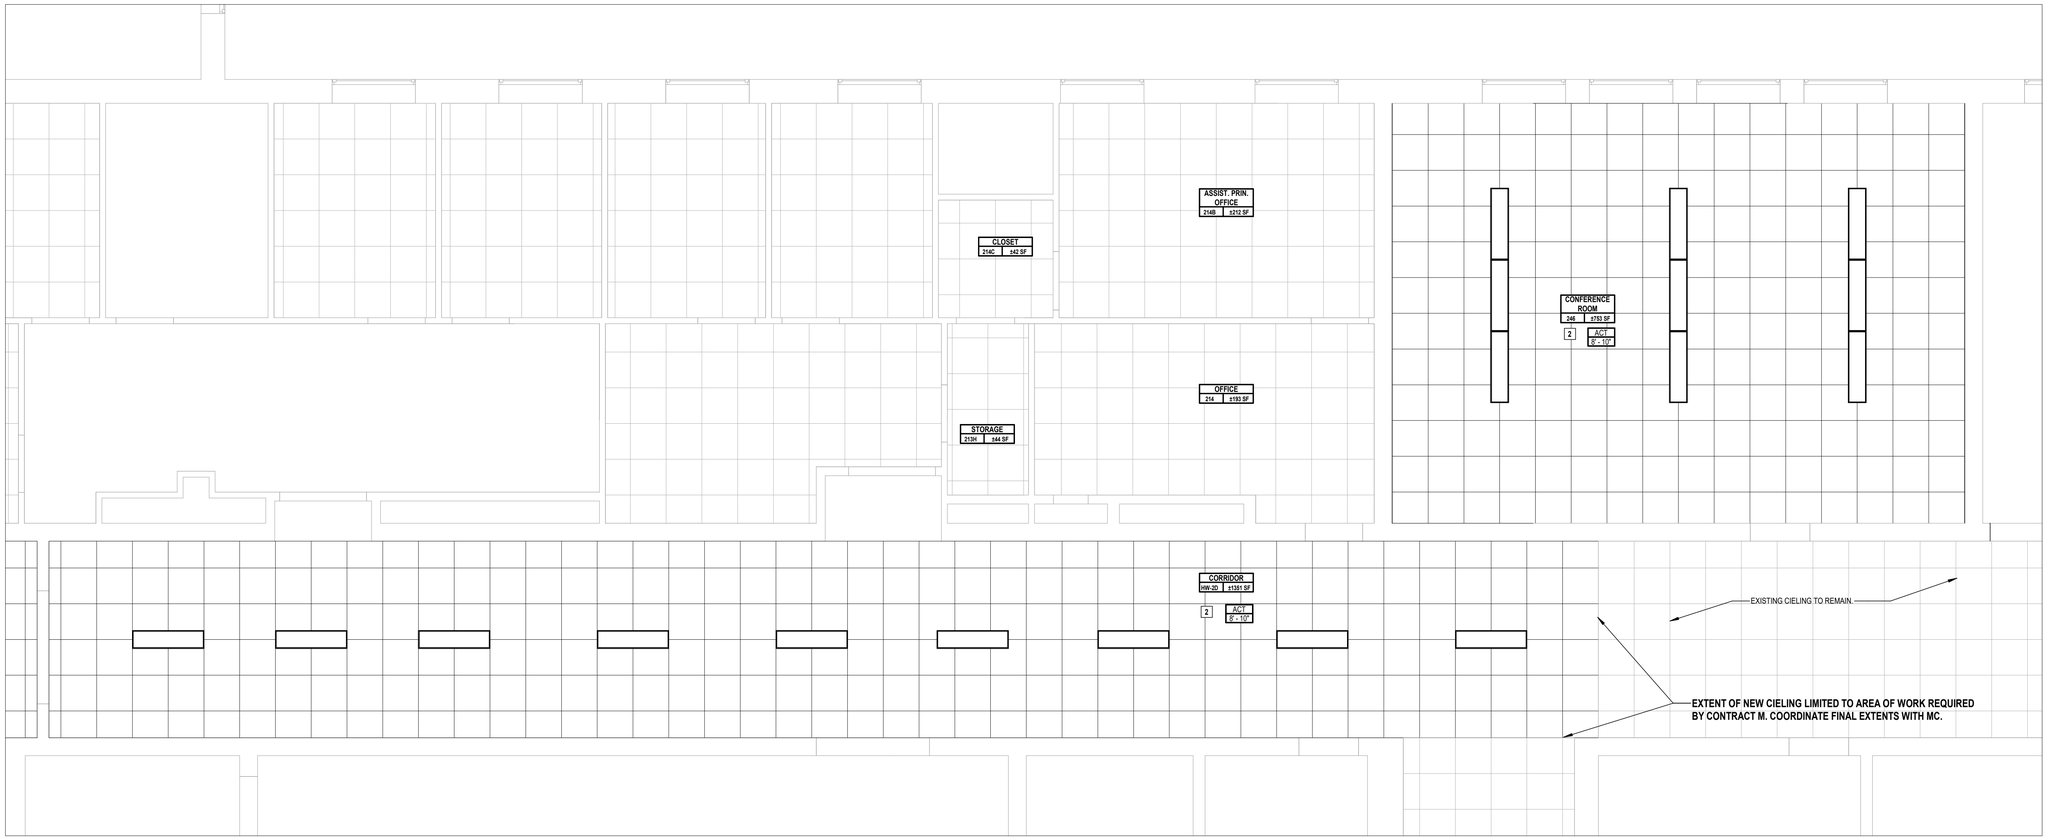

2 LEVEL 2 REFLECTED CEILING PLAN
SCALE: 1/4" = 1'-0"

PROJECT NORTH

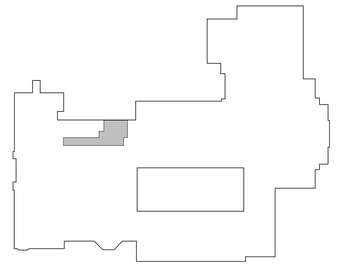

1 KEY PLAN-LEVEL 2
SCALE: 1" = 100'-0"

PROJECT NORTH

H2M architects + engineers

1133 Westchester Avenue, Suite N-210
White Plains, NY 10605
914.358.5623 • www.h2m.com
NY Architecture & Landscape Architecture: No Certificate Required
NY Engineering Certificate of Authorization No.: 0018178

CONSULTANTS:

MARK	DATE	DESCRIPTION

REGISTERED ARCHITECT KATRINA PACHECO 041183 STATE OF NEW YORK

09/30/2029
Exp. Date

KATRINA N. PACHECO, R.A.
NY PROFESSIONAL ARCHITECT Lic. No. 041183

"IN ACCORDANCE WITH ARTICLE 145, SECTION 7209 OF THE NYS EDUCATION LAW, ALTERATION OF THIS DOCUMENT EXCEPT BY A LICENSED PROFESSIONAL IS ILLEGAL."

DESIGNED BY:	DRAWN BY:	CHECKED BY:	REVIEWED BY:
A. PAPPAS	A. PAPPAS	S. MANDIC	K. PACHECO

PROJECT No:	DATE:	SCALE:
SMSD2507	OCTOBER 2026	AS SHOWN

CLIENT

SOMERS CENTRAL SCHOOL DISTRICT

VARIOUS UPGRADES AT SOMERS MIDDLE SCHOOL

250 US-202, SOMERS, NY 10589

SED#: 66-21-01-06-0-001-021

CONTRACT

CONTRACT G
GENERAL CONSTRUCTION

STATUS

FOR BID

SHEET TITLE

ENLARGED REFLECTED CEILING PLANS

DRAWING No.

MS-A 124.00

C:\Users\APappas\Documents_Revit Backup\SMSD2507_Central25_A_apappasV6997.rvt

10/30/2026 1:14:08 PM

REFLECTED CEILING PLAN LEGEND


A101 / TYPE A / 9'-0" — ROOM NUMBER, ROOM TYPE, ROOM HEIGHT	NEW ACT 2'x2' CEILING AND GRID SYSTEM
1X4 LINEAR DROP LIGHTING- EXISTING RETAIN AND REINSTALL. COORDINATE WITH ELECTRICAL CONTRACTOR FOR MORE INFO.	2X4 TROFFER- EXISTING RETAIN AND REINSTALL. COORDINATE WITH ELECTRICAL CONTRACTOR FOR MORE INFO.
DIFUSSER - SEE 'M' DRAWINGS FOR MORE INFO.	RETURN DIFFUSER - SEE 'M' DRAWINGS FOR MORE INFO.

GENERAL RCP DEMOLITION NOTES

1. ALL EXISTING CEILING-MOUNTED DEVICES INCLUDING BUT NOT LIMITED TO EXIT SIGNS, EMERGENCY LIGHTS, SMOKE DETECTORS, (ETC.) TO BE REMOVED, STORED, AND PROTECTED BY THE EC. EC SHALL REINSTALL ALL EXISTING CEILING MOUNTED DEVICES IN THEIR EXISTING LOCATION AND CONFIRM IN WORKING CONDITION. SEE REFLECTED CEILING PLANS.

2. ALL EXISTING WALL-MOUNTED EMERGENCY LIGHTS SHALL REMAIN; PROTECT ALL DEVICES DURING CONSTRUCTION SEE REFLECTED CEILING PLANS.

CONTRACT G SCOPE

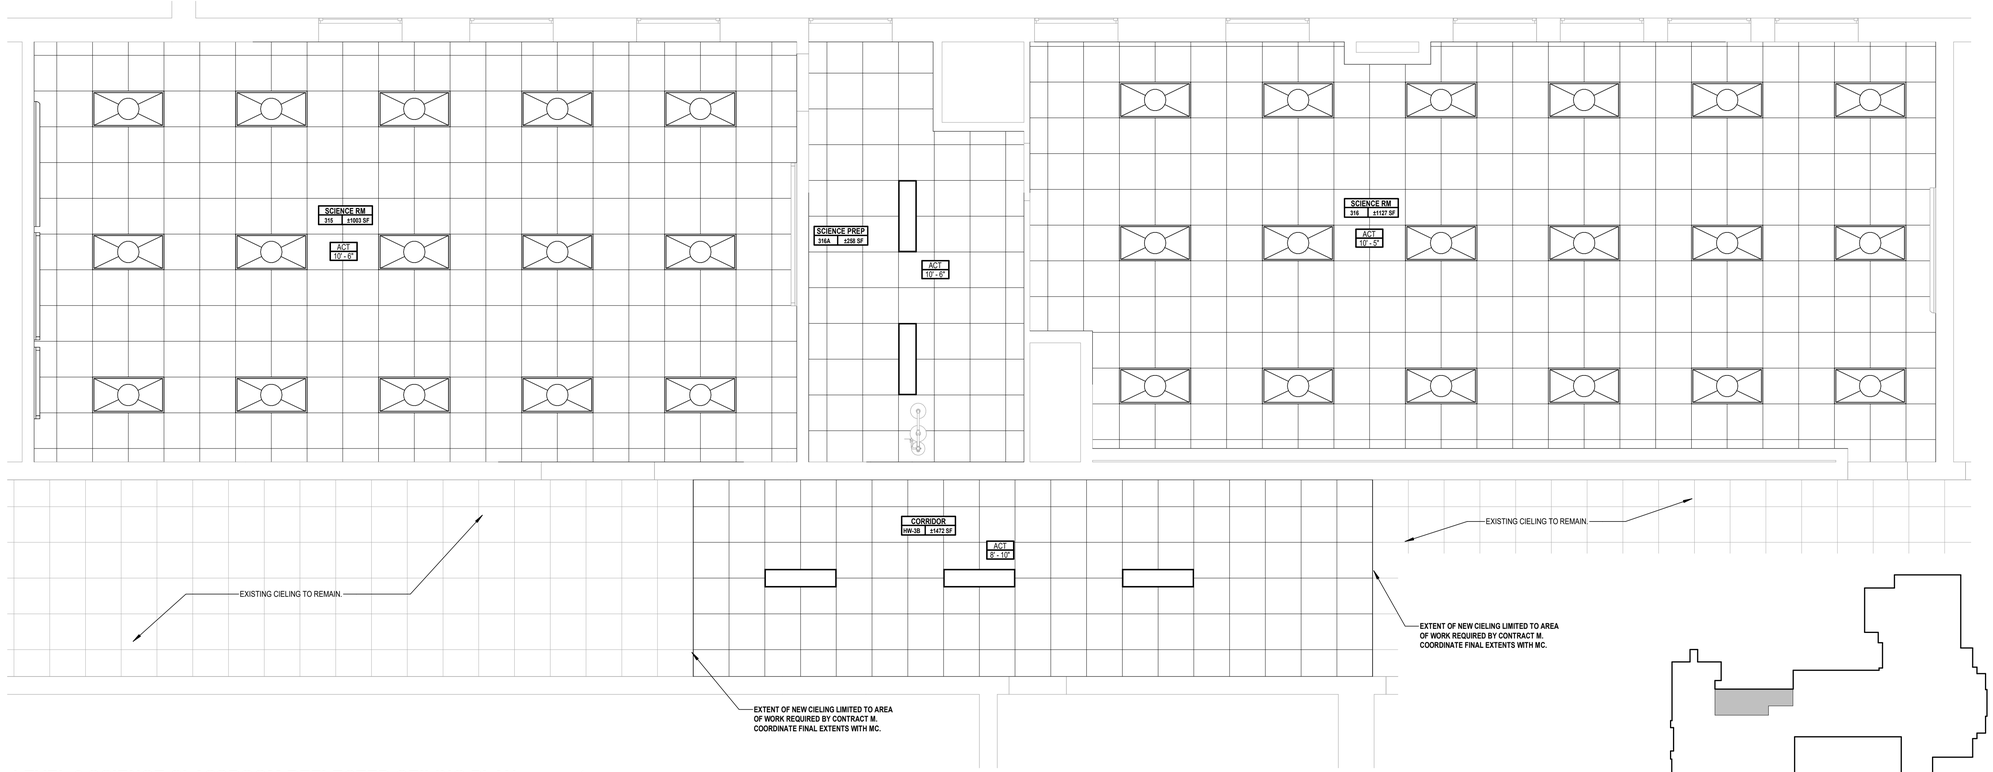

1 **LEVEL 3 SCIENCE CLASSROOM REFLECTED CEILING PLAN**
SCALE: 1/4" = 1'-0"

PROJECT NORTH

3 **KEY PLAN - LEVEL 3 RCP**
SCALE: 1" = 100'-0"

PROJECT NORTH

H 2 M architects + engineers

1133 Westchester Avenue, Suite N-210
White Plains, NY 10605
914.358.5623 • www.h2m.com
NY Architecture & Landscape Architecture: No Certificate Required
NY Engineering Certificate of Authorization No.: 0018178

CONSULTANTS:

MARK	DATE	DESCRIPTION

REGISTERED ARCHITECT KATRINA PACHECO STATE OF NEW YORK 041183

Katrina N. Pacheco 09/30/2029
Exp. Date

KATRINA N. PACHECO, R.A.
NY PROFESSIONAL ARCHITECT Lic. No. 041183

"IN ACCORDANCE WITH ARTICLE 145, SECTION 7209 OF THE NYS EDUCATION LAW, ALTERATION OF THIS DOCUMENT EXCEPT BY A LICENSED PROFESSIONAL IS ILLEGAL."

DESIGNED BY:	DRAWN BY:	CHECKED BY:	REVIEWED BY:
A. PAPPAS	A. PAPPAS	S. MANDIC	K. PACHECO

PROJECT No:	DATE:	SCALE:
SMSD2507	OCTOBER 2026	AS SHOWN

CLIENT

SOMERS CENTRAL SCHOOL DISTRICT

VARIOUS UPGRADES AT SOMERS MIDDLE SCHOOL

250 US-202, SOMERS, NY 10589

SED#: 66-21-01-06-0-001-021

CONTRACT

CONTRACT G GENERAL CONSTRUCTION

STATUS

FOR BID


SHEET TITLE

ENLARGED REFLECTED CEILING PLANS

DRAWING No.

MS-A 125.00

C:\Users\APappas\Documents_Revit Backup\SMSD2507_Central25_A_apappasV6997.rvt
10/30/2026 1:14:09 PM

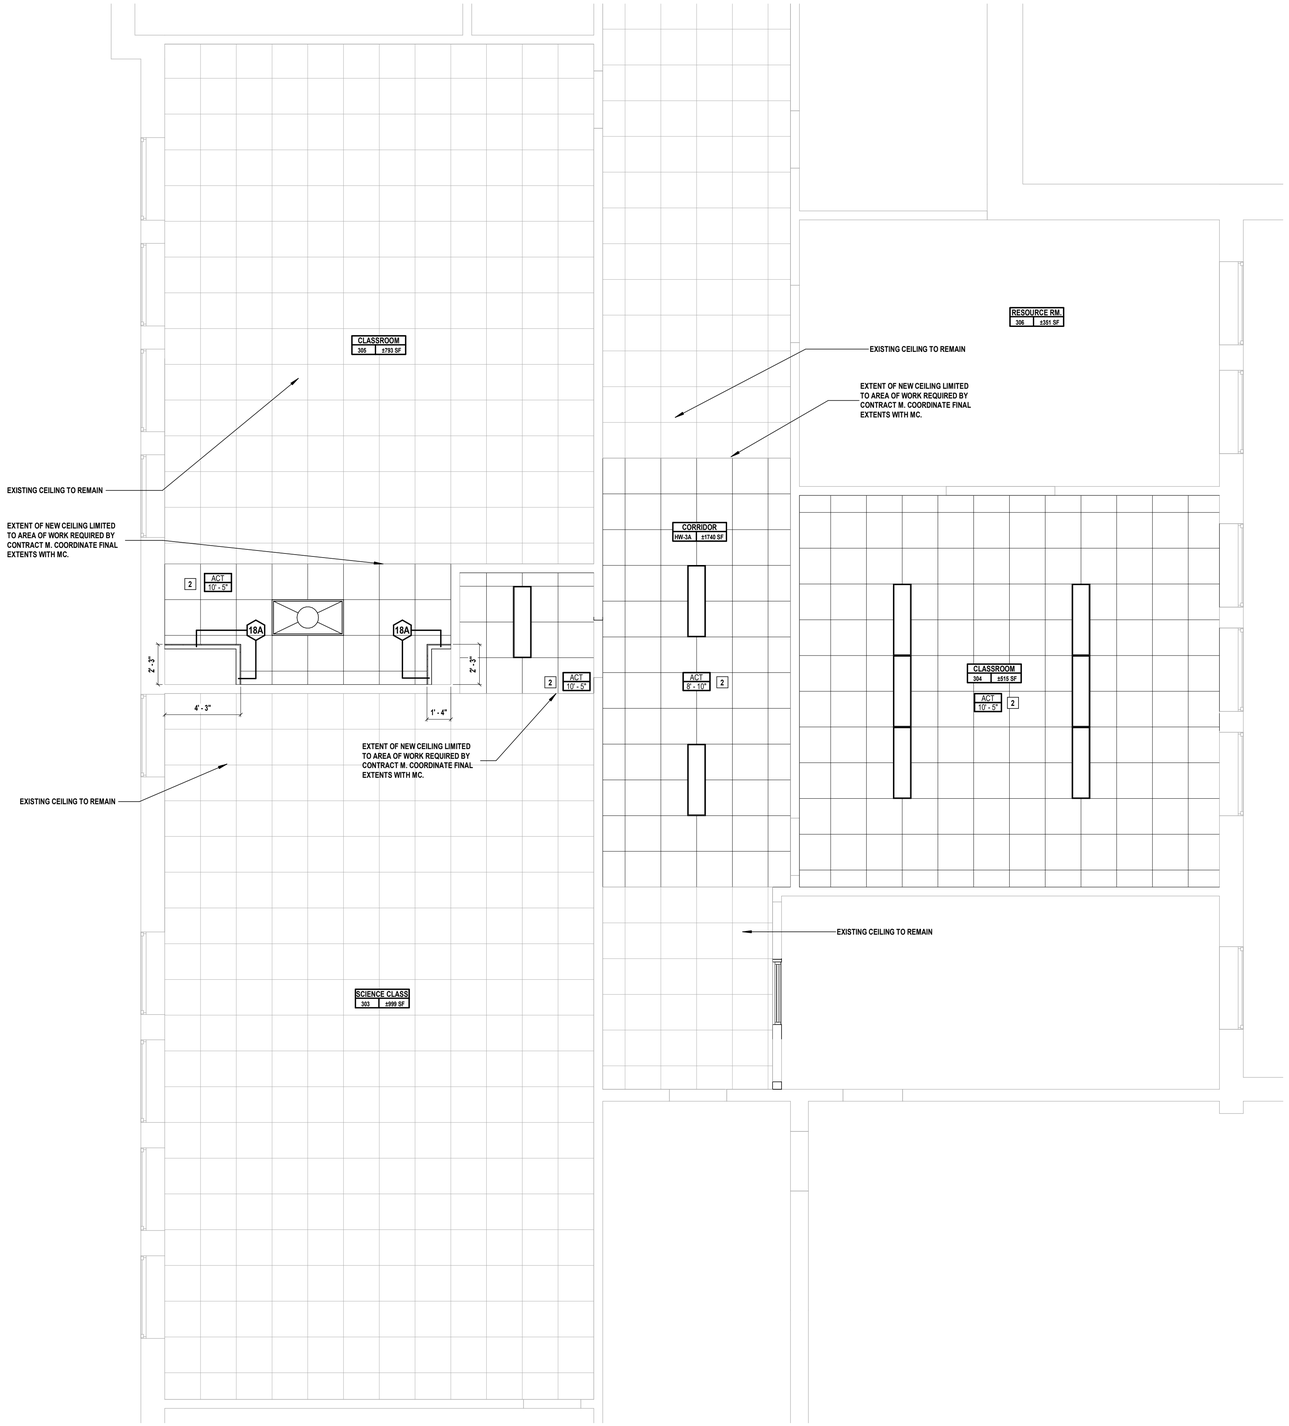

1 PARTIAL LEVEL 3 CLASSROOM REFLECTED CEILING PLAN

SCALE: 1/4" = 1'-0"

PROJECT NORTH

REFLECTED CEILING PLAN LEGEND

A101 / TYPE A / 9'-0" — ROOM NUMBER, ROOM TYPE, ROOM HEIGHT	NEW ACT 2'x2' CEILING AND GRID SYSTEM
1X4 LINEAR DROP LIGHTING- EXISTING RETAIN AND REINSTALL. COORDINATE WITH ELECTRICAL CONTRACTOR FOR MORE INFO.	2X4 TROFFER- EXISTING RETAIN AND REINSTALL. COORDINATE WITH ELECTRICAL CONTRACTOR FOR MORE INFO.
DIFUSSER - SEE 'M' DRAWINGS FOR MORE INFO.	RETURN DIFFUSER - SEE 'M' DRAWINGS FOR MORE INFO.


GENERAL RCP DEMOLITION NOTES

1. ALL EXISTING CEILING-MOUNTED DEVICES INCLUDING BUT NOT LIMITED TO EXIT SIGNS, EMERGENCY LIGHTS, SMOKE DETECTORS, (ETC.) TO BE REMOVED, STORED, AND PROTECTED BY THE EC. EC SHALL REINSTALL ALL EXISTING CEILING MOUNTED DEVICES IN THEIR EXISTING LOCATION AND CONFIRM IN WORKING CONDITION. SEE REFLECTED CEILING PLANS.

2. ALL EXISTING WALL-MOUNTED EMERGENCY LIGHTS SHALL REMAIN; PROTECT ALL DEVICES DURING CONSTRUCTION SEE REFLECTED CEILING PLANS.

CONTRACT G SCOPE

2	NEW CEILING	INSTALL NEW SUSPENDED CEILING SYSTEM WITH 2'X2' LAY-IN ACOUSTIC PANELS. SAND, PRIME, AND PAINT ALL EXISTING SOFFITS. EC SHALL STORE AND REINSTALL ALL EXISTING ELECTRICAL EQUIPMENT INCLUDING,BUT NOT LIMITED TO ALL SPEAKERS, SMOKE DETECTORS, STROBES, LIGHTS.MC SHALL SUPPLY AND INSTALL ALL SUPPLY AND RETURN GRILLES BACK TO THEIR ORIGINAL LOCATIONS. cOORDINATE WITH EC AND MC FOR FULL EXTENT OF WORK.

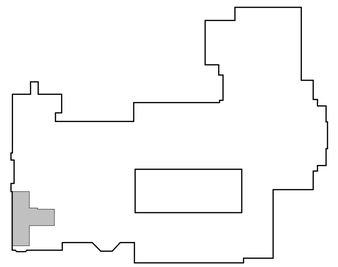

2 KEY PLAN - LEVEL 3 RCP

SCALE: 1" = 100'-0"

PROJECT NORTH

H2M architects + engineers
1133 Westchester Avenue, Suite N-210
White Plains, NY 10605
914.358.5623 • www.h2m.com
NY Architecture & Landscape Architecture: No Certificate Required
NY Engineering Certificate of Authorization No.: 0018178

CONSULTANTS:

MARK	DATE	DESCRIPTION

REGISTERED ARCHITECT KATRINA PACHECO 041183 STATE OF NEW YORK

09/30/2029
Exp. Date

KATRINA N. PACHECO, R.A.
NY PROFESSIONAL ARCHITECT Lic. No. 041183

"IN ACCORDANCE WITH ARTICLE 145, SECTION 7209 OF THE NYS EDUCATION LAW, ALTERATION OF THIS DOCUMENT EXCEPT BY A LICENSED PROFESSIONAL IS ILLEGAL."

DESIGNED BY:	DRAWN BY:	CHECKED BY:	REVIEWED BY:
A. PAPPAS	A. PAPPAS	S. MANDIC	K. PACHECO

PROJECT No:	DATE:	SCALE:
SMSD2507	OCTOBER 2026	AS SHOWN

CLIENT

SOMERS CENTRAL SCHOOL DISTRICT

VARIOUS UPGRADES AT SOMERS MIDDLE SCHOOL

250 US-202, SOMERS, NY 10589

SED#: 66-21-01-06-0-001-021

CONTRACT

CONTRACT G
GENERAL CONSTRUCTION

STATUS

FOR BID

SHEET TITLE

ENLARGED REFLECTED CEILING PLANS

DRAWING No.

MS-A 126.00

C:\Users\APappas\Documents_Revit Backup\SMSD2507_Central25_A_apappasV6997.rvt

10/30/2026 1:14:09 PM

CONTRACT G SCOPE

2	NEW CEILING	INSTALL NEW SUSPENDED CEILING SYSTEM WITH 2'X2' LAY-IN ACOUSTIC PANELS. SAND, PRIME, AND PAINT ALL EXISTING SOFFITS. EC SHALL STORE AND REINSTALL ALL EXISTING ELECTRICAL EQUIPMENT INCLUDING,BUT NOT LIMITED TO ALL SPEAKERS, SMOKE DETECTORS, STROBES, LIGHTS.MC SHALL SUPPLY AND INSTALL ALL SUPPLY AND RETURN GRILLES BACK TO THEIR ORIGINAL LOCATIONS. cOORDINATE WITH EC AND MC FOR FULL EXTENT OF WORK.


REFLECTED CEILING PLAN LEGEND

A101 / TYPE A / 9'-0" — ROOM NUMBER, ROOM TYPE, ROOM HEIGHT	NEW ACT 2'x2' CEILING AND GRID SYSTEM
1X4 LINEAR DROP LIGHTING- EXISTING RETAIN AND REINSTALL. COORDINATE WITH ELECTRICAL CONTRACTOR FOR MORE INFO.	2X4 TROFFER- EXISTING RETAIN AND REINSTALL. COORDINATE WITH ELECTRICAL CONTRACTOR FOR MORE INFO.
DIFUSSER - SEE 'M' DRAWINGS FOR MORE INFO.	RETURN DIFFUSER - SEE 'M' DRAWINGS FOR MORE INFO.


GENERAL RCP DEMOLITION NOTES

1. ALL EXISTING CEILING-MOUNTED DEVICES INCLUDING BUT NOT LIMITED TO EXIT SIGNS, EMERGENCY LIGHTS, SMOKE DETECTORS, (ETC.) TO BE REMOVED, STORED, AND PROTECTED BY THE EC. EC SHALL REINSTALL ALL EXISTING CEILING MOUNTED DEVICES IN THEIR EXISTING LOCATION AND CONFIRM IN WORKING CONDITION. SEE REFLECTED CEILING PLANS.


2. ALL EXISTING WALL-MOUNTED EMERGENCY LIGHTS SHALL REMAIN; PROTECT ALL DEVICES DURING CONSTRUCTION SEE REFLECTED CEILING PLANS.

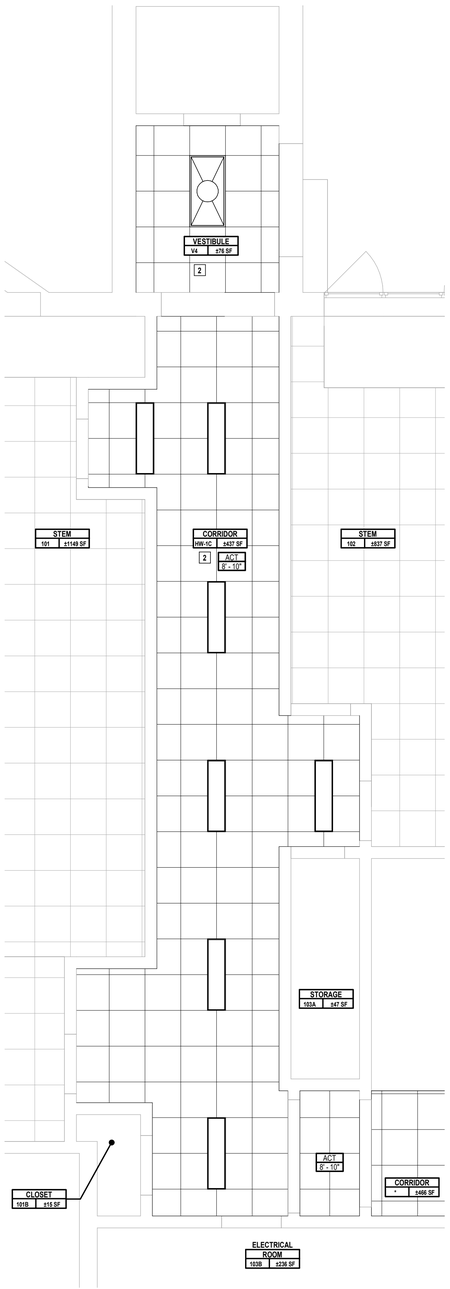

1 LEVEL 1 REFLECTED CEILING PLAN A
SCALE: 1/4" = 1'-0"
PROJECT NORTH

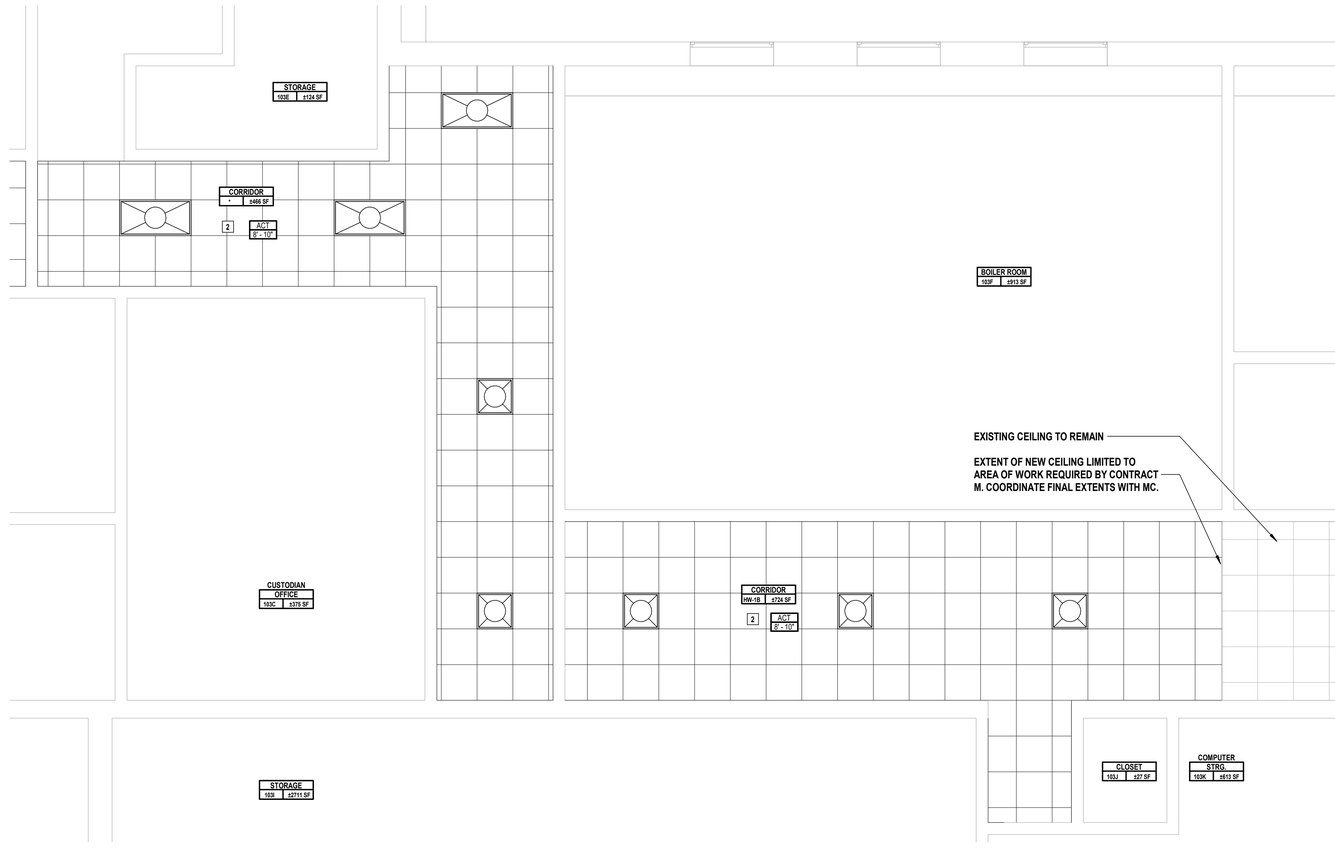

2 LEVEL 1 REFLECTED CEILING PLAN B
SCALE: 1/4" = 1'-0"
PROJECT NORTH

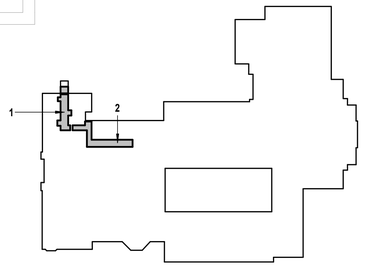

3 LEVEL 3 KEY PLAN
SCALE: 1" = 100'-0"
PROJECT NORTH

H 2 M architects + engineers

1133 Westchester Avenue, Suite N-210
White Plains, NY 10605
914.358.5623 • www.h2m.com
NY Architecture & Landscape Architecture: No Certificate Required
NY Engineering Certificate of Authorization No.: 0018178

CONSULTANTS:

MARK	DATE	DESCRIPTION

REGISTERED ARCHITECT KATRINA PACHECO 041183 STATE OF NEW YORK

09/30/2029
Exp. Date
KATRINA N. PACHECO, R.A.
NY PROFESSIONAL ARCHITECT LIC. No. 041183

"IN ACCORDANCE WITH ARTICLE 145, SECTION 7209 OF THE NYS EDUCATION LAW, ALTERATION OF THIS DOCUMENT EXCEPT BY A LICENSED PROFESSIONAL IS ILLEGAL."

DESIGNED BY:	DRAWN BY:	CHECKED BY:	REVIEWED BY:
A. PAPPAS	A. PAPPAS	S. MANDIC	K. PACHECO

PROJECT No:	DATE:	SCALE:
SMSD2507	OCTOBER 2026	AS SHOWN

CLIENT

SOMERS CENTRAL SCHOOL DISTRICT

VARIOUS UPGRADES AT SOMERS MIDDLE SCHOOL

250 US-202, SOMERS, NY 10589

SED#: 66-21-01-06-0-001-021

CONTRACT

CONTRACT G
GENERAL CONSTRUCTION

STATUS

FOR BID

SHEET TITLE


ENLARGED REFLECTED CEILING PLANS

DRAWING No.

MS-A 127.00


C:\Users\APappas\Documents_Revit Backup\SMSD2507_Central2S_A_apappasV9997.rvt

10/30/2026 1:14:10 PM

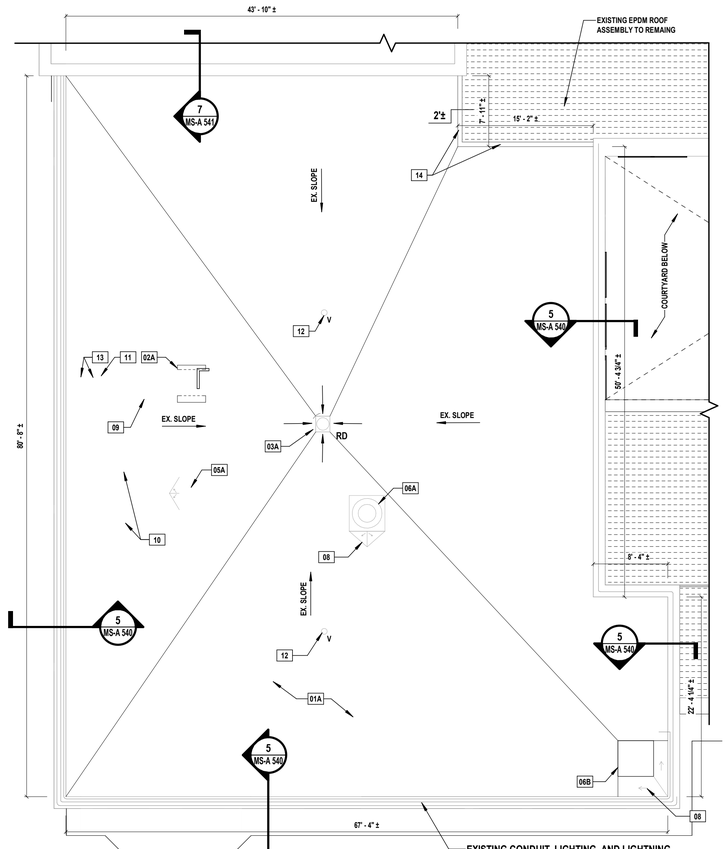

1 PROPOSED ROOF PLAN A

SCALE: 1/8" = 1'-0"

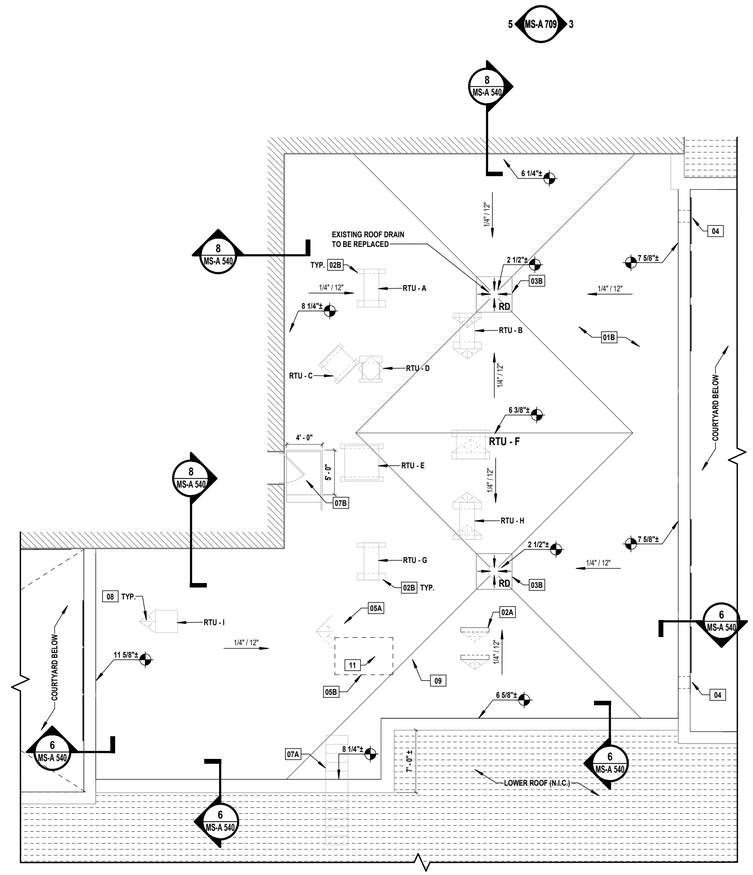

2 PROPOSED ROOF PLAN B

SCALE: 1/8" = 1'-0"

ROOFING KEY NOTES

Mark	Description
01A	PROVIDE NEW FULLY ADHERED SINGLE-PLY ROOFING MEMBRANE SYSTEM AS INDICATED. PROVIDE NEW VAPOR BARRIER, MINIMUM 2 LAYERS RIGID INSULATION BOARDS (TOTAL: R-34 MIN.), COVER BOARD, MECHANICAL ATTACHMENTS, PRIMERS AND ADHESIVES, MEMBRANE ROOFING, FLASHINGS, SEALANTS, AND MISCELLANEOUS ACCESSORIES AS REQUIRED FOR A TOTAL SYSTEM WARRANTY BY THE MANUFACTURER.
01B	PROVIDE NEW FULLY ADHERED SINGLE-PLY ROOFING MEMBRANE SYSTEM AS INDICATED. PROVIDE NEW VAPOR BARRIER, TAPERED RIGID INSULATION BOARDS (AVERAGE R-39 MIN.), COVER BOARD, MECHANICAL ATTACHMENTS, PRIMERS AND ADHESIVES, MEMBRANE ROOFING, FLASHINGS, SEALANTS, AND MISCELLANEOUS ACCESSORIES AS REQUIRED FOR A TOTAL SYSTEM WARRANTY BY THE MANUFACTURER. SEE ASSEMBLY 2/A 540
02A	NEW MECHANICAL UNIT WITH NEW EQUIPMENT RAILS PROVIDED BY CONTRACT "M" AND INSTALLED BY CONTRACT "G". PROVIDE NEW CRICKET USING TAPERED RIGID INSULATION (3/8" SLOPE MIN.) AS REQUIRED TO DIVERT STORM DRAINAGE AROUND NEW EQUIPMENT RAILS. SEE DETAIL 2/MS-A 541.
02B	EXISTING EQUIPMENT RAILS, PROVIDE NEW CRICKET USING TAPERED RIGID INSULATION (3/8" / FT SLOPE MIN.) AS REQUIRED TO DIVERT STORM DRAINAGE AROUND NEW EQUIPMENT RAILS. SEE DETAIL 1/MS-A 541.
03A	REMOVE AND REPLACE ROOF DRAIN, PROVIDE PRE-FORMED POLYISO DRAIN TARGET SUMP - SEE DETAIL 3/MS-A 540
03B	REMOVE AND REPLACE ROOF DRAIN, PROVIDE PRE-FORMED POLYISO DRAIN TARGET SUMP - SEE DETAIL 4/MS-A 540
04	REMOVE AND REPLACE EXISTING OVER FLOW THROUGH WALL SCUPPER AND FLASHING - SEE DETAIL 7/MS-A 540
05A	NEW RTU AND EQUIPMENT CURB - SEE DETAIL 4/MS-A 541
05B	EXISTING RTU AND EQUIPMENT CURB TO BE REMOVED BY CONTRACT 'G'- COORDINATE WITH CONTRACT 'M' AND 'E' FOR DECOMMISSIONING OF MECHANICAL UNIT. PATCH ALL ABANDONED ROOF DECK OPENINGS LARGER THAN 8"x8" WITH ROOF DECKING TO MATCH EXISTING, OPENINGS 8"x8" OR LESS TO BE PATCH WITH MINIMUM 14 GAUGE GALV. STEEL SHEET. COORDINATE WITH CONTRACT 'M' AND 'E' FOR DECOMMISSIONING OF MECHANICAL UNIT.
06A	EXISTING EXHUAST FAN AND EQUIPMENT CURB TO REMAIN. TIE IN AND FLASHING NEW ROOFING SYSTEM TO EXISTING EQUIPEMENT CURB - SEE DETAIL 3/MS-A 541
06B	NEW EXHUAST FAN AND EQUIPMENT CURB - SEE DETAIL 4/MS-A 541
07A	REMOVE EXISTING WOODEN AND REPLACE WITH NEW PRE-FABRICATED PARAPET CROSS OVER PLATFORM STAIR (BASIS-OF-DESIGN: KEE STEP, CROSSOVER WITH NON-PENETRATING RUBBER BASE AT STANDARD 2 FOOT WIDTH) PROVIDE MINIMUM 5 RISERS ON HIGH SIDE AND 6 RISERS ON LOW SIDE WITH 39" LONG LANDING. CONTINUOUS OSHA COMPLIANT GUARD AND HAND RAILS SHALL BE PROVIDED ON EACH SIDE. PLACE LOOSE LAID EPDM MEMBRANE BETWEEN RUBBER BASE PADS AND FINISHED EPDM MEMBRANE.
07B	REMOVE EXISTING WOODEN DOOR LANDING AND REPLACE WITH NEW PRE-FABRICATED PLATFORM BASIS-OF-DESIGN: KEE STEP, CROSSOVER WITH NON-PENTRATING RUBBER BASE AT 4 FOOT WIDTH) PROVIDE 4' x 5' LANDING AT DOOR WITH MINIMUM 1 RISERS FROM LANDING WITH FINISHED ROOF. CONTINUOUS OSHA COMPLIANT GUARD AND HAND RAILS SHALL BE PROVIDED ON EACH SIDE. PLACE LOOSE LAID EPDM MEMBRANE BETWEEN RUBBER BASE PADS AND FINISHED EPDM MEMBRANE.
08	PROVIDED NEW CRICKET USING TAPERED RIGID INSULATION (3/8" / FT SLOPE MIN.) AS REQUIRED TO DIVERT STORM DRAINAGE AROUND EQUIPMENT RAILS AND CURBS.
09	NEW CONDENSATE PIPING, COORDINATE WITH CONTRACT "M" FOR EQUIPMENT RAIL SUPPORT QTY. AND LOCATIONS. EQUIPMENT RAILS TO BE PROVIDED BY CONTRACT "M" AND INSTALLED BY CONTRACT "G". REFER TO DETAIL 2/MS-A 541
10	NEW MECHANICAL DUCTWORK, COORDINATE WITH CONTRACT "M" FOR EQUIPMENT RAIL SUPPORT QTY. AND LOCATIONS. EQUIPMENT RAILS TO BE PROVIDED BY CONTRACT "M" AND INSTALLED BY CONTRACT "G". REFER TO DETAIL 2/MS-A 541
11	NEW PIPE CURB PROVIDED BY CONTRACT "M" AND INSTALLED BY CONTRACT "G", REFER TO SIMILAR DETAIL 4/MS-A 541.
12	EXISTING VENT PIPE WITH NEW PREFORMED PIPE BOOT. PROVIDE NEW PIPE EXTENSION AS REQUIRED TO MAINTAIN 18" MINIMUM HEIGHT ABOVE FINISHED ROOF, REFER TO DETAIL 5/MS-A 541
13	NEW THROUGH ROOF DUCT CURB PROVIDED BY CONTRACT "M" AND INSTALLED BY CONTRACT "G", REFER TO DETAIL 6/MS-A 541.
14	EXISTING CURB WITH METAL ROOF COPING. CONTINUE NEW EPDM MEMBRANE UP EXISTING CURB AND UNDER EXISTING METAL COPING. REMOVE AND REINSTALL EXISTING METAL COPING SYSTEM AS REQUIRED TO SPLICE IN NEW EPDM MEMBRANE WITH THE EXISTING EPDM MEMBRANE FROM THE ADJACENT ROOF
LL-1	REMOVE EXISTING WOODEN AND REPLACE WITH NEW PRE-FABRICATED PARAPET CROSS OVER PLATFORM STAIR (BASIS-OF-DESIGN: KEE STEP, CROSSOVER WITH NON-PENETRATING RUBBER BASE AT STANDARD 2 FOOT WIDTH) PROVIDE MINIMUM 5 RISERS ON HIGH SIDE AND 6 RISERS ON LOW SIDE WITH 39" LONG LANDING. CONTINUOUS OSHA COMPLIANT GUARD AND HAND RAILS SHALL BE PROVIDED ON EACH SIDE. PLACE LOOSE LAID EPDM MEMBRANE BETWEEN RUBBER BASE PADS AND FINISHED EPDM MEMBRANE.
LL-2	REMOVE EXISTING WOODEN AND REPLACE WITH NEW PRE-FABRICATED PARAPET CROSS OVER PLATFORM STAIR (BASIS-OF-DESIGN: KEE STEP, CROSSOVER WITH NON-PENETRATING RUBBER BASE AT STANDARD 2 FOOT WIDTH) PROVIDE MINIMUM 5 RISERS ON HIGH SIDE AND 6 RISERS ON LOW SIDE WITH 39" LONG LANDING. CONTINUOUS OSHA COMPLIANT GUARD AND HAND RAILS SHALL BE PROVIDED ON EACH SIDE. PLACE LOOSE LAID EPDM MEMBRANE BETWEEN RUBBER BASE PADS AND FINISHED EPDM MEMBRANE.

GENERAL CONSTRUCTION NOTES

1. THESE DRAWINGS SERVE AS A GRAPHICAL REPRESENTATION OF THE INTENDED SCOPE OF THE WORK AND CONSTITUTE ONE PORTION OF THE CONSTRUCTION DOCUMENTS MAKING UP THE PROJECT MANUAL. THE CONTRACTOR SHALL BE RESPONSIBLE FOR COORDINATION BETWEEN THESE DRAWINGS AND THE SPECIFICATIONS, AND WITH WORK BY OTHER TRADES.
2. THE INTENDED SCOPE OF WORK INCLUDES BUT IS NOT LIMITED TO THE FOLLOWING:
   A. AT ROOFS 'A' AND 'B': THE COMPLETE REMOVAL AND DISPOSAL OF THE EXISTING MODIFIED BITUMEN ROOFING SYSTEM DOWN TO THE EXISTING ROOF DECK; AND THE INSTALLATION OF A NEW EPDM ROOFING SYSTEM (AS INDICATED ON DRAWINGS), INCLUDING ALL ROOFING MEMBRANES, COVER BOARDS, INSULATION, ADHESIVES, FLASHINGS, VAPOR BARRIER UNDERLAYMENTS, STACK/PIPE FLASHINGS AND COVERS, AND MISCELLANEOUS ACCESSORIES AS REQUIRED FOR A TOTAL SYSTEM WARRANTY.
   B. THE REMOVAL OF EXISTING ROOF EDGE-METALS AND TRIMS; AND THE INSTALLATION OF A NEW EDGE METALS SYSTEM (AS INDICATED ON DRAWINGS), INCLUDING SNAP-ON FASCIA COVERS, ATTACHMENT CLEATS, FASCIA EXTENSIONS, FASTENERS AND ATTACHMENTS, SEALANTS, BLOCKING, AND MISCELLANEOUS ACCESSORIES AS REQUIRED FOR A COMPLETE SYSTEM.
   C. THE INSTALLATION OF NEW DOOR LANDING PLATFORM (AS INDICATED ON DRAWINGS) AND PARAPET CROSS OVER PLATFORM STAIR (AS INDICATED ON DRAWINGS).
   D. THE MAINTENANCE OF ALL EXISTING ROOFTOP EQUIPMENT, CURBS AND DUNNAGE, SUPPORTS, ROOF DRAINS, VENT STACKS, PENETRATIONS, ROOF HATCHES, SKYLIGHTS, AND EXPANSION JOINTS. ANY AREAS OR ITEMS DAMAGED DURING THE PERFORMANCE OF WORK WHICH ARE NOT PART(S) OF THE PROJECT SCOPE SHALL BE REPAIRED AND/OR REPLACED AT NO ADDITIONAL COST TO THE OWNER.
3. THE CONTRACTOR SHALL BE RESPONSIBLE FOR PROVIDING ALL EQUIPMENT, LABOR, MATERIALS AND MISCELLANEOUS ACCESSORIES, WHETHER INDICATED IN THE CONTRACT DOCUMENTS OR NOT, AS REQUIRED FOR THE INSTALLATION OF A TOTAL SYSTEM WARRANTY.
4. PRIOR TO SUBMITTING A BID FOR THE WORK, THE CONTRACTOR SHALL WALK THE EXISTING ROOF WITH THE ARCHITECT AND OWNER'S REPRESENTATIVE. FOLLOWING SUBMISSION OF A BID, NO CLAIMS SHALL BE MADE REGARDING THE SCOPE OF WORK.
5. CONTRACTOR SHALL ONLY PERFORM AS MUCH DEMOLITION AND REMOVALS WORK AS CAN BE RECOVERED, REPAIRED, OR REPLACED WITH NEW WITHIN THE SAME WORKING DAY. THE INTEGRITY AND WATERTIGHTNESS OF THE ROOF ASSEMBLY SHALL BE MAINTAINED AT ALL TIMES THROUGHOUT THE DURATION OF WORK.
6. CONTRACTOR SHALL VERIFY THE LOCATIONS AND HEIGHTS OF ALL ROOF PLANES, EXTERIOR BUILDING FEATURES BENEATH THE ROOFS, PENETRATIONS THROUGH ROOF DECKS AND/OR WALLS, AND EQUIPMENT CURBS AND SUPPORTS. THE CONTRACTOR SHALL, AT ALL TIMES DURING THE COURSE OF WORK, PROTECT EXISTING EQUIPMENT, DUCTWORK, SKYLIGHTS, CONDUIT, VENT STACKS, PENETRATIONS, ROOF HATCHES, ADJACENT BUILDING STRUCTURES, DOORS AND FENESTRATIONS, AND FINISHES. ANY DAMAGE ITEMS DAMAGED DURING THE EXECUTION OF THE WORK OF THIS CONTRACT SHALL BE REPLACED AT NO ADDITIONAL COST TO THE OWNER.
7. CONTRACTOR SHALL TEMPORARILY DISCONNECT ELECTRICAL AND MECHANICAL EQUIPMENT AND DEVICES WITHIN THE AREA OF WORK AS REQUIRED. UPON COMPLETION OF THE NEW ROOFING SYSTEM, THE CONTRACTOR SHALL RE-CONNECT ALL EQUIPMENT AND DEVICES AND SHALL ENSURE PROPER WORKING ORDER. ELECTRICAL AND MECHANICAL WORK NOTED SHALL BE PROVIDED BY DULY LICENSED INDIVIDUALS RESPECTIVELY.
8. THE CONTRACTOR IS RESPONSIBLE FOR ALL DAMAGES TO THE INTERIOR AND EXTERIOR OF THE BUILDING THAT RESULT FROM THE WORK, INCLUDING BUT NOT LIMITED TO ADHESIVE DRIPPINGS, WATER LEAKS, EQUIPMENT DAMAGE, DAMAGE TO INTERIOR FEATURES, DAMAGE TO UTILITY SERVICES, AND DAMAGE TO ADJACENT STRUCTURES. ANY ITEMS DAMAGED DURING THE COURSE OF WORK SHALL BE REPLACED AT NO ADDITIONAL COST TO THE OWNER.
9. EXISTING ROOF PITCHES, WHERE INDICATED ON PLANS, ARE APPROXIMATIONS. CONTRACTOR SHALL VERIFY IN-FIELD ACTUAL EXISTING ROOF PITCHES AND SHALL COORDINATE ROOF SYSTEM REPLACEMENT WORK WITH THE ROOFING MANUFACTURER. WHERE NEW TAPERED RIGID INSULATION IS TO BE INSTALLED AS PART OF A NEW ROOFING SYSTEM, CONTRACTOR SHALL PROVIDE SHOP DRAWING SUBMITTALS TO THE ARCHITECT FOR REVIEW. SUBMITTALS SHALL INDICATE THE THICKNESS, ORIENTATION AND PITCH OF TAPERED INSULATION SHEETS. ROOF PITCHES SHALL PROVIDE POSITIVE ROOF DRAINAGE AT A MINIMUM OF 1/4" PER FOOT, UNLESS OTHERWISE NOTED.
10. AS PER 2025 ECCCNYS, WHERE ROOFS ARE TO BE MODIFIED BY REMOVING AND REPLACING THE ENTIRE ROOFING SYSTEM, A MINIMUM OF R-33 CONTINUOUS INSULATION SHALL BE PROVIDED ABOVE THE ROOF DECK. CONTINUOUS INSULATION BOARDS SHALL BE INSTALLED IN AT LEAST TWO LAYERS WITH EDGE JOINTS STAGGERED.
11. ALL WOOD BLOCKING AND NAILERS SHALL BE REPLACED WITH NEW PRESSURE TREATED WOOD. PROVIDE BLOCKING SECUREMENT AS PER FM 1-49 REQUIREMENTS.
12. SQUARE FOOTAGES AND HEIGHTS ABOVE GRADE AS INDICATED IN THESE DOCUMENTS ARE FOR GENERAL INFORMATIONAL PURPOSES ONLY. CONTRACTOR AND/OR BIDDER SHALL BE RESPONSIBLE FOR ALL FINAL TAKE-OFF QUANTITIES ASSOCIATED WITH THE WORK.
13. ALL QUANTITIES, AREAS, AND HEIGHTS ABOVE GRADE AS INDICATED IN THESE DOCUMENTS ARE FOR GENERAL INFORMATIONAL PURPOSES ONLY. CONTRACTOR AND/OR BIDDER SHALL BE RESPONSIBLE FOR ALL FINAL TAKE-OFF QUANTITIES ASSOCIATED WITH THE WORK

GENERAL DEMOLITION NOTES

1. ALL DEMOLITION AND CONSTRUCTION WORK SHALL BE PERFORMED IN COMPLIANCE WITH ALL STATE EDUCATION DEPARTMENT STANDARDS, APPLICABLE FEDERAL, STATE, AND LOCAL GUIDELINES, BUILDING CODES, AND LIFE SAFETY REGULATIONS.
2. ALL CONTRACTORS SHALL OBEY ALL CODES, STATUES, AND LAWS AS APPLICABLE TO DEMOLITION WORK IN AN OCCUPIED BUILDING AND FOR REMOVAL OF MATERIALS SAFELY FROM THE SITE, INCLUDING ALL OSHA REGULATIONS.
3. THE GENERAL CONTRACTOR SHALL PROTECT ALL PORTIONS OF THE EXISTING BUILDING FROM DUST, WEATHER INCLEMENCY AND FREEZING TO PREVENT DAMAGE TO THE EXISTING STRUCTURE AND BUILDING CONTENTS.
4. ALL CONTRACTORS SHALL DISPOSE OF ALL UNWANTED MATERIALS AND OTHER DEMOLITION DEBRIS OFF SITE, IN ACCORDANCE WITH CONTRACT REQUIREMENTS AND ALL LAWS AND REGULATIONS.
5. ALL HOLES IN SLABS AND WALLS, INCLUDING FINAL PATCHING, ARE THE RESPONSIBILITY OF EACH CONTRACTOR FOR WHOM THE PENETRATIONS ARE REQUIRED, UON. HOLES THROUGH SLABS SHALL BE CORE DRILLED. WHERE CORE DRILLING IS NOT POSSIBLE, SLABS SHALL BE SAWCUT. PROVIDE REQUIRED FIRE-STOPPING PRIOR TO CONCEALING WORK.
6. ALL DEMOTION WORK SHALL BE PERFORMED BY CONTRACT 'G', UON. CONTRACT 'G' SHALL DEMOLISH ALL EXISTING CONSTRUCTION, INCLUDING, BUT LIMITED TO, FLOOR, WALL AND CEILING FINISHES, AS INDICATED, TO PROVIDED FINISHED CONSTRUCTION AS DESCRIBED IN THE CONTRACT DOCUMENTS, WHETHER OF NOT THE DEMOLITION IS SPECIFICALLY CALLED OUT.
7. CONTRACT "E" SHALL MAINTAIN AND REROUTE ALL CIRCUITS SCHEDULED TO REMAIN.
8. CONTRACT "M" SHALL MAINTAIN AND REROUTE ALL HYDRONIC LINES AND CONTROL CIRCUITS SCHEDULED TO REMAIN.
9. BUILDING DIMENSIONS ARE APPROXIMATE. CONTRACTOR SHALL FIELD VERIFY ALL DIMENSIONS FOR QUANTITY TAKE-OFFS AND FABRICATION OF MATERIALS.
10. OVER-DEMOLITION SHALL BE ALLOWED, PROVIDED THAT ALL SURFACES SHALL BE REBUILT TO MATCH MATERIALS, STRUCTURAL INTEGRITY AND APPEARANCE OF THOSE WHICH WERE REMOVED, IN CONFORMANCE WITH CONTRACT DOCUMENTS AND AT NO ADDITIONAL COST TO THE DISTRICT.
11. CONTRACT "G" SHALL COORDINATE DEMOLITION WORK WITH ALL ARCHITECTURAL, HVAC, ELECTRICAL TRADES, AND ROOM FINISH DRAWINGS.
12. REMOVE ALL EXISTING FINISHES SCHEDULED TO BE REMOVED PRIOR TO THE PROPER APPLICATION OF FINISHES TO A POINT WHERE WORKABLE SUBSTRATES OR UNDAMAGED ADJACENT FINISHES ARE REACHED, IN ACCORDANCE WITH MANUFACTURER'S RECOMMENDED GUIDELINES AND INSTRUCTIONS.
13. STORE ALL MATERIALS TO BE REUSED SAFELY ON-SITE. TURN OVER ALL MATERIALS TO BE SAVED, BUT NOT REUSED, IN LOCATION PREDETERMINED AND/OR AS DIRECTED BY THE DISTRICT.
14. CONTRACTOR'S ACCESS SHALL BE AS INDICATED IN THE CONTRACT DOCUMENTS, SUBJECT TO THE ACCEPTANCE OF THE OWNER AND CONSTRUCTION MANAGER. THE CONTRACTOR SHALL ADEQUATELY PROTECT ALL EXISTING FINISHES SCHEDULED TO REMAIN ALONG THE ACCESS ROUTE AND ADJOINING SURFACES OUTSIDE THE CONTRACTOR OR SCOPE-OF-WORK, FROM DAMAGE DURING THE PROJECT DURATION. THE CONTRACTOR SHALL BE RESPONSIBLE TO RESTORE EXISTING CONDITIONS AND/OR FINISHES AS DAMAGED DURING CONSTRUCTION, INCLUDING, BUT NOT LIMITED TO, PATCHING AND PAINTING AS REQUIRED AND DEEMED NECESSARY BY THE ARCHITECT, AT NO ADDITIONAL COST TO OWNER.
15. REFER TO "M" DRAWINGS FOR DEMOLITION AND REMOVAL WORK UNDER CONTRACT "M".
16. REFER TO "E" DRAWINGS FOR DEMOLITION AND REMOVAL WORK UNDER CONTRACT "E".
17. THE "G" CONTRACTOR SHALL COORDINATE WITH THE "E" CONTRACTOR REGARDING THE REMOVAL AND DISPOSAL OF EXISTING ELECTRICAL RECEPTACLES.


ASBESTOS ABATEMENT NOTES

ASBESTOS ABATEMENT NOTES:

1. ALL ASBESTOS ABATEMENT WORK SHALL CONFORM TO ALL APPLICABLE CODE REQUIREMENTS ALONG WITH SPECIFICATION SECTION 028200 AND INDUSTRIAL CODE RULE 56.
2. MATERIALS TO BE REMOVED ARE ASSUMED TO CONTAIN THE PRESENCE OF ASBESTOS AND ARE SUBJECT TO VERIFICATION PRIOR TO CONSTRUCTION:
   - MULTI-LAYERED BUILT-UP ROOFING
   - FLASHING MATERIALS
   - CONCEALED WATERPROOFING MATERIALS, SUCH AS; TAR, SEALANT & MASTIC
3. THE CONTRACTOR SHALL BE RESPONSIBLE TO PERFORM PERSONAL AIR MONITORING ON ITS EMPLOYEES IN ACCORDANCE WITH OSHA REGULATIONS.
4. THIRD PARTY PROJECT MONITORING AND AIR SAMPLING SHALL BE CONDUCTED BY A CONSULTANT FIRM HIRED DIRECTLY BY THE OWNER.
5. THE CONTRACTOR SHALL BE RESPONSIBLE TO FILE FOR ALL PERMITS AND NOTIFY ALL REGULATORY AGENCIES AS REQUIRED FOR THE WORK AND PAY ALL FEES ASSOCIATED WITH SUCH.
6. UPON COMPLETION OF THE DEMOLITION WORK, THE CONTRACTOR SHALL SUBMIT COPIES OF ALL WASTE MANIFEST AND LANDFILL RECEIPTS TO THE ARCHITECT AS PART OF THE REQUIRED CLOSEOUT DOCUMENTS.
7. ALL OPENINGS AND PENETRATIONS INCLUDING BUT NOT LIMITED TO WINDOWS, DOORS, DUCTS, LOUVERS AND GRILLES SHALL BE COVERED WITH A MINIMUM OF TWO (2) LAYERS OF 6 MIL PLASTIC.
8. REFER TO SPECIFICATION SECTION 028000 FOR SPECIFIC ABATEMENT PROCEDURES.

LEAD ABATEMENT NOTES:

1. ALL LEAD ABATEMENT WORK SHALL CONFORM TO ALL APPLICABLE CODE REQUIREMENTS ALONG WITH SPECIFICATION SECTION 028200 AND INDUSTRIAL CODE RULE 56.
2. THE CONTRACTOR SHALL BE RESPONSIBLE TO FILE FOR ALL PERMITS AND NOTIFY ALL REGULATORY AGENCIES AS REQUIRED FOR THE WORK AND PAY ALL FEES ASSOCIATED WITH SUCH, AND KEEP REQUIRED POSTINGS AT SITE.
3. UPON COMPLETION OF THE DEMOLITION WORK, THE CONTRACTOR SHALL SUBMIT COPIES OF ALL WASTE MANIFEST AND LANDFILL RECEIPTS TO THE ARCHITECT AS PART OF THE REQUIRED CLOSEOUT DOCUMENTS.
4. ALL MATERIALS ASSOCIATED WITH PROJECT HAVE BEEN TESTED FOR THE PRESENCE OF LEAD. THE FOLLOWING HAS BEEN FOUND TO BE ASSUMED CONTAINING LEAD AND SHALL BE ABATED IF AFFECTED BY THE PROPOSED WORK:

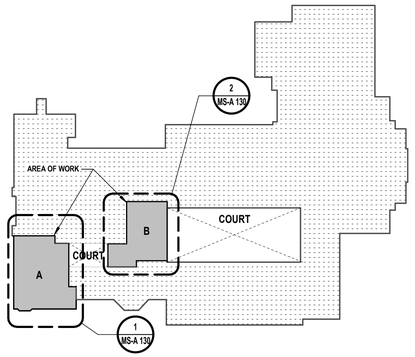

KEY PLAN - ROOF LEVEL

N.T.S.

PROJECT NORTH

ROOF LEGEND

	EXISTING EXHAUST FAN	RD	EXISTING ROOF DRAIN AND SUMP
	EXISTING ROOFING NOT IN CONTRACT (N.I.C.)		
	EXISTING DOOR TO REMAIN		DIRECTION OF ROOF PITCH OR SLOPE
	HVAC DUCT THROUGH ROOF PENETRATION		EXISTING RTU
	EXISTING WALL ABOVE ROOF	6 1/4"±	ROOF ELEVATION

H2M architects + engineers
1133 Westchester Avenue, Suite N-210
White Plains, NY 10605
914.358.5623 • www.h2m.com
NY Architecture & Landscape Architecture: No Certificate Required
NY Engineering Certificate of Authorization No.: 0018178

CONSULTANTS:

MARK	DATE	DESCRIPTION

REGISTERED ARCHITECT KATRINA PACHECO 041183 STATE OF NEW YORK

Katrina N. Pacheco 09/30/2029

KATRINA N. PACHECO, R.A. — Exp. Date

NY PROFESSIONAL ARCHITECT LIC. No. 041183

"IN ACCORDANCE WITH ARTICLE 145, SECTION 7209 OF THE NYS EDUCATION LAW, ALTERATION OF THIS DOCUMENT EXCEPT BY A LICENSED PROFESSIONAL IS ILLEGAL."

DESIGNED BY:	DRAWN BY:	CHECKED BY:	REVIEWED BY:
M. MAGAZU	M. SIMKULET	M. MAGAZU	K. PACHECO

PROJECT No:	DATE:	SCALE:
SMSD2507	OCTOBER 2026	AS SHOWN

CLIENT

SOMERS CENTRAL SCHOOL DISTRICT

VARIOUS UPGRADES AT SOMERS MIDDLE SCHOOL

250 US-202, SOMERS, NY 10589

SED#: 66-21-01-06-0-001-021

CONTRACT

CONTRACT G GENERAL CONSTRUCTION

STATUS

FOR BID

SHEET TITLE

ROOF PLAN - PROPOSED CONDITION

DRAWING No.

MS-A 130.00

C:\Users\APappas\Documents_Revit Backups\SMSD2507_Central25_A_apappas\V6997.rvt

11/4/2026 12:09:39 PM







1 MAIN ENTRANCE - SOUTH ELEVATION
N.T.S.



2 SOUTH ELEVATION - LEFT SIDE
N.T.S.







3 WEST ELEVATION - OLD MAIN ENTRANCE
N.T.S.

GENERAL CONSTRUCTION WORK NOTES:

1. ALL EXISTING EXTERIOR FACADE MOUNTED EQUIPMENT INCLUDING BUT NOT LIMITED TO LIGHT FIXTURES, SECURITY DEVICES, SIGNAGE, ETC. SHALL BE PROTECTED DURING SCOPE OF WORK. CONTRACTOR SHALL REPAIR OR REPLACE EQUIPMENT OR DEVICE AS NEEDED IF DAMAGED. CONTRACTOR SHALL HAVE A LICENSED ELECTRICAL CONTRACTOR TEMPORARILY REMOVE, MAINTAIN AND RECONNECT ANY CONDUIT, WIRING OR DEVICES REQUIRED TO PERFORM ANY SCOPE ASSOCIATED WITH THIS WORK. VERIFY IN FIELD ALL CONDITIONS.
2. ALL MASONRY MORTAR ON SCOPE ELEVATIONS SHALL BE INSPECTED FOR CRACKS OR DAMAGE AND SHALL BE BROUGHT TO THE ARCHITECT AND THE DISTRICTS CONSTRUCTION REPRESENTATIVES ATTENTION IMMEDIATELY.
3. CONTRACTOR SHALL BE RESPONSIBLE TO CLEAN OUT ALL EXISTING WEEP HOLES WHERE WORK IS BEING PERFORMED. REMOVE ALL DIRT, DEBRIS OR OTHER MATERIALS TO MAKE SURE THEY ARE CLEAR TO ENSURE WEEP SYSTEM FUNCTIONALITY.
4. THE CONTRACTOR SHALL BE RESPONSIBLE TO PROVIDE ALL TEMPORARY BRACING AND SHORING TO MAINTAIN THE STRUCTURAL INTEGRITY OF THE BUILDING, AS REQUIRED TO COMPLETE THE MASONRY REPAIR SCOPE OF WORK.
5. ALL NEW AND EXISTING MASONRY SURFACES SHALL BE LOW-PRESSURE POWER WASHED ACROSS ALL ELEVATIONS AS PART OF THE SCOPE OF WORK. REMOVE ALL DIRT, DEBRIS, STAINS, MOSS AND EFFLORESCENCE. PROTECT ALL OPENINGS INCLUDING BUT NOT LIMITED TO; DOORS, WINDOWS, LOUVERS AND GRILLES DURING POWER WASHING, AS WELL AS ALL WALL-MOUNTED ITEMS REMAINING IN PLACE.
6. ALL EXISTING CAST STONE WITHIN WORK AREA SHALL BE LOW-PRESSURE POWER WASHED. REMOVE ALL DIRT, DEBRIS, STAINS, MOSS AND EFFLORESCENCE. PROTECT ALL OPENINGS INCLUDING BUT NOT LIMITED TO; DOORS, WINDOWS, LOUVERS AND GRILLES DURING POWER WASHING. RAKE OUT EXISTING JOINTS BETWEEN STONE COPINGS AND BRICK AND INSTALL NEW FLEXIBLE SILICONE SOFT JOINT WITH BACKER OR JOINT TAPE TO ENSURE TWO SIDE ADHESION. SILICONE SEALANT WITH BACKER ROD TO MATCH EXISTING MORTAR COLOR.
7. ALL NEW AND EXISTING EXPOSED CAST STONE AND MASONRY SURFACES SHALL BE LOW-PRESSURE POWER WASHED AND ACROSS ALL ELEVATIONS AS PART OF THE SCOPE OF THE WORK. REMOVE ALL DIRT, DEBRIS, STAINS, MOSS, AND EFFLORESCENCE. PROTECT ALL OPENINGS INCLUDING BUT NOT LIMITED TO DOORS, WINDOWS, LOUVERS AND GRILLES, AS WELL AS ALL WALL-MOUNTED ITEMS REMAINING IN PLACE.

PATTERNS & SYMBOLS LEGEND

KEYNOTE	PATTERN	DESCRIPTION
1		SELECTIVE MASONRY REPLACEMENT: REMOVE AND REPLACE DAMAGED / DETERIORATED BRICK MASONRY THROUGHOUT AREA INDICATED. REBUILD BACK-UP AS REQUIRED AND REPLACE ANY UNSOUND MATERIALS THAT ARE REMOVED. INSTALL NEW BRICK MASONRY TO MATCH EXISTING COLOR, FINISH, COURSING AND PATTERN IN COMPLETELY FILLED BED, ENDS, AND HEAD OF MORTAR JOINTS.
2		RE-POINTING: RAKE OUT EXISTING JOINTS TO A MINIMUM DEPTH OF 3/4" THROUGHOUT AREA INDICATED, AND RE-POINT ALL JOINTS IN BRICK MASONRY. REBUILD BACK UP AS REQUIRED AND REPLACE ANY UNSOUND MATERIALS THAT WERE REMOVED. TAKE CARE NOT TO DAMAGE EDGES OF EXISTING MASONRY TO REMAIN.
3		ENVELOPE REPAIR/REPLACEMENT: REMOVE AND REPLACE EXTERIOR ENVELOPE PANELS THROUGHOUT AREA INDICATED IN KIND. COORDINATE WITH ELEVATIONS AND APPLICABLE KEY NOTES FOR SPECIFIC SCOPE WORK.
4		CAST STONE REPAIR/REPLACEMENT: REPOINT EXISTING CAST STONE MORTAR JOINTS. REMOVE AND REPLACE CRACKED, DAMAGED, OR DETERIORATED 4 1/2" THICK CAST STONE IN KIND.
5		CONTROL / EXPANSION JOINT REPLACEMENT: RAKE OUT EXISTING JOINT BETWEEN MASONRY TO A MINIMUM DEPTH OF 1". FURNISH AND INSTALL NEW FLEXIBLE SILICONE SOFT JOINT THE FULL WIDTH, AND LENGTH OF JOINT. COLOR TO MATCH EXISTING MORTAR.
6		ENVELOPE CAULKING REPLACEMENT: EXISTING WINDOW CAULK AND DEBRIS TO BE REMOVED IN ITS ENTIRETY, CONTRACTOR TO CLEAN OPENING AND PROVIDE CAULKING. WINDOW TO BE PROTECTED.
7		STEEL LINTEL PAINTING: SCRAPE, PAINT AND SEAL EXISTING STEEL LINTELS AND WINDOWS, CONTRACTOR TO CLEAN OPENING AND PROTECT WINDOW.
8		EXISTING LOUVER REPLACEMENT / NEW LOUVER: REMOVE AND DISPOSE OF EXISTING LOUVERS IN BRICK VENEER. PROVIDE NEW LOUVER AND STEEL LINTEL. VERIFY SIZE OF OPENING NEEDED IN FIELD. GC SHALL COORDINATE WITH THE MECHANICAL CONTRACTOR ON NEW LOUVER OPENINGS SIZE AND LOCATIONS. SEE THE OVERALL PLANS FOR FURTHER CLARIFICATION ON SCOPE REQUIREMENTS.

H2M architects + engineers
1133 Westchester Avenue, Suite N-210
White Plains, NY 10605
914.358.5623 • www.h2m.com
NY Architecture & Landscape Architecture: No Certificate Required
NY Engineering Certificate of Authorization No.: 0018178

CONSULTANTS:

MARK	DATE	DESCRIPTION

REGISTERED ARCHITECT KATRINA PACHECO 041183 STATE OF NEW YORK

09/30/2029
KATRINA N. PACHECO, R.A.
NY PROFESSIONAL ARCHITECT Lic. No. 041183
Exp. Date

"IN ACCORDANCE WITH ARTICLE 145, SECTION 7209 OF THE NYS EDUCATION LAW, ALTERATION OF THIS DOCUMENT EXCEPT BY A LICENSED PROFESSIONAL IS ILLEGAL."

DESIGNED BY:	DRAWN BY:	CHECKED BY:	REVIEWED BY:
M. LUCK	C. HENRY	S.MANDIC	K. PACHECO

PROJECT No:	DATE:	SCALE:
SMSD2507	OCTOBER 2026	AS SHOWN

CLIENT

SOMERS CENTRAL SCHOOL DISTRICT

VARIOUS UPGRADES AT SOMERS MIDDLE SCHOOL

250 US-202, SOMERS, NY 10589

SED#: 66-21-01-06-0-001-021

CONTRACT

CONTRACT G
GENERAL CONSTRUCTION

STATUS

FOR BID

SHEET TITLE

BUILDING ELEVATIONS

DRAWING No.

MS-A 200.00

C:\Users\APappas\Documents_Revit Backup\SMSD2507_Central25_A_apappasV6997.rvt
10/30/2026 12:06:01 PM



1 NORTH ELEVATION - LEFT SIDE CORNER
N.T.S.








2 NORTH ELEVATION - CORRIDOR EXIT
N.T.S.



3 NORTH ELEVATION - BOILER ROOM ENTRANCE
N.T.S.



4 NORTH ELEVATION - CAFETERIA EXIT
N.T.S.

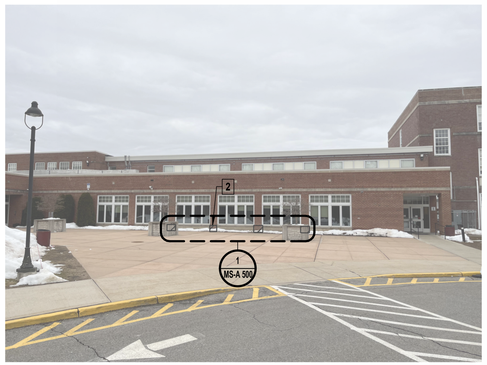

5 NORTH ELEVATION - CAFETERIA
N.T.S.

GENERAL CONSTRUCTION WORK NOTES:

1. ALL EXISTING EXTERIOR FACADE MOUNTED EQUIPMENT INCLUDING BUT NOT LIMITED TO LIGHT FIXTURES, SECURITY DEVICES, SIGNAGE, ETC. SHALL BE PROTECTED DURING SCOPE OF WORK. CONTRACTOR SHALL REPAIR OR REPLACE EQUIPMENT OR DEVICE AS NEEDED IF DAMAGED. CONTRACTOR SHALL HAVE A LICENSED ELECTRICAL CONTRACTOR TEMPORARILY REMOVE, MAINTAIN AND RECONNECT ANY CONDUIT, WIRING OR DEVICES REQUIRED TO PERFORM ANY SCOPE ASSOCIATED WITH THIS WORK. VERIFY IN FIELD ALL CONDITIONS.
2. ALL MASONRY MORTAR ON SCOPE ELEVATIONS SHALL BE INSPECTED FOR CRACKS OR DAMAGE AND SHALL BE BROUGHT TO THE ARCHITECT AND THE DISTRICTS CONSTRUCTION REPRESENTATIVES ATTENTION IMMEDIATELY.
3. CONTRACTOR SHALL BE RESPONSIBLE TO CLEAN OUT ALL EXISTING WEEP HOLES WHERE WORK IS BEING PERFORMED. REMOVE ALL DIRT, DEBRIS OR OTHER MATERIALS TO MAKE SURE THEY ARE CLEAR TO ENSURE WEEP SYSTEM FUNCTIONALITY.
4. THE CONTRACTOR SHALL BE RESPONSIBLE TO PROVIDE ALL TEMPORARY BRACING AND SHORING TO MAINTAIN THE STRUCTURAL INTEGRITY OF THE BUILDING, AS REQUIRED TO COMPLETE THE MASONRY REPAIR SCOPE OF WORK.
5. ALL NEW AND EXISTING MASONRY SURFACES SHALL BE LOW-PRESSURE POWER WASHED ACROSS ALL ELEVATIONS AS PART OF THE SCOPE OF WORK. REMOVE ALL DIRT, DEBRIS, STAINS, MOSS AND EFFLORESCENCE. PROTECT ALL OPENINGS INCLUDING BUT NOT LIMITED TO; DOORS, WINDOWS, LOUVERS AND GRILLES DURING POWER WASHING, AS WELL AS ALL WALL-MOUNTED ITEMS REMAINING IN PLACE.
6. ALL EXISTING CAST STONE WITHIN WORK AREA SHALL BE LOW-PRESSURE POWER WASHED. REMOVE ALL DIRT, DEBRIS, STAINS, MOSS AND EFFLORESCENCE. PROTECT ALL OPENINGS INCLUDING BUT NOT LIMITED TO; DOORS, WINDOWS, LOUVERS AND GRILLES DURING POWER WASHING. RAKE OUT EXISTING JOINTS BETWEEN STONE COPINGS AND BRICK AND INSTALL NEW FLEXIBLE SILICONE SOFT JOINT WITH BACKER OR JOINT TAPE TO ENSURE TWO SIDE ADHESION. SILICONE SEALANT WITH BACKER ROD TO MATCH EXISTING MORTAR COLOR.
7. ALL NEW AND EXISTING EXPOSED CAST STONE AND MASONRY SURFACES SHALL BE LOW-PRESSURE POWER WASHED AND ACROSS ALL ELEVATIONS AS PART OF THE SCOPE OF THE WORK. REMOVE ALL DIRT, DEBRIS, STAINS, MOSS, AND EFFLORESCENCE. PROTECT ALL OPENINGS INCLUDING BUT NOT LIMITED TO DOORS, WINDOWS, LOUVERS AND GRILLES, AS WELL AS ALL WALL-MOUNTED ITEMS REMAINING IN PLACE.

PATTERNS & SYMBOLS LEGEND

KEYNOTE	PATTERN	DESCRIPTION
1		SELECTIVE MASONRY REPLACEMENT: REMOVE AND REPLACE DAMAGED / DETERIORATED BRICK MASONRY THROUGHOUT AREA INDICATED. REBUILD BACK-UP AS REQUIRED AND REPLACE ANY UNSOUND MATERIALS THAT ARE REMOVED. INSTALL NEW BRICK MASONRY TO MATCH EXISTING COLOR, FINISH, COURSING AND PATTERN IN COMPLETELY FILLED BED, ENDS, AND HEAD OF MORTAR JOINTS.
2		RE-POINTING: RAKE OUT EXISTING JOINTS TO A MINIMUM DEPTH OF 3/4" THROUGHOUT AREA INDICATED, AND RE-POINT ALL JOINTS IN BRICK MASONRY. REBUILD BACK UP AS REQUIRED AND REPLACE ANY UNSOUND MATERIALS THAT WERE REMOVED. TAKE CARE NOT TO DAMAGE EDGES OF EXISTING MASONRY TO REMAIN.
3		ENVELOPE REPAIR/REPLACEMENT: REMOVE AND REPLACE EXTERIOR ENVELOPE PANELS THROUGHOUT AREA INDICATED IN KIND. COORDINATE WITH ELEVATIONS AND APPLICABLE KEY NOTES FOR SPECIFIC SCOPE WORK.
4		CAST STONE REPAIR/REPLACEMENT: REPOINT EXISTING CAST STONE MORTAR JOINTS. REMOVE AND REPLACE CRACKED, DAMAGED, OR DETERIORATED 4 1/2" THICK CAST STONE IN KIND.
5		CONTROL / EXPANSION JOINT REPLACEMENT: RAKE OUT EXISTING JOINT BETWEEN MASONRY TO A MINIMUM DEPTH OF 1". FURNISH AND INSTALL NEW FLEXIBLE SILICONE SOFT JOINT THE FULL WIDTH, AND LENGTH OF JOINT. COLOR TO MATCH EXISTING MORTAR.
6		ENVELOPE CAULKING REPLACEMENT: EXISTING WINDOW CAULK AND DEBRIS TO BE REMOVED IN ITS ENTIRETY, CONTRACTOR TO CLEAN OPENING AND PROVIDE CAULKING. WINDOW TO BE PROTECTED.
7		STEEL LINTEL PAINTING: SCRAPE, PAINT AND SEAL EXISTING STEEL LINTELS AND WINDOWS, CONTRACTOR TO CLEAN OPENING AND PROTECT WINDOW.
8		EXISTING LOUVER REPLACEMENT / NEW LOUVER: REMOVE AND DISPOSE OF EXISTING LOUVERS IN BRICK VENEER. PROVIDE NEW LOUVER AND STEEL LINTEL. VERIFY SIZE OF OPENING NEEDED IN FIELD. GC SHALL COORDINATE WITH THE MECHANICAL CONTRACTOR ON NEW LOUVER OPENINGS SIZE AND LOCATIONS. SEE THE OVERALL PLANS FOR FURTHER CLARIFICATION ON SCOPE REQUIREMENTS.

H2M architects + engineers
1133 Westchester Avenue, Suite N-210
White Plains, NY 10605
914.358.5623 • www.h2m.com
NY Architecture & Landscape Architecture: No Certificate Required
NY Engineering Certificate of Authorization No.: 0018178

CONSULTANTS:

MARK	DATE	DESCRIPTION

REGISTERED ARCHITECT KATRINA PACHECO STATE OF NEW YORK 041183

09/30/2029
Exp. Date
KATRINA N. PACHECO, R.A.
NY PROFESSIONAL ARCHITECT Lic. No. 041183

"IN ACCORDANCE WITH ARTICLE 145, SECTION 7209 OF THE NYS EDUCATION LAW, ALTERATION OF THIS DOCUMENT EXCEPT BY A LICENSED PROFESSIONAL IS ILLEGAL."

DESIGNED BY:	DRAWN BY:	CHECKED BY:	REVIEWED BY:
M. LUCK	C. HENRY	S.MANDIC	K. PACHECO

PROJECT No:	DATE:	SCALE:
SMSD2507	OCTOBER 2026	AS SHOWN

CLIENT
SOMERS CENTRAL SCHOOL DISTRICT

VARIOUS UPGRADES AT SOMERS MIDDLE SCHOOL

250 US-202, SOMERS, NY 10589

SED#: 66-21-01-06-0-001-021

CONTRACT
CONTRACT G
GENERAL CONSTRUCTION

STATUS
FOR BID

SHEET TITLE
BUILDING ELEVATIONS

DRAWING No.
MS-A 201.00

C:\Users\APappas\Documents_Revit Backup\SMSD2507_Central25_A_apappasV6997.rvt
10/30/2026 12:06:03 PM



1 NORTH ELEVATION - LOBBY ENTRANCE
N.T.S.



2 NORTH ELEVATION - BAND ROOM EXIT
N.T.S.







3 NORTH ELEVATION - STAGE BACK WALL
N.T.S.



4 EAST ELEVATION - STAGE WALL
N.T.S.





5 NORTHELEVATION - BASEMENT WALL
N.T.S.

GENERAL CONSTRUCTION WORK NOTES:

1. ALL EXISTING EXTERIOR FACADE MOUNTED EQUIPMENT INCLUDING BUT NOT LIMITED TO LIGHT FIXTURES, SECURITY DEVICES, SIGNAGE, ETC. SHALL BE PROTECTED DURING SCOPE OF WORK. CONTRACTOR SHALL REPAIR OR REPLACE EQUIPMENT OR DEVICE AS NEEDED IF DAMAGED. CONTRACTOR SHALL HAVE A LICENSED ELECTRICAL CONTRACTOR TEMPORARILY REMOVE, MAINTAIN AND RECONNECT ANY CONDUIT, WIRING OR DEVICES REQUIRED TO PERFORM ANY SCOPE ASSOCIATED WITH THIS WORK. VERIFY IN FIELD ALL CONDITIONS.
2. ALL MASONRY MORTAR ON SCOPE ELEVATIONS SHALL BE INSPECTED FOR CRACKS OR DAMAGE AND SHALL BE BROUGHT TO THE ARCHITECT AND THE DISTRICTS CONSTRUCTION REPRESENTATIVES ATTENTION IMMEDIATELY.
3. CONTRACTOR SHALL BE RESPONSIBLE TO CLEAN OUT ALL EXISTING WEEP HOLES WHERE WORK IS BEING PERFORMED. REMOVE ALL DIRT, DEBRIS OR OTHER MATERIALS TO MAKE SURE THEY ARE CLEAR TO ENSURE WEEP SYSTEM FUNCTIONALITY.
4. THE CONTRACTOR SHALL BE RESPONSIBLE TO PROVIDE ALL TEMPORARY BRACING AND SHORING TO MAINTAIN THE STRUCTURAL INTEGRITY OF THE BUILDING, AS REQUIRED TO COMPLETE THE MASONRY REPAIR SCOPE OF WORK.
5. ALL NEW AND EXISTING MASONRY SURFACES SHALL BE LOW-PRESSURE POWER WASHED ACROSS ALL ELEVATIONS AS PART OF THE SCOPE OF WORK. REMOVE ALL DIRT, DEBRIS, STAINS, MOSS AND EFFLORESCENCE. PROTECT ALL OPENINGS INCLUDING BUT NOT LIMITED TO; DOORS, WINDOWS, LOUVERS AND GRILLES DURING POWER WASHING, AS WELL AS ALL WALL-MOUNTED ITEMS REMAINING IN PLACE.
6. ALL EXISTING CAST STONE WITHIN WORK AREA SHALL BE LOW-PRESSURE POWER WASHED. REMOVE ALL DIRT, DEBRIS, STAINS, MOSS AND EFFLORESCENCE. PROTECT ALL OPENINGS INCLUDING BUT NOT LIMITED TO; DOORS, WINDOWS, LOUVERS AND GRILLES DURING POWER WASHING. RAKE OUT EXISTING JOINTS BETWEEN STONE COPINGS AND BRICK AND INSTALL NEW FLEXIBLE SILICONE SOFT JOINT WITH BACKER OR JOINT TAPE TO ENSURE TWO SIDE ADHESION. SILICONE SEALANT WITH BACKER ROD TO MATCH EXISTING MORTAR COLOR.
7. ALL NEW AND EXISTING EXPOSED CAST STONE AND MASONRY SURFACES SHALL BE LOW-PRESSURE POWER WASHED AND ACROSS ALL ELEVATIONS AS PART OF THE SCOPE OF THE WORK. REMOVE ALL DIRT, DEBRIS, STAINS, MOSS, AND EFFLORESCENCE. PROTECT ALL OPENINGS INCLUDING BUT NOT LIMITED TO DOORS, WINDOWS, LOUVERS AND GRILLES, AS WELL AS ALL WALL-MOUNTED ITEMS REMAINING IN PLACE.

PATTERNS & SYMBOLS LEGEND

KEYNOTE	PATTERN	DESCRIPTION
1		SELECTIVE MASONRY REPLACEMENT: REMOVE AND REPLACE DAMAGED / DETERIORATED BRICK MASONRY THROUGHOUT AREA INDICATED. REBUILD BACK-UP AS REQUIRED AND REPLACE ANY UNSOUND MATERIALS THAT ARE REMOVED. INSTALL NEW BRICK MASONRY TO MATCH EXISTING COLOR, FINISH, COURSING AND PATTERN IN COMPLETELY FILLED BED, ENDS, AND HEAD OF MORTAR JOINTS.
2		RE-POINTING: RAKE OUT EXISTING JOINTS TO A MINIMUM DEPTH OF 3/4" THROUGHOUT AREA INDICATED, AND RE-POINT ALL JOINTS IN BRICK MASONRY. REBUILD BACK UP AS REQUIRED AND REPLACE ANY UNSOUND MATERIALS THAT WERE REMOVED. TAKE CARE NOT TO DAMAGE EDGES OF EXISTING MASONRY TO REMAIN.
3		ENVELOPE REPAIR/REPLACEMENT: REMOVE AND REPLACE EXTERIOR ENVELOPE PANELS THROUGHOUT AREA INDICATED IN KIND. COORDINATE WITH ELEVATIONS AND APPLICABLE KEY NOTES FOR SPECIFIC SCOPE WORK.
4		CAST STONE REPAIR/REPLACEMENT: REPOINT EXISTING CAST STONE MORTAR JOINTS. REMOVE AND REPLACE CRACKED, DAMAGED, OR DETERIORATED 4 1/2" THICK CAST STONE IN KIND.
5		CONTROL / EXPANSION JOINT REPLACEMENT: RAKE OUT EXISTING JOINT BETWEEN MASONRY TO A MINIMUM DEPTH OF 1". FURNISH AND INSTALL NEW FLEXIBLE SILICONE SOFT JOINT THE FULL WIDTH, AND LENGTH OF JOINT. COLOR TO MATCH EXISTING MORTAR.
6		ENVELOPE CAULKING REPLACEMENT: EXISTING WINDOW CAULK AND DEBRIS TO BE REMOVED IN ITS ENTIRETY, CONTRACTOR TO CLEAN OPENING AND PROVIDE CAULKING. WINDOW TO BE PROTECTED.
7		STEEL LINTEL PAINTING: SCRAPE, PAINT AND SEAL EXISTING STEEL LINTELS AND WINDOWS, CONTRACTOR TO CLEAN OPENING AND PROTECT WINDOW.
8		EXISTING LOUVER REPLACEMENT / NEW LOUVER: REMOVE AND DISPOSE OF EXISTING LOUVERS IN BRICK VENEER. PROVIDE NEW LOUVER AND STEEL LINTEL. VERIFY SIZE OF OPENING NEEDED IN FIELD. GC SHALL COORDINATE WITH THE MECHANICAL CONTRACTOR ON NEW LOUVER OPENINGS SIZE AND LOCATIONS. SEE THE OVERALL PLANS FOR FURTHER CLARIFICATION ON SCOPE REQUIREMENTS.

H2M architects + engineers
1133 Westchester Avenue, Suite N-210
White Plains, NY 10605
914.358.5623 • www.h2m.com
NY Architecture & Landscape Architecture: No Certificate Required
NY Engineering Certificate of Authorization No.: 0018178

CONSULTANTS:

MARK	DATE	DESCRIPTION

REGISTERED ARCHITECT KATRINA PACHECO 041183 STATE OF NEW YORK

09/30/2029
KATRINA N. PACHECO, R.A.
NY PROFESSIONAL ARCHITECT Lic. No. 041183
Exp. Date

"IN ACCORDANCE WITH ARTICLE 145, SECTION 7209 OF THE NYS EDUCATION LAW, ALTERATION OF THIS DOCUMENT EXCEPT BY A LICENSED PROFESSIONAL IS ILLEGAL."

DESIGNED BY:	DRAWN BY:	CHECKED BY:	REVIEWED BY:
M. LUCK	C. HENRY	S.MANDIC	K. PACHECO

PROJECT No:	DATE:	SCALE:
SMSD2507	OCTOBER 2026	AS SHOWN

CLIENT

SOMERS CENTRAL SCHOOL DISTRICT

VARIOUS UPGRADES AT SOMERS MIDDLE SCHOOL

250 US-202, SOMERS, NY 10589

SED#: 66-21-01-06-0-001-021

CONTRACT

CONTRACT G
GENERAL CONSTRUCTION

STATUS

FOR BID

SHEET TITLE

BUILDING ELEVATIONS

DRAWING No.

MS-A 202.00


C:\Users\APappas\Documents_Revit Backup\SMSD2507_Central25_A_apappasV6997.rvt

10/30/2026 12:06:05 PM





1 **EAST ELEVATION - BASEMENT WALL**
N.T.S.

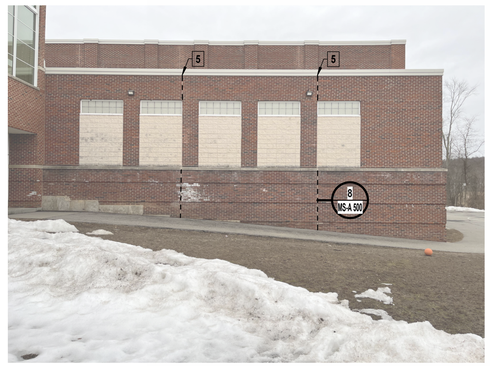

2 **SOUTH ELEVATION - BASEMENT WALL**
N.T.S.

GENERAL CONSTRUCTION WORK NOTES:

1. ALL EXISTING EXTERIOR FACADE MOUNTED EQUIPMENT INCLUDING BUT NOT LIMITED TO LIGHT FIXTURES, SECURITY DEVICES, SIGNAGE, ETC. SHALL BE PROTECTED DURING SCOPE OF WORK. CONTRACTOR SHALL REPAIR OR REPLACE EQUIPMENT OR DEVICE AS NEEDED IF DAMAGED. CONTRACTOR SHALL HAVE A LICENSED ELECTRICAL CONTRACTOR TEMPORARILY REMOVE, MAINTAIN AND RECONNECT ANY CONDUIT, WIRING OR DEVICES REQUIRED TO PERFORM ANY SCOPE ASSOCIATED WITH THIS WORK. VERIFY IN FIELD ALL CONDITIONS.
2. ALL MASONRY MORTAR ON SCOPE ELEVATIONS SHALL BE INSPECTED FOR CRACKS OR DAMAGE AND SHALL BE BROUGHT TO THE ARCHITECT AND THE DISTRICTS CONSTRUCTION REPRESENTATIVES ATTENTION IMMEDIATELY.
3. CONTRACTOR SHALL BE RESPONSIBLE TO CLEAN OUT ALL EXISTING WEEP HOLES WHERE WORK IS BEING PERFORMED. REMOVE ALL DIRT, DEBRIS OR OTHER MATERIALS TO MAKE SURE THEY ARE CLEAR TO ENSURE WEEP SYSTEM FUNCTIONALITY.
4. THE CONTRACTOR SHALL BE RESPONSIBLE TO PROVIDE ALL TEMPORARY BRACING AND SHORING TO MAINTAIN THE STRUCTURAL INTEGRITY OF THE BUILDING, AS REQUIRED TO COMPLETE THE MASONRY REPAIR SCOPE OF WORK.
5. ALL NEW AND EXISTING MASONRY SURFACES SHALL BE LOW-PRESSURE POWER WASHED ACROSS ALL ELEVATIONS AS PART OF THE SCOPE OF WORK. REMOVE ALL DIRT, DEBRIS, STAINS, MOSS AND EFFLORESCENCE. PROTECT ALL OPENINGS INCLUDING BUT NOT LIMITED TO; DOORS, WINDOWS, LOUVERS AND GRILLES DURING POWER WASHING, AS WELL AS ALL WALL-MOUNTED ITEMS REMAINING IN PLACE.
6. ALL EXISTING CAST STONE WITHIN WORK AREA SHALL BE LOW-PRESSURE POWER WASHED. REMOVE ALL DIRT, DEBRIS, STAINS, MOSS AND EFFLORESCENCE. PROTECT ALL OPENINGS INCLUDING BUT NOT LIMITED TO; DOORS, WINDOWS, LOUVERS AND GRILLES DURING POWER WASHING. RAKE OUT EXISTING JOINTS BETWEEN STONE COPINGS AND BRICK AND INSTALL NEW FLEXIBLE SILICONE SOFT JOINT WITH BACKER OR JOINT TAPE TO ENSURE TWO SIDE ADHESION. SILICONE SEALANT WITH BACKER ROD TO MATCH EXISTING MORTAR COLOR.
7. ALL NEW AND EXISTING EXPOSED CAST STONE AND MASONRY SURFACES SHALL BE LOW-PRESSURE POWER WASHED AND ACROSS ALL ELEVATIONS AS PART OF THE SCOPE OF THE WORK. REMOVE ALL DIRT, DEBRIS, STAINS, MOSS, AND EFFLORESCENCE. PROTECT ALL OPENINGS INCLUDING BUT NOT LIMITED TO DOORS, WINDOWS, LOUVERS AND GRILLES, AS WELL AS ALL WALL-MOUNTED ITEMS REMAINING IN PLACE.

PATTERNS & SYMBOLS LEGEND

KEYNOTE	PATTERN	DESCRIPTION
1		SELECTIVE MASONRY REPLACEMENT: REMOVE AND REPLACE DAMAGED / DETERIORATED BRICK MASONRY THROUGHOUT AREA INDICATED. REBUILD BACK-UP AS REQUIRED AND REPLACE ANY UNSOUND MATERIALS THAT ARE REMOVED. INSTALL NEW BRICK MASONRY TO MATCH EXISTING COLOR, FINISH, COURSING AND PATTERN IN COMPLETELY FILLED BED, ENDS, AND HEAD OF MORTAR JOINTS.
2		RE-POINTING: RAKE OUT EXISTING JOINTS TO A MINIMUM DEPTH OF 3/4" THROUGHOUT AREA INDICATED, AND RE-POINT ALL JOINTS IN BRICK MASONRY. REBUILD BACK UP AS REQUIRED AND REPLACE ANY UNSOUND MATERIALS THAT WERE REMOVED. TAKE CARE NOT TO DAMAGE EDGES OF EXISTING MASONRY TO REMAIN.
3		ENVELOPE REPAIR/REPLACEMENT: REMOVE AND REPLACE EXTERIOR ENVELOPE PANELS THROUGHOUT AREA INDICATED IN KIND. COORDINATE WITH ELEVATIONS AND APPLICABLE KEY NOTES FOR SPECIFIC SCOPE WORK.
4		CAST STONE REPAIR/REPLACEMENT: REPOINT EXISTING CAST STONE MORTAR JOINTS. REMOVE AND REPLACE CRACKED, DAMAGED, OR DETERIORATED 4 1/2" THICK CAST STONE IN KIND.
5		CONTROL / EXPANSION JOINT REPLACEMENT: RAKE OUT EXISTING JOINT BETWEEN MASONRY TO A MINIMUM DEPTH OF 1". FURNISH AND INSTALL NEW FLEXIBLE SILICONE SOFT JOINT THE FULL WIDTH, AND LENGTH OF JOINT. COLOR TO MATCH EXISTING MORTAR.
6		ENVELOPE CAULKING REPLACEMENT: EXISTING WINDOW CAULK AND DEBRIS TO BE REMOVED IN ITS ENTIRETY, CONTRACTOR TO CLEAN OPENING AND PROVIDE CAULKING. WINDOW TO BE PROTECTED.
7		STEEL LINTEL PAINTING: SCRAPE, PAINT AND SEAL EXISTING STEEL LINTELS AND WINDOWS, CONTRACTOR TO CLEAN OPENING AND PROTECT WINDOW.
8		EXISTING LOUVER REPLACEMENT / NEW LOUVER: REMOVE AND DISPOSE OF EXISTING LOUVERS IN BRICK VENEER. PROVIDE NEW LOUVER AND STEEL LINTEL. VERIFY SIZE OF OPENING NEEDED IN FIELD. GC SHALL COORDINATE WITH THE MECHANICAL CONTRACTOR ON NEW LOUVER OPENINGS SIZE AND LOCATIONS. SEE THE OVERALL PLANS FOR FURTHER CLARIFICATION ON SCOPE REQUIREMENTS.

H2M architects + engineers
1133 Westchester Avenue, Suite N-210
White Plains, NY 10605
914.358.5623 • www.h2m.com
NY Architecture & Landscape Architecture: No Certificate Required
NY Engineering Certificate of Authorization No.: 0018178

CONSULTANTS:

MARK	DATE	DESCRIPTION

REGISTERED ARCHITECT KATRINA PACHECO 041183 STATE OF NEW YORK

09/30/2029
KATRINA N. PACHECO, R.A.
NY PROFESSIONAL ARCHITECT Lic. No. 041183
Exp. Date

"IN ACCORDANCE WITH ARTICLE 145, SECTION 7209 OF THE NYS EDUCATION LAW, ALTERATION OF THIS DOCUMENT EXCEPT BY A LICENSED PROFESSIONAL IS ILLEGAL."

DESIGNED BY:	DRAWN BY:	CHECKED BY:	REVIEWED BY:
M. LUCK	C. HENRY	S.MANDIC	K. PACHECO

PROJECT No:	DATE:	SCALE:
SMSD2507	OCTOBER 2026	AS SHOWN

CLIENT

SOMERS CENTRAL SCHOOL DISTRICT

VARIOUS UPGRADES AT SOMERS MIDDLE SCHOOL

250 US-202, SOMERS, NY 10589

SED#: 66-21-01-06-0-001-021

CONTRACT

CONTRACT G
GENERAL CONSTRUCTION

STATUS

FOR BID


SHEET TITLE

BUILDING ELEVATIONS

DRAWING No.

MS-A 203.00

C:\Users\APagosas\Documents_Revit Backup\SMSD2507_Central25_A_apagosasV6997.rvt
10/30/2026 12:06:06 PM

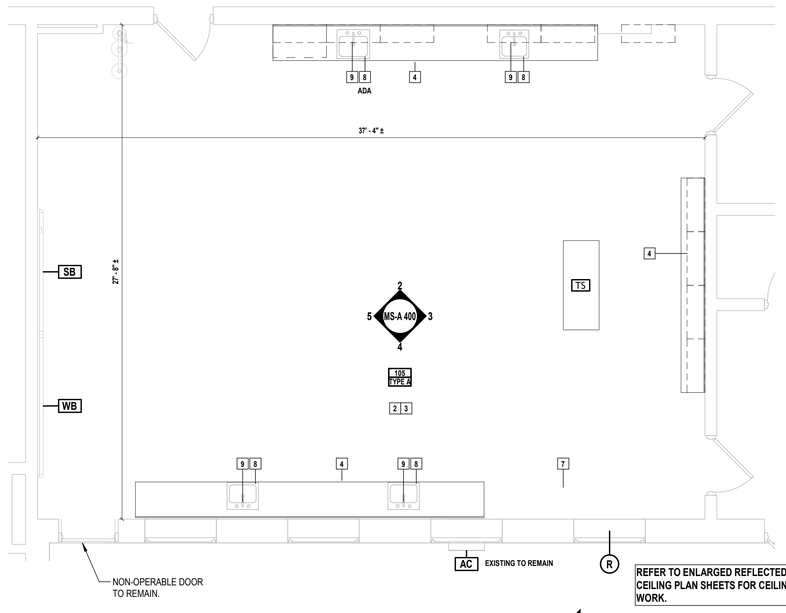


REFER TO ENLARGED REFLECTED CEILING PLAN SHEETS FOR CEILING WORK.

1 TYPICAL CLASSROOM TYPE 'A' PLAN - SCIENCE ROOM


SCALE: 1/4" = 1'-0"

PROJECT NORTH

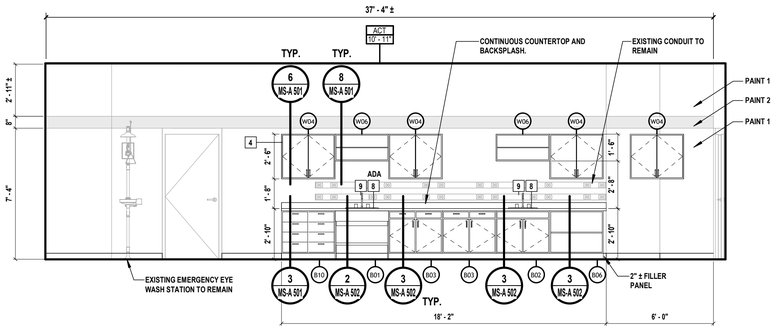


2 CLASSROOM TYPE 'A' ELEVATION - SCIENCE ROOM

SCALE: 1/4" = 1'-0"

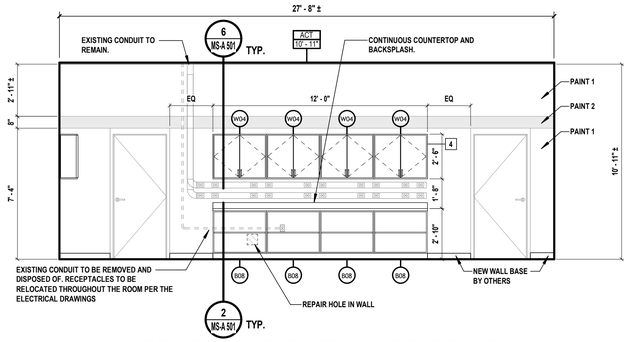


3 CLASSROOM TYPE 'A' ELEVATION - SCIENCE ROOM

SCALE: 1/4" = 1'-0"

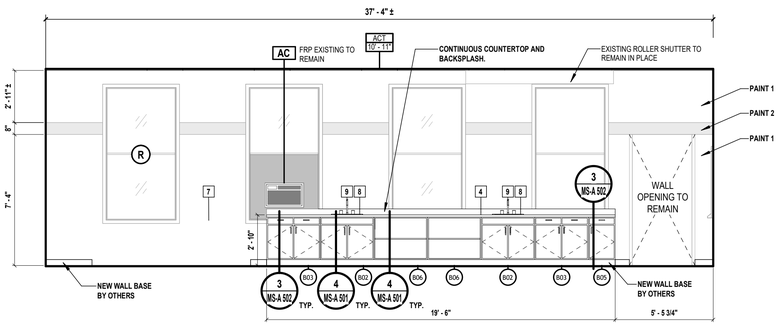

4 CLASSROOM TYPE 'A' ELEVATION - SCIENCE ROOM

SCALE: 1/4" = 1'-0"

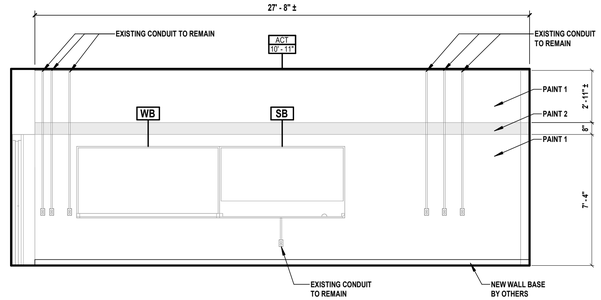

5 CLASSROOM TYPE 'A' ELEVATION - SCIENCE ROOM

SCALE: 1/4" = 1'-0"

FINISH LEGEND - SCIENCE ROOM

WALL PAINT PATTERN:

PAINT 2: 8" TALL ACCENT STRIPE, BOTTOM @ 7'-4" A.F.F.
COLOR: SHOW STOPPER (SW#7588)

PAINT 1
COLOR: PASSIVE (SW#7064)

CASEWORK COUNTERTOP
MFR.: DURCON
MODEL: MARINE EDGE EPOXY RESIN
COLOR: BLACK

CASEWORK FINISH:
MFR.: FORMICA
STYLE: HPL LAMINATE
TEXTURE: NATURELLE
COLOR: DARK ASH #F8575

FLOOR PLAN LEGEND

A101 / TYPE A — ROOM NUMBER / ROOM TYPE	EXISTING WINDOW TO REMAIN
11 — KEYED SCOPE NOTE INDICATOR	EXISTING WALL TO REMAIN
XX — NEW DOOR TAG	R — INDICATES RESCUE WINDOW LOCATIONS
EXISTING DOOR AND DOOR FRAME TO REMAIN.	FURNISH NEW DOOR AND FRAME. REFER TO DOOR SCHEDULE.

ABBREVIATIONS

AC	AIR CONDITIONING UNIT - RETAIN AND REINSTALL	WB	EXISTING WHITEBOARD - RETAIN AND REINSTALL
SB	EXISTING SMART BOARD - RETAIN AND REINSTALL	TS	TEACHER STATION - TURN OVER TO OWNER
BB	EXISTING BLACK BOARD - RETAIN AND REINSTALL	R	RESCUE WINDOW STICKER FURNISHED BY CONTRACTOR IF NONE EXISTS. APPLY TO GLAZING & WINDOW SHADES, WHERE APPLICABLE
CB	EXISTING CORK BOARD - RETAIN AND REINSTALL. U.O.N		

CONTRACT G SCOPE


2	NEW CEILING	INSTALL NEW SUSPENDED CEILING SYSTEM WITH 2'X2' LAY-IN ACOUSTIC PANELS. SAND, PRIME, AND PAINT ALL EXISTING SOFFITS. EC SHALL STORE AND REINSTALL ALL EXISTING ELECTRICAL EQUIPMENT INCLUDING,BUT NOT LIMITED TO ALL SPEAKERS, SMOKE DETECTORS, STROBES, LIGHTS.MC SHALL SUPPLY AND INSTALL ALL SUPPLY AND RETURN GRILLES BACK TO THEIR ORIGINAL LOCATIONS. cOORDINATE WITH EC AND MC FOR FULL EXTENT OF WORK.
3	PAINT WALLS	CAREFULLY REMOVE AND STORE ALL EXISTING WALL MOUNTED ITEMS, INCLUDING BUT NOT LIMITED TO: CORK BOARDS, WHITE BOARDS, BLACKBOARDS, SIGNAGE, ARTWORK, HOOKS, PROJECTORS, PROJECTOR BRACKETS, SCREENS, AND ALL DEVICES USED TO SECURE THESE ITEMS IN PLACE. PREPARE ALL WALLS TO RECEIVE NEW FINISHES INCLUDING FILING HOLES, REPAIRING CRACKS IN EXISTING WALLS, SANDING, AND PREPARING ALL SURFACES FOR A NEW PAINT FINISH. UPON COMPLETION OF WALL PAINT APPLICATION, REINSTALL EXISTING AND NEW OWNER PROVIDED WALL MOUNTED ITEMS INCLUDING BUT NOT LIMITED TO CORK BOARDS, WHITE BOARDS, SMARTBOARDS, SIGNAGE, ARTWORK, HOOKS, PROJECTORS, PROJECTOR BRACKETS, SCREENS, AND ALL DEVICES USED TO SECURE THESE ITEMS IN PLACE IN ACCORDANCE WITH ENLARGED CLASSROOM ELEVATIONS.
4	CASEWORK	FURNISH AND INSTALL NEW CASEWORK AND COUNTERS.
7	UNIT VENTILATORS	M CONTRACTOR TO FURNISH AND INSTALL NEW UNIT VENTILATOR, COORDINATE WITH MC.
8	LAB SINKS	PROVIDE AND INSTALL NEW DROP-IN SCIENCE LAB SINK, COORDINATE WITH PC.
9	FAUCETS	P CONTRACTOR TO FURNISH AND INSTALL NEW FAUCET, COORDINATE WITH PC.

CLASSROOM CASEWORK

Type Mark	Width	Depth	Height	Description
B01	3' - 0"	2' - 0"	2' - 9"	BASE CABINET - ADA SINK
B02	3' - 0"	1' - 10"	2' - 8 1/2"	DOUBLE DOOR SINK BASE CABINET
B03	3' - 0"	1' - 10"	2' - 8 1/2"	BASE CABINET - 2 DOOR W/DRAWER
B05	1' - 6"	1' - 10"	2' - 8 1/2"	BASE CABINET- 1 DOOR W/DRAWER
B06	3' - 0"	1' - 10"	2' - 8 1/2"	BASE CABINET - TWO OPEN SHELVES
B08	3' - 0"	1' - 3"	2' - 8 1/2"	BASE CABINET - TWO OPEN SHELVES
B10	3' - 0"	1' - 10"	2' - 8 1/2"	BASE CABINET - FOUR DRAWER
W04	3' - 0"	1' - 0"	2' - 6"	WALL CABINET - DOUBLE DOOR 2 SHELF
W06	3' - 0"	1' - 0"	1' - 6"	WALL CABINET - OPEN SHELF

CLASSROOM UPGRADES GENERAL NOTES

1. REFER TO CLASSROOM CASEWORK DETAILS ON ARCHITECTURAL CASEWORK DETAILS SHEET
2. ROLLER SHUTTERS TO REMAIN IN PLACE

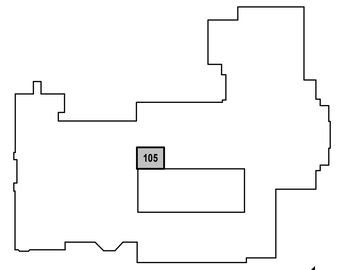

6 LEVEL 1 KEY PLAN - TYPE A

SCALE: 1" = 100'-0"

PROJECT NORTH

H2M architects + engineers
1133 Westchester Avenue, Suite N-210
White Plains, NY 10605
914.358.5623 • www.h2m.com
NY Architecture & Landscape Architecture: No Certificate Required
NY Engineering Certificate of Authorization No.: 0018178

CONSULTANTS:

MARK	DATE	DESCRIPTION

REGISTERED ARCHITECT KATRINA PACHECO 041183 STATE OF NEW YORK

09/30/2029
KATRINA N. PACHECO, R.A.
NY PROFESSIONAL ARCHITECT LIC. No. 041183
Exp. Date

"IN ACCORDANCE WITH ARTICLE 145, SECTION 7209 OF THE NYS EDUCATION LAW, ALTERATION OF THIS DOCUMENT EXCEPT BY A LICENSED PROFESSIONAL IS ILLEGAL."

DESIGNED BY:	DRAWN BY:	CHECKED BY:	REVIEWED BY:
A. PAPPAS	A. PAPPAS A. DUNN	S.MANDIC	K. PACHECO

PROJECT No:	DATE:	SCALE:
SMSD2507	OCTOBER 2026	AS SHOWN

CLIENT

SOMERS CENTRAL SCHOOL DISTRICT

VARIOUS UPGRADES AT SOMERS MIDDLE SCHOOL

250 US-202, SOMERS, NY 10589

SED#: 66-21-01-06-0-001-021

CONTRACT

CONTRACT G GENERAL CONSTRUCTION

STATUS

FOR BID


SHEET TITLE

ENLARGED PLANS & ELEVATIONS CLASSROOM UPGRADES TYPE A-SCIENCE-RM 105

DRAWING No.

MS-A 400.00


C:\Users\APappas\Documents_Revit Backup\SMSD2507_Central25_A_apappasV6997.rvt
10/30/2026 1:14:23 PM

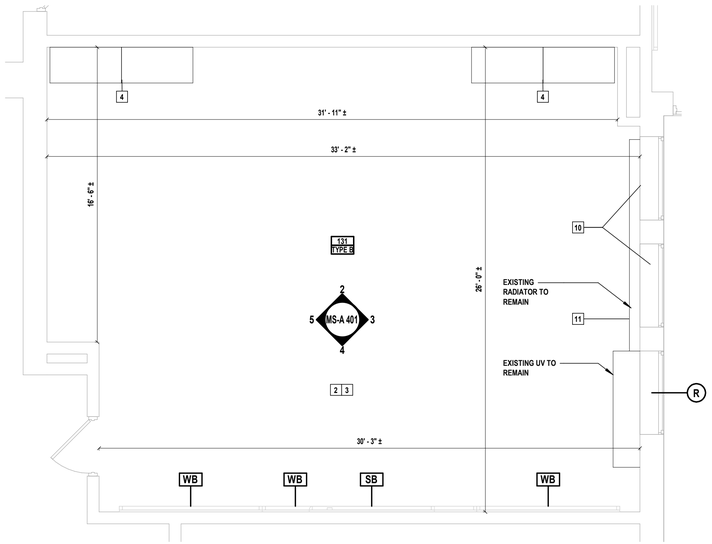

1 CLASSROOM TYPE 'B' PLAN


SCALE: 1/4" = 1'-0"

PROJECT NORTH

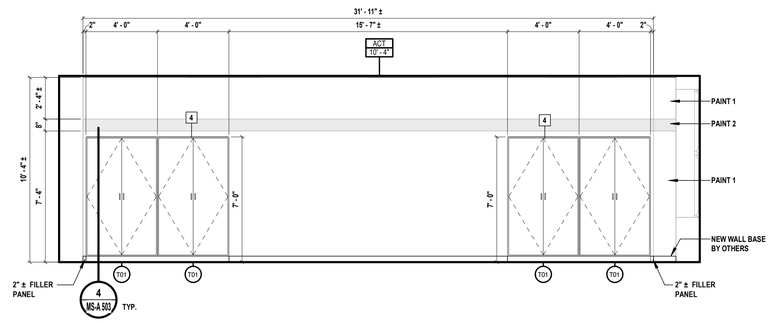


2 CLASSROOM TYPE 'B' ELEVATION

SCALE: 1/4" = 1'-0"

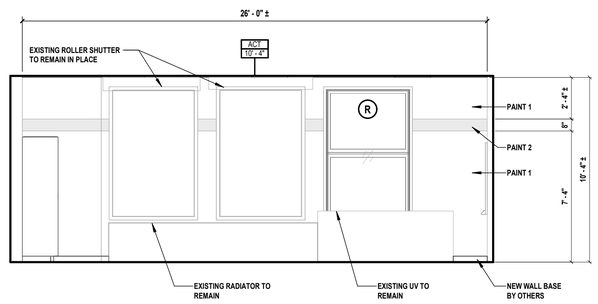


3 CLASSROOM TYPE 'B' ELEVATION

SCALE: 1/4" = 1'-0"

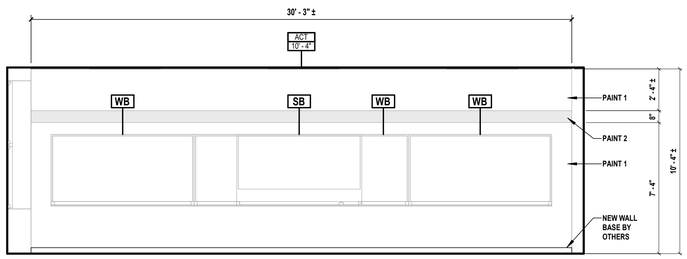

4 CLASSROOM TYPE 'B' ELEVATION

SCALE: 1/4" = 1'-0"

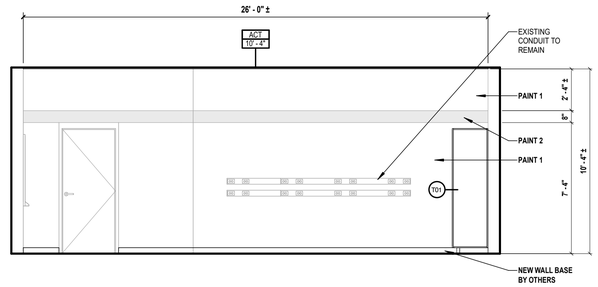

5 CLASSROOM TYPE 'B' ELEVATION

SCALE: 1/4" = 1'-0"

FINISH LEGEND - NON SCIENCE ROOM



WALL PAINT PATTERN:

PAINT 2: 8" TALL ACCENT STRIPE, BOTTOM @ 7'-4" A.F.F.
COLOR: SHOW STOPPER (SW#7588)

PAINT 1
COLOR: PASSIVE (SW#7064)

CASEWORK COUNTERTOP
MFR.: WILSONART
STYLE: QUARTZ
COLOR: NOVA SERRANA #Q4068

CASEWORK FINISH:
MFR.: FORMICA
STYLE: PLASTIC LAMINATE
TEXTURE: NATURELLE
COLOR: DARK ASH #FB575

FLOOR PLAN LEGEND

A101 / TYPE A — ROOM NUMBER / ROOM TYPE	EXISTING WINDOW TO REMAIN
11 — KEYED SCOPE NOTE INDICATOR	EXISTING WALL TO REMAIN
XX — NEW DOOR TAG	R — INDICATES RESCUE WINDOW LOCATIONS
EXISTING DOOR AND DOOR FRAME TO REMAIN.	FURNISH NEW DOOR AND FRAME. REFER TO DOOR SCHEDULE.

ABBREVIATIONS

AC	AIR CONDITIONING UNIT - RETAIN AND REINSTALL	WB	EXISTING WHITEBOARD - RETAIN AND REINSTALL
SB	EXISTING SMART BOARD - RETAIN AND REINSTALL	TS	TEACHER STATION - TURN OVER TO OWNER
BB	EXISTING BLACK BOARD - RETAIN AND REINSTALL	R	RESCUE WINDOW STICKER FURNISHED BY CONTRACTOR IF NONE EXISTS. APPLY TO GLAZING & WINDOW SHADES, WHERE APPLICABLE
CB	EXISTING CORK BOARD - RETAIN AND REINSTALL. U.O.N		

CONTRACT G SCOPE


2	NEW CEILING	INSTALL NEW SUSPENDED CEILING SYSTEM WITH 2'X2' LAY-IN ACOUSTIC PANELS. SAND, PRIME, AND PAINT ALL EXISTING SOFFITS. EC SHALL STORE AND REINSTALL ALL EXISTING ELECTRICAL EQUIPMENT INCLUDING,BUT NOT LIMITED TO ALL SPEAKERS, SMOKE DETECTORS, STROBES, LIGHTS.MC SHALL SUPPLY AND INSTALL ALL SUPPLY AND RETURN GRILLES BACK TO THEIR ORIGINAL LOCATIONS. cOORDINATE WITH EC AND MC FOR FULL EXTENT OF WORK.
3	PAINT WALLS	CAREFULLY REMOVE AND STORE ALL EXISTING WALL MOUNTED ITEMS, INCLUDING BUT NOT LIMITED TO: CORK BOARDS, WHITE BOARDS, BLACKBOARDS, SIGNAGE, ARTWORK, HOOKS, PROJECTORS, PROJECTOR BRACKETS, SCREENS, AND ALL DEVICES USED TO SECURE THESE ITEMS IN PLACE. PREPARE ALL WALLS TO RECEIVE NEW FINISHES INCLUDING FILING HOLES, REPAIRING CRACKS IN EXISTING WALLS, SANDING, AND PREPARING ALL SURFACES FOR A NEW PAINT FINISH. UPON COMPLETION OF WALL PAINT APPLICATION, REINSTALL EXISTING AND NEW OWNER PROVIDED WALL MOUNTED ITEMS INCLUDING BUT NOT LIMITED TO CORK BOARDS, WHITE BOARDS, SMARTBOARDS, SIGNAGE, ARTWORK, HOOKS, PROJECTORS, PROJECTOR BRACKETS, SCREENS, AND ALL DEVICES USED TO SECURE THESE ITEMS IN PLACE IN ACCORDANCE WITH ENLARGED CLASSROOM ELEVATIONS.
4	CASEWORK	FURNISH AND INSTALL NEW CASEWORK AND COUNTERS.
10	FIRE SHUTTERS	EXISTING FIRE SHUTTERS, PROTECT IN PLACE.
11	RADIATOR COVERS	REPLACE EXISTING RADIATOR COVERS. FINTUBE TO REMAIN.

CLASSROOM CASEWORK

Type Mark	Width	Depth	Height	Description
T01	4' - 0"	2' - 0"	7' - 0"	TALL CABINET - DOUBLE DOOR W/ SHELF

CLASSROOM UPGRADES GENERAL NOTES

1. REFER TO CLASSROOM CASEWORK DETAILS ON ARCHITECTURAL CASEWORK DETAILS SHEET
2. ROLLER SHUTTERS TO REMAIN IN PLACE

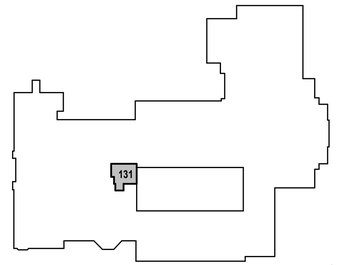

6 LEVEL 1 KEY PLAN - TYPE B

SCALE: 1" = 100'-0"

PROJECT NORTH

H2M architects + engineers
1133 Westchester Avenue, Suite N-210
White Plains, NY 10605
914.358.5623 • www.h2m.com
NY Architecture & Landscape Architecture: No Certificate Required
NY Engineering Certificate of Authorization No.: 0018178

CONSULTANTS:

MARK	DATE	DESCRIPTION

REGISTERED ARCHITECT KATRINA PACHECO 041183 STATE OF NEW YORK

09/30/2029
KATRINA N. PACHECO, R.A.
NY PROFESSIONAL ARCHITECT Lic. No. 041183
Exp. Date

"IN ACCORDANCE WITH ARTICLE 145, SECTION 7209 OF THE NYS EDUCATION LAW, ALTERATION OF THIS DOCUMENT EXCEPT BY A LICENSED PROFESSIONAL IS ILLEGAL."

DESIGNED BY:	DRAWN BY:	CHECKED BY:	REVIEWED BY:
A. PAPPAS	A. PAPPAS A. DUNN	S.MANDIC	K. PACHECO

PROJECT No:	DATE:	SCALE:
SMSD2507	OCTOBER 2026	AS SHOWN

CLIENT

SOMERS CENTRAL SCHOOL DISTRICT

VARIOUS UPGRADES AT SOMERS MIDDLE SCHOOL

250 US-202, SOMERS, NY 10589

SED#: 66-21-01-06-0-001-021

CONTRACT

CONTRACT G
GENERAL CONSTRUCTION

STATUS

FOR BID

SHEET TITLE


ENLARGED PLANS & ELEVATIONS CLASSROOM UPGRADES TYPE B-RM 131

DRAWING No.

MS-A 401.00


C:\Users\APappas\Documents_Revit Backup\SMSD2507_Central25_A_apappasV6997.rvt

10/30/2026 1:14:24 PM

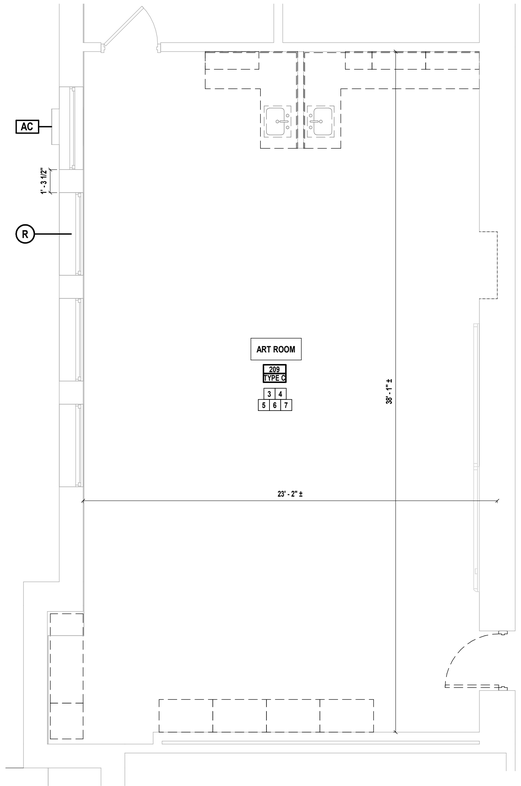

1 CLASSROOM TYPE 'C' PLAN - ART ROOM DEMO

SCALE: 1/4" = 1'-0"

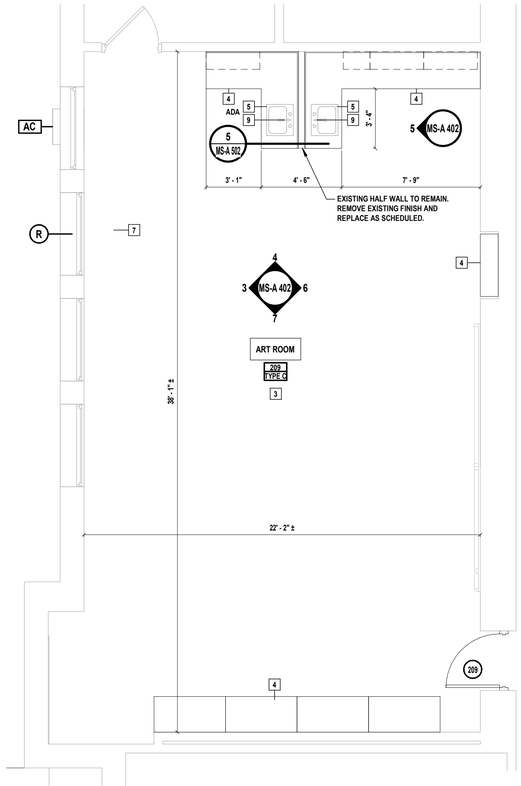

PROJECT NORTH

FINISH LEGEND - NON SCIENCE ROOM



WALL PAINT PATTERN:

PAINT 2: 8" TALL ACCENT STRIPE, BOTTOM @ 7'-4" A.F.F.
COLOR: SHOW STOPPER (SW#7588)

PAINT 1
COLOR: PASSIVE (SW#7064)

CASEWORK COUNTERTOP
MFR.: WILSONART
STYLE: QUARTZ
COLOR: NOVA SERRANA #Q4068

CASEWORK FINISH:
MFR.: FORMICA
STYLE: PLASTIC LAMINATE
TEXTURE: NATURELLE
COLOR: DARK ASH #FB575

FLOOR PLAN LEGEND

A101 / TYPE A — ROOM NUMBER / ROOM TYPE	EXISTING WINDOW TO REMAIN
11 — KEYED SCOPE NOTE INDICATOR	EXISTING WALL TO REMAIN
XX — NEW DOOR TAG	R — INDICATES RESCUE WINDOW LOCATIONS
EXISTING DOOR AND DOOR FRAME TO REMAIN.	FURNISH NEW DOOR AND FRAME. REFER TO DOOR SCHEDULE.

ABBREVIATIONS

AC	AIR CONDITIONING UNIT - RETAIN AND REINSTALL	WB	EXISTING WHITEBOARD - RETAIN AND REINSTALL
SB	EXISTING SMART BOARD - RETAIN AND REINSTALL	TS	TEACHER STATION - TURN OVER TO OWNER
BB	EXISTING BLACK BOARD - RETAIN AND REINSTALL	R	RESCUE WINDOW STICKER FURNISHED BY CONTRACTOR IF NONE EXISTS. APPLY TO GLAZING & WINDOW SHADES, WHERE APPLICABLE
CB	EXISTING CORK BOARD - RETAIN AND REINSTALL. U.O.N		

CONTRACT G SCOPE

3	PAINT WALLS	CAREFULLY REMOVE AND STORE ALL EXISTING WALL MOUNTED ITEMS, INCLUDING BUT NOT LIMITED TO: CORK BOARDS, WHITE BOARDS, BLACKBOARDS, SIGNAGE, ARTWORK, HOOKS, PROJECTORS, PROJECTOR BRACKETS, SCREENS, AND ALL DEVICES USED TO SECURE THESE ITEMS IN PLACE. PREPARE ALL WALLS TO RECEIVE NEW FINISHES INCLUDING FILING HOLES, REPAIRING CRACKS IN EXISTING WALLS, SANDING, AND PREPARING ALL SURFACES FOR A NEW PAINT FINISH. UPON COMPLETION OF WALL PAINT APPLICATION, REINSTALL EXISTING AND NEW OWNER PROVIDED WALL MOUNTED ITEMS INCLUDING BUT NOT LIMITED TO CORK BOARDS, WHITE BOARDS, SMARTBOARDS, SIGNAGE, ARTWORK, HOOKS, PROJECTORS, PROJECTOR BRACKETS, SCREENS, AND ALL DEVICES USED TO SECURE THESE ITEMS IN PLACE IN ACCORDANCE WITH ENLARGED CLASSROOM ELEVATIONS.
4	CASEWORK	FURNISH AND INSTALL NEW CASEWORK AND COUNTERS.
5	SINK	P CONTRACT TO FURNISH AND INSTALL NEW DROP-IN SINK, COORDINATE WITH PC.
7	UNIT VENTILATORS	M CONTRACTOR TO FURNISH AND INSTALL NEW UNIT VENTILATOR, COORDINATE WITH MC.
9	FAUCETS	P CONTRACTOR TO FURNISH AND INSTALL NEW FAUCET, COORDINATE WITH PC.

CONTRACT G DEMOLITION SCOPE


3	WALL FINISHES	PREPARE ALL WALLS TO RECEIVE NEW FINISHES INCLUDING FILLING HOLES, REPAIRING CRACKS IN EXISTING WALLS, SANDING, AND PREPARING ALL SURFACES FOR A NEW PAINT FINISH.
4	CASEWORK	CONTRACTOR TO REMOVE AND DISPOSE OF EXISTING CASEWORK IN ITS ENTIRETY, INCLUDING BUT NOT LIMITED TO ALL WALLS, SOFFITS, FASCIA PIECES, ENCLOSURES, ETC. USED TO CONCEAL CASEWORK. PREPARE ALL WALLS TO RECEIVE NEW FINISHES INCLUDING FILLING HOLES, REPAIRING
5	FURNITURE	REMOVE AND PROTECT ALL EXISTING FURNITURE, TURN OVER TO OWNER.
6	UNIT VENTILATOR	EXISTING VENTILATOR TO BE REMOVED. COORDINATE WITH MECHANICAL CONTRACT.
7	RADIATOR	EXISTING RADIATORS TO BE REMOVED. COORDINATE WITH MECHANICAL CONTRACT.

CLASSROOM CASEWORK

Type Mark	Width	Depth	Height	Description
B01	3' - 0"	2' - 0"	2' - 9"	BASE CABINET - ADA SINK
B02	3' - 0"	1' - 10"	2' - 8 1/2"	DOUBLE DOOR SINK BASE CABINET
B03	3' - 0"	1' - 10"	2' - 8 1/2"	BASE CABINET - 2 DOOR W/DRAWER
B07	1' - 6"	1' - 10"	2' - 8 1/2"	BASE CABINET - TWO OPEN SHELVES
T01	4' - 0"	2' - 0"	7' - 0"	TALL CABINET - DOUBLE DOOR W/ SHELF
T06	3' - 6"	1' - 0"	6' - 3"	TALL CABINET - OPEN SHELF
W02	1' - 6"	1' - 0"	4' - 6"	WALL CABINET - SINGLE DOOR 4 SHELF
W03	3' - 0"	1' - 0"	4' - 6"	WALL CABINET - DOUBLE DOOR 4 SHELF


CLASSROOM UPGRADES GENERAL NOTES

1. REFER TO CLASSROOM CASEWORK DETAILS ON ARCHITECTURAL CASEWORK DETAILS SHEET
2. ROLLER SHUTTERS TO REMAIN IN PLACE

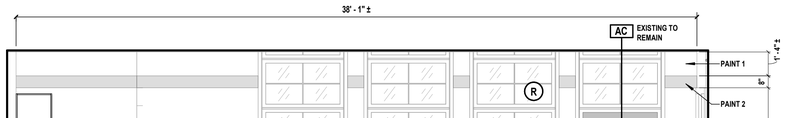


3 CLASSROOM TYPE 'C' ELEVATION

SCALE: 1/4" = 1'-0"

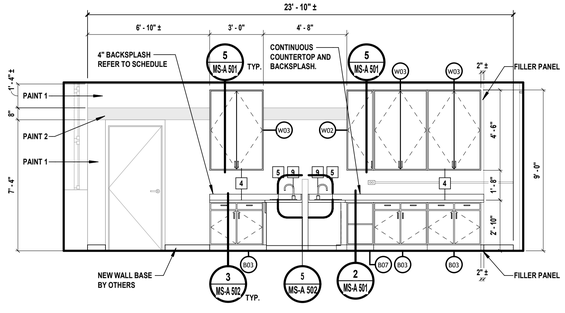


4 CLASSROOM TYPE 'C' ELEVATION

SCALE: 1/4" = 1'-0"

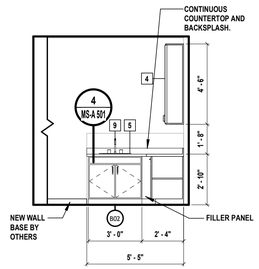


5 CLASSROOM TYPE 'C' ELEVATION

SCALE: 1/4" = 1'-0"

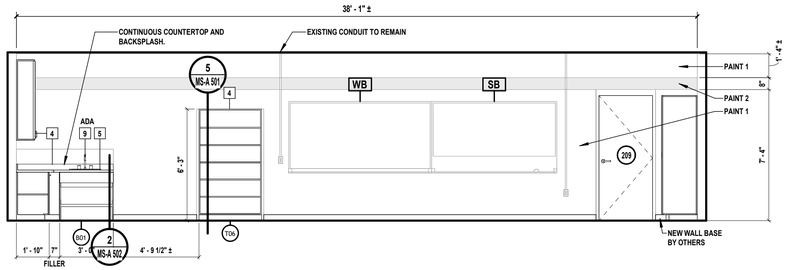


6 CLASSROOM TYPE 'C' ELEVATION

SCALE: 1/4" = 1'-0"

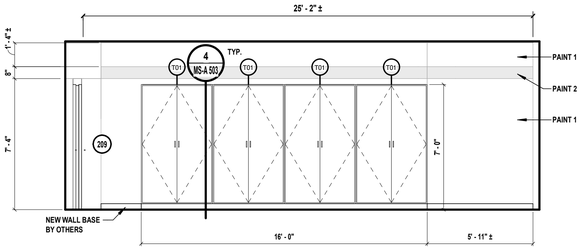

7 CLASSROOM TYPE 'C' ELEVATION

SCALE: 1/4" = 1'-0"

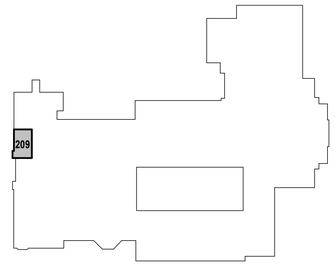

8 LEVEL 2 KEY PLAN - TYPE C

SCALE: 1" = 100'-0"

PROJECT NORTH

H 2 M architects + engineers

1133 Westchester Avenue, Suite N-210
White Plains, NY 10605
914.358.5623 • www.h2m.com
NY Architecture & Landscape Architecture: No Certificate Required
NY Engineering Certificate of Authorization No.: 0018178

CONSULTANTS:

MARK	DATE	DESCRIPTION

REGISTERED ARCHITECT — KATRINA PACHECO — 041183 — STATE OF NEW YORK

Katrina N. Pacheco 09/30/2029
Exp. Date

KATRINA N. PACHECO, R.A.
NY PROFESSIONAL ARCHITECT Lic. No. 041183

"IN ACCORDANCE WITH ARTICLE 145, SECTION 7209 OF THE NYS EDUCATION LAW, ALTERATION OF THIS DOCUMENT EXCEPT BY A LICENSED PROFESSIONAL IS ILLEGAL."

DESIGNED BY:	DRAWN BY:	CHECKED BY:	REVIEWED BY:
A. PAPPAS	A. PAPPAS A. DUNN	S.MANDIC	K. PACHECO

PROJECT No:	DATE:	SCALE:
SMSD2507	OCTOBER 2026	AS SHOWN

CLIENT

SOMERS CENTRAL SCHOOL DISTRICT

VARIOUS UPGRADES AT SOMERS MIDDLE SCHOOL

250 US-202, SOMERS, NY 10589

SED#: 66-21-01-06-0-001-021

CONTRACT

CONTRACT G & CONTRACT P GENERAL CONSTRUCTION

STATUS

FOR BID

SHEET TITLE


ENLARGED PLANS & ELEVATIONS CLASSROOM UPGRADES TYPE C-ART-RM 209


DRAWING No.

MS-A 402.00

C:\Users\APappas\Documents_Revit Backup\SMSD2507_Central25_A_apappasV6997.rvt

10/30/2026 1:14:25 PM

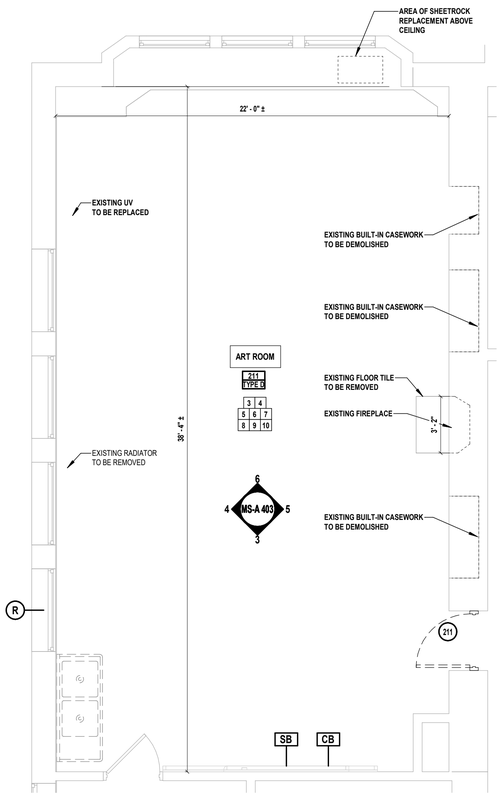

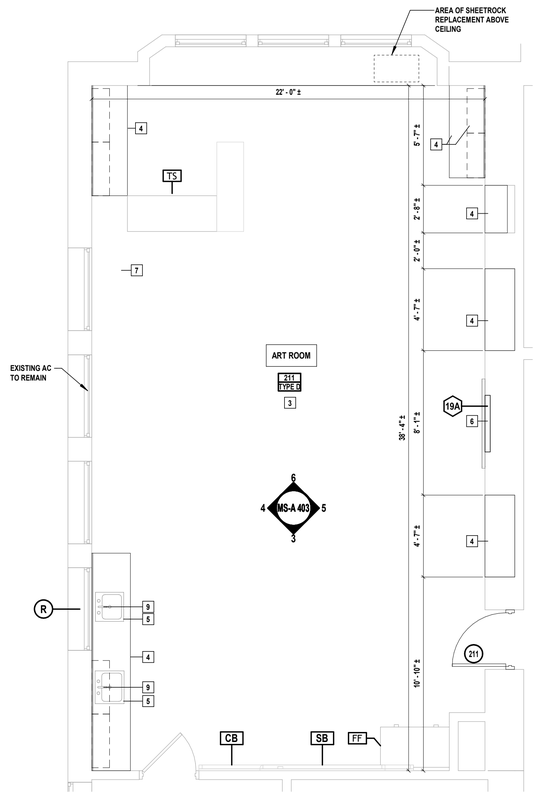

FINISH LEGEND - NON SCIENCE ROOM



WALL PAINT PATTERN:

PAINT 2: 8" TALL ACCENT STRIPE, BOTTOM @ 7'-4" A.F.F.
COLOR: SHOW STOPPER (SW#7588)

PAINT 1
COLOR: PASSIVE (SW#7064)

CASEWORK COUNTERTOP
MFR.: WILSONART
STYLE: QUARTZ
COLOR: NOVA SERRANA #Q4068

CASEWORK FINISH:
MFR.: FORMICA
STYLE: PLASTIC LAMINATE
TEXTURE: NATURELLE
COLOR: DARK ASH #FB575

FLOOR PLAN LEGEND

A101 / TYPE A	ROOM NUMBER / ROOM TYPE		EXISTING WINDOW TO REMAIN
11	KEYED SCOPE NOTE INDICATOR		EXISTING WALL TO REMAIN
XX	NEW DOOR TAG	R	INDICATES RESCUE WINDOW LOCATIONS
	EXISTING DOOR AND DOOR FRAME TO REMAIN.		FURNISH NEW DOOR AND FRAME. REFER TO DOOR SCHEDULE.

ABBREVIATIONS

AC	AIR CONDITIONING UNIT - RETAIN AND REINSTALL	WB	EXISTING WHITEBOARD - RETAIN AND REINSTALL
SB	EXISTING SMART BOARD - RETAIN AND REINSTALL	TS	TEACHER STATION - TURN OVER TO OWNER
BB	EXISTING BLACK BOARD - RETAIN AND REINSTALL	R	RESCUE WINDOW STICKER FURNISHED BY CONTRACTOR IF NONE EXISTS. APPLY TO GLAZING & WINDOW SHADES, WHERE APPLICABLE
CB	EXISTING CORK BOARD - RETAIN AND REINSTALL. U.O.N		

CONTRACT G DEMOLITION SCOPE

3	WALL FINISHES	PREPARE ALL WALLS TO RECEIVE NEW FINISHES INCLUDING FILLING HOLES, REPAIRING CRACKS IN EXISTING WALLS, SANDING, AND PREPARING ALL SURFACES FOR A NEW PAINT FINISH.
4	CASEWORK	CONTRACTOR TO REMOVE AND DISPOSE OF EXISTING CASEWORK IN ITS ENTIRETY, INCLUDING BUT NOT LIMITED TO ALL WALLS, SOFFITS, FASCIA PIECES, ENCLOSURES, ETC. USED TO CONCEAL CASEWORK. PREPARE ALL WALLS TO RECEIVE NEW FINISHES INCLUDING FILLING HOLES, REPAIRING
5	FURNITURE	REMOVE AND PROTECT ALL EXISTING FURNITURE, TURN OVER TO OWNER.
6	UNIT VENTILATOR	EXISTING VENTILATOR TO BE REMOVED. COORDINATE WITH MECHANICAL CONTRACT.
7	RADIATOR	EXISTING RADIATORS TO BE REMOVED. COORDINATE WITH MECHANICAL CONTRACT.
8	SINK	EXISTING SINK TO BE REMOVED.
9	FAUCETS	EXISTING FAUCETS TO BE REMOVED.
10	PARTIAL CASEWORK	CONTRACTOR TO REMOVE AND DISPOSE PORTION OF EXISTING CASEWORK IN ITS ENTIRETY TO ACCOMODATE MECHANICAL WORK, INCLUDING BUT NOT LIMITED TO ALL WALLS, SOFFITS, FASCIA PIECES, ENCLOSURES, ETC. USED TO CONCEAL CASEWORK. PREPARE ALL WALLS TO RECEIVE NEW FINISHES INCLUDING FILLING HOLES, REPAIRING

CONTRACT G SCOPE

3	PAINT WALLS	CAREFULLY REMOVE AND STORE ALL EXISTING WALL MOUNTED ITEMS, INCLUDING BUT NOT LIMITED TO: CORK BOARDS, WHITE BOARDS, BLACKBOARDS, SIGNAGE, ARTWORK, HOOKS, PROJECTORS, PROJECTOR BRACKETS, SCREENS, AND ALL DEVICES USED TO SECURE THESE ITEMS IN PLACE. PREPARE ALL WALLS TO RECEIVE NEW FINISHES INCLUDING FILING HOLES, REPAIRING CRACKS IN EXISTING WALLS, SANDING, AND PREPARING ALL SURFACES FOR A NEW PAINT FINISH. UPON COMPLETION OF WALL PAINT APPLICATION, REINSTALL EXISTING AND NEW OWNER PROVIDED WALL MOUNTED ITEMS INCLUDING BUT NOT LIMITED TO CORK BOARDS, WHITE BOARDS, SMARTBOARDS, SIGNAGE, ARTWORK, HOOKS, PROJECTORS, PROJECTOR BRACKETS, SCREENS, AND ALL DEVICES USED TO SECURE THESE ITEMS IN PLACE IN ACCORDANCE WITH ENLARGED CLASSROOM ELEVATIONS.
4	CASEWORK	FURNISH AND INSTALL NEW CASEWORK AND COUNTERS.
5	SINK	P CONTRACT TO FURNISH AND INSTALL NEW DROP-IN SINK, COORDINATE WITH PC.
6	INFILL	INFILL EXISTING FIREPLACE USING SHAFT WALL. REFER TO ARCHITECTURAL DETAILS.
7	UNIT VENTILATORS	M CONTRACTOR TO FURNISH AND INSTALL NEW UNIT VENTILATOR, COORDINATE WITH MC.
9	FAUCETS	P CONTRACTOR TO FURNISH AND INSTALL NEW FAUCET, COORDINATE WITH PC.

CLASSROOM CASEWORK

Type Mark	Width	Depth	Height	Description
B01	3' - 0"	2' - 0"	2' - 9"	BASE CABINET - ADA SINK
B02	3' - 0"	1' - 10"	2' - 8 1/2"	DOUBLE DOOR SINK BASE CABINET
B03	3' - 0"	1' - 10"	2' - 8 1/2"	BASE CABINET - 2 DOOR W/DRAWER
B04	2' - 6"	1' - 10"	2' - 8 1/2"	BASE CABINET - 2 DOOR W/DRAWER
B05	1' - 6"	1' - 10"	2' - 8 1/2"	BASE CABINET- 1 DOOR W/DRAWER
B06	3' - 0"	1' - 10"	2' - 8 1/2"	BASE CABINET - TWO OPEN SHELVES
B07	1' - 6"	1' - 10"	2' - 8 1/2"	BASE CABINET - TWO OPEN SHELVES
T05	2' - 8"	1' - 3"	7' - 0"	TALL CABINET - OPEN SHELF
W08	2' - 6"	1' - 0"	2' - 6"	WALL CABINET - OPEN SHELF
W09	3' - 0"	1' - 0"	3' - 0"	WALL CABINET - OPEN SHELF
W10	4' - 7"	1' - 8"	5' - 7 1/2"	WALL CABINET - DOUBLE DOOR 4 SHELF


CLASSROOM UPGRADES GENERAL NOTES

1. REFER TO CLASSROOM CASEWORK DETAILS ON ARCHITECTURAL CASEWORK DETAILS SHEET
2. ROLLER SHUTTERS TO REMAIN IN PLACE

1 CLASSROOM TYPE 'D' PLAN - ART ROOM 211 DEMO

SCALE: 1/4" = 1'-0"


PROJECT NORTH

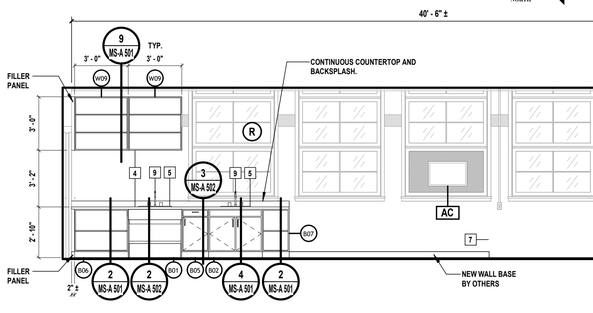

2 CLASSROOM TYPE 'D' PLAN - ART ROOM 211


SCALE: 1/4" = 1'-0"

PROJECT NORTH

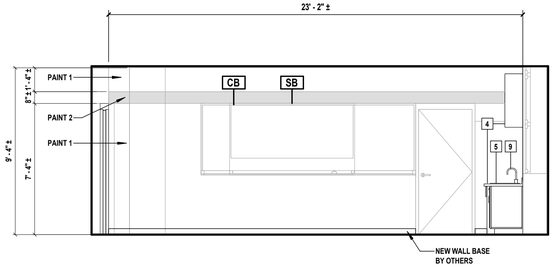


4 ART CLASSROOM ROOM 211 ELEVATION

SCALE: 1/4" = 1'-0"

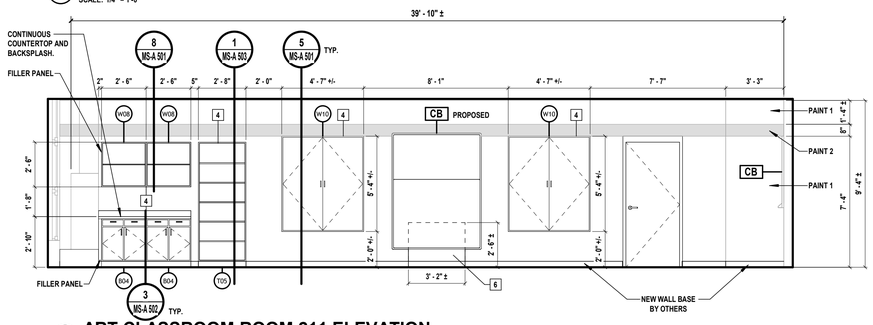

3 ART CLASSROOM ROOM 211 ELEVATION

SCALE: 1/4" = 1'-0"

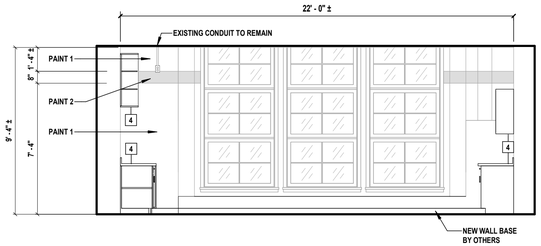


5 ART CLASSROOM ROOM 211 ELEVATION

SCALE: 1/4" = 1'-0"

6 ART CLASSROOM ROOM 211 ELEVATION

SCALE: 1/4" = 1'-0"

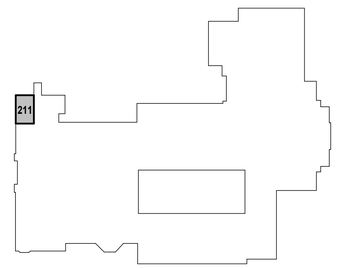

7 LEVEL 2 KEY PLAN - RM 211

SCALE: 1" = 100'-0"

PROJECT NORTH

H2M architects + engineers
1133 Westchester Avenue, Suite N-210
White Plains, NY 10605
914.358.5623 • www.h2m.com
NY Architecture & Landscape Architecture: No Certificate Required
NY Engineering Certificate of Authorization No.: 0018178

CONSULTANTS:

MARK	DATE	DESCRIPTION

REGISTERED ARCHITECT KATRINA PACHECO STATE OF NEW YORK 041183

09/30/2029
KATRINA N. PACHECO, R.A.
NY PROFESSIONAL ARCHITECT Lic. No. 041183
Exp. Date

"IN ACCORDANCE WITH ARTICLE 145, SECTION 7209 OF THE NYS EDUCATION LAW, ALTERATION OF THIS DOCUMENT EXCEPT BY A LICENSED PROFESSIONAL IS ILLEGAL."

DESIGNED BY:	DRAWN BY:	CHECKED BY:	REVIEWED BY:
A. PAPPAS	A. PAPPAS A. DUNN	S.MANDIC	K. PACHECO

PROJECT No:	DATE:	SCALE:
SMSD2507	OCTOBER 2026	AS SHOWN

CLIENT

SOMERS CENTRAL SCHOOL DISTRICT

VARIOUS UPGRADES AT SOMERS MIDDLE SCHOOL

250 US-202, SOMERS, NY 10589

SED#: 66-21-01-06-0-001-021

CONTRACT

CONTRACT G & CONTRACT P GENERAL CONSTRUCTION

STATUS

FOR BID

SHEET TITLE


ENLARGED PLANS & ELEVATIONS CLASSROOM UPGRADES TYPE D-ART-RM 211

DRAWING No.

MS-A 403.00

C:\Users\APappas\Documents_Revit Backup\SMSD2507_Central25_A_apappasV6997.rvt


10/30/2026 1:14:27 PM

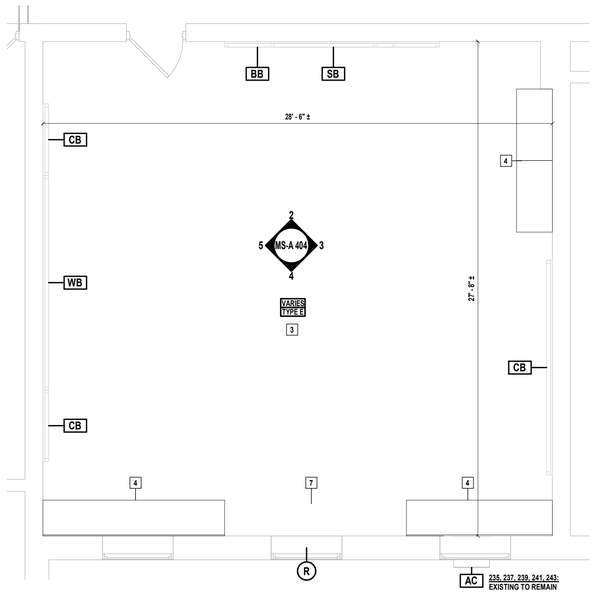

1 CLASSROOM TYPE 'E' PLAN


SCALE: 1/4" = 1'-0"

PROJECT NORTH

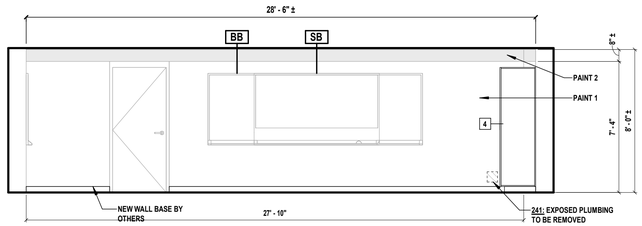


2 CLASSROOM TYPE 'E' ELEVATION

SCALE: 1/4" = 1'-0"

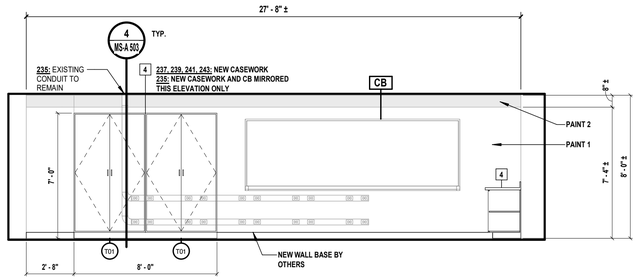


3 CLASSROOM TYPE 'E' ELEVATION

SCALE: 1/4" = 1'-0"

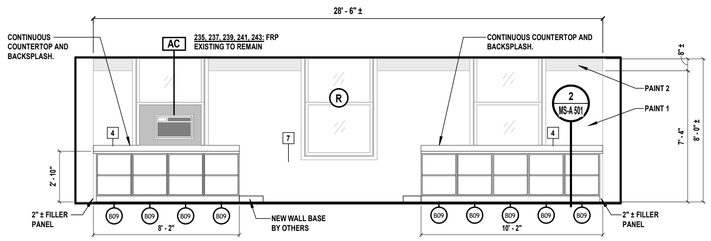


4 CLASSROOM TYPE 'E' ELEVATION

SCALE: 1/4" = 1'-0"

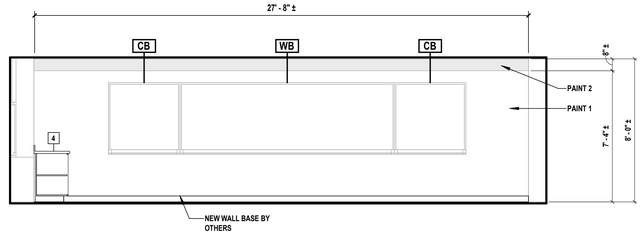

5 CLASSROOM TYPE 'E' ELEVATION

SCALE: 1/4" = 1'-0"

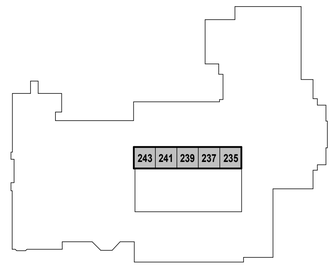

6 LEVEL 2 KEY PLAN - TYPE E

SCALE: 1" = 100'-0"

PROJECT NORTH

FINISH LEGEND - NON SCIENCE ROOM



WALL PAINT PATTERN:

PAINT 2: 8" TALL ACCENT STRIPE, BOTTOM @ 7'-4" A.F.F.
COLOR: SHOW STOPPER (SW#7588)

PAINT 1
COLOR: PASSIVE (SW#7064)

CASEWORK COUNTERTOP
MFR.: WILSONART
STYLE: QUARTZ
COLOR: NOVA SERRANA #Q4068

CASEWORK FINISH:
MFR.: FORMICA
STYLE: PLASTIC LAMINATE
TEXTURE: NATURELLE
COLOR: DARK ASH #F8575

FLOOR PLAN LEGEND

A101 / TYPE A — ROOM NUMBER / ROOM TYPE	EXISTING WINDOW TO REMAIN
11 — KEYED SCOPE NOTE INDICATOR	EXISTING WALL TO REMAIN
XX — NEW DOOR TAG	R — INDICATES RESCUE WINDOW LOCATIONS
EXISTING DOOR AND DOOR FRAME TO REMAIN.	FURNISH NEW DOOR AND FRAME. REFER TO DOOR SCHEDULE.

ABBREVIATIONS

AC	AIR CONDITIONING UNIT - RETAIN AND REINSTALL	WB	EXISTING WHITEBOARD - RETAIN AND REINSTALL
SB	EXISTING SMART BOARD - RETAIN AND REINSTALL	TS	TEACHER STATION - TURN OVER TO OWNER
BB	EXISTING BLACK BOARD - RETAIN AND REINSTALL	R	RESCUE WINDOW STICKER FURNISHED BY CONTRACTOR IF NONE EXISTS. APPLY TO GLAZING & WINDOW SHADES, WHERE APPLICABLE
CB	EXISTING CORK BOARD - RETAIN AND REINSTALL. U.O.N		

CONTRACT G SCOPE

3	PAINT WALLS	CAREFULLY REMOVE AND STORE ALL EXISTING WALL MOUNTED ITEMS, INCLUDING BUT NOT LIMITED TO: CORK BOARDS, WHITE BOARDS, BLACKBOARDS, SIGNAGE, ARTWORK, HOOKS, PROJECTORS, PROJECTOR BRACKETS, SCREENS, AND ALL DEVICES USED TO SECURE THESE ITEMS IN PLACE. PREPARE ALL WALLS TO RECEIVE NEW FINISHES INCLUDING FILING HOLES, REPAIRING CRACKS IN EXISTING WALLS, SANDING, AND PREPARING ALL SURFACES FOR A NEW PAINT FINISH. UPON COMPLETION OF WALL PAINT APPLICATION, REINSTALL EXISTING AND NEW OWNER PROVIDED WALL MOUNTED ITEMS INCLUDING BUT NOT LIMITED TO CORK BOARDS, WHITE BOARDS, SMARTBOARDS, SIGNAGE, ARTWORK, HOOKS, PROJECTORS, PROJECTOR BRACKETS, SCREENS, AND ALL DEVICES USED TO SECURE THESE ITEMS IN PLACE IN ACCORDANCE WITH ENLARGED CLASSROOM ELEVATIONS.
4	CASEWORK	FURNISH AND INSTALL NEW CASEWORK AND COUNTERS.
7	UNIT VENTILATORS	M CONTRACTOR TO FURNISH AND INSTALL NEW UNIT VENTILATOR, COORDINATE WITH MC.

CLASSROOM CASEWORK

Type Mark	Width	Depth	Height	Description
B09	2' - 0"	1' - 10"	2' - 8 1/2"	BASE CABINET - TWO OPEN SHELVES
T01	4' - 0"	2' - 0"	7' - 0"	TALL CABINET - DOUBLE DOOR W/ SHELF

CLASSROOM TYPE "E"

Number	Scopes	Mirrored	Comments
235	1, 3, 4, 7	NOT MIRRORED	
237	1, 3, 4, 7	NOT MIRRORED	
239	1, 3, 4, 7	NOT MIRRORED	
241	1, 3, 4, 7	NOT MIRRORED	
243	1, 3, 4, 7	NOT MIRRORED	

CLASSROOM UPGRADES GENERAL NOTES

1. REFER TO CLASSROOM CASEWORK DETAILS ON ARCHITECTURAL CASEWORK DETAILS SHEET
2. ROLLER SHUTTERS TO REMAIN IN PLACE

H2M architects + engineers

1133 Westchester Avenue, Suite N-210
White Plains, NY 10605
914.358.5623 • www.h2m.com
NY Architecture & Landscape Architecture: No Certificate Required
NY Engineering Certificate of Authorization No.: 0018178

CONSULTANTS:

MARK	DATE	DESCRIPTION

REGISTERED ARCHITECT KATRINA PACHECO 041183 STATE OF NEW YORK

09/30/2029
KATRINA N. PACHECO, R.A.
NY PROFESSIONAL ARCHITECT LIC. No. 041183
Exp. Date

"IN ACCORDANCE WITH ARTICLE 145, SECTION 7209 OF THE NYS EDUCATION LAW, ALTERATION OF THIS DOCUMENT EXCEPT BY A LICENSED PROFESSIONAL IS ILLEGAL."

DESIGNED BY:	DRAWN BY:	CHECKED BY:	REVIEWED BY:
A. PAPPAS	A. PAPPAS A. DUNN	S.MANDIC	K. PACHECO

PROJECT No:	DATE:	SCALE:
SMSD2507	OCTOBER 2026	AS SHOWN

CLIENT

SOMERS CENTRAL SCHOOL DISTRICT

VARIOUS UPGRADES AT SOMERS MIDDLE SCHOOL

250 US-202, SOMERS, NY 10589

SED#: 66-21-01-06-0-001-021

CONTRACT

CONTRACT G
GENERAL CONSTRUCTION

STATUS

FOR BID


SHEET TITLE

ENLARGED PLANS & ELEVATIONS CLASSROOM UPGRADES TYPE E

DRAWING No.

MS-A 404.00


C:\Users\APappas\Documents_Revit Backup\SMSD2507_Central\25_A_apappasV6997.rvt
10/30/2026 11:14:28 PM

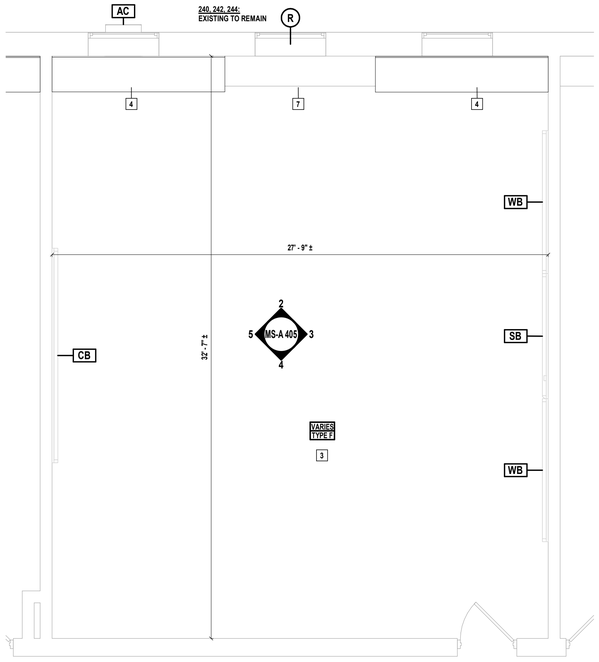

1 CLASSROOM TYPE 'F' PLAN


SCALE: 1/4" = 1'-0"

PROJECT NORTH

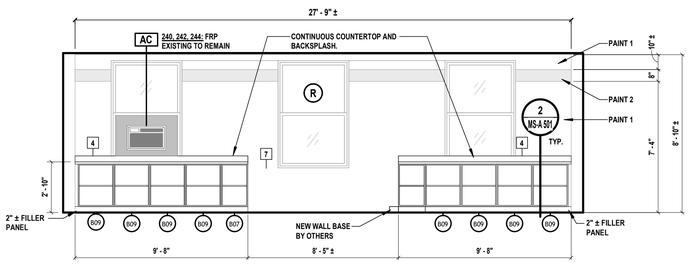


2 CLASSROOM TYPE 'F' ELEVATION

SCALE: 1/4" = 1'-0"

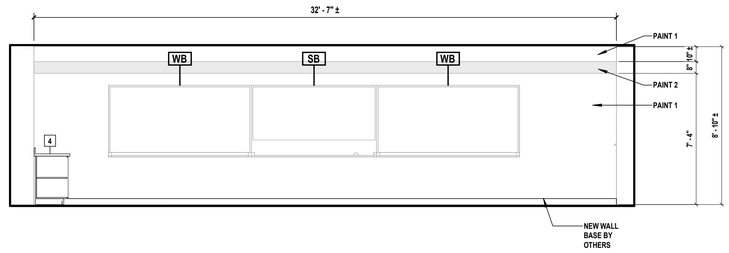


3 CLASSROOM TYPE 'F' ELEVATION

SCALE: 1/4" = 1'-0"

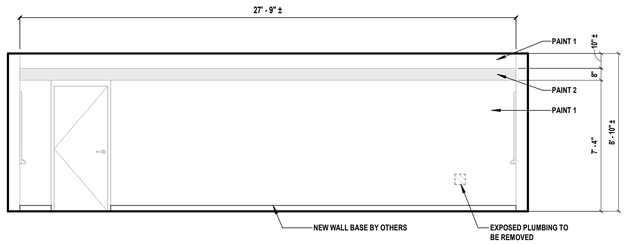

4 CLASSROOM TYPE 'F' ELEVATION

SCALE: 1/4" = 1'-0"

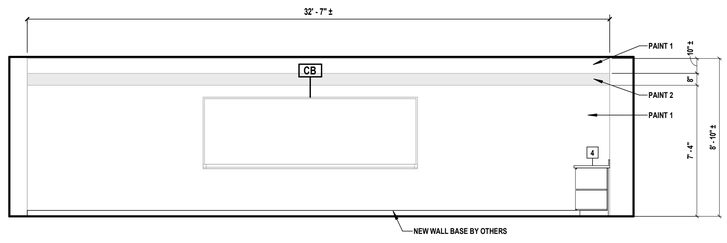

5 CLASSROOM TYPE 'F' ELEVATION

SCALE: 1/4" = 1'-0"

FINISH LEGEND - NON SCIENCE ROOM



WALL PAINT PATTERN:

PAINT 2: 8" TALL ACCENT STRIPE, BOTTOM @ 7'-4" A.F.F.
COLOR: SHOW STOPPER (SW#7588)

PAINT 1
COLOR: PASSIVE (SW#7064)

CASEWORK COUNTERTOP
MFR.: WILSONART
STYLE: QUARTZ
COLOR: NOVA SERRANA #Q4068

CASEWORK FINISH:
MFR.: FORMICA
STYLE: PLASTIC LAMINATE
TEXTURE: NATURELLE
COLOR: DARK ASH #F8575

FLOOR PLAN LEGEND

A101 / TYPE A	ROOM NUMBER / ROOM TYPE		EXISTING WINDOW TO REMAIN
11	KEYED SCOPE NOTE INDICATOR		EXISTING WALL TO REMAIN
XX	NEW DOOR TAG	R	INDICATES RESCUE WINDOW LOCATIONS
	EXISTING DOOR AND DOOR FRAME TO REMAIN.		FURNISH NEW DOOR AND FRAME. REFER TO DOOR SCHEDULE.

ABBREVIATIONS

AC	AIR CONDITIONING UNIT - RETAIN AND REINSTALL	WB	EXISTING WHITEBOARD - RETAIN AND REINSTALL
SB	EXISTING SMART BOARD - RETAIN AND REINSTALL	TS	TEACHER STATION - TURN OVER TO OWNER
BB	EXISTING BLACK BOARD - RETAIN AND REINSTALL	R	RESCUE WINDOW STICKER FURNISHED BY CONTRACTOR IF NONE EXISTS. APPLY TO GLAZING & WINDOW SHADES, WHERE APPLICABLE
CB	EXISTING CORK BOARD - RETAIN AND REINSTALL. U.O.N		

CONTRACT G SCOPE

3	PAINT WALLS	CAREFULLY REMOVE AND STORE ALL EXISTING WALL MOUNTED ITEMS, INCLUDING BUT NOT LIMITED TO: CORK BOARDS, WHITE BOARDS, BLACKBOARDS, SIGNAGE, ARTWORK, HOOKS, PROJECTORS, PROJECTOR BRACKETS, SCREENS, AND ALL DEVICES USED TO SECURE THESE ITEMS IN PLACE. PREPARE ALL WALLS TO RECEIVE NEW FINISHES INCLUDING FILING HOLES, REPAIRING CRACKS IN EXISTING WALLS, SANDING, AND PREPARING ALL SURFACES FOR A NEW PAINT FINISH. UPON COMPLETION OF WALL PAINT APPLICATION, REINSTALL EXISTING AND NEW OWNER PROVIDED WALL MOUNTED ITEMS INCLUDING BUT NOT LIMITED TO CORK BOARDS, WHITE BOARDS, SMARTBOARDS, SIGNAGE, ARTWORK, HOOKS, PROJECTORS, PROJECTOR BRACKETS, SCREENS, AND ALL DEVICES USED TO SECURE THESE ITEMS IN PLACE IN ACCORDANCE WITH ENLARGED CLASSROOM ELEVATIONS.
4	CASEWORK	FURNISH AND INSTALL NEW CASEWORK AND COUNTERS.
7	UNIT VENTILATORS	M CONTRACTOR TO FURNISH AND INSTALL NEW UNIT VENTILATOR, COORDINATE WITH MC.

CLASSROOM CASEWORK


Type Mark	Width	Depth	Height	Description
B07	1' - 6"	1' - 10"	2' - 8 1/2"	BASE CABINET - TWO OPEN SHELVES
B09	2' - 0"	1' - 10"	2' - 8 1/2"	BASE CABINET - TWO OPEN SHELVES

CLASSROOM TYPE "F"

Number	Scopes	Mirrored	Comments
240	1, 3, 4, 7		
242	1, 3, 4, 7		
244	1, 3, 4, 7		

CLASSROOM UPGRADES GENERAL NOTES

1. REFER TO CLASSROOM CASEWORK DETAILS ON ARCHITECTURAL CASEWORK DETAILS SHEET
2. ROLLER SHUTTERS TO REMAIN IN PLACE

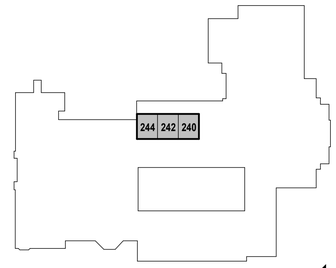

6 LEVEL 2 KEY PLAN - TYPE F

SCALE: 1" = 100'-0"

PROJECT NORTH

H 2 M architects + engineers

1133 Westchester Avenue, Suite N-210
White Plains, NY 10605
914.358.5623 • www.h2m.com
NY Architecture & Landscape Architecture: No Certificate Required
NY Engineering Certificate of Authorization No.: 0018178

CONSULTANTS:

MARK	DATE	DESCRIPTION

REGISTERED ARCHITECT KATRINA PACHECO 041183 STATE OF NEW YORK

09/30/2029
Exp. Date

KATRINA N. PACHECO, R.A.
NY PROFESSIONAL ARCHITECT Lic. No. 041183

"IN ACCORDANCE WITH ARTICLE 145, SECTION 7209 OF THE NYS EDUCATION LAW, ALTERATION OF THIS DOCUMENT EXCEPT BY A LICENSED PROFESSIONAL IS ILLEGAL."

DESIGNED BY:	DRAWN BY:	CHECKED BY:	REVIEWED BY:
A. PAPPAS	A. PAPPAS A. DUNN	S.MANDIC	K. PACHECO

PROJECT No:	DATE:	SCALE:
SMSD2507	OCTOBER 2026	AS SHOWN

CLIENT

SOMERS CENTRAL SCHOOL DISTRICT

VARIOUS UPGRADES AT SOMERS MIDDLE SCHOOL

250 US-202, SOMERS, NY 10589

SED#: 66-21-01-06-0-001-021

CONTRACT

CONTRACT G
GENERAL CONSTRUCTION

STATUS

FOR BID

SHEET TITLE


ENLARGED PLANS & ELEVATIONS CLASSROOM UPGRADES TYPE F

DRAWING No.

MS-A 405.00

C:\Users\APappas\Documents_Revit Backup\SMSD2507_Central25_A_apappasV6997.rvt


10/30/2026 11:14:29 PM

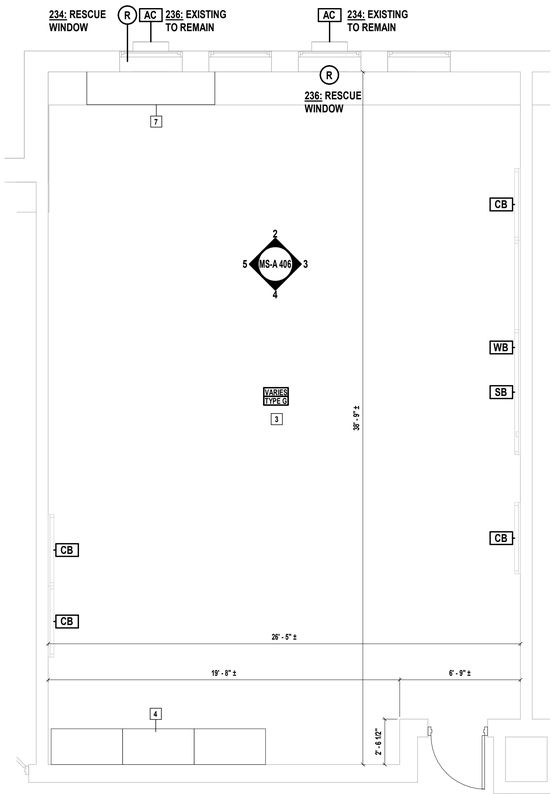

1 CLASSROOM TYPE 'G' PLAN


SCALE: 1/4" = 1'-0"

PROJECT NORTH

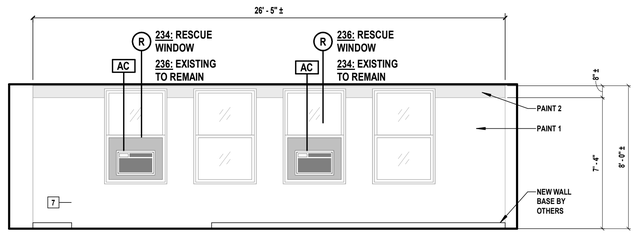


2 CLASSROOM TYPE 'G' ELEVATION

SCALE: 1/4" = 1'-0"

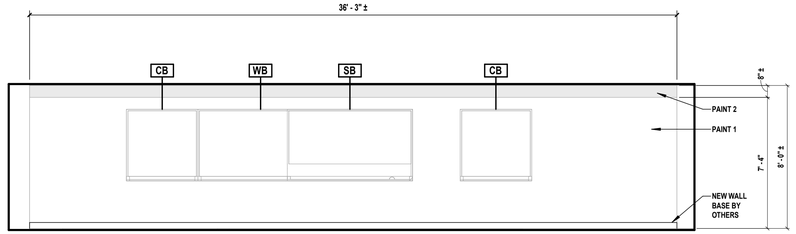


3 CLASSROOM TYPE 'G' ELEVATION

SCALE: 1/4" = 1'-0"

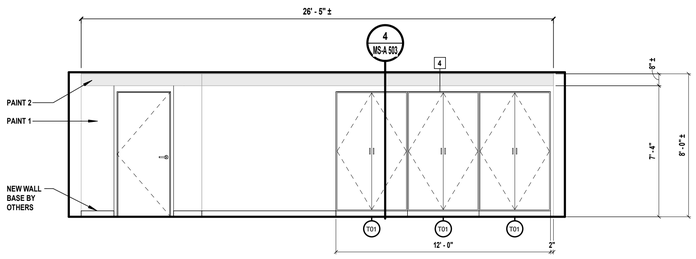


4 CLASSROOM TYPE 'G' ELEVATION

SCALE: 1/4" = 1'-0"

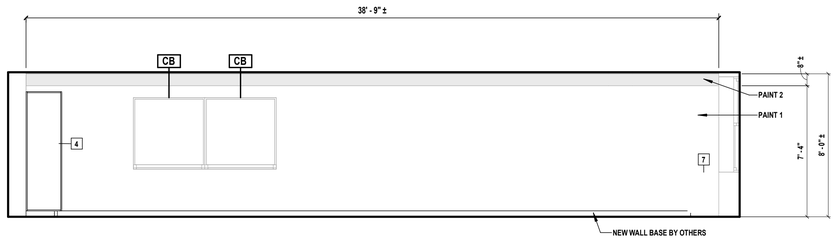

5 CLASSROOM TYPE 'G' ELEVATION

SCALE: 1/4" = 1'-0"

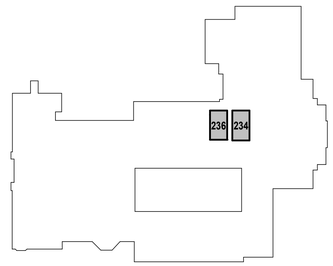

6 LEVEL 2 KEY PLAN - TYPE G

SCALE: 1" = 100'-0"

PROJECT NORTH

FINISH LEGEND - NON SCIENCE ROOM



WALL PAINT PATTERN:

PAINT 2: 8" TALL ACCENT STRIPE, BOTTOM @ 7'-4" A.F.F.
COLOR: SHOW STOPPER (SW#7588)

PAINT 1
COLOR: PASSIVE (SW#7064)

CASEWORK COUNTERTOP
MFR.: WILSONART
STYLE: QUARTZ
COLOR: NOVA SERRANA #Q4068

CASEWORK FINISH:
MFR.: FORMICA
STYLE: PLASTIC LAMINATE
TEXTURE: NATURELLE
COLOR: DARK ASH #F8575

FLOOR PLAN LEGEND

A101 / TYPE A	ROOM NUMBER / ROOM TYPE		EXISTING WINDOW TO REMAIN
11	KEYED SCOPE NOTE INDICATOR		EXISTING WALL TO REMAIN
XX	NEW DOOR TAG	R	INDICATES RESCUE WINDOW LOCATIONS
	EXISTING DOOR AND DOOR FRAME TO REMAIN.		FURNISH NEW DOOR AND FRAME. REFER TO DOOR SCHEDULE.

ABBREVIATIONS

AC	AIR CONDITIONING UNIT - RETAIN AND REINSTALL	WB	EXISTING WHITEBOARD - RETAIN AND REINSTALL
SB	EXISTING SMART BOARD - RETAIN AND REINSTALL	TS	TEACHER STATION - TURN OVER TO OWNER
BB	EXISTING BLACK BOARD - RETAIN AND REINSTALL	R	RESCUE WINDOW STICKER FURNISHED BY CONTRACTOR IF NONE EXISTS. APPLY TO GLAZING & WINDOW SHADES, WHERE APPLICABLE
CB	EXISTING CORK BOARD - RETAIN AND REINSTALL. U.O.N		

CONTRACT G SCOPE

3	PAINT WALLS	CAREFULLY REMOVE AND STORE ALL EXISTING WALL MOUNTED ITEMS, INCLUDING BUT NOT LIMITED TO: CORK BOARDS, WHITE BOARDS, BLACKBOARDS, SIGNAGE, ARTWORK, HOOKS, PROJECTORS, PROJECTOR BRACKETS, SCREENS, AND ALL DEVICES USED TO SECURE THESE ITEMS IN PLACE. PREPARE ALL WALLS TO RECEIVE NEW FINISHES INCLUDING FILING HOLES, REPAIRING CRACKS IN EXISTING WALLS, SANDING, AND PREPARING ALL SURFACES FOR A NEW PAINT FINISH. UPON COMPLETION OF WALL PAINT APPLICATION, REINSTALL EXISTING AND NEW OWNER PROVIDED WALL MOUNTED ITEMS INCLUDING BUT NOT LIMITED TO CORK BOARDS, WHITE BOARDS, SMARTBOARDS, SIGNAGE, ARTWORK, HOOKS, PROJECTORS, PROJECTOR BRACKETS, SCREENS, AND ALL DEVICES USED TO SECURE THESE ITEMS IN PLACE IN ACCORDANCE WITH ENLARGED CLASSROOM ELEVATIONS.
4	CASEWORK	FURNISH AND INSTALL NEW CASEWORK AND COUNTERS.
7	UNIT VENTILATORS	M CONTRACTOR TO FURNISH AND INSTALL NEW UNIT VENTILATOR, COORDINATE WITH MC.

CLASSROOM CASEWORK

Type Mark	Width	Depth	Height	Description
T01	4' - 0"	2' - 0"	7' - 0"	TALL CABINET - DOUBLE DOOR W/ SHELF

CLASSROOM TYPE "G"

Number	Scopes	Mirrored	Comments
234	1, 3, 4, 7	SHOWN MIRRORED	
236	1, 3, 4, 7		

CLASSROOM UPGRADES GENERAL NOTES

1. REFER TO CLASSROOM CASEWORK DETAILS ON ARCHITECTURAL CASEWORK DETAILS SHEET
2. ROLLER SHUTTERS TO REMAIN IN PLACE

H2M architects + engineers

1133 Westchester Avenue, Suite N-210
White Plains, NY 10605
914.358.5623 • www.h2m.com
NY Architecture & Landscape Architecture: No Certificate Required
NY Engineering Certificate of Authorization No.: 0018178

CONSULTANTS:

MARK	DATE	DESCRIPTION

REGISTERED ARCHITECT KATRINA PACHECO STATE OF NEW YORK 041183

09/30/2029
Exp. Date

KATRINA N. PACHECO, R.A.
NY PROFESSIONAL ARCHITECT Lic. No. 041183

"IN ACCORDANCE WITH ARTICLE 145, SECTION 7209 OF THE NYS EDUCATION LAW, ALTERATION OF THIS DOCUMENT EXCEPT BY A LICENSED PROFESSIONAL IS ILLEGAL."

DESIGNED BY:	DRAWN BY:	CHECKED BY:	REVIEWED BY:
A. PAPPAS	A. PAPPAS A. DUNN	S.MANDIC	K. PACHECO

PROJECT No:	DATE:	SCALE:
SMSD2507	OCTOBER 2026	AS SHOWN

CLIENT

SOMERS CENTRAL SCHOOL DISTRICT

VARIOUS UPGRADES AT SOMERS MIDDLE SCHOOL

250 US-202, SOMERS, NY 10589

SED#: 66-21-01-06-0-001-021

CONTRACT

CONTRACT G
GENERAL CONSTRUCTION

STATUS

FOR BID

SHEET TITLE


ENLARGED PLANS & ELEVATIONS
CLASSROOM UPGRADES
TYPE G

DRAWING No.

MS-A 406.00

C:\Users\APappas\Documents_Revit Backup\SMSD2507_Central25_A_apappasV6997.rvt

10/30/2026 1:14:30 PM

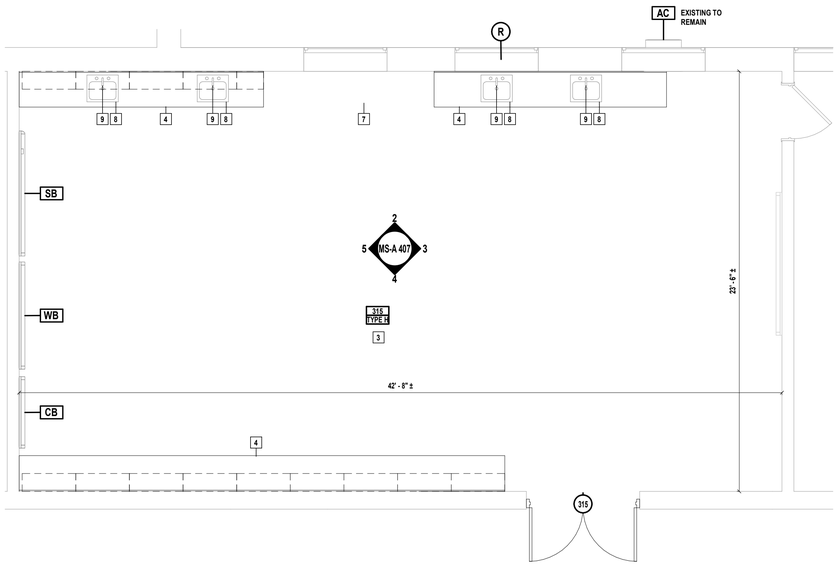

1 CLASSROOM TYPE 'H' PLAN - SCIENCE ROOM

SCALE: 1/4" = 1'-0"

PROJECT NORTH

FINISH LEGEND - SCIENCE ROOM



WALL PAINT PATTERN:

PAINT 2: 8" TALL ACCENT STRIPE, BOTTOM @ 7'-4" A.F.F.
COLOR: SHOW STOPPER (SW#7588)

PAINT 1
COLOR: PASSIVE (SW#7064)

CASEWORK COUNTERTOP

MFR.:	DURCON
MODEL:	MARINE EDGE EPOXY RESIN
COLOR:	BLACK

CASEWORK FINISH:

MFR.:	FORMICA
STYLE:	HPL LAMINATE
TEXTURE:	NATURELLE
COLOR:	DARK ASH #F8575

FLOOR PLAN LEGEND

A101 / TYPE A — ROOM NUMBER / ROOM TYPE	EXISTING WINDOW TO REMAIN
11 — KEYED SCOPE NOTE INDICATOR	EXISTING WALL TO REMAIN
XX — NEW DOOR TAG	R — INDICATES RESCUE WINDOW LOCATIONS
EXISTING DOOR AND DOOR FRAME TO REMAIN.	FURNISH NEW DOOR AND FRAME. REFER TO DOOR SCHEDULE.

ABBREVIATIONS

AC	AIR CONDITIONING UNIT - RETAIN AND REINSTALL	WB	EXISTING WHITEBOARD - RETAIN AND REINSTALL
SB	EXISTING SMART BOARD - RETAIN AND REINSTALL	TS	TEACHER STATION - TURN OVER TO OWNER
BB	EXISTING BLACK BOARD - RETAIN AND REINSTALL	R	RESCUE WINDOW STICKER FURNISHED BY CONTRACTOR IF NONE EXISTS. APPLY TO GLAZING & WINDOW SHADES, WHERE APPLICABLE
CB	EXISTING CORK BOARD - RETAIN AND REINSTALL. U.O.N		

CONTRACT G SCOPE


3	PAINT WALLS	CAREFULLY REMOVE AND STORE ALL EXISTING WALL MOUNTED ITEMS, INCLUDING BUT NOT LIMITED TO: CORK BOARDS, WHITE BOARDS, BLACKBOARDS, SIGNAGE, ARTWORK, HOOKS, PROJECTORS, PROJECTOR BRACKETS, SCREENS, AND ALL DEVICES USED TO SECURE THESE ITEMS IN PLACE. PREPARE ALL WALLS TO RECEIVE NEW FINISHES INCLUDING FILING HOLES, REPAIRING CRACKS IN EXISTING WALLS, SANDING, AND PREPARING ALL SURFACES FOR A NEW PAINT FINISH. UPON COMPLETION OF WALL PAINT APPLICATION, REINSTALL EXISTING AND NEW OWNER PROVIDED WALL MOUNTED ITEMS INCLUDING BUT NOT LIMITED TO CORK BOARDS, WHITE BOARDS, SMARTBOARDS, SIGNAGE, ARTWORK, HOOKS, PROJECTORS, PROJECTOR BRACKETS, SCREENS, AND ALL DEVICES USED TO SECURE THESE ITEMS IN PLACE IN ACCORDANCE WITH ENLARGED CLASSROOM ELEVATIONS.
4	CASEWORK	FURNISH AND INSTALL NEW CASEWORK AND COUNTERS.
7	UNIT VENTILATORS	M CONTRACTOR TO FURNISH AND INSTALL NEW UNIT VENTILATOR, COORDINATE WITH MC.
8	LAB SINKS	PROVIDE AND INSTALL NEW DROP-IN SCIENCE LAB SINK, COORDINATE WITH PC.
9	FAUCETS	P CONTRACTOR TO FURNISH AND INSTALL NEW FAUCET, COORDINATE WITH PC.

CLASSROOM CASEWORK

Type Mark	Width	Depth	Height	Description
B01	3' - 0"	2' - 0"	2' - 9"	BASE CABINET - ADA SINK
B02	3' - 0"	1' - 10"	2' - 8 1/2"	DOUBLE DOOR SINK BASE CABINET
B03	3' - 0"	1' - 10"	2' - 8 1/2"	BASE CABINET - 2 DOOR W/DRAWER
B06	3' - 0"	1' - 10"	2' - 8 1/2"	BASE CABINET - TWO OPEN SHELVES
B07	1' - 6"	1' - 10"	2' - 8 1/2"	BASE CABINET - TWO OPEN SHELVES
B09	2' - 0"	1' - 10"	2' - 8 1/2"	BASE CABINET - TWO OPEN SHELVES
W01	1' - 6"	1' - 0"	2' - 6"	WALL CABINET - SINGLE DOOR 2 SHELF
W04	3' - 0"	1' - 0"	2' - 6"	WALL CABINET - DOUBLE DOOR 2 SHELF
W05	3' - 0"	1' - 0"	1' - 6"	UPPER CABINET WITH DOUBLE DOOR
W07	3' - 0"	1' - 0"	2' - 6"	WALL CABINET - OPEN SHELF


CLASSROOM UPGRADES GENERAL NOTES

1. REFER TO CLASSROOM CASEWORK DETAILS ON ARCHITECTURAL CASEWORK DETAILS SHEET
2. ROLLER SHUTTERS TO REMAIN IN PLACE

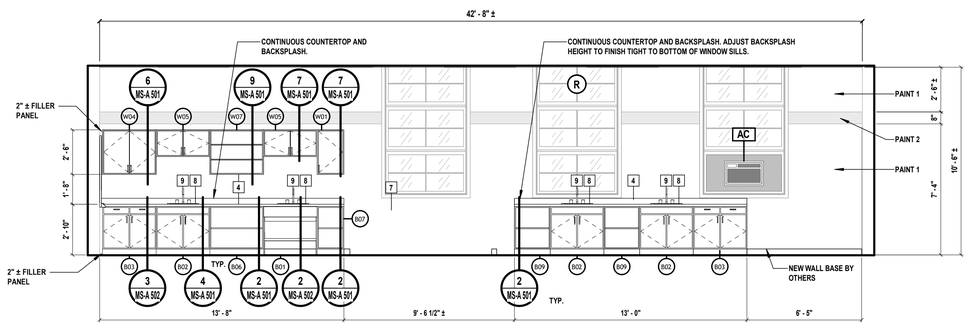


2 CLASSROOM TYPE 'H' ELEVATION - SCIENCE ROOM

SCALE: 1/4" = 1'-0"

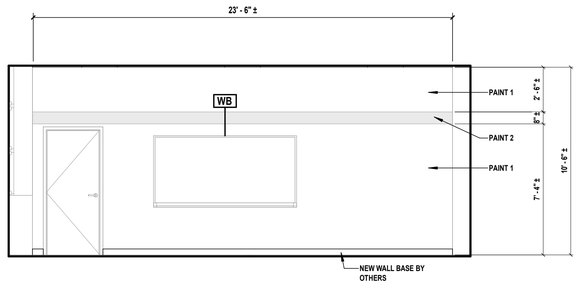


3 CLASSROOM TYPE 'H' ELEVATION - SCIENCE ROOM

SCALE: 1/4" = 1'-0"

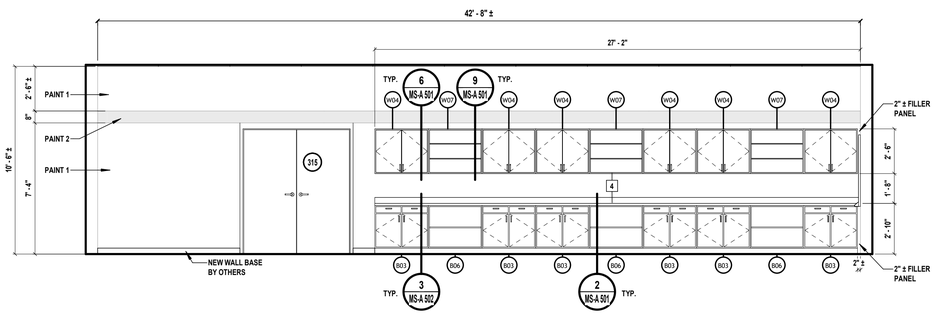


4 CLASSROOM TYPE 'H' ELEVATION - SCIENCE ROOM

SCALE: 1/4" = 1'-0"

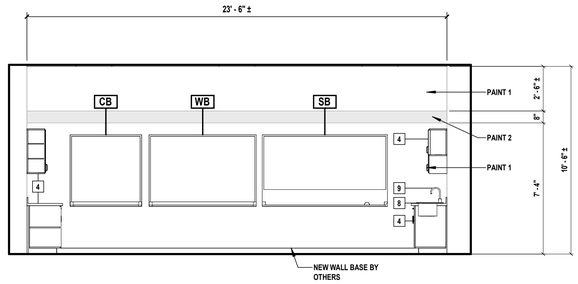

5 CLASSROOM TYPE 'H' ELEVATION - SCIENCE ROOM

SCALE: 1/4" = 1'-0"

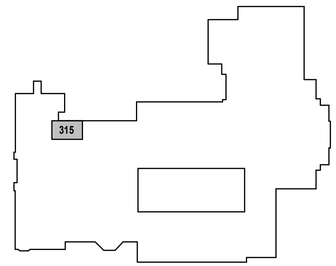

6 LEVEL 3 KEY PLAN - TYPE H

SCALE: 1" = 100'-0"

PROJECT NORTH

H 2 M architects + engineers

1133 Westchester Avenue, Suite N-210
White Plains, NY 10605
914.358.5623 • www.h2m.com
NY Architecture & Landscape Architecture: No Certificate Required
NY Engineering Certificate of Authorization No.: 0018178

CONSULTANTS:

MARK	DATE	DESCRIPTION

REGISTERED ARCHITECT KATRINA PACHECO STATE OF NEW YORK 041183

Katrina N. Pacheco 09/30/2029
Exp. Date

KATRINA N. PACHECO, R.A.
NY PROFESSIONAL ARCHITECT LIC. No. 041183

"IN ACCORDANCE WITH ARTICLE 145, SECTION 7209 OF THE NYS EDUCATION LAW, ALTERATION OF THIS DOCUMENT EXCEPT BY A LICENSED PROFESSIONAL IS ILLEGAL."

DESIGNED BY:	DRAWN BY:	CHECKED BY:	REVIEWED BY:
A. PAPPAS	A. PAPPAS A. DUNN	S.MANDIC	K. PACHECO

PROJECT No:	DATE:	SCALE:
SMSD2507	OCTOBER 2026	AS SHOWN

CLIENT

SOMERS CENTRAL SCHOOL DISTRICT

VARIOUS UPGRADES AT SOMERS MIDDLE SCHOOL

250 US-202, SOMERS, NY 10589

SED#: 66-21-01-06-0-001-021

CONTRACT

CONTRACT G & CONTRACT P GENERAL CONSTRUCTION

STATUS

FOR BID


SHEET TITLE

ENLARGED PLANS & ELEVATIONS CLASSROOM UPGRADES TYPE H-SCIENCE-RM 315

DRAWING No.

MS-A 407.00

C:\Users\APappas\Documents_Revit Backup\SMSD2507_Central25_A_apappasV6997.rvt
10/30/2026 1:14:31 PM

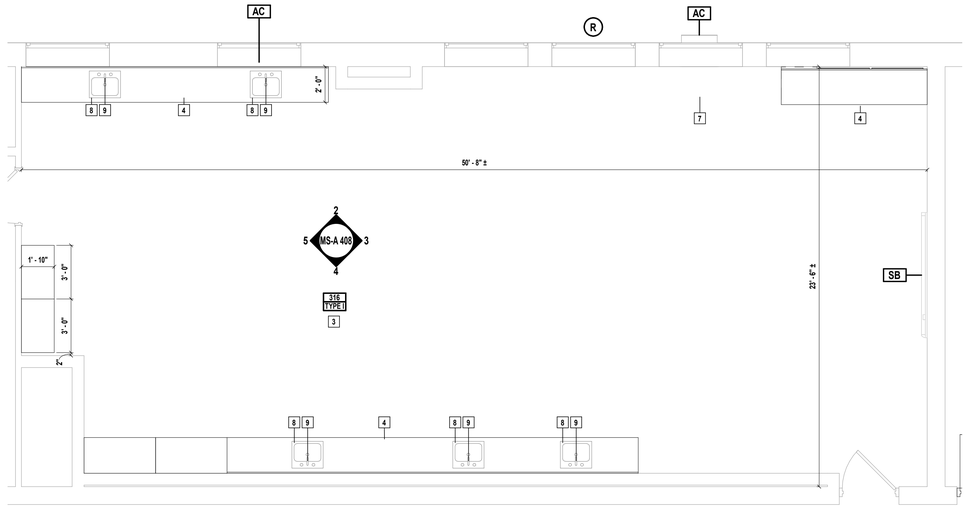

1 CLASSROOM TYPE 'I' PLAN - SCIENCE ROOM

SCALE: 1/4" = 1'-0"

PROJECT NORTH

FINISH LEGEND - SCIENCE ROOM



WALL PAINT PATTERN:

PAINT 2: 8" TALL ACCENT STRIPE, BOTTOM @ 7'-4" A.F.F.
COLOR: SHOW STOPPER (SW#7588)

PAINT 1
COLOR: PASSIVE (SW#7064)

CASEWORK COUNTERTOP

MFR.: DURCON
MODEL: MARINE EDGE EPOXY RESIN
COLOR: BLACK

CASEWORK FINISH:

MFR.: FORMICA
STYLE: HPL LAMINATE
TEXTURE: NATURELLE
COLOR: DARK ASH #F8575

FLOOR PLAN LEGEND

A101 / TYPE A	ROOM NUMBER / ROOM TYPE		EXISTING WINDOW TO REMAIN
11	KEYED SCOPE NOTE INDICATOR		EXISTING WALL TO REMAIN
XX	NEW DOOR TAG	R	INDICATES RESCUE WINDOW LOCATIONS
	EXISTING DOOR AND DOOR FRAME TO REMAIN.		FURNISH NEW DOOR AND FRAME. REFER TO DOOR SCHEDULE.

ABBREVIATIONS

AC	AIR CONDITIONING UNIT - RETAIN AND REINSTALL	WB	EXISTING WHITEBOARD - RETAIN AND REINSTALL
SB	EXISTING SMART BOARD - RETAIN AND REINSTALL	TS	TEACHER STATION - TURN OVER TO OWNER
BB	EXISTING BLACK BOARD - RETAIN AND REINSTALL	R	RESCUE WINDOW STICKER FURNISHED BY CONTRACTOR IF NONE EXISTS. APPLY TO GLAZING & WINDOW SHADES, WHERE APPLICABLE
CB	EXISTING CORK BOARD - RETAIN AND REINSTALL. U.O.N		

CONTRACT G SCOPE


3	PAINT WALLS	CAREFULLY REMOVE AND STORE ALL EXISTING WALL MOUNTED ITEMS, INCLUDING BUT NOT LIMITED TO: CORK BOARDS, WHITE BOARDS, BLACKBOARDS, SIGNAGE, ARTWORK, HOOKS, PROJECTORS, PROJECTOR BRACKETS, SCREENS, AND ALL DEVICES USED TO SECURE THESE ITEMS IN PLACE. PREPARE ALL WALLS TO RECEIVE NEW FINISHES INCLUDING FILING HOLES, REPAIRING CRACKS IN EXISTING WALLS, SANDING, AND PREPARING ALL SURFACES FOR A NEW PAINT FINISH. UPON COMPLETION OF WALL PAINT APPLICATION, REINSTALL EXISTING AND NEW OWNER PROVIDED WALL MOUNTED ITEMS INCLUDING BUT NOT LIMITED TO CORK BOARDS, WHITE BOARDS, SMARTBOARDS, SIGNAGE, ARTWORK, HOOKS, PROJECTORS, PROJECTOR BRACKETS, SCREENS, AND ALL DEVICES USED TO SECURE THESE ITEMS IN PLACE IN ACCORDANCE WITH ENLARGED CLASSROOM ELEVATIONS.
4	CASEWORK	FURNISH AND INSTALL NEW CASEWORK AND COUNTERS.
7	UNIT VENTILATORS	M CONTRACTOR TO FURNISH AND INSTALL NEW UNIT VENTILATOR, COORDINATE WITH MC.
8	LAB SINKS	PROVIDE AND INSTALL NEW DROP-IN SCIENCE LAB SINK, COORDINATE WITH PC.
9	FAUCETS	P CONTRACTOR TO FURNISH AND INSTALL NEW FAUCET, COORDINATE WITH PC.

CLASSROOM CASEWORK

Type Mark	Width	Depth	Height	Description
B01	3' - 0"	2' - 0"	2' - 9"	BASE CABINET - ADA SINK
B02	3' - 0"	1' - 10"	2' - 8 1/2"	DOUBLE DOOR SINK BASE CABINET
B03	3' - 0"	1' - 10"	2' - 8 1/2"	BASE CABINET - 2 DOOR W/DRAWER
B06	3' - 0"	1' - 10"	2' - 8 1/2"	BASE CABINET - TWO OPEN SHELVES
B09	2' - 0"	1' - 10"	2' - 8 1/2"	BASE CABINET - TWO OPEN SHELVES
T01	4' - 0"	2' - 0"	7' - 0"	TALL CABINET - DOUBLE DOOR W/ SHELF
T03	3' - 0"	1' - 10"	7' - 0"	TALL CABINET - DOUBLE DOOR W/ GLASS & SHELVES


CLASSROOM UPGRADES GENERAL NOTES

1. REFER TO CLASSROOM CASEWORK DETAILS ON ARCHITECTURAL CASEWORK DETAILS SHEET
2. ROLLER SHUTTERS TO REMAIN IN PLACE

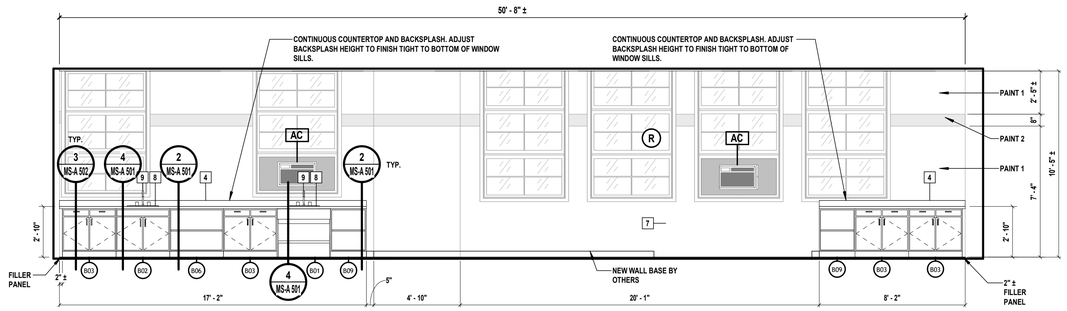


2 CLASSROOM TYPE 'I' EAST ELEVATION - SCIENCE ROOM

SCALE: 1/4" = 1'-0"

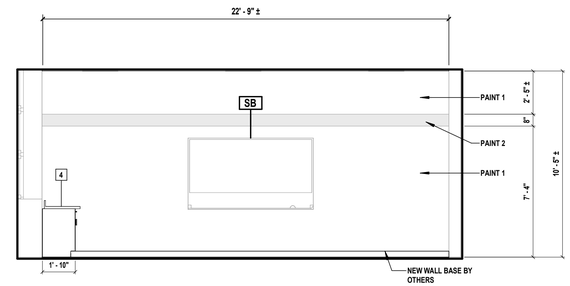


3 CLASSROOM TYPE 'I' SOUTH ELEVATION - SCIENCE ROOM

SCALE: 1/4" = 1'-0"

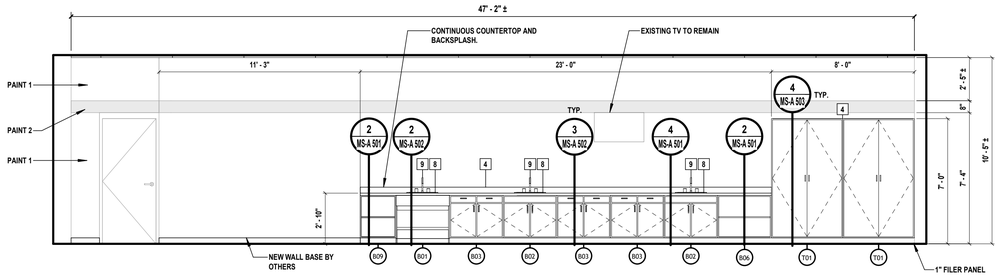


4 CLASSROOM TYPE 'I' WEST ELEVATION - SCIENCE ROOM

SCALE: 1/4" = 1'-0"

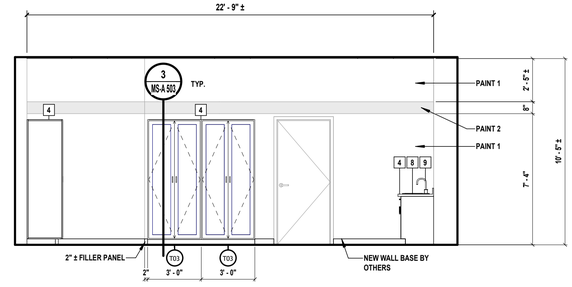

5 CLASSROOM TYPE 'I' NORTH ELEVATION - SCIENCE ROOM

SCALE: 1/4" = 1'-0"

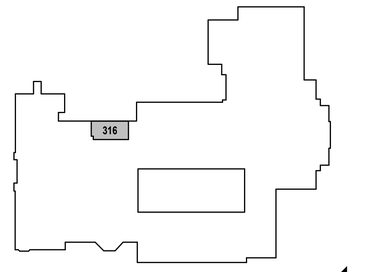

6 LEVEL 3 KEY PLAN - TYPE I

SCALE: 1" = 100'-0"

PROJECT NORTH

H2M architects + engineers

1133 Westchester Avenue, Suite N-210
White Plains, NY 10605
914.358.5623 • www.h2m.com
NY Architecture & Landscape Architecture: No Certificate Required
NY Engineering Certificate of Authorization No.: 0018178

CONSULTANTS:

MARK	DATE	DESCRIPTION

REGISTERED ARCHITECT KATRINA PACHECO 041183 STATE OF NEW YORK

09/30/2029
KATRINA N. PACHECO, R.A.
NY PROFESSIONAL ARCHITECT Lic. No. 041183 Exp. Date

"IN ACCORDANCE WITH ARTICLE 145, SECTION 7209 OF THE NYS EDUCATION LAW, ALTERATION OF THIS DOCUMENT EXCEPT BY A LICENSED PROFESSIONAL IS ILLEGAL."

DESIGNED BY:	DRAWN BY:	CHECKED BY:	REVIEWED BY:
A. PAPPAS	A. PAPPAS A. DUNN	S.MANDIC	K. PACHECO

PROJECT No:	DATE:	SCALE:
SMSD2507	OCTOBER 2026	AS SHOWN

CLIENT

SOMERS CENTRAL SCHOOL DISTRICT

VARIOUS UPGRADES AT SOMERS MIDDLE SCHOOL

250 US-202, SOMERS, NY 10589

SED#: 66-21-01-06-0-001-021

CONTRACT

CONTRACT G & CONTRACT P GENERAL CONSTRUCTION

STATUS

FOR BID

SHEET TITLE


ENLARGED PLANS & ELEVATIONS CLASSROOM UPGRADES TYPE I-SCIENCE-RM 316

DRAWING No.

MS-A 408.00

C:\Users\APappas\Documents_Revit Backup\SMSD2507_Central25_A_apappas\V6997.rvt


10/30/2026 1:14:32 PM

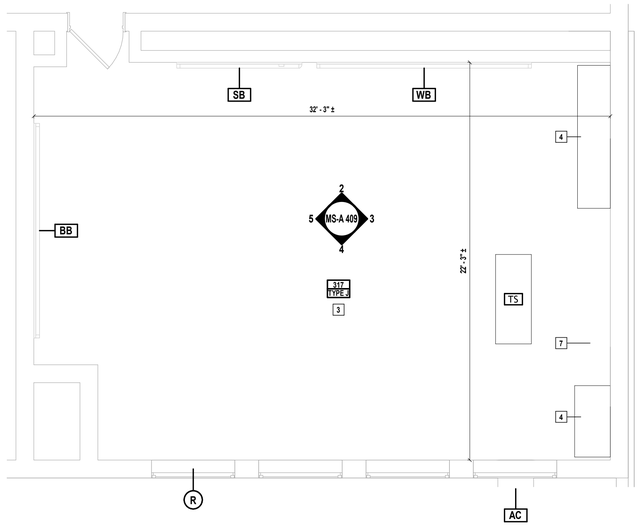

1 CLASSROOM TYPE 'J' PLAN


SCALE: 1/4" = 1'-0"

PROJECT NORTH

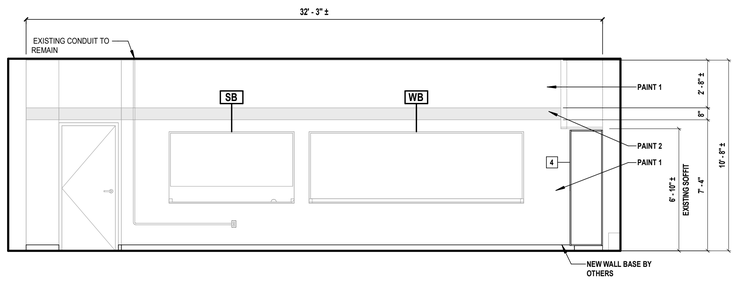


2 CLASSROOM TYPE 'J' EAST ELEVATION

SCALE: 1/4" = 1'-0"

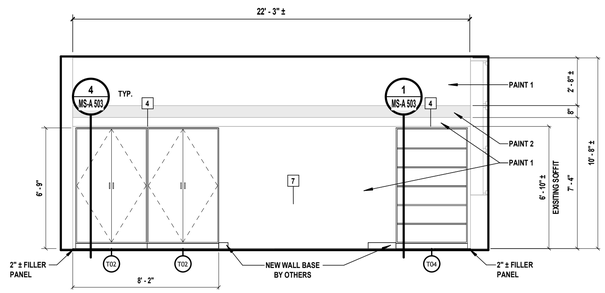


3 CLASSROOM TYPE 'J' SOUTH ELEVATION

SCALE: 1/4" = 1'-0"

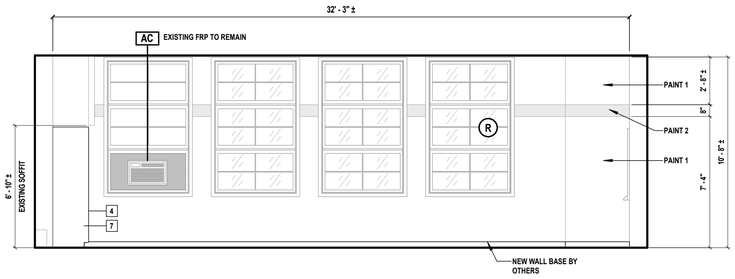

4 CLASSROOM TYPE 'J' WEST ELEVATION

SCALE: 1/4" = 1'-0"

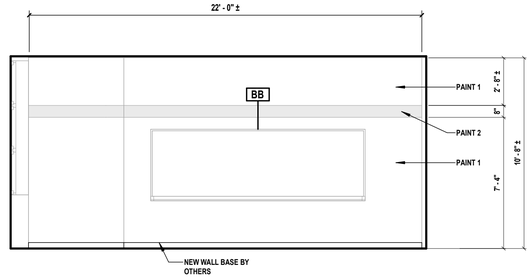

5 CLASSROOM TYPE 'J' NORTH ELEVATION

SCALE: 1/4" = 1'-0"

FINISH LEGEND - NON SCIENCE ROOM



WALL PAINT PATTERN:

PAINT 2: 8" TALL ACCENT STRIPE, BOTTOM @ 7'-4" A.F.F.
COLOR: SHOW STOPPER (SW#7588)

PAINT 1
COLOR: PASSIVE (SW#7064)

CASEWORK COUNTERTOP
MFR.: WILSONART
STYLE: QUARTZ
COLOR: NOVA SERRANA #Q4068

CASEWORK FINISH:
MFR.: FORMICA
STYLE: PLASTIC LAMINATE
TEXTURE: NATURELLE
COLOR: DARK ASH #F8575

FLOOR PLAN LEGEND

A101 / TYPE A — ROOM NUMBER / ROOM TYPE	EXISTING WINDOW TO REMAIN
11 — KEYED SCOPE NOTE INDICATOR	EXISTING WALL TO REMAIN
XX — NEW DOOR TAG	R — INDICATES RESCUE WINDOW LOCATIONS
EXISTING DOOR AND DOOR FRAME TO REMAIN.	FURNISH NEW DOOR AND FRAME. REFER TO DOOR SCHEDULE.

ABBREVIATIONS

AC	AIR CONDITIONING UNIT - RETAIN AND REINSTALL	WB	EXISTING WHITEBOARD - RETAIN AND REINSTALL
SB	EXISTING SMART BOARD - RETAIN AND REINSTALL	TS	TEACHER STATION - TURN OVER TO OWNER
BB	EXISTING BLACK BOARD - RETAIN AND REINSTALL	R	RESCUE WINDOW STICKER FURNISHED BY CONTRACTOR IF NONE EXISTS. APPLY TO GLAZING & WINDOW SHADES, WHERE APPLICABLE
CB	EXISTING CORK BOARD - RETAIN AND REINSTALL. U.O.N		

CONTRACT G SCOPE


3	PAINT WALLS	CAREFULLY REMOVE AND STORE ALL EXISTING WALL MOUNTED ITEMS, INCLUDING BUT NOT LIMITED TO: CORK BOARDS, WHITE BOARDS, BLACKBOARDS, SIGNAGE, ARTWORK, HOOKS, PROJECTORS, PROJECTOR BRACKETS, SCREENS, AND ALL DEVICES USED TO SECURE THESE ITEMS IN PLACE. PREPARE ALL WALLS TO RECEIVE NEW FINISHES INCLUDING FILING HOLES, REPAIRING CRACKS IN EXISTING WALLS, SANDING, AND PREPARING ALL SURFACES FOR A NEW PAINT FINISH. UPON COMPLETION OF WALL PAINT APPLICATION, REINSTALL EXISTING AND NEW OWNER PROVIDED WALL MOUNTED ITEMS INCLUDING BUT NOT LIMITED TO CORK BOARDS, WHITE BOARDS, SMARTBOARDS, SIGNAGE, ARTWORK, HOOKS, PROJECTORS, PROJECTOR BRACKETS, SCREENS, AND ALL DEVICES USED TO SECURE THESE ITEMS IN PLACE IN ACCORDANCE WITH ENLARGED CLASSROOM ELEVATIONS.
4	CASEWORK	FURNISH AND INSTALL NEW CASEWORK AND COUNTERS.
7	UNIT VENTILATORS	M CONTRACTOR TO FURNISH AND INSTALL NEW UNIT VENTILATOR, COORDINATE WITH MC.

CLASSROOM CASEWORK

Type Mark	Width	Depth	Height	Description
T02	4' - 0"	1' - 10"	6' - 9"	TALL CABINET - DOUBLE DOOR W/ SHELF
T04	4' - 0"	2' - 0"	6' - 9"	TALL CABINET - OPEN SHELF

CLASSROOM UPGRADES GENERAL NOTES

1. REFER TO CLASSROOM CASEWORK DETAILS ON ARCHITECTURAL CASEWORK DETAILS SHEET
2. ROLLER SHUTTERS TO REMAIN IN PLACE

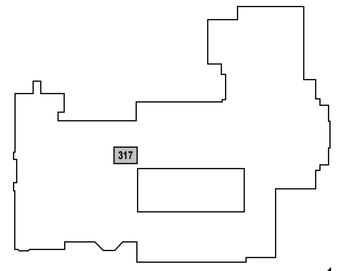

6 LEVEL 3 KEY PLAN - TYPE J

SCALE: 1" = 100'-0"

PROJECT NORTH

H2M architects + engineers
1133 Westchester Avenue, Suite N-210
White Plains, NY 10605
914.358.5623 • www.h2m.com
NY Architecture & Landscape Architecture: No Certificate Required
NY Engineering Certificate of Authorization No.: 0018178

CONSULTANTS:

MARK	DATE	DESCRIPTION

REGISTERED ARCHITECT KATRINA PACHECO 041183 STATE OF NEW YORK

09/30/2029
KATRINA N. PACHECO, R.A.
NY PROFESSIONAL ARCHITECT Lic. No. 041183
Exp. Date

"IN ACCORDANCE WITH ARTICLE 145, SECTION 7209 OF THE NYS EDUCATION LAW, ALTERATION OF THIS DOCUMENT EXCEPT BY A LICENSED PROFESSIONAL IS ILLEGAL."

DESIGNED BY:	DRAWN BY:	CHECKED BY:	REVIEWED BY:
A. PAPPAS	A. PAPPAS A. DUNN	S.MANDIC	K. PACHECO

PROJECT No:	DATE:	SCALE:
SMSD2507	OCTOBER 2026	AS SHOWN

CLIENT

SOMERS CENTRAL SCHOOL DISTRICT

VARIOUS UPGRADES AT SOMERS MIDDLE SCHOOL

250 US-202, SOMERS, NY 10589

SED#: 66-21-01-06-0-001-021

CONTRACT

CONTRACT G
GENERAL CONSTRUCTION

STATUS

FOR BID

SHEET TITLE


ENLARGED PLANS & ELEVATIONS
CLASSROOM UPGRADES
TYPE J-RM 317

DRAWING No.

MS-A 409.00

C:\Users\APappas\Documents_Revit Backup\SMSD2507_Central25_A_apappasV6997.rvt

10/30/2026 1:14:33 PM

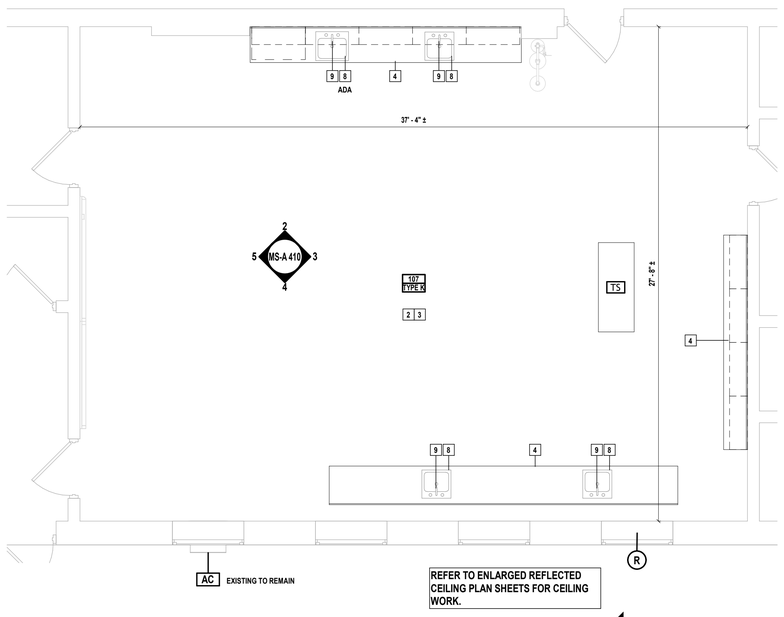

1 TYPICAL CLASSROOM TYPE 'K' PLAN - SCIENCE ROOM

SCALE: 1/4" = 1'-0"

PROJECT NORTH

FINISH LEGEND - SCIENCE ROOM



WALL PAINT PATTERN:

PAINT 2: 8" TALL ACCENT STRIPE, BOTTOM @ 7'-4" A.F.F.
COLOR: SHOW STOPPER (SW#7588)

PAINT 1
COLOR: PASSIVE (SW#7064)

CASEWORK COUNTERTOP

MFR.: DURCON
MODEL: MARINE EDGE EPOXY RESIN
COLOR: BLACK

CASEWORK FINISH:

MFR.: FORMICA
STYLE: HPL LAMINATE
TEXTURE: NATURELLE
COLOR: DARK ASH #F8575

FLOOR PLAN LEGEND

A101 / TYPE A — ROOM NUMBER / ROOM TYPE	EXISTING WINDOW TO REMAIN
11 — KEYED SCOPE NOTE INDICATOR	EXISTING WALL TO REMAIN
XX — NEW DOOR TAG	R — INDICATES RESCUE WINDOW LOCATIONS
EXISTING DOOR AND DOOR FRAME TO REMAIN.	FURNISH NEW DOOR AND FRAME. REFER TO DOOR SCHEDULE.

ABBREVIATIONS

AC	AIR CONDITIONING UNIT - RETAIN AND REINSTALL	WB	EXISTING WHITEBOARD - RETAIN AND REINSTALL
SB	EXISTING SMART BOARD - RETAIN AND REINSTALL	TS	TEACHER STATION - TURN OVER TO OWNER
BB	EXISTING BLACK BOARD - RETAIN AND REINSTALL	R	RESCUE WINDOW STICKER FURNISHED BY CONTRACTOR IF NONE EXISTS. APPLY TO GLAZING & WINDOW SHADES, WHERE APPLICABLE
CB	EXISTING CORK BOARD - RETAIN AND REINSTALL. U.O.N		

CONTRACT G SCOPE


2	NEW CEILING	INSTALL NEW SUSPENDED CEILING SYSTEM WITH 2'X2' LAY-IN ACOUSTIC PANELS. SAND, PRIME, AND PAINT ALL EXISTING SOFFITS. EC SHALL STORE AND REINSTALL ALL EXISTING ELECTRICAL EQUIPMENT INCLUDING,BUT NOT LIMITED TO ALL SPEAKERS, SMOKE DETECTORS, STROBES, LIGHTS.MC SHALL SUPPLY AND INSTALL ALL SUPPLY AND RETURN GRILLES BACK TO THEIR ORIGINAL LOCATIONS. cOORDINATE WITH EC AND MC FOR FULL EXTENT OF WORK.
3	PAINT WALLS	CAREFULLY REMOVE AND STORE ALL EXISTING WALL MOUNTED ITEMS, INCLUDING BUT NOT LIMITED TO: CORK BOARDS, WHITE BOARDS, BLACKBOARDS, SIGNAGE, ARTWORK, HOOKS, PROJECTORS, PROJECTOR BRACKETS, SCREENS, AND ALL DEVICES USED TO SECURE THESE ITEMS IN PLACE. PREPARE ALL WALLS TO RECEIVE NEW FINISHES INCLUDING FILING HOLES, REPAIRING CRACKS IN EXISTING WALLS, SANDING, AND PREPARING ALL SURFACES FOR A NEW PAINT FINISH. UPON COMPLETION OF WALL PAINT APPLICATION, REINSTALL EXISTING AND NEW OWNER PROVIDED WALL MOUNTED ITEMS INCLUDING BUT NOT LIMITED TO CORK BOARDS, WHITE BOARDS, SMARTBOARDS, SIGNAGE, ARTWORK, HOOKS, PROJECTORS, PROJECTOR BRACKETS, SCREENS, AND ALL DEVICES USED TO SECURE THESE ITEMS IN PLACE IN ACCORDANCE WITH ENLARGED CLASSROOM ELEVATIONS.
4	CASEWORK	FURNISH AND INSTALL NEW CASEWORK AND COUNTERS.
8	LAB SINKS	PROVIDE AND INSTALL NEW DROP-IN SCIENCE LAB SINK, COORDINATE WITH PC.
9	FAUCETS	P CONTRACTOR TO FURNISH AND INSTALL NEW FAUCET, COORDINATE WITH PC.

CLASSROOM CASEWORK

Type Mark	Width	Depth	Height	Description
B01	3' - 0"	2' - 0"	2' - 9"	BASE CABINET - ADA SINK
B02	3' - 0"	1' - 10"	2' - 8 1/2"	DOUBLE DOOR SINK BASE CABINET
B03	3' - 0"	1' - 10"	2' - 8 1/2"	BASE CABINET - 2 DOOR W/DRAWER
B05	1' - 6"	1' - 10"	2' - 8 1/2"	BASE CABINET- 1 DOOR W/DRAWER
B06	3' - 0"	1' - 10"	2' - 8 1/2"	BASE CABINET - TWO OPEN SHELVES
B08	3' - 0"	1' - 3"	2' - 8 1/2"	BASE CABINET - TWO OPEN SHELVES
B10	3' - 0"	1' - 10"	2' - 8 1/2"	BASE CABINET - FOUR DRAWER
W04	3' - 0"	1' - 0"	2' - 6"	WALL CABINET - DOUBLE DOOR 2 SHELF
W06	3' - 0"	1' - 0"	1' - 6"	WALL CABINET - OPEN SHELF


CLASSROOM UPGRADES GENERAL NOTES

1. REFER TO CLASSROOM CASEWORK DETAILS ON ARCHITECTURAL CASEWORK DETAILS SHEET
2. ROLLER SHUTTERS TO REMAIN IN PLACE

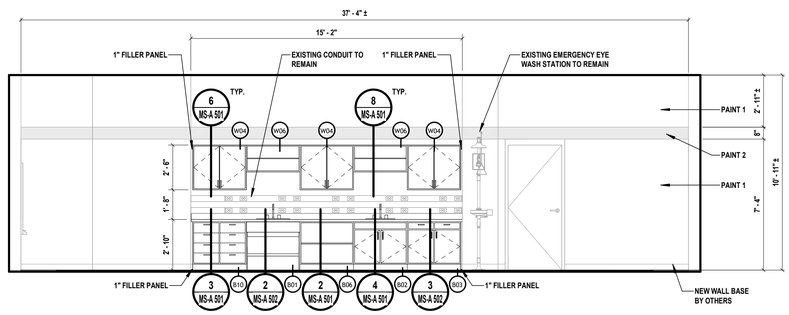


2 CLASSROOM TYPE 'K' ELEVATION - SCIENCE ROOM

SCALE: 1/4" = 1'-0"

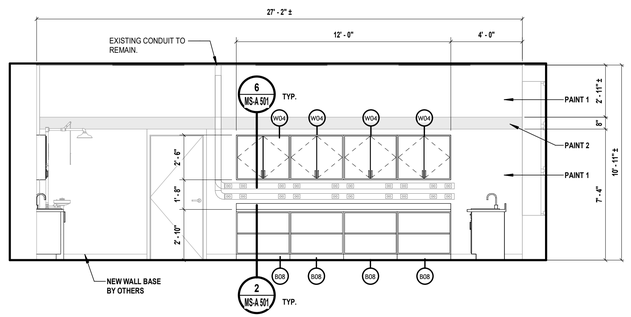


3 CLASSROOM TYPE 'K' ELEVATION - SCIENCE ROOM

SCALE: 1/4" = 1'-0"

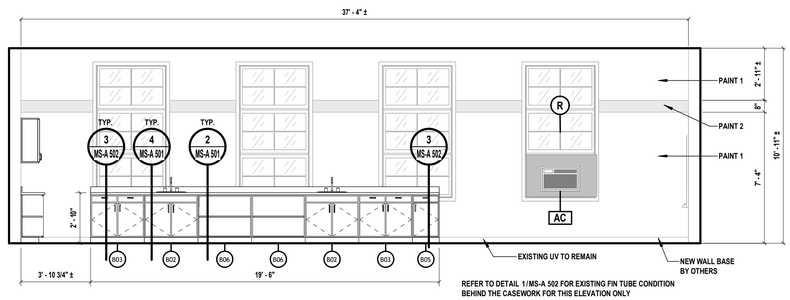


4 CLASSROOM TYPE 'K' ELEVATION - SCIENCE ROOM

SCALE: 1/4" = 1'-0"

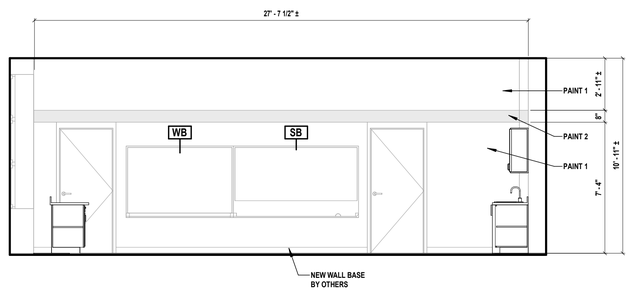

5 CLASSROOM TYPE 'K' ELEVATION - SCIENCE ROOM

SCALE: 1/4" = 1'-0"

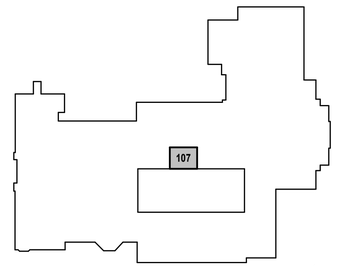

6 LEVEL 1 KEY PLAN - TYPE K

SCALE: 1" = 100'-0"

PROJECT NORTH

H2M architects + engineers
1133 Westchester Avenue, Suite N-210
White Plains, NY 10605
914.358.5623 • www.h2m.com
NY Architecture & Landscape Architecture: No Certificate Required
NY Engineering Certificate of Authorization No.: 0018178

CONSULTANTS:

MARK	DATE	DESCRIPTION

REGISTERED ARCHITECT KATRINA PACHECO STATE OF NEW YORK 041183

09/30/2029
KATRINA N. PACHECO, R.A.
NY PROFESSIONAL ARCHITECT Lic. No. 041183
Exp. Date

"IN ACCORDANCE WITH ARTICLE 145, SECTION 7209 OF THE NYS EDUCATION LAW, ALTERATION OF THIS DOCUMENT EXCEPT BY A LICENSED PROFESSIONAL IS ILLEGAL."

DESIGNED BY:	DRAWN BY:	CHECKED BY:	REVIEWED BY:
A. PAPPAS	A. PAPPAS A. DUNN	S.MANDIC	K. PACHECO

PROJECT No:	DATE:	SCALE:
SMSD2507	OCTOBER 2026	AS SHOWN

CLIENT

SOMERS CENTRAL SCHOOL DISTRICT

VARIOUS UPGRADES AT SOMERS MIDDLE SCHOOL

250 US-202, SOMERS, NY 10589

SED#: 66-21-01-06-0-001-021

CONTRACT

CONTRACT G GENERAL CONSTRUCTION

STATUS

FOR BID

SHEET TITLE

ENLARGED PLANS & ELEVATIONS CLASSROOM UPGRADES TYPE K-SCIENCE-RM 107

DRAWING No.

MS-A 410.00

C:\Users\APappas\Documents_Revit Backup\SMSD2507_Central25_A_apappasV6997.rvt

10/30/2026 11:14:35 PM

FINISH SCHEDULE

NAME	FLOORING		NORTH WALL		EAST WALL		SOUTH WALL		WEST WALL		COMMENTS
	FINISH	BASE	MAT.	FIN.	MAT.	FIN.	MAT.	FIN.	MAT.	FIN.	
FACULTY TOILET	EPF-1	EPF-1	EXIST	E.P.	EXIST	E.P.	EXIST	E.P.	EXIST	E.P.	
MEN'S TOILET	EPF-1	EPF-1	EXIST	E.P.	EXIST	E.P.	EXIST	E.P.	EXIST	E.P.	


NOTE: FLOORING IS NOT APART OF CONTRACT 'G' AND WILL BE PROVIDED AND INSTALLED BY SEPARATE FLOORING CONTRACT. GC SHALL COORDINATE WORK SEQUENCING AND SCHEDULE WITH FLOORING CONTRACTOR

DOOR TYPE NOTES

1. FRAMES AND DOORS SCHEDULED FOR EXISTING OPENING - VERIFY IN FIELD EXISTING OPENING SIZES AND RECORD ON SHOP DRAWINGS.
2. ALL DOORS ARE TO BE ADJUSTED TO ELIMINATE RATTLE AND OR PLAY WHEN DOOR IS LATCHED
3. SLOPED ALUMINUM THRESHOLDS AT ALL EXTERIOR DOORS
4. ALL DOORS ARE TO HAVE STOPS
5. UNDERCUT DOORS WHERE MARBLE THRESHOLDS ARE CALLED OUT INSTALL KICKPLATES ON PUSH SIDE OF DOOR (TYP).
6. FIRE RATED DOORS AND FRAMES REQUIRE LABELS
7. BACKER ROD AND SEALANT SHALL BE PROVIDED AT ALL LOCATIONS WHERE DOOR/WINDOW FRAMES MEET OTHER FINISHES
8. ALL GLAZING IN DOORS, FIXED SIDE PANELS ADJOINING DOORS, INTERIOR PARTITIONS WHERE GLAZING EXTENDS TO WITHIN 1'-6" OF FINISHED FLOOR AND GLASS PANELS GREATER THAN 9 SF TO BE FULLY TEMPERED SAFETY GLASS PER CHAPTER 24 OF THE 2020 BCNYS.

FINISH ABBREVIATIONS

CG	CORNER GUARD	P.T./PT	PAINT
C.M.U.	CONCRETE MASONRY UNIT	S.A.C./SAC	SUSPENDED ACOUSTICAL CEILING
CONC.	CONCRETE	STRUCT.	STRUCTURE
C.F.T./CFT	CERAMIC FLOOR TILE	V.C.T./VCT	VINYL COMPOSITE TILE
C.W.T./CWT	CERAMIC WALL TILE	EXIST.	EXISTING
D.F.	DRINKING FOUNTAIN	EXT	EXTERIOR
E.P.	EPOXY WALL PAINT	HM	HOLLOW METAL
EPF-1	EPOXY FLOORING	U.S.	UNDERSIDE
EXP.	EXPOSED		
G.W.B./GWB	GYPSUM WALL BOARD		
L.V.T./LVT	LUXURY VINYL TILE		
R.B./RB	RUBBER BASE		

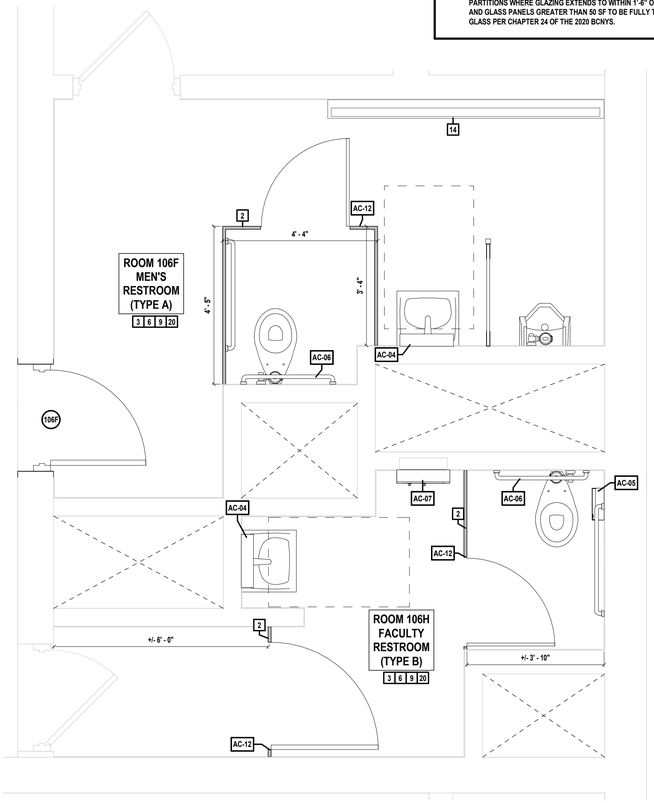

NOTE: ALL EXISTING WALLS ARE REMAINING. THE NEW ACCESSORIES AND PARTITIONS THAT ARE BEING INSTALLED WILL BE SIMILAR MODELS AND IN THE SAME LOCATIONS AS EXISTING CONDITIONS.

1 BATHROOM TYPES A & B - PROPOSED
SCALE: 1/2" = 1'-0"

PROJECT NORTH

GENERAL CONSTRUCTION NOTES


1. TOILET ROOM DIMENSIONS ARE APPROXIMATE. CONTRACTOR SHALL FIELD VERIFY ALL DIMENSIONS FOR QUANTITY TAKEOFFS AND FABRICATION OF MATERIALS.
2. VERIFY EXACT LAYOUT COMPATIBILITY WITH ALL EXISTING CONDITIONS BEFORE BEGINNING WORK.
3. PLUMBING CONTRACTOR SHALL ADJUST LOCATIONS OF WATER SUPPLIES AND WASTE AS REQUIRED FOR NEW FIXTURES.
4. ALL WORK SHALL BE IN COMPLIANCE WITH ALL FEDERAL AND NEW YORK STATE APPLICABLE BUILDING AND LIFE AND SAFETY REGULATIONS.
5. CONTRACTOR SHALL INSTALL WALL TILES SO THAT THEY ARE VERTICALLY PLUMB WITHIN 1/8" FROM THE FACE OF THE BASE TILE TO THE FACE OF THE UPPERMOST TILE.
6. REPAIR, RESTORE, AND REFINISH TO ORIGINAL APPEARANCE ALL WALL AND CEILING FINISHES THAT WERE DISTURBED IN THE COMPLETION OF THE WORK.
7. PROVIDE AND TURN OVER TO THE SCHOOL DISTRICT ALL EXTRA MAINTENANCE MATERIALS IN THE QUANTITIES INDICATED WITHIN THE SPECIFICATIONS.
8. PRIOR TO BEGINNING INSTALLING NEW CEILINGS, THE CONTRACTOR SHALL DETERMINE THE SET-OUT POINT AND REVIEW WITH THE ARCHITECT. THE INTENT IS TO HAVE FULL TILES CENTERED BETWEEN WALLS EACH DIRECTION. CUT TILES WILL ONLY BE USED ALONG THE PERIMETER OF THE NEW SPACE WITH A MINIMUM DIMENSION OF FOUR (4) INCHES IN ANY DIRECTION.
9. VERIFY LOCATION OF ALL ACCESSORIES PRIOR TO INSTALLATION WITH OWNER & ARCHITECT

CONSTRUCTION NOTES - CONTRACT G


2	PARTITION SYSTEM	INSTALL NEW BATHROOM PARTITIONS.
3	WALL PAINT	PROVIDE NEW WALL PAINT. REFER ACCENT PAINT DETAIL FOR LAYOUT.
6	ACCESSORY FIXTURES	PROVIDE WALL MOUNTED ACCESSORY FIXTURES, WHICH INCLUDE SANITARY NAPKIN DISPENSER, SANITARY NAPKIN DISPOSAL, MIRROR, GRAB BARS, ETC.
9	WALL REPAIRS	PATCH AND REPAIR WALL FINISHES AROUND PLUMBING FIXTURES AND PENETRATIONS.
14	RADIATOR COVER	PROVIDE NEW RADIATOR COVER IN KIND.
20	WALL MOUNTED DEVICES	EXISTING ELECTRICAL DEVICES ON WALL TO REMAIN. PROTECT DURING APPLICATION OF NEW WALL PAINT, VERIFY LOCATION IN FIELD.

ACCESSRY SCHEDULE


FIXTURE NO.	NAME	BRAND	MODEL #	QUANTITY	ADA
AC-04	FIXED TILT MIRROR	BRADLEY CORPORATION	740	2	
AC-05	SANITARY NAPKIN DISPOSAL	BRADLEY CORPORATION	4722-150000	1	
AC-06	GRAB BARS			2	
AC-07	SANITARY NAPKIN VENDOR, @ 42" AFF	BRADLEY CORPORATION	4017-11	1	
AC-12	PARTITION SYSTEM	SCRANTON PRODUCTS	HINY HIDERS	3	

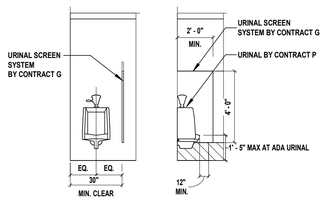

4 URINAL - ACCESSIBLE
SCALE: 1/4" = 1'-0"

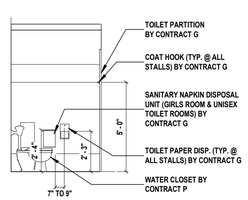


5 TOILET - TYPICAL
SCALE: 1/4" = 1'-0"

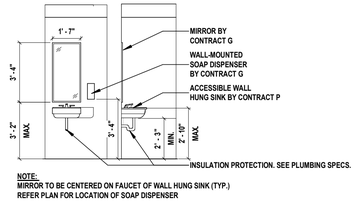

NOTE:
MIRROR TO BE CENTERED ON FAUCET OF WALL HUNG SINK (TYP.)
REFER PLAN FOR LOCATION OF SOAP DISPENSER


6 WALL HUNG SINK
SCALE: 1/4" = 1'-0"

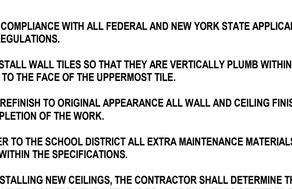

3 PAINT ACCENT WALL
SCALE: 1/4" = 1'-0"

KEY PLAN LEGEND

ALTERATION LEVEL 1
AREAS OF WORK

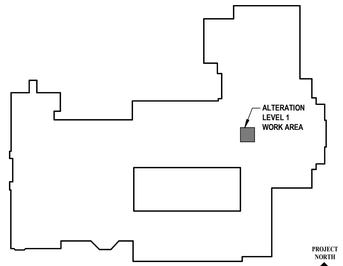

PROJECT NORTH

KEY PLAN - FIRST FLOOR
SCALE: 1" = 100'-0"

H 2 M architects + engineers

1133 Westchester Avenue, Suite N-210
White Plains, NY 10605
914.358.5623 • www.h2m.com
NY Architecture & Landscape Architecture: No Certificate Required
NY Engineering Certificate of Authorization No.: 0018178

CONSULTANTS:

MARK	DATE	DESCRIPTION

REGISTERED ARCHITECT
KATRINA PACHECO
041183
STATE OF NEW YORK

09/30/2029
Exp. Date

KATRINA N. PACHECO, R.A.
NY PROFESSIONAL ARCHITECT Lic. No. 041183

"IN ACCORDANCE WITH ARTICLE 145, SECTION 7209 OF THE NYS EDUCATION LAW, ALTERATION OF THIS DOCUMENT EXCEPT BY A LICENSED PROFESSIONAL IS ILLEGAL."

DESIGNED BY:	DRAWN BY:	CHECKED BY:	REVIEWED BY:
M. LUCK	M. LUCK	S. MANDIC	K. PACHECO

PROJECT No:	DATE:	SCALE:
SMSD2507	OCTOBER 2026	AS SHOWN

CLIENT

SOMERS CENTRAL SCHOOL DISTRICT

VARIOUS UPGRADES AT SOMERS MIDDLE SCHOOL

250 US-202, SOMERS, NY 10589

SED#: 66-21-01-06-0-001-021

CONTRACT

CONTRACT G
GENERAL CONSTRUCTION

STATUS

FOR BID

SHEET TITLE

RESTROOM UPGRADES PROPOSED PLAN


DRAWING No.

MS-A 430.0


X:\SMSD (Somers School District)\SMSD2507 (SMS Phase 2-Various Upgrades)\02-BIM-CADD\Con-Docs\08 Architectural\Bathroom Upgrades\SMSD2507_Bathroom Upgrades.rvt
11/19/2026 9:31:34 AM




1 MASONRY POINTING
SCALE: 1 1/2" = 1'-0"

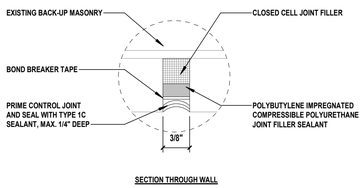


2 EXTERIOR MASONRY WALL - CONTROL JOINT-SECTION
SCALE: 12" = 1'-0"

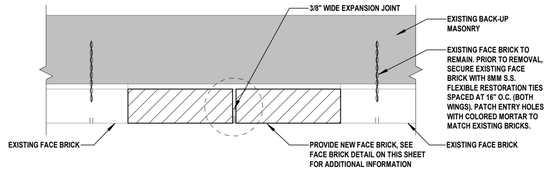

3 EXTERIOR MASONRY WALL - EXPANSION JOINT-PLAN
SCALE: 1 1/2" = 1'-0"

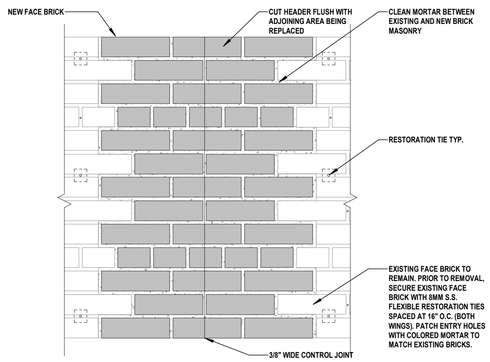


4 EXTERIOR MASONRY WALL - EXPANSION JOINT-ELEVATION
SCALE: 1 1/2" = 1'-0"

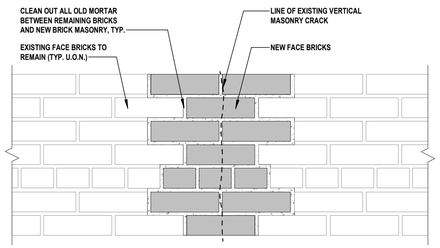


NOTES:
1. REPLACE HATCHED BRICKS/BLOCKS WITH NEW BRICKS/BLOCKS.
2. DO NOT REPLACE HEADER BRICKS IF NOT CRACKED.
3. ALL JOINTS BETWEEN BRICK HEAD AND BED JOINTS ARE TO BE FILLED SOLID.

5 MASONRY STITCH REPAIR
SCALE: 1 1/2" = 1'-0"

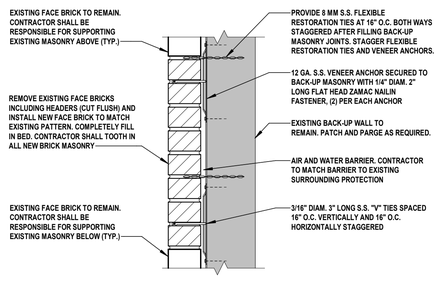


NOTE: REPLACE EXISTING MASONRY THROUGH-WALL AND COUNTER FLASHING WITH NEW WHERE INDICATED ON ELEVATIONS.

6 BRICK REPLACEMENT - FACE BRICK/ SPLIT FACE
SCALE: 1 1/2" = 1'-0"

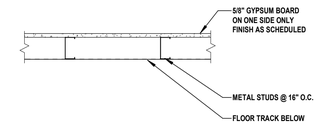


WALL TYPE	OVERALL DIMENSIONS	STUD SIZE	FIRE RATING	UL No.	STC RATING	COMMENTS
18A	3 1/8"	2 1/2"	-	-	-	-

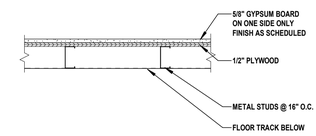


WALL TYPE	OVERALL DIMENSIONS	STUD SIZE	FIRE RATING	UL No.	STC RATING	COMMENTS
19A	3 3/4"	2 1/2"	-	-	-	-

7 METAL STUD PARTITION
SCALE: 1" = 1'-0"

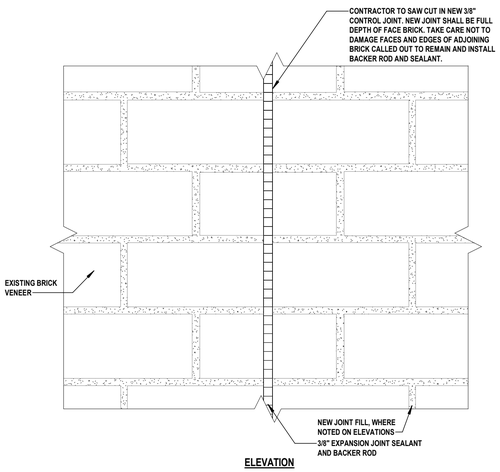

8 NEW EXPANSION JOINT - ELEVATION
SCALE: 3" = 1'-0"

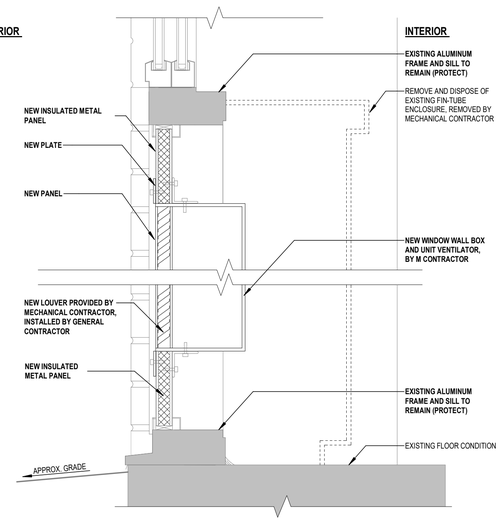

9 THROUGH-WALL WALL BOX UNIT DETAIL
SCALE: 12" = 1'-0"

H 2 M architects + engineers
1133 Westchester Avenue, Suite N-210
White Plains, NY 10605
914.358.5623 • www.h2m.com
NY Architecture & Landscape Architecture: No Certificate Required
NY Engineering Certificate of Authorization No.: 0018178

CONSULTANTS:

MARK	DATE	DESCRIPTION

REGISTERED ARCHITECT KATRINA PACHECO 041183 STATE OF NEW YORK

09/30/2029
Exp. Date
KATRINA N. PACHECO, R.A.
NY PROFESSIONAL ARCHITECT Lic. No. 041183

"IN ACCORDANCE WITH ARTICLE 145, SECTION 7209 OF THE NYS EDUCATION LAW, ALTERATION OF THIS DOCUMENT EXCEPT BY A LICENSED PROFESSIONAL IS ILLEGAL."

DESIGNED BY:	DRAWN BY:	CHECKED BY:	REVIEWED BY:
S. MANDIC	C. HENRY	S. MANDIC	K. PACHECO

PROJECT No:	DATE:	SCALE:
SMSD2507	OCTOBER 2026	AS SHOWN

CLIENT

SOMERS CENTRAL SCHOOL DISTRICT

VARIOUS UPGRADES AT SOMERS MIDDLE SCHOOL

250 US-202, SOMERS, NY 10589

SED#: 66-21-01-06-0-001-021


CONTRACT
CONTRACT G GENERAL CONSTRUCTION

STATUS
FOR BID

SHEET TITLE
ARCHITECTURAL DETAILS

DRAWING No.
MS-A 500.00


C:\Users\APappas\Documents_Revit Backup\SMSD2507_Central25_A_apappasV6997.rvt
10/30/2026 1:14:35 PM

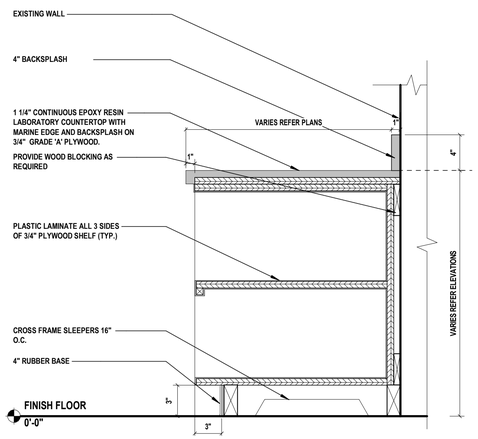

2 BASE CABINET - TWO OPEN SHELVES SECTION

SCALE: 1 1/2" = 1'-0"


CASEWORK TYPE: B06, B07, B08, B09

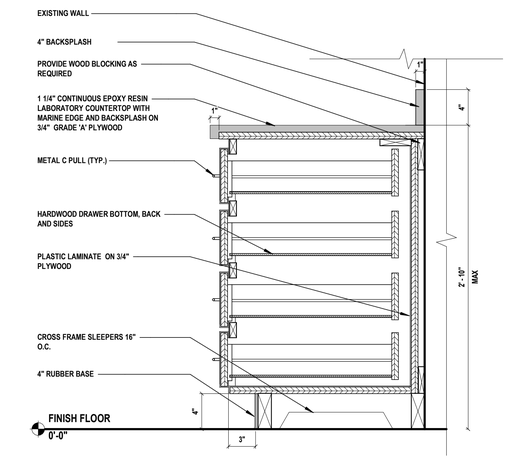

3 BASE CABINET - FOUR DRAWER SECTION

SCALE: 1 1/2" = 1'-0"


CASEWORK TYPE: B10

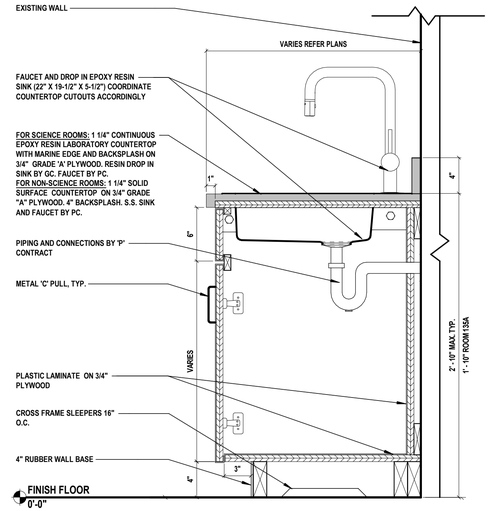

4 BASE CABINET - DOUBLE DOOR SINK

SCALE: 1 1/2" = 1'-0"


CASEWORK TYPE: B02

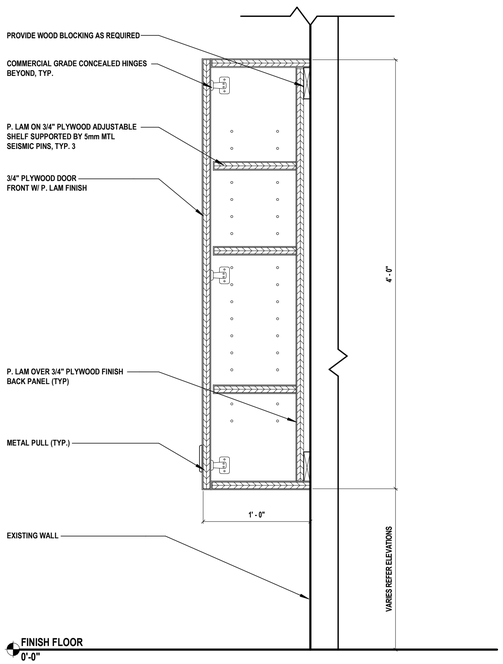

5 WALL CABINET - DOUBLE DOOR 4 SHELF SECTION

SCALE: 1 1/2" = 1'-0"


CASEWORK TYPE: W02, W03, W10

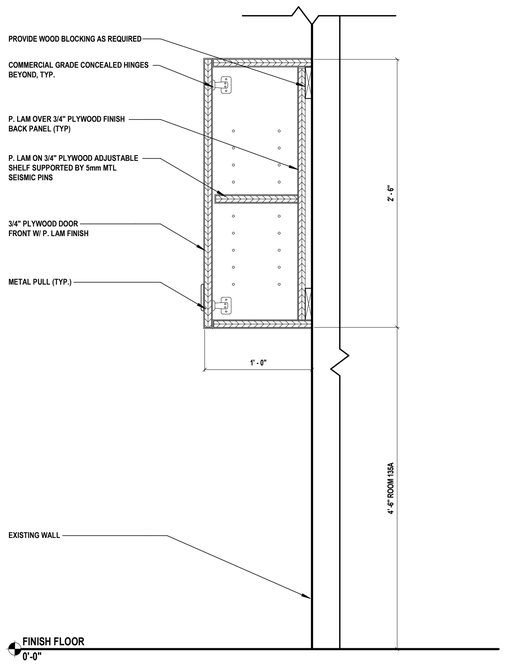

6 WALL CABINET - DOUBLE DOOR 2 SHELF SECTION

SCALE: 1 1/2" = 1'-0"


CASEWORK TYPE: W01, W04

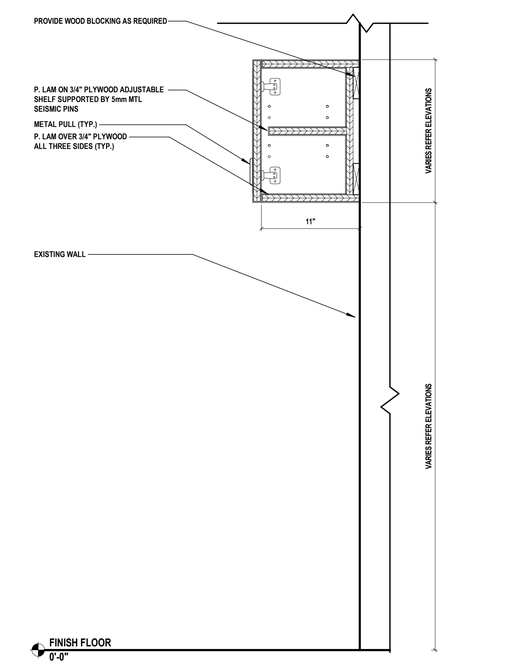

7 WALL CABINET - DOUBLE DOOR SHELF SECTION

SCALE: 1 1/2" = 1'-0"


CASEWORK TYPE: W05

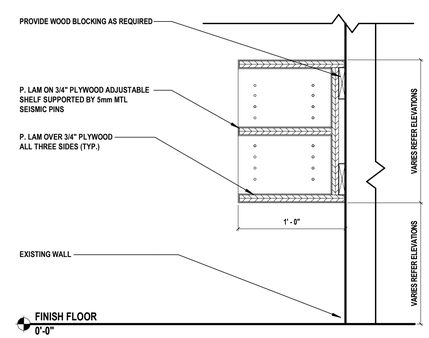

8 WALL CABINET - OPEN 2 SHELF SECTION

SCALE: 1 1/2" = 1'-0"

CASEWORK TYPE: W06, W08

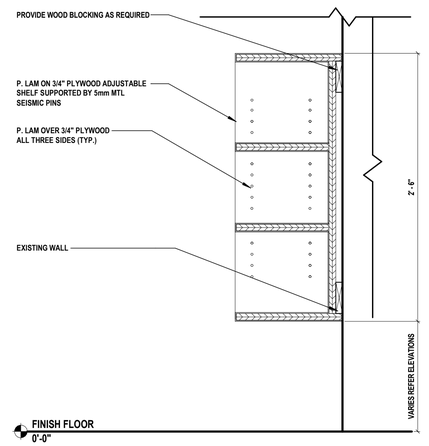

9 WALL CABINET - OPEN 3 SHELF SECTION

SCALE: 1 1/2" = 1'-0"

CASEWORK TYPE: W08

H 2 M architects + engineers

1133 Westchester Avenue, Suite N-210
White Plains, NY 10605
914.358.5623 • www.h2m.com
NY Architecture & Landscape Architecture: No Certificate Required
NY Engineering Certificate of Authorization No.: 0018178

CONSULTANTS:

MARK	DATE	DESCRIPTION

REGISTERED ARCHITECT KATRINA PACHECO 041183 STATE OF NEW YORK

09/30/2029
Exp. Date

KATRINA N. PACHECO, R.A.
NY PROFESSIONAL ARCHITECT LIC. No. 041183

"IN ACCORDANCE WITH ARTICLE 145, SECTION 7209 OF THE NYS EDUCATION LAW, ALTERATION OF THIS DOCUMENT EXCEPT BY A LICENSED PROFESSIONAL IS ILLEGAL."

DESIGNED BY:	DRAWN BY:	CHECKED BY:	REVIEWED BY:
A.PAPPAS	A. DUNN A. PAPPAS	S. MANDIC	K. PACHECO

PROJECT No:	DATE:	SCALE:
SMSD2507	OCTOBER 2026	AS SHOWN

CLIENT

SOMERS CENTRAL SCHOOL DISTRICT

VARIOUS UPGRADES AT SOMERS MIDDLE SCHOOL

250 US-202, SOMERS, NY 10589

SED#: 66-21-01-06-0-001-021

CONTRACT

CONTRACT G
GENERAL CONSTRUCTION

STATUS

FOR BID


SHEET TITLE

CASEWORK DETAILS

DRAWING No.

MS-A 501.00


C:\Users\APappas\Documents_Revit Backup\SMSD2507_Central25_A_apappasV6997.rvt
10/30/2026 1:14:36 PM

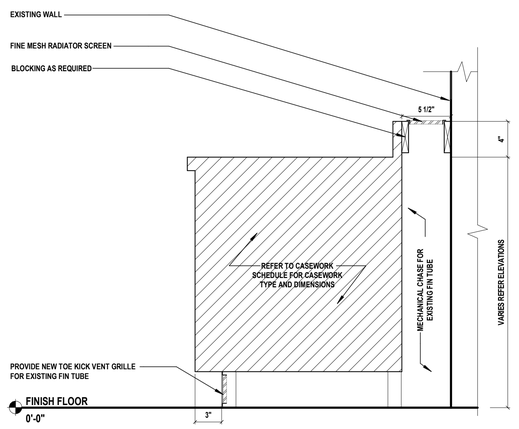

1 BASE CABINET - MECHANICAL CHASE FOR EXIST. FIN TUBE

SCALE: 1 1/2" = 1'-0"


CASEWORK TYPE: N/A

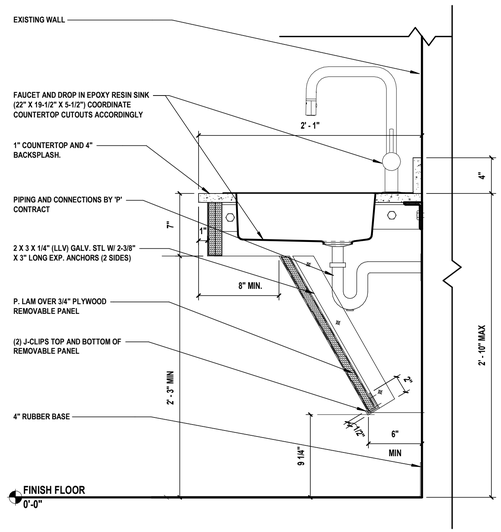

2 BASE CABINET - ADA SINK SECTION

SCALE: 1 1/2" = 1'-0"


CASEWORK TYPE: B01

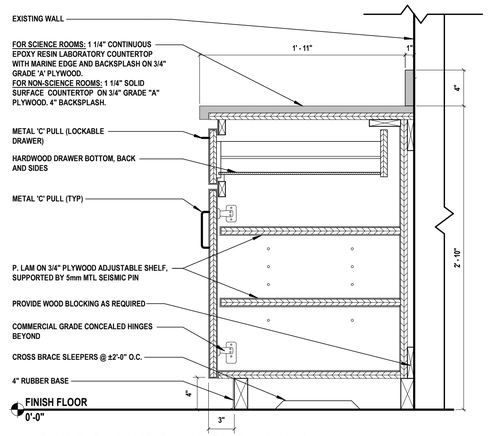

3 BASE CABINET - 2 DOOR W/DRAWER

SCALE: 1 1/2" = 1'-0"


CASEWORK TYPE: B03, B04, B05

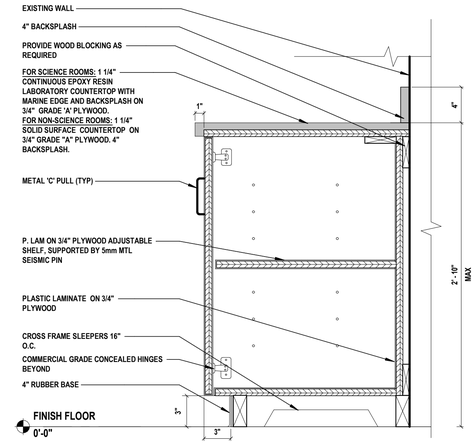

4 BASE CABINET - 2 DOOR W/SHELF SECTION

SCALE: 1 1/2" = 1'-0"

CASEWORK TYPE:

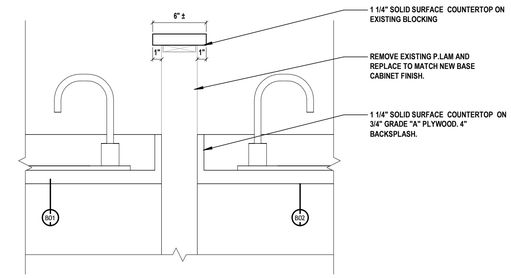

5 EXISTING HALF WALL DETAIL

SCALE: 1 1/2" = 1'-0"

H 2 M architects + engineers

1133 Westchester Avenue, Suite N-210
White Plains, NY 10605
914.358.5623 • www.h2m.com
NY Architecture & Landscape Architecture: No Certificate Required
NY Engineering Certificate of Authorization No.: 0018178

CONSULTANTS:

MARK	DATE	DESCRIPTION

REGISTERED ARCHITECT KATRINA PACHECO 041183 STATE OF NEW YORK

09/30/2029
Exp. Date

KATRINA N. PACHECO, R.A.
NY PROFESSIONAL ARCHITECT Lic. No. 041183

"IN ACCORDANCE WITH ARTICLE 145, SECTION 7209 OF THE NYS EDUCATION LAW, ALTERATION OF THIS DOCUMENT EXCEPT BY A LICENSED PROFESSIONAL IS ILLEGAL."

DESIGNED BY:	DRAWN BY:	CHECKED BY:	REVIEWED BY:
A.PAPPAS	A. DUNN A. PAPPAS	S. MANDIC	K. PACHECO

PROJECT No:	DATE:	SCALE:
SMSD2507	OCTOBER 2026	AS SHOWN

CLIENT

SOMERS CENTRAL SCHOOL DISTRICT

VARIOUS UPGRADES AT SOMERS MIDDLE SCHOOL

250 US-202, SOMERS, NY 10589

SED#: 66-21-01-06-0-001-021

CONTRACT

CONTRACT G
GENERAL CONSTRUCTION

STATUS

FOR BID


SHEET TITLE

CASEWORK DETAILS

DRAWING No.

MS-A 502.00


10/30/2026 1:14:36 PM
C:\Users\APappas\Documents_Revit Backup\SMSD2507_Central25_A_apappasV9997.rvt

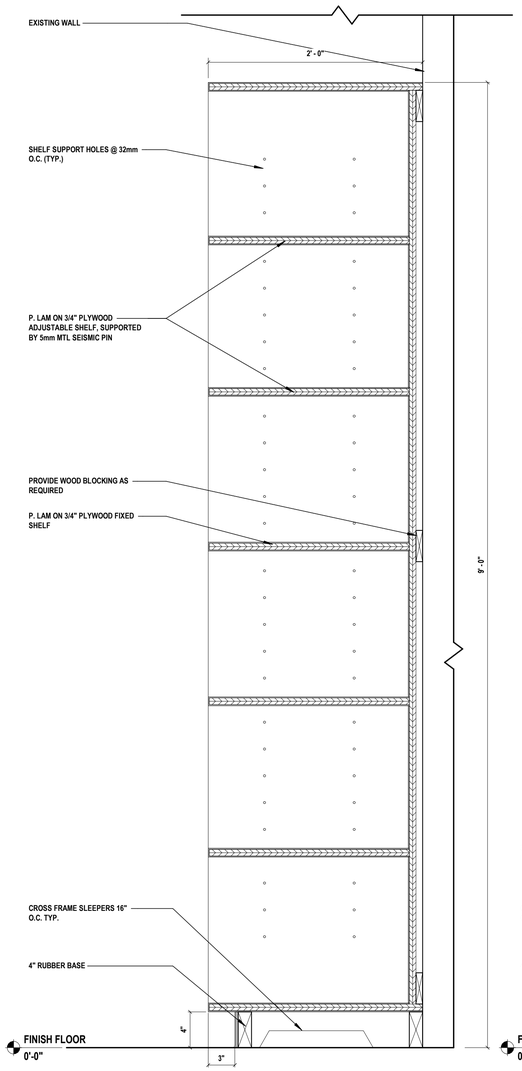

1 TALL CABINET - OPEN SHELF SECTION

SCALE: 1 1/2" = 1'-0"


CASEWORK TYPE:

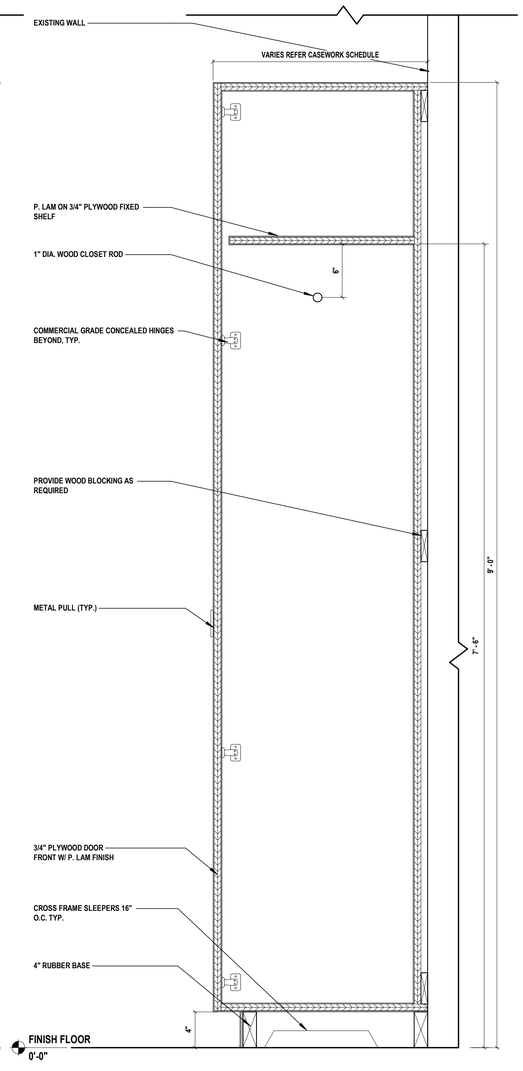

2 WARDROBE W/ TOP SHELF SECTION

SCALE: 1 1/2" = 1'-0"


CASEWORK TYPE: T04, T05, T06

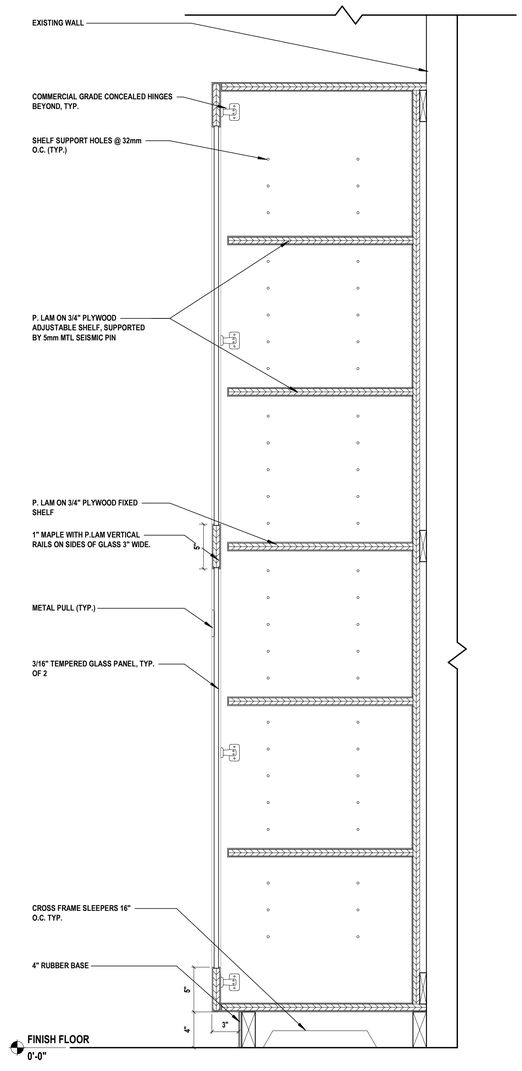

3 TALL CABINET - DOUBLE DOOR W/ GLASS & SHELVES SECTION

SCALE: 1 1/2" = 1'-0"

CASEWORK TYPE: T03

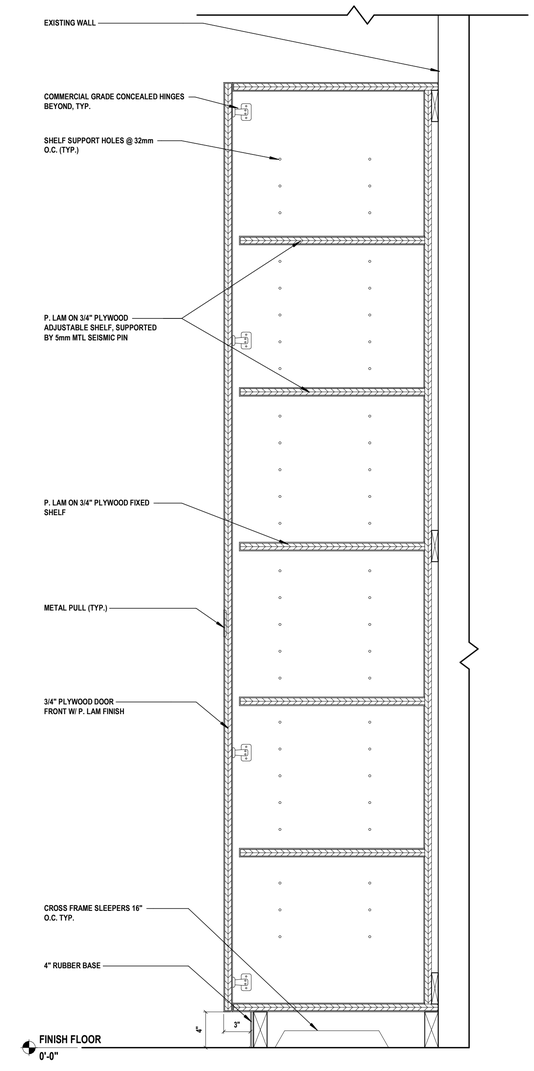

4 TALL CABINET - DOUBLE DOOR W/ SHELF SECTION

SCALE: 1 1/2" = 1'-0"

CASEWORK TYPE: T01, T02

C:\Users\APappas\Documents_Revit Backup\SMSD2507_Central2S_A_apappasV0997.rvt

10/30/2026 1:14:37 PM

H 2 M architects + engineers

1133 Westchester Avenue, Suite N-210
White Plains, NY 10605
914.358.5623 • www.h2m.com
NY Architecture & Landscape Architecture: No Certificate Required
NY Engineering Certificate of Authorization No.: 0018178

CONSULTANTS:

MARK	DATE	DESCRIPTION

REGISTERED ARCHITECT KATRINA PACHECO 041183 STATE OF NEW YORK

09/30/2029
Exp. Date

KATRINA N. PACHECO, R.A.
NY PROFESSIONAL ARCHITECT Lic. No. 041183

"IN ACCORDANCE WITH ARTICLE 145, SECTION 7209 OF THE NYS EDUCATION LAW, ALTERATION OF THIS DOCUMENT EXCEPT BY A LICENSED PROFESSIONAL IS ILLEGAL."

DESIGNED BY:	DRAWN BY:	CHECKED BY:	REVIEWED BY:
A.PAPPAS	A. DUNN A. PAPPAS	S. MANDIC	K. PACHECO

PROJECT No:	DATE:	SCALE:
SMSD2507	OCTOBER 2026	AS SHOWN

CLIENT

SOMERS CENTRAL SCHOOL DISTRICT

VARIOUS UPGRADES AT SOMERS MIDDLE SCHOOL

250 US-202, SOMERS, NY 10589

SED#: 66-21-01-06-0-001-021

CONTRACT

CONTRACT G
GENERAL CONSTRUCTION

STATUS

FOR BID

SHEET TITLE

CASEWORK DETAILS

DRAWING No.

MS-A 503.00




1 BAY WINDOW 2 - EXTERIOR ELEVATION
N.T.S.




5 BAY WINDOW 1 - EXTERIOR ELEVATION
N.T.S.

BAY WINDOW DEMOLITION NOTES


1. DEMOLITION WORK SHALL BE IN COMPLIANCE WITH ALL STATE EDUCATION DEPARTMENT STANDARDS, ALL N.Y.S. AND TOWN APPLICABLE BUILDING CODES, AND LIFE AND SAFETY REGULATIONS.
2. ALL CONTRACTORS SHALL OBEY ALL CODES, STATUES, AND LAWS AS APPLICABLE TO DEMOLITION WORK IN AN OCCUPIED BUILDING AND FOR REMOVAL OF MATERIALS SAFELY FROM THE SITE, INCLUDING ALL OSHA REGULATIONS.
3. IN EVENT OF DISCREPANCIES BETWEEN THESE DRAWINGS AND EXISTING CONDITIONS, ANY CONTRACTOR SHALL NOTIFY THE ARCHITECT IN WRITING PRIOR TO PROCEEDING AND SHALL NOT PROCEED WITHOUT WRITTEN DIRECTION FROM THE ARCHITECT.
4. THE GENERAL CONTRACTOR SHALL PROTECT ALL PORTIONS OF THE EXISTING BUILDING FROM DUST, WEATHER INCLEMENCY AND FREEZING TO PREVENT DAMAGE TO THE EXISTING STRUCTURE AND BUILDING CONTENTS.
5. ALL CONTRACTORS SHALL DISPOSE OF ALL UNWANTED MATERIALS AND OTHER DEMOLITION DEBRIS OFF SITE, IN ACCORDANCE WITH CONTRACT REQUIREMENTS AND ALL LAWS AND REGULATIONS.
6. THE ELEMENTS AND PORTIONS OF THIS BUILDING WHICH ARE INDICATED ARE TO BE SELECTIVELY DEMOLISHED ARE TO BE DEMOLISHED IN THEIR ENTIRETY, UNLESS OTHERWISE NOTED. REMOVALS SHALL INCLUDE, BUT ARE NOT LIMITED TO SELECT PORTIONS OF CONCRETE AND WOOD FLOORING, DOORS, WINDOWS, INDICATED PARTITIONS, EQUIPMENT, MISCELLANEOUS AND UNUSED HARDWARE, CEILING FINISHES, AND FLOOR FINISHES. MECHANICAL, PLUMBING, AND ELECTRICAL FIXTURES, CONDUIT, AND WIRING DEMOLITION RELATED TO THESE PLANS ARE SHOWN ON RESPECTIVE DRAWINGS.
7. REMOVE MEANS: TO DISCONNECT IF REQUIRED, REMOVE AND LEGALLY DISPOSE OF UNLESS NOTED OTHERWISE.
8. ALL HOLES IN SLABS AND WALLS, INCLUDING FINAL PATCHING, ARE THE RESPONSIBILITY OF EACH CONTRACTOR FOR WHOM THE PENETRATIONS ARE REQUIRED, UON. HOLES THROUGH SLABS SHALL BE CORE DRILLED. WHERE CORE DRILLING IS NOT POSSIBLE, SLABS SHALL BE SAWCUT. PROVIDE REQUIRED FIRE-STOPPING PRIOR TO CONCEALING WORK.
9. ALL DEMOTION WORK SHALL BE PERFORMED BY CONTRACT 'G', UON. CONTRACT 'G' SHALL DEMOLISH ALL EXISTING CONSTRUCTION, INCLUDING, BUT LIMITED TO, FLOOR, WALL AND CEILING FINISHES, AS INDICATED, TO PROVIDED FINISHED CONSTRUCTION AS DESCRIBED IN THE CONTRACT DOCUMENTS, WHETHER OF NOT THE DEMOLITION IS SPECIFICALLY CALLED OUT.
10. ALL EXTERIOR BUILDING ENVELOPE REMOVALS TO BE COORDINATED WITH PERMANENT INFILL CONSTRUCTION OR TEMPORARY OPENING PROTECTION TO MAINTAIN A WEATHER TIGHT ENVELOPE.
11. BUILDING DIMENSIONS ARE APPROXIMATE. CONTRACTOR SHALL FIELD VERIFY ALL DIMENSIONS FOR QUANTITY TAKE-OFFS AND FABRICATION OF MATERIALS.
12. OVER-DEMOLITION SHALL BE ALLOWED, PROVIDED THAT ALL SURFACES SHALL BE REBUILT TO MATCH MATERIALS, STRUCTURAL INTEGRITY AND APPEARANCE OF THOSE WHICH WERE REMOVED, IN CONFORMANCE WITH CONTRACT DOCUMENTS AND AT NO ADDITIONAL COST TO THE DISTRICT, UPON ROOM PERIMETER WALLS TO REMAIN INTACT, U.O.N.
13. REMOVE ALL EXISTING FINISHES SCHEDULED TO BE REMOVED PRIOR TO THE PROPER APPLICATION OF FINISHES TO A POINT WHERE WORKABLE SUBSTRATES OR UNDAMAGED ADJACENT FINISHES ARE REACHED, IN ACCORDANCE WITH MANUFACTURER'S RECOMMENDED GUIDELINES AND INSTRUCTIONS.
14. STORE ALL MATERIALS TO BE REUSED SAFELY ON-SITE. TURN OVER ALL MATERIALS TO BE SAVED, BUT NOT REUSED, IN LOCATION PREDETERMINED AND/OR AS DIRECTED BY THE DISTRICT.
15. CONTRACTOR SHALL REMOVE AND DISPOSE OF ALL UNWANTED MATERIALS AND OTHER DEMOLITION DEBRIS OFF-SITE, IN ACCORDANCE WITH CONTRACT REQUIREMENTS AND ALL APPLICABLE CODES, STATUTES AND LAWS.
16. PROVIDE TEMPORARY SUPPORT DURING DEMOLITION AT ALL LOCATIONS WHERE EXISTING PARTITIONS AND STRUCTURE ARE TO BE REMOVED.
17. ALL FURNITURE, FURNISHINGS, AND EQUIPMENT NOT AFFIXED TO THE BUILDING ARE THE PROPERTY OF THE OWNER AND SHALL BE REMOVED BY THE OWNER PRIOR TO SELECTIVE DEMOLITION, U.O.N.
18. CONTRACTOR'S ACCESS SHALL BE AS INDICATED IN THE CONTRACT DOCUMENTS, SUBJECT TO THE ACCEPTANCE OF THE OWNER AND CONSTRUCTION MANAGER. THE CONTRACTOR SHALL ADEQUATELY PROTECT ALL EXISTING FINISHES SCHEDULED TO REMAIN ALONG THE ACCESS ROUTE AND ADJOINING SURFACES OUTSIDE THE CONTRACTOR OR SCOPE-OF-WORK, FROM DAMAGE DURING THE PROJECT DURATION. THE CONTRACTOR SHALL BE RESPONSIBLE TO RESTORE EXISTING CONDITIONS AND/OR FINISHES AS DAMAGED DURING CONSTRUCTION, INCLUDING, BUT NOT LIMITED TO, PATCHING AND PAINTING AS REQUIRED AND DEEMED NECESSARY BY THE ARCHITECT, AT NO ADDITIONAL COST TO OWNER.
19. ALL BLOCKING SHALL BE PRESSURE TREATED.
20. CONTRACTOR SHALL SUBMIT SHOP DRAWINGS FOR ARCHITECT TO REVIEW. CONTRACTOR SHALL REFER TO SPECIFICATION SECTIONS RELATED TO SCOPE OF WORK.

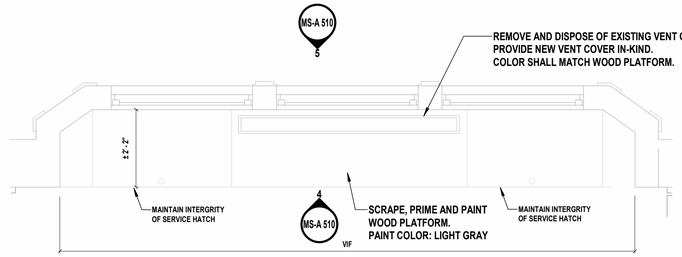

3 BAY WINDOW 1 - PLAN VIEW
SCALE: 1/2" = 1'-0"

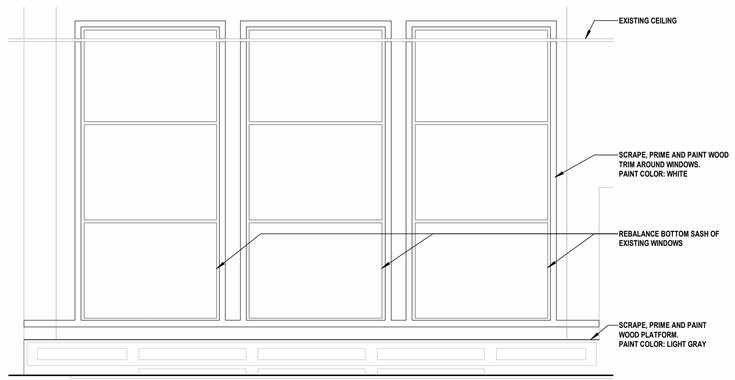

4 BAY WINDOW 1 - INTERIOR ELEVATION
SCALE: 1/2" = 1'-0"

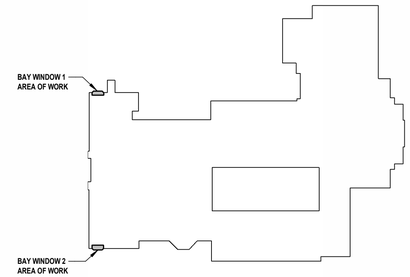

6 KEY PLAN - BAY WINDOW LOCATIONS
SCALE: 1" = 100'-0"

PROJECT NORTH

H2M architects + engineers
1133 Westchester Avenue, Suite N-210
White Plains, NY 10605
914.358.5623 • www.h2m.com
NY Architecture & Landscape Architecture: No Certificate Required
NY Engineering Certificate of Authorization No.: 0018178

CONSULTANTS:

MARK	DATE	DESCRIPTION

REGISTERED ARCHITECT KATRINA PACHECO 041183 STATE OF NEW YORK

09/30/2029
KATRINA N. PACHECO, R.A.
NY PROFESSIONAL ARCHITECT Lic. No. 041183
Exp. Date

"IN ACCORDANCE WITH ARTICLE 145, SECTION 7209 OF THE NYS EDUCATION LAW, ALTERATION OF THIS DOCUMENT EXCEPT BY A LICENSED PROFESSIONAL IS ILLEGAL."

DESIGNED BY:	DRAWN BY:	CHECKED BY:	REVIEWED BY:
M. LUCK	M. LUCK	S. MANDIC	K. PACHECO

PROJECT No:	DATE:	SCALE:
SMSD2507	OCTOBER 2026	AS SHOWN

CLIENT

SOMERS CENTRAL SCHOOL DISTRICT

VARIOUS UPGRADES AT SOMERS MIDDLE SCHOOL

250 US-202, SOMERS, NY 10589

SED#: 66-21-01-06-0-001-021

CONTRACT

CONTRACT G GENERAL CONSTRUCTION

STATUS

FOR BID

SHEET TITLE


WINDOW DETAILS

DRAWING No.


MS-A 510.00

C:\Users\APagpas\Documents_Revit Backup\SMSD2507_Central25_A_apagpasV6997.rvt


10/30/2026 12:06:07 PM

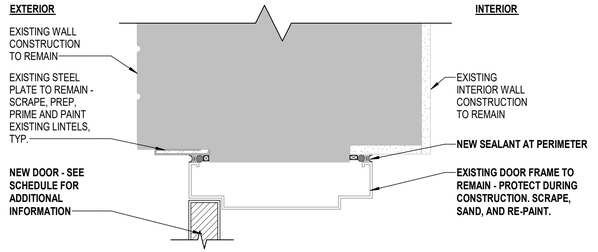


1 **Door Head - Exterior Doors**
SCALE: 3" = 1'-0"

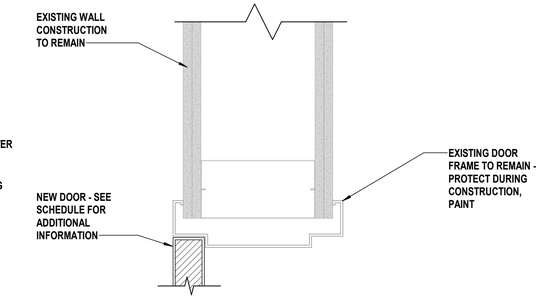


2 **Door Head - Interior Doors**
SCALE: 3" = 1'-0"

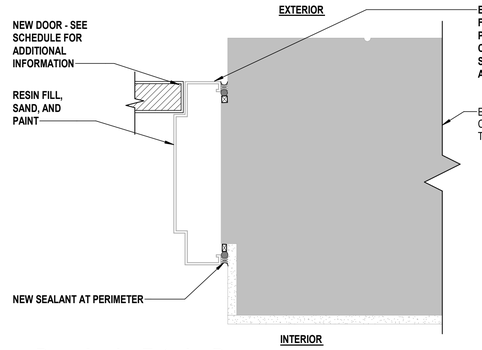


3 **Door Jamb - Exterior Doors**
SCALE: 3" = 1'-0"

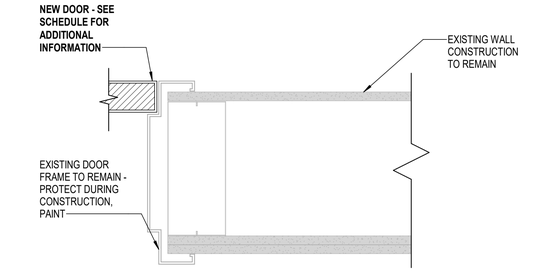

4 **Door Jamb - Interior Doors**
SCALE: 3" = 1'-0"

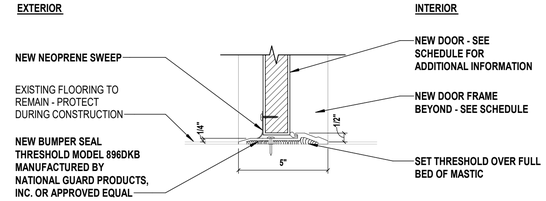

5 **Door Saddle - Exterior Doors**
SCALE: 3" = 1'-0"

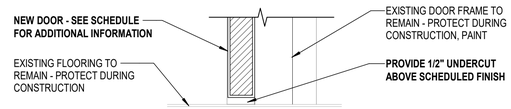

6 **Door Saddle - Interior Doors**
SCALE: 3" = 1'-0"

H 2 M architects + engineers
1133 Westchester Avenue, Suite N-210
White Plains, NY 10605
914.358.5623 • www.h2m.com
NY Architecture & Landscape Architecture: No Certificate Required
NY Engineering Certificate of Authorization No.: 0018178

CONSULTANTS:

MARK	DATE	DESCRIPTION

REGISTERED ARCHITECT KATRINA PACHECO 041183 STATE OF NEW YORK

09/30/2029
KATRINA N. PACHECO, R.A.
NY PROFESSIONAL ARCHITECT Lic. No. 041183
Exp. Date

"IN ACCORDANCE WITH ARTICLE 145, SECTION 7209 OF THE NYS EDUCATION LAW, ALTERATION OF THIS DOCUMENT EXCEPT BY A LICENSED PROFESSIONAL IS ILLEGAL."

DESIGNED BY:	DRAWN BY:	CHECKED BY:	REVIEWED BY:
M.LUCK	C.HENRY	S.MANDIC	K. PACHECO

PROJECT No:	DATE:	SCALE:
SMSD2507	OCTOBER 2026	AS SHOWN

CLIENT

SOMERS CENTRAL SCHOOL DISTRICT

VARIOUS UPGRADES AT SOMERS MIDDLE SCHOOL

250 US-202, SOMERS, NY 10589

SED#: 66-21-01-06-0-001-021

CONTRACT

CONTRACT G GEBNRERAL CONSTRUCITON

STATUS

FOR BID


SHEET TITLE

DOOR DETAILS


DRAWING No.

MS-A 520.00

C:\Users\APappas\Documents_Revit Backup\SMSD2507_Central25_A_apappasV6997.rvt
10/30/2026 1:14:38 PM

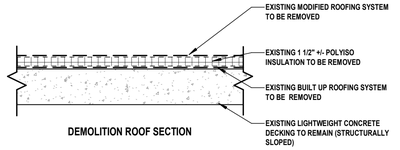


DEMOLITION ROOF SECTION

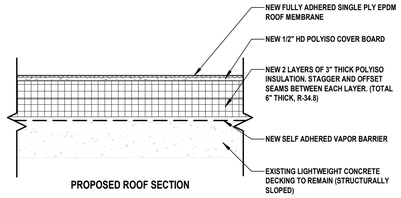


PROPOSED ROOF SECTION

1 ROOF ASSEMBLY - ROOF 'A' (TYP.)

SCALE: 1" = 1'-0"

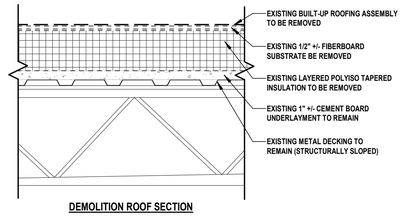


DEMOLITION ROOF SECTION

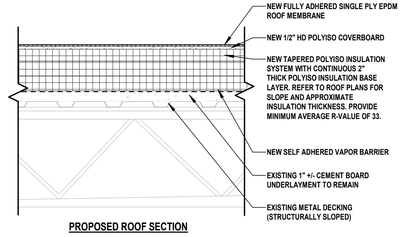

PROPOSED ROOF SECTION


2 ROOF ASSEMBLY - ROOF 'B' (TYP.)

SCALE: 1" = 1'-0"

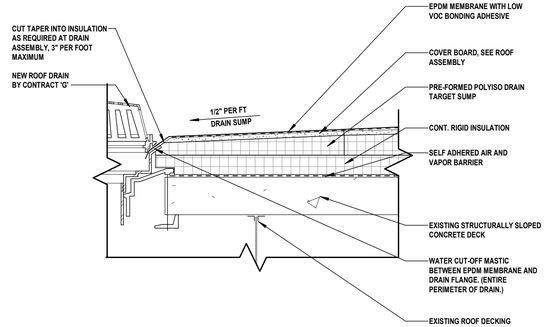


3 ROOF DRAIN DETAIL - ROOF 'A'

SCALE: 1 1/2" = 1'-0"

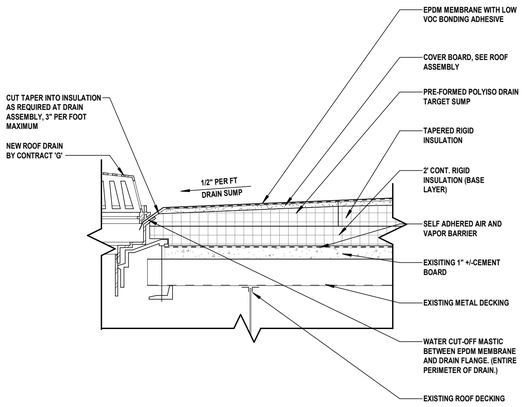


4 ROOF DRAIN DETAIL - ROOF 'B'

SCALE: 1 1/2" = 1'-0"

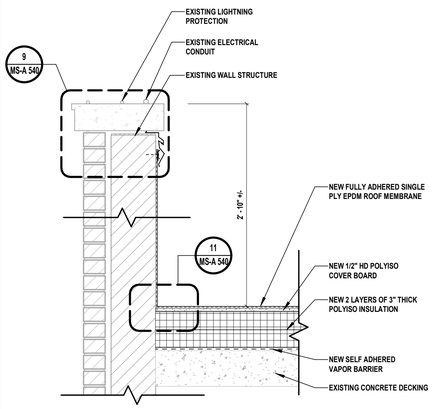


5 PARAPET SECTION - ROOF 'A'

SCALE: 1" = 1'-0"

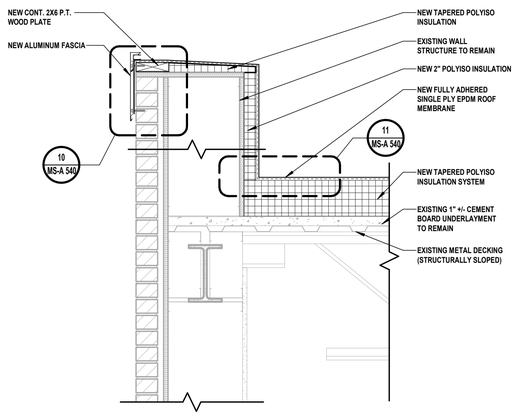


6 PARAPET SECTION - ROOF 'B'

SCALE: 1" = 1'-0"

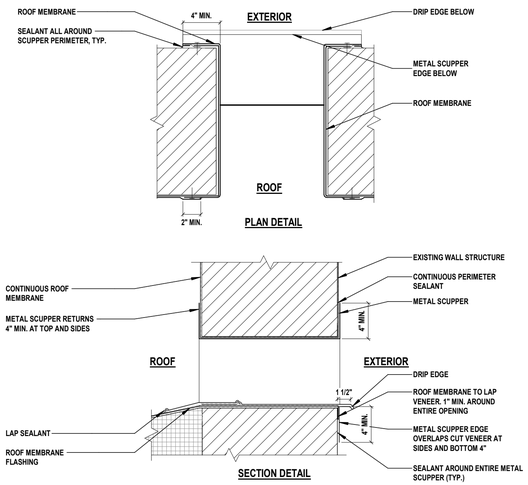


7 THROUGH WALL SCUPPER DETAIL

SCALE: 1 1/2" = 1'-0"

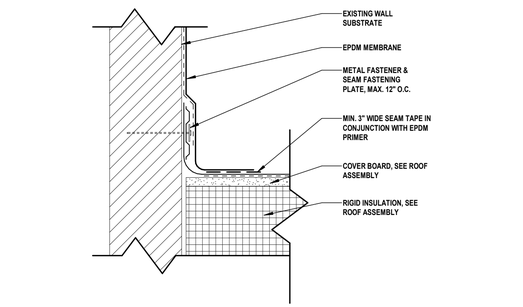


11 PARAPET BASE FLASHING DETAIL

SCALE: 3" = 1'-0"

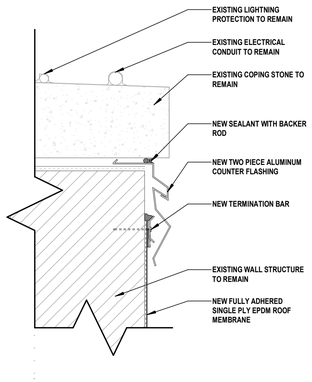


9 PARAPET COPING STONE DETAIL

SCALE: 3" = 1'-0"

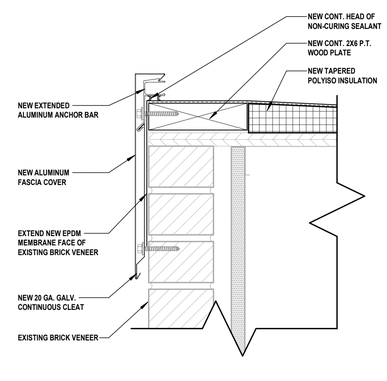


10 PARAPET FASCIA DETAIL

SCALE: 3" = 1'-0"

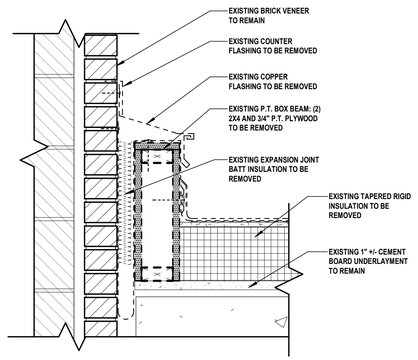

DEMOLITION EXPANSION JOINT

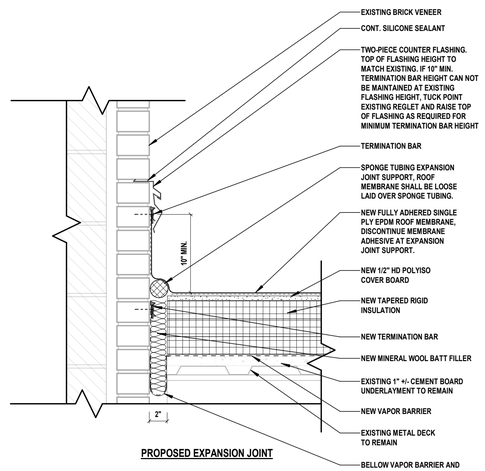

PROPOSED EXPANSION JOINT

8 EXPANSION JOINT - ROOF 'B'

SCALE: 1 1/2" = 1'-0"

H2M architects + engineers
1133 Westchester Avenue, Suite N-210
White Plains, NY 10605
914.358.5623 • www.h2m.com
NY Architecture & Landscape Architecture: No Certificate Required
NY Engineering Certificate of Authorization No.: 0018178

CONSULTANTS:

MARK	DATE	DESCRIPTION

REGISTERED ARCHITECT KATRINA PACHECO 041183 STATE OF NEW YORK

09/30/2029
KATRINA N. PACHECO, R.A.
NY PROFESSIONAL ARCHITECT Lic. No. 041183 Exp. Date

"IN ACCORDANCE WITH ARTICLE 145, SECTION 7209 OF THE NYS EDUCATION LAW, ALTERATION OF THIS DOCUMENT EXCEPT BY A LICENSED PROFESSIONAL IS ILLEGAL."

DESIGNED BY:	DRAWN BY:	CHECKED BY:	REVIEWED BY:
M. MAGAZU	M. SIMKULET	M. MAGAZU	K. PACHECO

PROJECT No:	DATE:	SCALE:
SMSD2507	OCTOBER 2026	AS SHOWN

CLIENT

SOMERS CENTRAL SCHOOL DISTRICT

VARIOUS UPGRADES AT SOMERS MIDDLE SCHOOL

250 US-202, SOMERS, NY 10589

SED#: 66-21-01-06-0-001-021

CONTRACT

CONTRACT G GENERAL CONSTRUCTION

STATUS

FOR BID

SHEET TITLE


ROOF DETAILS

DRAWING No.


MS-A 540.00

C:\Users\APappas\Documents_Revit Backup\SMSD2507_Central25_A_apappasV6997.rvt

10/30/2026 1:14:38 PM

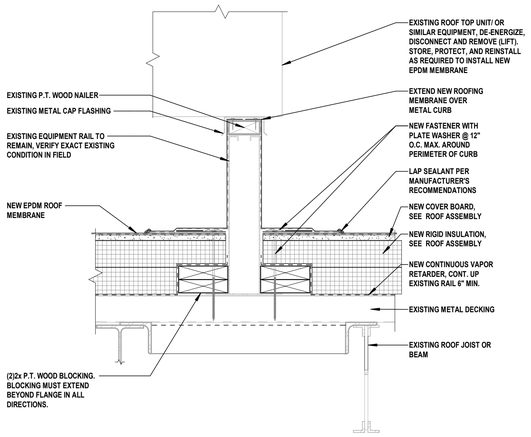


1 EQUIPMENT RAIL DETAIL (EXISTING)
SCALE: 1 1/2" = 1'-0"

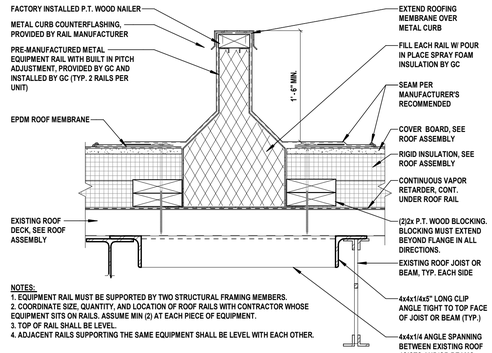


NOTES:
1. EQUIPMENT RAIL MUST BE SUPPORTED BY TWO STRUCTURAL FRAMING MEMBERS.
2. COORDINATE SIZE, QUANTITY, AND LOCATION OF ROOF RAILS WITH CONTRACTOR WHOSE EQUIPMENT SITS ON RAILS. ASSUME MIN (2) AT EACH PIECE OF EQUIPMENT.
3. TOP OF RAIL SHALL BE LEVEL.
4. ADJACENT RAILS SUPPORTING THE SAME EQUIPMENT SHALL BE LEVEL WITH EACH OTHER.

2 EQUIPMENT RAIL DETAIL (NEW)
SCALE: 1 1/2" = 1'-0"

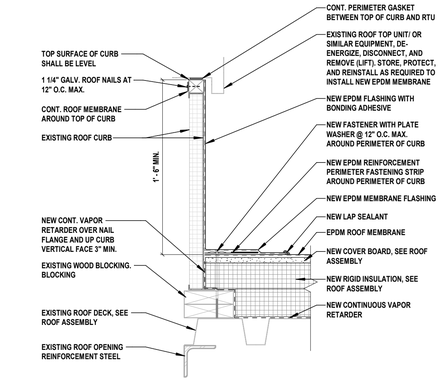

3 EQUIPMENT CURB DETAIL (EXISTING)
SCALE: 1 1/2" = 1'-0"

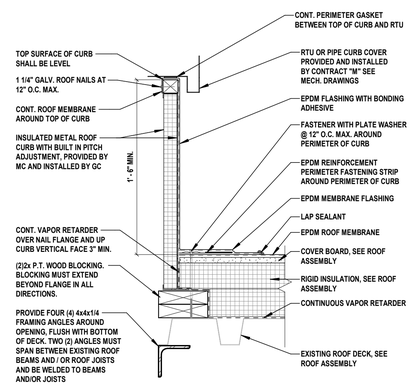

4 EQUIPMENT CURB DETAIL (NEW)
SCALE: 1 1/2" = 1'-0"

5 ROOF VENT FLASHING DETAIL
SCALE: 1 1/2" = 1'-0"

6 THROUGH ROOF DUCT DETAIL
SCALE: 1 1/2" = 1'-0"

7 ROOF TO WALL DETAIL
SCALE: 1 1/2" = 1'-0"

H2M architects + engineers
1133 Westchester Avenue, Suite N-210
White Plains, NY 10605
914.358.5623 • www.h2m.com
NY Architecture & Landscape Architecture: No Certificate Required
NY Engineering Certificate of Authorization No.: 0018178

CONSULTANTS:

MARK	DATE	DESCRIPTION

REGISTERED ARCHITECT KATRINA PACHECO 041183 STATE OF NEW YORK

09/30/2029
KATRINA N. PACHECO, R.A.
NY PROFESSIONAL ARCHITECT Lic. No. 041183
Exp. Date

"IN ACCORDANCE WITH ARTICLE 145, SECTION 7209 OF THE NYS EDUCATION LAW, ALTERATION OF THIS DOCUMENT EXCEPT BY A LICENSED PROFESSIONAL IS ILLEGAL."

DESIGNED BY:	DRAWN BY:	CHECKED BY:	REVIEWED BY:
M. MAGAZU	M. SIMKULET	M. MAGAZU	K. PACHECO

PROJECT No:	DATE:	SCALE:
SMSD2507	OCTOBER 2026	AS SHOWN

CLIENT

SOMERS CENTRAL SCHOOL DISTRICT

VARIOUS UPGRADES AT SOMERS MIDDLE SCHOOL

250 US-202, SOMERS, NY 10589

SED#: 66-21-01-06-0-001-021


CONTRACT
CONTRACT G GENERAL CONSTRUCTION

STATUS
FOR BID

SHEET TITLE
ROOF DETAILS

DRAWING No.
MS-A 541.00

C:\Users\APagosa\Documents_Revit Backup\SMSD2507_Central25_A_apagosaV6997.rvt
10/30/2026 1:14:39 PM

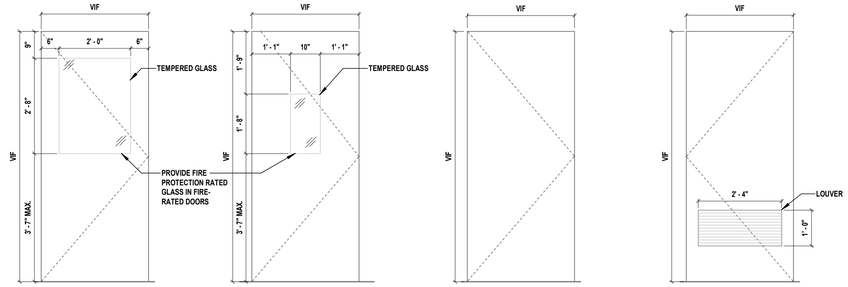

TYPE - 1A

SCALE: 1/2" = 1'-0"

TYPE - 1B


SCALE: 1/2" = 1'-0"

TYPE - 2A

SCALE: 1/2" = 1'-0"


TYPE - 2B

SCALE: 1/2" = 1'-0"

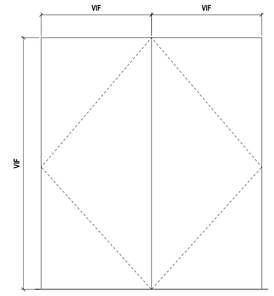


TYPE - 3A

SCALE: 1/2" = 1'-0"

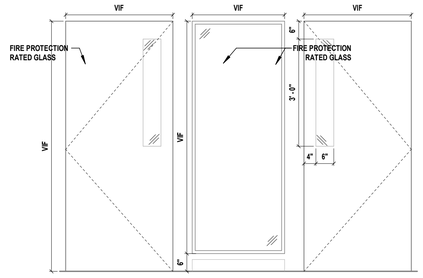


TYPE - 4A

SCALE: 1/2" = 1'-0"

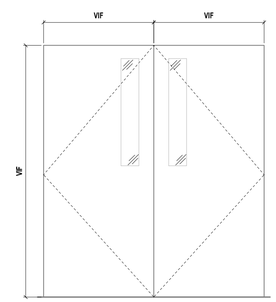

TYPE - 3B

SCALE: 1/2" = 1'-0"

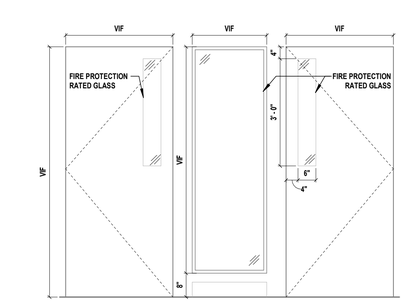

TYPE - 6A

SCALE: 1/2" = 1'-0"

DOOR SCHEDULE

DOOR NO.	FROM ROOM NAME	FROM ROOM #	TO ROOM NAME	TO ROOM #	DOOR SIZE THICKNESS	DOOR TYPE	DOOR MATERIAL	DOOR FINISH	DOOR FIRE RATING	FRAME TYPE	FRAME MATERIAL	FRAME FINISH	DETAILS HEAD	DETAILS JAMB	DETAILS SADDLE	HARDWARE SET	COMMENTS
BASEMENT																	
13	STAIR 7	7	EXTERIOR	EXT	1 3/4"	3A	INS HM	PT	-	EXIST.	EXIST.	RE-PT	EXIST.	EXIST.	EXIST.	01	
14	STAIR 6	6	EXTERIOR	EXT	1 3/4"	3A	INS HM	PT	-	EXIST.	EXIST.	RE-PT	EXIST.	EXIST.	EXIST.	01	
LEVEL 1																	
106F	KITCHEN	106	MEN'S TOILET	106F	1 3/4"	2A	WOOD	FF	-	EXIST.	EXIST.	RE-PT	EXIST.	EXIST.	EXIST.	06	
LEVEL 2																	
209	CORRIDOR	HW-2E	ART RM	209	1 3/4"	1B	WOOD	FF	45 MIN.	EXIST.	EXIST.	RE-PT	EXIST.	EXIST.	EXIST.	02	
210	CORRIDOR	HW-2E	COUNSELING CENTER	210	1 3/4"	2A	WOOD	FF	45 MIN.	EXIST.	EXIST.	RE-PT	EXIST.	EXIST.	EXIST.	03	
211	CORRIDOR	HW-2E	ART RM	211	1 3/4"	1B	WOOD	FF	45 MIN.	EXIST.	EXIST.	RE-PT	EXIST.	EXIST.	EXIST.	02	
213	GUIDANCE SUITE	HW-3C	CORRIDOR	HW-2D	1 3/4"	3A	WOOD	FF	45 MIN.	EXIST.	EXIST.	RE-PT	EXIST.	EXIST.	EXIST.	03	
214	CORRIDOR	HW-2D	OFFICE	214	1 3/4"	1B	WOOD	FF	45 MIN.	EXIST.	EXIST.	RE-PT	EXIST.	EXIST.	EXIST.	03	
215	CORRIDOR	HW-2D	WELLNESS CEN.	215	1 3/4"	1A	WOOD	FF	45 MIN.	EXIST.	EXIST.	RE-PT	EXIST.	EXIST.	EXIST.	03	
220H	CORRIDOR	HW-2C	JANITOR	220H	1 3/4"	2A	WOOD	FF	45 MIN.	EXIST.	EXIST.	RE-PT	EXIST.	EXIST.	EXIST.	04	
234	CLASSROOM	234	CORRIDOR	HW-2C	1 3/4"	1A	WOOD	FF	45 MIN.	EXIST.	EXIST.	RE-PT	EXIST.	EXIST.	EXIST.	02	
236	CLASSROOM	236	CORRIDOR	HW-2C	1 3/4"	1A	WOOD	FF	45 MIN.	EXIST.	EXIST.	RE-PT	EXIST.	EXIST.	EXIST.	02	
246	CORRIDOR	HW-2D	CONFERENCE ROOM	246	1 3/4"	1B	WOOD	FF	45 MIN.	EXIST.	EXIST.	RE-PT	EXIST.	EXIST.	EXIST.	03	
S1-L2	CORRIDOR	HW-2H	STAIR	S1-L2	1 3/4"	4A	WOOD	FF	60 MIN.	EXIST.	EXIST.	RE-PT	EXIST.	EXIST.	EXIST.	07	TWO SEPARATE DOORS.
S2-L2	CORRIDOR	HW-2E	STAIR	S2-L2	1 3/4"	4A	WOOD	FF	60 MIN.	EXIST.	EXIST.	RE-PT	EXIST.	EXIST.	EXIST.	07	TWO SEPARATE DOORS.
S3-L2	CORRIDOR	HW-2E	STAIR	S3-L2	1 3/4"	4A	WOOD	FF	60 MIN.	EXIST.	EXIST.	RE-PT	EXIST.	EXIST.	EXIST.	07	TWO SEPARATE DOORS.
S4-L2	CORRIDOR	HW-2D	STAIR	S4-L2	1 3/4"	6A	WOOD	FF	60 MIN.	EXIST.	EXIST.	RE-PT	EXIST.	EXIST.	EXIST.	07	TWO SEPARATE DOORS.
LEVEL 3																	
300A	CORRIDOR	HW-3A	ELEVATOR RM.	300A	1 3/4"	1A	WOOD	FF	45 MIN.	EXIST.	EXIST.	RE-PT	EXIST.	EXIST.	EXIST.	04	
300C	CORRIDOR	HW-3A	BOYS TOILET	300C	1 3/4"	2B	WOOD	FF	45 MIN.	EXIST.	EXIST.	RE-PT	EXIST.	EXIST.	EXIST.	06	
300D	CORRIDOR	HW-3A	CORRIDOR	300F	1 3/4"	2A	WOOD	FF	45 MIN.	EXIST.	EXIST.	RE-PT	EXIST.	EXIST.	EXIST.	02	
300E	CORRIDOR	300F	TOILET	300E	1 3/4"	2A	WOOD	FF	-	EXIST.	EXIST.	RE-PT	EXIST.	EXIST.	EXIST.	05	
300F	CORRIDOR	300F	SPEECH	300D	1 3/4"	2A	WOOD	FF	-	EXIST.	EXIST.	RE-PT	EXIST.	EXIST.	EXIST.	02	
301	STAIR	S1-L3	CLASSROOM	301	1 3/4"	1B	WOOD	FF	60 MIN.	EXIST.	EXIST.	RE-PT	EXIST.	EXIST.	EXIST.	02	
302	CORRIDOR	HW-3A	STORAGE	302	1 3/4"	2A	WOOD	FF	45 MIN.	EXIST.	EXIST.	RE-PT	EXIST.	EXIST.	EXIST.	04	
303	CORRIDOR	HW-3A	SCIENCE CLASS	303	1 3/4"	1B	WOOD	FF	45 MIN.	EXIST.	EXIST.	RE-PT	EXIST.	EXIST.	EXIST.	02	
304	CORRIDOR	HW-3A	CLASSROOM	304	1 3/4"	1B	WOOD	FF	45 MIN.	EXIST.	EXIST.	RE-PT	EXIST.	EXIST.	EXIST.	02	
305	CORRIDOR	HW-3A	CLASSROOM	305	1 3/4"	1B	WOOD	FF	45 MIN.	EXIST.	EXIST.	RE-PT	EXIST.	EXIST.	EXIST.	02	
306	CORRIDOR	HW-3A	RESOURCE RM.	306	1 3/4"	1B	WOOD	FF	45 MIN.	EXIST.	EXIST.	RE-PT	EXIST.	EXIST.	EXIST.	02	
307	CORRIDOR	HW-3A	FACUL. LOUNGE	307	1 3/4"	1A	WOOD	FF	45 MIN.	EXIST.	EXIST.	RE-PT	EXIST.	EXIST.	EXIST.	03	
307A	FACUL. LOUNGE	307	TOILET	307A	1 3/4"	2A	WOOD	FF	-	EXIST.	EXIST.	RE-PT	EXIST.	EXIST.	EXIST.	05	
308	CORRIDOR	HW-3A	SENSORY ROOM	308	1 3/4"	2A	WOOD	FF	45 MIN.	EXIST.	EXIST.	RE-PT	EXIST.	EXIST.	EXIST.	02	
309	CORRIDOR	HW-3A	STORAGE	309	1 3/4"	2A	WOOD	FF	45 MIN.	EXIST.	EXIST.	RE-PT	EXIST.	EXIST.	EXIST.	04	
309B	STORAGE	309	CLOSET	309B	1 3/4"	2A	WOOD	FF	-	EXIST.	EXIST.	RE-PT	EXIST.	EXIST.	EXIST.	04	
310	CORRIDOR	HW-3A	CLASSROOM	310	1 3/4"				45 MIN.								
310	CORRIDOR	HW-3A	CLASSROOM	310	1 3/4"	1B	WOOD	FF	45 MIN.	EXIST.	EXIST.	RE-PT	EXIST.	EXIST.	EXIST.	02	
311	HOME E.C.	311	CORRIDOR	HW-3A	1 3/4"	1B	WOOD	FF	45 MIN.	EXIST.	EXIST.	RE-PT	EXIST.	EXIST.	EXIST.	02	
312	SPEECH	312	CORRIDOR	HW-3A	1 3/4"				45 MIN.								
312	SPEECH	312	CORRIDOR	HW-3A	1 3/4"	1B	WOOD	FF	45 MIN.	EXIST.	EXIST.	RE-PT	EXIST.	EXIST.	EXIST.	02	
313	CORRIDOR	HW-3A	CLASSROOM	313	1 3/4"	1B	WOOD	FF	45 MIN.	EXIST.	EXIST.	RE-PT	EXIST.	EXIST.	EXIST.	02	
314	STAIR 2	S2-L3	CLASSROOM	314	1 3/4"	1B	WOOD	FF	60 MIN.	EXIST.	EXIST.	RE-PT	EXIST.	EXIST.	EXIST.	02	
315	SCIENCE RM	315	CORRIDOR	HW-3B	1 3/4"	3B	WOOD	FF	45 MIN.	EXIST.	EXIST.	RE-PT	EXIST.	EXIST.	EXIST.	02	
321A	FACUL. LOUNGE	307	TOILET	321A	1 3/4"	2A	WOOD	FF	-	EXIST.	EXIST.	RE-PT	EXIST.	EXIST.	EXIST.	05	
S1-L3	STAIR	S1-L3	CORRIDOR	HW-3A	1 3/4"	4A	WOOD	FF	60 MIN.	EXIST.	EXIST.	RE-PT	EXIST.	EXIST.	EXIST.	07	TWO SEPARATE DOORS.
S2-L3	CORRIDOR	HW-3A	STAIR 2	S2-L3	1 3/4"	4A	WOOD	FF	60 MIN.	EXIST.	EXIST.	RE-PT	EXIST.	EXIST.	EXIST.	07	TWO SEPARATE DOORS.
S4-L3	CORRIDOR	HW-3B	STAIR	S4-L3	1 3/4"	6A	WOOD	FF	60 MIN.	EXIST.	EXIST.	PT	EXIST.	EXIST.	EXIST.	07	TWO SEPARATE DOORS.

NOTES:

1. ALL EXISTING LOCK-SETS SHALL BE REMOVED AND REINSTALLED ON DOORS IN DOOR SCHEDULE. GENERAL CONTRACTOR SHALL COORDINATE WITH DISTRICT SECURITY CONSULTANT.
2. REFER TO DOOR SCHEDULE, HARDWARE SETS, AND PROJECT MANUAL FOR HARDWARE INFORMATION.
3. ALL REQUIRED PREP AND MODIFICATIONS TO EXISTING WALL ASSEMBLIES TO ACCOMMODATE NEW DOORS SHALL BE INCLUDED IN BID PRICE.
4. CONTRACTOR TO VERIFY ALL EXISTING OPENING SIZES, CONDITIONS AND SWINGS PRIOR TO ORDERING ANY MATERIAL, SHOULD ANY CONFLICTS ARISE, ARCHITECT SHALL BE NOTIFIED IMMEDIATELY.
4. DOOR FRAMES TO BE SCRAPED AND RECEIVE PAINTED FINISH, COLOR TO MATCH EXISTING COLOR.
5. ALL PROPOSED GLAZING TO RECEIVE SAFETY FILM 3M. REFER SPECIFICATIONS.

DOOR TYPE NOTES

1. FRAMES AND DOORS SCHEDULED FOR EXISTING OPENING - VERIFY IN FIELD EXISTING OPENING SIZES, SWING DIRECTION AND RECORD ON SHOP DRAWINGS.
2. ALL DOORS ARE TO BE ADJUSTED TO ELIMINATE RATTLE AND OR PLAY WHEN DOOR IS LATCHED
3. SLOPED ALUMINUM THRESHOLDS AT ALL EXTERIOR DOORS
4. ALL DOORS ARE TO HAVE STOPS
5. UNDERCUT DOORS WHERE MARBLE THRESHOLDS ARE CALLED OUT INSTALL KICKPLATES ON PUSH SIDE OF DOOR (TYP).
6. FIRE RATED DOORS AND FRAMES REQUIRE LABELS
7. BACKER ROD AND SEALANT SHALL BE PROVIDED AT ALL LOCATIONS WHERE DOOR/WINDOW FRAMES MEET OTHER FINISHES
8. ALL GLAZING IN DOORS, FIXED SIDE PANELS ADJOINING DOORS, INTERIOR PARTITIONS WHERE GLAZING EXTENDS TO WITHIN 1'-6" OF FINISHED FLOOR AND GLASS PANELS GREATER THAN 50 SF TO BE FULLY TEMPERED SAFETY GLASS PER CHAPTER 24 OF THE 2025 BCNYS.

FINISH ABBREVIATIONS

ALUM	ALUMINUM	R.B./RB	RUBBER BASE
CG	CORNER GUARD	RUBBER	RUBBER FLOORING
C.M.U.	CONCRETE MASONRY UNIT	RE-PAINT	RE-PAINT
CONC.	CONCRETE	P.T./PT	PAINT
C.F.T./CFT	CERAMIC FLOOR TILE	S.A.C./SAC	SUSPENDED ACOUSTICAL CEILING
C.W.T./CWT	CERAMIC WALL TILE	S.C. WD	SOLID CORE WOOD
F.F.	FACTORY FINISH	STRUCT.	STRUCTURE
FRP	FIBERGLASS REINFORCED POLYESTER	V.C.T./VCT	VINYL COMPOSITE TILE
E.P.	EPOXY PAINT	EXIST.	EXISTING
EXP.	EXPOSED	EXT	EXTERIOR
G.W.B./GWB	GYPSUM WALL BOARD	HM	HOLLOW METAL
L.V.T./LVT	LUXURY VINYL TILE	U.S.	UNDERSIDE
		WD	WOOD

H2M architects + engineers
1133 Westchester Avenue, Suite N-210
White Plains, NY 10605
914.358.5623 • www.h2m.com
NY Architecture & Landscape Architecture: No Certificate Required
NY Engineering Certificate of Authorization No.: 0018178

CONSULTANTS:

MARK	DATE	DESCRIPTION

09/30/2029
KATRINA N. PACHECO, R.A. Exp. Date
NY PROFESSIONAL ARCHITECT Lic. No. 041183

"IN ACCORDANCE WITH ARTICLE 145, SECTION 7209 OF THE NYS EDUCATION LAW, ALTERATION OF THIS DOCUMENT EXCEPT BY A LICENSED PROFESSIONAL IS ILLEGAL."

DESIGNED BY:	DRAWN BY:	CHECKED BY:	REVIEWED BY:
M.LUCK	M. LUCK	S.MANDIC	-

PROJECT No:	DATE:	SCALE:
SMSD2507	OCTOBER 2026	AS SHOWN

CLIENT

SOMERS CENTRAL SCHOOL DISTRICT

VARIOUS UPGRADES AT SOMERS MIDDLE SCHOOL

250 US-202, SOMERS, NY 10589

SED#: 66-21-01-06-0-001-021

CONTRACT

CONTRACT G
GENERAL CONSTRUCTION

STATUS

FOR BID

SHEET TITLE

DOOR SCHEDULE

DRAWING No.

MS-A 620.00

C:\Users\mluck-travel\Documents_Revit Backup\SMSD2507_Central25_A_mluck-travel.rvt

11/19/2026 4:12:17 PM

LEGEND

SYMBOL	DESCRIPTION
	PIPING UP
	PIPING DOWN
	PIPING RISE OR DROP
	BRANCH-TOP CONNECTION
	BRANCH-BOTTOM CONNECTION
	REDUCER
CO CO	CLEANOUT
	FLOOR CLEANOUT
	CAPPED PIPE
M	METER
	FLOOR DRAIN
	AQUASTAT
	PUMP
	STRAINER
	UNION
	THERMOSTATIC MIXING VALVE
	BALANCING VALVE (BLV)
	GLOBE VALVE (GLV)
	CHECK VALVE (CV)
	GAS COCK, GAS STOP
	BALL VALVE (BV)
	BUTTERFLY VALVE (BFV)
S	SOLENOID VALVE
	PRESSURE-REDUCING VALVE (PRV)
	GATE VALVE (GV)
	PRESSURE-RELIEF VALVE (RV)
	BACKFLOW PREVENTER
	FROST FREE HOSE BIBB
	HOSE BIBB
	RECESSED-BOX HOSE BIBB OR WALL HYDRANT
	EXPANSION JOINT
	WATER HAMMER ARRESTER
	VALVE IN RISER
CO	WALL CLEANOUT (WCO)
	PITCH DOWN OR UP IN DIRECTION OF ARROW
	FLOW IN DIRECTION OF ARROW
	COLD WATER (CW)
	TEMPERED WATER (TW)
	HOT WATER (HW)
	TEMPERED WATER RETURN (TWR)
	HOT WATER RETURN (HWR)
	WASTE PIPING (W,S,OW)
	BELOW SLAB WASTE PIPING
	VENT PIPING (V)
	GAS PIPING (G)
	TO BE REMOVED
	POINT OF CONNECTION
	POINT OF DISCONNECTION

ABBREVIATIONS

AFF	ABOVE FINISHED FLOOR
BTU	BRITISH THERMAL UNIT
BTUH	BTU PER HOUR
CLG	CEILING
CO	CLEAN OUT
CODP	CLEAN OUT DECK PLATE
COWP	CLEAN OUT WALL PLATE
CW	COLD WATER
(D)	DEMOLISH
DCV	DOUBLE CHECK VALVE DEVICE
DEG. F	° FAHRENHEIT
DIA	DIAMETER
DN	DOWN
(E)	EXISTING
EA	EACH
FAI	FRESH AIR INTAKE
FD	FLOOR DRAIN
G	GAS
'GC'	GENERAL CONSTRUCTION CONTRACTOR
GPM	GALLONS PER MINUTE
GPH	GALLONS PER HOUR
'H'	HVAC CONTRACTOR
HP	HORSEPOWER
HW	HOT WATER
HWR	HOT WATER RETURN
IN.	INCHES
IN. W.C. (W.G.)	INCHES WATER COLUMN (WATER GAUGE)
KW	KILOWATTS
LBS	POUNDS
M	METER
MAX	MAXIMUM
MIN	MINIMUM
NTS	NOT TO SCALE
OD	OUTER DIAMETER
(P)	PROPOSED
'P'	PLUMBING CONTRACTOR
PD	PRESSURE DROP
RD	ROOF DRAIN
RPM	REVOLUTIONS PER MINUTE
RPZ	REDUCED PRESSURE ZONE
SAN / S	SANITARY
ST	STORM DRAIN
TEMP	TEMPERATURE
TYP	TYPICAL
TW	TEMPERED WATER (110°F)
TWR	TEMPERED WATER RETURN
V	VENT
VTR	VENT THROUGH ROOF
W	WASTE

GENERAL PLUMBING NOTES

1. PROVIDE ALL MATERIALS AND EQUIPMENT AND PERFORM ALL LABOR REQUIRED TO INSTALL COMPLETE AND OPERABLE PLUMBING SYSTEMS AS INDICATED ON THE DRAWINGS, AS SPECIFIED AND AS REQUIRED BY CODE.
2. THE CONTRACTOR, BY PRESENTING THEIR BID FOR THE WORK, REPRESENTS THAT HE/SHE HAS INSPECTED THE SITE AND IS COMPLETELY FAMILIAR WITH THE SCOPE OF WORK AND ALL FIELD CONDITIONS RELATED TO, AND AFFECTING THE WORK AND ITS PERFORMANCE. EXCEPTIONS AFFECTING THE WORK AND ITS PERFORMANCE, OR CONFLICTS BETWEEN FIELD CONDITIONS, SHALL BE BROUGHT TO THE ATTENTION OF THE ARCHITECT/ENGINEER PRIOR TO THE SUBMISSION OF BIDS.
3. PERFORM ALL WORK IN ACCORDANCE WITH THE 2025 PLUMBING CODE OF NEW YORK STATE (PCNYS), MECHANICAL (MCNYS), ENERGY CONSERVATION CONSTRUCTION CODE OF NEW YORK STATE (ECCCNYS) CODE AND THE REQUIREMENTS OF THE LOCAL AUTHORITIES HAVING JURISDICTION.
4. APPLY FOR AND SECURE ALL REQUIRED PERMITS AND INSPECTIONS AND PAY ALL COSTS FOR THE SAME.
5. DO NOT SCALE DRAWINGS. DRAWINGS FOR PLUMBING WORK ARE DIAGRAMMATIC AND ARE INTENDED TO CONVEY SCOPE AND GENERAL ARRANGEMENT ONLY. THE LOCATIONS OF ALL ITEMS SHOWN ON THE DRAWINGS OR CALLED FOR IN THE SPECIFICATIONS THAT ARE NOT DEFINITELY FIXED BY DIMENSIONS ARE APPROXIMATE.
6. COORDINATE CONTRACT DOCUMENTS PROJECT REQUIREMENTS, WORK OF OTHERS, AND EQUIPMENT AND MATERIALS PURCHASED WITH FIELD DIMENSIONS, MANUFACTURERS REQUIREMENTS FOR INSTALLATION, OPERATION, AND MAINTENANCE, CONTRACTORS INTENDED MEANS AND METHODS OF INSTALLATION AND CONTRACTORS FABRICATED ITEMS TO ENSURE A PROPER "FIT" AND INSTALLATION. BRING ANY CONFLICTS TO THE ATTENTION OF THE ARCHITECT/ENGINEER DURING THE SUBMITTAL PHASE FOR RESOLUTION PRIOR TO PURCHASING ANY EQUIPMENT.
7. FIELD VERIFY AND COORDINATE ALL PIPING DIMENSIONS BEFORE FABRICATION. MAKE MODIFICATIONS IN THE LAYOUT AS NEEDED TO PREVENT CONFLICT WITH WORK OF OTHER TRADES OR FOR PROPER EXECUTION OF THE WORK. OBTAIN THE APPROVAL OF THE ARCHITECT/ENGINEER FOR MODIFICATIONS.
8. PROVIDE PRODUCTS OF ONE MANUFACTURER WHERE TWO OR MORE ITEMS OF THE SAME TYPE OF MATERIAL OR EQUIPMENT IS REQUIRED.
9. INSTALL ALL EQUIPMENT AND APPURTENANCES IN ACCORDANCE WITH MANUFACTURER'S RECOMMENDATIONS, CONTRACT DOCUMENTS, AND APPLICABLE CODES AND REGULATIONS. REFER TO DETAILS FOR ADDITIONAL PIPING AND EQUIPMENT INSTALLATION REQUIREMENTS.
10. LOCATE ALL TEMPERATURE, PRESSURE, AND FLOW MEASURING DEVICES IN ACCESSIBLE LOCATIONS WITH STRAIGHT SECTION OF PIPE UP- AND DOWNSTREAM AS RECOMMENDED BY THE MANUFACTURER TO ENSURE MANUFACTURER CERTIFIED ACCURACY.
11. COORDINATE ALL EQUIPMENT CONNECTIONS WITH MANUFACTURER'S CERTIFIED DRAWINGS. COORDINATE AND PROVIDE ALL PIPING TRANSITIONS REQUIRED FOR FINAL CONNECTIONS TO EQUIPMENT.
12. COORDINATE LOCATIONS AND SIZES OF ALL FLOOR, WALL, AND ROOF OPENINGS WITH ALL OTHER TRADES. COORDINATE ALL PIPING AND EQUIPMENT SUPPORTED FROM STRUCTURE WITH GENERAL CONSTRUCTION WORK.
13. COMPLETE ALL PRESSURE TESTS BEFORE ANY PLUMBING EQUIPMENT, OR PIPING INSULATION IS APPLIED.
14. MAKE ALL ATTACHMENTS TO JOISTS, TRUSSES, OR JOIST GIRDERS AT PANEL POINTS. PROVIDE BEAM CLAMPS MEETING MSS STANDARDS. THE USE OF C-CLAMPS IS NOT PERMITTED.
15. INSTALL PIPING, AND CONDUIT CONCEALED IN AREAS HAVING HUNG CEILINGS AND/OR FURRED SPACES UNLESS OTHERWISE INDICATED ON THE DRAWINGS.
16. REFER TO ARCHITECTURAL DRAWINGS FOR EXACT LOCATION OF ALL ACCESSIBLE FIXTURES. MOUNT ALL SUCH FIXTURES IN ACCORDANCE WITH THE REQUIREMENTS OF THE AUTHORITY HAVING JURISDICTION.
17. PROVIDE ACCESS DOORS IN WALLS, PARTITIONS, AND CEILINGS AS REQUIRED TO MAKE VALVES, WATER HAMMER ARRESTERS, ETC. READILY ACCESSIBLE.
18. ARRANGE FOR, COORDINATE, AND MAKE CONNECTION TO ALL SERVICES PROVIDED BY OTHERS. CONFORM TO ALL REQUIREMENTS APPLICABLE TO CONNECTIONS IMPOSED BY UTILITY COMPANIES AND AUTHORITIES HAVING JURISDICTION.
19. INSTALL FIXTURES AND EQUIPMENT WITH VALVES, UNIONS, ETC. TO ALLOW FOR EASE OF SERVICE AND/OR REMOVAL.
20. FURNISH AND INSTALL WATER PRESSURE REDUCING VALVE AND PRESSURE RELIEF VALVE IN ACCORDANCE WITH THE PLUMBING CODE OF NEW YORK STATE ON ALL INCOMING DOMESTIC WATER SYSTEMS IN EXCESS OF 80 P.S.I.G.
21. SLOPE ALL VENT PIPING TO DRAIN BACK TO THE DRAINAGE SYSTEM.
22. FLUSH AND DISINFECT ALL DOMESTIC POTABLE WATER PIPING AND TEST THE WATER IN ACCORDANCE WITH THE PLUMBING CODE OF NEW YORK STATE. PROVIDE CERTIFICATE OF PERFORMANCE AND LABORATORY TEST REPORT TO LOCAL AUTHORITIES HAVING JURISDICTION AND OBTAIN THEIR APPROVAL.
23. PROVIDE WATER HAMMER ARRESTORS AT ALL QUICK CLOSING FIXTURE VALVE LOCATIONS.
24. ALL PIPING, VALVES AND FITTINGS USED FOR POTABLE WATER SHALL BE NSF 61/372 COMPLIANT AND BE TESTED FOR LOW LEAD.
25. ANY PENETRATIONS THROUGH AIR BARRIER SHALL BE SEALED AS PER 2025 BCNYS AND COMMERCIAL PROVISIONS .
26. ALL PIPING IN PLENUM SPACES SHALL BE CAST IRON FOR SANITARY, STORM, VENT SYSTEMS, AND COPPER PIPING FOR DOMESTIC SYSTEMS, AND STEEL PIPING FOR GAS SYSTEMS. NO PLASTIC PIPING ALLOWED.
27. HOT WATER TEMPERATURE FOR ALL PUBLIC HAND WASHING FIXTURES SHALL BE TEMPERED TO A MAXIMUM TEMPERATURE OF 105 DEGREES F.
28. ALL FIXTURES SHALL MEET THE WATER CONSERVATION REQUIREMENTS LISTED IN THE TABLE 604.4 OF THE 2025 PLUMBING CODE OF NEW YORK STATE.
29. ALL FIXTURES THAT HAS THE ABILITY TO HAVE A HOSE CONNECTED TO IT, OR DIRECT CONNECTED FIXTURES, SHALL HAVE A BACKFLOW PREVENTION DEVICE ON THE FAUCET, VACUUM BREAKER (ASSE 1052 AND ASME A112.21.3).
30. ALL SANITARY FITTINGS SHALL BE 'WYE' TYPE AND SHALL FOLLOW THE DIRECTION OF FLOW.
31. IN THE EVENT THAT THERE IS A DISCREPANCY BETWEEN DESIGN PLANS, RISER DIAGRAMS, AND/OR SPECIFICATIONS CONCERNING PIPE SIZES, FIXTURES, AND/OR EQUIPMENT, THE MOST STRINGENT REQUIREMENTS SHALL BE APPLIED TO THE PROJECT.
32. FIRE STOP ALL OPENINGS IN FIRE RATED CONSTRUCTION FOR PIPING, CONDUIT, ETC.
33. MAINTAIN MAXIMUM HEADROOM AND SPACE CONDITIONS AT ALL POINTS. WHERE HEADROOM AND SPACE CONDITIONS APPEAR INADEQUATE, NOTIFY ARCHITECT PRIOR TO PROCEEDING WITH INSTALLATION. MAINTAIN A MINIMUM OF 6'-8" CLEARANCE FROM FINISHED FLOOR TO UNDERSIDE OF PIPES, CONDUITS, SUSPENDED EQUIPMENT, ETC., THROUGHOUT ACCESS ROUTES IN MECHANICAL ROOMS.
34. CORE DRILL ALL PENETRATIONS THROUGH CONCRETE FLOORS, WALLS, AND FOOTINGS.
35. INSTALL LINK SEAL TYPE PROTECTION FOR WATER RESISTANT SEALS AT ALL SLAB AND BELOW GROUND WALL FOOTING PENETRATIONS.
36. COVER ALL COPPER PIPING BELOW SLAB WITH "ARMAFLEX" TYPE INSULATION.

APPLICABLE CODES

- 2025 BUILDING CODE NEW YORK STATE (BCNYS) 1ST PRINTING
- 2025 PLUMBING CODE NEW YORK STATE (PCNYS) 1ST PRINTING
- 2025 FUEL GAS CODE NEW YORK STATE (FGCNYS) 1ST PRINTING
- 2025 MECHANICAL CODE NEW YORK STATE (MCNYS) 1ST PRINTING
- 2025 ENERGY CONSERVATION CONSTRUCTION CODE OF NEW YORK STATE (ECCCNYS) 1ST PRINTING
- 2026 MANUAL OF PLANNING STANDARDS (SED)

ENERGY NOTES

2025 ENERGY CONSERVATION CONSTRUCTION CODE OF NEW YORK STATE NOTES: STATEMENT OF COMPLIANCE:

TO THE BEST OF MY KNOWLEDGE, AND PERSONAL JUDGEMENT, THESE PLANS AND SPECIFICATIONS ARE IN COMPLIANCE WITH THE 2025 NEW YORK STATE ENERGY CONSERVATION CODE (ECCCNYS).

1. SERVICE WATER HEATING EQUIPMENT PERFORMANCE EFFICIENCY:
   - 1.1. WATER HEATING EQUIPMENT AND HOT WATER STORAGE TANKS SHALL MEET THE REQUIREMENTS OF TABLE C404.2 IN THE 2025 ECCCNYS. (ECCCNYS C404.2)
   - 1.2. SERVICE WATER HEATING SHALL BE COMMISSIONED AND COMPLETED IN ACCORDANCE WITH SECTION C408.2 OF THE 2025 ECCCNYS.
2. TEMPERATURE CONTROL:
   - 2.1. SERVICE WATER HEATING EQUIPMENT SHALL BE PROVIDED WITH CONTROLS ALLOWING A SETPOINT OF 110°F AND 90 °F FOR OTHER OCCUPANCIES. PUBLIC REST ROOM LAVATORIES SHALL HAVE A MAXIMUM OUTLET TEMPERATURE OF 110°F.
   - 2.2. WHERE WATER HEATING EQUIPMENT SERVING NONCIRCULATING SYSTEMS IS NOT SUPPLIED WITH INTEGRAL HEAT TRAPS, HEAT TRAPS SHALL BE PROVIDED ON THE SUPPLY AND DISCHARGE PIPING. (ECCCNYS C404.3)
3. PIPE INSULATION:
   - 3.1. AUTOMATIC CIRCULATING HOT WATER SYSTEM PIPING SHALL BE INSULATED WITH 1 INCH OF INSULATION WITH A CONDUCTIVITY NOT EXCEEDING 0.27 BTU PER INCH, OR THE INSULATION REQUIREMENTS, WHICHEVER IS GREATER. THE FIRST 8 FT OF PIPING IN NONCIRCULATING SYSTEMS WITH EQUIPMENT WITHOUT INTEGRAL HEAT TRAPS SHALL BE INSULATED WITH 0.5 INCH OF MATERIAL HAVING A CONDUCTIVITY NOT EXCEEDING 0.27 BTU PER INCH, OR THE INSULATION REQUIREMENTS, WHICHEVER IS GREATER. (ECCCNYS C404.5)
   - 3.2. ALL PIPING TO BE INSULATED WITH 0.21-0.28 CONDUCTIVITY
   - 3.3. COLD WATER PIPING - ALL SIZES - 1-INCH INSULATION, A.S. JACKET.
   - 3.4. STORM DRAINAGE PIPING ALL HORIZONTAL RUNS AND DRAIN BODY - MINIMUM 1-INCH INSULATION, A.S. JACKET.
   - 3.5. HOT WATER PIPING (140°F) AND TEMPERED WATER PIPING (110°F)
     - 3.5.1. PIPE SIZE: < 1" INSULATION: 1"
     - 3.5.2. PIPE SIZE: 1" TO < 1-1/2" INSULATION: 1"
     - 3.5.3. PIPE SIZE: 1-1/2 TO < 4" INSULATION: 1.5"
     - 3.5.4. PIPE SIZE: 4" TO < 8" INSULATION: 1.5"
4. HOT WATER SYSTEM CONTROLS:
   - 4.1. CIRCULATING HOT WATER SYSTEM PUMPS OR HEAT TRACE SHALL BE ARRANGED TO BE TURNED OFF EITHER AUTOMATICALLY OR MANUALLY WHEN THERE IS LIMITED HOT WATER DEMAND. READY ACCESS SHALL BE PROVIDED TO THE OPERATING CONTROLS. (ECCCNYS C404.6)
5. PIPE VOLUME AND MAXIMUM LENGTHS:
   - 5.1. PER SECTION OF C404.5.1 OF THE 2025 ECCCNYS, ALL MAXIMUM PIPE LENGTHS FROM FIXTURES SHALL COMPLY WITH THE MAXIMUM PIPE LENGTHS ON THE CHART BELOW. CONTRACTOR TO ENSURE HOT WATER RETURN PIPING IS INSTALLED AS PER PLANS AND THAT THESE LENGTHS ARE MAINTAINED.

NOMINAL PIPE SIZE (INCHES)	VOLUME (LIQUID OUNCES PER FOOT LENGTH)	MAXIMUM PIPING LENGTH (FEET)	
		PUBLIC LAVATORY FAUCETS	OTHER FIXTURES AND APPLIANCES
1/4"	0.33	6	50
5/16"	0.5	4	50
3/8"	0.75	3	50
1/2"	1.5	2	43
5/8"	2	1	32
3/4"	3	0.5	21
7/8"	4	0.5	16
1"	5	0.5	13
1-1/4"	8	0.5	8
1-1/2"	11	0.5	6
2" OR LARGER	18	0.5	4

DEMOLITION NOTES

GENERAL

1. PRIOR TO PROPOSAL SUBMISSION, THIS CONTRACTOR SHALL VISIT THE SITE TO REVIEW THE EXISTING CONDITIONS ASSOCIATED WITH THE SCOPE OF WORK AND ADJACENT AREAS TO ASCERTAIN THE DIFFICULTIES WHICH WILL AFFECT THE EXECUTION OF THE WORK OF THIS CONTRACT.
2. SUBMISSION OF A PROPOSAL WILL BE CONSTRUED AS EVIDENCE THAT THE ABOVE SITE EXAMINATION HAS BEEN MADE AND LATER CLAIMS WILL NOT BE RECOGNIZED FOR EXTRA LABOR, EQUIPMENT OR MATERIALS REQUIRED BECAUSE OF DIFFICULTIES ENCOUNTERED WHICH COULD HAVE BEEN FORESEEN HAD SUCH AN EXAMINATION BEEN MADE.
3. ALL DEMOLITION WORK SHALL BE IN COMPLIANCE WITH ALL FEDERAL AND NEW YORK STATE APPLICABLE BUILDING AND LIFE AND SAFETY REGULATIONS.

SCOPE OF WORK

1. DEMOLITION WORK SHALL INCLUDE ALL MATERIALS, LABOR, EXTENSIONS, CONNECTIONS, CUTTING, REPAIRING, ADAPTING AND OTHER PLUMBING WORK REQUIRED TO MAINTAIN SERVICE PENDING THE COMPLETION OF THE PERMANENT WORK. COORDINATE THE EXTENT OF DEMOLITION WORK WITH THE ARCHITECT AND BUILDING MANAGEMENT.
2. THE CONTRACTOR SHALL REMOVE AND DISPOSE OF ALL CONSTRUCTION DEBRIS AND UNWANTED MATERIAL OFF SITE IN ACCORDANCE WITH CONTRACT SPECIFICATIONS.
3. THE CONTRACTOR SHALL TAKE CARE NOT TO DAMAGE ADJOINING SURFACES OUTSIDE THE CONTRACT AREA OR SCOPE OF WORK. THE CONTRACTOR SHALL BE RESPONSIBLE TO RESTORE TO EXISTING CONDITIONS SURFACE DAMAGED DURING CONSTRUCTION INCLUDING PATCHING AND PAINTING AS REQUIRED AND DEEMED NECESSARY BY THE ARCHITECT.
4. ALL EXISTING WORK REQUIRED TO REMAIN BUT INTERFERING WITH PROPOSED NEW PLUMBING (AS WELL AS ELECTRICAL, MECHANICAL AND GENERAL CONSTRUCTION WORK) SHALL BE RELOCATED AND RECONNECTED USING MATERIALS CONFORMING TO STANDARDS OF THIS CONTRACT.
5. REMOVE ALL FIXTURES AS NOTED ON THE ARCHITECTURAL PLANS. PROVIDE TEMPORARY CAPS FOR HOT, COLD AND SANITARY CONNECTIONS DURING NEW CONSTRUCTION.
6. REMOVE BASE BUILDING PIPING AS INDICATED BELOW:
   - 6.1. REMOVE ALL ABANDONED BASE BUILDING PIPING BACK TO THE EXISTING WET COLUMNS OR SHAFTS, OR AS NOTED ON DRAWINGS.
   - 6.2. CONTRACTOR TO CONTACT BUILDING MANAGEMENT AND TENANT REGARDING REMOVAL SCOPE OF WORK TO MAINTAIN CONTINUITY OF ALL SERVICES TO ALL TENANTS WHO ARE TO REMAIN OPERATIONAL AND NOT BE AFFECTED BY DEMOLITION WORK.
   - 6.3. ALL EXISTING BUILDING VALVES FOR DOMESTIC WATER MAINS AT SHAFTS ARE TO REMAIN.
7. PROVIDE ADDITIONAL SUPPORT FOR ALL EXISTING PIPING TO REMAIN WHICH ARE AFFECTED BY DEMOLITION OF EXISTING CEILING AND PARTITIONS.
8. COORDINATE WITH OWNER TO DETERMINE WHETHER REMOVED EQUIPMENT IS TO BE TURNED OVER TO THE OWNER.

LEAD FREE NOTE

1. ALL FAUCETS,FITTINGS, AND VALVES MUST COMPLY WITH NSF 61 AND ANSI / NSF 372 FOR LOW LEAD PERCENTAGE.
2. CONTRACTOR SHALL BE RESPONSIBLE TO DEMONSTRATE COMPLIANCE WITH THE NYS DEPARTMENT OF HEALTH LEAD IN WATER REGULATION (10 NYCRR 67-4).
3. AT THE CONCLUSION OF NEW PLUMBING WORK, THE CONTRACTOR SHALL BE RESPONSIBLE TO PROVIDE THE SERVICES PF A THIRD PARTY NYS LICENSED ENVIRONMENTAL TESTING LABORATORY TO PROVIDE LEAD TESTING AT ALL NEW LAVATORIES, SINKS, DRINKING FOUNTAINS AND ALL OTHER FIXTURES WHERE WATER MAY BE CONSUMED FOR DRINKING. TWO COPIES OF THE REPORT MUST BE SUBMITTED, ONE COPY TO THE ENGINEER AND THE OTHER ONE TO THE OWNER.

H2M architects + engineers

1133 Westchester Avenue, Suite N-210
White Plains, NY 10605
914.358.5623 • www.h2m.com
NY Architecture & Landscape Architecture: No Certificate Required
NY Engineering Certificate of Authorization No.: 0018178

CONSULTANTS:

MARK	DATE	DESCRIPTION

STATE OF NEW YORK · JONATHAN RICHARD MURATORE · 096440-1 · LICENSED PROFESSIONAL ENGINEER

10/31/2027
JONATHAN R. MURATORE, P.E.
NY PROFESSIONAL ENGINEER Lic. No. 096440 — Exp. Date

"IN ACCORDANCE WITH ARTICLE 145, SECTION 7209 OF THE NYS EDUCATION LAW, ALTERATION OF THIS DOCUMENT EXCEPT BY A LICENSED PROFESSIONAL IS ILLEGAL."

DESIGNED BY:	DRAWN BY:	CHECKED BY:	REVIEWED BY:
P. ANGELONE	P. ANGELONE	J. MURATORE	J. MURATORE

PROJECT No:	DATE:	SCALE:
SMSD2507	OCTOBER 2026	AS SHOWN

CLIENT

SOMERS CENTRAL SCHOOL DISTRICT

VARIOUS UPGRADES AT SOMERS MIDDLE SCHOOL

250 US-202
SOMERS, NY 10589

SED#: 66-21-01-06-0-001-021

CONTRACT

CONTRACT P
PLUMBING CONSTRUCTION

STATUS

FOR BID

SHEET TITLE


PLUMBING
GENERAL NOTES, LEGEND, AND ABBREVIATIONS

DRAWING No.

MS-P 001.00

C:\Users\pangelone\Documents_Revit Backup\SMSD2507_Central25_M_pangeloneQFV6V.rvt

10/29/2026 1:57:08 PM

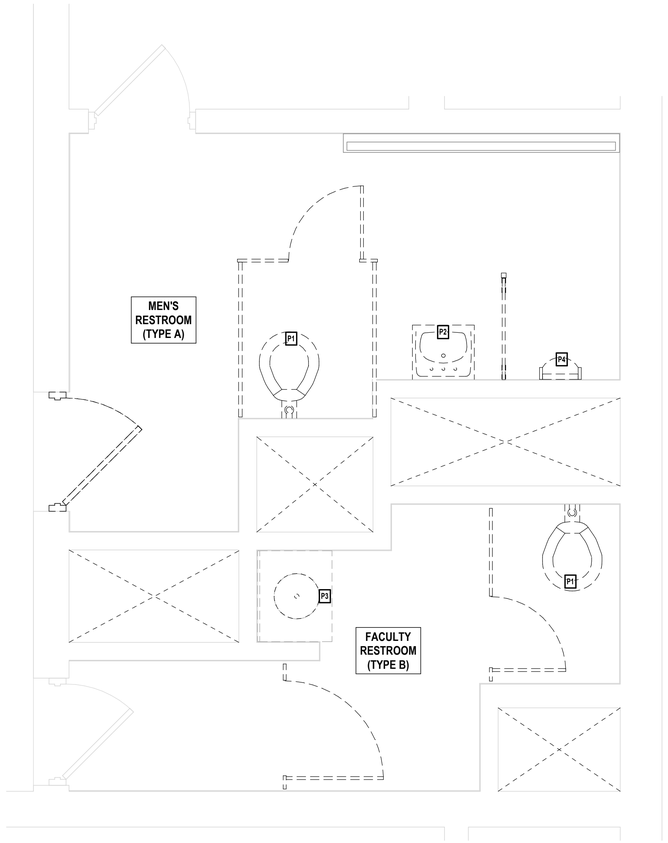

1 **RESTROOM TYPES A & B - DEMOLITION**
SCALE: 1/2" = 1'-0"

PROJECT NORTH

GENERAL DEMOLITION NOTES


1. ALL DEMOLITION WORK SHALL BE IN COMPLIANCE WITH ALL FEDERAL AND NEW YORK STATE APPLICABLE BUILDING AND LIFE AND SAFETY REGULATIONS.
2. THE CONTRACTOR SHALL TAKE CARE NOT TO DAMAGE ADJOINING SURFACES AND FINISHES OUTSIDE THE CONTRACT AREA OR SCOPE OF WORK. THE CONTRACTOR SHALL BE RESPONSIBLE TO RESTORE EXISTING CONDITIONS AND/OR FINISHES DAMAGED DURING CONSTRUCTION INCLUDING PATCHING AND PAINTING DEEMED NECESSARY BY THE ARCHITECT AT NO ADDITIONAL COST TO THE OWNER.
3. THE CONTRACTOR SHALL TAKE CARE AS TO ADEQUATELY PROTECT ALL ADJOINING CLASSROOMS, CLOSETS, CORRIDORS, CRITICAL BARRIERS (DUCTS, VENTS, ETC.), AND OTHER SPACES FROM DUST AND DEBRIS DURING THE DEMOLITION AND INSTALLATION OF THE NEW WORK. THE CONTRACTOR SHALL BE RESPONSIBLE TO WIPE DOWN AND CLEAN ALL AFFECTED ROOMS UPON COMPLETION OF THE PROJECT.
4. CONTRACTORS SITE ACCESS AND BUILDING ENTRY POINT SHALL BE AS PER DRAWING HS-G 000.00 AND VERIFIED BY OWNER. THE CONTRACTOR SHALL ADEQUATELY PROTECT THE WALLS, FLOOR, AND FINISHES WITHIN STAIRWELLS AND ALL OTHER AREAS USED FOR ACCESS TO CONTRACT AREAS FROM DAMAGE DURING THE PROJECT DURATION. THE CONTRACTOR SHALL BE RESPONSIBLE TO PATCH & RESTORE ALL SURFACES DAMAGED DURING CONSTRUCTION TO THE SATISFACTION OF THE ARCHITECT AT NO ADDITIONAL COST TO THE OWNER.
5. THE CONTRACTOR SHALL REMOVE AND DISPOSE OF ALL CONSTRUCTION DEBRIS AND UNWANTED MATERIAL OFF SITE IN ACCORDANCE WITH CONTRACT SPECIFICATIONS.
6. THE CONTRACTOR SHALL NOTIFY THE ARCHITECT OF ANY DEFECTIVE OR NON-WORKING EQUIPMENT PRIOR TO WORK STARTING AND FOLLOWING INSTALLATION OF NEW FINISHES VERIFY ALL ITEMS ARE IN PROPER WORKING ORDER UPON COMPLETION.
7. THE CONTRACTOR SHALL REVIEW SCOPE OF DEMOLITION WORK WITH OWNER AND COORDINATE WHICH ITEMS WILL BE REMOVED CAREFULLY AND RETURNED TO DISTRICT.
8. CONTRACTOR SHALL COORDINATE WITH THE DISTRICT TO DISCONNECT, REMOVE, AND STORE ALL REMOVABLE EQUIPMENT (INCLUDING CASEWORK, DESKS, CHAIRS, ETC.) TO PERFORM ALL REQUIRED DEMOLITION. UPON COMPLETION, CONTRACTOR SHALL REINSTALL ALL EQUIPMENT AND ENSURE PROPER WORKING CONDITION. CLEAN ALL SURFACES PRIOR TO SUBSTANTIAL COMPLETION.
9. PROTECTING EXISTING CEILING LIGHTING FIXTURES, INCLUDING, BUT NOT LIMITED TO THE FIXTURE, TRIM, SUPPORTS, AND ALL DEVICES USED TO SECURE THE LIGHTING IN PLACE.

DEMOLITION NOTES - CONTRACT P

P1	FLOOR MOUNTED TOILET	REMOVE AND DISPOSE OF EXISTING TOILET.
P2	WALL HUNG SINGLE SINK	REMOVE AND DISPOSE OF EXISTING SINK AND CARRIER ARMS.
P3	SINK AND VANITY	REMOVE AND DISPOSE OF EXISTING SINK AND VANITY.
P4	WALL HUNG URINAL	REMOVE AND DISPOSE OF EXISTING URINAL.
P5	FLOOR DRAIN COVER	REMOVE AND DISPOSE OF EXISTING FLOOR DRAIN COVER.

KEY PLAN LEGEND

ALTERATION LEVEL 1
AREAS OF WORK

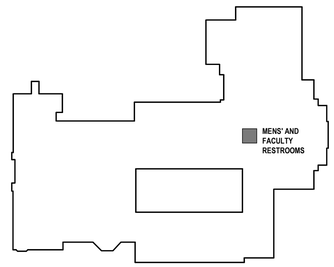

PROJECT NORTH

2 **KEY PLAN - LEVEL 1**
SCALE: 1" = 100'-0"

H2M architects + engineers
1133 Westchester Avenue, Suite N-210
White Plains, NY 10605
914.358.5623 • www.h2m.com
NY Architecture & Landscape Architecture: No Certificate Required
NY Engineering Certificate of Authorization No.: 0018178

CONSULTANTS:

MARK	DATE	DESCRIPTION

STATE OF NEW YORK · JONATHAN RICHARD MURATORE · LICENSED PROFESSIONAL ENGINEER · 096440-1

10/31/2027
JONATHAN R. MURATORE, P.E. Exp. Date
NY PROFESSIONAL ENGINEER Lic. No. 096440

"IN ACCORDANCE WITH ARTICLE 145, SECTION 7209 OF THE NYS EDUCATION LAW, ALTERATION OF THIS DOCUMENT EXCEPT BY A LICENSED PROFESSIONAL IS ILLEGAL."

DESIGNED BY:	DRAWN BY:	CHECKED BY:	REVIEWED BY:
P. ANGELONE	P. ANGELONE	J. MURATORE	J. MURATORE

PROJECT No:	DATE:	SCALE:
SMSD2507	OCTOBER 2026	AS SHOWN

CLIENT

SOMERS CENTRAL SCHOOL DISTRICT

VARIOUS UPGRADES AT SOMERS MIDDLE SCHOOL

250 US-202, SOMERS, NY 10589

SED#: 66-21-01-06-0-001-021

CONTRACT

CONTRACT P
PLUMBING CONSTRUCTION

STATUS

FOR BID

SHEET TITLE

RESTROOM UPGRADES
DEMOLITION PLAN

DRAWING No.

MS-PD 430.00

\\h2m.com\shares\Projects\SI\SMSD (Somers School District)\SMSD2507 (SMS Phase 2-Various Upgrades)\02-BIM-CADD\Con-Docs\12 Plumbing\Bathroom Upgrades\SMSD2507_BathroomUpgrades_P.rvt
10/29/2026 1:47:48 PM



1 Plumbing First Floor Overall Plan

SCALE: 1/16" = 1'-0"

PROJECT NORTH

2 KEY PLAN - LEVEL 1

SCALE: 1" = 100'-0"

PROJECT NORTH

C:\Users\jangelone\Documents_Revit Backup\SMSD2507_Central25_M_jangeloneQFV6V.rvt

10/29/2026 1:57:09 PM

H 2 M architects + engineers

1133 Westchester Avenue, Suite N-210
White Plains, NY 10605
914.358.5623 • www.h2m.com
NY Architecture & Landscape Architecture: No Certificate Required
NY Engineering Certificate of Authorization No.: 0018178

CONSULTANTS:

MARK	DATE	DESCRIPTION

STATE OF NEW YORK · JONATHAN RICHARD MURATORE · LICENSED PROFESSIONAL ENGINEER · 096440-1

10/31/2027
JONATHAN R. MURATORE, P.E. Exp. Date
NY PROFESSIONAL ENGINEER Lic. No. 096440

"IN ACCORDANCE WITH ARTICLE 145, SECTION 7209 OF THE NYS EDUCATION LAW, ALTERATION OF THIS DOCUMENT EXCEPT BY A LICENSED PROFESSIONAL IS ILLEGAL."

DESIGNED BY:	DRAWN BY:	CHECKED BY:	REVIEWED BY:
P. ANGELONE	P. ANGELONE	J. MURATORE	J. MURATORE

PROJECT No:	DATE:	SCALE:
SMSD2507	OCTOBER 2026	AS SHOWN

CLIENT

SOMERS CENTRAL SCHOOL DISTRICT

VARIOUS UPGRADES AT SOMERS MIDDLE SCHOOL

250 US-202
SOMERS, NY 10589

SED#: 66-21-01-06-0-001-021

CONTRACT

CONTRACT P
PLUMBING CONSTRUCTION

STATUS

FOR BID

SHEET TITLE

PLUMBING
FIRST FLOOR OVERALL PLAN


DRAWING No.

MS-P 100.00



1 Plumbing Second Floor Overall Plan

SCALE: 1/16" = 1'-0"

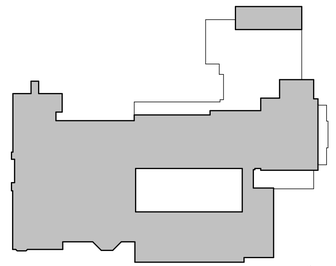

2 KEY PLAN - LEVEL 2

SCALE: 1" = 100'-0"

PROJECT NORTH

C:\Users\jangelone\Documents_Revit Backup\SMSD2507_Central25_M_jangeloneQPV6V.rvt

10/29/2026 1:57:10 PM

H 2 M architects + engineers

1133 Westchester Avenue, Suite N-210
White Plains, NY 10605
914.358.5623 • www.h2m.com
NY Architecture & Landscape Architecture: No Certificate Required
NY Engineering Certificate of Authorization No.: 0018178

CONSULTANTS:

MARK	DATE	DESCRIPTION

STATE OF NEW YORK · JONATHAN RICHARD MURATORE · LICENSED PROFESSIONAL ENGINEER · 096440-1

10/31/2027
Exp. Date

JONATHAN R. MURATORE, P.E.
NY PROFESSIONAL ENGINEER Lic. No. 096440

"IN ACCORDANCE WITH ARTICLE 145, SECTION 7209 OF THE NYS EDUCATION LAW, ALTERATION OF THIS DOCUMENT EXCEPT BY A LICENSED PROFESSIONAL IS ILLEGAL."

DESIGNED BY:	DRAWN BY:	CHECKED BY:	REVIEWED BY:
P. ANGELONE	P. ANGELONE	J. MURATORE	J. MURATORE

PROJECT No:	DATE:	SCALE:
SMSD2507	OCTOBER 2026	AS SHOWN

CLIENT

SOMERS CENTRAL SCHOOL DISTRICT

VARIOUS UPGRADES AT SOMERS MIDDLE SCHOOL

250 US-202
SOMERS, NY 10589

SED#: 66-21-01-06-0-001-021

CONTRACT

CONTRACT P
PLUMBING CONSTRUCTION

STATUS


FOR BID

SHEET TITLE

PLUMBING
SECOND FLOOR OVERALL PLAN

DRAWING No.


MS-P 101.00

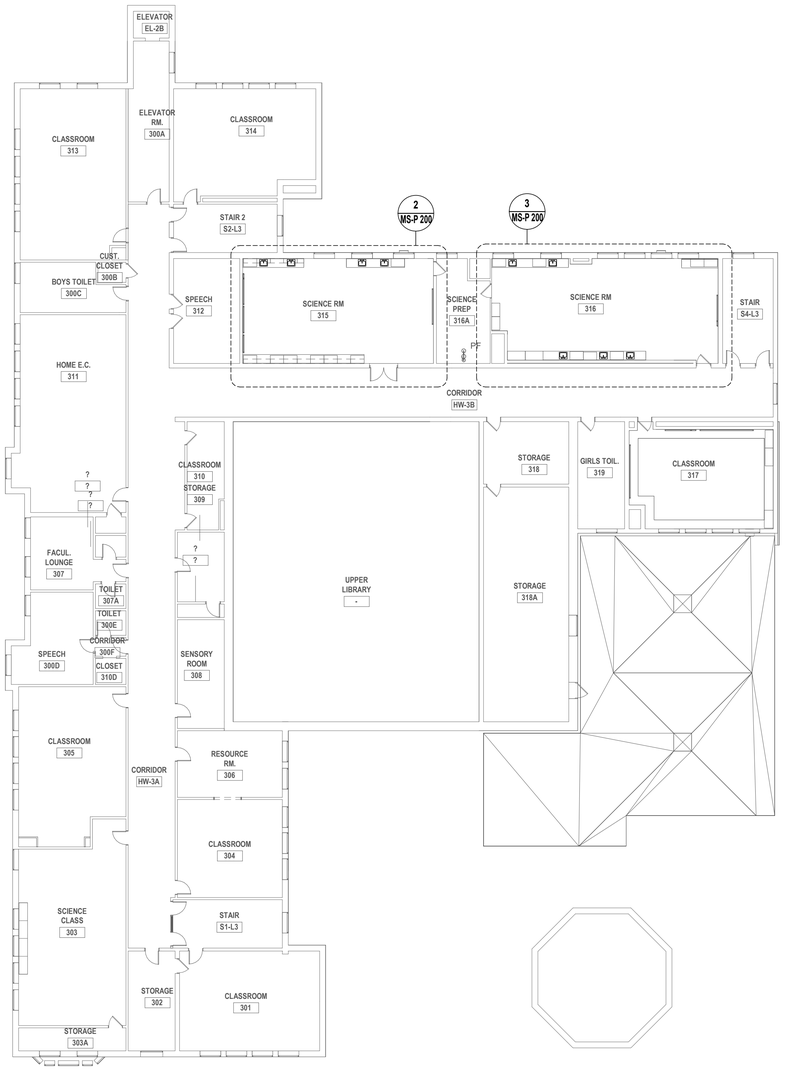

1 Plumbing Third Floor Overall Plan

SCALE: 1/16" = 1'-0"

PROJECT NORTH

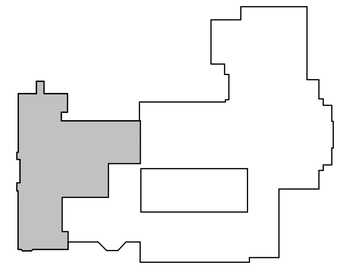

2 KEY PLAN - LEVEL 3

SCALE: 1" = 100'-0"

PROJECT NORTH

C:\Users\pangelone\Documents_Revit Backup\SMSD2507_Central25_M_pangeloneQPV6V.rvt

10/29/2026 1:57:11 PM

H 2 M architects + engineers

1133 Westchester Avenue, Suite N-210
White Plains, NY 10605
914.358.5623 • www.h2m.com
NY Architecture & Landscape Architecture: No Certificate Required
NY Engineering Certificate of Authorization No.: 0018178

CONSULTANTS:

MARK	DATE	DESCRIPTION

STATE OF NEW YORK · JONATHAN RICHARD MURATORE · LICENSED PROFESSIONAL ENGINEER · 096440-1

10/31/2027
Exp. Date

JONATHAN R. MURATORE, P.E.
NY PROFESSIONAL ENGINEER Lic. No. 096440

"IN ACCORDANCE WITH ARTICLE 145, SECTION 7209 OF THE NYS EDUCATION LAW, ALTERATION OF THIS DOCUMENT EXCEPT BY A LICENSED PROFESSIONAL IS ILLEGAL."

DESIGNED BY:	DRAWN BY:	CHECKED BY:	REVIEWED BY:
P. ANGELONE	P. ANGELONE	J. MURATORE	J. MURATORE

PROJECT No:	DATE:	SCALE:
SMSD2507	OCTOBER 2026	AS SHOWN

CLIENT

SOMERS CENTRAL SCHOOL DISTRICT

VARIOUS UPGRADES AT SOMERS MIDDLE SCHOOL

250 US-202
SOMERS, NY 10589

SED#: 66-21-01-06-0-001-021

CONTRACT

CONTRACT P
PLUMBING CONSTRUCTION

STATUS


FOR BID

SHEET TITLE

PLUMBING
THIRD FLOOR OVERALL PLAN

DRAWING No.


MS-P 102.00

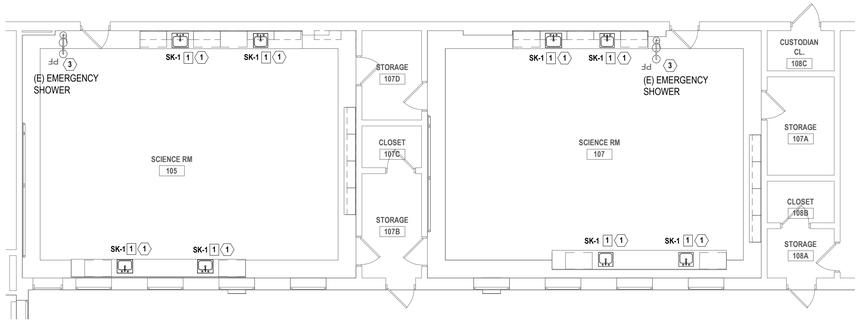

1 Plumbing Science Classroom 105 and 107 Enlargement Plan

SCALE: 1/8" = 1'-0"


PROJECT NORTH

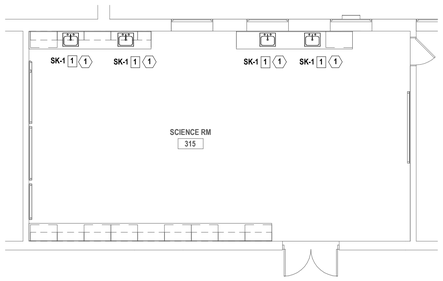

2 Plumbing Classroom 315 Enlargement Plan

SCALE: 1/8" = 1'-0"


PROJECT NORTH

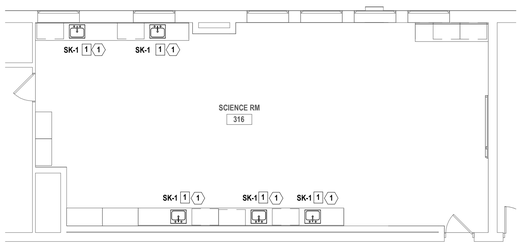

3 Plumbing Science Classroom 316 Enlargement Plan

SCALE: 1/8" = 1'-0"

PROJECT NORTH

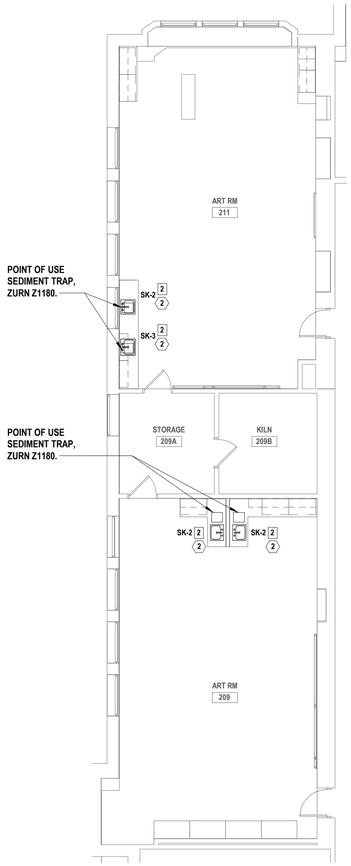

4 Plumbing Art Classroom 209 and 211 Enlargement Plan

SCALE: 1/8" = 1'-0"

PROJECT NORTH

DEMOLITION NOTES

GENERAL

1. PRIOR TO PROPOSAL SUBMISSION, THE CONTRACTOR SHALL VISIT THE SITE TO REVIEW THE EXISTING CONDITIONS ASSOCIATED WITH THE SCOPE OF WORK TO ASCERTAIN THE DIFFICULTIES WHICH WILL AFFECT THE EXECUTION OF THE WORK INCLUDING THE PIPING ACCESS.
2. SUBMISSION OF A PROPOSAL WILL BE CONSTRUED AS EVIDENCE THAT THE ABOVE SITE EXAMINATION HAS BEEN MADE AND LATER CLAIMS WILL NOT BE RECOGNIZED FOR EXTRA LABOR, EQUIPMENT OR MATERIALS REQUIRED BECAUSE OF DIFFICULTIES ENCOUNTERED WHICH COULD HAVE BEEN FORESEEN HAD SUCH AN EXAMINATION BEEN MADE.
3. ALL DEMOLITION WORK SHALL BE IN COMPLIANCE WITH ALL FEDERAL AND NEW YORK STATE APPLICABLE BUILDING AND LIFE AND SAFETY REGULATIONS.
4. DEMOLITION WORK SHALL INCLUDE ALL MATERIALS, LABOR, EXTENSIONS, CONNECTIONS, CUTTING, REPAIRING, ADAPTING AND OTHER PLUMBING WORK REQUIRED TO MAINTAIN SERVICE IF REQUIRED. COORDINATE THE EXTENT OF DEMOLITION WORK WITH THE ARCHITECT AD BUILDING OWNER.
5. THE CONTRACTOR SHALL REMOVE AND DISPOSE OF ALL CONSTRUCTION DEBRIS AND UNWANTED MATERIAL OFF SITE IN ACCORDANCE WITH CONTRACT SPECIFICATIONS. COORDINATE WITH OWNER FOR ANY EQUIPMENT OR FIXTURES TO BE KEPT ON SITE.
6. THE CONTRACTOR SHALL TAKE CARE NOT TO DAMAGE ADJOINING SURFACES OUTSIDE THE CONTRACT AREA. THE CONTRACTOR SHALL BE RESPONSIBLE TO RESTORE ALL EXISTING CONDITION SURFACES DAMAGED DURING CONSTRUCTION INCLUDING PATCHING AND PAINTING AS REQUIRED AND DEEMED NECESSARY BY THE ARCHITECT.
7. ALL EXISTING WORK REQUIRED TO REMAIN BUT INTERFERING WITH PROPOSED NEW PLUMBING (AS WELL AS ELECTRICAL, MECHANICAL AND GENERAL CONSTRUCTION WORK) SHALL BE RELOCATED AND RECONNECTED USING MATERIALS CONFORMING TO STANDARDS OF THIS CONTRACT.

PIPING SCOPE OF WORK

1. REMOVE ALL ABANDONED BASE BUILDING PIPING BACK TO THE EXISTING WET COLUMNS OR SHAFTS, OR AS NOTED ON DRAWINGS.
2. IF THE BUILDING IS TO REMAIN OPERATIONAL, CONTRACTOR SHALL COORDINATE WITH THE BUILDING OWNER ON TIMING OF WORK AND TO PROVIDE A MINIMUM OF 48-HOURS IN ADVANCE.
3. PROVIDE ADDITIONAL SUPPORT FOR ALL EXISTING PIPING TO REMAIN WHICH ARE AFFECTED BY DEMOLITION OF EXISTING CEILING AND PARTITIONS.

PLUMBING FIXTURE SCOPE OF WORK

1. ALL FIXTURES INDICATED ON THE PLANS DESIGNATED FOR REMOVAL OR REPLACEMENT SHALL BE COMPLETELY REMOVED AND DISPOSED OF. SCOPE TO INCLUDE ALL PLUMBING TO FIXTURES INCLUDING SINKS, FAUCETS, FLOOR DRAINS, STOP VALVES AND ALL DEVICES USED TO SECURE THESE FIXTURES IN PLACE.
2. PRIOR TO THE REMOVAL OF FIXTURES, THE CONTRACTOR SHALL MAKE ALL NECESSARY DISCONNECTS AND WORK REQUIRES TO ACCESS THE PIPING WITHIN CHASES AND WALLS. THE CONTRACTORS SHALL SHUT WATER OFF TO THE FIXTURES AND REPLACE ANY DAMAGED VALVES WITHIN THE SCOPE OF WORK AREA.
3. FLUSH AND SNAKE ALL SANITARY/WASTE LINES BACK TO THEIR ASSOCIATED RISERS PRIOR TO THE START OF WORK.

(X) KEYED PLUMBING DEMOLITION NOTES

1. DISCONNECT AND DEMOLISH ACID WASTE, HOT AND COLD WATER PIPING FROM EXISTING ROUGH-IN PIPING IN WALL. TEMPORARILY CAP PIPE AND PREPARE FOR RECONNECTION. MODIFY PIPING AS NEEDED.

2. DISCONNECT AND REMOVE SANITARY, COLD AND HOT WATER PIPING FROM EXISTING ART SINK. TEMPORARILY CAP PIPE AND PREPARE FOR RECONNECTION. DEMO ASSOCIATED SEDIMENT TRAP AND CUT AND CAP PIPE, PREPARE SANITARY PIPE FOR RECONNECTION. MODIFY PIPING AS NEEDED.

3. EXISTING FIXTURE TO REMAIN. PROTECT DURING CONSTRUCTION AS NOTED IN PLUMBING DEMOLITION NOTES.

(X) KEYED PLUMBING CONSTRUCTION NOTES

1. INSTALL NEW LAB SINK WITH FAUCET. INSTALL NEW COLD WATER AND HOT WATER STOP VALVE. CONNECT NEW 1/2" COLD AND HOT WATER PIPE TO EXISTING COLD AND HOT WATER PIPING IN WALL. CONNECT NEW 2" ACID WASTE PIPING TO EXISTING ACID WASTE PIPE IN WALL. MODIFY PIPING AS REQUIRED. SEE PLUMBING FIXTURE SCHEDULE FOR MAKE AND MODEL.

2. INSTALL NEW ART SINK. CONNECT NEW 1/2" COLD AND HOT WATER PIPING TO EXISTING 1/2" CAPPED COLD WATER PIPE. PIPE NEW 1-1/2" SANITARY PIPE TO NEW UNDER COUNTER SEDIMENT TRAP AND CONNECT TO EXISTING 2" CAPPED SANITARY PIPE AND PIPE. MODIFY PIPING AS REQUIRED. SEE PLUMBING FIXTURE SCHEDULE FOR MAKE AND MODEL.

H2M architects + engineers
1133 Westchester Avenue, Suite N-210
White Plains, NY 10605
914.358.5623 • www.h2m.com
NY Architecture & Landscape Architecture: No Certificate Required
NY Engineering Certificate of Authorization No.: 0018178

CONSULTANTS:

MARK	DATE	DESCRIPTION

STATE OF NEW YORK · JONATHAN RICHARD MURATORE · 096440-1 · LICENSED PROFESSIONAL ENGINEER

10/31/2027 Exp. Date

JONATHAN R. MURATORE, P.E.
NY PROFESSIONAL ENGINEER Lic. No. 096440

"IN ACCORDANCE WITH ARTICLE 145, SECTION 7209 OF THE NYS EDUCATION LAW, ALTERATION OF THIS DOCUMENT EXCEPT BY A LICENSED PROFESSIONAL IS ILLEGAL."

DESIGNED BY:	DRAWN BY:	CHECKED BY:	REVIEWED BY:
P. ANGELONE	P. ANGELONE	J. MURATORE	J. MURATORE

PROJECT No:	DATE:	SCALE:
SMSD2507	OCTOBER 2026	AS SHOWN

CLIENT

SOMERS CENTRAL SCHOOL DISTRICT

VARIOUS UPGRADES AT SOMERS MIDDLE SCHOOL

250 US-202
SOMERS, NY 10589

SED#: 66-21-01-06-0-001-021

CONTRACT

CONTRACT P
PLUMBING CONSTRUCTION

STATUS

FOR BID

SHEET TITLE

PLUMBING ENLARGEMENT PLANS


DRAWING No.

MS-P 200.00

C:\Users\pangelone\Documents_Revit Backup\SMSD2507_Central25_M_pangeloneQFV6V.rvt
10/29/2026 1:57:12 PM

PLUMBING FIXTURE SCHEDULE

FIXTURE TAG	DESCRIPTION	MAX...	MINIMUM CONNECTION SIZES							SPECIFICATION	REMARKS
			COLD...		HOT...		DRAIN		VENT		
		MAX FLOW	SIZE	WFU	SIZE	WFU	SIZE	DFU			
LV-01	LAVATORY - WALL MOUNT - ADA COMPLIANT - CENTER HOLE - SENSOR FAUCET	0.5 GPM	1/2"	0.5	1/2"	0.5	1-1/2"	1	1-1/2"	SINK: VITREOUS CHINA DROP-IN, SELF-RIMMING, SINGLE HOLE., ASME A112.19.2, FRONT OVERFLOW.	PROVIDE BRASS ANGLE STOP VALVES WITH FLEXIBLE STAINLESS STEEL SUPPLIES, AND 1-1/2" BRASS P-TRAP.
										FAUCET: DECK MOUNTED, ADA COMPLIANT, INTEGRATED SIDE MIXER, VANDAL RESISTANT, CHROME, GRID STRAINER, WITH 0.5 GPM AERATOR. COMPLIES WITH ASME A112.18.1 AND NSF 372.	PROVIDE CARRIER SUPPORT WATTS WCA-411 OR APPROVED EQUAL. HOT WATER SHALL NOT EXCEED 105°F. INSULATE ALL EXPOSED DRAIN AND...
WC-01	WATER CLOSET - FLOOR MOUNTED - ADA COMPLIANT - TOP SPUD	1.28 GPF	1"	10	---	---	3"	4	1-1/2"	TOILET: VITREOUS CHINA, ELONGATED, ADA HEIGHT, ASME A112.19.2. PROVIDE TOILET SEAT CHURCH 295CT OR APPROVED EQUAL. MINIMUM ...	
										FLUSH VALVE: EXPOSED SENSOR FLUSHOMETER, POLISHED CHROME, ADA COMPLIANT, VANDAL RESISTANT. COMPLIES WITH ASSE 1037. PROVIDE REQUIRED BATTERIES AND NO PIPE SEALANT...	COORDINATE GRAB BAR HEIGHT WITH FLUSH VALVE.
UR-01	URINAL - ADA COMPLIANT - TOP SPUD	0.125 GPF	3/4"	5	---	---	3"	4	2"	URINAL: VITREOUS CHINA, ADA HEIGHT, WALL MOUNTED, ASME A112.19.2.	
										FLUSH VALVE: EXPOSED SENSOR FLUSHOMETER, POLISHED CHROME, ADA COMPLIANT, VANDAL RESISTANT. COMPLIES WITH ASSE 1037. PROVIDE REQUIRED BATTERIES AND NO PIPE SEALANT...	PROVIDE CARRIER SUPPORT WATTS CA-311 OR APPROVED EQUAL.

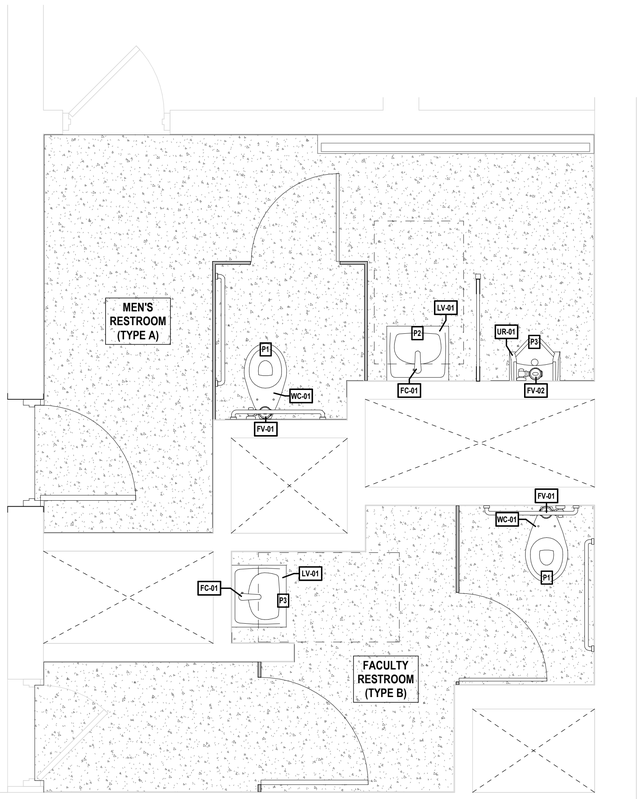

NOTE: THE NEW FIXTURES THAT ARE BEING INSTALLED WILL BE SIMILAR MODELS AND IN THE SAME LOCATIONS AS EXISTING CONDITIONS.

1 **BATHROOM TYPES A & B - PROPOSED**
SCALE: 1/2" = 1'-0"

PROJECT NORTH

GENERAL CONSTRUCTION NOTES

1. TOILET ROOM DIMENSIONS ARE APPROXIMATE. CONTRACTOR SHALL FIELD VERIFY ALL DIMENSIONS FOR QUANTITY TAKEOFFS AND FABRICATION OF MATERIALS.
2. VERIFY EXACT LAYOUT COMPATIBILITY WITH ALL EXISTING CONDITIONS BEFORE BEGINNING WORK.
3. PLUMBING CONTRACTOR SHALL ADJUST LOCATIONS OF WATER SUPPLIES AND WASTE AS REQUIRED FOR NEW FIXTURES.
4. ALL WORK SHALL BE IN COMPLIANCE WITH ALL FEDERAL AND NEW YORK STATE APPLICABLE BUILDING AND LIFE AND SAFETY REGULATIONS.
5. CONTRACTOR SHALL INSTALL WALL TILES SO THAT THEY ARE VERTICALLY PLUMB WITHIN 1/8" FROM THE FACE OF THE BASE TILE TO THE FACE OF THE UPPERMOST TILE.
6. PROVIDE AND TURN OVER TO THE SCHOOL DISTRICT ALL EXTRA MAINTENANCE MATERIALS IN THE QUANTITIES INDICATED WITHIN THE SPECIFICATIONS.
7. PRIOR TO BEGINNING INSTALLING NEW CEILINGS, THE CONTRACTOR SHALL DETERMINE THE SET-OUT POINT AND REVIEW WITH THE ARCHITECT. THE INTENT IS TO HAVE FULL TILES CENTERED BETWEEN WALLS EACH DIRECTION. CUT TILES WILL ONLY BE USED ALONG THE PERIMETER OF THE NEW SPACE WITH A MINIMUM DIMENSION OF FOUR (4) INCHES IN ANY DIRECTION.
8. VERIFY LOCATION OF ALL ACCESSORIES PRIOR TO INSTALLATION WITH OWNER & ARCHITECT

CONSTRUCTION NOTES - CONTRACT P


P1	FLOOR MOUNTED TOILET	PROVIDE NEW FLOOR MOUNTED TOILET WITH FLUSH SENSOR. INSTALL 1-INCH COLD WATER, 3-INCH SANITARY, AND 2-INCH VENT TO TOILET WITH WAX SEAL AND SEALANT.
P2	WALL HUNG SINK	PROVIDE NEW SINGLE LAVATORY WITH FAUCET AND SOAP DISPENSER. INSTALL 1/2-INCH COLD AND HOT WATER TO FAUCET WITH NEW STOP VALVES AND STAINLESS STEEL FLEXIBLE HOSES. INSTALL 1-1/2-INCH SANITARY AND VENT TO SINK. ADA INSTALLATIONS SHALL INCLUDE INSULATION AROUND THE DRAIN AND SUPPLY PIPING IN EXPOSED PIPING APPLICAITONS BELOW SINK. PROVIDE TEMPERATURE LIMITING DEVICE FOR ON THE HOT WATER LINE TO ALL HAND SINKS AND SET AT 105 DEGREE F. PROVIDE SUPPORT CARRIER AND MOUNT AS PER THE SPECIFICATIONS.
P3	WALL MOUNTED URINAL	PROVIDE NEW WALL MOUNTED URINAL. INSTALL 3/4-INCH COLD WATER, 1-1/2-INCH SANITARY AND 1-1/2-INCH VENT TO URINAL. FOR WALL MOUNTED FIXTURE, PROVIDE SUPPORT CARRIER AND MOUNT AS PER THE SPECIFICATIONS.
P4	FLOOR DRAIN	PROVIDE AND INSTALL NEW FLOOR DRAIN COVER PLATE.

FIXTURE SCHEDULE

FIXTURE NO.	NAME	BRAND	MODEL #	QUANTITY	ADA
FC-01	FAUCET	Sloan Valve	EAF-150	2	
FV-01	FLUSHOMETER - TOILET	Sloan Valve	G2-8111	2	
FV-02	FLUSHOMETER - URINAL	Sloan Valve	G2-8186	1	
LV-01	LAVAOTRY SINGLE WALL HUNG	Sloan Valve	SS-3103	2	Yes
UR-01	URINAL WALL HUNG	SLOAN VALVE	SU-1009	1	Yes
WC-01	TOILET FLOOR MOUNTED (ADA)	Sloan Valve	ST-2029	2	Yes

KEY PLAN LEGEND

ALTERATION LEVEL 1 AREAS OF WORK

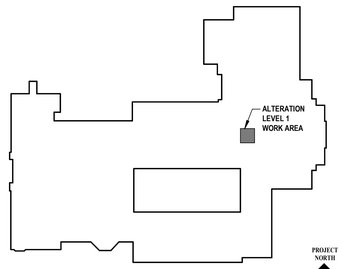

PROJECT NORTH

KEY PLAN - FIRST FLOOR
SCALE: 1" = 100'-0"

H2M architects + engineers
1133 Westchester Avenue, Suite N-210
White Plains, NY 10605
914.358.5623 • www.h2m.com
NY Architecture & Landscape Architecture: No Certificate Required
NY Engineering Certificate of Authorization No.: 0018178

CONSULTANTS:

MARK	DATE	DESCRIPTION

STATE OF NEW YORK · JONATHAN RICHARD MURATORE · LICENSED PROFESSIONAL ENGINEER · 096440-1

10/31/2027
JONATHAN R. MURATORE, P.E. Exp. Date
NY PROFESSIONAL ENGINEER Lic. No. 096440

"IN ACCORDANCE WITH ARTICLE 145, SECTION 7209 OF THE NYS EDUCATION LAW, ALTERATION OF THIS DOCUMENT EXCEPT BY A LICENSED PROFESSIONAL IS ILLEGAL."

DESIGNED BY:	DRAWN BY:	CHECKED BY:	REVIEWED BY:
P. ANGELONE	P. ANGELONE	J. MURATORE	J. MURATORE

PROJECT No:	DATE:	SCALE:
SMSD2507	OCTOBER 2026	AS SHOWN

CLIENT

SOMERS CENTRAL SCHOOL DISTRICT

VARIOUS UPGRADES AT SOMERS MIDDLE SCHOOL

250 US-202, SOMERS, NY 10589

SED#: 66-21-01-06-0-001-021

CONTRACT
CONTRACT P PLUMBING CONSTRUCTION

STATUS
FOR BID

SHEET TITLE
RESTROOM UPGRADES PROPOSED PLAN

DRAWING No.
MS-P 430.0

10/29/2026 1:47:48 PM
\\h2m.com\shares\Projects\SI\SMSD (Somers School District)\SMSD2507 (SMS Phase 2-Various Upgrades)\02-BIM-CADD\Con-Docs\12 Plumbing\Bathroom Upgrades\SMSD2507_BathroomUpgrades_P.rvt

PLUMBING FIXTURE SCHEDULE

FIXTURE TAG	DESCRIPTION	BASIS OF DESIGN						MINIMUM CONNECTION SIZES							SPECIFICATION	REMARKS
		MAKE	MODEL	TRIM / FAUCET				COLD WATER		HOT WATER		DRAIN		VENT		
				MAKE	MODEL	OPERATION	MAX FLOW	SIZE	WFU	SIZE	WFU	SIZE	DFU			
SK-1	LAB SINK	PROVIDED BY CONTRACTOR G		WATERSAVER	L412VB-BH	MANUAL	2.0 GPM	1/2"	1	1/2"	1	1-1/2"	2	1-1/2"	SINK: DROP IN, BLACK EPOXY RESIN, CENTER DRAIN. FAUCET: POLISHED CHROME WITH FOUR ARM HANDLE, HIGH ARCH SPOUT, COLD WATER - HOT WATER - AND GAS CONNECTIONS, IN-LINE VACUUM BREAKER AT WATER OUTLET, COMPLIES WITH ASME A112.18.1.	PROVIDE BRASS ANGLE STOP VALVES WITH FLEXIBLE STAINLESS STEEL SUPPLIES, AND 1-1/2" BRASS P-TRAP.
SK-1 (HC)	LAB SINK - ADA	PROVIDED BY CONTRACTOR G		WATERSAVER	L412VB-BH	MANUAL	2.0 GPM	1/2"	1	1/2"	1	1-1/2"	2	1-1/2"	SINK: DROP IN, BLACK EPOXY RESIN, CENTER DRAIN, ADA. FAUCET: POLISHED CHROME WITH FOUR ARM HANDLE, HIGH ARCH SPOUT, COLD WATER - HOT WATER - AND GAS CONNECTIONS. COMPLIES WITH ASME A112.18.1.	PROVIDE BRASS ANGLE STOP VALVES WITH FLEXIBLE STAINLESS STEEL SUPPLIES, AND 1-1/2" BRASS P-TRAP.
SK-2	ART ROOM SINK - DROP IN - ADA BOWL SIZE: 22" x 19.5" x 6.5"	ELKAY	LRAD221965	ELKAY	LKD2445BH	MANUAL	2.2 GPM	1/2"	1.5	1/2"	1.5	1-1/2"	2	1-1/2"	SINK: DROP IN, 18-GAUGE STAINLESS STEEL SINK WITH SATIN FINISH, AND GRID STRAINER. COMPLIES WITH ASME A112.19.3. FAUCET: POLISHED CHROME WITH 4" BLADE HANDLES, HIGH ARCH SPOUT, 2.2 GPM AT 60 PSIG. COMPLIES WITH NSF 61, CONNECTIONS. COMPLIES WITH ASME A112.18.1.	PROVIDE BRASS ANGLE STOP VALVES WITH FLEXIBLE STAINLESS STEEL SUPPLIES, AND 1-1/2" BRASS P-TRAP.
SK-3	ART ROOM SINK - DROP IN - BOWL SIZE: 22" x 19.5" x 10"	ELKAY	LRAD221910	ELKAY	LKD2445BH	MANUAL	2.2 GPM	1/2"	1.5	1/2"	1.5	1-1/2"	2	1-1/2"	SINK: DROP IN, 18-GAUGE STAINLESS STEEL SINK WITH SATIN FINISH, AND GRID STRAINER. COMPLIES WITH ASME A112.19.3. FAUCET: POLISHED CHROME WITH 4" BLADE HANDLES, HIGH ARCH SPOUT, 2.2 GPM AT 60 PSIG. COMPLIES WITH NSF 61, CONNECTIONS. COMPLIES WITH ASME A112.18.1.	PROVIDE BRASS ANGLE STOP VALVES WITH FLEXIBLE STAINLESS STEEL SUPPLIES, AND 1-1/2" BRASS P-TRAP.

NOTES:


*HC REPRESENTS HANDICAPPED PLUMBING FIXTURE, OR ADA. REFER TO ARCHITECTURAL PLANS FOR MOUNTING HEIGHTS FOR ACCESSIBLE FIXTURES

HANGER SPACING


PIPING MATERIAL	MAX. HORIZONTAL (FT)	MAX. VERTICAL (FT)
POLYETHYLENE	2.67	4
PEX	2.67	10
CPVC 1" OR SMALLER	3	10
ABS/PVC/CPVC (>1")	4	10
CAST-IRON	5	15
COPPER (<1-1/2)	6	10
COPPER (≥ 1-1/2")/BRASS)	10	10
STEEL	12	15

HANGER ROD SCHEDULE

PIPE SIZE	ROD SIZE (DIA.)	PIPE SIZE	ROD SIZE (DIA.)
≤ 2"	3/8"	4" THRU 5"	5/8"
2 1/2" THRU 3 1/2"	1/2"	6" THRU 8"	3/4"

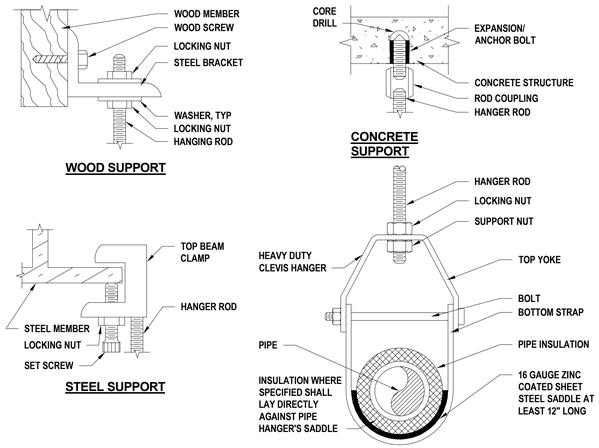

1 Pipe Hanger Detail
SCALE: NTS

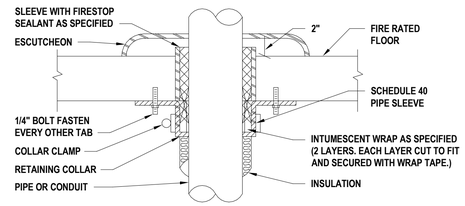

2 Pipe Penetation Through Floors Detail
SCALE: NTS

H2M architects + engineers
1133 Westchester Avenue, Suite N-210
White Plains, NY 10605
914.358.5623 • www.h2m.com
NY Architecture & Landscape Architecture: No Certificate Required
NY Engineering Certificate of Authorization No.: 0018178

CONSULTANTS:

MARK	DATE	DESCRIPTION

STATE OF NEW YORK · JONATHAN RICHARD MURATORE · 096440-1 · LICENSED PROFESSIONAL ENGINEER

10/31/2027
JONATHAN R. MURATORE, P.E. Exp. Date
NY PROFESSIONAL ENGINEER Lic. No. 096440

"IN ACCORDANCE WITH ARTICLE 145, SECTION 7209 OF THE NYS EDUCATION LAW, ALTERATION OF THIS DOCUMENT EXCEPT BY A LICENSED PROFESSIONAL IS ILLEGAL."

DESIGNED BY:	DRAWN BY:	CHECKED BY:	REVIEWED BY:
P. ANGELONE	P. ANGELONE	J. MURATORE	J. MURATORE

PROJECT No:	DATE:	SCALE:
SMSD2507	OCTOBER 2026	AS SHOWN

CLIENT

SOMERS CENTRAL SCHOOL DISTRICT

VARIOUS UPGRADES AT SOMERS MIDDLE SCHOOL

250 US-202
SOMERS, NY 10589

SED#: 66-21-01-06-0-001-021

CONTRACT

CONTRACT P
PLUMBING CONSTRUCTION

STATUS

FOR BID

SHEET TITLE

PLUMBING SCHEDULES AND DETAILS

DRAWING No.

MS-P 500.00

C:\Users\pangelone\Documents_Revit Backup\SMSD2507_Central25_M_pangeloneQFV6V.rvt
10/29/2026 1:57:12 PM

ABBREVIATIONS

AFF	ABOVE FINISHED FLOOR
BCU	BUILDING CONTROL UNIT
BTU	BRITISH THERMAL UNIT
CFH	CUBIC FEET PER HOUR
CFM	CUBIC FEET PER MINUTE
CLG	CEILING
COMM.	COMMUNICATION
CV	CONTROL VALVE
(D)	DEMOLISH
DB	DRY BULB
DCV	DEMAND CONTROLLED VENTILATION
DEG. F	DEGREES FAHRENHEIT
DIA	DIAMETER
DX	DIRECT EXPANSION
'E' / EC	ELECTRICAL CONTRACTOR
(E)	EXISTING
EA	EACH
EAT	ENTERING AIR TEMPERATURE
EER	ENERGY EFFICIENCY RATING
ESP	EXTERNAL STATIC PRESSURE
FAI	FRESH AIR INTAKE
FD	FLOOR DRAIN
FLA	FULL LOAD AMPS
FT. H20	FEET OF WATER
'G' / GC	GENERAL CONSTRUCTION CONTRACTOR
GPM	GALLONS PER MINUTE
GPH	GALLONS PER HOUR
H	HEIGHT
HP	HORSEPOWER
IN.	INCHES
IN. W.C. (W.G.)	INCHES WATER COLUMN (WATER GAUGE)
KW	KILOWATTS
L	LENGTH
LAT	LEAVING AIR TEMPERATURE
LBS	POUNDS
LCD	LIQUID CRYSTAL DISPLAY
LDB	LEAVING DRY BULB TEMPERATURE
LWB	LEAVING WET BULB TEMPERATURE
LWT	LEAVING WATER TEMPERATURE
'M' / MC	MECHANICAL CONTRACTOR
M	METER
MAX	MAXIMUM
MBH	1,000 BTU PER HOUR
MCA	MINIMUM CIRCUIT AMPACITY
MIN	MINIMUM
MNF	MANUFACTURER
N.C.	NORMALLY CLOSED
N.O.	NORMALLY OPEN
NFPA	NATIONAL FIRE PROTECTION ASSOCIATION
NPT	NATIONAL PIPE THREAD
NTS	NOT TO SCALE
OAI	OUTDOOR AIR INTAKE
OD	OUTER DIAMETER
OED	OPEN ENDED DUCT
(P)	PROPOSED / NEW
'P' / PC	PLUMBING CONTRACTOR
PD	PRESSURE DROP
PSIG	LBS / SQUARE INCH (GAUGE PRESSURE)
RD	ROOF DRAIN
RPM	REVOLUTIONS PER MINUTE
RPZ	REDUCED PRESSURE ZONE
SAT	SUPPLY AIR TEMPERATURE
SEER	SEASONAL ENERGY EFFICIENCY RATING
TEMP	TEMPERATURE
TG	TRANSFER GRILLE
TYP	TYPICAL
VFD	VARIABLE FREQUENCY DRIVE
W	WIDTH
WAC	WINDOW AIR CONDITIONER
WB	WET BULB
WMS	WIRE MESH SCREEN

DUCTWORK LEGEND

SYMBOL	ABBREV	DESCRIPTION
		NEW DUCTWORK WITH 45 DEGREE TAKE OFF
	VD	VOLUME DAMPER
	CD	ROUND SUPPLY CEILING DIFFUSER
	SEE AIR DEVICE SCHEDULE	SIDEWALL SUPPLY, RETURN OR EXHAUST
	SEE AIR DEVICE SCHEDULE	SQUARE SUPPLY CEILING DIFFUSER
	SEE AIR DEVICE SCHEDULE	CEILING RETURN OR EXHAUST GRILLE
		FLEX DUCT
	FC	FLEXIBLE CONNECTION
		TURNING VANES
		RECTANGULAR TO ROUND TRANSITION
	AL	ACOUSTICAL LINING
		END CAP
	SEE AIR DEVICE SCHEDULE	SUPPLY DIFFUSER WITH DIRECTIONAL FLOW (SOLID HATCH INDICATES BLANK OFF PANEL)
		SUPPLY DUCT DROP
		RETURN/EXHAUST DUCT DROP
		SUPPLY DUCT RISE
		RETURN/EXHAUST DUCT RISE
DSD	DSD	DUCT SMOKE DETECTOR
M	MD	MOTORIZED DAMPER WITH ACTUATOR
OR	AD	ACCESS DOOR
	FD/AD	FIRE DAMPER WITH ACCESS DOOR
	FD/AD	FIRE DAMPER AT FLOOR PENETRATION WITH ACCESS DOOR
	FSD/AD	FIRE SMOKE DAMPER WITH ACCESS DOOR
		WORK TO BE REMOVED
		POINT OF DISCONNECTION FROM EXISTING
		POINT OF RECONNECTION TO EXISTING

PIPING LEGEND

SYMBOL	ABBREV	DESCRIPTION
		NEW WORK
		WORK TO BE REMOVED
		PIPING DOWN/ PIPING UP
		BALL VALVE WITH HOSE END CONNECTION
	TH	THERMOMETER
	U	UNION
	FPC	FLEXIBLE PIPE CONNECTION/ FLEX PIPE
		DIRECTION OF FLOW
	PSR	PRESSURE SAFETY AND RELIEF VALVE
	PRV	PRESSURE REDUCING VALVE
	BV	BALL VALVE
	BA	BALANCING VALVE
	BFV	BUTTERFLY VALVE
		TEMPERATURE SENSOR WITH THERMOWELL
	GA	GATE VALVE
	GB	GLOBE VALVE
	AV	AUTOMATIC AIR VENT
	CV	2-WAY ELECTRONIC CONTROL VALVE
	CV	3-WAY ELECTRONIC CONTROL VALVE
	CV	2-WAY PNEUMATIC CONTROL VALVE
	CV	3-WAY PNEUMATIC CONTROL VALVE
		PLUG VALVE
	STR	STRAINER
	STR	STRAINER WITH BLOW OFF VALVE WITH HOSE END CONNECTION
	FD	FLOOR DRAIN
S		AIR SEPARATOR
F&T		STEAM TRAPS (INDICATE TYPE)
	CH	CHECK VALVE
	PG	PRESSURE GAUGE WITH GAUGE COCK
	RED	REDUCER
CO.	CO	CLEANOUT END CAP
		PIPE GUIDE
		PIPE ANCHOR
		CAPPED PIPE
		PUMP
		POINT OF DISCONNECTION FROM EXISTING
		POINT OF RECONNECTION TO EXISTING
	TDV	TRIPLE DUTY VALVE

CONTROLS LEGEND

SYMBOL	DESCRIPTION
C	CARBON MONOXIDE SENSOR
T	THERMOSTAT
S	DIGITAL TEMPERATURE SENSOR
H	HUMIDITY SENSOR
P	PRESSURE SENSOR
C2	CARBON DIOXIDE SENSOR

GENERAL NOTES

1. PROVIDE ALL MATERIALS AND EQUIPMENT AND PERFORM ALL LABOR REQUIRED TO INSTALL COMPLETE AND OPERABLE MECHANICAL SYSTEMS AS INDICATED ON THE DRAWINGS, AS SPECIFIED AND AS REQUIRED BY CODE.
2. THE CONTRACTOR, BY PRESENTING THEIR BID FOR THE WORK, REPRESENTS THAT HE/SHE HAS INSPECTED THE SITE AND IS COMPLETELY FAMILIAR WITH THE SCOPE OF WORK AND ALL FIELD CONDITIONS RELATED TO, AND AFFECTING THE WORK AND ITS PERFORMANCE. EXCEPTIONS AFFECTING THE WORK AND ITS PERFORMANCE, OR CONFLICTS BETWEEN FIELD CONDITIONS, SHALL BE BROUGHT TO THE ATTENTION OF THE ARCHITECT PRIOR TO THE SUBMISSION OF BIDS.
3. PERFORM ALL WORK IN ACCORDANCE WITH THE PLUMBING CODE, FIRE CODE, MECHANICAL CODE, ENERGY CONSERVATION CODE, AND FUEL GAS CODE OF NEW YORK STATE AND REQUIREMENTS OF THE LOCAL AUTHORITIES HAVING JURISDICTION.
4. COMPLY WITH THE NATIONAL ELECTRIC CODE AND THE REQUIREMENTS OF DIVISION 26 FOR ALL ELECTRICAL INSTALLATIONS.
5. FIRE STOP ALL OPENINGS IN FIRE RATED CONSTRUCTION FOR PIPING, DUCTWORK, CONDUIT, ETC. PROVIDE FIRE DAMPERS AND ACCESS DOORS IN ALL OPENINGS IN FIRE RATED FLOORS, PARTITIONS, AND WALLS FOR DUCTWORK AS PER THE MECHANICAL CODE OF NEW YORK STATE. (SEE ARCHITECTURAL DRAWINGS FOR LOCATIONS OF FIRE RATED CONSTRUCTION.)
6. DO NOT SCALE DRAWINGS. DRAWINGS FOR HVAC WORK ARE DIAGRAMMATIC AND ARE INTENDED TO CONVEY SCOPE AND GENERAL ARRANGEMENT ONLY. THE LOCATIONS OF ALL ITEMS SHOWN ON THE DRAWINGS OR CALLED FOR IN THE SPECIFICATIONS THAT ARE NOT DEFINITELY FIXED BY DIMENSIONS ARE APPROXIMATE. COORDINATE CONTRACT DOCUMENTS, PROJECT REQUIREMENTS, WORK OF OTHERS, AND EQUIPMENT AND MATERIALS PURCHASED WITH FIELD DIMENSIONS. INSTALL ALL EQUIPMENT AS PER MANUFACTURER'S REQUIREMENTS TO PROVIDE PROPER CLEARANCE FOR INSTALLATION, OPERATION, AND MAINTENANCE. CONTRACTOR'S INTENDED MEANS AND METHODS OF INSTALLATION AND CONTRACTOR'S FABRICATED ITEMS SHALL ENSURE A PROPER "FIT" AND INSTALLATION. BRING ANY CONFLICTS TO THE ATTENTION OF THE ARCHITECT/ENGINEER DURING THE SUBMITTAL PHASE FOR RESOLUTION PRIOR TO PURCHASING ANY EQUIPMENT.
7. MAINTAIN MAXIMUM HEADROOM AND SPACE CONDITIONS AT ALL POINTS. WHERE HEADROOM AND SPACE CONDITIONS APPEAR INADEQUATE, NOTIFY THE ARCHITECT/ENGINEER PRIOR TO PROCEEDING WITH INSTALLATION. MAINTAIN A MINIMUM OF 6'-8" CLEARANCE FROM FINISHED FLOOR TO UNDERSIDE OF PIPES, DUCTS, CONDUITS, SUSPENDED EQUIPMENT ETC., THROUGHOUT ACCESS ROUTES IN MECHANICAL ROOMS OR WALKING AREAS.
8. FIELD VERIFY AND COORDINATE ALL DUCT AND PIPING DIMENSIONS BEFORE FABRICATION. MAKE MODIFICATIONS IN THE LAYOUT AS NEEDED TO PREVENT CONFLICT WITH WORK OF OTHER TRADES OR FOR PROPER EXECUTION OF THE WORK. OBTAIN THE APPROVAL OF THE ARCHITECT/ENGINEER FOR MODIFICATIONS.
9. PROVIDE PRODUCTS OF ONE MANUFACTURER WHERE TWO OR MORE ITEMS OF THE SAME TYPE OF MATERIAL OR EQUIPMENT IS REQUIRED.
10. INSTALL ALL EQUIPMENT AND APPURTENANCES IN ACCORDANCE WITH MANUFACTURER'S RECOMMENDATIONS, CONTRACT DOCUMENTS, AND APPLICABLE CODES AND REGULATIONS. REFER TO DETAILS FOR ADDITIONAL PIPING AND EQUIPMENT INSTALLATION REQUIREMENTS.
11. LOCATE ALL TEMPERATURE, PRESSURE, AND FLOW MEASURING DEVICES IN ACCESSIBLE LOCATIONS WITH STRAIGHT SECTION OF PIPE OR DUCT UP- AND DOWNSTREAM AS RECOMMENDED BY THE MANUFACTURER TO ENSURE MANUFACTURER CERTIFIED ACCURACY.
12. COORDINATE ALL EQUIPMENT CONNECTIONS WITH MANUFACTURER'S CERTIFIED DRAWINGS. COORDINATE AND PROVIDE ALL PIPING AND DUCT TRANSITIONS REQUIRED FOR FINAL CONNECTIONS TO EQUIPMENT.
13. COORDINATE LOCATIONS AND SIZES OF ALL FLOOR, WALL, AND ROOF OPENINGS WITH ALL OTHER TRADES. COORDINATE ALL PIPING AND EQUIPMENT SUPPORTED FROM STRUCTURE WITH GENERAL CONSTRUCTION WORK.
14. COORDINATE INSTALLATION OF SUPPLY AND RETURN GRILLES WITH INSTALLATION OF FINISHED CEILINGS.
15. COMPLETE ALL PRESSURE TESTS BEFORE ANY MECHANICAL EQUIPMENT, DUCTWORK, OR PIPING INSULATION IS APPLIED.
16. TESTING, ADJUSTING, AND BALANCING AGENCY SHALL BE A MEMBER OF THE ASSOCIATED AIR BALANCE COUNCIL (AABC) OR THE NATIONAL ENVIRONMENTAL BALANCING BUREAU (NEBB). PERFORM ALL TESTING, ADJUSTING, AND BALANCING IN ACCORDANCE WITH THE SPECIFICATIONS.
17. MAKE ALL ATTACHMENTS TO JOISTS, TRUSSES, OR JOIST GIRDERS AT PANEL POINTS. PROVIDE FORGED OR CAST BEAM CLAMPS; THE USE OF ROLLED STEEL C-CLAMPS IS NOT PERMITTED. REFER TO SPECIFICATION SECTION 230529 FOR ADDITIONAL INFORMATION.
18. PROVIDE CONCRETE PADS A MINIMUM OF 6 INCHES HIGH FOR ALL FLOOR MOUNTED EQUIPMENT. EXTEND PAD 4 INCHES BEYOND THE EQUIPMENT ON ALL SIDES.
19. INTERNALLY LINE ALL SUPPLY, RETURN AND OUTDOOR AIR DUCTWORK WITHIN 20 FEET UPSTREAM AND DOWNSTREAM OF FANS/AIR HANDLING EQUIPMENT WITH 1" THICK ACOUSTIC DUCT LINER. INTERNALLY LINED DUCTWORK MEETING THIS REQUIREMENT SHALL ALSO BE PROVIDED WITH EXTERNALLY APPLIED INSULATION AS REQUIRED BY THE SPECIFICATIONS. SEE SPECIFICATION SECTION 230719 FOR ADDITIONAL REQUIREMENTS.
20. PROVIDE TRAPPED DRAIN PIPING FROM DRAIN PANS OF ALL COOLING COILS, FANS, AND OTHER ACTIVE DRAINS EXPOSED TO SYSTEM AIR STREAM. PROVIDE TRAP AT CONNECTION, WATER SEAL DEPTH 1 INCH GREATER THAN UNIT OPERATING PRESSURE. DIRECT DRAINS TO NEAREST FLOOR DRAIN, MOP SINK, OR OTHER LOCATION APPROVED BY ARCHITECT/ENGINEER.
21. INSTALL PIPING, DUCTWORK, AND CONDUIT CONCEALED IN AREAS HAVING HUNG CEILINGS AND/OR FURRED SPACES UNLESS OTHERWISE INDICATED ON THE DRAWINGS.

WORK IN EXISTING AREAS

1. EXISTING CONDITIONS, INCLUDING EQUIPMENT, DUCT AND PIPE SIZES AND LOCATIONS, INDICATED ON THE DRAWINGS ARE DIAGRAMMATIC. CONFIRM ALL EXISTING CONDITIONS PRIOR TO PROCEEDING WITH THE WORK.
2. CUT AND ROUGH PATCH EXISTING CONSTRUCTION AS REQUIRED FOR THE PERFORMANCE OF THE WORK. FINISH PATCHING AND FLASHING REQUIREMENTS ARE SHOWN ON THE ARCHITECTURAL DRAWINGS. PERFORM ALL CUTTING AND PATCHING WORK IN A MANNER SUCH THAT EXISTING WARRANTEES/GUARANTEES ARE NOT VOIDED, USE QUALIFIED PERSONNEL IN PERFORMANCE OF WORK.

CONTRACT 'M' SCOPE NOTES

1. FURNISH ALL LOUVERS FOR INSTALLATION BY CONTRACT 'G'. SUBMIT LOUVER COLOR AND CONFIGURATION TO THE ARCHITECT/ENGINEER FOR APPROVAL.
2. INSTALL SMOKE DETECTORS IN DUCTWORK FOR AIR HANDLING UNITS RATED AT 2,000 CFM OR GREATER. SMOKE DETECTOR SUPPLY AND WIRING IS PART OF CONTRACT 'E'.
3. INSTALL SMOKE DETECTORS IN DUCTWORK WHERE A SMOKE DAMPER OR FIRE SMOKE DAMPER IS INSTALLED. SMOKE DETECTOR SUPPLY AND WIRING IS PART OF CONTRACT 'E'.
4. FURNISH AND INSTALL ALL NECESSARY CONTROL WIRING, CONDUIT, AND ACCESSORIES AS REQUIRED TO PROVIDE FULLY FUNCTIONING SYSTEMS AND SEQUENCES OF OPERATION.
5. FURNISH ALL LINTELS FOR DUCT AND PIPE PENETRATIONS IN INTERIOR MASONRY WALLS FOR INSTALLATION BY CONTRACT 'G'.
6. FURNISH ALL SLEEVES FOR PIPE AND CONDUIT FLOOR, WALL, PARTITION, AND ROOF PENETRATIONS FOR INSTALLATION BY CONTRACT 'G'.
7. FURNISH ALL CURBS FOR ALL ROOF MOUNTED EQUIPMENT AND DUCT PENETRATIONS FOR INSTALLATION BY CONTRACT 'G'.
8. REMOVE CHASE ENCLOSURE COVER WHEN PERFORMING WORK IN ANY CHASE, AND REINSTALL THE CHASE ENCLOSURE COVER WHEN WORK IS COMPLETE.
9. PERFORM ALL CUTTING AND PATCHING AS REQUIRED IN THE EXECUTION OF THE WORK. FINISH PATCHING AND FLASHING IS PART OF CONTRACT 'G'

LEGENDS/ABBREVIATIONS NOTES

1. ABBREVIATIONS AND SYMBOLS ON THIS SHEET DO NOT DEFINE THE SCOPE OF WORK.

EXISTING SYSTEM PRE-MODIFICATION/DEMOLITION TESTING

1. OBTAIN THE SERVICES OF A TESTING AND BALANCING COMPANY TO PERFORM OPERATIONAL TESTS PRIOR TO THE MODIFICATION / DEMOLITION OF THE EXISTING AIR SYSTEM(S). SUBMIT REPORT TO ENGINEER FOR REVIEW/RECORD PURPOSES WITH FINDINGS INCLUDING, BUT NOT LIMITED TO, EXISTING FAN CURVES, PRESSURE READINGS, AIRFLOW MEASUREMENTS, ENTERING AIR TEMPERATURE, LEAVING AIR TEMPERATURE, EQUIPMENT/MOTOR NAMEPLATE DATA, ETC.
2. OBTAIN THE SERVICES OF A TESTING AND BALANCING COMPANY TO PERFORM OPERATIONAL TESTS PRIOR TO THE MODIFICATION / DEMOLITION OF THE EXISTING HYDRONIC SYSTEM(S). SUBMIT REPORT TO ENGINEER FOR REVIEW/RECORD PURPOSES WITH FINDINGS INCLUDING, BUT NOT LIMITED TO, EXISTING PUMP CURVES, PRESSURE READINGS, HYDRONIC FLOW MEASUREMENTS, ENTERING WATER TEMPERATURE, LEAVING WATER TEMPERATURE, EQUIPMENT/MOTOR NAMEPLATE DATA, ETC.
3. VERIFY EXISTING EQUIPMENT CALLED TO BE REPLACED 'IN-KIND' IS OPERATIONAL (HAS POWER AND RESPONDS TO EXISTING CONTROLS) PRIOR TO PERFORMING ANY DISCONNECTIONS OR REMOVALS. REPORT ANY DEFICIENCIES IN EXISTING SERVICES OR CONTROLS EXPECTED TO BE RE-USED FOR THE 'IN-KIND' REPLACEMENT TO ENGINEER IN WRITING PRIOR TO REMOVALS. CONTRACTOR IS RESPONSIBLE TO CORRECT ANY DEFICIENCIES NOT REPORTED PRIOR TO DEMOLITION TO PROVIDE A FULLY OPERATIONAL EQUIPMENT REPLACEMENT.

SYSTEM COMMISSIONING NOTES (NYS)

1. COMMISSION ALL NEW BUILDING MECHANICAL SYSTEMS IN ACCORDANCE WITH THE REQUIREMENTS OF THE 2025 NEW YORK STATE (NYS) ENERGY CONSERVATION CONSTRUCTION CODE (ECCC) SECTION C408. COMMISSIONING SHALL BE PERFORMED BY AN APPROVED THIRD-PARTY COMMISSIONING AGENCY HIRED BY THE OWNER / ASSIGNED CONSTRUCTION MANAGER. REFER TO SPECIFICATION SECTIONS 019113 - GENERAL COMMISSIONING REQUIREMENTS AND 230800 - COMMISSIONING OF MECHANICAL SYSTEMS FOR MORE INFORMATION.
2. PROVIDE DRAWINGS, OPERATION & MAINTENANCE (O&M) MANUALS, AND SYSTEM BALANCING REPORTS TO BUILDING OWNER OR OWNER'S AUTHORIZED AGENT WITHIN 90 DAYS OF THE DATE OF RECEIPT OF THE CERTIFICATE OF OCCUPANCY OR LETTER OF COMPLETION IN ACCORDANCE WITH THE 2025 NYS ECCC SECTION C408.2.5.
3. COMMISSIONING AGENT SHALL PROVIDE FINAL COMMISSIONING REPORT TO THE BUILDING OWNER OR OWNER'S AUTHORIZED AGENT WITHIN 90 DAYS OF THE RECEIPT OF THE CERTIFICATE OF OCCUPANCY OR LETTER OF COMPLETION IN ACCORDANCE WITH THE REQUIREMENTS OF THE 2025 NYS ECCC SECTION C408.2.5.4.

H2M architects + engineers
1133 Westchester Avenue, Suite N-210
White Plains, NY 10605
914.358.5623 • www.h2m.com
NY Architecture & Landscape Architecture: No Certificate Required
NY Engineering Certificate of Authorization No.: 0018178

CONSULTANTS:

MARK	DATE	DESCRIPTION

STATE OF NEW YORK · JOHN C. MORRIS III · 057554-1 · LICENSED PROFESSIONAL ENGINEER

05/31/2028 Exp. Date

J. CHRIS MORRIS III, P.E.
NY PROFESSIONAL ENGINEER Lic. No. 057554

"IN ACCORDANCE WITH ARTICLE 145, SECTION 7209 OF THE NYS EDUCATION LAW, ALTERATION OF THIS DOCUMENT EXCEPT BY A LICENSED PROFESSIONAL IS ILLEGAL."

DESIGNED BY:	DRAWN BY:	CHECKED BY:	REVIEWED BY:
W. MAGIERA	W. MAGIERA	K. WEILER	C. MORRIS

PROJECT No:	DATE:	SCALE:
SMSD2507	OCTOBER 2026	AS SHOWN

CLIENT

SOMERS CENTRAL SCHOOL DISTRICT

VARIOUS UPGRADES AT SOMERS MIDDLE SCHOOL

250 US-202
SOMERS, NY 10589

SED#: 66-21-01-06-0-001-021

CONTRACT

CONTRACT M
MECHANICAL CONSTRUCTION

STATUS

FOR BID

SHEET TITLE


MECHANICAL
GENERAL NOTES, LEGENDS, AND ABBREVIATIONS

DRAWING No.

MS-M 001.00

C:\Users\wmagiera\Documents_Revit Backup\SMSD2507_Central25_M_wmagieraSNDSX.rvt

10/29/2026 2:42:33 PM

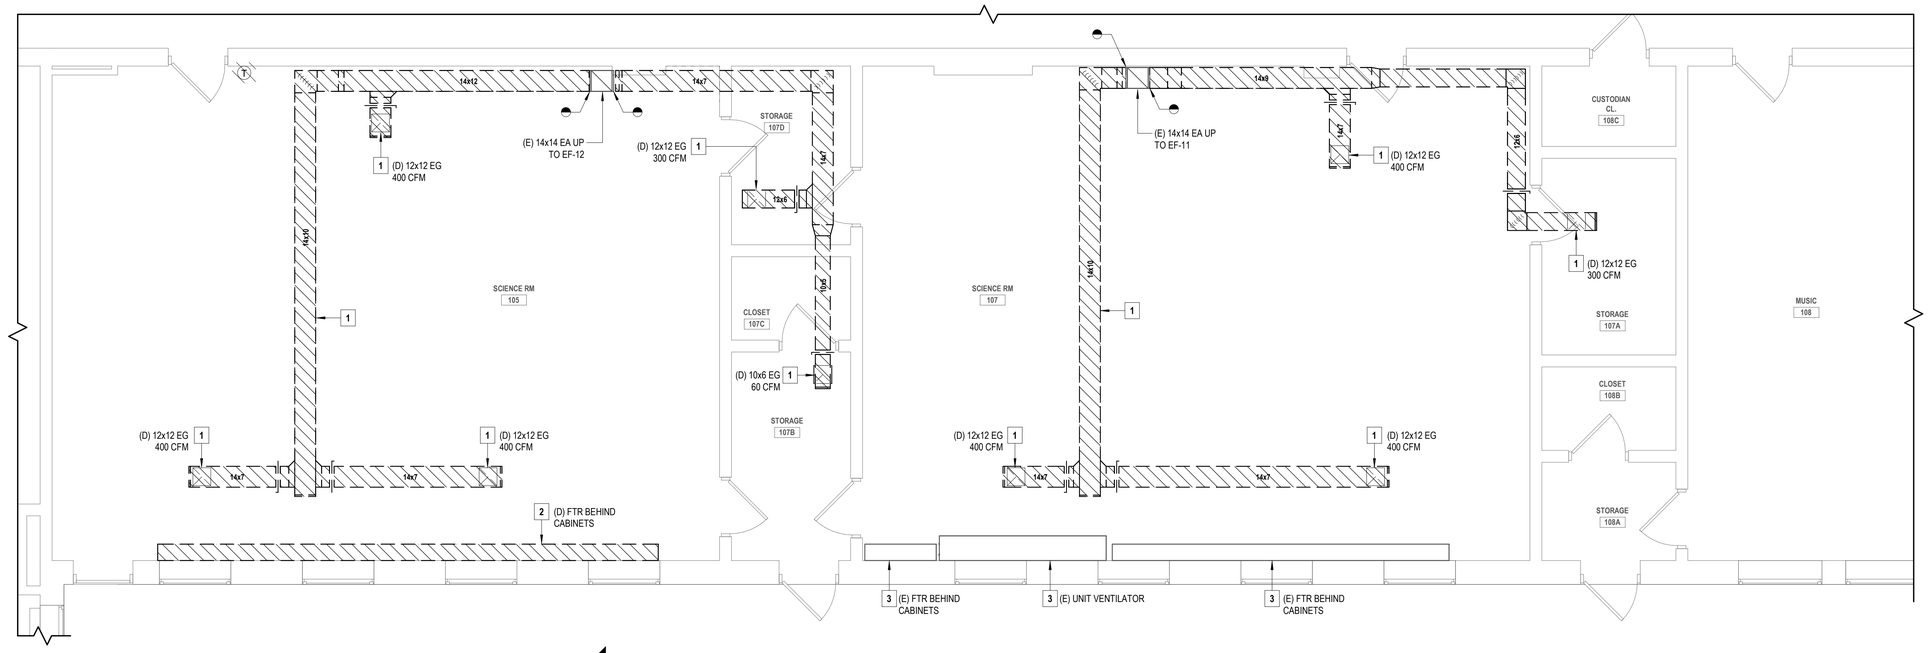

1 PARTIAL FIRST FLOOR DEMOLITION PLAN - SCIENCE CLASSROOMS

SCALE: 1/4" = 1'-0"


PROJECT NORTH

GENERAL NOTES

1. THE EXISTING CONDITIONS SHOWN ON THE CONTRACT DRAWINGS ARE BASED ON LIMITED FIELD SURVEY AND EXISTING DOCUMENTATION. THE CONTRACTOR SHALL BE RESPONSIBLE FOR VERIFICATION OF ALL EXISTING CONDITIONS PRIOR TO THE COMMENCEMENT OF DEMOLITION / NEW WORK AND THE PURCHASE OF NEW EQUIPMENT. SHOULD THERE BE A CONFLICT. THE CONTRACTOR SHALL ALERT THE ARCHITECT / ENGINEER IN WRITING.
2. THE CONTRACTOR SHALL TAKE CARE NOT TO DAMAGE ADJOINING SURFACES OUTSIDE OF THE CONTRACT AREA OR SCOPE OF WORK. THE CONTRACTOR SHALL BE RESPONSIBLE TO RESTORE EXISTING CONDITIONS AND/OR FINISHES DAMAGED DURING CONSTRUCTION, INCLUDING PATCHING AND PAINTING DEEMED NECESSARY BY THE ARCHITECT AT NO ADDITIONAL COST TO THE OWNER.
3. THE CONTRACTOR SHALL REMOVE AND DISPOSE OF ALL CONSTRUCTION DEBRIS AND UNWANTED MATERIAL LEGALLY OFF-SITE IN ACCORDANCE WITH THE PROJECT SPECIFICATIONS.

X MECHANICAL DEMOLITION KEYNOTES

1. THE CONTRACTOR SHALL DISCONNECT, REMOVE, AND DISPOSE OF THE EXISTING EXHAUST SYSTEM, INCLUDING ALL DUCT MAINS, BRANCH DUCTS, DUCT SUPPORTS, EXHAUST GRILLES, VOLUME DAMPERS, AND RELATED APPURTENANCES. TEMPORARILY CAP DUCTWORK AT THE POINTS INDICATED.
2. THE CONTRACTOR SHALL DISCONNECT, REMOVE, AND DISPOSE OF THE EXISTING STEAM FINNED-TUBE RADIATOR, CONTROL VALVE, RADIATOR ENCLOSURE, WALL BRACKETS, AND ALL RELATED APPURTENANCES IN APPROXIMATELY THIS LOCATION. DISCONNECT, REMOVE, AND DISPOSE OF ASSOCIATED STEAM AND CONDENSATE RETURN PIPING BACK TO THE POINT INDICATED ON THE DRAWING OR THE ASSOCIATED PIPING MAINS. FOR PIPING NOT SHOWN, THE CONTRACTOR SHALL FIELD VERIFY THE ROUTING OF THE EXISTING PIPING BACK TO THE NEAREST PIPING MAINS. TEMPORARILY CAP PIPING. DISCONNECT, REMOVE, AND DISPOSE OF THE ASSOCIATED WALL-MOUNTED THERMOSTAT.
3. EXISTING TO REMAIN.

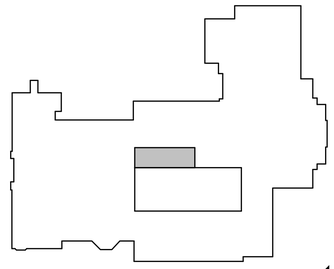

KEY PLAN

SCALE: 1" = 100'-0"

PROJECT NORTH

C:\Users\wmagiera\Documents_Revit Backup\SMSD2507_Central25_M_wmagieraSNDSX.rvt

10/29/2026 2:42:33 PM

H 2 M architects + engineers

1133 Westchester Avenue, Suite N-210
White Plains, NY 10605
914.358.5623 • www.h2m.com
NY Architecture & Landscape Architecture: No Certificate Required
NY Engineering Certificate of Authorization No.: 0018178

CONSULTANTS:

MARK	DATE	DESCRIPTION

STATE OF NEW YORK · JOHN C. MORRIS III · LICENSED PROFESSIONAL ENGINEER · 057554-1

05/31/2028
Exp. Date

J. CHRIS MORRIS III, P.E.
NY PROFESSIONAL ENGINEER Lic. No. 057554

"IN ACCORDANCE WITH ARTICLE 145, SECTION 7209 OF THE NYS EDUCATION LAW, ALTERATION OF THIS DOCUMENT EXCEPT BY A LICENSED PROFESSIONAL IS ILLEGAL."

DESIGNED BY:	DRAWN BY:	CHECKED BY:	REVIEWED BY:
W. MAGIERA	W. MAGIERA	K. WEILER	C. MORRIS

PROJECT No:	DATE:	SCALE:
SMSD2507	OCTOBER 2026	AS SHOWN

CLIENT

SOMERS CENTRAL SCHOOL DISTRICT

VARIOUS UPGRADES AT SOMERS MIDDLE SCHOOL

250 US-202
SOMERS, NY 10589

SED#: 66-21-01-06-0-001-021

CONTRACT

CONTRACT M
MECHANICAL CONSTRUCTION

STATUS


FOR BID

SHEET TITLE

MECHANICAL
PARTIAL FIRST FLOOR
DEMOLITION PLAN

DRAWING No.


MS-MD 110.00

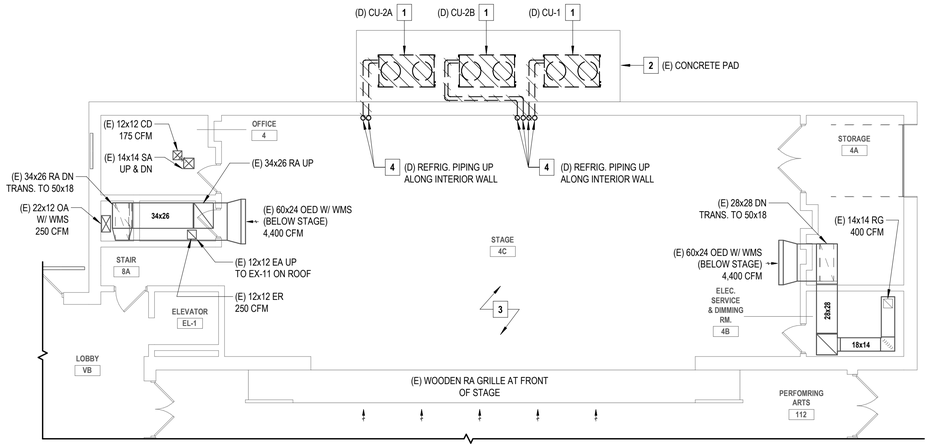

1 PARTIAL BASEMENT DEMOLITION PLAN - AUDITORIUM

SCALE: 1/8" = 1'-0"

PROJECT NORTH

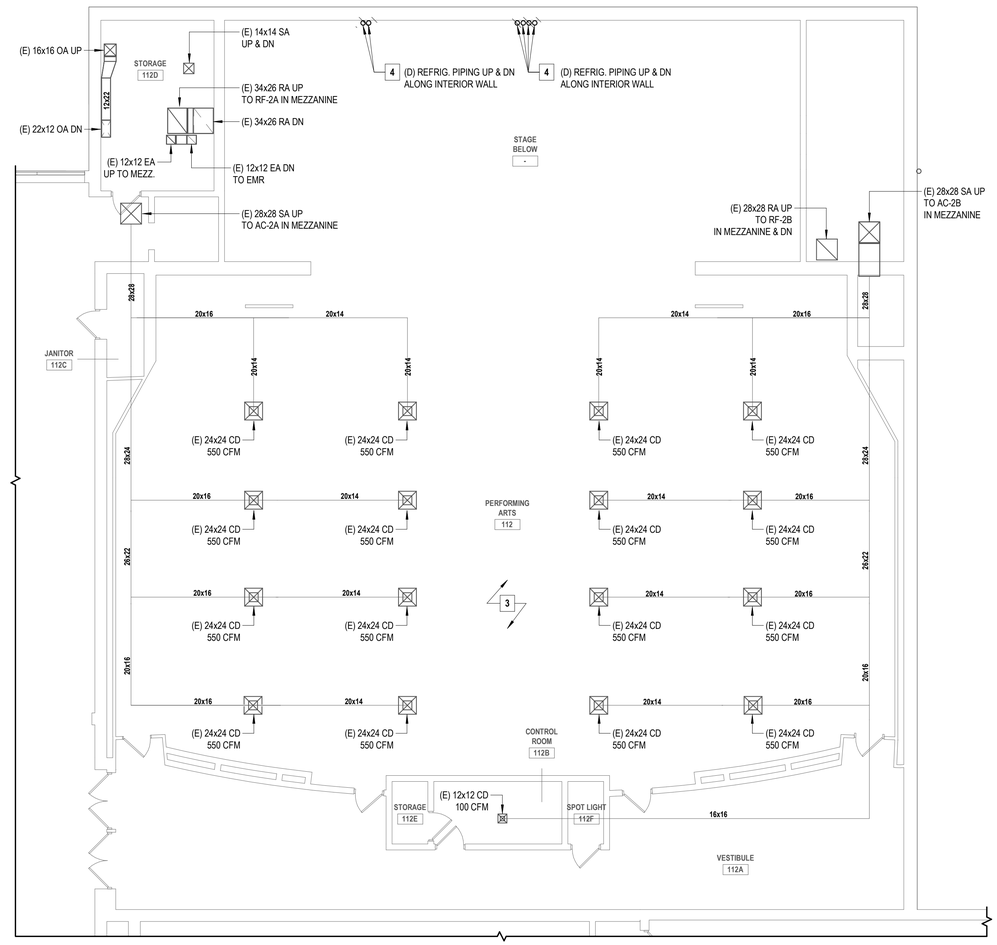

2 PARTIAL FIRST FLOOR DEMOLITION PLAN - AUDITORIUM

SCALE: 1/8" = 1'-0"


PROJECT NORTH

GENERAL NOTES

1. THE EXISTING CONDITIONS SHOWN ON THE CONTRACT DRAWINGS ARE BASED ON LIMITED FIELD SURVEY AND EXISTING DOCUMENTATION. THE CONTRACTOR SHALL BE RESPONSIBLE FOR VERIFICATION OF ALL EXISTING CONDITIONS PRIOR TO THE COMMENCEMENT OF DEMOLITION / NEW WORK AND THE PURCHASE OF NEW EQUIPMENT. SHOULD THERE BE A CONFLICT. THE CONTRACTOR SHALL ALERT THE ARCHITECT / ENGINEER IN WRITING.
2. THE CONTRACTOR SHALL TAKE CARE NOT TO DAMAGE ADJOINING SURFACES OUTSIDE OF THE CONTRACT AREA OR SCOPE OF WORK. THE CONTRACTOR SHALL BE RESPONSIBLE TO RESTORE EXISTING CONDITIONS AND/OR FINISHES DAMAGED DURING CONSTRUCTION, INCLUDING PATCHING AND PAINTING DEEMED NECESSARY BY THE ARCHITECT AT NO ADDITIONAL COST TO THE OWNER.
3. THE CONTRACTOR SHALL REMOVE AND DISPOSE OF ALL CONSTRUCTION DEBRIS AND UNWANTED MATERIAL LEGALLY OFF-SITE IN ACCORDANCE WITH THE PROJECT SPECIFICATIONS.

X MECHANICAL DEMOLITION KEYNOTES

1. THE CONTRACTOR SHALL DISCONNECT, REMOVE, AND DISPOSE OF THE EXISTING REMOTE CONDENSING UNIT SERVING THE AIR HANDLING UNIT IN THE AUDITORIUM MECHANICAL MEZZANINE, INCLUDING ALL REFRIGERANT LIQUID AND SUCTION PIPING, INSULATION, PIPE HANGERS, AND RELATED APPURTENANCES.
2. EXISTING EXTERIOR CONCRETE HOUSEKEEPING PAD SHALL BE RE-USED FOR NEW REPLACEMENT CONDENSING UNITS. CLEAN AND PREPARE PAD TO ACCEPT NEW UNITS.
3. AUDITORIUM SUPPLY AND RETURN DUCTWORK IS EXISTING TO REMAIN. AIRFLOWS ARE SHOWN FOR REFERENCE AND BALANCING PURPOSES.
4. THE CONTRACTOR SHALL DISCONNECT, REMOVE, AND DISPOSE OF THE EXISTING REFRIGERANT PIPING, VALVES, INSULATION, AND RELATED APPURTENANCES.

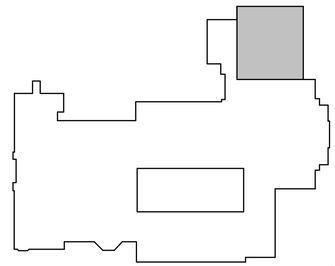

KEY PLAN

SCALE: 1" = 100'-0"

PROJECT NORTH

H2M architects + engineers
1133 Westchester Avenue, Suite N-210
White Plains, NY 10605
914.358.5623 • www.h2m.com
NY Architecture & Landscape Architecture: No Certificate Required
NY Engineering Certificate of Authorization No.: 0018178

CONSULTANTS:

MARK	DATE	DESCRIPTION

STATE OF NEW YORK · JOHN C. MORRIS III · LICENSED PROFESSIONAL ENGINEER · 057554-1

05/31/2028 Exp. Date

J. CHRIS MORRIS III, P.E.
NY PROFESSIONAL ENGINEER Lic. No. 057554

"IN ACCORDANCE WITH ARTICLE 145, SECTION 7209 OF THE NYS EDUCATION LAW, ALTERATION OF THIS DOCUMENT EXCEPT BY A LICENSED PROFESSIONAL IS ILLEGAL."

DESIGNED BY:	DRAWN BY:	CHECKED BY:	REVIEWED BY:
W. MAGIERA	W. MAGIERA	K. WEILER	C. MORRIS

PROJECT No:	DATE:	SCALE:
SMSD2507	OCTOBER 2026	AS SHOWN

CLIENT

SOMERS CENTRAL SCHOOL DISTRICT

VARIOUS UPGRADES AT SOMERS MIDDLE SCHOOL

250 US-202
SOMERS, NY 10589

SED#: 66-21-01-06-0-001-021

CONTRACT

CONTRACT M
MECHANICAL CONSTRUCTION

STATUS

FOR BID

SHEET TITLE


MECHANICAL
PARTIAL FIRST FLOOR
DEMOLITION PLAN

DRAWING No.

MS-MD 111.00

C:\Users\wmagiera\Documents_Revit Backup\SMSD2507_Central25_M_wmagieraSNDSX.rvt


10/29/2026 2:42:34 PM

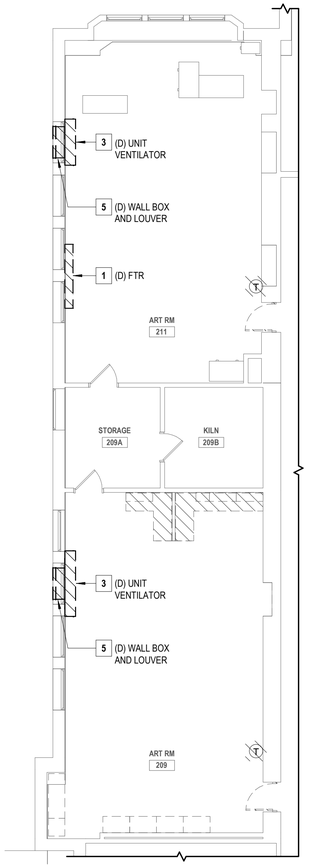

1 PARTIAL SECOND FLOOR DEMOLITION PLAN

SCALE: 1/8" = 1'-0"

PROJECT NORTH

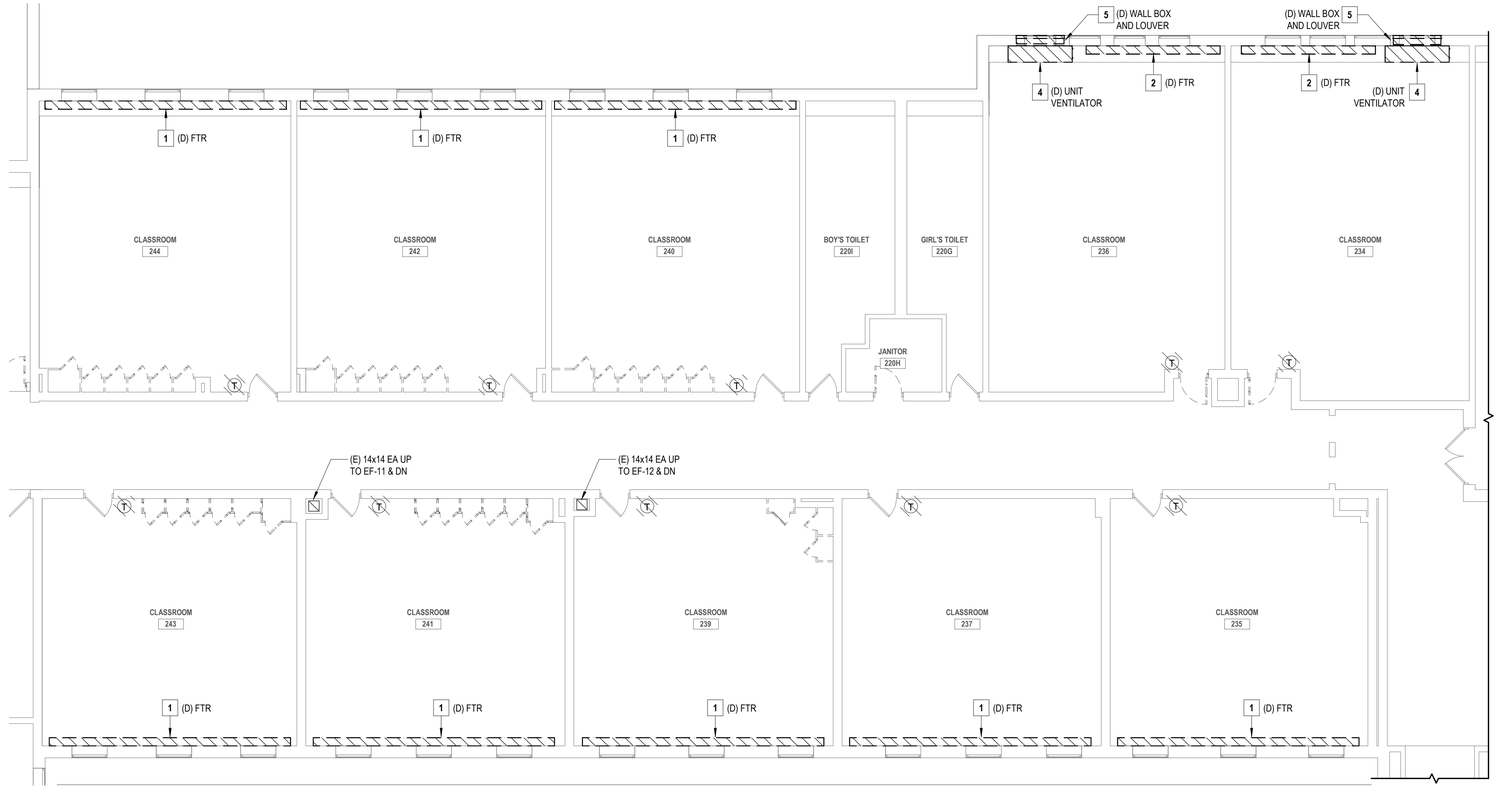

2 PARTIAL SECOND FLOOR DEMOLITION PLAN - CLASSROOMS

SCALE: 1/8" = 1'-0"


PROJECT NORTH

GENERAL NOTES

1. THE EXISTING CONDITIONS SHOWN ON THE CONTRACT DRAWINGS ARE BASED ON LIMITED FIELD SURVEY AND EXISTING DOCUMENTATION. THE CONTRACTOR SHALL BE RESPONSIBLE FOR VERIFICATION OF ALL EXISTING CONDITIONS PRIOR TO THE COMMENCEMENT OF DEMOLITION / NEW WORK AND THE PURCHASE OF NEW EQUIPMENT. SHOULD THERE BE A CONFLICT. THE CONTRACTOR SHALL ALERT THE ARCHITECT / ENGINEER IN WRITING.
2. THE CONTRACTOR SHALL TAKE CARE NOT TO DAMAGE ADJOINING SURFACES OUTSIDE OF THE CONTRACT AREA OR SCOPE OF WORK. THE CONTRACTOR SHALL BE RESPONSIBLE TO RESTORE EXISTING CONDITIONS AND/OR FINISHES DAMAGED DURING CONSTRUCTION, INCLUDING PATCHING AND PAINTING DEEMED NECESSARY BY THE ARCHITECT AT NO ADDITIONAL COST TO THE OWNER.
3. THE CONTRACTOR SHALL REMOVE AND DISPOSE OF ALL CONSTRUCTION DEBRIS AND UNWANTED MATERIAL LEGALLY OFF-SITE IN ACCORDANCE WITH THE PROJECT SPECIFICATIONS.

X MECHANICAL DEMOLITION KEYNOTES

1. THE CONTRACTOR SHALL DISCONNECT, REMOVE, AND DISPOSE OF THE EXISTING STEAM FINNED-TUBE RADIATOR, CONTROL VALVE, RADIATOR ENCLOSURE, WALL BRACKETS, AND ALL RELATED APPURTENANCES IN APPROXIMATELY THIS LOCATION. DISCONNECT, REMOVE, AND DISPOSE OF ASSOCIATED STEAM AND CONDENSATE RETURN PIPING, VALVES, INSULATION, AND RELATED APPURTENANCES BACK TO THE ASSOCIATED PIPING MAINS AND CAP PIPING. FOR PIPING NOT SHOWN, THE CONTRACTOR SHALL FIELD VERIFY THE ROUTING OF THE EXISTING PIPING BACK TO THE NEAREST PIPING MAINS. DISCONNECT, REMOVE, AND DISPOSE OF THE ASSOCIATED WALL-MOUNTED THERMOSTAT.
2. THE CONTRACTOR SHALL DISCONNECT, REMOVE, AND DISPOSE OF THE EXISTING HOT WATER FINNED-TUBE RADIATOR, CONTROL VALVE, RADIATOR ENCLOSURE, WALL BRACKETS, AND ALL RELATED APPURTENANCES IN APPROXIMATELY THIS LOCATION. DISCONNECT, REMOVE, AND DISPOSE OF ASSOCIATED HOT WATER SUPPLY AND RETURN PIPING, VALVES, INSULATION, AND RELATED APPURTENANCES BACK TO THE ASSOCIATED PIPING MAINS AND CAP PIPING. FOR PIPING NOT SHOWN, THE CONTRACTOR SHALL FIELD VERIFY THE ROUTING OF THE EXISTING PIPING BACK TO THE NEAREST PIPING MAINS. DISCONNECT, REMOVE, AND DISPOSE OF THE ASSOCIATED WALL-MOUNTED THERMOSTAT.
3. THE CONTRACTOR SHALL DISCONNECT, REMOVE, AND DISPOSE OF THE EXISTING STEAM UNIT VENTILATOR IN APPROXIMATELY THIS LOCATION. DISCONNECT, REMOVE, AND DISPOSE OF THE ASSOCIATED STEAM AND CONDENSATE RETURN PIPING, VALVES, INSULATION AND RELATED APPURTENANCES. TEMPORARILY CAP PIPING AT THE FLOOR AND PREPARE FOR CONNECTION TO NEW REPLACEMENT UNIT VENTILATOR. DISCONNECT, REMOVE, AND DISPOSE OF THE ASSOCIATED WALL-MOUNTED THERMOSTAT.
4. THE CONTRACTOR SHALL DISCONNECT, REMOVE, AND DISPOSE OF THE EXISTING HOT WATER UNIT VENTILATOR IN APPROXIMATELY THIS LOCATION. DISCONNECT, REMOVE, AND DISPOSE OF THE ASSOCIATED HOT WATER SUPPLY AND RETURN PIPING, VALVES, INSULATION AND RELATED APPURTENANCES. TEMPORARILY CAP PIPING AT THE FLOOR AND PREPARE FOR CONNECTION TO NEW REPLACEMENT UNIT VENTILATOR. DISCONNECT, REMOVE, AND DISPOSE OF THE ASSOCIATED WALL-MOUNTED THERMOSTAT.
5. THE CONTRACTOR SHALL DISCONNECT, REMOVE, AND DISPOSE OF THE EXISTING WALL BOX AND OUTSIDE AIR INTAKE LOUVER ASSOCIATED WITH THE INDICATED UNIT VENTILATOR. TEMPORARILY SEAL OPENINGS IN WALL TO MAKE WEATHERTIGHT UNTIL NEW LOUVERS ARE INSTALLED DURING THE NEW WORK PHASE.

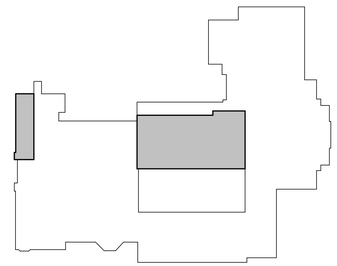

KEY PLAN

SCALE: 1" = 100'-0"

PROJECT NORTH

H2M architects + engineers
1133 Westchester Avenue, Suite N-210
White Plains, NY 10605
914.358.5623 • www.h2m.com
NY Architecture & Landscape Architecture: No Certificate Required
NY Engineering Certificate of Authorization No.: 0018178

CONSULTANTS:

MARK	DATE	DESCRIPTION

STATE OF NEW YORK · JOHN C. MORRIS III · LICENSED PROFESSIONAL ENGINEER · 057554-1

05/31/2028
Exp. Date

J. CHRIS MORRIS III, P.E.
NY PROFESSIONAL ENGINEER Lic. No. 057554

"IN ACCORDANCE WITH ARTICLE 145, SECTION 7209 OF THE NYS EDUCATION LAW, ALTERATION OF THIS DOCUMENT EXCEPT BY A LICENSED PROFESSIONAL IS ILLEGAL."

DESIGNED BY:	DRAWN BY:	CHECKED BY:	REVIEWED BY:
W. MAGIERA	W. MAGIERA	K. WEILER	C. MORRIS

PROJECT No:	DATE:	SCALE:
SMSD2507	OCTOBER 2026	AS SHOWN

CLIENT

SOMERS CENTRAL SCHOOL DISTRICT

VARIOUS UPGRADES AT SOMERS MIDDLE SCHOOL

250 US-202
SOMERS, NY 10589

SED#: 66-21-01-06-0-001-021

CONTRACT

CONTRACT M
MECHANICAL CONSTRUCTION

STATUS

FOR BID


SHEET TITLE

MECHANICAL PARTIAL SECOND FLOOR DEMOLITION PLAN

DRAWING No.

MS-MD 112.00


C:\Users\wmagiera\Documents_Revit Backup\SMSD2507_Central25_M_wmagieraSNDSX.rvt
10/29/2026 2:42:35 PM

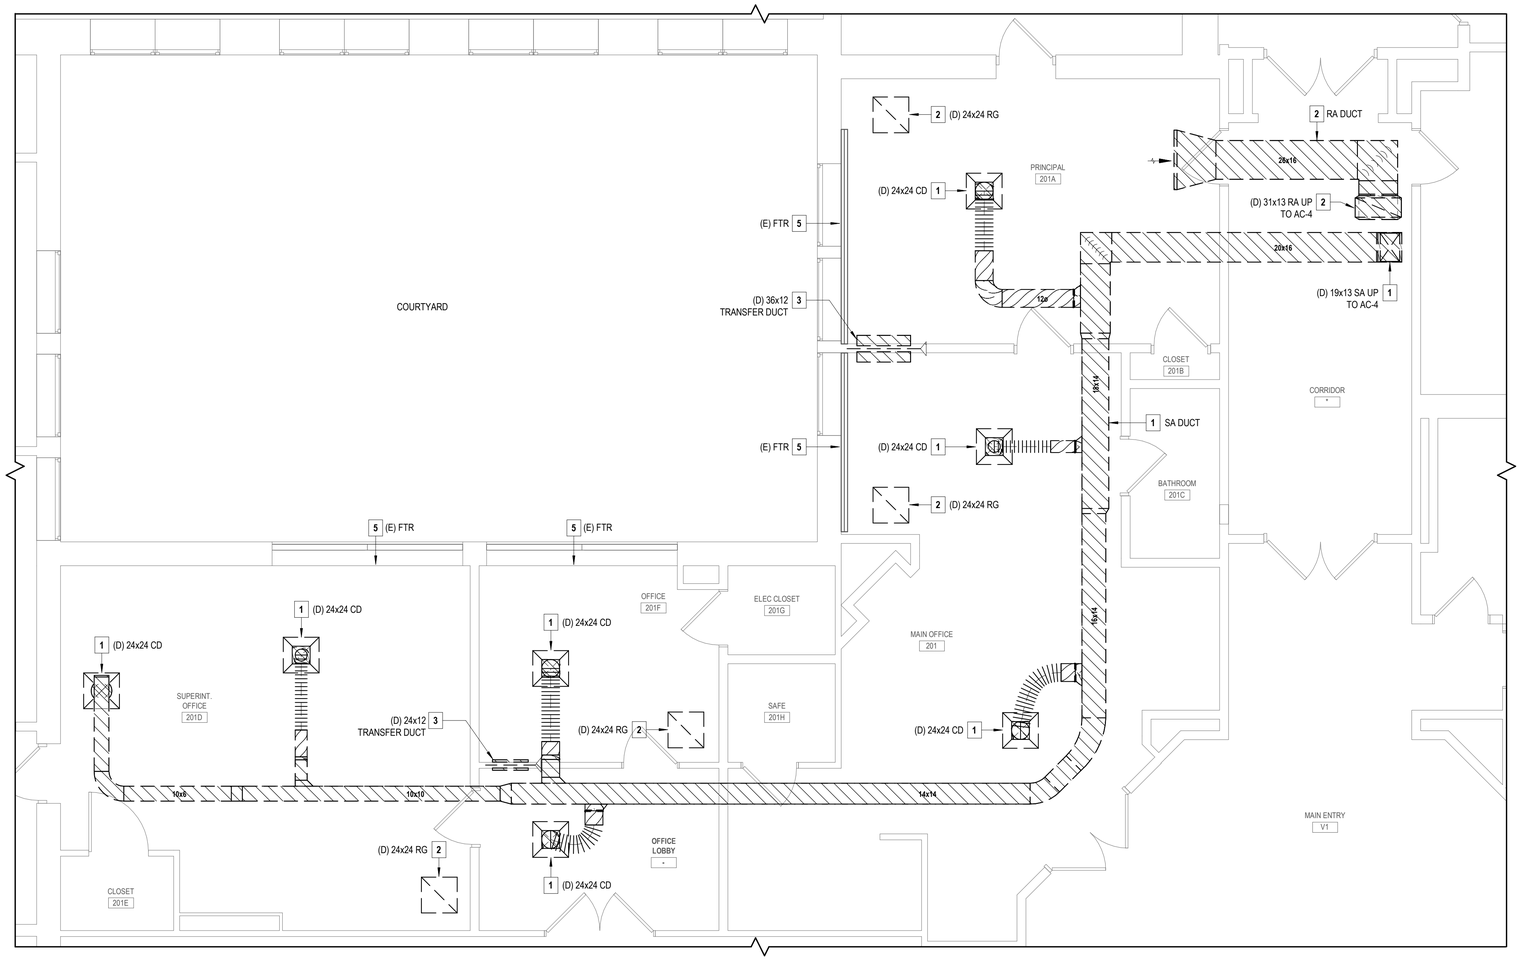

1 PARTIAL SECOND FLOOR DEMOLITION PLAN - ADMINISTRATION OFFICES

SCALE: 1/4" = 1'-0"

PROJECT NORTH

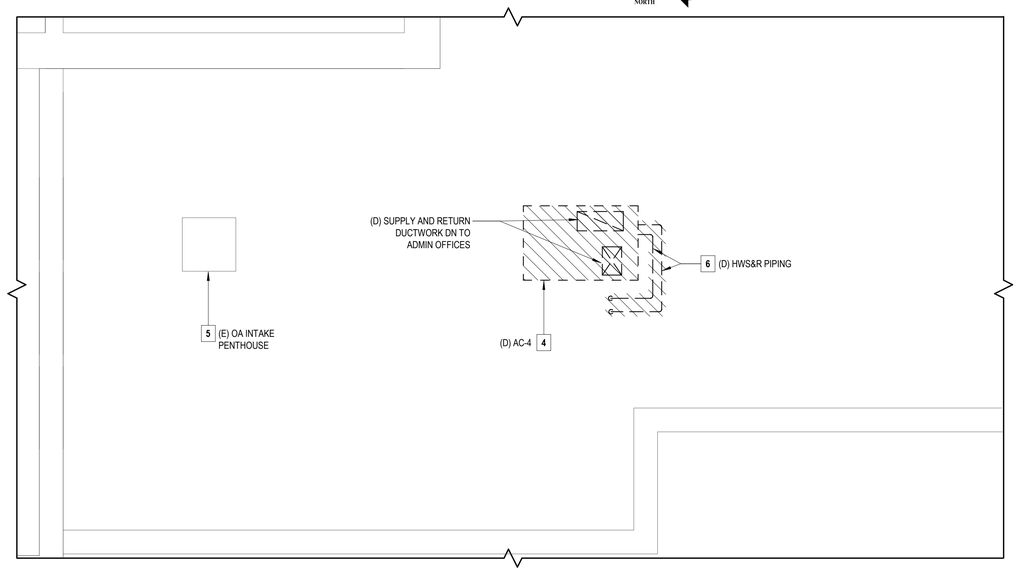

2 PARTIAL ROOF DEMOLITION PLAN - ADMINISTRATION OFFICES

SCALE: 1/4" = 1'-0"


PROJECT NORTH

GENERAL NOTES

1. THE EXISTING CONDITIONS SHOWN ON THE CONTRACT DRAWINGS ARE BASED ON LIMITED FIELD SURVEY AND EXISTING DOCUMENTATION. THE CONTRACTOR SHALL BE RESPONSIBLE FOR VERIFICATION OF ALL EXISTING CONDITIONS PRIOR TO THE COMMENCEMENT OF DEMOLITION / NEW WORK AND THE PURCHASE OF NEW EQUIPMENT. SHOULD THERE BE A CONFLICT. THE CONTRACTOR SHALL ALERT THE ARCHITECT / ENGINEER IN WRITING.
2. THE CONTRACTOR SHALL TAKE CARE NOT TO DAMAGE ADJOINING SURFACES OUTSIDE OF THE CONTRACT AREA OR SCOPE OF WORK. THE CONTRACTOR SHALL BE RESPONSIBLE TO RESTORE EXISTING CONDITIONS AND/OR FINISHES DAMAGED DURING CONSTRUCTION, INCLUDING PATCHING AND PAINTING DEEMED NECESSARY BY THE ARCHITECT AT NO ADDITIONAL COST TO THE OWNER.
3. THE CONTRACTOR SHALL REMOVE AND DISPOSE OF ALL CONSTRUCTION DEBRIS AND UNWANTED MATERIAL LEGALLY OFF-SITE IN ACCORDANCE WITH THE PROJECT SPECIFICATIONS.

X MECHANICAL DEMOLTION KEYNOTES

1. THE CONTRACTOR SHALL DISCONNECT, REMOVE, AND DISPOSE OF THE EXISTING SUPPLY AIR DUCTWORK SERVING THE ADMINISTRATION OFFICES IN ITS ENTIRETY, INCLUDING ALL DUCT MAINS, BRANCH DUCTS, FLEXIBLE DUCTWORK, DUCT INSULATION, DUCT HANGERS AND SUPPORTS, 24x24 CEILING DIFFUSERS, AND RELATED APPURTENANCES.
2. THE CONTRACTOR SHALL DISCONNECT, REMOVE, AND DISPOSE OF THE EXISTING RETURN AIR DUCTWORK SERVING THE ADMINISTRATION OFFICES IN ITS ENTIRETY, INCLUDING ALL DUCT MAINS, DUCT INSULATION, DUCT HANGERS AND SUPPORTS, 24x24 RETURN GRILLES, AND RELATED APPURTENANCES.
3. THE CONTRACTOR SHALL DISCONNECT, REMOVE, AND DISPOSE OF EXISTING TRANSFER GRILLE AND FIRE DAMPER IN APPROXIMATELY THIS LOCATION.
4. THE CONTRACTOR SHALL DISCONNECT, REMOVE, AND DISPOSE OF EXISTING ROOFTOP UNIT "AC-4" AND ASSOCIATED ROOF CURB. DISCONNECT, REMOVE, AND DISPOSE OF ALL ASSOCIATED UNIT CONTROLS, CONTROL PANELS, THERMOSTATS, ETC.
5. EXISTING TO REMAIN.
6. THE CONTRACTOR SHALL DISCONNECT, REMOVE, AND DISPOSE OF THE EXISTING HOT WATER SUPPLY AND RETURN PIPING, VALVES, INSULATION, AND RELATED APPURTENANCES ASSOCIATED WITH "AC-4". CAP PIPING AT THE NEAREST PIPING MAINS.

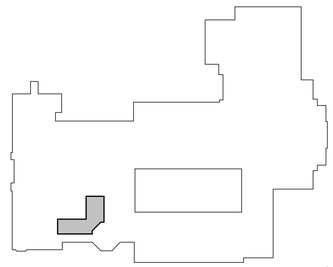

KEY PLAN

SCALE: 1" = 100'-0"

PROJECT NORTH

H2M architects + engineers
1133 Westchester Avenue, Suite N-210
White Plains, NY 10605
914.358.5623 • www.h2m.com
NY Architecture & Landscape Architecture: No Certificate Required
NY Engineering Certificate of Authorization No.: 0018178

CONSULTANTS:

MARK	DATE	DESCRIPTION

STATE OF NEW YORK · JOHN C. MORRIS III · LICENSED PROFESSIONAL ENGINEER · 057554-1

05/31/2028
Exp. Date

J. CHRIS MORRIS III, P.E.
NY PROFESSIONAL ENGINEER Lic. No. 057554

"IN ACCORDANCE WITH ARTICLE 145, SECTION 7209 OF THE NYS EDUCATION LAW, ALTERATION OF THIS DOCUMENT EXCEPT BY A LICENSED PROFESSIONAL IS ILLEGAL."

DESIGNED BY:	DRAWN BY:	CHECKED BY:	REVIEWED BY:
W. MAGIERA	W. MAGIERA	K. WEILER	C. MORRIS

PROJECT No:	DATE:	SCALE:
SMSD2507	OCTOBER 2026	AS SHOWN

CLIENT

SOMERS CENTRAL SCHOOL DISTRICT

VARIOUS UPGRADES AT SOMERS MIDDLE SCHOOL

250 US-202
SOMERS, NY 10589

SED#: 66-21-01-06-0-001-021

CONTRACT

CONTRACT M
MECHANICAL CONSTRUCTION

STATUS

FOR BID

SHEET TITLE


MECHANICAL
PARTIAL SECOND FLOOR
DEMOLITION PLAN

DRAWING No.

MS-MD 113.00

C:\Users\wmagiera\Documents_Revit Backup\SMSD2507_Central25_M_wmagieraSNDSX.rvt

10/29/2026 2:42:36 PM

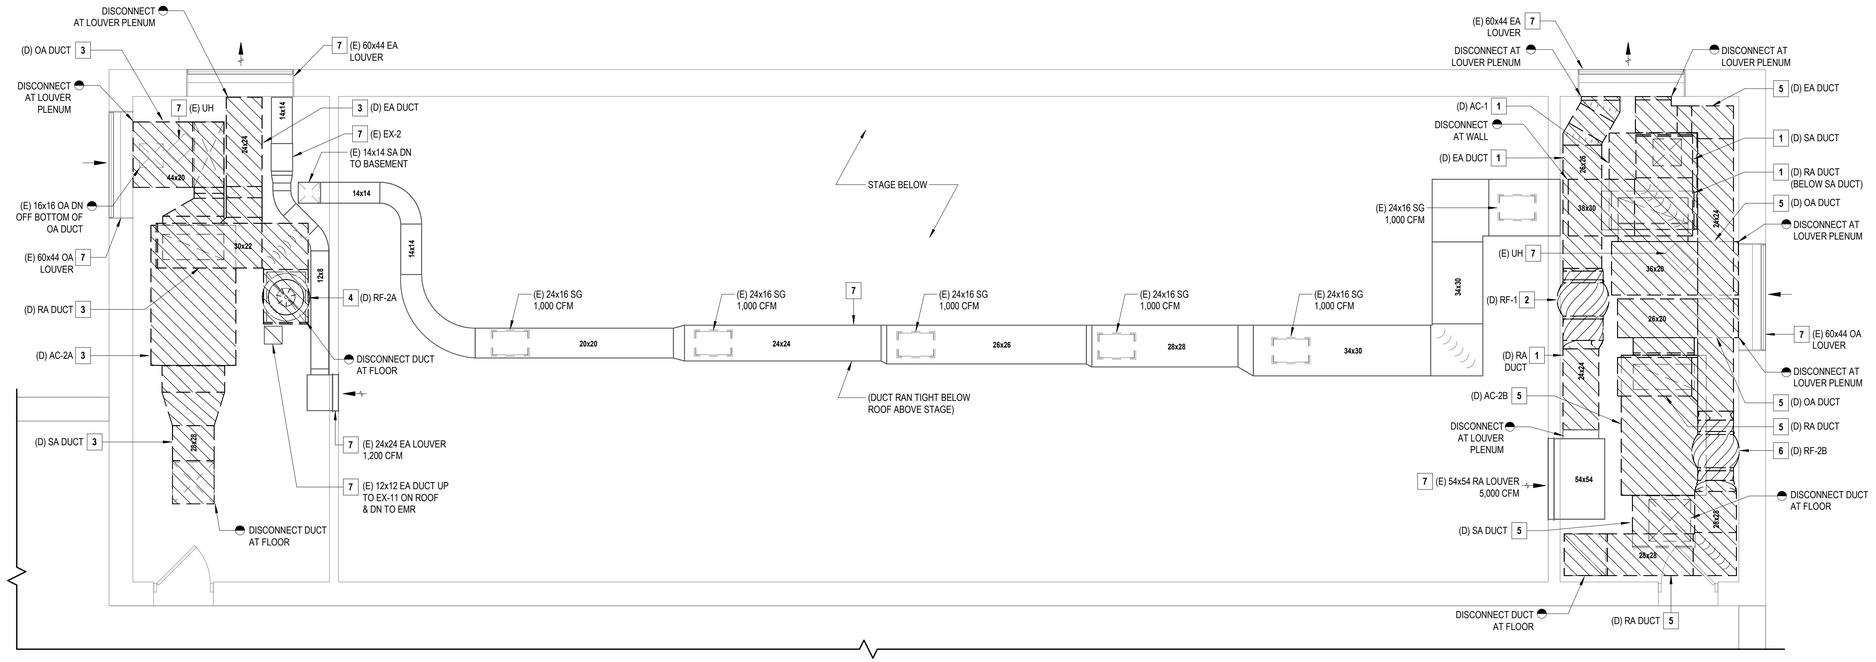

1 PARTIAL SECOND FLOOR DUCTWORK DEMOLITION PLAN - AUDITORIUM MECHANICAL MEZZANINE

SCALE: 1/4" = 1'-0"


PROJECT NORTH

GENERAL NOTES

1. THE EXISTING CONDITIONS SHOWN ON THE CONTRACT DRAWINGS ARE BASED ON LIMITED FIELD SURVEY AND EXISTING DOCUMENTATION. THE CONTRACTOR SHALL BE RESPONSIBLE FOR VERIFICATION OF ALL EXISTING CONDITIONS PRIOR TO THE COMMENCEMENT OF DEMOLITION / NEW WORK AND THE PURCHASE OF NEW EQUIPMENT. SHOULD THERE BE A CONFLICT. THE CONTRACTOR SHALL ALERT THE ARCHITECT / ENGINEER IN WRITING.
2. THE CONTRACTOR SHALL TAKE CARE NOT TO DAMAGE ADJOINING SURFACES OUTSIDE OF THE CONTRACT AREA OR SCOPE OF WORK. THE CONTRACTOR SHALL BE RESPONSIBLE TO RESTORE EXISTING CONDITIONS AND/OR FINISHES DAMAGED DURING CONSTRUCTION, INCLUDING PATCHING AND PAINTING DEEMED NECESSARY BY THE ARCHITECT AT NO ADDITIONAL COST TO THE OWNER.
3. THE CONTRACTOR SHALL REMOVE AND DISPOSE OF ALL CONSTRUCTION DEBRIS AND UNWANTED MATERIAL LEGALLY OFF-SITE IN ACCORDANCE WITH THE PROJECT SPECIFICATIONS.

X MECHANICAL DEMOLITION KEYNOTES

1. THE CONTRACTOR SHALL DISCONNECT, REMOVE, AND DISPOSE OF EXISTING AIR HANDLING UNIT "AC-1" IN APPROXIMATELY THIS LOCATION. DISCONNECT, REMOVE, AND DISPOSE OF THE ASSOCIATED SUPPLY, RETURN, OUTSIDE AIR, AND EXHAUST DUCTWORK (INCLUDING DUCT INSULATION AND DUCT HANGERS AND SUPPORTS) AS INDICATED ON THE DRAWINGS. TEMPORARILY CAP DUCTWORK AT THE POINTS INDICATED.
2. THE CONTRACTOR SHALL DISCONNECT, REMOVE, AND DISPOSE OF EXISTING RETURN FAN "RF-1" IN APPROXIMATELY THIS LOCATION. DISCONNECT, REMOVE, AND DISPOSE OF ASSOCIATED DUCTWORK AND EQUIPMENT HANGERS AND SUPPORTS.
3. THE CONTRACTOR SHALL DISCONNECT, REMOVE, AND DISPOSE OF EXISTING AIR HANDLING UNIT "AC-2A" IN APPROXIMATELY THIS LOCATION. DISCONNECT, REMOVE, AND DISPOSE OF THE ASSOCIATED SUPPLY, RETURN, OUTSIDE AIR, AND EXHAUST DUCTWORK (INCLUDING DUCT INSULATION AND DUCT HANGERS AND SUPPORTS) AS INDICATED ON THE DRAWINGS. TEMPORARILY CAP DUCTWORK AT THE POINTS INDICATED.
4. THE CONTRACTOR SHALL DISCONNECT, REMOVE, AND DISPOSE OF EXISTING RETURN FAN "RF-2A" IN APPROXIMATELY THIS LOCATION. DISCONNECT, REMOVE, AND DISPOSE OF ASSOCIATED DUCTWORK AND EQUIPMENT HANGERS AND SUPPORTS.
5. THE CONTRACTOR SHALL DISCONNECT, REMOVE, AND DISPOSE OF EXISTING AIR HANDLING UNIT "AC-2B" IN APPROXIMATELY THIS LOCATION. DISCONNECT, REMOVE, AND DISPOSE OF THE ASSOCIATED SUPPLY, RETURN, OUTSIDE AIR, AND EXHAUST DUCTWORK (INCLUDING DUCT INSULATION AND DUCT HANGERS AND SUPPORTS) AS INDICATED ON THE DRAWINGS. TEMPORARILY CAP DUCTWORK AT THE POINTS INDICATED.
6. THE CONTRACTOR SHALL DISCONNECT, REMOVE, AND DISPOSE OF EXISTING RETURN FAN "RF-2B" IN APPROXIMATELY THIS LOCATION. DISCONNECT, REMOVE, AND DISPOSE OF ASSOCIATED DUCTWORK AND EQUIPMENT HANGERS AND SUPPORTS.
7. EXISTING TO REMAIN.

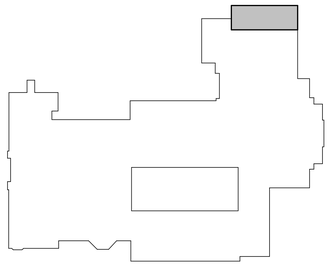

KEY PLAN

SCALE: 1" = 100'-0"

PROJECT NORTH

H2M architects + engineers
1133 Westchester Avenue, Suite N-210
White Plains, NY 10605
914.358.5623 • www.h2m.com
NY Architecture & Landscape Architecture: No Certificate Required
NY Engineering Certificate of Authorization No.: 0018178

CONSULTANTS:

MARK	DATE	DESCRIPTION

STATE OF NEW YORK · JOHN C. MORRIS III · LICENSED PROFESSIONAL ENGINEER · 057554-1

05/31/2028
Exp. Date

J. CHRIS MORRIS III, P.E.
NY PROFESSIONAL ENGINEER Lic. No. 057554

"IN ACCORDANCE WITH ARTICLE 145, SECTION 7209 OF THE NYS EDUCATION LAW, ALTERATION OF THIS DOCUMENT EXCEPT BY A LICENSED PROFESSIONAL IS ILLEGAL."

DESIGNED BY:	DRAWN BY:	CHECKED BY:	REVIEWED BY:
W. MAGIERA	W. MAGIERA	K. WEILER	C. MORRIS

PROJECT No:	DATE:	SCALE:
SMSD2507	OCTOBER 2026	AS SHOWN

CLIENT

SOMERS CENTRAL SCHOOL DISTRICT

VARIOUS UPGRADES AT SOMERS MIDDLE SCHOOL

250 US-202
SOMERS, NY 10589

SED#: 66-21-01-06-0-001-021

CONTRACT

CONTRACT M
MECHANICAL CONSTRUCTION

STATUS

FOR BID


SHEET TITLE

MECHANICAL
PARTIAL SECOND FLOOR DEMOLITION PLAN

DRAWING No.

MS-MD 114.00

C:\Users\wmagiera\Documents_Revit Backup\SMSD2507_Central25_M_wmagieraSNDSX.rvt
10/29/2026 2:42:36 PM

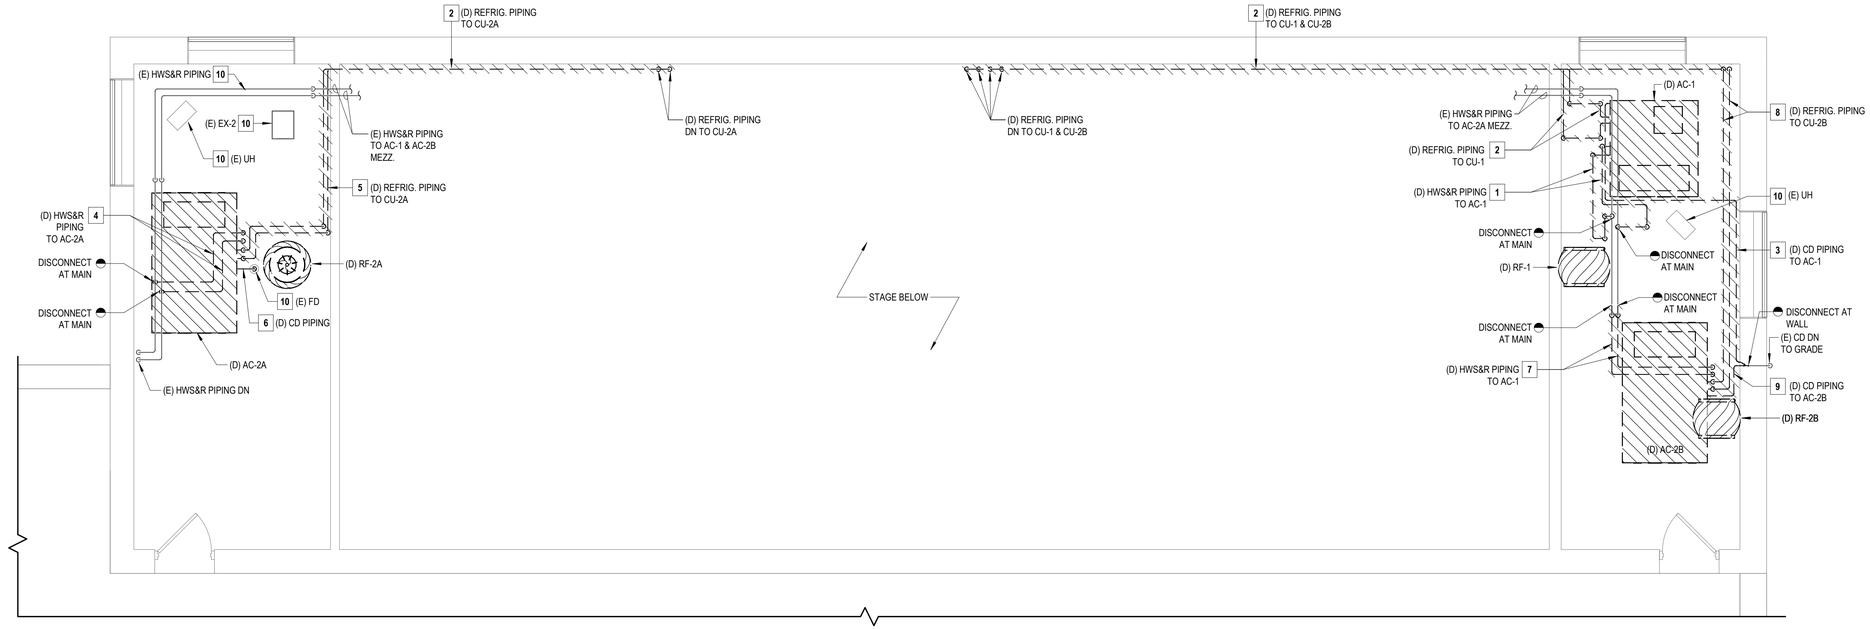

1 PARTIAL SECOND FLOOR PIPING DEMOLITION PLAN - AUDITORIUM MECHANICAL MEZZANINE

SCALE: 1/4" = 1'-0"


PROJECT NORTH

GENERAL NOTES

1. THE EXISTING CONDITIONS SHOWN ON THE CONTRACT DRAWINGS ARE BASED ON LIMITED FIELD SURVEY AND EXISTING DOCUMENTATION. THE CONTRACTOR SHALL BE RESPONSIBLE FOR VERIFICATION OF ALL EXISTING CONDITIONS PRIOR TO THE COMMENCEMENT OF DEMOLITION / NEW WORK AND THE PURCHASE OF NEW EQUIPMENT. SHOULD THERE BE A CONFLICT. THE CONTRACTOR SHALL ALERT THE ARCHITECT / ENGINEER IN WRITING.
2. THE CONTRACTOR SHALL TAKE CARE NOT TO DAMAGE ADJOINING SURFACES OUTSIDE OF THE CONTRACT AREA OR SCOPE OF WORK. THE CONTRACTOR SHALL BE RESPONSIBLE TO RESTORE EXISTING CONDITIONS AND/OR FINISHES DAMAGED DURING CONSTRUCTION, INCLUDING PATCHING AND PAINTING DEEMED NECESSARY BY THE ARCHITECT AT NO ADDITIONAL COST TO THE OWNER.
3. THE CONTRACTOR SHALL REMOVE AND DISPOSE OF ALL CONSTRUCTION DEBRIS AND UNWANTED MATERIAL LEGALLY OFF-SITE IN ACCORDANCE WITH THE PROJECT SPECIFICATIONS.

X MECHANICAL DEMOLITION KEYNOTES

1. THE CONTRACTOR SHALL DISCONNECT, REMOVE, AND DISPOSE OF THE EXISTING HOT WATER SUPPLY AND RETURN PIPING, VALVES, INSULATION, AND RELATED APPURTENANCES ASSOCIATED WITH "AC-1". TEMPORARILY CAP PIPING AT THE POINTS INDICATED.
2. THE CONTRACTOR SHALL DISCONNECT, REMOVE, AND DISPOSE OF THE EXISTING REFRIGERANT LIQUID AND SUCTION PIPING, VALVES, INSULATION, AND RELATED APPURTENANCES ASSOCIATED WITH AIR HANDLING UNIT "AC-1".
3. THE CONTRACTOR SHALL DISCONNECT, REMOVE, AND DISPOSE OF THE EXISTING CONDENSATE DRAIN PIPING, INSULATION, PIPING SUPPORTS, AND RELATED APPURTENANCES ASSOCIATED WITH AIR HANDLING UNIT "AC-1".
4. THE CONTRACTOR SHALL DISCONNECT, REMOVE, AND DISPOSE OF THE EXISTING HOT WATER SUPPLY AND RETURN PIPING, VALVES, INSULATION, AND RELATED APPURTENANCES ASSOCIATED WITH "AC-2A". TEMPORARILY CAP PIPING AT THE POINTS INDICATED.
5. THE CONTRACTOR SHALL DISCONNECT, REMOVE, AND DISPOSE OF THE EXISTING REFRIGERANT LIQUID AND SUCTION PIPING, VALVES, INSULATION, AND RELATED APPURTENANCES ASSOCIATED WITH AIR HANDLING UNIT "AC-2A".
6. THE CONTRACTOR SHALL DISCONNECT, REMOVE, AND DISPOSE OF THE EXISTING CONDENSATE DRAIN PIPING, INSULATION, PIPING SUPPORTS, AND RELATED APPURTENANCES ASSOCIATED WITH AIR HANDLING UNIT "AC-2A".
7. THE CONTRACTOR SHALL DISCONNECT, REMOVE, AND DISPOSE OF THE EXISTING HOT WATER SUPPLY AND RETURN PIPING, VALVES, INSULATION, AND RELATED APPURTENANCES ASSOCIATED WITH "AC-2B". TEMPORARILY CAP PIPING AT THE POINTS INDICATED.
8. THE CONTRACTOR SHALL DISCONNECT, REMOVE, AND DISPOSE OF THE EXISTING REFRIGERANT LIQUID AND SUCTION PIPING, VALVES, INSULATION, AND RELATED APPURTENANCES ASSOCIATED WITH AIR HANDLING UNIT "AC-2B".
9. THE CONTRACTOR SHALL DISCONNECT, REMOVE, AND DISPOSE OF THE EXISTING CONDENSATE DRAIN PIPING, INSULATION, PIPING SUPPORTS, AND RELATED APPURTENANCES ASSOCIATED WITH AIR HANDLING UNIT "AC-2B".
10. EXISTING TO REMAIN.

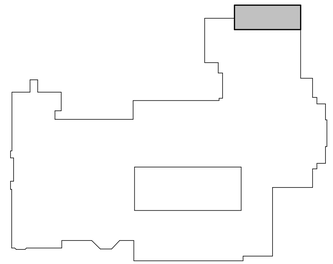

KEY PLAN

SCALE: 1" = 100'-0"

PROJECT NORTH

H2M architects + engineers
1133 Westchester Avenue, Suite N-210
White Plains, NY 10605
914.358.5623 • www.h2m.com
NY Architecture & Landscape Architecture: No Certificate Required
NY Engineering Certificate of Authorization No.: 0018178

CONSULTANTS:

MARK	DATE	DESCRIPTION

STATE OF NEW YORK JOHN C. MORRIS III 057554-1 LICENSED PROFESSIONAL ENGINEER

05/31/2028 Exp. Date

J. CHRIS MORRIS III, P.E.
NY PROFESSIONAL ENGINEER Lic. No. 057554

"IN ACCORDANCE WITH ARTICLE 145, SECTION 7209 OF THE NYS EDUCATION LAW, ALTERATION OF THIS DOCUMENT EXCEPT BY A LICENSED PROFESSIONAL IS ILLEGAL."

DESIGNED BY:	DRAWN BY:	CHECKED BY:	REVIEWED BY:
W. MAGIERA	W. MAGIERA	K. WEILER	C. MORRIS

PROJECT No:	DATE:	SCALE:
SMSD2507	OCTOBER 2026	AS SHOWN

CLIENT

SOMERS CENTRAL SCHOOL DISTRICT

VARIOUS UPGRADES AT SOMERS MIDDLE SCHOOL

250 US-202
SOMERS, NY 10589

SED#: 66-21-01-06-0-001-021

CONTRACT

CONTRACT M
MECHANICAL CONSTRUCTION

STATUS

FOR BID


SHEET TITLE

MECHANICAL
PARTIAL SECOND FLOOR
DEMOLITION PLAN

DRAWING No.

MS-MD 115.00

C:\Users\wmagiera\Documents_Revit Backup\SMSD2507_Central25_M_wmagieraSNDSX.rvt
10/29/2026 2:42:37 PM

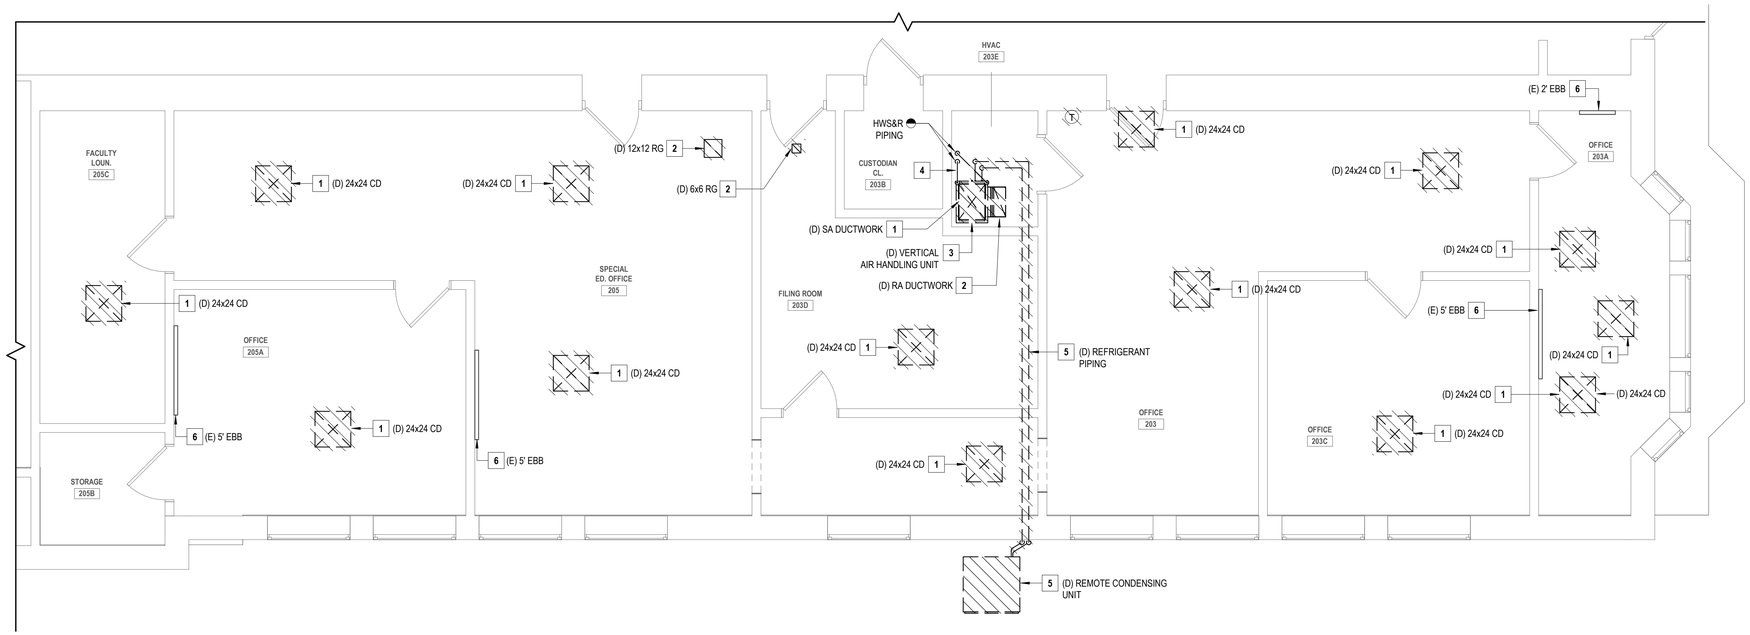

1 PARTIAL SECOND FLOOR DEMOLITION PLAN - SPECIAL EDUCATION OFFICES

SCALE: 1/4" = 1'-0"


PROJECT NORTH

GENERAL NOTES

1. THE EXISTING CONDITIONS SHOWN ON THE CONTRACT DRAWINGS ARE BASED ON LIMITED FIELD SURVEY AND EXISTING DOCUMENTATION. THE CONTRACTOR SHALL BE RESPONSIBLE FOR VERIFICATION OF ALL EXISTING CONDITIONS PRIOR TO THE COMMENCEMENT OF DEMOLITION / NEW WORK AND THE PURCHASE OF NEW EQUIPMENT. SHOULD THERE BE A CONFLICT. THE CONTRACTOR SHALL ALERT THE ARCHITECT / ENGINEER IN WRITING.
2. THE CONTRACTOR SHALL TAKE CARE NOT TO DAMAGE ADJOINING SURFACES OUTSIDE OF THE CONTRACT AREA OR SCOPE OF WORK. THE CONTRACTOR SHALL BE RESPONSIBLE TO RESTORE EXISTING CONDITIONS AND/OR FINISHES DAMAGED DURING CONSTRUCTION, INCLUDING PATCHING AND PAINTING DEEMED NECESSARY BY THE ARCHITECT AT NO ADDITIONAL COST TO THE OWNER.
3. THE CONTRACTOR SHALL REMOVE AND DISPOSE OF ALL CONSTRUCTION DEBRIS AND UNWANTED MATERIAL LEGALLY OFF-SITE IN ACCORDANCE WITH THE PROJECT SPECIFICATIONS.

X MECHANICAL DEMOLITION KEYNOTES

1. THE CONTRACTOR SHALL DISCONNECT, REMOVE, AND DISPOSE OF THE EXISTING SUPPLY DUCTWORK SYSTEM SERVING THE SPECIAL EDUCATION OFFICES IN ITS ENTIRETY, INCLUDING ALL DUCT MAINS, BRANCH DUCTWORK, INSULATION, DUCT HANGERS AND SUPPORTS, FLEXIBLE DUCTWORK, 24x24 CEILING DIFFUSERS, AND ALL RELATED APPURTENANCES. THE CONTRACTOR SHALL FIELD VERIFY THE EXTENT OF DUCTWORK THROUGHOUT THE SPACE.
2. THE CONTRACTOR SHALL DISCONNECT, REMOVE, AND DISPOSE OF THE EXISTING RETURN DUCTWORK SYSTEM SERVING THE SPECIAL EDUCATION OFFICES IN ITS ENTIRETY, INCLUDING ALL DUCT MAINS, BRANCH DUCTWORK, INSULATION, DUCT HANGERS AND SUPPORTS, FLEXIBLE DUCTWORK, CEILING RETURN GRILLES, AND ALL RELATED APPURTENANCES. THE CONTRACTOR SHALL FIELD VERIFY THE EXTENT OF DUCTWORK THROUGHOUT THE SPACE.
3. THE CONTRACTOR SHALL DISCONNECT, REMOVE, AND DISPOSE OF THE EXISTING VERTICAL AIR HANDLING UNIT SERVING THE SPECIAL EDUCATION OFFICES. DISCONNECT, REMOVE, AND DISPOSE OF ALL ASSOCIATED UNIT CONTROLS, CONTROL PANELS, THERMOSTATS, ETC.
4. THE CONTRACTOR SHALL DISCONNECT, REMOVE, AND DISPOSE OF THE EXISTING HOT WATER SUPPLY AND RETURN PIPING ASSOCIATED WITH THE VERTICAL AIR HANDLING UNIT BACK TO THE POINT INDICATED ON THE DRAWINGS. CAP PIPING AT THE FLOOR FOR FUTURE CONNECTION TO NEW CABINET UNIT HEATER IN THE NEW WORK PHASE OF THIS PROJECT.
5. THE CONTRACTOR SHALL DISCONNECT, REMOVE, AND DISPOSE OF THE EXISTING REMOTE CONDENSING UNIT ASSOCIATED WITH THE VERTICAL AIR HANDLING UNIT. DISCONNECT, REMOVE, AND DISPOSE OF ALL ASSOCIATED REFRIGERANT LIQUID AND SUCTION PIPING, VALVES, INSULATION, AND RELATED APPURTENANCES. DISCONNECT, REMOVE, AND DISPOSE OF ASSOCIATED CONCRETE HOUSEKEEPING PAD.
6. EXISTING TO REMAIN.

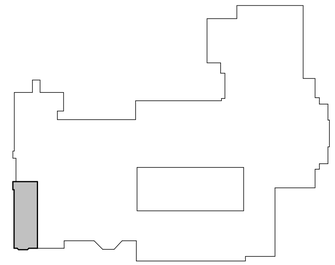

KEY PLAN

SCALE: 1" = 100'-0"

PROJECT NORTH

H2M architects + engineers
1133 Westchester Avenue, Suite N-210
White Plains, NY 10605
914.358.5623 • www.h2m.com
NY Architecture & Landscape Architecture: No Certificate Required
NY Engineering Certificate of Authorization No.: 0018178

CONSULTANTS:

MARK	DATE	DESCRIPTION

STATE OF NEW YORK · JOHN C. MORRIS III · 057554-1 · LICENSED PROFESSIONAL ENGINEER

05/31/2028
Exp. Date

J. CHRIS MORRIS III, P.E.
NY PROFESSIONAL ENGINEER Lic. No. 057554

"IN ACCORDANCE WITH ARTICLE 145, SECTION 7209 OF THE NYS EDUCATION LAW, ALTERATION OF THIS DOCUMENT EXCEPT BY A LICENSED PROFESSIONAL IS ILLEGAL."

DESIGNED BY:	DRAWN BY:	CHECKED BY:	REVIEWED BY:
W. MAGIERA	W. MAGIERA	K. WEILER	C. MORRIS

PROJECT No:	DATE:	SCALE:
SMSD2507	OCTOBER 2026	AS SHOWN

CLIENT

SOMERS CENTRAL SCHOOL DISTRICT

VARIOUS UPGRADES AT SOMERS MIDDLE SCHOOL

250 US-202
SOMERS, NY 10589

SED#: 66-21-01-06-0-001-021

CONTRACT

CONTRACT M
MECHANICAL CONSTRUCTION

STATUS

FOR BID


SHEET TITLE

MECHANICAL
PARTIAL SECOND FLOOR
DEMOLITION PLAN

DRAWING No.

MS-MD 116.00

C:\Users\wmagiera\Documents_Revit Backup\SMSD2507_Central25_M_wmagieraSNDSX.rvt
10/29/2026 2:42:38 PM

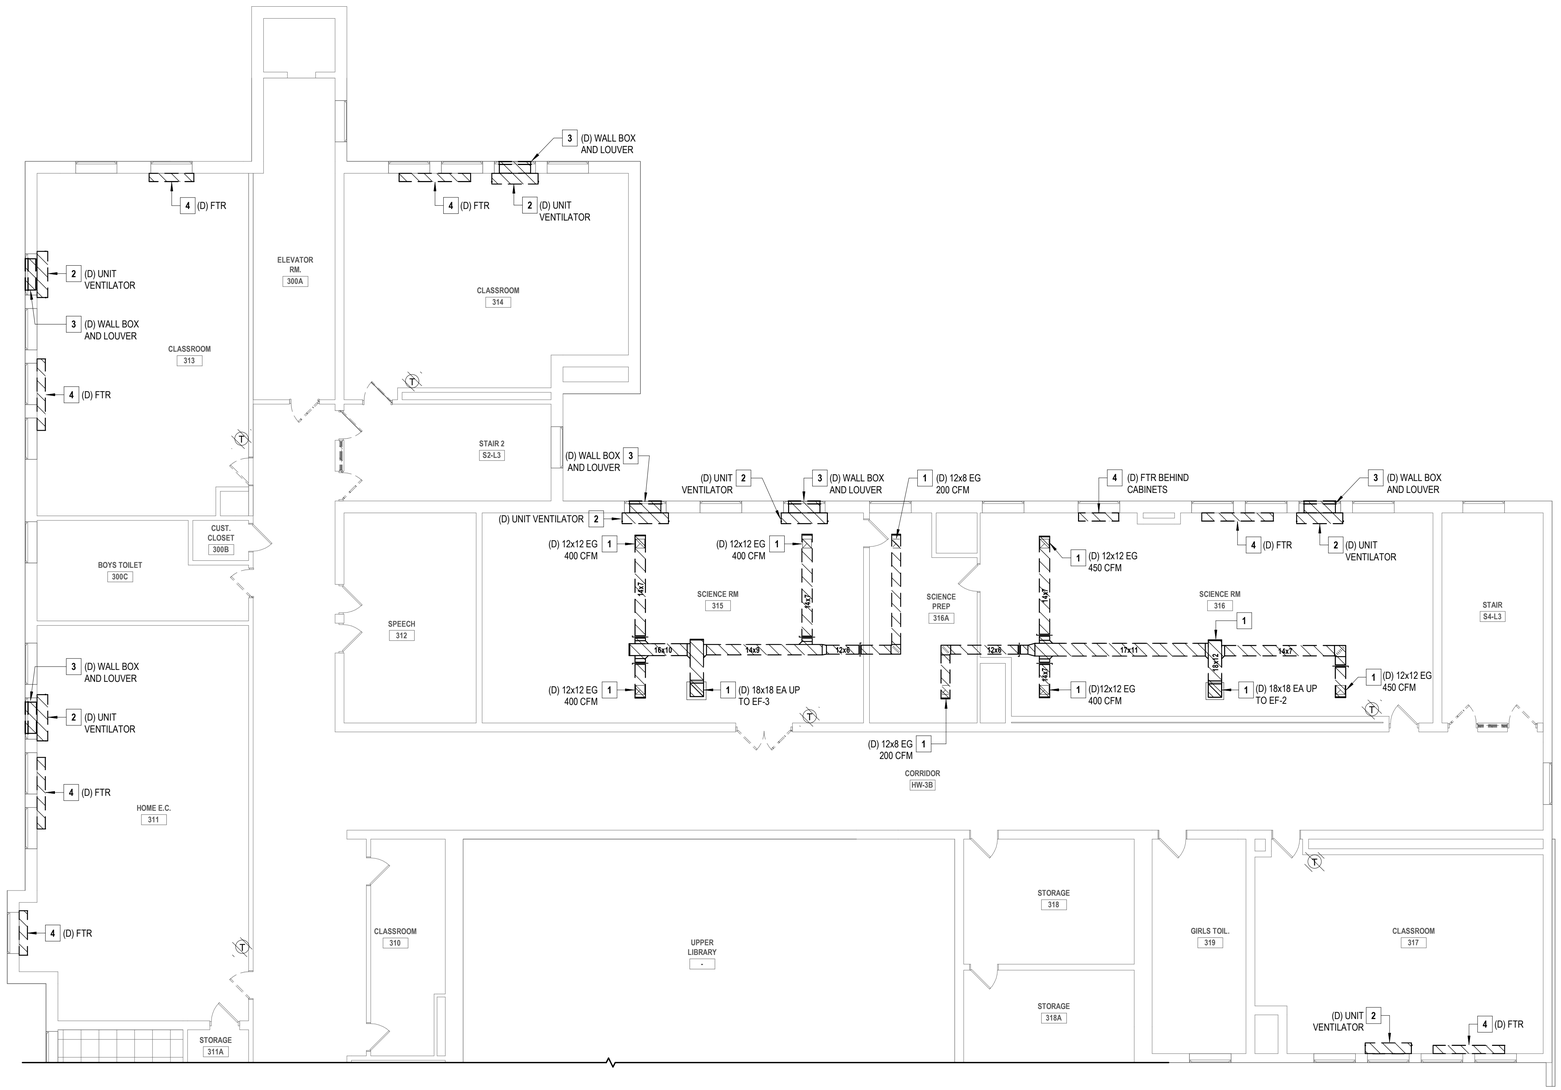

1 PARTIAL THIRD FLOOR DEMOLITION PLAN - CLASSROOMS

SCALE: 1/8" = 1'-0"


PROJECT NORTH

GENERAL NOTES

1. THE EXISTING CONDITIONS SHOWN ON THE CONTRACT DRAWINGS ARE BASED ON LIMITED FIELD SURVEY AND EXISTING DOCUMENTATION. THE CONTRACTOR SHALL BE RESPONSIBLE FOR VERIFICATION OF ALL EXISTING CONDITIONS PRIOR TO THE COMMENCEMENT OF DEMOLITION / NEW WORK AND THE PURCHASE OF NEW EQUIPMENT. SHOULD THERE BE A CONFLICT. THE CONTRACTOR SHALL ALERT THE ARCHITECT / ENGINEER IN WRITING.
2. THE CONTRACTOR SHALL TAKE CARE NOT TO DAMAGE ADJOINING SURFACES OUTSIDE OF THE CONTRACT AREA OR SCOPE OF WORK. THE CONTRACTOR SHALL BE RESPONSIBLE TO RESTORE EXISTING CONDITIONS AND/OR FINISHES DAMAGED DURING CONSTRUCTION, INCLUDING PATCHING AND PAINTING DEEMED NECESSARY BY THE ARCHITECT AT NO ADDITIONAL COST TO THE OWNER.
3. THE CONTRACTOR SHALL REMOVE AND DISPOSE OF ALL CONSTRUCTION DEBRIS AND UNWANTED MATERIAL LEGALLY OFF-SITE IN ACCORDANCE WITH THE PROJECT SPECIFICATIONS.

X MECHANICAL DEMOLITION KEYNOTES

1. THE CONTRACTOR SHALL DISCONNECT, REMOVE, AND DISPOSE OF THE EXISTING EXHAUST SYSTEM, INCLUDING ALL DUCT MAINS, BRANCH DUCTS, DUCT SUPPORTS, EXHAUST GRILLES, VOLUME DAMPERS, AND RELATED APPURTENANCES.
2. THE CONTRACTOR SHALL DISCONNECT, REMOVE, AND DISPOSE OF THE EXISTING STEAM UNIT VENTILATOR IN APPROXIMATELY THIS LOCATION. DISCONNECT, REMOVE, AND DISPOSE OF THE ASSOCIATED STEAM AND CONDENSATE RETURN PIPING, VALVES, INSULATION, AND RELATED APPURTENANCES. TEMPORARILY CAP PIPING AT THE FLOOR AND PREPARE FOR CONNECTION TO NEW REPLACEMENT UNIT VENTILATOR. DISCONNECT, REMOVE, AND DISPOSE OF THE ASSOCIATED WALL-MOUNTED THERMOSTAT.
3. THE CONTRACTOR SHALL DISCONNECT, REMOVE, AND DISPOSE OF THE EXISTING WALL BOX AND OUTSIDE AIR INTAKE LOUVER ASSOCIATED WITH THE INDICATED UNIT VENTILATOR. TEMPORARILY SEAL OPENINGS IN WALL TO MAKE WEATHERTIGHT UNTIL NEW LOUVERS ARE INSTALLED DURING THE NEW WORK PHASE.
4. THE CONTRACTOR SHALL DISCONNECT, REMOVE, AND DISPOSE OF THE EXISTING STEAM FINNED-TUBE RADIATOR, CONTROL VALVE, RADIATOR ENCLOSURE, WALL BRACKETS, AND ALL RELATED APPURTENANCES IN APPROXIMATELY THIS LOCATION. DISCONNECT, REMOVE, AND DISPOSE OF THE ASSOCIATED STEAM AND CONDENSATE RETURN PIPING, VALVES, INSULATION, AND RELATED APPURTENANCES BACK TO THE ASSOCIATED PIPING MAINS AND CAP PIPING. FOR PIPING NOT SHOWN, THE CONTRACTOR SHALL FIELD VERIFY THE ROUTING OF THE EXISTING PIPING BACK TO THE NEAREST PIPING MAINS. DISCONNECT, REMOVE, AND DISPOSE OF THE ASSOCIATED WALL-MOUNTED THERMOSTAT.

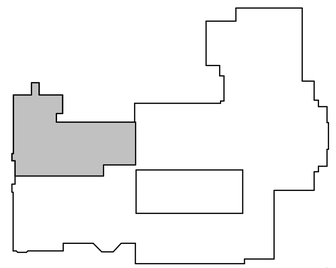

KEY PLAN

SCALE: 1" = 100'-0"

PROJECT NORTH

H 2 M architects + engineers

1133 Westchester Avenue, Suite N-210
White Plains, NY 10605
914.358.5623 • www.h2m.com
NY Architecture & Landscape Architecture: No Certificate Required
NY Engineering Certificate of Authorization No.: 0018178

CONSULTANTS:

MARK	DATE	DESCRIPTION

STATE OF NEW YORK · JOHN C. MORRIS III · LICENSED PROFESSIONAL ENGINEER · 057554-1

05/31/2028
Exp. Date

J. CHRIS MORRIS III, P.E.
NY PROFESSIONAL ENGINEER Lic. No. 057554

"IN ACCORDANCE WITH ARTICLE 145, SECTION 7209 OF THE NYS EDUCATION LAW, ALTERATION OF THIS DOCUMENT EXCEPT BY A LICENSED PROFESSIONAL IS ILLEGAL."

DESIGNED BY:	DRAWN BY:	CHECKED BY:	REVIEWED BY:
W. MAGIERA	W. MAGIERA	K. WEILER	C. MORRIS

PROJECT No:	DATE:	SCALE:
SMSD2507	OCTOBER 2026	AS SHOWN

CLIENT

SOMERS CENTRAL SCHOOL DISTRICT

VARIOUS UPGRADES AT SOMERS MIDDLE SCHOOL

250 US-202
SOMERS, NY 10589

SED#: 66-21-01-06-0-001-021

CONTRACT

CONTRACT M
MECHANICAL CONSTRUCTION

STATUS

FOR BID

SHEET TITLE


MECHANICAL
PARTIAL THIRD FLOOR
DEMOLITION PLAN

DRAWING No.

MS-MD 117.00

C:\Users\wmagiera\Documents_Revit Backup\SMSD2507_Central\25_M_wmagieraSMDSX.rvt

10/29/2025 2:42:38 PM

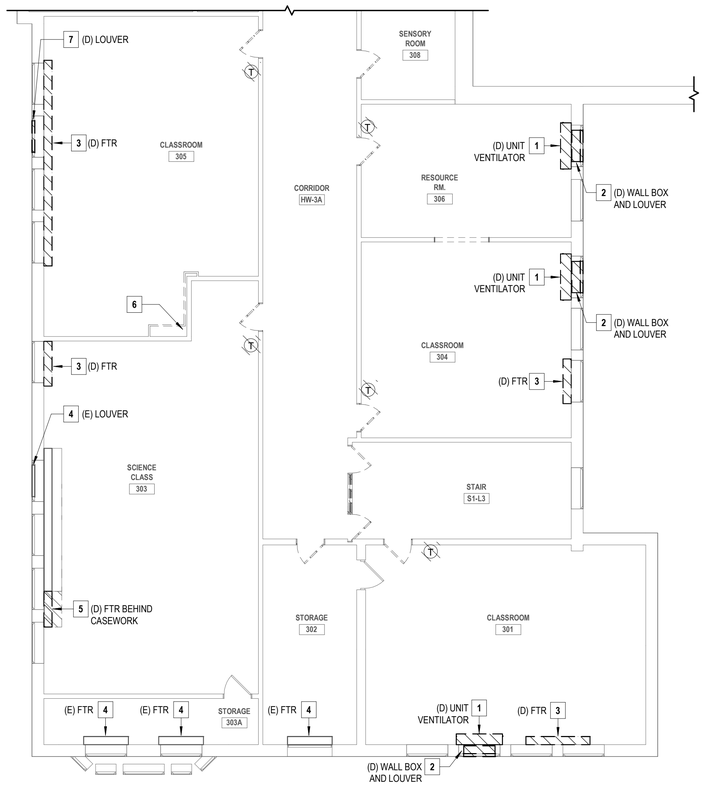

1 PARTIAL THIRD FLOOR DEMOLITION PLAN - CLASSROOMS

SCALE: 1/8" = 1'-0"


PROJECT NORTH

GENERAL NOTES

1. THE EXISTING CONDITIONS SHOWN ON THE CONTRACT DRAWINGS ARE BASED ON LIMITED FIELD SURVEY AND EXISTING DOCUMENTATION. THE CONTRACTOR SHALL BE RESPONSIBLE FOR VERIFICATION OF ALL EXISTING CONDITIONS PRIOR TO THE COMMENCEMENT OF DEMOLITION / NEW WORK AND THE PURCHASE OF NEW EQUIPMENT. SHOULD THERE BE A CONFLICT. THE CONTRACTOR SHALL ALERT THE ARCHITECT / ENGINEER IN WRITING.
2. THE CONTRACTOR SHALL TAKE CARE NOT TO DAMAGE ADJOINING SURFACES OUTSIDE OF THE CONTRACT AREA OR SCOPE OF WORK. THE CONTRACTOR SHALL BE RESPONSIBLE TO RESTORE EXISTING CONDITIONS AND/OR FINISHES DAMAGED DURING CONSTRUCTION, INCLUDING PATCHING AND PAINTING DEEMED NECESSARY BY THE ARCHITECT AT NO ADDITIONAL COST TO THE OWNER.
3. THE CONTRACTOR SHALL REMOVE AND DISPOSE OF ALL CONSTRUCTION DEBRIS AND UNWANTED MATERIAL LEGALLY OFF-SITE IN ACCORDANCE WITH THE PROJECT SPECIFICATIONS.

X MECHANICAL DEMOLITION KEYNOTES

1. THE CONTRACTOR SHALL DISCONNECT, REMOVE, AND DISPOSE OF THE EXISTING STEAM UNIT VENTILATOR IN APPROXIMATELY THIS LOCATION. DISCONNECT, REMOVE, AND DISPOSE OF THE ASSOCIATED STEAM AND CONDENSATE RETURN PIPING, VALVES, INSULATION, AND RELATED APPURTENANCES. TEMPORARILY CAP PIPING AT THE FLOOR AND PREPARE FOR CONNECTION TO NEW REPLACEMENT UNIT VENTILATOR. DISCONNECT, REMOVE, AND DISPOSE OF THE ASSOCIATED WALL-MOUNTED THERMOSTAT.
2. THE CONTRACTOR SHALL DISCONNECT, REMOVE, AND DISPOSE OF THE EXISTING WALL BOX AND OUTSIDE AIR INTAKE LOUVER ASSOCIATED WITH THE INDICATED UNIT VENTILATOR. TEMPORARILY SEAL OPENINGS IN WALL TO MAKE WEATHERTIGHT UNTIL NEW LOUVERS ARE INSTALLED DURING THE NEW WORK PHASE.
3. THE CONTRACTOR SHALL DISCONNECT, REMOVE, AND DISPOSE OF THE EXISTING STEAM FINNED-TUBE RADIATOR, CONTROL VALVE, RADIATOR ENCLOSURE, WALL BRACKETS, AND ALL RELATED APPURTENANCES IN APPROXIMATELY THIS LOCATION. DISCONNECT, REMOVE, AND DISPOSE OF THE ASSOCIATED STEAM AND CONDENSATE RETURN PIPING, VALVES, INSULATION, AND RELATED APPURTENANCES BACK TO THE ASSOCIATED PIPING MAINS AND CAP PIPING. FOR PIPING NOT SHOWN, THE CONTRACTOR SHALL FIELD VERIFY THE ROUTING OF THE EXISTING PIPING BACK TO THE NEAREST PIPING MAINS. DISCONNECT, REMOVE, AND DISPOSE OF THE ASSOCIATED WALL-MOUNTED THERMOSTAT.
4. EXISTING TO REMAIN.
5. THE CONTRACTOR SHALL DISCONNECT, REMOVE, AND DISPOSE OF THE PORTION OF THE EXISTING STEAM FINNED-TUBE RADIATOR LOCATED BEHIND THE CASEWORK TO ACCOMMODATE THE INSTALLATION OF THE NEW UNIT VENTILATOR. REFER TO ARCHITECTURAL DRAWINGS FOR THE SCOPE OF THE CASEWORK MODIFICATIONS. AS A RESULT OF THE MODIFICATION, THE REMAINING FINNED-TUBE RADIATOR SHALL BE COMPLETELY DISCONNECTED AND ABANDONED IN PLACE. THE FINNED-TUBE RADIATOR SHALL BE REMOVED AS PART OF A FUTURE PROJECT PHASE.
6. THE CONTRACTOR SHALL DISCONNECT, REMOVE, AND DISPOSE OF THE ABANDONED STEAM PIPING LOCATED WITHIN THE BUILT-IN BENCH BEING DEMOLISHED TO ALLOW FOR THE INSTALLATION OF NEW HOT WATER PIPING DURING THE NEW WORK PHASE.

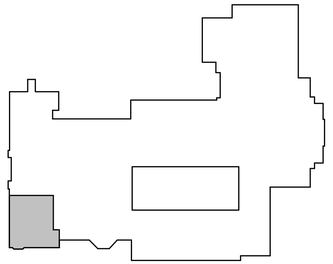

KEY PLAN

SCALE: 1" = 100'-0"

PROJECT NORTH

H2M architects + engineers
1133 Westchester Avenue, Suite N-210
White Plains, NY 10605
914.358.5623 • www.h2m.com
NY Architecture & Landscape Architecture: No Certificate Required
NY Engineering Certificate of Authorization No.: 0018178

CONSULTANTS:

MARK	DATE	DESCRIPTION

STATE OF NEW YORK · JOHN C. MORRIS III · LICENSED PROFESSIONAL ENGINEER · 057554-1

05/31/2028 Exp. Date

J. CHRIS MORRIS III, P.E.
NY PROFESSIONAL ENGINEER Lic. No. 057554

"IN ACCORDANCE WITH ARTICLE 145, SECTION 7209 OF THE NYS EDUCATION LAW, ALTERATION OF THIS DOCUMENT EXCEPT BY A LICENSED PROFESSIONAL IS ILLEGAL."

DESIGNED BY:	DRAWN BY:	CHECKED BY:	REVIEWED BY:
W. MAGIERA	W. MAGIERA	K. WEILER	C. MORRIS

PROJECT No:	DATE:	SCALE:
SMSD2507	OCTOBER 2026	AS SHOWN

CLIENT

SOMERS CENTRAL SCHOOL DISTRICT

VARIOUS UPGRADES AT SOMERS MIDDLE SCHOOL

250 US-202
SOMERS, NY 10589

SED#: 66-21-01-06-0-001-021

CONTRACT

CONTRACT M
MECHANICAL CONSTRUCTION

STATUS

FOR BID

SHEET TITLE


MECHANICAL
PARTIAL THIRD FLOOR
DEMOLITION PLAN

DRAWING No.

MS-MD 118.00

C:\Users\wmagiera\Documents_Revit Backup\SMSD2507_Central25_M_wmagieraSNDSX.rvt


10/29/2026 2:42:39 PM

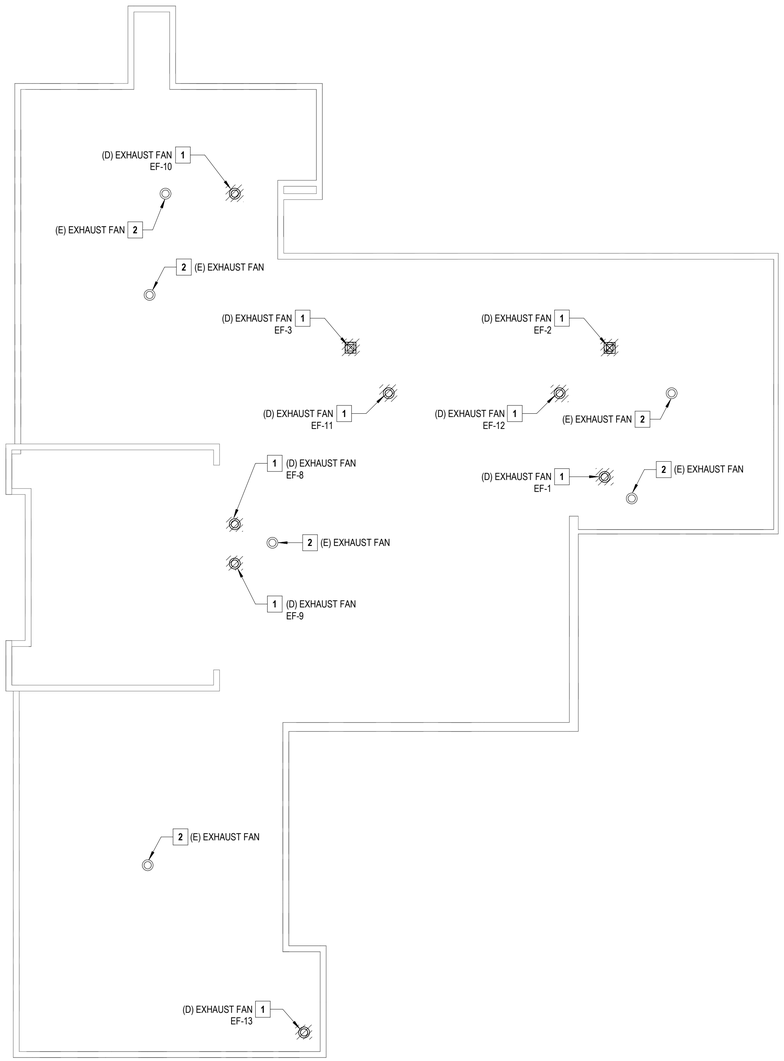

1 PARTIAL UPPER ROOF DEMOLITION PLAN

SCALE: 1/16" = 1'-0"

PROJECT NORTH

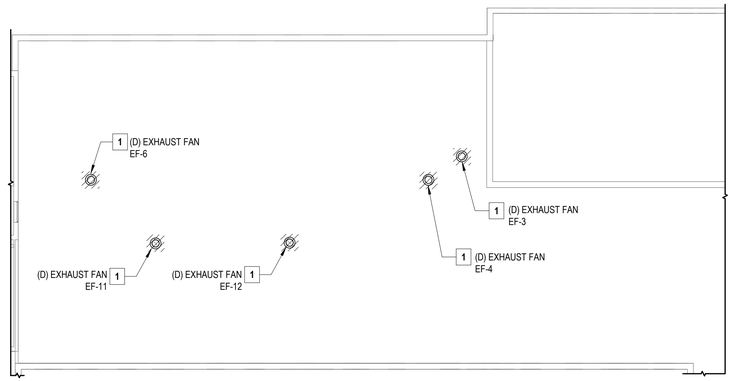

2 PARTIAL LOWER ROOF DEMOLITION PLAN

SCALE: 1/16" = 1'-0"


PROJECT NORTH

GENERAL NOTES

1. THE EXISTING CONDITIONS SHOWN ON THE CONTRACT DRAWINGS ARE BASED ON LIMITED FIELD SURVEY AND EXISTING DOCUMENTATION. THE CONTRACTOR SHALL BE RESPONSIBLE FOR VERIFICATION OF ALL EXISTING CONDITIONS PRIOR TO THE COMMENCEMENT OF DEMOLITION / NEW WORK AND THE PURCHASE OF NEW EQUIPMENT. SHOULD THERE BE A CONFLICT. THE CONTRACTOR SHALL ALERT THE ARCHITECT / ENGINEER IN WRITING.
2. THE CONTRACTOR SHALL TAKE CARE NOT TO DAMAGE ADJOINING SURFACES OUTSIDE OF THE CONTRACT AREA OR SCOPE OF WORK. THE CONTRACTOR SHALL BE RESPONSIBLE TO RESTORE EXISTING CONDITIONS AND/OR FINISHES DAMAGED DURING CONSTRUCTION, INCLUDING PATCHING AND PAINTING DEEMED NECESSARY BY THE ARCHITECT AT NO ADDITIONAL COST TO THE OWNER.
3. THE CONTRACTOR SHALL REMOVE AND DISPOSE OF ALL CONSTRUCTION DEBRIS AND UNWANTED MATERIAL LEGALLY OFF-SITE IN ACCORDANCE WITH THE PROJECT SPECIFICATIONS.

X MECHANICAL DEMOLITION KEYNOTES

1. THE CONTRACTOR SHALL DISCONNECT, REMOVE, AND DISPOSE OF THE EXISTING EXHAUST FAN AND THE ASSOCIATED ROOF CURB IN APPROXIMATELY THIS LOCATION. THE CONTRACTOR SHALL FIELD VERIFY EXISTING ROOF OPENING DIMENSIONS PRIOR TO DEMOLITION AND ORDERING OF NEW EQUIPMENT. DISCONNECT, REMOVE, AND DISPOSE OF THE EXISTING BACKDRAFT DAMPER (IF APPLICABLE). TEMPORARILY CAP DUCTWORK UNTIL NEW REPLACEMENT EXHAUST FAN CAN BE INSTALLED. TEMPORARILY SEAL ROOF OPENINGS TO MAKE WEATHERTIGHT UNTIL NEW EXHAUST FANS ARE INSTALLED DURING THE NEW WORK PHASE.
2. EXISTING TO REMAIN.

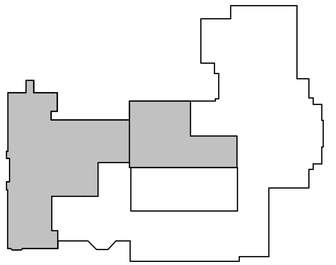

KEY PLAN

SCALE: 1" = 100'-0"

PROJECT NORTH

H2M architects + engineers
1133 Westchester Avenue, Suite N-210
White Plains, NY 10605
914.358.5623 • www.h2m.com
NY Architecture & Landscape Architecture: No Certificate Required
NY Engineering Certificate of Authorization No.: 0018178

CONSULTANTS:

MARK	DATE	DESCRIPTION

STATE OF NEW YORK
JOHN C. MORRIS III
057554-1
LICENSED PROFESSIONAL ENGINEER

05/31/2028
Exp. Date

J. CHRIS MORRIS III, P.E.
NY PROFESSIONAL ENGINEER Lic. No. 057554

"IN ACCORDANCE WITH ARTICLE 145, SECTION 7209 OF THE NYS EDUCATION LAW, ALTERATION OF THIS DOCUMENT EXCEPT BY A LICENSED PROFESSIONAL IS ILLEGAL."

DESIGNED BY:	DRAWN BY:	CHECKED BY:	REVIEWED BY:
W. MAGIERA	W. MAGIERA	K. WEILER	C. MORRIS

PROJECT No:	DATE:	SCALE:
SMSD2507	OCTOBER 2026	AS SHOWN

CLIENT

SOMERS CENTRAL SCHOOL DISTRICT

VARIOUS UPGRADES AT SOMERS MIDDLE SCHOOL

250 US-202
SOMERS, NY 10589

SED#: 66-21-01-06-0-001-021

CONTRACT

CONTRACT M
MECHANICAL CONSTRUCTION

STATUS

FOR BID

SHEET TITLE


MECHANICAL ROOF DEMOLITION PLAN

DRAWING No.

MS-MD 119.00

C:\Users\wmagiera\Documents_Revit Backup\SMSD2507_Central25_M_wmagieraSNDSX.rvt

10/29/2026 2:42:39 PM

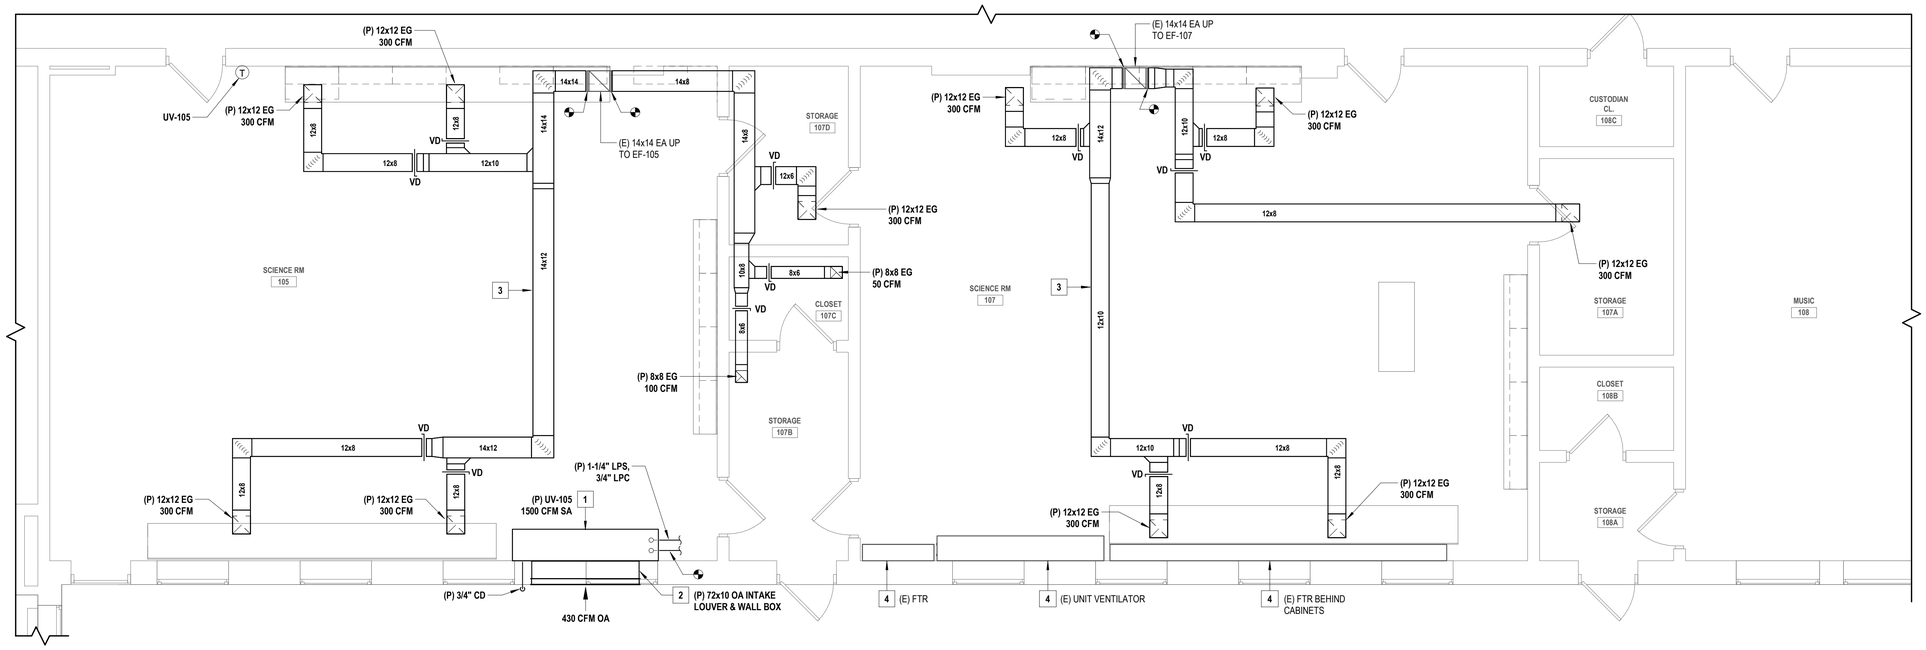

1 PARTIAL FIRST FLOOR NEW WORK PLAN - SCIENCE CLASSROOMS

SCALE: 1/4" = 1'-0"


PROJECT NORTH

GENERAL NOTES

1. THE EXISTING CONDITIONS SHOWN ON THE CONTRACT DRAWINGS ARE BASED ON LIMITED FIELD SURVEY AND EXISTING DOCUMENTATION. THE CONTRACTOR SHALL BE RESPONSIBLE FOR VERIFICATION OF ALL EXISTING CONDITIONS PRIOR TO THE COMMENCEMENT OF DEMOLITION / NEW WORK AND THE PURCHASE OF NEW EQUIPMENT. SHOULD THERE BE A CONFLICT. THE CONTRACTOR SHALL ALERT THE ARCHITECT / ENGINEER IN WRITING.
2. THE CONTRACTOR SHALL TAKE CARE NOT TO DAMAGE ADJOINING SURFACES OUTSIDE OF THE CONTRACT AREA OR SCOPE OF WORK. THE CONTRACTOR SHALL BE RESPONSIBLE TO RESTORE EXISTING CONDITIONS AND/OR FINISHES DAMAGED DURING CONSTRUCTION, INCLUDING PATCHING AND PAINTING DEEMED NECESSARY BY THE ARCHITECT AT NO ADDITIONAL COST TO THE OWNER.
3. THE CONTRACTOR SHALL REMOVE AND DISPOSE OF ALL CONSTRUCTION DEBRIS AND UNWANTED MATERIAL LEGALLY OFF-SITE IN ACCORDANCE WITH THE PROJECT SPECIFICATIONS.
4. THE CONTRACTOR SHALL TAKE ALL NECESSARY MEASURES TO MAINTAIN THE ROOF WARRANTY.
5. THE CONTRACTOR SHALL TAKE CARE TO INSTALL ALL NEW ROOFTOP EQUIPMENT A MINIMUM OF 10'-0" AWAY FROM ALL ROOF EDGES.
6. THE CONTRACTOR SHALL FURNISH AND INSTALL NEW EQUIPMENT IN ACCORDANCE WITH THE MANUFACTURER'S SERVICE AND OPERATING CLEARANCES, RECOMMENDATIONS, INSTALLATION INSTRUCTIONS, AND PREVAILING CODE.
7. THE CONTRACTOR SHALL COORDINATE ALL CEILING-MOUNTED EQUIPMENT (DIFFUSERS, GRILLES, ETC.) WITH ALL EXISTING AND NEW EQUIPMENT, INCLUDING LIGHT FIXTURES, FIRE ALARM DEVICES, AND THE CEILING GRID.
8. THE CONTRACTOR SHALL FURNISH AND INSTALL DUCT / PIPING SUPPORTS AS REQUIRED. MINIMUM EVERY 10'-0" AND CHANGE IN DIRECTION.
9. FOR ALL NEW CONDENSATE DRAIN PIPING CONNECTIONS TO NEW UNIT VENTILATORS, THE INTENTION IS TO INSTALL PIPING TO EXTEND APPROXIMATELY 6" FROM THE EXTERIOR WALL, AND TERMINATE WITH A 90-DEGREE ELBOW FACING DOWNWARD. PIPING TO BE CAPPED AS COOLING COILS ARE TO BE CONNECTED AS PART OF A FUTURE PROJECT.

X MECHANICAL NEW WORK KEYNOTES

1. THE CONTRACTOR SHALL FURNISH AND INSTALL NEW FLOOR-MOUNTED STEAM UNIT VENTILATOR WITH DX COOLING COILS FOR FUTURE CONNECTION TO CONDENSING UNIT. UNIT VENTILATOR TO BE PROVIDED WITH FULL ADAPTER BACK FOR WALL BOX / LOUVER ALIGNMENTS. PROVIDE EACH UNIT VENTILATOR WITH A REMOTE, WALL MOUNTED THERMOSTAT. FURNISH AND INSTALL ALL REQUIRED STEAM AND CONDENSATE RETURN PIPING, VALVES, FITTINGS, AND ALL REQUIRED APPURTENANCES BACK TO THE NEAREST PIPING MAINS (FIELD VERIFY PIPING CONNECTION LOCATIONS). SIZE STEAM AND CONDENSATE RETURN PIPING AS INDICATED ON THE DRAWINGS. FURNISH AND INSTALL NEW CAPPED 3/4" CONDENSATE DRAIN PIPING FOR EACH UV. COORDINATE FINAL INSTALLATION LOCATION WITH ARCHITECTURAL DRAWINGS AND EXISTING / NEW CASEWORK. INTERFACE UV WITH THE BUILDING'S EXISTING ATC/DDC SYSTEM.
2. THE CONTRACTOR SHALL FURNISH AND INSTALL NEW WALL BOX AND OUTSIDE AIR INTAKE LOUVER FOR THE NEW UNIT VENTILATOR. SIZE WALL BOX AND LOUVER AS PER THE MANUFACTURER'S INSTRUCTIONS. LOUVER SHALL BE INSTALLED A MINIMUM OF 12" ABOVE GRADE.
3. THE CONTRACTOR SHALL FURNISH AND INSTALL NEW EXHAUST DUCTWORK AS INDICATED ON THE DRAWINGS, INCLUDING ALL DUCT MAINS, BRANCH DUCTWORK, DUCT HANGERS AND SUPPORTS, VOLUME DAMPERS, EXHAUST GRILLES, AND ALL REQUIRED APPURTENANCES. RECONNECT TO EXISTING DUCT RISER AT THE POINTS INDICATED. COORDINATE FINAL INSTALLATION LOCATION WITH THE ARCHITECT'S REFLECTED CEILING PLANS AND EXISTING ABOVE-CEILING CONDITIONS.
4. EXISTING TO REMAIN.

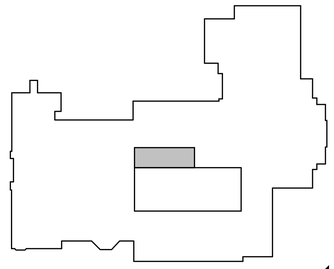

KEY PLAN

SCALE: 1" = 100'-0"

PROJECT NORTH

H2M architects + engineers
1133 Westchester Avenue, Suite N-210
White Plains, NY 10605
914.358.5623 • www.h2m.com
NY Architecture & Landscape Architecture: No Certificate Required
NY Engineering Certificate of Authorization No.: 0018178

CONSULTANTS:

MARK	DATE	DESCRIPTION

STATE OF NEW YORK · JOHN C. MORRIS III · LICENSED PROFESSIONAL ENGINEER · 057554-1

05/31/2028
Exp. Date

J. CHRIS MORRIS III, P.E.
NY PROFESSIONAL ENGINEER Lic. No. 057554

"IN ACCORDANCE WITH ARTICLE 145, SECTION 7209 OF THE NYS EDUCATION LAW, ALTERATION OF THIS DOCUMENT EXCEPT BY A LICENSED PROFESSIONAL IS ILLEGAL."

DESIGNED BY:	DRAWN BY:	CHECKED BY:	REVIEWED BY:
W. MAGIERA	W. MAGIERA	K. WEILER	C. MORRIS

PROJECT No:	DATE:	SCALE:
SMSD2507	OCTOBER 2026	AS SHOWN

CLIENT

SOMERS CENTRAL SCHOOL DISTRICT

VARIOUS UPGRADES AT SOMERS MIDDLE SCHOOL

250 US-202
SOMERS, NY 10589

SED#: 66-21-01-06-0-001-021

CONTRACT

CONTRACT M
MECHANICAL CONSTRUCTION

STATUS

FOR BID

SHEET TITLE


MECHANICAL
PARTIAL FIRST FLOOR NEW WORK PLAN

DRAWING No.

MS-M 110.00

C:\Users\wmagiera\Documents_Revit Backup\SMSD2507_Central25_M_wmagieraSNDSX.rvt


10/29/2026 2:42:40 PM

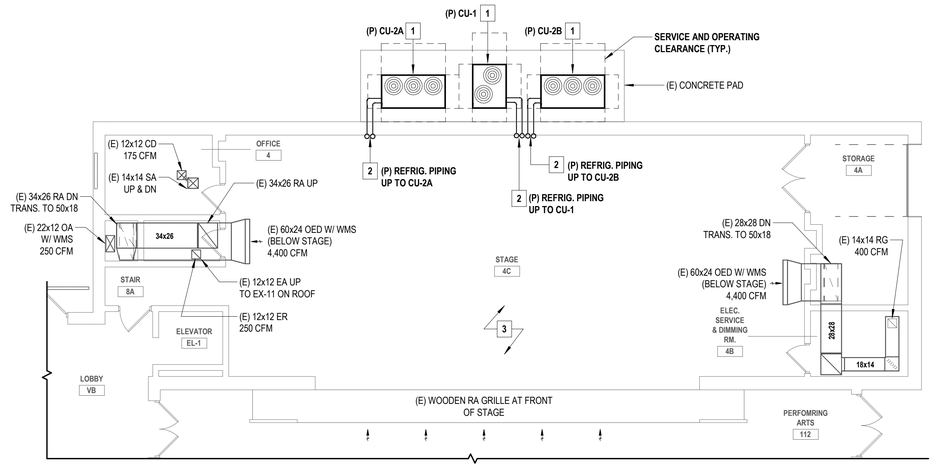

1 PARTIAL BASEMENT NEW WORK PLAN - AUDITORIUM

SCALE: 1/8" = 1'-0"

PROJECT NORTH

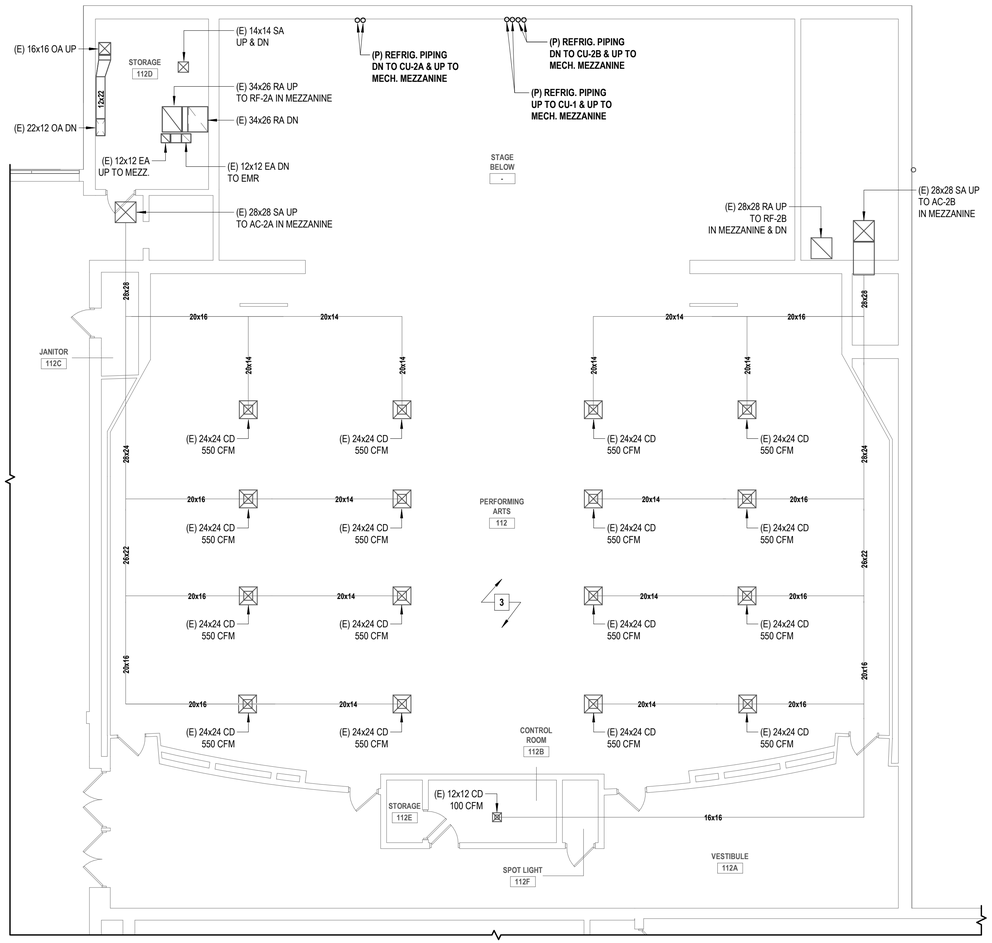

2 PARTIAL FIRST FLOOR NEW WORK PLAN - AUDITORIUM

SCALE: 1/8" = 1'-0"


PROJECT NORTH

GENERAL NOTES

1. THE EXISTING CONDITIONS SHOWN ON THE CONTRACT DRAWINGS ARE BASED ON LIMITED FIELD SURVEY AND EXISTING DOCUMENTATION. THE CONTRACTOR SHALL BE RESPONSIBLE FOR VERIFICATION OF ALL EXISTING CONDITIONS PRIOR TO THE COMMENCEMENT OF DEMOLITION / NEW WORK AND THE PURCHASE OF NEW EQUIPMENT. SHOULD THERE BE A CONFLICT. THE CONTRACTOR SHALL ALERT THE ARCHITECT / ENGINEER IN WRITING.
2. THE CONTRACTOR SHALL TAKE CARE NOT TO DAMAGE ADJOINING SURFACES OUTSIDE OF THE CONTRACT AREA OR SCOPE OF WORK. THE CONTRACTOR SHALL BE RESPONSIBLE TO RESTORE EXISTING CONDITIONS AND/OR FINISHES DAMAGED DURING CONSTRUCTION, INCLUDING PATCHING AND PAINTING DEEMED NECESSARY BY THE ARCHITECT AT NO ADDITIONAL COST TO THE OWNER.
3. THE CONTRACTOR SHALL REMOVE AND DISPOSE OF ALL CONSTRUCTION DEBRIS AND UNWANTED MATERIAL LEGALLY OFF-SITE IN ACCORDANCE WITH THE PROJECT SPECIFICATIONS.
4. THE CONTRACTOR SHALL TAKE ALL NECESSARY MEASURES TO MAINTAIN THE ROOF WARRANTY.
5. THE CONTRACTOR SHALL TAKE CARE TO INSTALL ALL NEW ROOFTOP EQUIPMENT A MINIMUM OF 10'-0" AWAY FROM ALL ROOF EDGES.
6. THE CONTRACTOR SHALL FURNISH AND INSTALL NEW EQUIPMENT IN ACCORDANCE WITH THE MANUFACTURER'S SERVICE AND OPERATING CLEARANCES, RECOMMENDATIONS, INSTALLATION INSTRUCTIONS, AND PREVAILING CODE.
7. THE CONTRACTOR SHALL COORDINATE ALL CEILING-MOUNTED EQUIPMENT (DIFFUSERS, GRILLES, ETC.) WITH ALL EXISTING AND NEW EQUIPMENT, INCLUDING LIGHT FIXTURES, FIRE ALARM DEVICES, AND THE CEILING GRID.
8. THE CONTRACTOR SHALL FURNISH AND INSTALL DUCT / PIPING SUPPORTS AS REQUIRED. MINIMUM EVERY 10'-0" AND CHANGE IN DIRECTION.

X MECHANICAL NEW WORK KEYNOTES

1. THE CONTRACTOR SHALL FURNISH AND INSTALL NEW REMOTE CONDENSING UNIT IN APPROXIMATELY THIS LOCATION. INSTALL UNITS ON EXISTING CONCRETE PAD. INTERFACE CONDENSING UNIT WITH THE BUILDING'S EXISTING ATC/DDC SYSTEM.
2. THE CONTRACTOR SHALL FURNISH AND INSTALL NEW REFRIGERANT PIPING BETWEEN THE CONDENSING UNIT AND THE AIR HANDLING UNIT IN THE MECHANICAL MEZZANINE ABOVE THE AUDITORIUM. ROUTE PIPING UP ALONG INTERIOR WALL BEHIND THE STAGE. RE-USE EXISTING EXTERIOR WALL PIPING PENETRATIONS WHERE POSSIBLE. SIZE PIPING PER MANUFACTURER'S INSTALLATION INSTRUCTIONS AND RECOMMENDATIONS.
3. AUDITORIUM SUPPLY AND RETURN DUCTWORK IS EXISTING TO REMAIN. AFTER THE INSTALLATION OF THE REPLACEMENT AIR HANDLING UNITS, THE CONTRACTOR SHALL RE-BALANCE ALL EXISTING AIR DEVICES TO MATCH THE PRE-TESTING AND BALANCING AIRFLOW MEASUREMENTS.

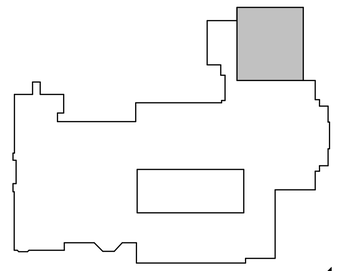

KEY PLAN

SCALE: 1" = 100'-0"

PROJECT NORTH

H2M architects + engineers
1133 Westchester Avenue, Suite N-210
White Plains, NY 10605
914.358.5623 • www.h2m.com
NY Architecture & Landscape Architecture: No Certificate Required
NY Engineering Certificate of Authorization No.: 0018178

CONSULTANTS:

MARK	DATE	DESCRIPTION

STATE OF NEW YORK · JOHN C. MORRIS III · 057554-1 · LICENSED PROFESSIONAL ENGINEER

05/31/2028 Exp. Date

J. CHRIS MORRIS III, P.E.
NY PROFESSIONAL ENGINEER Lic. No. 057554

"IN ACCORDANCE WITH ARTICLE 145, SECTION 7209 OF THE NYS EDUCATION LAW, ALTERATION OF THIS DOCUMENT EXCEPT BY A LICENSED PROFESSIONAL IS ILLEGAL."

DESIGNED BY:	DRAWN BY:	CHECKED BY:	REVIEWED BY:
W. MAGIERA	W. MAGIERA	K. WEILER	C. MORRIS

PROJECT No:	DATE:	SCALE:
SMSD2507	OCTOBER 2026	AS SHOWN

CLIENT

SOMERS CENTRAL SCHOOL DISTRICT

VARIOUS UPGRADES AT SOMERS MIDDLE SCHOOL

250 US-202
SOMERS, NY 10589

SED#: 66-21-01-06-0-001-021

CONTRACT

CONTRACT M
MECHANICAL CONSTRUCTION

STATUS

FOR BID


SHEET TITLE

MECHANICAL
PARTIAL FIRST FLOOR NEW WORK PLAN

DRAWING No.

MS-M 111.00


C:\Users\wmagiera\Documents_Revit Backup\SMSD2507_Central25_M_wmagieraSNDSX.rvt
10/29/2026 2:42:40 PM

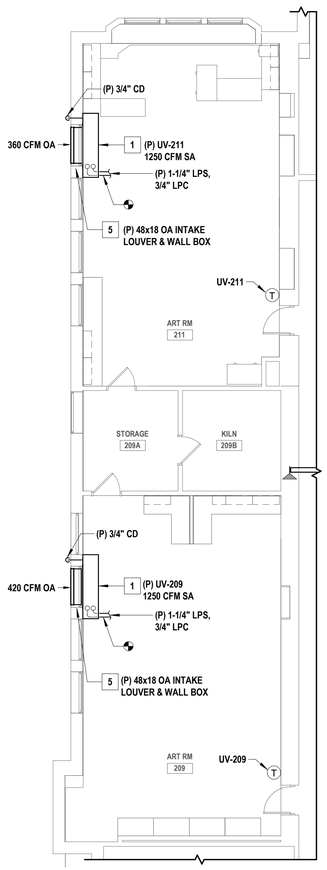

1 PARTIAL SECOND FLOOR NEW WORK PLAN

SCALE: 1/8" = 1'-0"

PROJECT NORTH

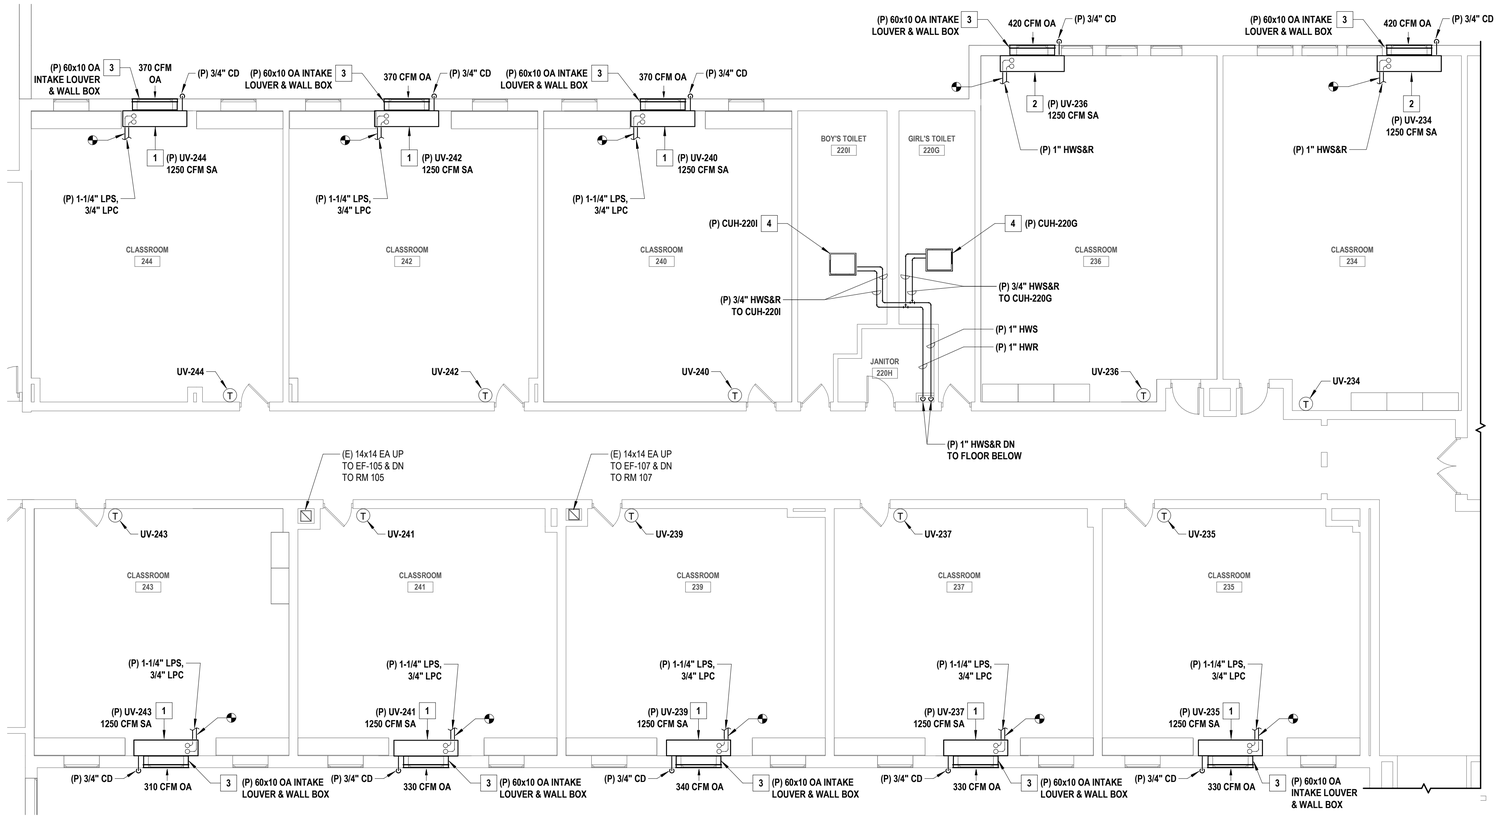

2 PARTIAL SECOND FLOOR NEW WORK PLAN - CLASSROOMS

SCALE: 1/8" = 1'-0"

PROJECT NORTH


GENERAL NOTES

1. THE EXISTING CONDITIONS SHOWN ON THE CONTRACT DRAWINGS ARE BASED ON LIMITED FIELD SURVEY AND EXISTING DOCUMENTATION. THE CONTRACTOR SHALL BE RESPONSIBLE FOR VERIFICATION OF ALL EXISTING CONDITIONS PRIOR TO THE COMMENCEMENT OF DEMOLITION / NEW WORK AND THE PURCHASE OF NEW EQUIPMENT. SHOULD THERE BE A CONFLICT. THE CONTRACTOR SHALL ALERT THE ARCHITECT / ENGINEER IN WRITING.
2. THE CONTRACTOR SHALL TAKE CARE NOT TO DAMAGE ADJOINING SURFACES OUTSIDE OF THE CONTRACT AREA OR SCOPE OF WORK. THE CONTRACTOR SHALL BE RESPONSIBLE TO RESTORE EXISTING CONDITIONS AND/OR FINISHES DAMAGED DURING CONSTRUCTION, INCLUDING PATCHING AND PAINTING DEEMED NECESSARY BY THE ARCHITECT AT NO ADDITIONAL COST TO THE OWNER.
3. THE CONTRACTOR SHALL REMOVE AND DISPOSE OF ALL CONSTRUCTION DEBRIS AND UNWANTED MATERIAL LEGALLY OFF-SITE IN ACCORDANCE WITH THE PROJECT SPECIFICATIONS.
4. THE CONTRACTOR SHALL TAKE ALL NECESSARY MEASURES TO MAINTAIN THE ROOF WARRANTY.
5. THE CONTRACTOR SHALL TAKE CARE TO INSTALL ALL NEW ROOFTOP EQUIPMENT A MINIMUM OF 10'-0" AWAY FROM ALL ROOF EDGES.
6. THE CONTRACTOR SHALL FURNISH AND INSTALL NEW EQUIPMENT IN ACCORDANCE WITH THE MANUFACTURER'S SERVICE AND OPERATING CLEARANCES, RECOMMENDATIONS, INSTALLATION INSTRUCTIONS, AND PREVAILING CODE.
7. THE CONTRACTOR SHALL COORDINATE ALL CEILING-MOUNTED EQUIPMENT (DIFFUSERS, GRILLES, ETC.) WITH ALL EXISTING AND NEW EQUIPMENT, INCLUDING LIGHT FIXTURES, FIRE ALARM DEVICES, AND THE CEILING GRID.
8. THE CONTRACTOR SHALL FURNISH AND INSTALL DUCT / PIPING SUPPORTS AS REQUIRED. MINIMUM EVERY 10'-0" AND CHANGE IN DIRECTION.
9. FOR ALL NEW CONDENSATE DRAIN PIPING CONNECTIONS TO NEW UNIT VENTILATORS, THE INTENTION IS TO INSTALL PIPING TO EXTEND APPROXIMATELY 6" FROM THE EXTERIOR WALL, AND TERMINATE WITH A 90-DEGREE ELBOW FACING DOWNWARD. PIPING TO BE CAPPED AS COOLING COILS ARE TO BE CONNECTED AS PART OF A FUTURE PROJECT.

MECHANICAL NEW WORK KEYNOTES

X

1. THE CONTRACTOR SHALL FURNISH AND INSTALL NEW FLOOR-MOUNTED STEAM UNIT VENTILATOR WITH DX COOLING COILS FOR FUTURE CONNECTION TO CONDENSING UNIT. UNIT VENTILATOR TO BE PROVIDED WITH FULL ADAPTER BACK FOR WALL BOX / LOUVER ALIGNMENTS. PROVIDE EACH UNIT VENTILATOR WITH A REMOTE, WALL MOUNTED THERMOSTAT. FURNISH AND INSTALL ALL REQUIRED STEAM AND CONDENSATE RETURN PIPING, VALVES, FITTINGS, AND ALL REQUIRED APPURTENANCES BACK TO THE NEAREST PIPING MAINS (FIELD VERIFY PIPING CONNECTION LOCATIONS). SIZE STEAM AND CONDENSATE RETURN PIPING AS INDICATED ON THE DRAWINGS. FURNISH AND INSTALL NEW CAPPED 3/4" CONDENSATE DRAIN PIPING FOR EACH UV. COORDINATE FINAL INSTALLATION LOCATION WITH ARCHITECTURAL DRAWINGS AND EXISTING / NEW CASEWORK. INTERFACE UV WITH THE BUILDING'S EXISTING ATC/DDC SYSTEM.
2. THE CONTRACTOR SHALL FURNISH AND INSTALL NEW FLOOR-MOUNTED HOT WATER UNIT VENTILATOR WITH DX COOLING COILS FOR FUTURE CONNECTION TO CONDENSING UNIT. UNIT VENTILATOR TO BE PROVIDED WITH FULL ADAPTER BACK FOR WALL BOX / LOUVER ALIGNMENTS. PROVIDE EACH UNIT VENTILATOR WITH A REMOTE, WALL MOUNTED THERMOSTAT. FURNISH AND INSTALL ALL REQUIRED HOT WATER SUPPLY AND RETURN PIPING, VALVES, FITTINGS, AND ALL REQUIRED APPURTENANCES BACK TO THE NEAREST PIPING MAINS (FIELD VERIFY PIPING CONNECTION LOCATIONS). SIZE PIPING AS INDICATED ON THE DRAWINGS. FURNISH AND INSTALL NEW CAPPED 3/4" CONDENSATE DRAIN PIPING FOR EACH UV. COORDINATE FINAL INSTALLATION LOCATION WITH ARCHITECTURAL DRAWINGS AND EXISTING / NEW CASEWORK. INTERFACE UV WITH THE BUILDING'S EXISTING ATC/DDC SYSTEM.
3. THE CONTRACTOR SHALL FURNISH AND INSTALL NEW WALL BOX AND OUTSIDE AIR INTAKE LOUVER FOR THE NEW UNIT VENTILATOR. SIZE WALL BOX AND LOUVER AS PER THE MANUFACTURER'S INSTRUCTIONS.
4. THE CONTRACTOR SHALL FURNISH AND INSTALL A NEW CEILING-MOUNTED HOT WATER CABINET UNIT HEATER TO SERVE THE EXISTING TOILET ROOM. FURNISH AND INSTALL NEW HOT WATER SUPPLY AND RETURN PIPING AS INDICATED ON THE DRAWINGS TO CONNECT THE NEW CABINET HEATER INTO THE BUILDING'S EXISTING HOT WATER SYSTEM. SEE EQUIPMENT SCHEDULE FOR ADDITIONAL INFORMATION. INTERFACE CABINET HEATER WITH THE BUILDING'S EXISTING ATC/DDC SYSTEM.
5. THE CONTRACTOR SHALL FURNISH AND INSTALL A NEW CUSTOM WALL BOX AND OUTSIDE AIR INTAKE LOUVER FOR THE NEW UNIT VENTILATOR. WALL BOX AND LOUVER SHALL BE SIZED AS PER THE DRAWINGS. LOUVER MODEL SHALL BE GREENHECK "ESD-435" TO MATCH THE OTHER UNIT VENTILATORS. LOUVER SHALL SIT WITHIN THE PANEL LOCATED BELOW THE WINDOW AND MATCH THE ELEVATION OF THE EXISTING LOUVER REMOVED DURING DEMOLITION.

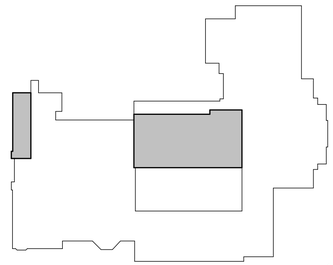

KEY PLAN

SCALE: 1" = 100'-0"

PROJECT NORTH

H2M architects + engineers
1133 Westchester Avenue, Suite N-210
White Plains, NY 10605
914.358.5623 • www.h2m.com
NY Architecture & Landscape Architecture: No Certificate Required
NY Engineering Certificate of Authorization No.: 0018178

CONSULTANTS:

MARK	DATE	DESCRIPTION

STATE OF NEW YORK · JOHN C. MORRIS III · LICENSED PROFESSIONAL ENGINEER · 057554-1

05/31/2028 Exp. Date

J. CHRIS MORRIS III, P.E.
NY PROFESSIONAL ENGINEER Lic. No. 057554

"IN ACCORDANCE WITH ARTICLE 145, SECTION 7209 OF THE NYS EDUCATION LAW, ALTERATION OF THIS DOCUMENT EXCEPT BY A LICENSED PROFESSIONAL IS ILLEGAL."

DESIGNED BY:	DRAWN BY:	CHECKED BY:	REVIEWED BY:
W. MAGIERA	W. MAGIERA	K. WEILER	C. MORRIS

PROJECT No:	DATE:	SCALE:
SMSD2507	OCTOBER 2026	AS SHOWN

CLIENT

SOMERS CENTRAL SCHOOL DISTRICT

VARIOUS UPGRADES AT SOMERS MIDDLE SCHOOL

250 US-202
SOMERS, NY 10589

SED#: 66-21-01-06-0-001-021

CONTRACT

CONTRACT M
MECHANICAL CONSTRUCTION

STATUS

FOR BID


SHEET TITLE

MECHANICAL PARTIAL SECOND FLOOR NEW WORK PLAN

DRAWING No.


MS-M 112.00

C:\Users\wmagiera\Documents_Revit Backup\SMSD2507_Central25_M_wmagieraSNDSX.rvt
10/29/2026 2:42:41 PM

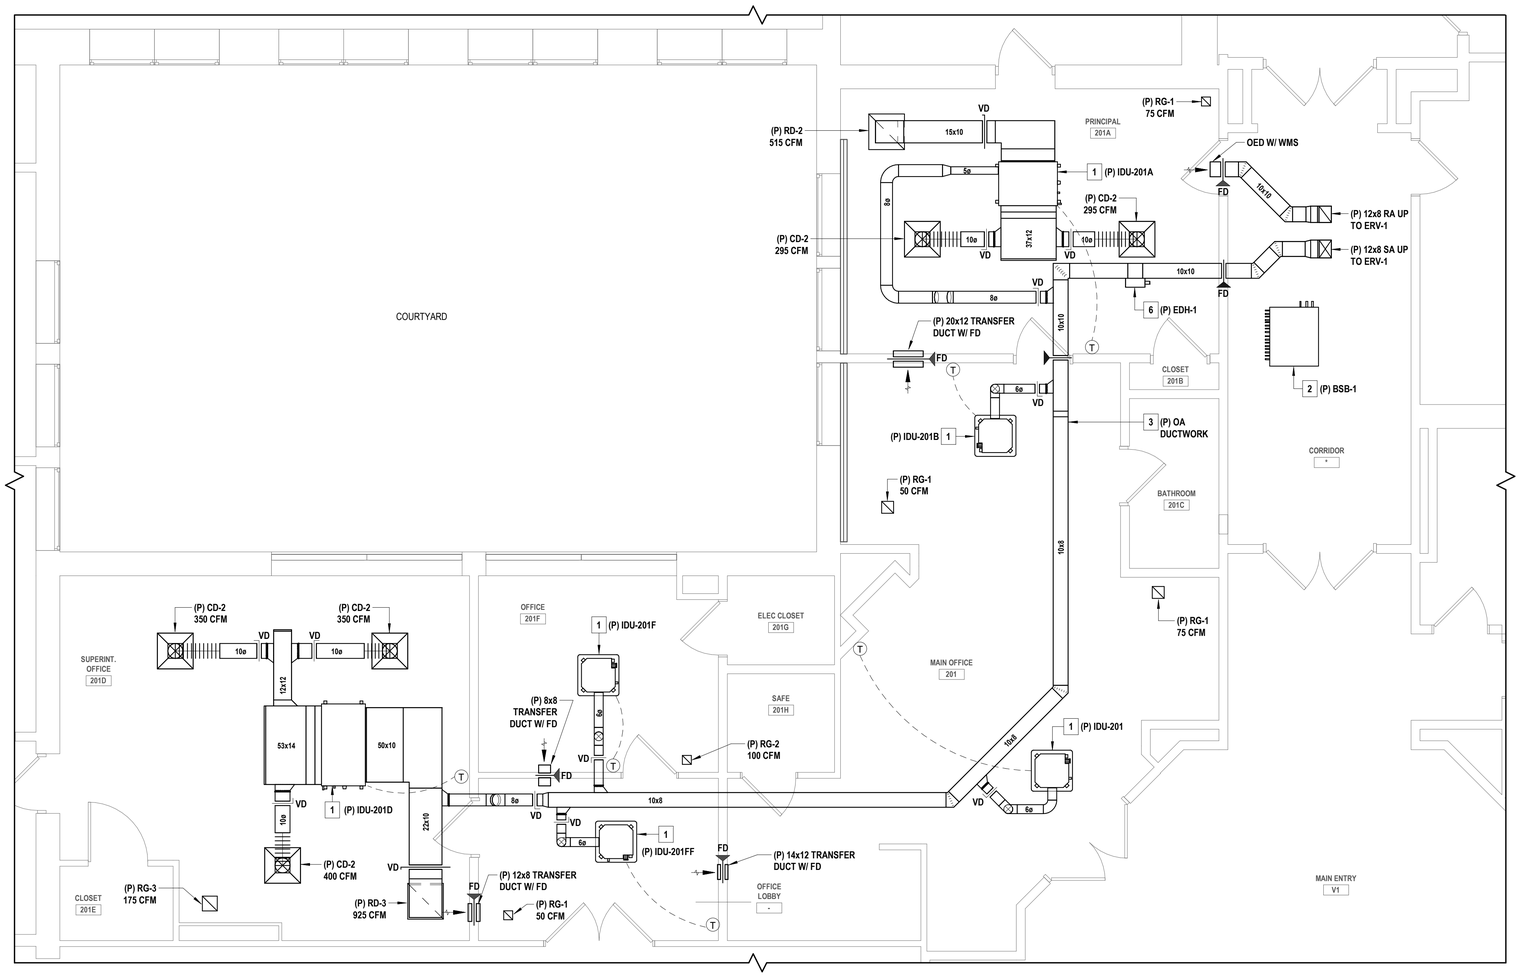

1 PARTIAL SECOND FLOOR DUCTWORK PLAN - ADMINISTRATION OFFICES

SCALE: 1/4" = 1'-0"

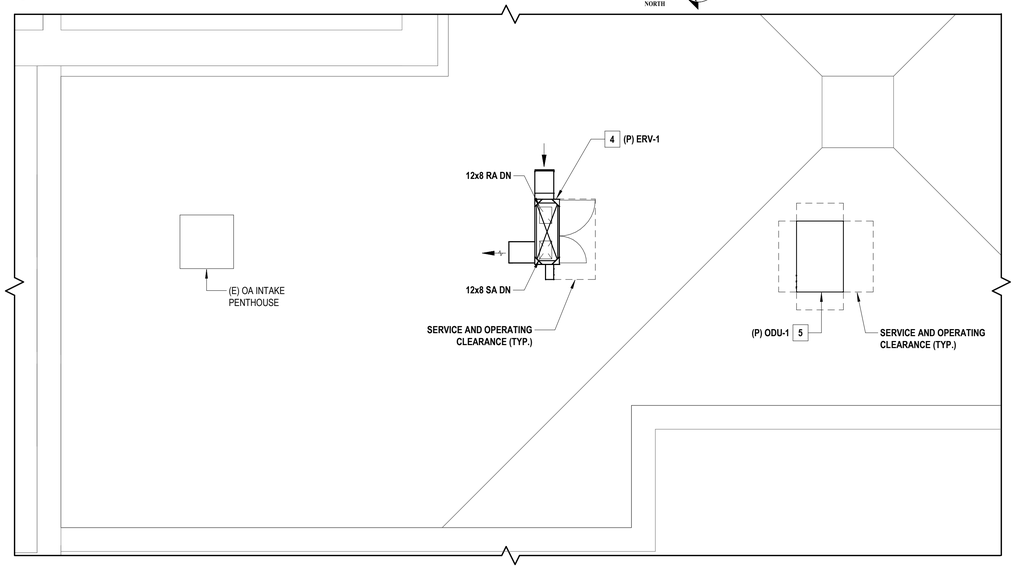

2 PARTIAL ROOF NEW WORK PLAN - DUCTWORK


SCALE: 1/4" = 1'-0"

GENERAL NOTES

1. THE EXISTING CONDITIONS SHOWN ON THE CONTRACT DRAWINGS ARE BASED ON LIMITED FIELD SURVEY AND EXISTING DOCUMENTATION. THE CONTRACTOR SHALL BE RESPONSIBLE FOR VERIFICATION OF ALL EXISTING CONDITIONS PRIOR TO THE COMMENCEMENT OF DEMOLITION / NEW WORK AND THE PURCHASE OF NEW EQUIPMENT. SHOULD THERE BE A CONFLICT. THE CONTRACTOR SHALL ALERT THE ARCHITECT / ENGINEER IN WRITING.
2. THE CONTRACTOR SHALL TAKE CARE NOT TO DAMAGE ADJOINING SURFACES OUTSIDE OF THE CONTRACT AREA OR SCOPE OF WORK. THE CONTRACTOR SHALL BE RESPONSIBLE TO RESTORE EXISTING CONDITIONS AND/OR FINISHES DAMAGED DURING CONSTRUCTION, INCLUDING PATCHING AND PAINTING DEEMED NECESSARY BY THE ARCHITECT AT NO ADDITIONAL COST TO THE OWNER.
3. THE CONTRACTOR SHALL REMOVE AND DISPOSE OF ALL CONSTRUCTION DEBRIS AND UNWANTED MATERIAL LEGALLY OFF-SITE IN ACCORDANCE WITH THE PROJECT SPECIFICATIONS.
4. THE CONTRACTOR SHALL TAKE ALL NECESSARY MEASURES TO MAINTAIN THE ROOF WARRANTY.
5. THE CONTRACTOR SHALL TAKE CARE TO INSTALL ALL NEW ROOFTOP EQUIPMENT A MINIMUM OF 10'-0" AWAY FROM ALL ROOF EDGES.
6. THE CONTRACTOR SHALL FURNISH AND INSTALL NEW EQUIPMENT IN ACCORDANCE WITH THE MANUFACTURER'S SERVICE AND OPERATING CLEARANCES, RECOMMENDATIONS, INSTALLATION INSTRUCTIONS, AND PREVAILING CODE.
7. THE CONTRACTOR SHALL COORDINATE ALL CEILING-MOUNTED EQUIPMENT (DIFFUSERS, GRILLES, ETC.) WITH ALL EXISTING AND NEW EQUIPMENT, INCLUDING LIGHT FIXTURES, FIRE ALARM DEVICES, AND THE CEILING GRID.
8. THE CONTRACTOR SHALL FURNISH AND INSTALL DUCT / PIPING SUPPORTS AS REQUIRED. MINIMUM EVERY 10'-0" AND CHANGE IN DIRECTION.

X MECHANICAL NEW WORK KEYNOTES

1. THE CONTRACTOR SHALL FURNISH AND INSTALL NEW VRF INDOOR CASSETTE IN APPROXIMATELY THIS LOCATION. PROVIDE EACH UNIT WITH A REMOTE WALL-MOUNTED THERMOSTAT. REFER TO PIPING PLANS FOR REFRIGERANT AND CONDENSATE PIPING CONNECTIONS AND ROUTING TO THE NEW VRF INDOOR CASSETTES. INTERFACE INDOOR CASSETTES WITH THE BUILDING'S EXISTING ATC/DDC SYSTEM.
2. THE CONTRACTOR SHALL FURNISH AND INSTALL NEW BRANCH SELECTOR BOX AS PART OF THE VRF HEAT RECOVERY SYSTEM. REFER TO PIPING PLANS FOR REFRIGERANT PIPING CONNECTIONS AND ROUTING TO THE BRANCH SELECTOR BOX. INTERFACE BRANCH SELECTOR WITH THE BUILDING'S EXISTING ATC/DDC SYSTEM.
3. THE CONTRACTOR SHALL FURNISH AND INSTALL NEW OUTSIDE AIR DUCTWORK TO SERVE THE NEW VRF HEAT RECOVERY SYSTEM. PROVIDE DUCTWORK, DUCT SUPPORTS, INSULATION, VOLUME DAMPERS, AND CEILING DIFFUSERS AS REQUIRED AND AS INDICATED ON THE DRAWINGS. CONNECT OA DUCTWORK TO THE VRF INDOOR CASSETTES AS INDICATED.
4. THE CONTRACTOR SHALL FURNISH AND INSTALL NEW ENERGY RECOVERY VENTILATOR "ERV-1" IN APPROXIMATELY THIS LOCATION TO SERVE THE ADMINISTRATION OFFICES. INSTALL ERV ON THE MANUFACTURER'S STANDARD ROOF CURB. ENSURE INTAKES ARE A MINIMUM OF 10' FROM ANY ADJACENT EXHAUST VENTS. INTERFACE ERV WITH THE BUILDING'S EXISTING ATC/DDC SYSTEM.
5. THE CONTRACTOR SHALL FURNISH AND INSTALL NEW VRF CONDENSING UNIT "ODU-1" IN APPROXIMATELY THIS LOCATION TO SERVE THE ADMINISTRATION OFFICES. INSTALL UNIT ON APPROVED WIND-RATED ROOFTOP EQUIPMENT SUPPORT RAILS. INTERFACE THE CONDENSING UNIT WITH THE BUILDING'S EXISTING ATC/DDC SYSTEM.
6. THE CONTRACTOR SHALL FURNISH AND INSTALL NEW ELECTRIC DUCT HEATER IN APPROXIMATELY THE LOCATION SHOWN. INTERLOCK DUCT HEATER WITH "ERV-1". INTERFACE THE DUCT HEATER WITH THE BUILDING'S EXISTING ATC/DDC SYSTEM.

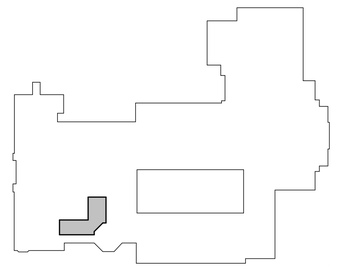

KEY PLAN

SCALE: 1" = 100'-0"

PROJECT NORTH

H2M architects + engineers
1133 Westchester Avenue, Suite N-210
White Plains, NY 10605
914.358.5623 • www.h2m.com
NY Architecture & Landscape Architecture: No Certificate Required
NY Engineering Certificate of Authorization No.: 0018178

CONSULTANTS:

MARK	DATE	DESCRIPTION

STATE OF NEW YORK · JOHN C. MORRIS III · LICENSED PROFESSIONAL ENGINEER · 057554-1

05/31/2028
Exp. Date

J. CHRIS MORRIS III, P.E.
NY PROFESSIONAL ENGINEER Lic. No. 057554

"IN ACCORDANCE WITH ARTICLE 145, SECTION 7209 OF THE NYS EDUCATION LAW, ALTERATION OF THIS DOCUMENT EXCEPT BY A LICENSED PROFESSIONAL IS ILLEGAL."

DESIGNED BY:	DRAWN BY:	CHECKED BY:	REVIEWED BY:
W. MAGIERA	W. MAGIERA	K. WEILER	C. MORRIS

PROJECT No:	DATE:	SCALE:
SMSD2507	OCTOBER 2026	AS SHOWN

CLIENT

SOMERS CENTRAL SCHOOL DISTRICT

VARIOUS UPGRADES AT SOMERS MIDDLE SCHOOL

250 US-202
SOMERS, NY 10589

SED#: 66-21-01-06-0-001-021

CONTRACT

CONTRACT M
MECHANICAL CONSTRUCTION

STATUS

FOR BID

SHEET TITLE


MECHANICAL PARTIAL SECOND FLOOR NEW WORK PLAN

DRAWING No.

MS-M 113.00

C:\Users\wmagiera\Documents_Revit Backup\SMSD2507_Central25_M_wmagieraSNDSX.rvt


10/29/2026 2:42:42 PM

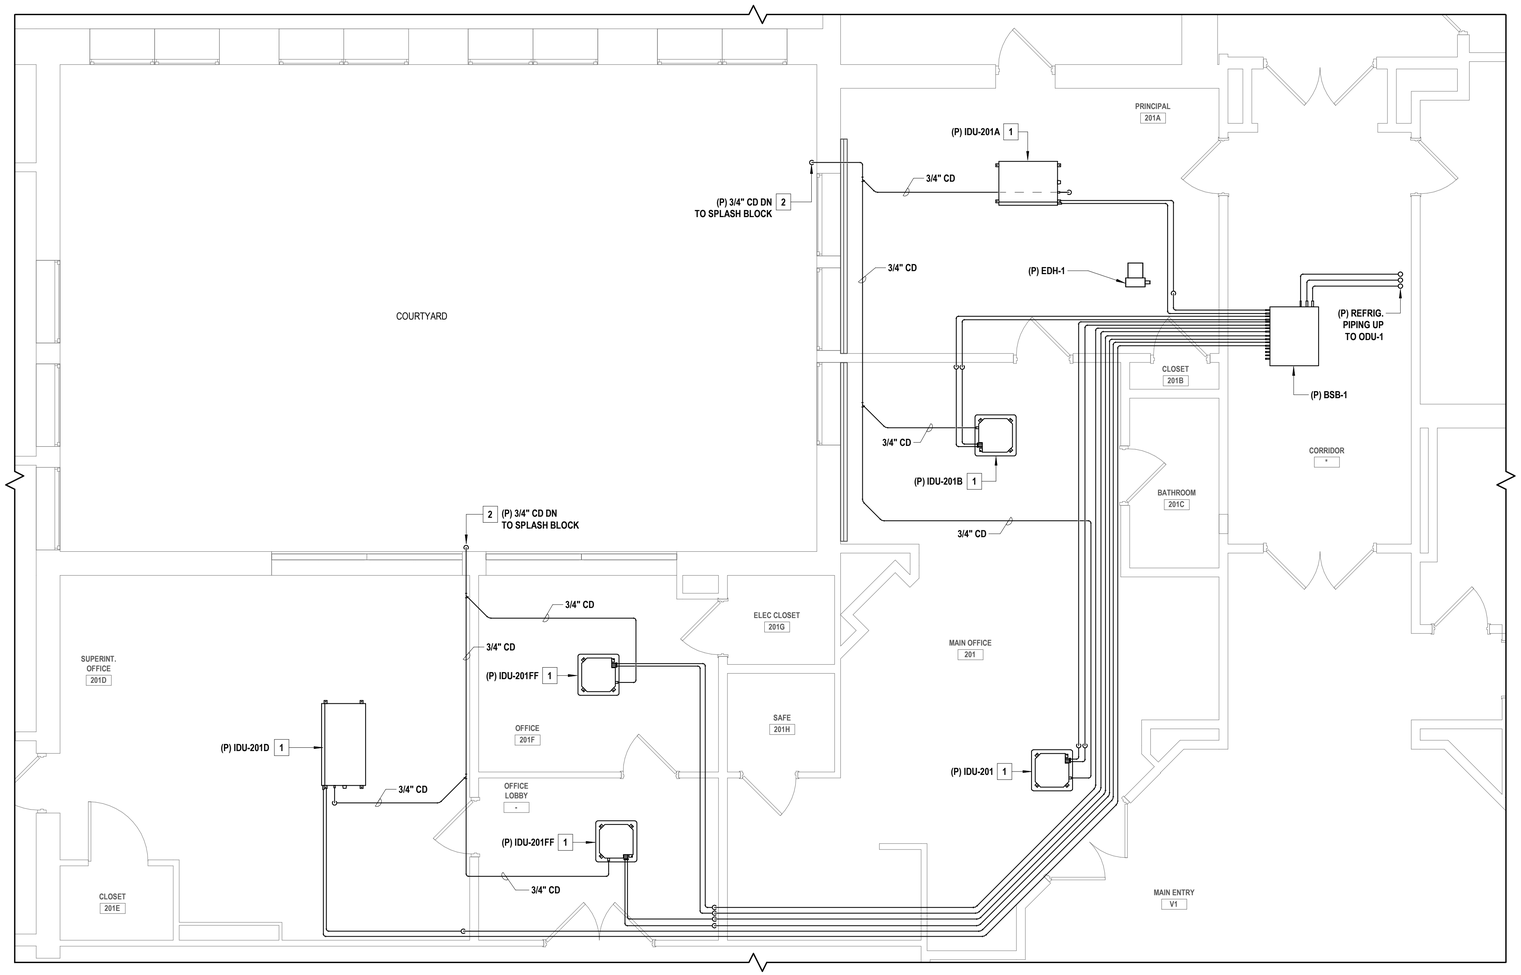

1 PARTIAL SECOND FLOOR PIPING PLAN - ADMINISTRATION OFFICES

SCALE: 1/4" = 1'-0"

PROJECT NORTH

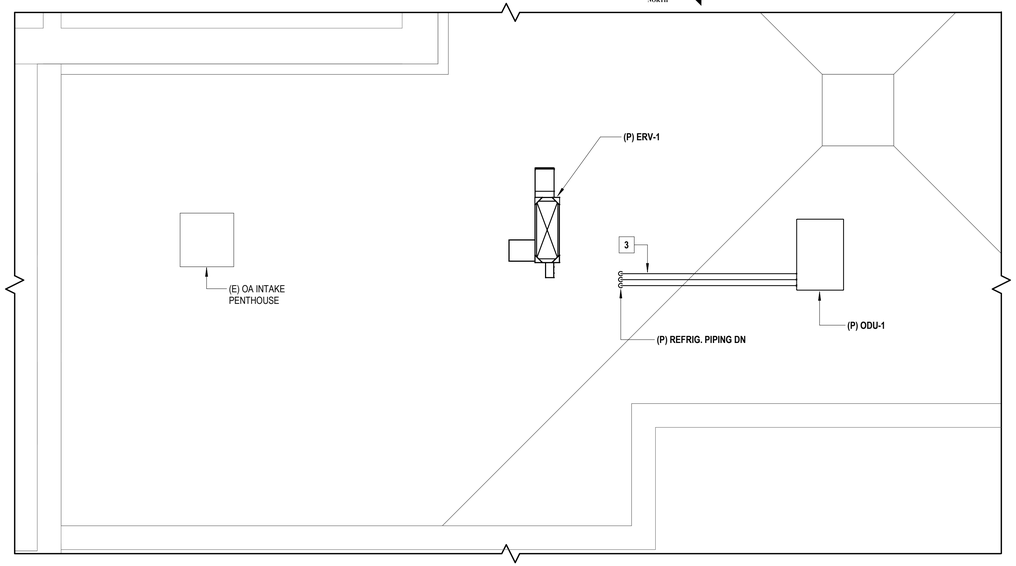

2 PARTIAL ROOF NEW WORK PLAN - PIPING

SCALE: 1/4" = 1'-0"


PROJECT NORTH

GENERAL NOTES

1. THE EXISTING CONDITIONS SHOWN ON THE CONTRACT DRAWINGS ARE BASED ON LIMITED FIELD SURVEY AND EXISTING DOCUMENTATION. THE CONTRACTOR SHALL BE RESPONSIBLE FOR VERIFICATION OF ALL EXISTING CONDITIONS PRIOR TO THE COMMENCEMENT OF DEMOLITION / NEW WORK AND THE PURCHASE OF NEW EQUIPMENT. SHOULD THERE BE A CONFLICT. THE CONTRACTOR SHALL ALERT THE ARCHITECT / ENGINEER IN WRITING.
2. THE CONTRACTOR SHALL TAKE CARE NOT TO DAMAGE ADJOINING SURFACES OUTSIDE OF THE CONTRACT AREA OR SCOPE OF WORK. THE CONTRACTOR SHALL BE RESPONSIBLE TO RESTORE EXISTING CONDITIONS AND/OR FINISHES DAMAGED DURING CONSTRUCTION, INCLUDING PATCHING AND PAINTING DEEMED NECESSARY BY THE ARCHITECT AT NO ADDITIONAL COST TO THE OWNER.
3. THE CONTRACTOR SHALL REMOVE AND DISPOSE OF ALL CONSTRUCTION DEBRIS AND UNWANTED MATERIAL LEGALLY OFF-SITE IN ACCORDANCE WITH THE PROJECT SPECIFICATIONS.
4. THE CONTRACTOR SHALL TAKE ALL NECESSARY MEASURES TO MAINTAIN THE ROOF WARRANTY.
5. THE CONTRACTOR SHALL TAKE CARE TO INSTALL ALL NEW ROOFTOP EQUIPMENT A MINIMUM OF 10'-0" AWAY FROM ALL ROOF EDGES.
6. THE CONTRACTOR SHALL FURNISH AND INSTALL NEW EQUIPMENT IN ACCORDANCE WITH THE MANUFACTURER'S SERVICE AND OPERATING CLEARANCES, RECOMMENDATIONS, INSTALLATION INSTRUCTIONS, AND PREVAILING CODE.
7. THE CONTRACTOR SHALL COORDINATE ALL CEILING-MOUNTED EQUIPMENT (DIFFUSERS, GRILLES, ETC.) WITH ALL EXISTING AND NEW EQUIPMENT, INCLUDING LIGHT FIXTURES, FIRE ALARM DEVICES, AND THE CEILING GRID.
8. THE CONTRACTOR SHALL FURNISH AND INSTALL DUCT / PIPING SUPPORTS AS REQUIRED. MINIMUM EVERY 10'-0" AND CHANGE IN DIRECTION.

X MECHANICAL NEW WORK KEYNOTES

1. THE CONTRACTOR SHALL FURNISH AND INSTALL NEW VRF INDOOR CASSETTE IN APPROXIMATELY THIS LOCATION. ROUTE REFRIGERANT PIPING AS INDICATED ON THE DRAWINGS. SIZE PIPING AS PER THE MANUFACTURER'S INSTALLATION INSTRUCTIONS AND RECOMMENDATIONS. FIELD-COORDINATE FINAL PIPE ROUTING WITH THE DUCTWORK SHOWN ON THE DUCTWORK DRAWINGS.
2. THE CONTRACTOR SHALL FURNISH AND INSTALL NEW CONDENSATE DRAIN PIPING TO SERVE THE NEW VRF INDOOR CASSETTES. SIZE PIPING AS INDICATED ON THE DRAWINGS. CONDENSATE PIPING SHALL DISCHARGE TO A NEW PRE-CAST SPLASH BLOCK IN COURTYARD AREA. PROVIDE CONDENSATE DRAIN PIPING CLEAN-OUTS AT EVERY CHANGE IN DIRECTION.
3. THE CONTRACTOR SHALL FURNISH AND INSTALL NEW REFRIGERANT PIPING, VALVES, INSULATION AND RELATED APPURTENANCES TO SERVE "ODU-1" AND THE NEW VRF HEAT RECOVERY SYSTEM. PROVIDE ROOFTOP PIPING SUPPORTS MINIMUM EVERY 10 FEET AND CHANGE IN DIRECTION. THE CONTRACTOR SHALL PROVIDE PIPE PORTAL / PIPE CURB ASSEMBLY (MANUFACTURED BY PATE, SIGRIST, OR APPROVED EQUAL). INSTALL AS PER THE MANUFACTURER'S INSTALLATION INSTRUCTIONS.

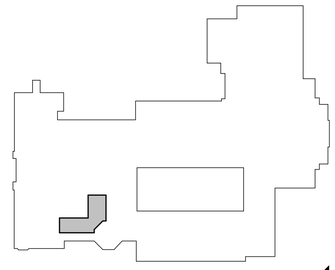

KEY PLAN

SCALE: 1" = 100'-0"

PROJECT NORTH

H2M architects + engineers
1133 Westchester Avenue, Suite N-210
White Plains, NY 10605
914.358.5623 • www.h2m.com
NY Architecture & Landscape Architecture: No Certificate Required
NY Engineering Certificate of Authorization No.: 0018178

CONSULTANTS:

MARK	DATE	DESCRIPTION

STATE OF NEW YORK · JOHN C. MORRIS III · LICENSED PROFESSIONAL ENGINEER · 057554-1

05/31/2028
Exp. Date

J. CHRIS MORRIS III, P.E.
NY PROFESSIONAL ENGINEER Lic. No. 057554

"IN ACCORDANCE WITH ARTICLE 145, SECTION 7209 OF THE NYS EDUCATION LAW, ALTERATION OF THIS DOCUMENT EXCEPT BY A LICENSED PROFESSIONAL IS ILLEGAL."

DESIGNED BY:	DRAWN BY:	CHECKED BY:	REVIEWED BY:
W. MAGIERA	W. MAGIERA	K. WEILER	C. MORRIS

PROJECT No:	DATE:	SCALE:
SMSD2507	OCTOBER 2026	AS SHOWN

CLIENT

SOMERS CENTRAL SCHOOL DISTRICT

VARIOUS UPGRADES AT SOMERS MIDDLE SCHOOL

250 US-202
SOMERS, NY 10589

SED#: 66-21-01-06-0-001-021

CONTRACT

CONTRACT M
MECHANICAL CONSTRUCTION

STATUS

FOR BID

SHEET TITLE


MECHANICAL
PARTIAL SECOND FLOOR NEW WORK PLAN

DRAWING No.

MS-M 114.00

C:\Users\wmagiera\Documents_Revit Backup\SMSD2507_Central25_M_wmagieraSNDSX.rvt

10/29/2026 2:42:43 PM

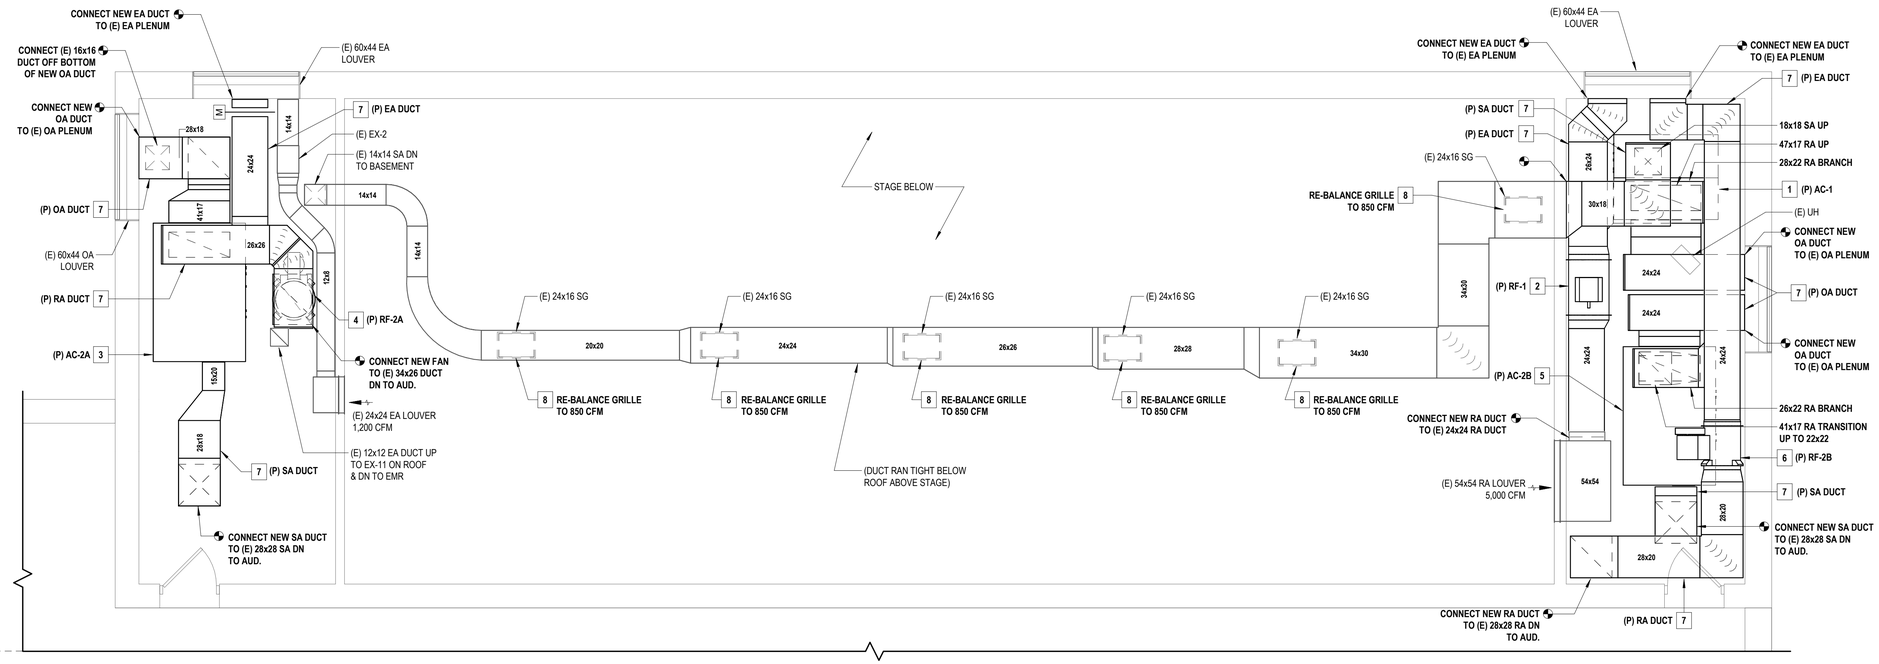

1 PARTIAL SECOND FLOOR DUCTWORK NEW WORK PLAN - AUDITORIUM MECHANICAL MEZZANINE

SCALE: 1/4" = 1'-0"


PROJECT NORTH

GENERAL NOTES

1. THE EXISTING CONDITIONS SHOWN ON THE CONTRACT DRAWINGS ARE BASED ON LIMITED FIELD SURVEY AND EXISTING DOCUMENTATION. THE CONTRACTOR SHALL BE RESPONSIBLE FOR VERIFICATION OF ALL EXISTING CONDITIONS PRIOR TO THE COMMENCEMENT OF DEMOLITION / NEW WORK AND THE PURCHASE OF NEW EQUIPMENT. SHOULD THERE BE A CONFLICT. THE CONTRACTOR SHALL ALERT THE ARCHITECT / ENGINEER IN WRITING.
2. THE CONTRACTOR SHALL TAKE CARE NOT TO DAMAGE ADJOINING SURFACES OUTSIDE OF THE CONTRACT AREA OR SCOPE OF WORK. THE CONTRACTOR SHALL BE RESPONSIBLE TO RESTORE EXISTING CONDITIONS AND/OR FINISHES DAMAGED DURING CONSTRUCTION, INCLUDING PATCHING AND PAINTING DEEMED NECESSARY BY THE ARCHITECT AT NO ADDITIONAL COST TO THE OWNER.
3. THE CONTRACTOR SHALL REMOVE AND DISPOSE OF ALL CONSTRUCTION DEBRIS AND UNWANTED MATERIAL LEGALLY OFF-SITE IN ACCORDANCE WITH THE PROJECT SPECIFICATIONS.
4. THE CONTRACTOR SHALL TAKE ALL NECESSARY MEASURES TO MAINTAIN THE ROOF WARRANTY.
5. THE CONTRACTOR SHALL TAKE CARE TO INSTALL ALL NEW ROOFTOP EQUIPMENT A MINIMUM OF 10'-0" AWAY FROM ALL ROOF EDGES.
6. THE CONTRACTOR SHALL FURNISH AND INSTALL NEW EQUIPMENT IN ACCORDANCE WITH THE MANUFACTURER'S SERVICE AND OPERATING CLEARANCES, RECOMMENDATIONS, INSTALLATION INSTRUCTIONS, AND PREVAILING CODE.
7. THE CONTRACTOR SHALL COORDINATE ALL CEILING-MOUNTED EQUIPMENT (DIFFUSERS, GRILLES, ETC.) WITH ALL EXISTING AND NEW EQUIPMENT, INCLUDING LIGHT FIXTURES, FIRE ALARM DEVICES, AND THE CEILING GRID.
8. THE CONTRACTOR SHALL FURNISH AND INSTALL DUCT / PIPING SUPPORTS AS REQUIRED. MINIMUM EVERY 10'-0" AND CHANGE IN DIRECTION.

X MECHANICAL NEW WORK KEYNOTES

1. THE CONTRACTOR SHALL FURNISH AND INSTALL NEW REPLACEMENT INDOOR AIR HANDLING UNIT "AC-1" IN APPROXIMATELY THIS LOCATION. FURNISH AND INSTALL UNIT ON APPROVED SPRING VIBRATION ISOLATORS. THE CONTRACTOR SHALL FIELD-DISASSEMBLE UNIT SECTIONS AS REQUIRED IN ORDER TO FIT THROUGH THE EXISTING 36" WIDE DOOR, AND RE-ASSEMBLE THE SECTION IN THE MECHANICAL ROOM. INTERFACE THE NEW AIR HANDLING UNIT WITH THE BUILDING'S EXISTING ATC/DDC SYSTEM.
2. THE CONTRACTOR SHALL FURNISH AND INSTALL NEW REPLACEMENT RETURN-EXHAUST FAN "RF-1" IN APPROXIMATELY THIS LOCATION. FAN SHALL BE MOUNTED VERTICALLY IN THE DUCTWORK. INSTALL UNIT WITH APPROVED SPRING VIBRATION ISOLATORS / EQUIPMENT HANGERS. INTERFACE THE FAN WITH THE BUILDING'S EXISTING ATC/DDC SYSTEM.
3. THE CONTRACTOR SHALL FURNISH AND INSTALL NEW REPLACEMENT INDOOR AIR HANDLING UNIT "AC-2A" IN APPROXIMATELY THIS LOCATION. FURNISH AND INSTALL UNIT ON APPROVED SPRING VIBRATION ISOLATORS. THE CONTRACTOR SHALL FIELD-DISASSEMBLE UNIT SECTIONS AS REQUIRED IN ORDER TO FIT THROUGH THE EXISTING 36" WIDE DOOR, AND RE-ASSEMBLE THE SECTION IN THE MECHANICAL ROOM. INTERFACE THE NEW AIR HANDLING UNIT WITH THE BUILDING'S EXISTING ATC/DDC SYSTEM.
4. THE CONTRACTOR SHALL FURNISH AND INSTALL NEW REPLACEMENT RETURN-EXHAUST FAN "RF-2A" IN APPROXIMATELY THIS LOCATION. INSTALL UNIT WITH APPROVED SPRING VIBRATION ISOLATORS / EQUIPMENT HANGERS. INTERFACE THE FAN WITH THE BUILDING'S EXISTING ATC/DDC SYSTEM.
5. THE CONTRACTOR SHALL FURNISH AND INSTALL NEW REPLACEMENT INDOOR AIR HANDLING UNIT "AC-2B" IN APPROXIMATELY THIS LOCATION. FURNISH AND INSTALL UNIT ON APPROVED SPRING VIBRATION ISOLATORS. THE CONTRACTOR SHALL FIELD-DISASSEMBLE UNIT SECTIONS AS REQUIRED IN ORDER TO FIT THROUGH THE EXISTING 36" WIDE DOOR, AND RE-ASSEMBLE THE SECTION IN THE MECHANICAL ROOM. INTERFACE THE NEW AIR HANDLING UNIT WITH THE BUILDING'S EXISTING ATC/DDC SYSTEM.
6. THE CONTRACTOR SHALL FURNISH AND INSTALL NEW REPLACEMENT RETURN-EXHAUST FAN "RF-2B" IN APPROXIMATELY THIS LOCATION. INSTALL UNIT WITH APPROVED SPRING VIBRATION ISOLATORS / EQUIPMENT HANGERS. INTERFACE THE FAN WITH THE BUILDING'S EXISTING ATC/DDC SYSTEM.
7. THE CONTRACTOR SHALL FURNISH AND INSTALL ALL REQUIRED SUPPLY, RETURN, EXHAUST, AND OUTSIDE AIR DUCTWORK, DUCT SUPPORTS, INSULATION, AND RELATED APPURTENANCES. SIZE DUCTWORK AS INDICATED ON THE DRAWINGS.
8. RE-BALANCE EXISTING SUPPLY GRILLES TO MATCH THE AIRFLOW SHOWN ON THE DRAWINGS.

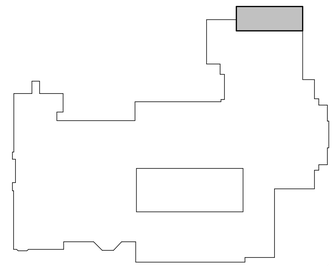

KEY PLAN

SCALE: 1" = 100'-0"

PROJECT NORTH

H2M architects + engineers
1133 Westchester Avenue, Suite N-210
White Plains, NY 10605
914.358.5623 • www.h2m.com
NY Architecture & Landscape Architecture: No Certificate Required
NY Engineering Certificate of Authorization No.: 0018178

CONSULTANTS:

MARK	DATE	DESCRIPTION

STATE OF NEW YORK · JOHN C. MORRIS III · 057554-1 · LICENSED PROFESSIONAL ENGINEER

05/31/2028
Exp. Date

J. CHRIS MORRIS III, P.E.
NY PROFESSIONAL ENGINEER Lic. No. 057554

"IN ACCORDANCE WITH ARTICLE 145, SECTION 7209 OF THE NYS EDUCATION LAW, ALTERATION OF THIS DOCUMENT EXCEPT BY A LICENSED PROFESSIONAL IS ILLEGAL."

DESIGNED BY:	DRAWN BY:	CHECKED BY:	REVIEWED BY:
W. MAGIERA	W. MAGIERA	K. WEILER	C. MORRIS

PROJECT No:	DATE:	SCALE:
SMSD2507	OCTOBER 2026	AS SHOWN

CLIENT

SOMERS CENTRAL SCHOOL DISTRICT

VARIOUS UPGRADES AT SOMERS MIDDLE SCHOOL

250 US-202
SOMERS, NY 10589

SED#: 66-21-01-06-0-001-021

CONTRACT

CONTRACT M
MECHANICAL CONSTRUCTION

STATUS

FOR BID

SHEET TITLE


MECHANICAL PARTIAL SECOND FLOOR NEW WORK PLAN

DRAWING No.

MS-M 115.00

C:\Users\wmagiera\Documents_Revit Backup\SMSD2507_Central25_M_wmagieraSNDSX.rvt

10/29/2026 2:42:44 PM

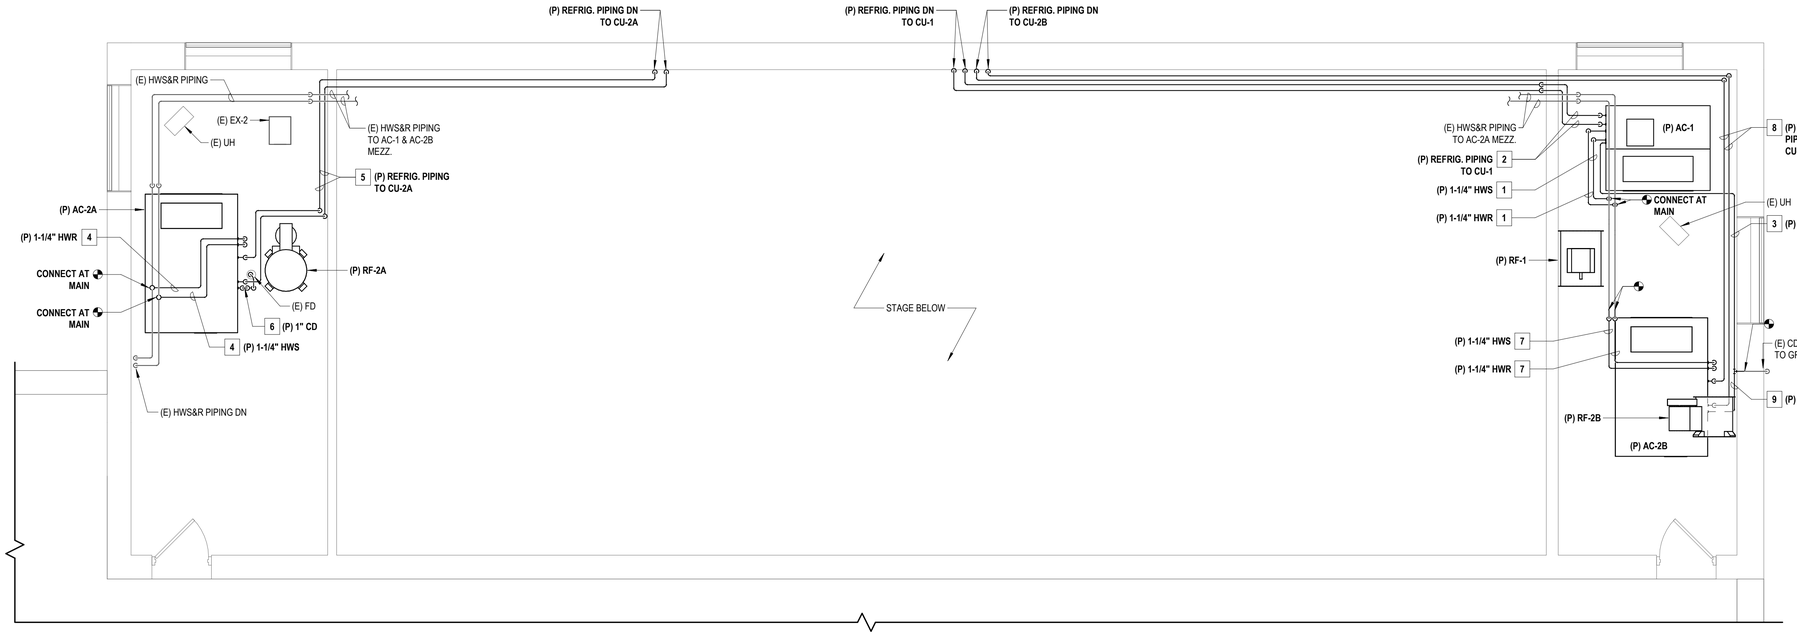

1 PARTIAL SECOND FLOOR PIPING NEW WORK PLAN - AUDITORIUM MECHANICAL MEZZANINE

SCALE: 1/4" = 1'-0"


PROJECT NORTH

GENERAL NOTES

1. THE EXISTING CONDITIONS SHOWN ON THE CONTRACT DRAWINGS ARE BASED ON LIMITED FIELD SURVEY AND EXISTING DOCUMENTATION. THE CONTRACTOR SHALL BE RESPONSIBLE FOR VERIFICATION OF ALL EXISTING CONDITIONS PRIOR TO THE COMMENCEMENT OF DEMOLITION / NEW WORK AND THE PURCHASE OF NEW EQUIPMENT. SHOULD THERE BE A CONFLICT. THE CONTRACTOR SHALL ALERT THE ARCHITECT / ENGINEER IN WRITING.
2. THE CONTRACTOR SHALL TAKE CARE NOT TO DAMAGE ADJOINING SURFACES OUTSIDE OF THE CONTRACT AREA OR SCOPE OF WORK. THE CONTRACTOR SHALL BE RESPONSIBLE TO RESTORE EXISTING CONDITIONS AND/OR FINISHES DAMAGED DURING CONSTRUCTION, INCLUDING PATCHING AND PAINTING DEEMED NECESSARY BY THE ARCHITECT AT NO ADDITIONAL COST TO THE OWNER.
3. THE CONTRACTOR SHALL REMOVE AND DISPOSE OF ALL CONSTRUCTION DEBRIS AND UNWANTED MATERIAL LEGALLY OFF-SITE IN ACCORDANCE WITH THE PROJECT SPECIFICATIONS.
4. THE CONTRACTOR SHALL TAKE ALL NECESSARY MEASURES TO MAINTAIN THE ROOF WARRANTY.
5. THE CONTRACTOR SHALL TAKE CARE TO INSTALL ALL NEW ROOFTOP EQUIPMENT A MINIMUM OF 10'-0" AWAY FROM ALL ROOF EDGES.
6. THE CONTRACTOR SHALL FURNISH AND INSTALL NEW EQUIPMENT IN ACCORDANCE WITH THE MANUFACTURER'S SERVICE AND OPERATING CLEARANCES, RECOMMENDATIONS, INSTALLATION INSTRUCTIONS, AND PREVAILING CODE.
7. THE CONTRACTOR SHALL COORDINATE ALL CEILING-MOUNTED EQUIPMENT (DIFFUSERS, GRILLES, ETC.) WITH ALL EXISTING AND NEW EQUIPMENT, INCLUDING LIGHT FIXTURES, FIRE ALARM DEVICES, AND THE CEILING GRID.
8. THE CONTRACTOR SHALL FURNISH AND INSTALL DUCT / PIPING SUPPORTS AS REQUIRED. MINIMUM EVERY 10'-0" AND CHANGE IN DIRECTION.

X MECHANICAL NEW WORK KEYNOTES

1. THE CONTRACTOR SHALL FURNISH AND INSTALL NEW HOT WATER SUPPLY AND RETURN PIPING, VALVES, INSULATION, PIPE HANGERS AND SUPPORTS, AND RELATED APPURTENANCES TO SERVE "AC-1". SIZE PIPING AS INDICATED ON THE DRAWINGS.
2. THE CONTRACTOR SHALL FURNISH AND INSTALL NEW REFRIGERANT PIPING FROM "AC-1" TO NEW CONDENSING UNIT "CU-1". SIZE PIPING AS PER THE MANUFACTURER'S INSTRUCTIONS AND RECOMMENDATIONS. FIELD COORDINATE FINAL ROUTING OF PIPING FROM MECHANICAL MEZZANINE DOWN TO CONDENSING UNIT ON GRADE.
3. THE CONTRACTOR SHALL FURNISH AND INSTALL NEW CONDENSATE DRAIN PIPING, INSULATION, AND PIPE SUPPORTS TO SERVE "AC-1". RE-CONNECT TO EXISTING CONDENSATE DRAIN PIPING AS INDICATED.
4. THE CONTRACTOR SHALL FURNISH AND INSTALL NEW HOT WATER SUPPLY AND RETURN PIPING, VALVES, INSULATION, PIPE HANGERS AND SUPPORTS, AND RELATED APPURTENANCES TO SERVE "AC-2A". SIZE PIPING AS INDICATED ON THE DRAWINGS.
5. THE CONTRACTOR SHALL FURNISH AND INSTALL NEW REFRIGERANT PIPING FROM "AC-2A" TO NEW CONDENSING UNIT "CU-2A". SIZE PIPING AS PER THE MANUFACTURER'S INSTRUCTIONS AND RECOMMENDATIONS. FIELD COORDINATE FINAL ROUTING OF PIPING FROM MECHANICAL MEZZANINE DOWN TO CONDENSING UNIT ON GRADE.
6. THE CONTRACTOR SHALL FURNISH AND INSTALL NEW CONDENSATE DRAIN PIPING, INSULATION, AND PIPE SUPPORTS TO SERVE "AC-2A". CONDENSATE SHALL DISCHARGE TO ADJACENT EXISTING FLOOR DRAIN AS INDICATED.
7. THE CONTRACTOR SHALL FURNISH AND INSTALL NEW HOT WATER SUPPLY AND RETURN PIPING, VALVES, INSULATION, PIPE HANGERS AND SUPPORTS, AND RELATED APPURTENANCES TO SERVE "AC-2B". SIZE PIPING AS INDICATED ON THE DRAWINGS.
8. THE CONTRACTOR SHALL FURNISH AND INSTALL NEW REFRIGERANT PIPING FROM "AC-2B" TO NEW CONDENSING UNIT "CU-2B". SIZE PIPING AS PER THE MANUFACTURER'S INSTRUCTIONS AND RECOMMENDATIONS. FIELD COORDINATE FINAL ROUTING OF PIPING FROM MECHANICAL MEZZANINE DOWN TO CONDENSING UNIT ON GRADE.
9. THE CONTRACTOR SHALL FURNISH AND INSTALL NEW CONDENSATE DRAIN PIPING, INSULATION, AND PIPE SUPPORTS TO SERVE "AC-2B". RE-CONNECT TO EXISTING CONDENSATE DRAIN PIPING AS INDICATED.

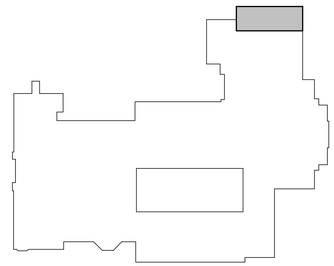

KEY PLAN

SCALE: 1" = 100'-0"

PROJECT NORTH

H2M architects + engineers
1133 Westchester Avenue, Suite N-210
White Plains, NY 10605
914.358.5623 • www.h2m.com
NY Architecture & Landscape Architecture: No Certificate Required
NY Engineering Certificate of Authorization No.: 0018178

CONSULTANTS:

MARK	DATE	DESCRIPTION

STATE OF NEW YORK · JOHN C. MORRIS III · LICENSED PROFESSIONAL ENGINEER · 057554-1

05/31/2028
Exp. Date

J. CHRIS MORRIS III, P.E.
NY PROFESSIONAL ENGINEER Lic. No. 057554

"IN ACCORDANCE WITH ARTICLE 145, SECTION 7209 OF THE NYS EDUCATION LAW, ALTERATION OF THIS DOCUMENT EXCEPT BY A LICENSED PROFESSIONAL IS ILLEGAL."

DESIGNED BY:	DRAWN BY:	CHECKED BY:	REVIEWED BY:
W. MAGIERA	W. MAGIERA	K. WEILER	C. MORRIS

PROJECT No:	DATE:	SCALE:
SMSD2507	OCTOBER 2026	AS SHOWN

CLIENT

SOMERS CENTRAL SCHOOL DISTRICT

VARIOUS UPGRADES AT SOMERS MIDDLE SCHOOL

250 US-202
SOMERS, NY 10589

SED#: 66-21-01-06-0-001-021

CONTRACT

CONTRACT M
MECHANICAL CONSTRUCTION

STATUS

FOR BID


SHEET TITLE

MECHANICAL
PARTIAL SECOND FLOOR NEW WORK PLAN

DRAWING No.

MS-M 116.00


C:\Users\wmagiera\Documents_Revit Backup\SMSD2507_Central25_M_wmagieraSNDSX.rvt
10/29/2026 2:42:44 PM

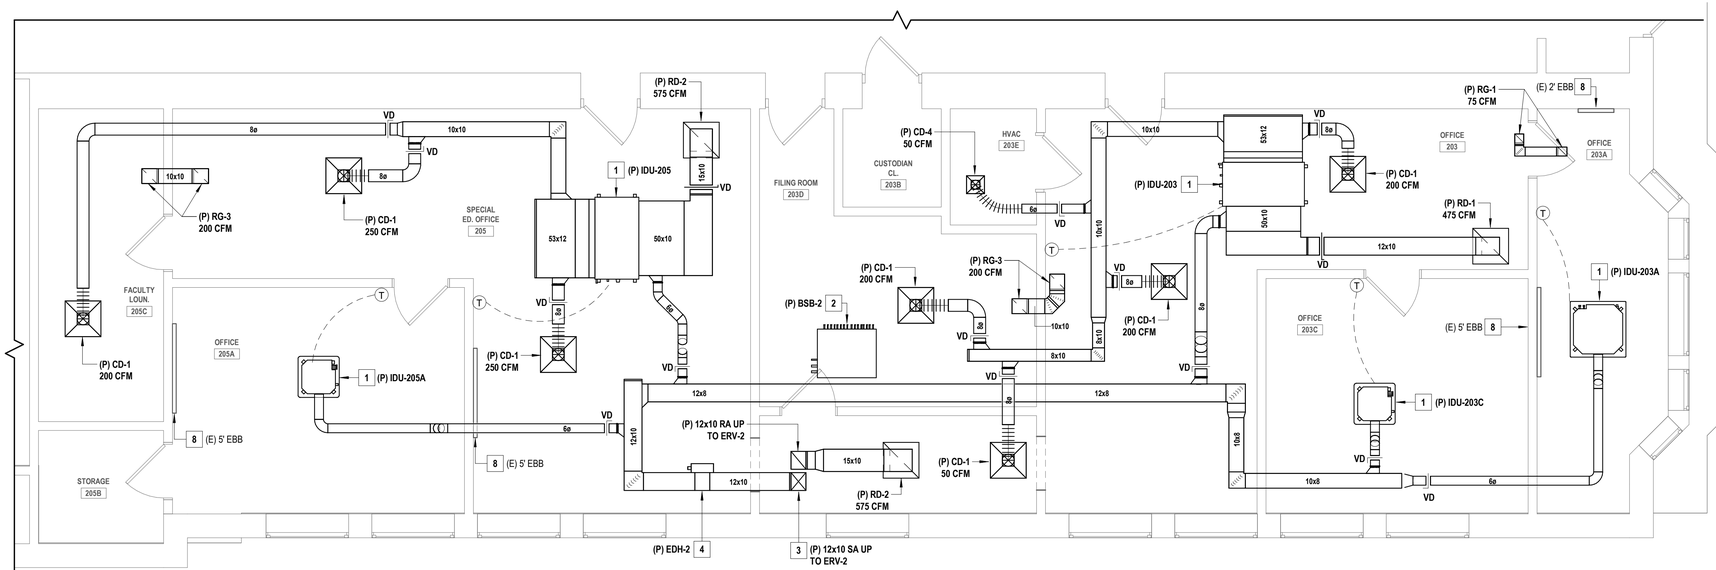

1 PARTIAL SECOND FLOOR DUCTWORK PLAN - SPECIAL EDUCATION OFFICES

SCALE: 1/4" = 1'-0"

PROJECT NORTH

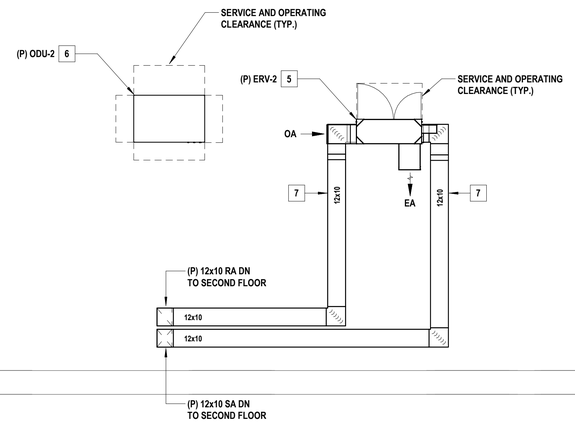

2 PARTIAL ROOF DUCTWORK PLAN - SPECIAL EDUCATION OFFICES

SCALE: 1/4" = 1'-0"


PROJECT NORTH

GENERAL NOTES

1. THE EXISTING CONDITIONS SHOWN ON THE CONTRACT DRAWINGS ARE BASED ON LIMITED FIELD SURVEY AND EXISTING DOCUMENTATION. THE CONTRACTOR SHALL BE RESPONSIBLE FOR VERIFICATION OF ALL EXISTING CONDITIONS PRIOR TO THE COMMENCEMENT OF DEMOLITION / NEW WORK AND THE PURCHASE OF NEW EQUIPMENT. SHOULD THERE BE A CONFLICT. THE CONTRACTOR SHALL ALERT THE ARCHITECT / ENGINEER IN WRITING.
2. THE CONTRACTOR SHALL TAKE CARE NOT TO DAMAGE ADJOINING SURFACES OUTSIDE OF THE CONTRACT AREA OR SCOPE OF WORK. THE CONTRACTOR SHALL BE RESPONSIBLE TO RESTORE EXISTING CONDITIONS AND/OR FINISHES DAMAGED DURING CONSTRUCTION, INCLUDING PATCHING AND PAINTING DEEMED NECESSARY BY THE ARCHITECT AT NO ADDITIONAL COST TO THE OWNER.
3. THE CONTRACTOR SHALL REMOVE AND DISPOSE OF ALL CONSTRUCTION DEBRIS AND UNWANTED MATERIAL LEGALLY OFF-SITE IN ACCORDANCE WITH THE PROJECT SPECIFICATIONS.
4. THE CONTRACTOR SHALL TAKE ALL NECESSARY MEASURES TO MAINTAIN THE ROOF WARRANTY.
5. THE CONTRACTOR SHALL TAKE CARE TO INSTALL ALL NEW ROOFTOP EQUIPMENT A MINIMUM OF 10'-0" AWAY FROM ALL ROOF EDGES.
6. THE CONTRACTOR SHALL FURNISH AND INSTALL NEW EQUIPMENT IN ACCORDANCE WITH THE MANUFACTURER'S SERVICE AND OPERATING CLEARANCES, RECOMMENDATIONS, INSTALLATION INSTRUCTIONS, AND PREVAILING CODE.
7. THE CONTRACTOR SHALL COORDINATE ALL CEILING-MOUNTED EQUIPMENT (DIFFUSERS, GRILLES, ETC.) WITH ALL EXISTING AND NEW EQUIPMENT, INCLUDING LIGHT FIXTURES, FIRE ALARM DEVICES, AND THE CEILING GRID.
8. THE CONTRACTOR SHALL FURNISH AND INSTALL DUCT / PIPING SUPPORTS AS REQUIRED. MINIMUM EVERY 10'-0" AND CHANGE IN DIRECTION.

X MECHANICAL NEW WORK KEYNOTES

1. THE CONTRACTOR SHALL FURNISH AND INSTALL NEW VRF INDOOR CASSETTE IN APPROXIMATELY THIS LOCATION. PROVIDE EACH UNIT WITH A REMOTE WALL-MOUNTED THERMOSTAT. REFER TO PIPING PLANS FOR REFRIGERANT AND CONDENSATE PIPING CONNECTIONS AND ROUTING TO THE NEW VRF INDOOR CASSETTES. INTERFACE THE INDOOR CASSETTES WITH THE BUILDING'S EXISTING ATC/DDC SYSTEM.
2. THE CONTRACTOR SHALL FURNISH AND INSTALL NEW BRANCH SELECTOR BOX AS PART OF THE VRF HEAT RECOVERY SYSTEM. REFER TO PIPING PLANS FOR REFRIGERANT PIPING CONNECTIONS AND ROUTING TO THE BRANCH SELECTOR BOX. INTERFACE THE BRANCH SELECTOR WITH THE BUILDING'S EXISTING ATC/DDC SYSTEM.
3. THE CONTRACTOR SHALL FURNISH AND INSTALL NEW OUTSIDE AIR DUCTWORK TO SERVE THE NEW VRF HEAT RECOVERY SYSTEM. PROVIDE DUCTWORK, DUCT SUPPORTS, INSULATION, VOLUME DAMPERS, AND CEILING DIFFUSERS AS REQUIRED AND AS INDICATED ON THE DRAWINGS. CONNECT OA DUCTWORK TO THE VRF INDOOR CASSETTES AS INDICATED.
4. THE CONTRACTOR SHALL FURNISH AND INSTALL NEW ELECTRIC DUCT HEATER IN APPROXIMATELY THE LOCATION SHOWN. INTERLOCK DUCT HEATER WITH "ERV-2", INTERFACE THE DUCT HEATER WITH THE BUILDING'S EXISTING ATC/DDC SYSTEM.
5. THE CONTRACTOR SHALL FURNISH AND INSTALL NEW ENERGY RECOVERY VENTILATOR "ERV-2" IN APPROXIMATELY THIS LOCATION TO SERVE THE ADMINISTRATION OFFICES. INSTALL ERV ON THE MANUFACTURER'S STANDARD ROOF CURB. ENSURE INTAKES ARE A MINIMUM OF 10' FROM ANY ADJACENT EXHAUST VENTS. INTERFACE THE ERV WITH THE BUILDING'S EXISTING ATC/DDC SYSTEM.
6. THE CONTRACTOR SHALL FURNISH AND INSTALL NEW VRF CONDENSING UNIT "ODU-2" IN APPROXIMATELY THIS LOCATION TO SERVE THE ADMINISTRATION OFFICES. INSTALL UNIT ON APPROVED WIND-RATED ROOFTOP EQUIPMENT SUPPORT RAILS. INTERFACE THE CONDENSING UNIT WITH THE BUILDING'S EXISTING ATC/DDC SYSTEM.
7. THE CONTRACTOR SHALL NEW SUPPLY AND RETURN DUCTWORK TO SERVE THE NEW ENERGY RECOVERY VENTILATOR. DUCTWORK SHALL BE RAN ALONG THE ROOF AS INDICATED. PROVIDE ROOF DUCT SUPPORTS MINIMUM EVERY 10 FEET AND CHANGE IN DIRECTION.
8. EXISTING TO REMAIN.

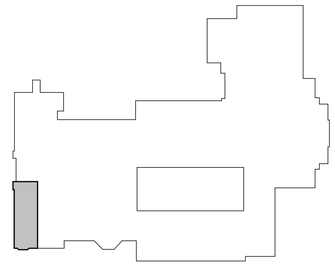

KEY PLAN

SCALE: 1" = 100'-0"

PROJECT NORTH

H2M architects + engineers
1133 Westchester Avenue, Suite N-210
White Plains, NY 10605
914.358.5623 • www.h2m.com
NY Architecture & Landscape Architecture: No Certificate Required
NY Engineering Certificate of Authorization No.: 0018178

CONSULTANTS:

MARK	DATE	DESCRIPTION

STATE OF NEW YORK
JOHN C. MORRIS III
057554-1
LICENSED PROFESSIONAL ENGINEER

05/31/2028
Exp. Date

J. CHRIS MORRIS III, P.E.
NY PROFESSIONAL ENGINEER Lic. No. 057554

"IN ACCORDANCE WITH ARTICLE 145, SECTION 7209 OF THE NYS EDUCATION LAW, ALTERATION OF THIS DOCUMENT EXCEPT BY A LICENSED PROFESSIONAL IS ILLEGAL."

DESIGNED BY:	DRAWN BY:	CHECKED BY:	REVIEWED BY:
W. MAGIERA	W. MAGIERA	K. WEILER	C. MORRIS

PROJECT No:	DATE:	SCALE:
SMSD2507	OCTOBER 2026	AS SHOWN

CLIENT

SOMERS CENTRAL SCHOOL DISTRICT

VARIOUS UPGRADES AT SOMERS MIDDLE SCHOOL

250 US-202
SOMERS, NY 10589

SED#: 66-21-01-06-0-001-021

CONTRACT

CONTRACT M
MECHANICAL CONSTRUCTION

STATUS

FOR BID

SHEET TITLE


MECHANICAL
PARTIAL SECOND FLOOR AND ROOF NEW WORK PLANS

DRAWING No.

MS-M 117.00

C:\Users\wmagiera\Documents_Revit Backup\SMSD2507_Central25_M_wmagieraSNDSX.rvt


10/29/2026 2:42:46 PM

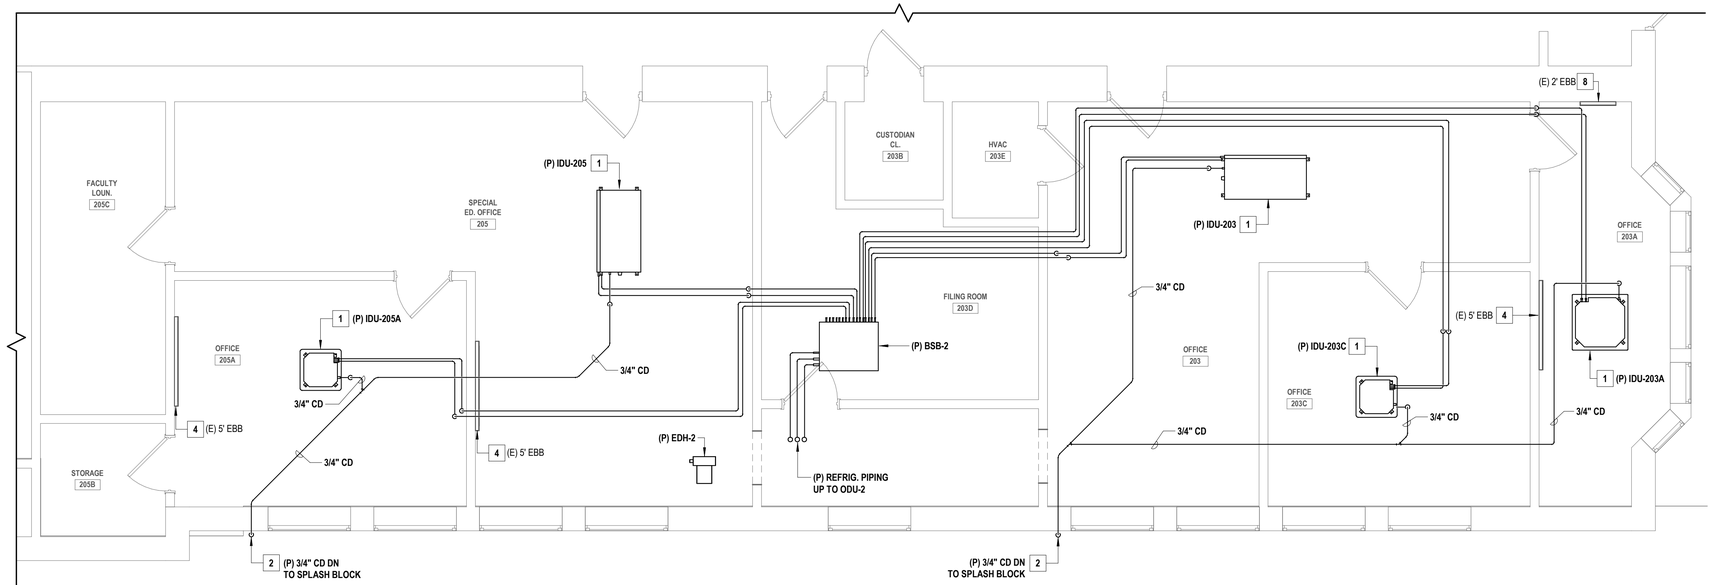

1 PARTIAL SECOND FLOOR PIPING PLAN - SPECIAL EDUCATION OFFICES

SCALE: 1/4" = 1'-0"

PROJECT NORTH

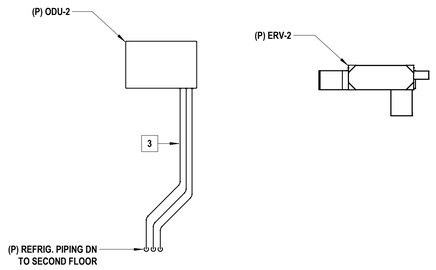

2 PARTIAL ROOF PIPING PLAN - SPECIAL EDUCATION OFFICES

SCALE: 1/4" = 1'-0"


PROJECT NORTH

GENERAL NOTES

1. THE EXISTING CONDITIONS SHOWN ON THE CONTRACT DRAWINGS ARE BASED ON LIMITED FIELD SURVEY AND EXISTING DOCUMENTATION. THE CONTRACTOR SHALL BE RESPONSIBLE FOR VERIFICATION OF ALL EXISTING CONDITIONS PRIOR TO THE COMMENCEMENT OF DEMOLITION / NEW WORK AND THE PURCHASE OF NEW EQUIPMENT. SHOULD THERE BE A CONFLICT. THE CONTRACTOR SHALL ALERT THE ARCHITECT / ENGINEER IN WRITING.
2. THE CONTRACTOR SHALL TAKE CARE NOT TO DAMAGE ADJOINING SURFACES OUTSIDE OF THE CONTRACT AREA OR SCOPE OF WORK. THE CONTRACTOR SHALL BE RESPONSIBLE TO RESTORE EXISTING CONDITIONS AND/OR FINISHES DAMAGED DURING CONSTRUCTION, INCLUDING PATCHING AND PAINTING DEEMED NECESSARY BY THE ARCHITECT AT NO ADDITIONAL COST TO THE OWNER.
3. THE CONTRACTOR SHALL REMOVE AND DISPOSE OF ALL CONSTRUCTION DEBRIS AND UNWANTED MATERIAL LEGALLY OFF-SITE IN ACCORDANCE WITH THE PROJECT SPECIFICATIONS.
4. THE CONTRACTOR SHALL TAKE ALL NECESSARY MEASURES TO MAINTAIN THE ROOF WARRANTY.
5. THE CONTRACTOR SHALL TAKE CARE TO INSTALL ALL NEW ROOFTOP EQUIPMENT A MINIMUM OF 10'-0" AWAY FROM ALL ROOF EDGES.
6. THE CONTRACTOR SHALL FURNISH AND INSTALL NEW EQUIPMENT IN ACCORDANCE WITH THE MANUFACTURER'S SERVICE AND OPERATING CLEARANCES, RECOMMENDATIONS, INSTALLATION INSTRUCTIONS, AND PREVAILING CODE.
7. THE CONTRACTOR SHALL COORDINATE ALL CEILING-MOUNTED EQUIPMENT (DIFFUSERS, GRILLES, ETC.) WITH ALL EXISTING AND NEW EQUIPMENT, INCLUDING LIGHT FIXTURES, FIRE ALARM DEVICES, AND THE CEILING GRID.
8. THE CONTRACTOR SHALL FURNISH AND INSTALL DUCT / PIPING SUPPORTS AS REQUIRED. MINIMUM EVERY 10'-0" AND CHANGE IN DIRECTION.

X MECHANICAL NEW WORK KEYNOTES

1. THE CONTRACTOR SHALL FURNISH AND INSTALL NEW VRF INDOOR CASSETTE IN APPROXIMATELY THIS LOCATION. ROUTE REFRIGERANT PIPING AS INDICATED ON THE DRAWINGS. SIZE PIPING AS PER THE MANUFACTURER'S INSTALLATION INSTRUCTIONS AND RECOMMENDATIONS. FIELD-COORDINATE FINAL PIPE ROUTING WITH THE DUCTWORK SHOWN ON THE DUCTWORK DRAWINGS.
2. THE CONTRACTOR SHALL FURNISH AND INSTALL NEW CONDENSATE DRAIN PIPING TO SERVE THE NEW VRF INDOOR CASSETTES. SIZE PIPING AS INDICATED ON THE DRAWINGS. CONDENSATE PIPING SHALL DISCHARGE TO A NEW PRE-CAST SPLASH BLOCK IN COURTYARD AREA. PROVIDE CONDENSATE DRAIN PIPING CLEAN-OUTS AT EVERY CHANGE IN DIRECTION.
3. THE CONTRACTOR SHALL FURNISH AND INSTALL NEW REFRIGERANT PIPING, VALVES, INSULATION AND RELATED APPURTENANCES TO SERVE "ODU-1" AND THE NEW VRF HEAT RECOVERY SYSTEM. PROVIDE ROOFTOP PIPING SUPPORTS MINIMUM EVERY 10 FEET AND CHANGE IN DIRECTION. THE CONTRACTOR SHALL PROVIDE PIPE PORTAL / PIPE CURB ASSEMBLY (MANUFACTURED BY PATE, SIGRIST, OR APPROVED EQUAL). INSTALL AS PER THE MANUFACTURER'S INSTALLATION INSTRUCTIONS.
4. EXISTING TO REMAIN.

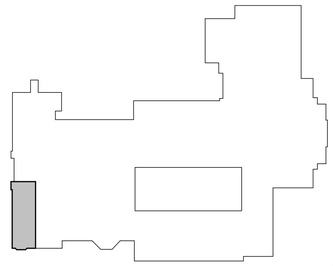

KEY PLAN

SCALE: 1" = 100'-0"

PROJECT NORTH

H2M architects + engineers
1133 Westchester Avenue, Suite N-210
White Plains, NY 10605
914.358.5623 • www.h2m.com
NY Architecture & Landscape Architecture: No Certificate Required
NY Engineering Certificate of Authorization No.: 0018178

CONSULTANTS:

MARK	DATE	DESCRIPTION

STATE OF NEW YORK · JOHN C. MORRIS III · LICENSED PROFESSIONAL ENGINEER · 057554-1

05/31/2028
Exp. Date

J. CHRIS MORRIS III, P.E.
NY PROFESSIONAL ENGINEER Lic. No. 057554

"IN ACCORDANCE WITH ARTICLE 145, SECTION 7209 OF THE NYS EDUCATION LAW, ALTERATION OF THIS DOCUMENT EXCEPT BY A LICENSED PROFESSIONAL IS ILLEGAL."

DESIGNED BY:	DRAWN BY:	CHECKED BY:	REVIEWED BY:
W. MAGIERA	W. MAGIERA	K. WEILER	C. MORRIS

PROJECT No:	DATE:	SCALE:
SMSD2507	OCTOBER 2026	AS SHOWN

CLIENT

SOMERS CENTRAL SCHOOL DISTRICT

VARIOUS UPGRADES AT SOMERS MIDDLE SCHOOL

250 US-202
SOMERS, NY 10589

SED#: 66-21-01-06-0-001-021

CONTRACT

CONTRACT M
MECHANICAL CONSTRUCTION

STATUS

FOR BID

SHEET TITLE


MECHANICAL
PARTIAL SECOND FLOOR AND ROOF NEW WORK PLANS

DRAWING No.

MS-M 118.00

C:\Users\wmagiera\Documents_Revit Backup\SMSD2507_Central25_M_wmagieraSNDSX.rvt

10/29/2026 2:42:46 PM

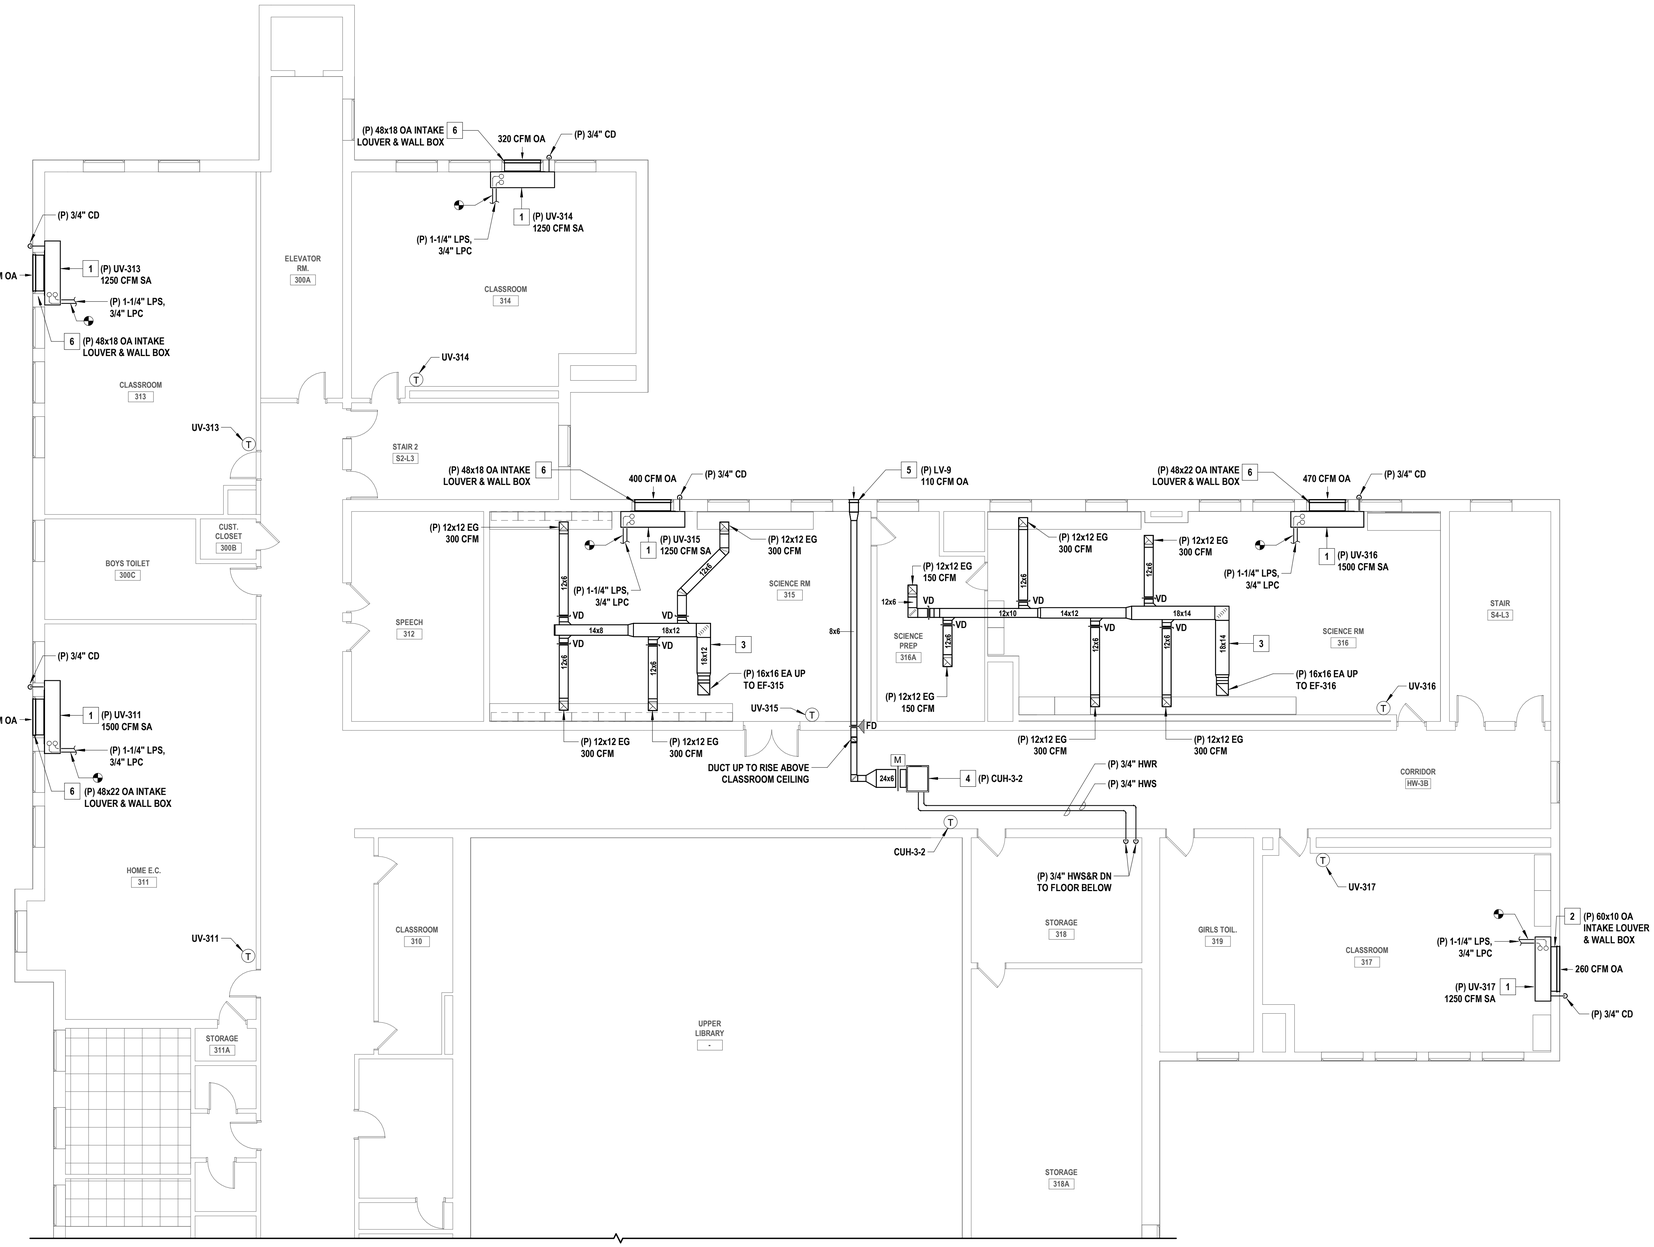

1 PARTIAL THIRD FLOOR NEW WORK PLAN - CLASSROOMS

SCALE: 1/8" = 1'-0"


PROJECT NORTH

GENERAL NOTES

1. THE EXISTING CONDITIONS SHOWN ON THE CONTRACT DRAWINGS ARE BASED ON LIMITED FIELD SURVEY AND EXISTING DOCUMENTATION. THE CONTRACTOR SHALL BE RESPONSIBLE FOR VERIFICATION OF ALL EXISTING CONDITIONS PRIOR TO THE COMMENCEMENT OF DEMOLITION / NEW WORK AND THE PURCHASE OF NEW EQUIPMENT. SHOULD THERE BE A CONFLICT. THE CONTRACTOR SHALL ALERT THE ARCHITECT / ENGINEER IN WRITING.
2. THE CONTRACTOR SHALL TAKE CARE NOT TO DAMAGE ADJOINING SURFACES OUTSIDE OF THE CONTRACT AREA OR SCOPE OF WORK. THE CONTRACTOR SHALL BE RESPONSIBLE TO RESTORE EXISTING CONDITIONS AND/OR FINISHES DAMAGED DURING CONSTRUCTION, INCLUDING PATCHING AND PAINTING DEEMED NECESSARY BY THE ARCHITECT AT NO ADDITIONAL COST TO THE OWNER.
3. THE CONTRACTOR SHALL REMOVE AND DISPOSE OF ALL CONSTRUCTION DEBRIS AND UNWANTED MATERIAL LEGALLY OFF-SITE IN ACCORDANCE WITH THE PROJECT SPECIFICATIONS.
4. THE CONTRACTOR SHALL TAKE ALL NECESSARY MEASURES TO MAINTAIN THE ROOF WARRANTY.
5. THE CONTRACTOR SHALL TAKE CARE TO INSTALL ALL NEW ROOFTOP EQUIPMENT A MINIMUM OF 10'-0" AWAY FROM ALL ROOF EDGES.
6. THE CONTRACTOR SHALL FURNISH AND INSTALL NEW EQUIPMENT IN ACCORDANCE WITH THE MANUFACTURER'S SERVICE AND OPERATING CLEARANCES, RECOMMENDATIONS, INSTALLATION INSTRUCTIONS, AND PREVAILING CODE.
7. THE CONTRACTOR SHALL COORDINATE ALL CEILING-MOUNTED EQUIPMENT (DIFFUSERS, GRILLES, ETC.) WITH ALL EXISTING AND NEW EQUIPMENT, INCLUDING LIGHT FIXTURES, FIRE ALARM DEVICES, AND THE CEILING GRID.
8. THE CONTRACTOR SHALL FURNISH AND INSTALL DUCT / PIPING SUPPORTS AS REQUIRED. MINIMUM EVERY 10'-0" AND CHANGE IN DIRECTION.
9. FOR ALL NEW CONDENSATE DRAIN PIPING CONNECTIONS TO NEW UNIT VENTILATORS, THE INTENTION IS TO INSTALL PIPING TO EXTEND APPROXIMATELY 6" FROM THE EXTERIOR WALL, AND TERMINATE WITH A 90-DEGREE ELBOW FACING DOWNWARD. PIPING TO BE CAPPED AS COOLING COILS ARE TO BE CONNECTED AS PART OF A FUTURE PROJECT.

X MECHANICAL NEW WORK KEYNOTES

1. THE CONTRACTOR SHALL FURNISH AND INSTALL NEW FLOOR-MOUNTED STEAM UNIT VENTILATOR WITH DX COOLING COILS FOR FUTURE CONNECTION TO CONDENSING UNIT. UNIT VENTILATOR TO BE PROVIDED WITH FULL ADAPTER BACK FOR WALL BOX / LOUVER ALIGNMENTS. PROVIDE EACH UNIT VENTILATOR WITH A REMOTE, WALL-MOUNTED THERMOSTAT. FURNISH AND INSTALL ALL REQUIRED STEAM AND CONDENSATE RETURN PIPING, VALVES, FITTINGS, AND ALL REQUIRED APPURTENANCES BACK TO THE NEAREST PIPING MAINS (FIELD VERIFY PIPING CONNECTION LOCATIONS). SIZE STEAM AND CONDENSATE RETURN PIPING AS INDICATED ON THE DRAWINGS. FURNISH AND INSTALL NEW CAPPED 3/4" CONDENSATE DRAIN PIPING FOR EACH UV. COORDINATE FINAL INSTALLATION LOCATION WITH ARCHITECTURAL DRAWINGS AND EXISTING / NEW CASEWORK. INTERFACE THE UV WITH THE BUILDING'S EXISTING ATC/DDC SYSTEM.
2. THE CONTRACTOR SHALL FURNISH AND INSTALL NEW WALL BOX AND OUTSIDE AIR INTAKE LOUVER FOR THE NEW UNIT VENTILATOR. SIZE WALL BOX AND LOUVER AS PER THE MANUFACTURER'S INSTRUCTIONS.
3. THE CONTRACTOR SHALL FURNISH AND INSTALL NEW EXHAUST DUCTWORK AS INDICATED ON THE DRAWINGS, INCLUDING ALL DUCT MAINS, BRANCH DUCTWORK, DUCT HANGERS AND SUPPORTS, VOLUME DAMPERS, EXHAUST GRILLES, AND ALL REQUIRED APPURTENANCES. COORDINATE FINAL INSTALLATION LOCATION WITH THE ARCHITECT'S REFLECTED CEILING PLANS AND EXISTING ABOVE-CEILING CONDITIONS.
4. THE CONTRACTOR SHALL FURNISH AND INSTALL A NEW CEILING-MOUNTED HOT WATER CABINET UNIT HEATER (CUH) TO SERVE THE EXISTING CORRIDOR. FURNISH AND INSTALL NEW HOT WATER SUPPLY AND RETURN PIPING AS INDICATED ON THE DRAWINGS TO CONNECT THE NEW CABINET HEATER INTO THE BUILDING'S EXISTING HOT WATER SYSTEM. THE CONTRACTOR SHALL FIELD VERIFY FINAL LOCATION OF NEW CUH IN EXISTING CEILING GRID. SEE EQUIPMENT SCHEDULE FOR ADDITIONAL INFORMATION. INTERFACE THE CABINET HEATER WITH THE BUILDING'S EXISTING ATC/DDC SYSTEM. FURNISH AND INSTALL A NEW REMOTE, WALL-MOUNTED THERMOSTAT IN A LOCKABLE, TAMPER-PROOF ENCLOSURE.
5. THE CONTRACTOR SHALL FURNISH AND INSTALL A NEW OUTSIDE AIR INTAKE LOUVER TO SERVE THE HOT WATER CABINET UNIT HEATER. FIELD-COORDINATE FINAL ROUTING OF ASSOCIATED OUTSIDE AIR INTAKE DUCTWORK.
6. THE CONTRACTOR SHALL FURNISH AND INSTALL A NEW CUSTOM WALL BOX AND OUTSIDE AIR INTAKE LOUVER FOR THE NEW UNIT VENTILATOR. WALL BOX AND LOUVER SHALL BE SIZED AS PER THE DRAWINGS. LOUVER MODEL SHALL BE GREENHECK "ESD-435" TO ENSURE ALL UNIT VENTILATOR LOUVERS ARE IDENTICAL.

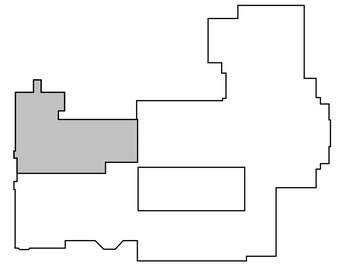

KEY PLAN

SCALE: 1" = 100'-0"

PROJECT NORTH

H2M architects + engineers

1133 Westchester Avenue, Suite N-210
White Plains, NY 10605
914.358.5623 • www.h2m.com
NY Architecture & Landscape Architecture: No Certificate Required
NY Engineering Certificate of Authorization No.: 0018178

CONSULTANTS:

MARK	DATE	DESCRIPTION

STATE OF NEW YORK · JOHN C. MORRIS III · LICENSED PROFESSIONAL ENGINEER · 057554-1

05/31/2028
Exp. Date

J. CHRIS MORRIS III, P.E.
NY PROFESSIONAL ENGINEER Lic. No. 057554

"IN ACCORDANCE WITH ARTICLE 145, SECTION 7209 OF THE NYS EDUCATION LAW, ALTERATION OF THIS DOCUMENT EXCEPT BY A LICENSED PROFESSIONAL IS ILLEGAL."

DESIGNED BY:	DRAWN BY:	CHECKED BY:	REVIEWED BY:
W. MAGIERA	W. MAGIERA	K. WEILER	C. MORRIS

PROJECT No:	DATE:	SCALE:
SMSD2507	OCTOBER 2026	AS SHOWN

CLIENT

SOMERS CENTRAL SCHOOL DISTRICT

VARIOUS UPGRADES AT SOMERS MIDDLE SCHOOL

250 US-202
SOMERS, NY 10589

SED#: 66-21-01-06-0-001-021

CONTRACT

CONTRACT M
MECHANICAL CONSTRUCTION

STATUS

FOR BID


SHEET TITLE

MECHANICAL
PARTIAL THIRD FLOOR NEW WORK PLAN

DRAWING No.

MS-M 119.00

C:\Users\wmagiera\Documents_Revit Backup\SMSD2507_Central25_M_wmagieraSNDSX.rvt
10/29/2026 2:42:47 PM

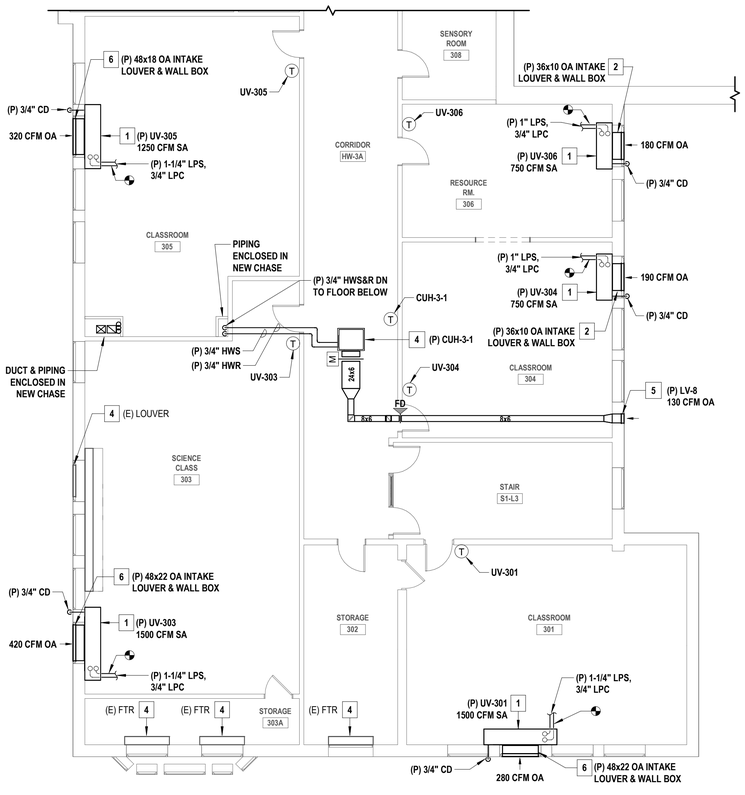

1 PARTIAL THIRD FLOOR NEW WORK PLAN - CLASSROOMS

SCALE: 1/8" = 1'-0"


PROJECT NORTH

GENERAL NOTES

1. THE EXISTING CONDITIONS SHOWN ON THE CONTRACT DRAWINGS ARE BASED ON LIMITED FIELD SURVEY AND EXISTING DOCUMENTATION. THE CONTRACTOR SHALL BE RESPONSIBLE FOR VERIFICATION OF ALL EXISTING CONDITIONS PRIOR TO THE COMMENCEMENT OF DEMOLITION / NEW WORK AND THE PURCHASE OF NEW EQUIPMENT. SHOULD THERE BE A CONFLICT. THE CONTRACTOR SHALL ALERT THE ARCHITECT / ENGINEER IN WRITING.
2. THE CONTRACTOR SHALL TAKE CARE NOT TO DAMAGE ADJOINING SURFACES OUTSIDE OF THE CONTRACT AREA OR SCOPE OF WORK. THE CONTRACTOR SHALL BE RESPONSIBLE TO RESTORE EXISTING CONDITIONS AND/OR FINISHES DAMAGED DURING CONSTRUCTION, INCLUDING PATCHING AND PAINTING DEEMED NECESSARY BY THE ARCHITECT AT NO ADDITIONAL COST TO THE OWNER.
3. THE CONTRACTOR SHALL REMOVE AND DISPOSE OF ALL CONSTRUCTION DEBRIS AND UNWANTED MATERIAL LEGALLY OFF-SITE IN ACCORDANCE WITH THE PROJECT SPECIFICATIONS.
4. THE CONTRACTOR SHALL TAKE ALL NECESSARY MEASURES TO MAINTAIN THE ROOF WARRANTY.
5. THE CONTRACTOR SHALL TAKE CARE TO INSTALL ALL NEW ROOFTOP EQUIPMENT A MINIMUM OF 10'-0" AWAY FROM ALL ROOF EDGES.
6. THE CONTRACTOR SHALL FURNISH AND INSTALL NEW EQUIPMENT IN ACCORDANCE WITH THE MANUFACTURER'S SERVICE AND OPERATING CLEARANCES, RECOMMENDATIONS, INSTALLATION INSTRUCTIONS, AND PREVAILING CODE.
7. THE CONTRACTOR SHALL COORDINATE ALL CEILING-MOUNTED EQUIPMENT (DIFFUSERS, GRILLES, ETC.) WITH ALL EXISTING AND NEW EQUIPMENT, INCLUDING LIGHT FIXTURES, FIRE ALARM DEVICES, AND THE CEILING GRID.
8. THE CONTRACTOR SHALL FURNISH AND INSTALL DUCT / PIPING SUPPORTS AS REQUIRED. MINIMUM EVERY 10'-0" AND CHANGE IN DIRECTION.
9. FOR ALL NEW CONDENSATE DRAIN PIPING CONNECTIONS TO NEW UNIT VENTILATORS, THE INTENTION IS TO INSTALL PIPING TO EXTEND APPROXIMATELY 6" FROM THE EXTERIOR WALL, AND TERMINATE WITH A 90-DEGREE ELBOW FACING DOWNWARD. PIPING TO BE CAPPED AS COOLING COILS ARE TO BE CONNECTED AS PART OF A FUTURE PROJECT.

X MECHANICAL NEW WORK KEYNOTES

1. THE CONTRACTOR SHALL FURNISH AND INSTALL NEW FLOOR-MOUNTED STEAM UNIT VENTILATOR WITH DX COOLING COILS FOR FUTURE CONNECTION TO CONDENSING UNIT. UNIT VENTILATOR TO BE PROVIDED WITH FULL ADAPTER BACK FOR WALL BOX / LOUVER ALIGNMENTS. PROVIDE EACH UNIT VENTILATOR WITH A REMOTE, WALL-MOUNTED THERMOSTAT. FURNISH AND INSTALL ALL REQUIRED STEAM AND CONDENSATE RETURN PIPING, VALVES, FITTINGS, AND ALL REQUIRED APPURTENANCES BACK TO THE NEAREST PIPING MAINS (FIELD VERIFY PIPING CONNECTION LOCATIONS). SIZE STEAM AND CONDENSATE RETURN PIPING AS INDICATED ON THE DRAWINGS. FURNISH AND INSTALL NEW CAPPED 3/4" CONDENSATE DRAIN PIPING FOR EACH UV. COORDINATE FINAL INSTALLATION LOCATION WITH ARCHITECTURAL DRAWINGS AND EXISTING / NEW CASEWORK. INTERFACE THE UV WITH THE BUILDING'S EXISTING ATC/DDC SYSTEM.
2. THE CONTRACTOR SHALL FURNISH AND INSTALL NEW WALL BOX AND OUTSIDE AIR INTAKE LOUVER FOR THE NEW UNIT VENTILATOR. SIZE FOR WALL BOX AND LOUVER SHALL BE AS PER THE MANUFACTURER'S INSTRUCTIONS.
3. THE CONTRACTOR SHALL FURNISH AND INSTALL A NEW CEILING-MOUNTED HOT WATER CABINET UNIT HEATER (CUH) TO SERVE THE EXISTING CORRIDOR. FURNISH AND INSTALL NEW HOT WATER SUPPLY AND RETURN PIPING AS INDICATED ON THE DRAWINGS TO CONNECT THE NEW CABINET HEATER INTO THE BUILDING'S EXISTING HOT WATER SYSTEM. THE CONTRACTOR SHALL FIELD VERIFY FINAL LOCATION OF NEW CUH IN EXISTING CEILING GRID. SEE EQUIPMENT SCHEDULE FOR ADDITIONAL INFORMATION. INTERFACE THE CABINET HEATER WITH THE BUILDING'S EXISTING ATC/DDC SYSTEM. FURNISH AND INSTALL A NEW REMOTE, WALL-MOUNTED THERMOSTAT IN A LOCKABLE, TAMPER-PROOF ENCLOSURE.
4. EXISTING TO REMAIN.
5. THE CONTRACTOR SHALL FURNISH AND INSTALL A NEW OUTSIDE AIR INTAKE LOUVER TO SERVE THE HOT WATER CABINET UNIT HEATER. FIELD-COORDINATE FINAL ROUTING OF ASSOCIATED OUTSIDE AIR INTAKE DUCTWORK.
6. THE CONTRACTOR SHALL FURNISH AND INSTALL A NEW CUSTOM WALL BOX AND OUTSIDE AIR INTAKE LOUVER FOR THE NEW UNIT VENTILATOR. WALL BOX AND LOUVER SHALL BE SIZED AS PER THE DRAWINGS. LOUVER MODEL SHALL BE GREENHECK "ESD-435" TO ENSURE ALL UNIT VENTILATOR LOUVERS ARE IDENTICAL.

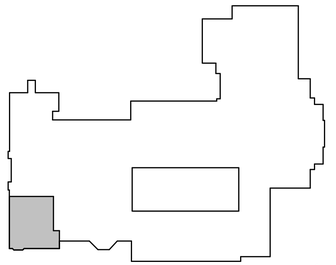

KEY PLAN

SCALE: 1" = 100'-0"

PROJECT NORTH

H2M architects + engineers
1133 Westchester Avenue, Suite N-210
White Plains, NY 10605
914.358.5623 • www.h2m.com
NY Architecture & Landscape Architecture: No Certificate Required
NY Engineering Certificate of Authorization No.: 0018178

CONSULTANTS:

MARK	DATE	DESCRIPTION

STATE OF NEW YORK · JOHN C. MORRIS III · LICENSED PROFESSIONAL ENGINEER · 057554-1

05/31/2028 Exp. Date

J. CHRIS MORRIS III, P.E.
NY PROFESSIONAL ENGINEER Lic. No. 057554

"IN ACCORDANCE WITH ARTICLE 145, SECTION 7209 OF THE NYS EDUCATION LAW, ALTERATION OF THIS DOCUMENT EXCEPT BY A LICENSED PROFESSIONAL IS ILLEGAL."

DESIGNED BY:	DRAWN BY:	CHECKED BY:	REVIEWED BY:
W. MAGIERA	W. MAGIERA	K. WEILER	C. MORRIS

PROJECT No:	DATE:	SCALE:
SMSD2507	OCTOBER 2026	AS SHOWN

CLIENT

SOMERS CENTRAL SCHOOL DISTRICT

VARIOUS UPGRADES AT SOMERS MIDDLE SCHOOL

250 US-202
SOMERS, NY 10589

SED#: 66-21-01-06-0-001-021

CONTRACT

CONTRACT M
MECHANICAL CONSTRUCTION

STATUS

FOR BID


SHEET TITLE

MECHANICAL
PARTIAL THIRD FLOOR NEW WORK PLAN

DRAWING No.

MS-M 120.00

C:\Users\wmagiera\Documents_Revit Backup\SMSD2507_Central25_M_wmagieraSNDSX.rvt
10/29/2026 2:42:48 PM

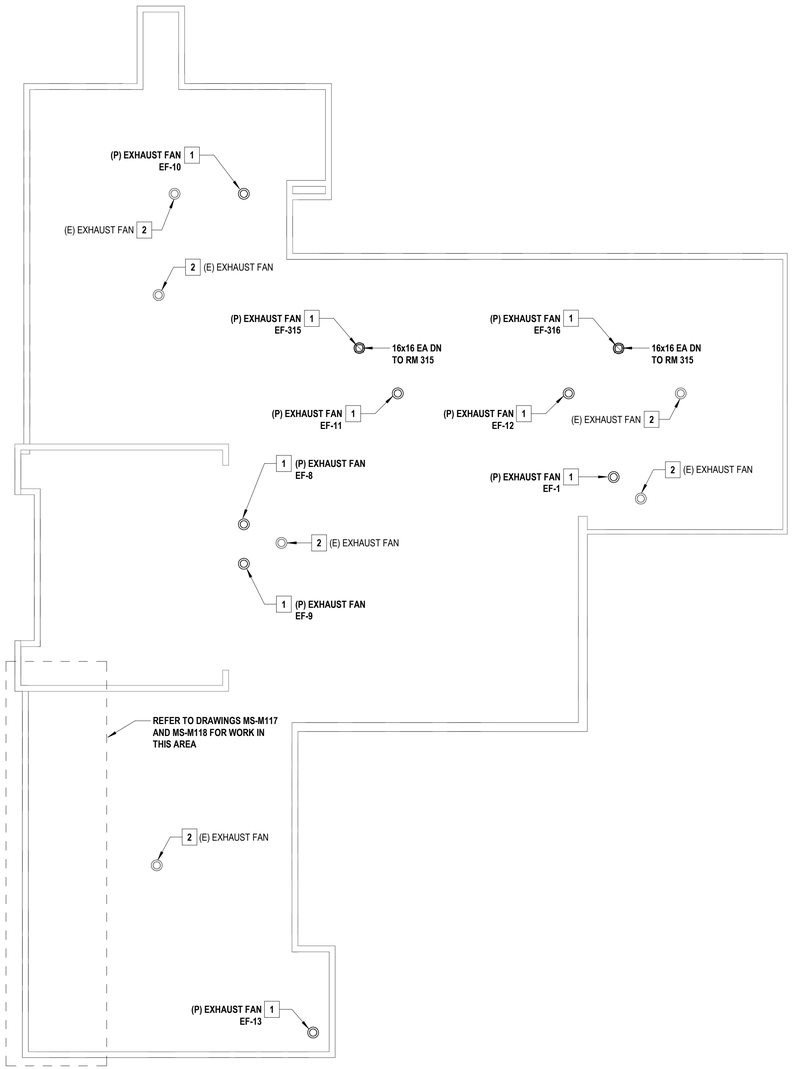

1 PARTIAL UPPER ROOF NEW WORK PLAN

SCALE: 1/16" = 1'-0"

PROJECT NORTH

2 PARTIAL LOWER ROOF NEW WORK PLAN

SCALE: 1/16" = 1'-0"


PROJECT NORTH

GENERAL NOTES

1. THE EXISTING CONDITIONS SHOWN ON THE CONTRACT DRAWINGS ARE BASED ON LIMITED FIELD SURVEY AND EXISTING DOCUMENTATION. THE CONTRACTOR SHALL BE RESPONSIBLE FOR VERIFICATION OF ALL EXISTING CONDITIONS PRIOR TO THE COMMENCEMENT OF DEMOLITION / NEW WORK AND THE PURCHASE OF NEW EQUIPMENT. SHOULD THERE BE A CONFLICT. THE CONTRACTOR SHALL ALERT THE ARCHITECT / ENGINEER IN WRITING.
2. THE CONTRACTOR SHALL TAKE CARE NOT TO DAMAGE ADJOINING SURFACES OUTSIDE OF THE CONTRACT AREA OR SCOPE OF WORK. THE CONTRACTOR SHALL BE RESPONSIBLE TO RESTORE EXISTING CONDITIONS AND/OR FINISHES DAMAGED DURING CONSTRUCTION, INCLUDING PATCHING AND PAINTING DEEMED NECESSARY BY THE ARCHITECT AT NO ADDITIONAL COST TO THE OWNER.
3. THE CONTRACTOR SHALL REMOVE AND DISPOSE OF ALL CONSTRUCTION DEBRIS AND UNWANTED MATERIAL LEGALLY OFF-SITE IN ACCORDANCE WITH THE PROJECT SPECIFICATIONS.
4. THE CONTRACTOR SHALL TAKE ALL NECESSARY MEASURES TO MAINTAIN THE ROOF WARRANTY.
5. THE CONTRACTOR SHALL TAKE CARE TO INSTALL ALL NEW ROOFTOP EQUIPMENT A MINIMUM OF 10'-0" AWAY FROM ALL ROOF EDGES.
6. THE CONTRACTOR SHALL FURNISH AND INSTALL NEW EQUIPMENT IN ACCORDANCE WITH THE MANUFACTURER'S SERVICE AND OPERATING CLEARANCES, RECOMMENDATIONS, INSTALLATION INSTRUCTIONS, AND PREVAILING CODE.
7. THE CONTRACTOR SHALL COORDINATE ALL CEILING-MOUNTED EQUIPMENT (DIFFUSERS, GRILLES, ETC.) WITH ALL EXISTING AND NEW EQUIPMENT, INCLUDING LIGHT FIXTURES, FIRE ALARM DEVICES, AND THE CEILING GRID.
8. THE CONTRACTOR SHALL FURNISH AND INSTALL DUCT / PIPING SUPPORTS AS REQUIRED. MINIMUM EVERY 10'-0" AND CHANGE IN DIRECTION.

X MECHANICAL NEW WORK KEYNOTES

1. THE CONTRACTOR SHALL FURNISH AND INSTALL NEW REPLACEMENT ROOF-MOUNTED EXHAUST FAN IN APPROXIMATELY THIS LOCATION. FURNISH AND INSTALL ON NEW APPROVED WIND-RATED ROOF CURB. RECONNECT TO EXISTING DUCTWORK AND CONTROLS. INTERFACE THE EXHAUST FAN WITH THE BUILDING'S EXISTING ATC/DDC SYSTEM.
2. EXISTING TO REMAIN.

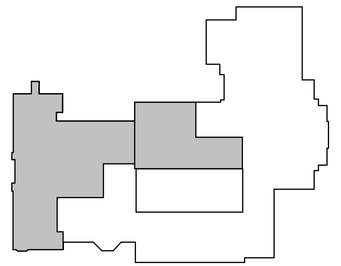

KEY PLAN

SCALE: 1" = 100'-0"

PROJECT NORTH

H2M architects + engineers
1133 Westchester Avenue, Suite N-210
White Plains, NY 10605
914.358.5623 • www.h2m.com
NY Architecture & Landscape Architecture: No Certificate Required
NY Engineering Certificate of Authorization No.: 0018178

CONSULTANTS:

MARK	DATE	DESCRIPTION

STATE OF NEW YORK · JOHN C. MORRIS III · 057554-1 · LICENSED PROFESSIONAL ENGINEER

05/31/2028
Exp. Date

J. CHRIS MORRIS III, P.E.
NY PROFESSIONAL ENGINEER Lic. No. 057554

"IN ACCORDANCE WITH ARTICLE 145, SECTION 7209 OF THE NYS EDUCATION LAW, ALTERATION OF THIS DOCUMENT EXCEPT BY A LICENSED PROFESSIONAL IS ILLEGAL."

DESIGNED BY:	DRAWN BY:	CHECKED BY:	REVIEWED BY:
W. MAGIERA	W. MAGIERA	K. WEILER	C. MORRIS

PROJECT No:	DATE:	SCALE:
SMSD2507	OCTOBER 2026	AS SHOWN

CLIENT

SOMERS CENTRAL SCHOOL DISTRICT

VARIOUS UPGRADES AT SOMERS MIDDLE SCHOOL

250 US-202
SOMERS, NY 10589

SED#: 66-21-01-06-0-001-021

CONTRACT

CONTRACT M
MECHANICAL CONSTRUCTION

STATUS

FOR BID

SHEET TITLE

MECHANICAL ROOF NEW WORK PLAN

DRAWING No.

MS-M 121.00


C:\Users\wmagiera\Documents_Revit Backup\SMSD2507_Central25_M_wmagieraSNDSX.rvt
10/29/2026 2:42:48 PM

X MECHANICAL NEW WORK KEYNOTES


1. THE CONTRACTOR SHALL FURNISH AND INSTALL A NEW CEILING-MOUNTED HOT WATER CABINET UNIT HEATER (CUH) TO SERVE THE EXISTING CORRIDOR. FURNISH AND INSTALL NEW HOT WATER SUPPLY AND RETURN PIPING AS INDICATED ON THE DRAWINGS TO CONNECT THE NEW CABINET HEATER INTO THE BUILDING'S EXISTING HOT WATER SYSTEM. THE CONTRACTOR SHALL FIELD VERIFY FINAL LOCATION OF NEW CUH IN EXISTING CEILING GRID. SEE EQUIPMENT SCHEDULE FOR ADDITIONAL INFORMATION. INTERFACE THE CABINET HEATER WITH THE BUILDING'S EXISTING ATC/DDC SYSTEM. FURNISH AND INSTALL A NEW REMOTE, WALL-MOUNTED THERMOSTAT IN A LOCKABLE, TAMPER-PROOF ENCLOSURE.
2. THE CONTRACTOR SHALL FURNISH AND INSTALL A NEW OUTSIDE AIR INTAKE LOUVER TO SERVE THE HOT WATER CABINET UNIT HEATER. FIELD-COORDINATE FINAL ROUTING OF ASSOCIATED OUTSIDE AIR INTAKE DUCTWORK.

GENERAL NOTES

1. THE EXISTING CONDITIONS SHOWN ON THE CONTRACT DRAWINGS ARE BASED ON LIMITED FIELD SURVEY AND EXISTING DOCUMENTATION. THE CONTRACTOR SHALL BE RESPONSIBLE FOR VERIFICATION OF ALL EXISTING CONDITIONS PRIOR TO THE COMMENCEMENT OF DEMOLITION / NEW WORK AND THE PURCHASE OF NEW EQUIPMENT. SHOULD THERE BE A CONFLICT. THE CONTRACTOR SHALL ALERT THE ARCHITECT / ENGINEER IN WRITING.
2. THE CONTRACTOR SHALL TAKE CARE NOT TO DAMAGE ADJOINING SURFACES OUTSIDE OF THE CONTRACT AREA OR SCOPE OF WORK. THE CONTRACTOR SHALL BE RESPONSIBLE TO RESTORE EXISTING CONDITIONS AND/OR FINISHES DAMAGED DURING CONSTRUCTION, INCLUDING PATCHING AND PAINTING DEEMED NECESSARY BY THE ARCHITECT AT NO ADDITIONAL COST TO THE OWNER.
3. THE CONTRACTOR SHALL REMOVE AND DISPOSE OF ALL CONSTRUCTION DEBRIS AND UNWANTED MATERIAL LEGALLY OFF-SITE IN ACCORDANCE WITH THE PROJECT SPECIFICATIONS.
4. THE CONTRACTOR SHALL TAKE ALL NECESSARY MEASURES TO MAINTAIN THE ROOF WARRANTY.
5. THE CONTRACTOR SHALL TAKE CARE TO INSTALL ALL NEW ROOFTOP EQUIPMENT A MINIMUM OF 10'-0" AWAY FROM ALL ROOF EDGES.
6. THE CONTRACTOR SHALL FURNISH AND INSTALL NEW EQUIPMENT IN ACCORDANCE WITH THE MANUFACTURER'S SERVICE AND OPERATING CLEARANCES, RECOMMENDATIONS, INSTALLATION INSTRUCTIONS, AND PREVAILING CODE.
7. THE CONTRACTOR SHALL COORDINATE ALL CEILING-MOUNTED EQUIPMENT (DIFFUSERS, GRILLES, ETC.) WITH ALL EXISTING AND NEW EQUIPMENT, INCLUDING LIGHT FIXTURES, FIRE ALARM DEVICES, AND THE CEILING GRID.
8. THE CONTRACTOR SHALL FURNISH AND INSTALL DUCT / PIPING SUPPORTS AS REQUIRED. MINIMUM EVERY 10'-0" AND CHANGE IN DIRECTION.

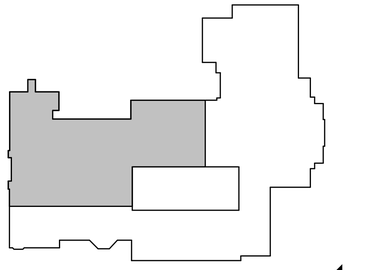

KEY PLAN
SCALE: 1" = 100'-0"
PROJECT NORTH

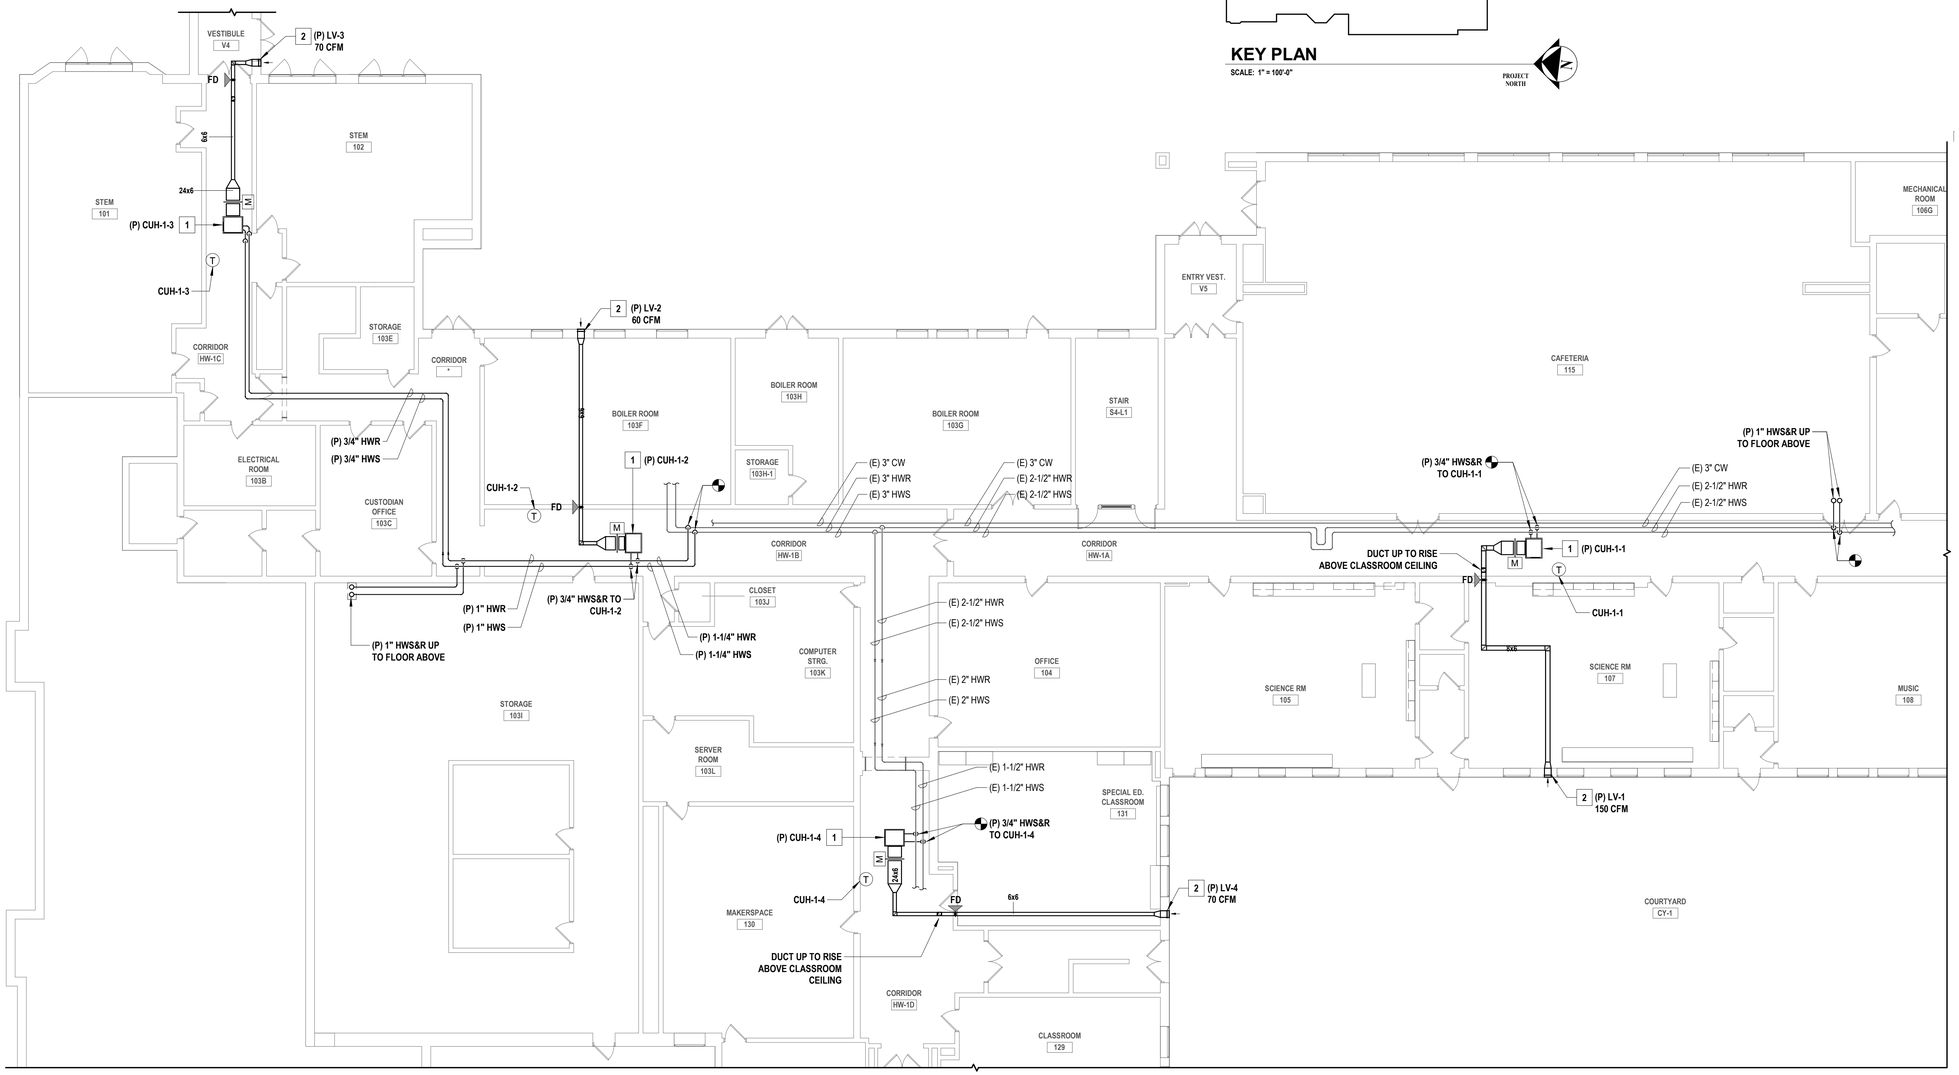

1 PARTIAL FIRST FLOOR NEW WORK PLAN - CORRIDORS
SCALE: 3/32" = 1'-0"
PROJECT NORTH

H2M architects + engineers
1133 Westchester Avenue, Suite N-210
White Plains, NY 10605
914.358.5623 • www.h2m.com
NY Architecture & Landscape Architecture: No Certificate Required
NY Engineering Certificate of Authorization No.: 0018178

CONSULTANTS:

MARK	DATE	DESCRIPTION

STATE OF NEW YORK · JOHN C. MORRIS III · 057554-1 · LICENSED PROFESSIONAL ENGINEER

05/31/2028
Exp. Date

J. CHRIS MORRIS III, P.E.
NY PROFESSIONAL ENGINEER Lic. No. 057554

"IN ACCORDANCE WITH ARTICLE 145, SECTION 7209 OF THE NYS EDUCATION LAW, ALTERATION OF THIS DOCUMENT EXCEPT BY A LICENSED PROFESSIONAL IS ILLEGAL."

DESIGNED BY:	DRAWN BY:	CHECKED BY:	REVIEWED BY:
W. MAGIERA	W. MAGIERA	K. WEILER	C. MORRIS

PROJECT No:	DATE:	SCALE:
SMSD2507	OCTOBER 2026	AS SHOWN

CLIENT

SOMERS CENTRAL SCHOOL DISTRICT

VARIOUS UPGRADES AT SOMERS MIDDLE SCHOOL

250 US-202
SOMERS, NY 10589

SED#: 66-21-01-06-0-001-021

CONTRACT

CONTRACT M
MECHANICAL CONSTRUCTION

STATUS

FOR BID


SHEET TITLE

MECHANICAL
FIRST FLOOR CORRIDOR NEW WORK PLAN

DRAWING No.

MS-M 122.00

C:\Users\wmagiera\Documents_Revit Backup\SMSD2507_Central25_M_wmagieraSN2SX.rvt
10/29/2026 2:42:49 PM

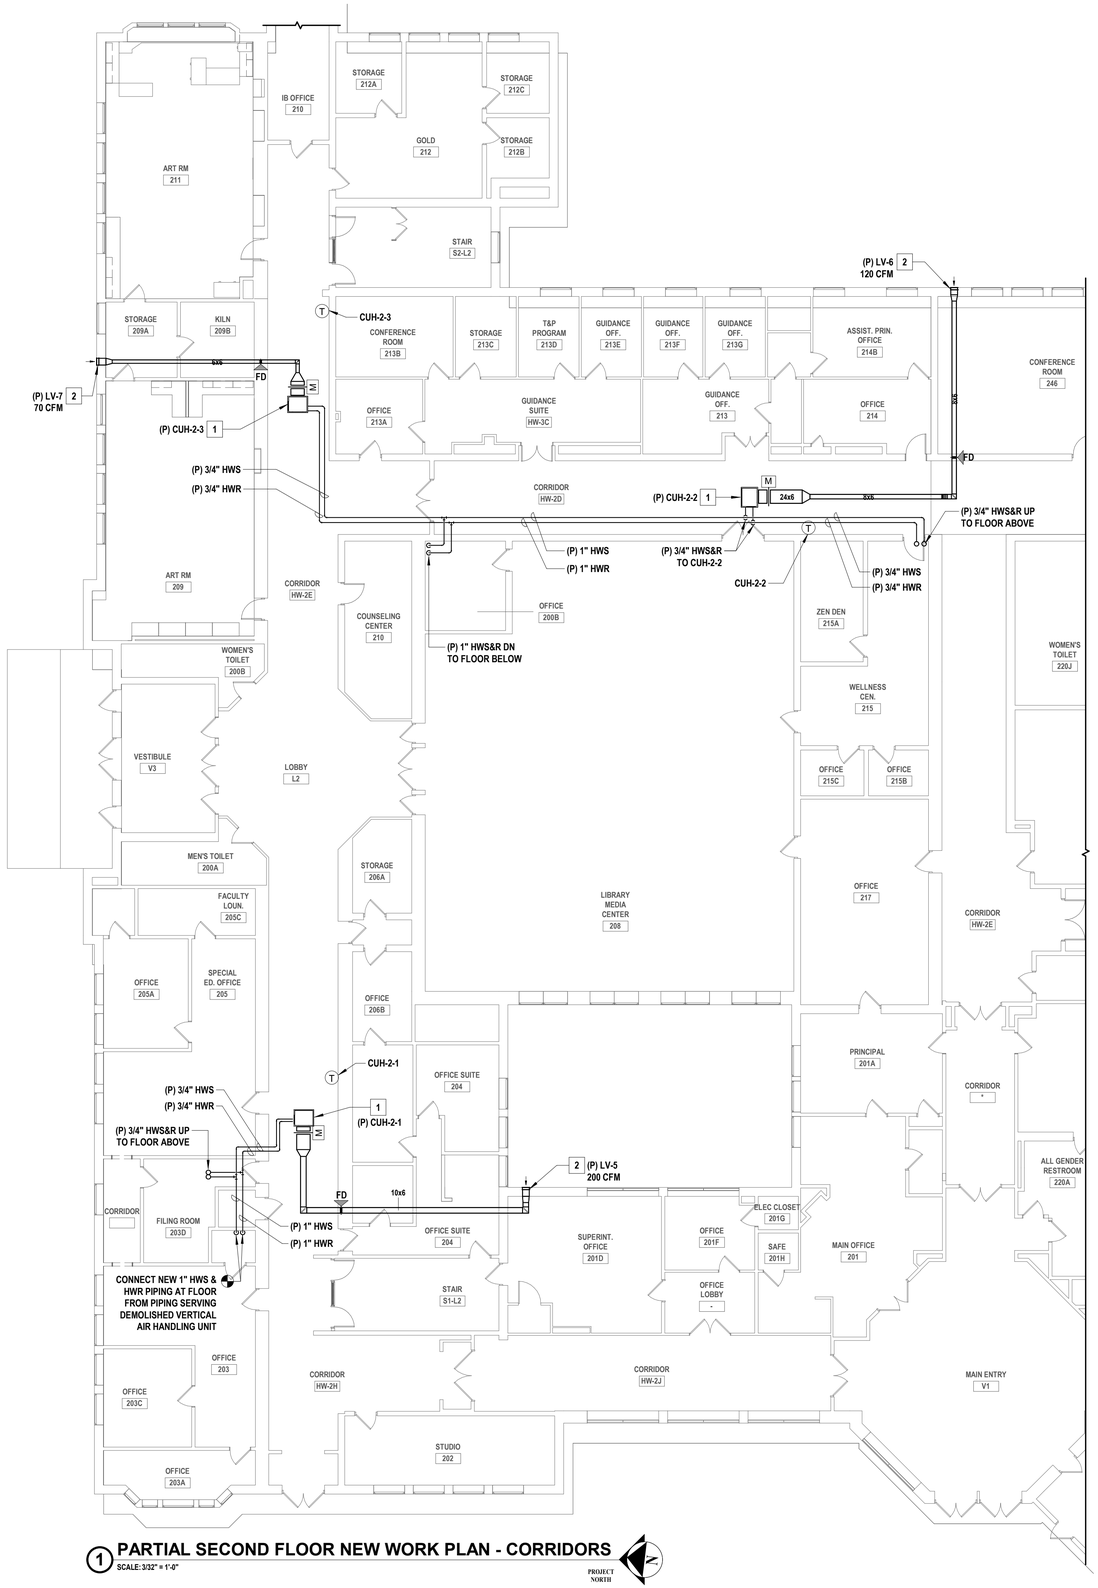

1 PARTIAL SECOND FLOOR NEW WORK PLAN - CORRIDORS

SCALE: 3/32" = 1'-0"


PROJECT NORTH

GENERAL NOTES

1. THE EXISTING CONDITIONS SHOWN ON THE CONTRACT DRAWINGS ARE BASED ON LIMITED FIELD SURVEY AND EXISTING DOCUMENTATION. THE CONTRACTOR SHALL BE RESPONSIBLE FOR VERIFICATION OF ALL EXISTING CONDITIONS PRIOR TO THE COMMENCEMENT OF DEMOLITION / NEW WORK AND THE PURCHASE OF NEW EQUIPMENT. SHOULD THERE BE A CONFLICT. THE CONTRACTOR SHALL ALERT THE ARCHITECT / ENGINEER IN WRITING.
2. THE CONTRACTOR SHALL TAKE CARE NOT TO DAMAGE ADJOINING SURFACES OUTSIDE OF THE CONTRACT AREA OR SCOPE OF WORK. THE CONTRACTOR SHALL BE RESPONSIBLE TO RESTORE EXISTING CONDITIONS AND/OR FINISHES DAMAGED DURING CONSTRUCTION, INCLUDING PATCHING AND PAINTING DEEMED NECESSARY BY THE ARCHITECT AT NO ADDITIONAL COST TO THE OWNER.
3. THE CONTRACTOR SHALL REMOVE AND DISPOSE OF ALL CONSTRUCTION DEBRIS AND UNWANTED MATERIAL LEGALLY OFF-SITE IN ACCORDANCE WITH THE PROJECT SPECIFICATIONS.
4. THE CONTRACTOR SHALL TAKE ALL NECESSARY MEASURES TO MAINTAIN THE ROOF WARRANTY.
5. THE CONTRACTOR SHALL TAKE CARE TO INSTALL ALL NEW ROOFTOP EQUIPMENT A MINIMUM OF 10'-0" AWAY FROM ALL ROOF EDGES.
6. THE CONTRACTOR SHALL FURNISH AND INSTALL NEW EQUIPMENT IN ACCORDANCE WITH THE MANUFACTURER'S SERVICE AND OPERATING CLEARANCES, RECOMMENDATIONS, INSTALLATION INSTRUCTIONS, AND PREVAILING CODE.
7. THE CONTRACTOR SHALL COORDINATE ALL CEILING-MOUNTED EQUIPMENT (DIFFUSERS, GRILLES, ETC.) WITH ALL EXISTING AND NEW EQUIPMENT, INCLUDING LIGHT FIXTURES, FIRE ALARM DEVICES, AND THE CEILING GRID.
8. THE CONTRACTOR SHALL FURNISH AND INSTALL DUCT / PIPING SUPPORTS AS REQUIRED. MINIMUM EVERY 10'-0" AND CHANGE IN DIRECTION.

X MECHANICAL NEW WORK KEYNOTES

1. THE CONTRACTOR SHALL FURNISH AND INSTALL A NEW CEILING-MOUNTED HOT WATER CABINET UNIT HEATER (CUH) TO SERVE THE EXISTING CORRIDOR. FURNISH AND INSTALL NEW HOT WATER SUPPLY AND RETURN PIPING AS INDICATED ON THE DRAWINGS TO CONNECT THE NEW CABINET HEATER INTO THE BUILDING'S EXISTING HOT WATER SYSTEM. THE CONTRACTOR SHALL FIELD VERIFY FINAL LOCATION OF NEW CUH IN EXISTING CEILING GRID. SEE EQUIPMENT SCHEDULE FOR ADDITIONAL INFORMATION. INTERFACE THE CABINET HEATER WITH THE BUILDING'S EXISTING ATC/DDC SYSTEM. FURNISH AND INSTALL A NEW REMOTE, WALL-MOUNTED THERMOSTAT IN A LOCKABLE, TAMPER-PROOF ENCLOSURE.
2. THE CONTRACTOR SHALL FURNISH AND INSTALL A NEW OUTSIDE AIR INTAKE LOUVER TO SERVE THE HOT WATER CABINET UNIT HEATER. FIELD-COORDINATE FINAL ROUTING OF ASSOCIATED OUTSIDE AIR INTAKE DUCTWORK.

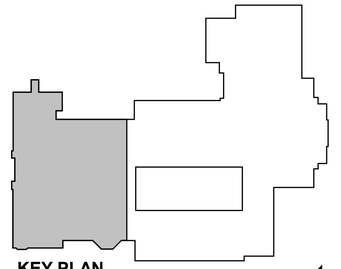

KEY PLAN

SCALE: 1" = 100'-0"

PROJECT NORTH

H2M architects + engineers
1133 Westchester Avenue, Suite N-210
White Plains, NY 10605
914.358.5623 • www.h2m.com
NY Architecture & Landscape Architecture: No Certificate Required
NY Engineering Certificate of Authorization No.: 0018178

CONSULTANTS:

MARK	DATE	DESCRIPTION

STATE OF NEW YORK · JOHN C. MORRIS III · LICENSED PROFESSIONAL ENGINEER · 057554-1

05/31/2028
Exp. Date

J. CHRIS MORRIS III, P.E.
NY PROFESSIONAL ENGINEER Lic. No. 057554

"IN ACCORDANCE WITH ARTICLE 145, SECTION 7209 OF THE NYS EDUCATION LAW, ALTERATION OF THIS DOCUMENT EXCEPT BY A LICENSED PROFESSIONAL IS ILLEGAL."

DESIGNED BY:	DRAWN BY:	CHECKED BY:	REVIEWED BY:
W. MAGIERA	W. MAGIERA	K. WEILER	C. MORRIS

PROJECT No:	DATE:	SCALE:
SMSD2507	OCTOBER 2026	AS SHOWN

CLIENT

SOMERS CENTRAL SCHOOL DISTRICT

VARIOUS UPGRADES AT SOMERS MIDDLE SCHOOL

250 US-202
SOMERS, NY 10589

SED#: 66-21-01-06-0-001-021

CONTRACT

CONTRACT M
MECHANICAL CONSTRUCTION

STATUS

FOR BID


SHEET TITLE

MECHANICAL
SECOND FLOOR CORRIDOR NEW WORK PLAN


DRAWING No.

MS-M 123.00

C:\Users\wmagiera\Documents_Revit Backup\SMSD2507_Central25_M_wmagieraSNDSX.rvt
10/29/2026 2:42:50 PM

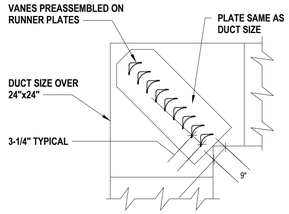



SQUARE ELBOW WITH TYPE "A" DOUBLE THICKNESS VANES

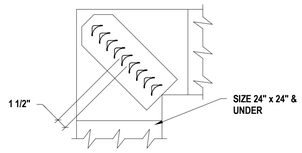

SQUARE ELBOW WITH TYPE "B" DOUBLE THICKNESS VANES.


PREFERENCE FOR SECURING EDGE 1ST WELD OR 2ND RIVET

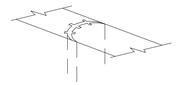

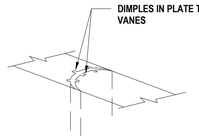


NOTE:

1. USE GALVANIZED STEEL FOR VANES IN EITHER STEEL OR ALUMINUM DUCTWORK.

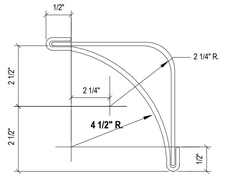

TYPE "A"

TYPE "A" DOUBLE THICKNESS VANES FOR USE IN DUCTS GREATER THAN 24" x 24" IN SIZE. USE SAME GAUGE GALVANIZED IRON AS DUCT NOT TO EXCEED 20 GAUGE.

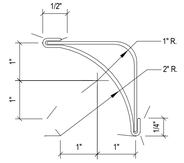


TYPE "B"


DOUBLE THICKNESS VANES FOR USE IN DUCTS 24" x 24" AND UNDER

1 TURNING VANES DETAIL

SCALE:NTS

HANGERS MUST NOT DEFORM DUCT SHAPE

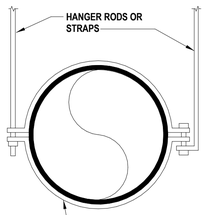


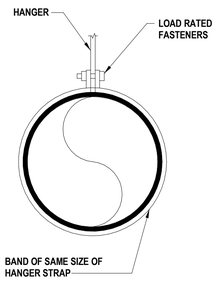

DUCT DIAMETER	BLK. OR GALV. ROD	GALV. STEEL STRAP
TO 10"	1/4"	1" X 22 GA.
11" TO 18"	1/4"	1" X 22 GA.
19" TO 24"	1/4"	1" X 22 GA.

NOTES:

1. SPACING 8'-0" ON CENTERS MAX

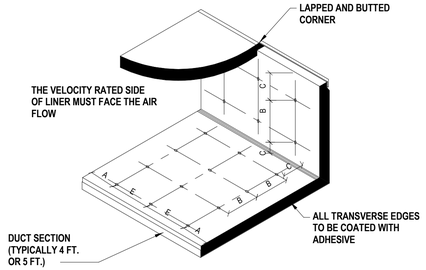


MAXIMUM SPACING FOR FASTENERS. ACTUAL INTERVALS ARE APPROXIMATE.

LINER ADHERED TO THE DUCT WITH 90% MIN. AREA COVERAGE OF ADHESIVE

VELOCITY*	DIMENSIONS			
	A	B	C	E
0-1500 FPM	3"	12"	4"	18"
1501-3500 FPM	3"	6"	4"	16"

* UNLESS A LOWER LEVEL IS SET BY MANUFACTURER OR LISTING AGENCY

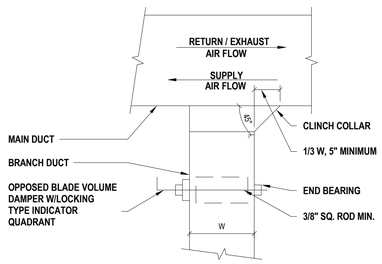



NOTES:

1. FURNISH THIS TYPE OF CONNECTION WHEN SINGLE LINE DUCTWORK IS INDICATED AS SHOWN FOR LOW PRESSURE BRANCHES WITH LESS THAN 33% CAPACITY OF MAIN DUCT.

2 BRANCH DUCT TAKEOFF DETAIL

SCALE:NTS

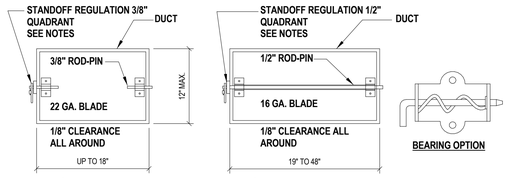

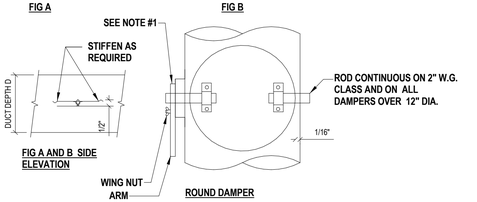

NOTES:

1. PROVIDE 2" HIGH STANDOFF REGULATORS FOR EXTERNALLY INSULATED DUCTWORK. PROVIDE REGULATORS WITH SEALS.
2. STANDOFF BASE HEIGHT TO MATCH INSULATION THICKNESS. BASE CONSTRUCTION 16 GAUGE.
3. RAPIT DAMPER REGULATORS AND JIFFY DAMPERS ARE NOT ACCEPTABLE ON RECTANGULAR OR ROUND DUCTWORK.


3 DUCT SUPPORT DETAILS

SCALE:NTS

MEMBER SHALL BE STRUCTURAL STEEL WITH SHAPES AND SIZES ADEQUATE TO SUPPORT THE WEIGHTS INTENDED. SUBMIT DRAWINGS FOR APPROVAL.

AUXILIARY STEEL


WELD AUXILIARY STEEL MEMBER TO EXISTING STEEL OR USE BOLTS

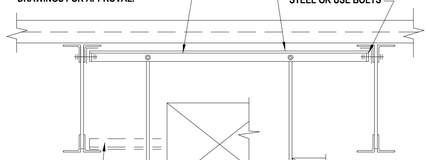

ALTERNATE SUPPORT LOCATION


TRAPEZE MEMBERS USED WHEN DUCTS ARE 43" AND OVER

SHEET METAL SCREWS TYP.

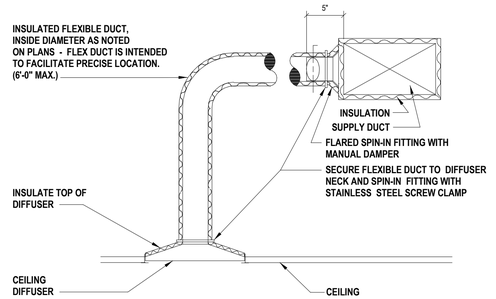

4 ROUND DUCT HANGER DETAIL

SCALE:NTS

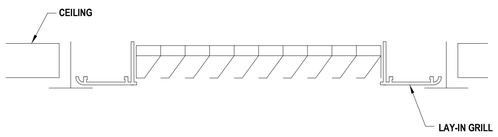



NOTES:


1. PROVIDE A GRILLE WITH A LAY-IN, ALUMINUM FRAME / BORDER.
2. PROVIDE CONCEALED SCREW HOLES IN NECK.


5 ACOUSTICAL LINER FASTENING DETAIL

SCALE:NTS

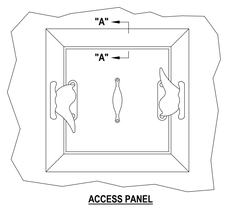

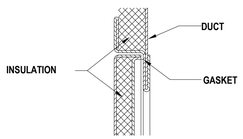

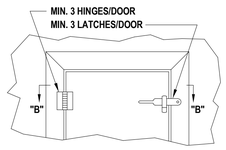

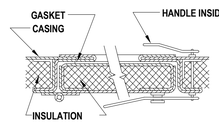


NOTES:

1. LATCHES SHALL BE OF THE WEDGE TYPE TO CLOSE DOORS TIGHTLY.
2. HINGES ON THE ACCESS DOORS SHALL HAVE NON-CORROSIVE PINS.
3. PROVIDE ACCESS DOORS ON AIR HANDLING UNITS AND DUCTWORK INSTALLED IN EQUIPMENT ROOMS. PROVIDE ACCESS PANELS ON ALL EQUIPMENT AND DUCTWORK INSTALLED ABOVE FINISHED CEILINGS WHERE SPACE LIMITATIONS DO NOT ALLOW HINGED DOORS TO OPEN.


6 VOLUME DAMPER DETAIL

SCALE:NTS

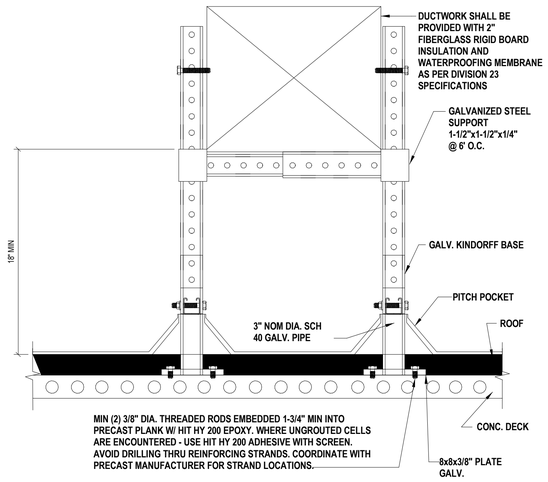

7 CEILING DIFFUSER DETAIL

SCALE:NTS

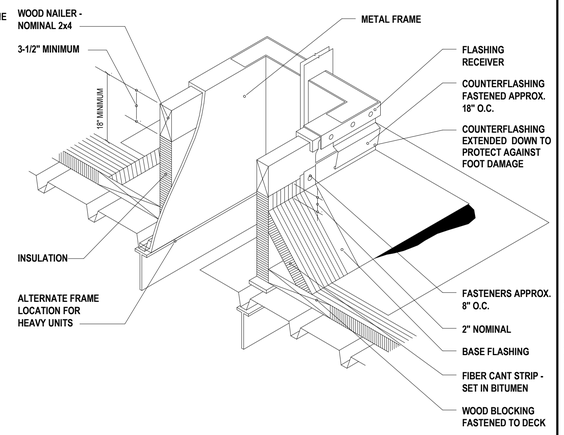

8 CEILING PLENUM TRANSFER GRILLE DETAIL

SCALE:NTS

9 ACCESS DOOR & PANEL DETAIL

SCALE:NTS

10 ROOF DUCT SUPPORT DETAIL

SCALE:NTS

11 ROOFTOP EQUIPMENT MOUNTING DETAIL

SCALE:NTS

H2M architects + engineers

1133 Westchester Avenue, Suite N-210
White Plains, NY 10605
914.358.5623 • www.h2m.com
NY Architecture & Landscape Architecture: No Certificate Required
NY Engineering Certificate of Authorization No.: 0018178

CONSULTANTS:

MARK	DATE	DESCRIPTION

STATE OF NEW YORK · JOHN C. MORRIS III · 057554-1 · LICENSED PROFESSIONAL ENGINEER

05/31/2028
Exp. Date

J. CHRIS MORRIS III, P.E.
NY PROFESSIONAL ENGINEER Lic. No. 057554

"IN ACCORDANCE WITH ARTICLE 145, SECTION 7209 OF THE NYS EDUCATION LAW, ALTERATION OF THIS DOCUMENT EXCEPT BY A LICENSED PROFESSIONAL IS ILLEGAL."

DESIGNED BY:	DRAWN BY:	CHECKED BY:	REVIEWED BY:
W. MAGIERA	W. MAGIERA	K. WEILER	C. MORRIS

PROJECT No:	DATE:	SCALE:
SMSD2507	OCTOBER 2026	AS SHOWN

CLIENT

SOMERS CENTRAL SCHOOL DISTRICT

VARIOUS UPGRADES AT SOMERS MIDDLE SCHOOL

250 US-202
SOMERS, NY 10589

SED#: 66-21-01-06-0-001-021

CONTRACT

CONTRACT M MECHANICAL CONSTRUCTION

STATUS

FOR BID


SHEET TITLE

MECHANICAL DETAILS

DRAWING No.


MS-M 500.00

C:\Users\wmagiera\Documents_Revit Backup\SMSD2507_Central25_M_wmagieraSNDSX.rvt
10/29/2026 2:42:51 PM

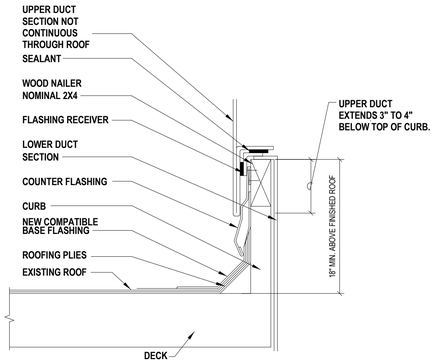

1 DUCTWORK ROOF PENETRATION DETAIL

SCALE:NTS

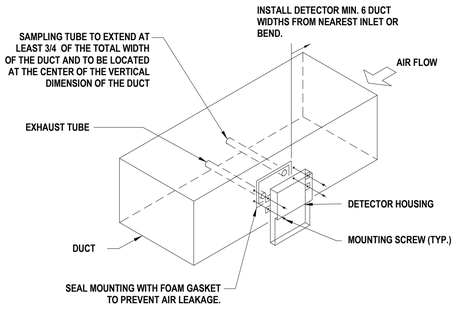


NOTES:

1. NEW DUCT SMOKE DETECTORS SHALL BE FURNISHED AND WIRED BY ELECTRICAL CONTRACTOR . INTERFACE OF NEW DUCT SMOKE DETECTORS WITH BUILDING FIRE ALARM SYSTEM BY ELECTRICAL CONTRACTOR.
2. NEW DUCT SMOKE DETECTOR SHALL BE INSTALLED IN DUCTWORK BY MECHANICAL CONTRACTOR.


2 DUCT SMOKE DETECTOR MOUNTING DETAIL

SCALE:NTS

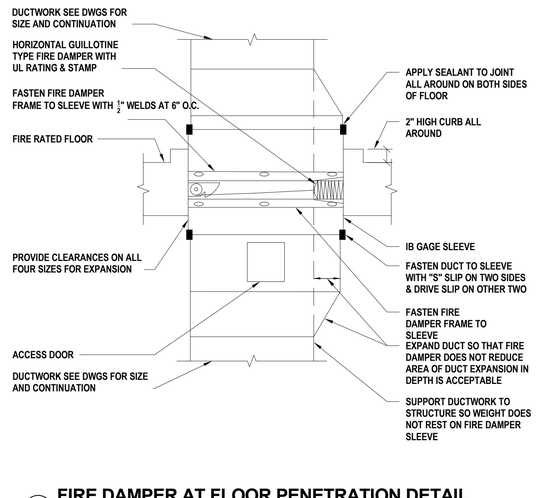

3 FIRE DAMPER AT FLOOR PENETRATION DETAIL

SCALE:NTS

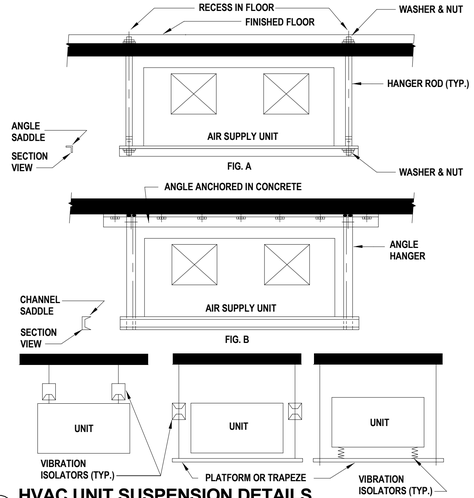

4 HVAC UNIT SUSPENSION DETAILS

SCALE:NTS

5 ROOFTOP PIPE SUPPORT DETAIL

SCALE:NTS

6 ROOFTOP EQUIPMENT RAIL DETAIL

SCALE:NTS

NOTES:


1. ALL ROOF PENETRATIONS TO BE PERFORMED BY EXISTING ROOF MANUFACTURER'S CERTIFIED INSTALLER TO MAINTAIN ROOF WARRANTY.
2. FURNISH & INSTALL GUY WIRE KIT (INCLUDING STRAPS, ANCHORS, & CABLES) FOR EXTENDED PIPING ABOVE THE ROOF.

7 ROOFTOP PIPE CURB ASSEMBLY DETAIL

SCALE:NTS

8 PIPE HANGER DETAIL


SCALE:NTS

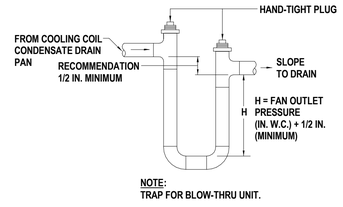

THE CONTRACTOR SHALL FURNISH AND INSTALL CONDENSATE DRAIN PIPING AS PER HVAC EQUIPMENT MANUFACTURER'S INSTALLATIONS INSTRUCTIONS / RECOMMENDATIONS AND ALL APPLICABLE CODES.


9 CONDENSATE DRAIN PIPING DETAIL

SCALE:NTS

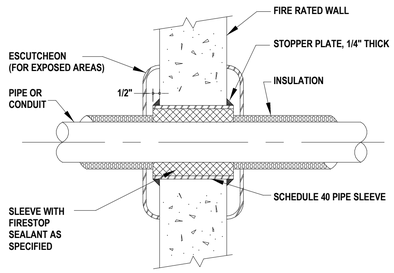


10 PIPE / CONDUIT PENETRATION THROUGH FIRE-RATED WALLS DETAIL

SCALE:NTS

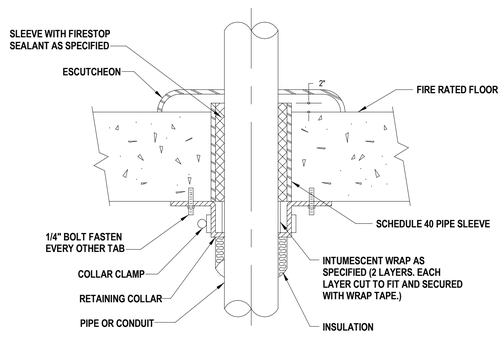

11 PIPE / CONDUIT PENETRATION THROUGH FLOORS DETAIL

SCALE:NTS

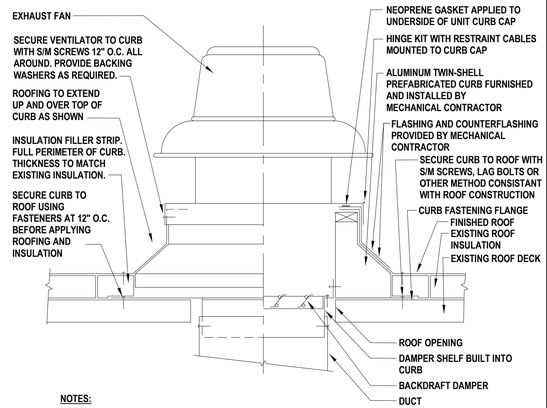

NOTES:

1. CURBS AND EXHAUST FANS SHALL BE FROM THE SAME MANUFACTURER.
2. ROOF OPENING IN ACCORDANCE WITH THE MANUFACTURER'S APPROVED SHOP DRAWINGS. MECHANICAL CONTRACTOR SHALL RE-USE OR MODIFY EXISTING ROOF OPENING WHERE POSSIBLE.
3. ALL FLASHING AND ROOF WORK BY MECHANICAL CONTRACTOR.

12 DOWNBLAST EXHAUST FAN & CURB DETAIL

SCALE:NTS

H2M architects + engineers
1133 Westchester Avenue, Suite N-210
White Plains, NY 10605
914.358.5623 • www.h2m.com
NY Architecture & Landscape Architecture: No Certificate Required
NY Engineering Certificate of Authorization No.: 0018178

CONSULTANTS:

MARK	DATE	DESCRIPTION

STATE OF NEW YORK · JOHN C. MORRIS III · LICENSED PROFESSIONAL ENGINEER · 057554-1

05/31/2028
Exp. Date

J. CHRIS MORRIS III, P.E.
NY PROFESSIONAL ENGINEER Lic. No. 057554

"IN ACCORDANCE WITH ARTICLE 145, SECTION 7209 OF THE NYS EDUCATION LAW, ALTERATION OF THIS DOCUMENT EXCEPT BY A LICENSED PROFESSIONAL IS ILLEGAL."

DESIGNED BY:	DRAWN BY:	CHECKED BY:	REVIEWED BY:
W. MAGIERA	W. MAGIERA	K. WEILER	C. MORRIS

PROJECT No:	DATE:	SCALE:
SMSD2507	OCTOBER 2026	AS SHOWN

CLIENT

SOMERS CENTRAL SCHOOL DISTRICT

VARIOUS UPGRADES AT SOMERS MIDDLE SCHOOL

250 US-202
SOMERS, NY 10589

SED#: 66-21-01-06-0-001-021

CONTRACT

CONTRACT M
MECHANICAL CONSTRUCTION

STATUS

FOR BID

SHEET TITLE

MECHANICAL DETAILS

DRAWING No.


MS-M 501.00

C:\Users\wmagiera\Documents_Revit Backup\SMSD2507_Central25_M_wmagieraSNDSX.rvt

10/29/2026 2:42:51 PM

1 UNIT VENTILATOR DETAIL

SCALE:NTS

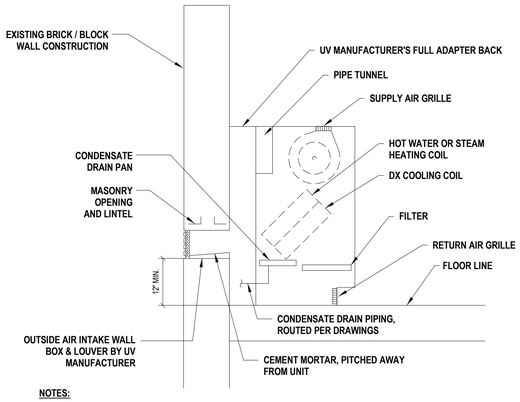


NOTES:

1. PROVIDE ALL BLOCKING AS NECESSARY TO PROVIDE AN AIR TIGHT SEAL FOR THE OUTDOOR AIR INTAKE PLENUM.
2. UNIT VENTILATORS TO BE PROVIDED WITH FULL ADAPTER BACK TO ALLOW FOR WALL BOX & LOUVER TO BE ELEVATED WHERE REQUIRED.

2 UNIT VENTILATOR HOT WATER COIL PIPING DETAIL

SCALE:NTS

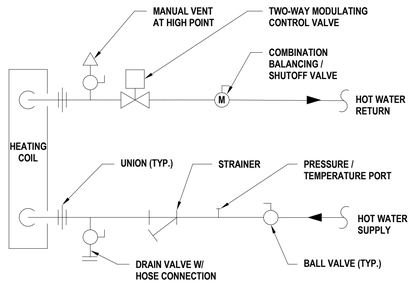


NOTES:

1. ALL COMPONENTS SHALL BE ENCLOSED WITHIN UNIT VENTILATOR CABINET.
2. COMPLY WITH MANUFACTURER'S RECOMMENDATIONS & INSTALLATION INSTRUCTIONS.

3 UNIT VENTILATOR STEAM COIL PIPING DETAIL

SCALE:NTS

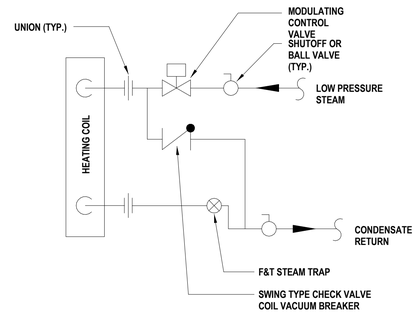


NOTES:

1. ALL COMPONENTS SHALL BE ENCLOSED WITHIN UNIT VENTILATOR CABINET.
2. COMPLY WITH MANUFACTURER'S RECOMMENDATIONS & INSTALLATION INSTRUCTIONS.

4 SLIP-IN ELECTRIC DUCT HEATER DETAIL

SCALE:NTS

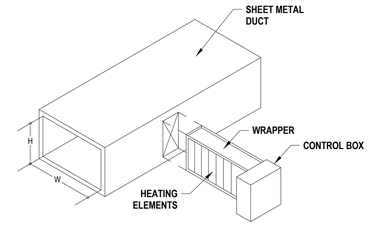



NOTES:

1. DUCT HEATER SHALL BE INSTALLED A MINIMUM OF FOUR (4) FEET FROM ANY TRANSITION IN DUCT SIZE OR DOWNSTREAM FROM ANY AIR HANDLING UNIT.
2. DUCT HEATER SHALL BE INSTALLED A MINIMUM OF TWO (2) FEET FROM EITHER SIDE OF AN ELBOW OR TURN.
3. FIELD-COORDINATE CONTROL CABINET ORIENTATION.
4. INSTALL IN DUCTWORK WITH INSULATION. MODIFY / CUT THE INSULATION PER THE MANUFACTURER'S INSTALLATION INSTRUCTIONS.

5 HOT WATER CEILING-HUNG CABINET HEATER DETAIL


SCALE:NTS

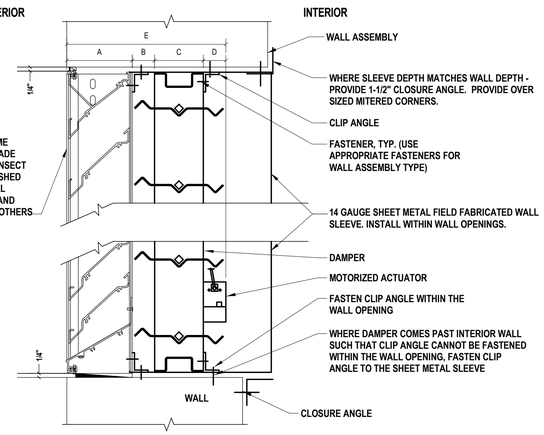

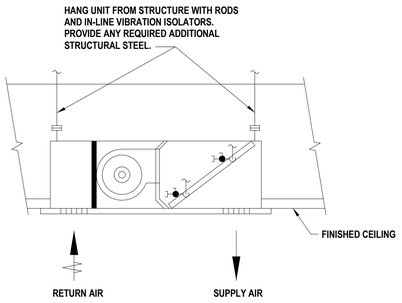

6 UPBLAST EXHAUST FAN & CURB DETAIL

SCALE:NTS

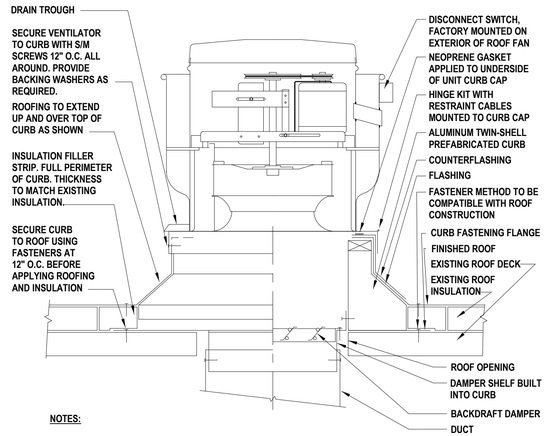


NOTES:

1. CURBS AND EXHAUST FANS SHALL BE FROM THE SAME MANUFACTURER.
2. ROOF OPENING IN ACCORDANCE WITH THE MANUFACTURER'S APPROVED SHOP DRAWINGS. MECHANICAL CONTRACTOR SHALL RE-USE OR MODIFY EXISTING ROOF OPENING WHERE POSSIBLE.
3. ALL FLASHING AND ROOF WORK BY MECHANICAL CONTRACTOR.

7 IN-LINE EXHAUST FAN DETAIL

SCALE:NTS

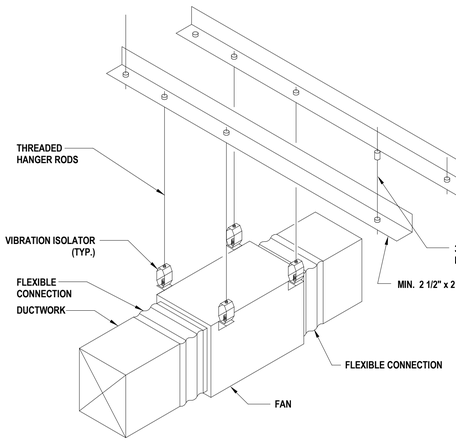

8 CHANNEL FRAME DRAINABLE BLADE LOUVER DETAIL


SCALE:NTS

NOTES:

1. OVERALL SIZE OF OPENING SHALL BE 1/4-INCH GREATER IN BOTH DIRECTIONS THAN SIZE OF LOUVER.
2. FASTEN SHEET METAL SLEEVE TO REAR OF LOUVER AND WALL ASSEMBLY. FASTEN MOTORIZED DAMPER TO SHEET METAL SLEEVE IN ACCORDANCE WITH MANUFACTURER'S INSTRUCTIONS.
3. CLIP ANGLES AND FASTENERS SHALL BE SIZED AND INSTALLED IN ACCORDANCE WITH THE MANUFACTURER'S INSTRUCTIONS ON ALL SIDES.
4. INSTALL DAMPER ACTUATOR INSIDE OF SHEET METAL SLEEVE.
5. PROVIDE CLOSURE ANGLES TO CLOSE OFF INTERIOR WALL OPENING FOR A FINISHED APPEARANCE.

9 FIRE DAMPER DETAIL

SCALE:NTS

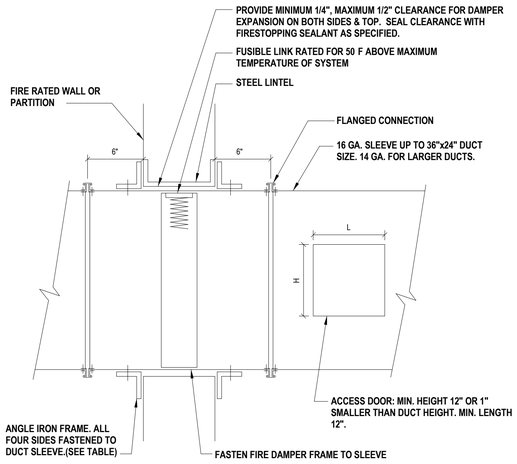

GENERAL NOTES:

1. FIRE DAMPER TO BE U.L. LABELED N.F.P.A. 90A.
2. N.F.P.A. APPROVED INSTALLATION DETAILS TO BE PART OF SUBMISSION OF FIRE DAMPER FOR APPROVAL, WHICH SHALL MEET N.F.P.A. STANDARD 90A.
3. DETAILS SHOWN ARE FOR FIRE DAMPERS IN HORIZONTAL DUCTWORK. FOR FIRE DAMPERS IN VERTICAL DUCTWORK, DETAILS SIMILAR EXCEPT DAMPERS SHALL BE SPRING LOADED.
4. U.L. APPROVED BREAKAWAY SLIP JOINT CONNECTION MAY BE USED IN LIEU OF FLANGED CONNECTION.
5. ACCESS DOOR IS SHOWN ON SIDE OF DUCT. IF FUSIBLE LINK IS MORE ACCESSIBLE FROM BOTTOM OF DUCT, RELOCATE ACCESS DOOR.
6. FROM FIRST 10'-0" OF FAN DISCHARGE DUCTS AND FOR DUCT SIZES LESS THAN 6" DEEP, FIRE DAMPER BLADES SHALL BE INSTALLED IN POCKET OUTSIDE OF AIR STREAM.

ANGLE IRON TABLE	
WALL OPENING	ANGLE SIZE
UP TO 30"	1"x1"x1/8"
31" TO 54"	1-1/2"x1-1/2"x1/8"
55" TO 84"	3"x2"x3/16"
85" TO 120"	3"x2"x3/16"

H2M architects + engineers
1133 Westchester Avenue, Suite N-210
White Plains, NY 10605
914.358.5623 • www.h2m.com
NY Architecture & Landscape Architecture: No Certificate Required
NY Engineering Certificate of Authorization No.: 0018178

CONSULTANTS:

MARK	DATE	DESCRIPTION

STATE OF NEW YORK · JOHN C. MORRIS III · 057554-1 · LICENSED PROFESSIONAL ENGINEER

05/31/2028
Exp. Date

J. CHRIS MORRIS III, P.E.
NY PROFESSIONAL ENGINEER Lic. No. 057554

"IN ACCORDANCE WITH ARTICLE 145, SECTION 7209 OF THE NYS EDUCATION LAW, ALTERATION OF THIS DOCUMENT EXCEPT BY A LICENSED PROFESSIONAL IS ILLEGAL."

DESIGNED BY:	DRAWN BY:	CHECKED BY:	REVIEWED BY:
W. MAGIERA	W. MAGIERA	K. WEILER	C. MORRIS

PROJECT No:	DATE:	SCALE:
SMSD2507	OCTOBER 2026	AS SHOWN

CLIENT

SOMERS CENTRAL SCHOOL DISTRICT

VARIOUS UPGRADES AT SOMERS MIDDLE SCHOOL

250 US-202
SOMERS, NY 10589

SED#: 66-21-01-06-0-001-021

CONTRACT

CONTRACT M MECHANICAL CONSTRUCTION

STATUS

FOR BID

SHEET TITLE

MECHANICAL DETAILS

DRAWING No.

MS-M 502.00

C:\Users\wmagiera\Documents_Revit Backup\SMSD2507_Central25_M_wmagieraSNDSX.rvt

10/29/2026 2:42:51 PM

VENTILATION SCHEDULE - CLASSROOMS, CORRIDORS, AUDITORIUM

ROOM NUMBER	ROOM NAME	OCCUPANCY CATEGORY	FLOOR AREA (SQ. FT.)	PROGRAM OCCUP. LOAD	OUTSIDE AIR PER OCCUP. REQUIRED	OUTSIDE AIR PER SF REQUIRED	UNCORRECTED OUTSIDE AIR CFM	SPACE VENT EFFECT.	REQUIRED OUTSIDE AIR CFM	EXHAUST AIR					ACTUAL CFM			EQUIPMENT SERVING SPACE	NOTES
										EXHAUST RATE QUANTITY		EXHAUST RATE CFM / (UNIT OR SF)		REQ'D EXH. CFM	OUTSIDE AIR	SUPPLY AIR	EXHAUST AIR	
105	SCI. CLASSROOM	EDUC., CLASSROOM (AGE 9 PLUS)	1,074	19	10	0.18	381	0.9	424	1,074	SF	1.00	CFM / SF	1,074	430	1,500	1,650	NEW UV-105, NEW EF-105	1-5
107	SCI. CLASSROOM	EDUC., CLASSROOM (AGE 9 PLUS)	1,030	18	10	0.18	366	0.9	406	1,030	SF	1.00	CFM / SF	1,030	410	1,500	1,500	EXISTING UV, NEW EF-107	1-5
235	CLASSROOM	EDUC., CLASSROOM (AGE 9 PLUS)	802	20	10	0.12	293	0.9	325						330	1,250		NEW UV-235	1-5
237	CLASSROOM	EDUC., CLASSROOM (AGE 9 PLUS)	802	20	10	0.12	293	0.9	325						330	1,250		NEW UV-237	1-5
239	CLASSROOM	EDUC., CLASSROOM (AGE 9 PLUS)	839	21	10	0.12	306	0.9	340						340	1,250		NEW UV-239	1-5
240	CLASSROOM	EDUC., CLASSROOM (AGE 9 PLUS)	904	22	10	0.12	330	0.9	367						370	1,250		NEW UV-240	1-5
241	CLASSROOM	EDUC., CLASSROOM (AGE 9 PLUS)	802	20	10	0.12	293	0.9	325						330	1,250		NEW UV-241	1-5
242	CLASSROOM	EDUC., CLASSROOM (AGE 9 PLUS)	907	22	10	0.12	331	0.9	368						370	1,250		NEW UV-242	1-5
243	CLASSROOM	EDUC., CLASSROOM (AGE 9 PLUS)	747	18	10	0.12	273	0.9	303						310	1,250		NEW UV-243	1-5
244	CLASSROOM	EDUC., CLASSROOM (AGE 9 PLUS)	884	22	10	0.12	323	0.9	359						370	1,250		NEW UV-244	1-5
303	CLASSROOM	EDUC., CLASSROOM (AGE 9 PLUS)	1,014	25	10	0.12	370	0.9	411						420	1,500		NEW UV-303	1-5
305	CLASSROOM	EDUC., CLASSROOM (AGE 9 PLUS)	767	19	10	0.12	280	0.9	311						320	1,250		NEW UV-305	1-5
209	ART CLASSROOM	EDUC., CLASSROOM (AGE 9 PLUS)	875	21	10	0.18	372	0.9	413						420	1,250		REPLACEMENT UV-209	1-5
211	CLASSROOM	EDUC., CLASSROOM (AGE 9 PLUS)	871	21	10	0.12	318	0.9	353						360	1,250		REPLACEMENT UV-211	1-5
234	CLASSROOM	EDUC., CLASSROOM (AGE 9 PLUS)	1,032	25	10	0.12	377	0.9	419						420	1,250		REPLACEMENT UV-234	1-5
236	CLASSROOM	EDUC., CLASSROOM (AGE 9 PLUS)	1,010	25	10	0.12	369	0.9	410						410	1,250		REPLACEMENT UV-236	1-5
301	CLASSROOM	EDUC., CLASSROOM (AGE 9 PLUS)	689	17	10	0.12	251	0.9	279						280	1,500		REPLACEMENT UV-301	1-5
304	CLASSROOM	EDUC., CLASSROOM (AGE 9 PLUS)	452	11	10	0.12	165	0.9	183						190	750		REPLACEMENT UV-304	1-5
306	RESOURCE ROOM	EDUC., CLASSROOM (AGE 9 PLUS)	431	11	10	0.12	157	0.9	175						180	750		REPLACEMENT UV-305	1-5
311	HOME ECON. CLASSROOM	EDUC., CLASSROOM (AGE 9 PLUS)	1,051	26	10	0.12	384	0.9	426						430	1,500		REPLACEMENT UV-311	1-5
313	CLASSROOM	EDUC., CLASSROOM (AGE 9 PLUS)	899	22	10	0.12	328	0.9	365						370	1,250		REPLACEMENT UV-313	1-5
314	CLASSROOM	EDUC., CLASSROOM (AGE 9 PLUS)	771	19	10	0.12	281	0.9	313						320	1,250		REPLACEMENT UV-314	1-5
315	SCI. CLASSROOM	EDUC., CLASSROOM (AGE 9 PLUS)	982	24	10	0.12	358	0.9	398	982	SF	1.00	CFM / SF	982	400	1,250	1,200	REPLACEMENT UV-315, NEW EF-315	1-5
316	SCI. CLASSROOM	EDUC., CLASSROOM (AGE 9 PLUS)	1,180	21	10	0.18	419	0.9	465	1,180	SF	1.00	CFM / SF	1,180	470	1,500	1,500	REPLACEMENT UV-316, NEW EF-316	1-5
317	CLASSROOM	EDUC., CLASSROOM (AGE 9 PLUS)	625	15	10	0.12	228	0.9	253						260	1,250		REPLACEMENT UV-317	1-5
HW-1A	CORRIDOR	PUBLIC SPACES, CORRIDORS	1,962	0	0	0.06	118	0.8	147						150	400		NEW CUH 1-1	1-2
HW-1B	CORRIDOR	PUBLIC SPACES, CORRIDORS	787	0	0	0.06	47	0.8	59						60	400		NEW CUH 1-2	1-2
HW-1C	CORRIDOR	PUBLIC SPACES, CORRIDORS	809	0	0	0.06	49	0.8	61						70	400		NEW CUH 1-3	1-2
HW-1D	CORRIDOR	PUBLIC SPACES, CORRIDORS	880	0	0	0.06	53	0.8	66						70	400		NEW CUH 1-4	1-2
L-2	LOBBY (CORRIDOR)	PUBLIC SPACES, CORRIDORS	2,605	0	0	0.06	156	0.8	195						200	400		NEW CUH 2-1	1-2
HW-2D	CORRIDOR	PUBLIC SPACES, CORRIDORS	1,485	0	0	0.06	89	0.8	111						120	400		NEW CUH 2-2	1-2
HW-2E	CORRIDOR	PUBLIC SPACES, CORRIDORS	807	0	0	0.06	48	0.8	61						70	400		NEW CUH 2-3	1-2
HW-3A	CORRIDOR	PUBLIC SPACES, CORRIDORS	1,688	0	0	0.06	101	0.8	127						130	400		NEW CUH 3-1	1-2
HW-3B	CORRIDOR	PUBLIC SPACES, CORRIDORS	1,472	0	0	0.06	88	0.8	110						110	400		NEW CUH 3-2	1-2
4C	STAGE	THEATERS, STAGE	1,981	70	10	0.06	819	0.8	1,024						1,030			REPLACEMENT AC-1	1-2,6
112	AUD., PERFORMING ARTS	EDUC., AUDITORIUM	4,461	627	5	0.06	3,403	1.0	3,403						3,410			REPLACEMENT AC-2A, 2B	1-2,7-8

NOTES:
1. VENTILATION SCHEDULE IS BASED ON THE 2025 NEW YORK STATE MECHANICAL CODE, INCLUDING ASHRAE STANDARD 62.1 AND GOOD ENGINEERING PRACTICE.
2. ASHRAE VENTILATION STANDARD 62.1 SHALL BE USED AS A SECONDARY REFERENCE SOURCE IF A PARTICULAR ROOM IS NOT INCLUDED IN THE IMC.
3. FOR TYPICAL CLASSROOM UNIT VENTILATOR ON A WINDOW WALL WITH RELIEF AIR ON OPPOSING CORRIDOR WALL (MOUNTED HIGH OR LOW) SHOULD USE A ZONE AIR DISTRIBUTION EFFECTIVENESS OF Ez = 0.9.
4. OCCUPANCIES BASED ON EITHER ACTUAL SEATING AND/OR CODE DENSITIES OF THE "NET" (NOT GROSS) OCCUPIABLE FLOOR AREA. CLASSROOMS: 35P/1000SF FOR AGE 9 PLUS. SCIENCE CR AT 25P/1000SF.
5. MIDDLE SCHOOL SERVES STUDENTS IN GRADES 6 THROUGH 8 (11 TO 14 YEARS OLD).
6. MIDDLE SCHOOL STAGE OCCUPANCY MODELED AS A CHORUS PERFORMANCE OF 70 STUDENTS.
7. YEAR 2006 DRAWING A2.4 STATES 624 SEATS.
8. AUDITORIUM SYSTEM HAS LOW RETURN AIR.

VENTILATION SCHEDULE - ADMINISTRATION OFFICES

ROOM NUMBER	ROOM NAME	OCCUPANCY CATEGORY	FLOOR AREA (SQ. FT.)	PROGRAM OCCUP. LOAD	OUTSIDE AIR PER OCCUP. REQUIRED	OUTSIDE AIR PER SF REQUIRED	UNCORRECTED OUTSIDE AIR CFM	SPACE VENT EFFECT.	REQUIRED OUTSIDE AIR CFM	ACTUAL CFM		EQUIPMENT SERVING SPACE		NOTES
										OUTSIDE AIR	SUPPLY AIR			
201	MAIN OFFICE	OFFICES, OFFICE SPACES	377	5	5	0.06	48	0.8	60	75	390	IDU-201	ERV-1	1-4
201A	PRINCIPAL'S OFFICE	OFFICES, OFFICE SPACES	314	5	5	0.06	44	0.8	55	75	590	IDU-201A		1-4
201B	PRINCIPAL'S ASSISTANT	OFFICES, OFFICE SPACES	167	3	5	0.06	25	0.8	31	50	340	IDU-201B		1-4
201D	SUPERINTENDENT'S OFFICE	OFFICES, OFFICE SPACES	432	12	5	0.06	86	0.8	107	125	1,100	IDU-201D		1-4
201E	CLOSET	STORAGE ROOM	26			0.12	3	0.8	4	50	-	IDU-201D		1-4
201F	OFFICE	OFFICES, OFFICE SPACES	144	3	5	0.06	24	0.8	30	50	390	IDU-201F		1-4
201FF	OFFICE LOBBY	RECEPTION AREAS	122	2	5	0.06	17	0.8	22	50	340	IDU-201FF		1-4
201G	ELECTRICAL CLOSET	STORAGE ROOM	30			0.12	4	0.8	5	50	-	IDU-201FF		1-4

NOTES:
1. VENTILATION SCHEDULE IS BASED ON THE 2025 NEW YORK STATE MECHANICAL CODE, INCLUDING ASHRAE STANDARD 62.1 AND GOOD ENGINEERING PRACTICE.
2. ASHRAE VENTILATION STANDARD 62.1 SHALL BE USED AS A SECONDARY REFERENCE SOURCE IF A PARTICULAR ROOM IS NOT INCLUDED IN THE IMC.
3. OCCUPANCIES BASED ON EITHER ACTUAL SEATING AND/OR CODE DENSITIES OF THE "NET" OCCUPIABLE FLOOR AREA.
4. ADMINISTRATION OFFICES SERVED VIA NEW VRF HEAT RECOVERY SYSTEM AND ASSOCIATED ENERGY RECOVERY VENTILATOR.

VENTILATION SCHEDULE - SPECIAL EDUCATION OFFICES

ROOM NUMBER	ROOM NAME	OCCUPANCY CATEGORY	FLOOR AREA (SQ. FT.)	PROGRAM OCCUP. LOAD	OUTSIDE AIR PER OCCUP. REQUIRED	OUTSIDE AIR PER SF REQUIRED	UNCORRECTED OUTSIDE AIR CFM	SPACE VENT EFFECT.	REQUIRED OUTSIDE AIR CFM	ACTUAL CFM		EQUIPMENT SERVING SPACE		NOTES
										OUTSIDE AIR	SUPPLY AIR			
203	OFFICE	OFFICES, OFFICE SPACES	446	3	5	0.06	42	0.8	52	75	400	IDU-203	ERV-2	1-2
203D	FILING ROOM	STORAGE ROOM	185			0.12	22	0.8	28	50	200	IDU-203		1-2
203E	HVAC ROOM	CLOSET	31			0.12	4	0.8	5	50	50	IDU-203		1-2
203D.1	CORRIDOR	CORRIDORS	88			0.06	5	0.8	7	50	50	IDU-203		1-2
203A	OFFICE	OFFICES, CONFERENCE ROOMS	158	8	5	0.06	49	0.8	62	75	670	IDU-203A		1-2
203C	OFFICE	OFFICES, OFFICE SPACES	142	3	5	0.06	24	0.8	29	50	350	IDU-203C		1-2
205	SPECIAL ED. OFFICES	OFFICES, OFFICE SPACES	511	3	5	0.06	46	0.8	57	75	500	IDU-205		1-2
205C	FACULTY LOUNGE	BREAK ROOMS	123	2	5	0.06	17	0.8	22	50	200	IDU-205		1-2
205A	OFFICE	OFFICES, OFFICE SPACES	207	3	5	0.06	27	0.8	34	50	350	IDU-205A		1-2
205B	STORAGE	STORAGE ROOM	44			0.12	5	0.8	7	50	50	IDU-205A		1-3

NOTES:
1. VENTILATION SCHEDULE IS BASED ON THE 2025 NEW YORK STATE MECHANICAL CODE, INCLUDING ASHRAE STANDARD 62.1 AND GOOD ENGINEERING PRACTICE.
2. ASHRAE VENTILATION STANDARD 62.1 SHALL BE USED AS A SECONDARY REFERENCE SOURCE IF A PARTICULAR ROOM IS NOT INCLUDED IN THE IMC.
3. OCCUPANCIES BASED ON EITHER ACTUAL SEATING AND/OR CODE DENSITIES OF THE "NET" OCCUPIABLE FLOOR AREA.

INDOOR AIR HANDLING UNIT SCHEDULE

TAG	LOCATION	SERVICE	MANUFACTURER	MODEL / SIZE	MOUNTING	ASSOCIATED CONDENSING UNIT	SUPPLY FAN						HOT WATER HEATING COIL DATA							DX COOLING COIL DATA									FILTER TYPE	ELECTRICAL DATA				PHYSICAL DATA				NOTES
							AIRFLOW		STATIC PRESS.		MOTOR	FAN	MBH	FLOW	AIR TEMP		WATER TEMP		ROWS	FINS	CAPACITY			AIR TEMP		FACE	ROWS	FINS	REFRIG.									
							SUPPLY CFM	OA CFM	TOTAL (IN WG)	EXT. (IN WG)	SIZE (HP)	SPEED (RPM)		(GPM)	ENT (F)	LVG (F)	EWT (F)	LWT (F)		PER INCH	NOM. TONS	TOTAL MBH	SENS. MBH	EAT DB/WB (F)	LAT DB/WB (F)	VEL. (FPM)		PER INCH	TYPE		V/PH/HZ	FLA (AMPS)	MCA (AMPS)	MOCP (AMPS)	LENGTH (FT-IN)	WIDTH (FT-IN)	HEIGHT (FT-IN)	WEIGHT OPER. (LBS)	
AC-1	MECH. MEZZ.	STAGE	CARRIER	39L, SIZE 12	FLOOR	CU-1	5,126	1,030	2.65	0.75	5	1,112	222.7	11.4	55.9	94.7	190	150	2	8	12.5	145.0	121.9	80.6/67.2	58.9/58.4	550	8	11	R-454B	MERV 13	208/3/60	14.3	17.9	30	4'-9"	5'-10"	5'-1"	1,377	1-8
AC-2A	MECH. MEZZ.	AUD. LEFT	CARRIER	39L, SIZE 10	FLOOR	CU-2A	4,400	1,705	2.55	0.75	5	1,137	249.4	12.8	42.9	92.5	190	150	2	11	15.0	181.3	125.1	83.0/69.0	57.0/56.2	461	6	11	R-454B	MERV 13	208/3/60	14.3	17.9	30	7'-8"	5'-2"	2'-8"	1,161	1-8
AC-2B	MECH. MEZZ.	AUD. RIGHT	CARRIER	39L, SIZE 10	FLOOR	CU-2B	4,400	1,705	2.55	0.75	5	1,137	249.4	12.8	42.9	92.5	190	150	2	11	15.0	181.3	125.1	83.0/69.0	57.0/56.2	461	6	11	R-454B	MERV 13	208/3/60	14.3	17.9	30	7'-8"	5'-2"	2'-8"	1,161	1-8

NOTES:
1. AIR HANDLING UNIT (AHU) IS A SINGLE ZONE VAV APPLICATION.
2. AHU'S HAVE THE FOLLOWING SECTIONS: FILTER/MIXING BOX WITH DAMPERS, HOT WATER HEATING COIL, DX COOLING COIL, AND SUPPLY FAN. NOTE: AC-1 FAN SECTION ON TOP OF COIL SECTION, OTHERWISE A HORIZONTAL CONFIGURATION.
3. FOR AIR HANDLING UNIT SECTIONS TOO LARGE TO FIT THROUGH A STANDARD 36" DOOR, THE CONTRACTOR SHALL FIELD DISASSEMBLE THE SECTION TO FIT THROUGH THE DOOR, AND REASSEMBLE IN THE MECHANICAL ROOM.
4. FURNISH AND INSTALL DDC CONTROLS, BACNET INTERFACES, AND INTERLOCK WITH EXISTING ATC/DDC SYSTEM. INTERLOCK WITH ASSOCIATED RETURN-EXHAUST FANS.
5. MOUNT AHU'S ON APPROVED VIBRATION ISOLATORS AND/OR BASERAIL.
6. FACTORY-INSTALLED A2L LEAK DETECTION DEVICES, WIRED INTO FAN SYSTEM (DIRECT TO MOTOR OR VFD). RELAY REQUIRED FOR CU (COMPRESSOR SHUT DOWN). CONTRACTOR TO COORDINATE WITH AHU MANUFACTURER & CONTROLS CONTRACTOR FOR COMPLETE SYSTEM.
7. COMBINATION STARTER / NON-FUSED DISCONNECT SWITCH, FACTORY-MOUNTED AND WIRED.
8. PROVIDE MANUFACTURER'S WARRANTY.

H2M architects + engineers
1133 Westchester Avenue, Suite N-210
White Plains, NY 10605
914.358.5623 • www.h2m.com
NY Architecture & Landscape Architecture: No Certificate Required
NY Engineering Certificate of Authorization No.: 0018178

CONSULTANTS:

MARK	DATE	DESCRIPTION

STATE OF NEW YORK · JOHN C. MORRIS III · 057554-1 · LICENSED PROFESSIONAL ENGINEER

05/31/2028
Exp. Date

J. CHRIS MORRIS III, P.E.
NY PROFESSIONAL ENGINEER Lic. No. 057554

"IN ACCORDANCE WITH ARTICLE 145, SECTION 7209 OF THE NYS EDUCATION LAW, ALTERATION OF THIS DOCUMENT EXCEPT BY A LICENSED PROFESSIONAL IS ILLEGAL."

DESIGNED BY:	DRAWN BY:	CHECKED BY:	REVIEWED BY:
W. MAGIERA	W. MAGIERA	K. WEILER	C. MORRIS

PROJECT No:	DATE:	SCALE:
SMSD2507	OCTOBER 2026	AS SHOWN

CLIENT

SOMERS CENTRAL SCHOOL DISTRICT

VARIOUS UPGRADES AT SOMERS MIDDLE SCHOOL

250 US-202
SOMERS, NY 10589

SED#: 66-21-01-06-0-001-021

CONTRACT

CONTRACT M
MECHANICAL CONSTRUCTION

STATUS

FOR BID

SHEET TITLE

MECHANICAL SCHEDULES

DRAWING No.

MS-M 600.00

C:\Users\wmagiera\Documents_Revit Backup\SMS02507_Central25_M_wmagieraSNDSX.rvt

10/29/2026 2:42:53 PM

RETURN-EXHAUST FAN SCHEDULE

TAG	ASSOCIATED AHU	LOCATION	MANUFACTURER	MODEL NO.	ORIENTATION	TYPE	DRIVE	AIRFLOW (CFM)	ESP (IN WG)	FAN SPEED (RPM)	FEI (FAN ENERGY INDEX)	SOUND POWER IN/OUT (dBA)	MOTOR DATA			PHYSICAL DATA					NOTES
													V/PH/HZ	SIZE HP	MOTOR SPEED	DUCT CONN. DIAM, IN & OUT (IN)	DUCT CONN. DIAM, IN & OUT (IN)	DIMENSIONS DIAM. (IN)	DIMENSIONS L (IN)	DIMENSIONS CTR TO TOP OF MOTOR (IN)	WEIGHT (LBS)	
RF-1	AC-1	MECH MEZZ	TWIN CITY	QSL-200	HORIZ.	MIXED FLOW, INLINE, DUCTED	VAR SPEED BELT	5,000	0.5	1,121	1.12	68/68	208/3/60	1.5	1,800	27.06	27.06	30.31	37.19	36.2	359	1-12
RF-2A	AC-2A	MECH MEZZ	TWIN CITY	QSL-182	VERT.	MIXED FLOW, INLINE, DUCTED	VAR SPEED BELT	4,400	0.5	1,263	1.25	66/67	208/3/60	1.0	1,800	24.69	24.69	28	33.88	34.45	300	1-12
RF-2B	AC-2B	MECH MEZZ	TWIN CITY	QSL-182	HORIZ.	MIXED FLOW, INLINE, DUCTED	VAR SPEED BELT	4,400	0.5	1,263	1.25	66/67	208/3/60	1.0	1,800	24.69	24.69	28	33.88	34.45	300	1-12

NOTES:

1. ACCESS DOOR - BOLTED.
2. FLANGES - INLET/OUTLET, PUNCHED.
3. GUARD - BELT, OSHA, SEALED.
4. VIBRATION ISOLATORS - SPRING HANGERS.
5. MOUNTING BRACKETS - CEILING.
6. EXTENDED LUBE LINES.
7. VARIABLE SPEED V-BELT DRIVE.
8. NON-FUSED DISCONNECT, SHIPPED LOOSE FOR FIELD-MOUNTING AND WIRING.
9. MOUNTED TCF MOTOR.
10. PROVIDE MANUFACTURER'S STANDARD WARRANTY.
11. UL 705 LISTED, AMCA CERTIFIED.
12. INTERLOCK FAN WITH ASSOCIATED AHU. INTERFACE FAN WITH THE EXISTING BUILDING ATC/DDC SYSTEM.

AIR-COOLED CONDENSING UNIT SCHEDULE

TAG	MANUFACTURER	MODEL NO.	ASSOCIATED AHU	NOMINAL COOLING CAPACITY (TONS)	NOMINAL COOLING CAPACITY (MBH)	CIRCUITS	STAGES	EFFICIENCY		REFRIGERANT			ELECTRICAL DATA							PHYSICAL DATA				NOTES
								EER	IEER	TYPE	SUCTION LINE (IN)	LIQUID LINE (IN)	V/PH/HZ	COND. FAN QUANTITY	COND. FAN FLA EACH (AMPS)	COMPR. QUANTITY	COMPR. TYPE	COMPR. RLA EACH (AMPS)	MCA (AMPS)	MOCP (AMPS)	L (FT-IN)	W (FT-IN)	H (FT-IN)	WEIGHT (LBS)	
CU-1	CARRIER	38AXDU14	AC-1	12.5	150	DUAL	3	11.00	14.20	R-454B	(2)-1-3/8	(2)-1-/2	208-3-60	2	2.0	2	SCROLL	18.9, 21.1	49.0	60.0	4'-11.4"	3'-9.9"	4'-2.4"	654	1-11
CU-2A	CARRIER	38AXDU16	AC-2A	15	180	DUAL	3	11.00	14.20	R-454B	(2)-1-3/8	(2)-1-/2	208-3-60	3	3.0	2	SCROLL	26.9, 29.2	68.0	90.0	7'-2.1"	3'-7.4"	4'-2.4"	731	1-11
CU-2B	CARRIER	38AXDU16	AC-2B	15	180	DUAL	3	11.00	14.20	R-454B	(2)-1-3/8	(2)-1-/2	208-3-60	3	3.0	2	SCROLL	26.9, 29.2	68.0	90.0	7'-2.1"	3'-7.4"	4'-2.4"	731	1-11

NOTES:

1. FURNISH AND INSTALL CONDENSING UNITS ON WIND/SEISMIC RATED SPRING ISOLATORS ON EXISTING CONCRETE PAD LOCATED ON-GRADE.
2. FURNISH AND INSTALL REFRIGERANT PIPING AS PER EQUIPMENT MANUFACTURER'S PUBLISHED INSTALLATION INSTRUCTIONS.
3. THE INDOOR AIR HANDLING UNITS AND ASSOCIATED CONDENSING UNITS SHALL BE INTEGRATED INTO THE EXISTING AUTOMATIC TEMPERATURE CONTROL SYSTEM (BACNET OR APPROVED METHODS).
4. COOLING PERFORMANCE BASED ON 95 DEGREES F AMBIENT AND 80/67 DEGREES F ENTERING DRY/WET BULB TEMPERATURES.
5. FACTORY-INSTALLED LOW AMBIENT OPERATION TO -20 DEGREES F.
6. FACTORY-INSTALLED LOUVERED HAIL GUARDS.
7. SERVICE VALVES (LIQUID LINE WITH GAUGE PORT AND SUCTION LINE WITH GAUGE PORT).
8. REFRIGERANT LEAK DETECTION SENSOR IS PROVIDED IN THE AHU AND WIRED BACK TO THE CU.
9. COMPLY WITH NEW YORK STATE ENERGY CODES: 2025 ENERGY CONSERVATION CONSTRUCTION CODE OF NEW YORK STATE, ASHRAE 90.1-2025.
10. FIELD PROVIDED & INSTALLED DISCONNECT SWITCH UNDER THE ELECTRICAL DRAWINGS.
11. PROVIDE MANUFACTURER'S WARRANTY.

UNIT VENTILATOR SCHEDULE

TAG	CLASSROOM SERVED	MANUFACTURER	MODEL NO.	ORIENTATION / MOUNTING	UNIT CONFIGURATIONS			SUPPLY FAN DATA				STEAM HEATING COIL DATA					HOT WATER HEATING COIL DATA							DX COOLING COIL DATA							ELECTRICAL DATA				PHYSICAL DATA				NOTES
					SUPPLY AIR	RETURN AIR	OUTSIDE AIR	AIRFLOW TOTAL CFM	AIRFLOW O.A. CFM	MOTOR TYPE	MOTOR SIZE (HP)	HTG. CAP (MBH)	PRESS. (PSI)	FLOW (LB/HR)	AIR TEMP ENT (F)	AIR TEMP LVG (F)	HTG. CAP (MBH)	FLOW (GPM)	WPD MAX (FT)	AIR TEMP ENT (F)	AIR TEMP LVG (F)	WATER TEMP ENT (F)	WATER TEMP LVG (F)	NOM. TONS	CAPACITY EVAP. SAT. TEMP (F)	CAPACITY TOTAL MBH	CAPACITY SENS. MBH	AIR TEMP. EAT DB/WB (F)	AIR TEMP. LAT DB/WB (F)	REFRIG. TYPE	V/HP/HZ	FLA (AMPS)	MCA (AMPS)	MOP (AMPS)	DEPTH OR LENGTH (IN)	WIDTH (IN)	HEIGHT (IN)	WGT (LBS)	
NEW UNIT VENTILATORS:																																					
UV-105	105	CARRIER	40UV11500	VERT., FLR.	TOP GR.	BOTT. GR.	NEW WB/GR	1500	430	HS-ECM	1/2	52	2	53.9	49.9	82.0	-	-	-	-	-	-	-	4.0	45	48.4	30.1	80/67	61.9/56.8	R-454B	115/1/60	6.8	8.5	15	21.83	98	30.26	630	1-10
UV-235	235	CARRIER	40UV11250	VERT., FLR.	TOP GR.	BOTT. GR.	NEW WB/GR	1250	330	HS-ECM	1/2	42	2	43.5	51.5	82.6	-	-	-	-	-	-	-	3.5	45	42.1	26.2	80/67	61.1/56.3	R-454B	115/1/60	6.8	8.5	15	21.83	86	30.26	570	1-10
UV-237	237	CARRIER	40UV11250	VERT., FLR.	TOP GR.	BOTT. GR.	NEW WB/GR	1250	330	HS-ECM	1/2	42	2	43.5	51.5	82.6	-	-	-	-	-	-	-	3.5	45	42.1	26.2	80/67	61.1/56.3	R-454B	115/1/60	6.8	8.5	15	21.83	86	30.26	570	1-10
UV-239	239	CARRIER	40UV11250	VERT., FLR.	TOP GR.	BOTT. GR.	NEW WB/GR	1250	340	HS-ECM	1/2	42	2	43.5	51.0	82.1	-	-	-	-	-	-	-	3.5	45	42.1	26.2	80/67	61.1/56.3	R-454B	115/1/60	6.8	8.5	15	21.83	86	30.26	570	1-10
UV-240	240	CARRIER	40UV11250	VERT., FLR.	TOP GR.	BOTT. GR.	NEW WB/GR	1250	370	HS-ECM	1/2	45	2	46.6	49.3	82.6	-	-	-	-	-	-	-	3.5	45	42.1	26.2	80/67	61.1/56.3	R-454B	115/1/60	6.8	8.5	15	21.83	86	30.26	570	1-10
UV-241	240	CARRIER	40UV11250	VERT., FLR.	TOP GR.	BOTT. GR.	NEW WB/GR	1250	330	HS-ECM	1/2	42	2	43.5	51.5	82.6	-	-	-	-	-	-	-	3.5	45	42.1	26.2	80/67	61.1/56.3	R-454B	115/1/60	6.8	8.5	15	21.83	86	30.26	570	1-10
UV-242	242	CARRIER	40UV11250	VERT., FLR.	TOP GR.	BOTT. GR.	NEW WB/GR	1250	370	HS-ECM	1/2	45	2	46.6	49.3	82.6	-	-	-	-	-	-	-	3.5	45	42.1	26.2	80/67	61.1/56.3	R-454B	115/1/60	6.8	8.5	15	21.83	86	30.26	570	1-10
UV-243	243	CARRIER	40UV11250	VERT., FLR.	TOP GR.	BOTT. GR.	NEW WB/GR	1250	310	HS-ECM	1/2	40	2	41.5	52.6	82.3	-	-	-	-	-	-	-	3.5	45	42.1	26.2	80/67	61.1/56.3	R-454B	115/1/60	6.8	8.5	15	21.83	86	30.26	570	1-10
UV-244	244	CARRIER	40UV11250	VERT., FLR.	TOP GR.	BOTT. GR.	NEW WB/GR	1250	370	HS-ECM	1/2	45	2	46.6	49.3	82.6	-	-	-	-	-	-	-	3.5	45	42.1	26.2	80/67	61.1/56.3	R-454B	115/1/60	6.8	8.5	15	21.83	86	30.26	570	1-10
UV-303	303	CARRIER	40UV11500	VERT., FLR.	TOP GR.	BOTT. GR.	NEW WB/GR	1500	420	HS-ECM	1/2	55	2	57.0	50.4	84.4	-	-	-	-	-	-	-	4.0	45	48.4	30.1	80/67	61.9/56.8	R-454B	115/1/60	6.8	8.5	15	21.83	98	30.26	630	1-10
UV-305	305	CARRIER	40UV11250	VERT., FLR.	TOP GR.	BOTT. GR.	NEW WB/GR	1250	320	HS-ECM	1/2	44	2	45.6	52.1	84.7	-	-	-	-	-	-	-	3.5	45	42.1	26.2	80/67	61.1/56.3	R-454B	115/1/60	6.8	8.5	15	21.83	86	30.26	570	1-10
REPLACEMENT UNIT VENTILATORS:																																					
UV-209	209	CARRIER	40UV11250	VERT., FLR.	TOP GR.	BOTT. GR.	NEW WB/GR	1250	420	HS-ECM	1/2	48	2	49.7	46.5	82.0	-	-	-	-	-	-	-	3.5	45	42.1	26.2	80/67	61.1/56.3	R-454B	115/1/60	6.8	8.5	15	21.83	86	30.26	570	1-8,10-11
UV-211	211	CARRIER	40UV11250	VERT., FLR.	TOP GR.	BOTT. GR.	NEW WB/GR	1250	360	HS-ECM	1/2	45	2	46.6	49.8	83.2	-	-	-	-	-	-	-	3.5	45	42.1	26.2	80/67	61.1/56.3	R-454B	115/1/60	6.8	8.5	15	21.83	86	30.26	570	1-8,10-11
UV-234	234	CARRIER	40UV11250	VERT., FLR.	TOP GR.	BOTT. GR.	NEW WB/GR	1250	420	HS-ECM	1/2	-	-	-	-	-	50	5.0	10.0	46.5	83.5	190	170	3.5	45	42.1	26.2	80/67	61.1/56.3	R-454B	115/1/60	6.8	8.5	15	21.83	86	30.26	570	1-10
UV-236	236	CARRIER	40UV11250	VERT., FLR.	TOP GR.	BOTT. GR.	NEW WB/GR	1250	410	HS-ECM	1/2	-	-	-	-	-	50	5.0	10.0	47.0	84.1	190	170	3.5	45	42.1	26.2	80/67	61.1/56.3	R-454B	115/1/60	6.8	8.5	15	21.83	86	30.26	570	1-10
UV-301	301	CARRIER	40UV11500	VERT., FLR.	TOP GR.	BOTT. GR.	NEW WB/GR	1500	280	HS-ECM	1/2	44	2	45.6	56.9	84.1	-	-	-	-	-	-	-	4.0	45	48.4	30.1	80/67	61.9/56.8	R-454B	115/1/60	6.8	8.5	15	21.83	98	30.26	630	1-10
UV-304	304	CARRIER	40UV10750	VERT., FLR.	TOP GR.	BOTT. GR.	NEW WB/GR	750	190	HS-ECM	1/2	26	2	26.9	52.3	84.4	-	-	-	-	-	-	-	2.0	45	23.7	14.7	80/67	62.3/57.0	R-454B	115/1/60	6.8	8.5	15	21.83	62	30.26	445	1-10
UV-306	306	CARRIER	40UV10750	VERT., FLR.	TOP GR.	BOTT. GR.	NEW WB/GR	750	180	HS-ECM	1/2	24	2	24.9	53.2	82.8	-	-	-	-	-	-	-	2.0	45	23.7	14.7	80/67	62.3/57.0	R-454B	115/1/60	6.8	8.5	15	21.83	62	30.26	445	1-10
UV-311	311	CARRIER	40UV11500	VERT., FLR.	TOP GR.	BOTT. GR.	NEW WB/GR	1500	430	HS-ECM	1/2	57	2	59.1	49.9	85.1	-	-	-	-	-	-	-	4.0	45	48.4	30.1	80/67	61.9/56.8	R-454B	115/1/60	6.8	8.5	15	21.83	98	30.26	630	1-10
UV-313	313	CARRIER	40UV11250	VERT., FLR.	TOP GR.	BOTT. GR.	NEW WB/GR	1250	370	HS-ECM	1/2	54	2	56.0	49.3	89.3	-	-	-	-	-	-	-	3.5	45	42.1	26.2	80/67	61.1/56.3	R-454B	115/1/60	6.8	8.5	15	21.83	86	30.26	570	1-10
UV-314	314	CARRIER	40UV11250	VERT., FLR.	TOP GR.	BOTT. GR.	NEW WB/GR	1250	320	HS-ECM	1/2	47	2	48.7	52.1	86.9	-	-	-	-	-	-	-	3.5	45	42.1	26.2	80/67	61.1/56.3	R-454B	115/1/60	6.8	8.5	15	21.83	86	30.26	570	1-10
UV-315	315	CARRIER	40UV11250	VERT., FLR.	TOP GR.	BOTT. GR.	NEW WB/GR	1250	400	HS-ECM	1/2	50	2	51.8	47.6	84.6	-	-	-	-	-	-	-	3.5	45	42.1	26.2	80/67	61.1/56.3	R-454B	115/1/60	6.8	8.5	15	21.83	86	30.26	570	1-10
UV-316	316	CARRIER	40UV11500	VERT., FLR.	TOP GR.	BOTT. GR.	NEW WB/GR	1500	470	HS-ECM	1/2	63	2	65.3	48.1	87.0	-	-	-	-	-	-	-	4.0	45	48.4	30.1	80/67	61.9/56.8	R-454B	115/1/60	6.8	8.5	15	21.83	98	30.26	630	1-10
UV-317	317	CARRIER	40UV11250	VERT., FLR.	TOP GR.	BOTT. GR.	NEW WB/GR	1250	260	HS-ECM	1/2	39	2	40.4	55.4	84.3	-	-	-	-	-	-	-	3.5	45	42.1	26.2	80/67	61.1/56.3	R-454B	115/1/60	6.8	8.5	15	21.83	86	30.26	570	1-10

NOTES:

1. UNIT VENTILATOR PROVIDED WITH FACTORY-INSTALLED AND WIRED DISCONNECT SWITCH. PROVIDE EACH UV WITH A NEW REMOTE, WALL-MOUNTED LOW-VOLTAGE (24V) THERMOSTAT.
2. PROVIDE FLOOR UNITS WITH 6" FALSE BACK (REAR OA & OPEN PIPE TUNNEL) FOR WALL BOX/LOUVER ALIGNMENTS.
3. UNIT COLOR TO BE SELECTED BY THE ARCHITECT. PROVIDE COLOR CHART.
4. PROVIDE UV MANUFACTURER'S "DDC READY CONTROLS." INCLUDES FAN RELAY, 24V CONTROL CIRCUIT TRANSFORMER, SENSORS (OA, RA, SA), TERMINAL STRIP. BAS VENDOR FIELD SUPPLIES THE BACNET-COMPATIBLE CONTROLLER. SEE UV CONTROL SCHEMATIC FOR POINTS LIST.
5. PROVIDE MERV 13 FILTERS AND HIGH STATIC ECM MOTORS (WITH 3-SPEED SWITCH).
6. APPROVED UV CONTROLLER TO BE FURNISHED, FIELD INSTALLED, AND WIRED BY ATC/DDC CONTRACTOR. ATC/DDC CONTROL SYSTEM VENDOR SHALL COORDINATE CONTROL INTERFACES WITH THE UV MANUFACTURER.
7. PROVIDE DX COOLING COIL (R-454B REFRIGERANT) FOR FUTURE CONNECTION TO CONDENSING UNIT.
8. PROVIDE MANUFACTURER'S WARRANTY.
9. UVS SHALL BE PROVIDED WITH STANDARD WALL BOX AND AMCA-RATED OUTSIDE AIR INTAKE LOUVER (GREENHECK ESD-435) BY MANUFACTURER.
10. FACTORY-INSTALLED A2L REFRIGERANT LEAK DETECTION SYSTEM WITH REQUIRED DEVICES (FOR FUTURE COOLING/CONDENSING UNIT).
11. UNIT VENTILATOR TO BE PROVIDED WITH CUSTOM WALL BOX AND LOUVER TO FIT LOUVER WITHIN EXISTING DECORATIVE PANEL. REFER TO DRAWINGS FOR WALL BOX AND LOUVER SIZE. LOUVER TO MATCH THOSE PROVIDED WITH THE OTHER UNIT VENTILATORS.

EXHAUST FAN SCHEDULE

TAG	SERVICE	LOCATION	MANUFACTURER	MODEL	TYPE	DRIVE	AIRFLOW (CFM)	ESP (IN WG)	FAN SPEED (RPM)	SOUND POWER (SONES)	MOTOR DATA					PHYSICAL DATA							NOTES
											V/P/H	HP	FLA (AMPS)	MCA	MOP	DUCT CONN. L (IN)	DUCT CONN. W (IN)	FAN DIMENSIONS W (IN)	FAN DIMENSIONS H (IN)	ROOF OPENING L (IN)	ROOF OPENING W (IN)	WEIGHT W/O ACC. (LBS.)	
EF-1	1ST FL. ART ROOM	ROOF	GREENHECK	G-120-VG	DOWNBLAST, CENTRIFUGAL	DIRECT	838	0.285	911	5.7	115/60/1	1/4	3.50	4.0	15	12	12	25	40	15.5	15.5	43	1-11
EF-3	1ST FL. TOILETS	ROOF	GREENHECK	CUE-140-VG	UPBLAST, CENTRIFUGAL	DIRECT	800	0.302	736	4.3	115/1/60	1/4	3.50	4.0	15	16	16	29	39	18.5	18.5	64	1-11
EF-4	BASEMENT & 1ST FL. CLASSROOMS	ROOF	GREENHECK	CUE-300HP-VG	UPBLAST, CENTRIFUGAL	DIRECT	6,700	0.403	681	15.9	208/60/3	3.0	9.10	11.0	25	34	34	50	48	36.5	36.5	247	1-11
EF-6	BASEMENT MUSIC ROOM	ROOF	GREENHECK	G-098-VG	DOWNBLAST, CENTRIFUGAL	DIRECT	300	0.289	943	4.0	115/1/60	1/4	2.85	4.0	15	12	12	25	36	15.5	15.5	36	1-11
EF-8	1ST & 2ND FL TOILETS	ROOF	GREENHECK	G-080-VG	DOWNBLAST, CENTRIFUGAL	DIRECT	240	0.459	1507	7.2	115/1/60	1/10	1.38	2.0	15	10	10	22	27	13.5	13.5	24	1-11
EF-9	1ST & 2ND FL TOILETS	ROOF	GREENHECK	G-080-VG	DOWNBLAST, CENTRIFUGAL	DIRECT	240	0.459	1507	7.2	115/1/60	1/10	1.38	2.0	15	10	10	22	27	13.5	13.5	24	1-11
EF-10	BASEMENT, 1ST, & 2ND FL.	ROOF	GREENHECK	G-200-VG	DOWNBLAST, CENTRIFUGAL	DIRECT	2,500	0.535	718	8.1	208/60/3	1.0	3.60	5.0	15	24	24	36	40	26.5	26.5	105	1-11
EF-11	BASEMENT, 1ST, & 2ND FL.	ROOF	GREENHECK	G-200-VG	DOWNBLAST, CENTRIFUGAL	DIRECT	2,500	0.535	718	8.1	208/60/3	1.0	3.60	5.0	15	24	24	36	40	26.5	26.5	105	1-11
EF-12	BASEMENT, 1ST, & 2ND FL.	ROOF	GREENHECK	G-200-VG	DOWNBLAST, CENTRIFUGAL	DIRECT	2,500	0.535	718	8.1	208/60/3	1.0	3.60	5.0	15	24	24	36	40	26.5	26.5	105	1-11
EF-13	BASEMENT, 1ST, & 2ND FL.	ROOF	GREENHECK	G-200-VG	DOWNBLAST, CENTRIFUGAL	DIRECT	2,500	0.535	718	8.1	208/60/3	1.0	3.60	5.0	15	24	24	36	40	26.5	26.5	105	1-11
EF-105	SCIENCE CLASSROOM 105	ROOF	GREENHECK	CUE-140-VG	UPBLAST, CENTRIFUGAL	DIRECT	1,650	0.58	1,200	10.9	115/1/60	1/2	6.60	8.2	15	16	16	29	39	18.5	18.5	85	1-11
EF-107	SCIENCE CLASSROOM 107	ROOF	GREENHECK	CUE-140-VG	UPBLAST, CENTRIFUGAL	DIRECT	1,500	0.58	1,142	10.4	115/1/60	1/2	6.60	8.2	15	16	16	29	39	18.5	18.5	85	1-11
EF-315	SCIENCE CLASSROOM 315	ROOF	GREENHECK	CUE-140-VG	UPBLAST, CENTRIFUGAL	DIRECT	1,200	0.57	1,042	8.9	115/1/60	1/2	6.60	8.2	15	16	16	29	39	18.5	18.5	85	1-11
EF-316	SCIENCE CLASSROOM 316	ROOF	GREENHECK	CUE-140-VG	UPBLAST, CENTRIFUGAL	DIRECT	1,500	0.58	1,142	10.4	115/1/60	1/2	6.60	8.2	15	16	16	29	39	18.5	18.5	85	1-11

NOTES:

1. EXHAUST FANS SHALL BE INTERLOCKED WITH EXISTING BUILDING MANAGEMENT SYSTEM. PROVIDE MANUAL OVERRIDE SWITCH.
2. PROVIDE VARI-GREEN EC MOTOR WITH DIAL-ON-MOTOR FOR BALANCING.
3. FAN SHALL BE UL-705 LISTED, AMCA CERTIFIED.
4. PROVIDE FAN WITH HIGH-WIND RATED ROOF CURB (12 INCHES HIGH).
5. PROVIDE FIELD-APPLIED FOAMED CURB SEAL.
6. PROVIDE NEMA-3R TOGGLE DISCONNECT SWITCH, FACTORY-INSTALLED AND WIRED.
7. JUNCTION BOX SHALL BE MOUNTED & WIRED IN WEATHER-PROTECTED MOTOR COMPARTMENT.
8. PROVIDE ALUMINUM BIRDSCREEN, GALVANIZED, 84% FREE AREA.
9. ALUMINUM WHEEL MATERIAL.
10. PROVDE WITH GRAVITY BACKDRAFT DAMPER.
11. PROVIDE WITH THE MANUFACTURER'S STANDARD WARRANTY.

H2M architects + engineers

1133 Westchester Avenue, Suite N-210
White Plains, NY 10605
914.358.5623 • www.h2m.com
NY Architecture & Landscape Architecture: No Certificate Required
NY Engineering Certificate of Authorization No.: 0018178

CONSULTANTS:

MARK	DATE	DESCRIPTION

STATE OF NEW YORK · JOHN C. MORRIS III · 057554-1 · LICENSED PROFESSIONAL ENGINEER

05/31/2028 Exp. Date

J. CHRIS MORRIS III, P.E.
NY PROFESSIONAL ENGINEER Lic. No. 057554

"IN ACCORDANCE WITH ARTICLE 145, SECTION 7209 OF THE NYS EDUCATION LAW, ALTERATION OF THIS DOCUMENT EXCEPT BY A LICENSED PROFESSIONAL IS ILLEGAL."

DESIGNED BY:	DRAWN BY:	CHECKED BY:	REVIEWED BY:
W. MAGIERA	W. MAGIERA	K. WEILER	C. MORRIS

PROJECT No:	DATE:	SCALE:
SMSD2507	OCTOBER 2026	AS SHOWN

CLIENT

SOMERS CENTRAL SCHOOL DISTRICT

VARIOUS UPGRADES AT SOMERS MIDDLE SCHOOL

250 US-202
SOMERS, NY 10589

SED#: 66-21-01-06-0-001-021

CONTRACT

CONTRACT M
MECHANICAL CONSTRUCTION

STATUS

FOR BID

SHEET TITLE

MECHANICAL SCHEDULES

DRAWING No.

MS-M 601.00

C:\Users\wmagiera\Documents_Revit Backup\SMSD2507_Central25_M_wmagieraSNDSX.rvt
10/29/2026 2:42:56 PM

VRF INDOOR UNIT SCHEDULE

TAG	AREA SERVED	MANUFACTURER	MODEL NO.	TYPE	ASSOCIATED OUTDOOR UNIT	SUPPLY FAN DATA AIRFLOW SA CFM	SUPPLY FAN DATA AIRFLOW OA CFM	SUPPLY FAN DATA ESP RANGE (IN WG)	HEAT PUMP HTG DATA NOM. HTG (MBH)	HEAT PUMP HTG DATA EAT DB DEG F	DX COOLING DATA NOM. CLG TONS	DX COOLING DATA NOM. TOTAL MBH	DX COOLING DATA CLG SENS. MBH	DX COOLING DATA EAT DB/WB DEG F	REFRIG.	ELECTRICAL DATA V/PH/HZ	ELECTRICAL DATA MCA (AMPS)	ELECTRICAL DATA MOCP (AMPS)	PHYSICAL DATA WIDTH (IN)	PHYSICAL DATA HEIGHT (IN)	PHYSICAL DATA DEPTH (IN)	PHYSICAL DATA WEIGHT (LBS)	NOTES
IDU-201	MAIN OFFICE 201	TOSHIBA CARRIER	MMU-UB0151MHP-UL	2X2 CEILING CASSETTE	ODU-1	390	ERV	N/A	17.0	70	1.3	15.4	11.9	80/67	R-454B	208/1/60	0.65	15	22-5/8	10-1/8	22-5/8	35	1-9
IDU-201A	PRINCIPAL OFFICE 201A	TOSHIBA CARRIER	MMD-UB0151BHP-UL	DUCTED CONCEALED	ODU-1	590	ERV	0.6-0.8	17.0	70	1.28	15.4	11.6	80/67	R-454B	208/1/60	1.91	15	39-3/8	10-7/8	29-1/2	73	1-9
IDU-201B	PRINCIPAL ASSISTANT 201B	TOSHIBA CARRIER	MMU-UB0091MHP-UL	2X2 CEILING CASSETTE	ODU-1	340	ERV	N/A	10.5	70	0.8	9.5	8.9	80/67	R-454B	208/1/60	0.43	15	22-5/8	10-1/8	22-5/8	35	1-9
IDU-201D	SUPERINTENDENT OFFICE 201D	TOSHIBA CARRIER	MMD-UB0361BHP-UL	DUCTED CONCEALED	ODU-1	1,130	ERV	0.6-0.8	40.0	70	3.0	36.0	27.0	80/67	R-454B	208/1/60	3.39	15	55-1/8	10-7/8	29-1/2	93	1-9
IDU-201F	OFFICE 201F	TOSHIBA CARRIER	MMU-UB0151MHP-UL	2X2 CEILING CASSETTE	ODU-1	390	ERV	N/A	17.0	70	1.3	15.4	11.9	80/67	R-454B	208/1/60	0.65	15	22-5/8	10-1/8	22-5/8	35	1-9
IDU-201FF	OFFICE LOBBY	TOSHIBA CARRIER	MMU-UB0091MHP-UL	2X2 CEILING CASSETTE	ODU-1	340	ERV	N/A	10.5	70	0.8	9.5	8.9	80/67	R-454B	208/1/60	0.43	15	22-5/8	10-1/8	22-5/8	35	1-9
IDU-203	OFFICE 203/FILING 203D	TOSHIBA CARRIER	MMD-UB0241BHP-UL	DUCTED CONCEALED	ODU-2	705	ERV	0.6-0.8	27.0	70	2.0	24.0	18.0	80/67	R-454B	208/1/60	2.23	15	55-1/8	10-7/8	29-1/2	93	1-9
IDU-203A	OFFICE 203A	TOSHIBA CARRIER	MMU-UB0241HP-UL	3X3 CEILING CASSETTE	ODU-2	670	ERV	N/A	27.0	70	2.0	24.0	16.5	80/67	R-454B	208/1/60	1.09	15	33-1/8	10-1/8	33-1/8	51	1-9
IDU-203C	OFFICE 203C	TOSHIBA CARRIER	MMU-UB0091MHP-UL	2X2 CEILING CASSETTE	ODU-2	340	ERV	N/A	10.5	70	0.79	9.5	9.1	80/67	R-454B	208/1/60	0.43	15	22-5/8	10-1/8	22-5/8	35	1-9
IDU-205	OFFICE 205/FAC LOUNGE 205C	TOSHIBA CARRIER	MMD-UB0211BHP-UL	DUCTED CONCEALED	ODU-2	705	ERV	0.6-0.8	24.0	70	1.75	21.0	15.8	80/67	R-454B	208/1/60	2.23	15	55-1/8	10-7/8	29-1/2	93	1-9
IDU-205A	OFFICE 205A	TOSHIBA CARRIER	MMU-UB0121MHP-UL	2X2 CEILING CASSETTE	ODU-2	350	ERV	N/A	13.5	70	1.00	12.0	11.3	80/67	R-454B	208/1/60	0.44	15	22-5/8	10-1/8	22-5/8	35	1-9

NOTES:
1. FURNISH, INSTALL, AND SIZE REFRIGERANT PIPING AS PER EQUIPMENT MANUFACTURER'S PUBLISHED INSTALLATION INSTRUCTIONS.
2. FURNISH AND INSTALL EACH IDU WITH A REMOTE, WALL-MOUNTED PROGRAMMABLE CONTROLLER/THERMOSTAT.
3. PROVIDE MANUFACTURER'S WARRANTY.
4. PROVIDE MANUFACTURER'S STANDARD FILTER.
5. STANDARD INTEGRAL CONDENSATE PUMP WITH 24.3 INCH LIFT CAPABILITY.
6. PROVIDE BACNET SERVER MODULE FOR INTERFACE TO BMS. SIMILAR TO MODEL BMS-IFBN1281U-UL.
7. SYSTEM COMPONENTS INCLUDE REMOTE CONDENSING UNIT AND BRANCH SELECTOR BOX.
8. PROVIDE TOUCH SCREEN CONTROLLER FOR EACH VRF SYSTEM. SIMILAR TO MODEL BMS-CT2560U-UL.O
9. PROVIDE MFR'S LEAK DETECTION SYSTEM INTERFACED WITH IDUs, ODU, BSB, SHUT-OFF VALVES, ALARMS, MFR'S CONTROL SYSTEM, AND ATC/DDC SYSTEM.

VRF OUTDOOR UNIT SCHEDULE

TAG	ZONE	MANUFACTURER	MODEL NO.	DESCRIPTION	NOMINAL COOLING CAP (TONS)	NOMINAL COOLING CAP (MBH)	NOMINAL HEATING CAP (MBH)	MAX CONN INDOOR UNITS	CLG EFF EER / IEER (DUCTED FCUs)	HTG EFF COP @ 47 (DUCTED FCUs)	REFRIG. TYPE	ELECTRICAL DATA V/PH/HZ	ELECTRICAL DATA MCA (AMPS)	ELECTRICAL DATA MOCP (AMPS)	PHYSICAL DATA MODULE QTY (EACH)	PHYSICAL DATA WIDTH (IN)	PHYSICAL DATA HEIGHT (IN)	PHYSICAL DATA DEPTH (IN)	PHYSICAL DATA WEIGHT (LBS)	NOTES
ODU-1	ADMIN OFFICES	TOSHIBA CARRIER	MMY-MUB0961FT9P-UL	AIR-COOLED HEAT REC.	8	96.0	108.0	17	10.9/21.2	3.88	R-454B	208/3/60	36.6	45	1	39.6	66.5	31.2	553	1-9
ODU-2	SPEC ED OFFICES	TOSHIBA CARRIER	MMY-MUB0961FT9P-UL	AIR-COOLED HEAT REC.	8	96.0	108.0	17	10.9/21.2	3.88	R-454B	208/3/60	36.6	45	1	39.6	66.5	31.2	553	1-9

NOTES:
1. FURNISH AND INSTALL CONDENSING UNITS ON APPROVED WIND-RATED ROOFTOP EQUIPMENT RAIL / ISOLATOR CONNECTIONS (WITH REQUIRED SERVICE/OPERATING CLEARANCES).
2. FURNISH AND INSTALL REFRIGERANT PIPING AS PER EQUIPMENT MANUFACTURER'S PUBLISHED INSTALLATION INSTRUCTIONS.
3. INTEGRATE THE VRF SYSTEM SERVING INDOOR HEAT PUMPS, CONDENSING UNIT, AND BRANCH SELECTOR BOXES INTO THE EXISTING BUILDING ATC/DDC SYSTEM.
4. NOMINAL COOLING CAPACITIES ARE BASED ON INDOOR COIL EAT OF 80/67°F (DB/WB), OUTDOOR OF 95°F (DB).
5. NOMINAL HEATING CAPACITIES ARE BASED ON INDOOR COIL EAT OF 70°F (DB), OUTDOOR OF 43°F (WB).
6. EFFICIENCY VALUES FOR EER, IEER, COP ARE BASED ON AHRI 1230 TEST METHOD FOR MIXTURE OF DUCTED & NON-DUCTED INDOOR UNITS. ALL VALUES SHALL COMPLY WITH NYS ENERGY CODES AND ASHRAE 90.1.
7. ADDED FIELD CHARGE, IN ADDITION TO FACTORY CHARGE, SHALL BE UPDATED BASED UPON FINAL AS-BUILT PIPING LAYOUT (SHOP DRAWING PHASE).
8. ALL COMPRESSORS ARE INVERTER TYPE.
9. PROVIDE MFR'S LEAK DETECTION SYSTEM INTERFACED WITH IDUs (HPs), ODU (CU), BSB, SHUT-OFF VALVES, ALARMS, MFR'S CONTROL SYSTEM, AND ATC/DDC SYSTEM.

VRF BRANCH SELECTOR BOX SCHEDULE

TAG	MANUFACTURER	MODEL NO.	SYSTEM	QUAN. OF PORTS	MAX CAP OF INDOOR UNITS CONNECTED (MBH)	REFRIG. TYPE	ELECTRICAL DATA V/PH/HZ	ELECTRICAL DATA MCA (AMPS)	ELECTRICAL DATA MOCP (AMPS)	PHYSICAL DATA WIDTH (IN)	PHYSICAL DATA HEIGHT (IN)	PHYSICAL DATA DEPTH (IN)	PHYSICAL DATA WEIGHT (LBS)	NOTES
BSB-1	TOSHIBA CARRIER	RBM-YB0611FU8P-UL	SPEC ED OFF VRF SYSTEM	8	290	R-454B	208/1/60	0.75	15	39.3	11.5	32.7	145	1-6
BSB-2	TOSHIBA CARRIER	RBM-YB0611FU8P-UL	SPEC ED OFF VRF SYSTEM	8	290	R-454B	208/1/60	0.75	15	39.3	11.5	32.7	145	1-6

NOTES:
1. BRANCH SELECTOR BOXES ARE PART OF THE INDICATED VRF HEAT RECOVERY SYSTEM.
2. FURNISH AND INSTALL UNIT & REFRIGERANT PIPING AS PER EQUIPMENT MANUFACTURER'S PUBLISHED INSTALLATION INSTRUCTIONS.
3. INSTALL WITH MANUFACTURER'S RECOMMENDED SERVICE CLEARANCES.
4. PROVIDE MANUFACTURER'S WARRANTY.
5. GALVANIZED STEEL CASING WITH FACTORY-APPLIED THERMAL INSULATION & INTERNAL CONTROL BOX.
6. PROVIDE MFR'S LEAK DETECTION SYSTEM INTERFACED WITH IDUs (HPs), ODU (CU), BSB, SHUT-OFF VALVES, ALARMS, MFR'S CONTROL SYSTEM, AND ATC/DDC SYSTEM.

ENERGY RECOVERY VENTILATOR SCHEDULE

TAG	SERVICE	MANUFACTURER	MODEL NO.	LOCATION	ENERGY RECOVERY HEAT EXCHANGER DATA TYPE	SUMMER OA (DB)	SUMMER OA (WB)	SUMMER OA (GR/LB)	SUMMER SA (DB)	SUMMER SA (WB)	SUMMER SA (GR/LB)	SUMMER RA (DB)	SUMMER RA (WB)	SUMMER RA (GR/LB)	WINTER OA (DB)	WINTER OA (WB)	WINTER OA (GR/LB)	WINTER SA (DB)	WINTER SA (WB)	WINTER SA (GR/LB)	WINTER RA (DB)	WINTER RA (WB)	WINTER RA (GR/LB)	PERFORMANCE EFFECT. SENS (%)	PERFORMANCE EFFECT. SUMMER TTL (%)	PERFORMANCE EFFECT. WINTER TTL (%)	SUPPLY & EXHAUST FAN DATA SA/OA FLOW (CFM)	SUPPLY & EXHAUST FAN DATA ESP (IN WG)	SUPPLY & EXHAUST FAN DATA MOTOR (HP)	SUPPLY & EXHAUST FAN DATA VFD	SUPPLY & EXHAUST FAN DATA FLA EACH (AMPS)	ELECTRICAL DATA POWER (V/PH/HZ)	ELECTRICAL DATA MCA (AMPS)	ELECTRICAL DATA MOPD (AMPS)	PHYSICAL DATA UNIT CASE L (IN)	PHYSICAL DATA UNIT CASE W (IN)	PHYSICAL DATA UNIT CASE H (IN)	PHYSICAL DATA WEIGHT (LBS)	NOTES
ERV-1	ADMINISTRATION OFFICES	RENEWAIRE	HE07RTV	ROOF	STATIC PLATE	93.4	75.1	101.8	80.7	69.5	90.1	75.0	62.5	64.7	0.0	0.0	5.5	48.4	39.1	20.4	70.0	51.5	27.1	69.2	48.1	69.1	525	0.5	(2)-0.48	NO	2.76	208/1/60	6.2	15	43-5/8	15-7/8	55-1/4	276	1-14
ERV-2	SPECIAL EDUCATION OFFICES	RENEWAIRE	HE07RTH	ROOF	STATIC PLATE	93.4	75.1	101.8	80.9	69.7	91.1	75.0	62.5	64.7	0.0	0.0	5.5	47.4	38.4	20.1	70.0	51.5	27.1	67.8	46.0	67.7	575	0.5	(2)-0.44	NO	1.55	208/1/60	3.5	15	43-5/8	15-7/8	55-1/4	288	1-14

NOTES:
1. OUTDOOR AIR FILTERS: 2" PLEATED MERV 13. RETURN AIR FILTERS: 2" THICK PLEATED MERV 8.
2. DIGITAL TIMECLOCK, WALL MOUNT, MODEL TC7D-W.
3. PROVIDE UNITS WITH STANDARD WIND-RATED ROOF CURB.
4. ERV-1 SHALL HAVE DOWNFLOW DUCT CONFIGURATION (HE07RTV). ERV-2 SHALL HAVE HORIZONTAL DUCT CONFIGURATION (HE07RTH).
5. ADVANCED EC DIRECT-DRIVE MOTORIZED IMPELLERS - OUTSIDE AIR & EXHAUST AIR FAN MOTORS.
6. FLOW CONTROL: ENTHALPIC, EXTERNAL BYPASS, MOTORIZED DAMPERS, BOTH AIRSTREAMS.
7. UNIT CONTROLS: TERMINAL STRIP FOR EC MOTORS.
8. NON-FUSED DISCONNECT SWITCH.
9. CONTROL OPTION: TRANSFORMER WITH ISOLATION RELAY.
10. AHRI 1060 CERTIFIED, UL LISTED.
11. ENERGY RECOVERY ENTHALPY CORE.
12. PROVIDE MANUFACTURER'S WARRANTY.
13. INTERFACE ERV WITH THE EXISTING BUILDING ATC/DDC SYSTEM.
14. INTERLOCK ERV WITH ELECTRIC DUCT HEATERS AND VRF HEAT RECOVERY SYSTEMS AS INDICATED ON THE DRAWINGS.

CEILING CABINET UNIT HEATER SCHEDULE

TAG	ZONE SERVED	MANUFACTURER	MODEL NO.	MOUNTING TYPE	SA CONFIG.	RA CONFIG.	OA CONFIG.	FAN DATA SA (CFM)	FAN DATA OA (CFM)	FAN DATA ECM MOTOR HP	FAN DATA ECM MOTOR RPM (HIGH SPD)	HOT WATER HEATING DATA CAP. (MBH)	EAT (F)	LAT (F)	EWT (F)	LWT (F)	FLOW (GPM)	ROWS	WPD MAX. (FT HD)	ELECTRICAL DATA POWER V/PH/HZ	ELECTRICAL DATA FAN MOTOR (HP)	ELECTRICAL DATA MCA (AMPS)	ELECTRICAL DATA MOP (AMPS)	PHYSICAL DATA L (IN)	PHYSICAL DATA W (IN)	PHYSICAL DATA H (IN)	PHYSICAL DATA WEIGHT (LBS)	NOTES
CUH-1-1	CORR. HW-1A	TRANE	FFEB-040	HORIZONTAL, RECESSED	BOTT. GR.	BOTT. GR.	TOP/BACK DUCT	400	150	0.13	1319	33.0	43.8	120.0	190	150	1.6	2	5	115/1/60	0.13	2.44	15	38	30	11	88	1 TO 12
CUH-1-2	CORR. HW-1B	TRANE	FFEB-040	HORIZONTAL, RECESSED	BOTT. GR.	BOTT. GR.	TOP/BACK DUCT	400	60	0.13	1319	28.6	59.5	125.8	190	150	1.4	2	5	115/1/60	0.13	2.44	15	38	30	11	88	1 TO 12
CUH-1-3	CORR. HW-1C	TRANE	FFEB-040	HORIZONTAL, RECESSED	BOTT. GR.	BOTT. GR.	TOP/BACK DUCT	400	70	0.13	1319	29.1	57.8	125.1	190	150	1.5	2	5	115/1/60	0.13	2.44	15	38	30	11	88	1 TO 12
CUH-1-4	CORR. HW-1D	TRANE	FFEB-040	HORIZONTAL, RECESSED	BOTT. GR.	BOTT. GR.	TOP/BACK DUCT	400	70	0.13	1319	29.1	57.8	125.1	190	150	1.5	2	5	115/1/60	0.13	2.44	15	38	30	11	88	1 TO 12
CUH-2-1	CORR./LOBBY L-2	TRANE	FFEB-040	HORIZONTAL, RECESSED	BOTT. GR.	BOTT. GR.	TOP/BACK DUCT	400	200	0.13	1319	35.4	35.0	116.9	190	150	1.8	2	5	115/1/60	0.13	2.44	15	38	30	11	88	1 TO 12
CUH-2-2	CORR. HW-2D	TRANE	FFEB-040	HORIZONTAL, RECESSED	BOTT. GR.	BOTT. GR.	TOP/BACK DUCT	400	120	0.13	1319	31.5	49.0	122.0	190	150	1.6	2	5	115/1/60	0.13	2.44	15	38	30	11	88	1 TO 12
CUH-2-3	CORR. HW-2E	TRANE	FFEB-040	HORIZONTAL, RECESSED	BOTT. GR.	BOTT. GR.	TOP/BACK DUCT	400	70	0.13	1319	29.1	57.8	125.1	190	150	1.5	2	5	115/1/60	0.13	2.44	15	38	30	11	88	1 TO 12
CUH-3-1	CORR. HW-3A	TRANE	FFEB-040	HORIZONTAL, RECESSED	BOTT. GR.	BOTT. GR.	TOP/BACK DUCT	400	130	0.13	1319	32.0	47.3	121.3	190	150	1.6	2	5	115/1/60	0.13	2.44	15	38	30	11	88	1 TO 12
CUH-3-2	CORR. HW-3B	TRANE	FFEB-040	HORIZONTAL, RECESSED	BOTT. GR.	BOTT. GR.	TOP/BACK DUCT	400	110	0.13	1319	31.0	50.8	122.6	190	150	1.6	2	5	115/1/60	0.13	2.44	15	38	30	11	88	1 TO 12
CUH-220I	220I B. TOILET	TRANE	FFEB-040	HORIZONTAL, RECESSED	BOTT. GR.	BOTT. GR.	N/A	400	0	0.13	1319	20.0	70.0	116.3	190	150	1.0	2	5	115/1/60	0.13	2.44	15	38	30	11	88	1 TO 12
CUH-220G	220G G. TOILET	TRANE	FFEB-040	HORIZONTAL, RECESSED	BOTT. GR.	BOTT. GR.	N/A	400	0	0.13	1319	20.0	70.0	116.3	190	150	1.0	2	5	115/1/60	0.13	2.44	15	38	30	11	88	1 TO 12

NOTES:
1. ECM FAN MOTOR SIZED FOR ESP INDICATED.
2. CONTRACTOR SHALL FIELD-COORDINATE LEFT-HAND OR RIGHT-HAND PIPING CONNECTIONS.
3. 1" MERV 13 FILTER.
4. DISCONNECT SWITCH, FACTORY-INSTALLED AND WIRED, MOUNTED TO UNIT.
5. COORDINATE ALL CONTROLS WITH THE EXISTING ATC/DDC SYSTEM, INCLUDING THERMOSTATS, LOW LIMIT SENSOR, CONTROL VALVES, DAMPERS, AND OTHER ITEMS/INTERFACES.
6. WHERE SHOWN ON THE DRAWINGS, CABINET HEATERS HAVE A REMOTE OUTSIDE AIR DAMPER. (COORDINATE WITH THE CABINET HEATER CONTROLS).
7. INSTALL AS PER MANUFACTURER'S RECOMMENDATIONS AND INSTALLATION INSTRUCTIONS.
8. FOR CEILING UNITS, PROVIDE RECESSING FLANGE AS REQUIRED.
9. SINGLE POINT POWER CONNECTION.
10. COLOR SHALL BE SELECTED BY THE ARCHITECT. PROVIDE COLOR CHART.
11. PROVIDE MANUFACTURER'S WARRANTY.
12. WHERE APPLICABLE, PROVIDE OPTIONAL PIPING PACKAGES THAT MATCH THE DRAWING COIL PIPING DETAILS (SHUTOFF VALVES, BALANCING VALVES, AIR VENTS, ETC.).

H2M architects + engineers
1133 Westchester Avenue, Suite N-210
White Plains, NY 10605
914.358.5623 • www.h2m.com
NY Architecture & Landscape Architecture: No Certificate Required
NY Engineering Certificate of Authorization No.: 0018178

CONSULTANTS:

MARK	DATE	DESCRIPTION

STATE OF NEW YORK · JOHN C. MORRIS III · LICENSED PROFESSIONAL ENGINEER · 057554-1

05/31/2028
Exp. Date

J. CHRIS MORRIS III, P.E.
NY PROFESSIONAL ENGINEER Lic. No. 057554

"IN ACCORDANCE WITH ARTICLE 145, SECTION 7209 OF THE NYS EDUCATION LAW, ALTERATION OF THIS DOCUMENT EXCEPT BY A LICENSED PROFESSIONAL IS ILLEGAL."

DESIGNED BY:	DRAWN BY:	CHECKED BY:	REVIEWED BY:
W. MAGIERA	W. MAGIERA	K. WEILER	C. MORRIS

PROJECT No:	DATE:	SCALE:
SMSD2507	OCTOBER 2026	AS SHOWN

CLIENT
SOMERS CENTRAL SCHOOL DISTRICT

VARIOUS UPGRADES AT SOMERS MIDDLE SCHOOL

250 US-202
SOMERS, NY 10589

SED#: 66-21-01-06-0-001-021

CONTRACT
CONTRACT M MECHANICAL CONSTRUCTION

STATUS
FOR BID

SHEET TITLE
MECHANICAL SCHEDULES

DRAWING No.
MS-M 602.00

C:\Users\wmagiera\Documents_Revit Backup\SMSD2507_Central25_M_wmagieraSNDSX.rvt
10/29/2026 2:42:59 PM

DIFFUSER, REGISTER, & GRILLE SCHEDULE

TAG	TYPE	MANUFACTURER	MODEL	MOUNT TYPE	MODULE SIZE (INCH)	NECK SIZE (INCH)	AIRFLOW RANGE (CFM)	MAX NC RATING	MAX PRESS LOSS (IN WG)	NOTES
CD-1	CEILING DIFFUSER	TITUS	OMNI	LAY-IN	24x24	8" DIA	0-250	20	0.05	1,4-6
CD-2	CEILING DIFFUSER	TITUS	OMNI	LAY-IN	24x24	10" DIA	251-399	20	0.05	1,4-6
CD-3	CEILING DIFFUSER	TITUS	OMNI	LAY-IN	24x24	12" DIA	400-600	20	0.05	1,4-6
CD-4	CEILING DIFFUSER	TITUS	OMNI	LAY-IN	12x12	6" DIA	0-100	20	0.05	1,4-6
CD-5	CEILING DIFFUSER	TITUS	OMNI	LAY-IN	12x12	8" DIA	101-250	20	0.05	1,4-6
CD-6	CEILING DIFFUSER	TITUS	OMNI	LAY-IN	12x12	10" DIA	251-399	20	0.05	1,4-6
RD-1	RETURN DIFFUSER	TITUS	PAR	LAY-IN	24x24	12x12	0-500	20	0.05	2,4-6
RD-2	RETURN DIFFUSER	TITUS	PAR	LAY-IN	24x24	15x15	501-750	20	0.05	2,4-6
RD-3	RETURN DIFFUSER	TITUS	PAR	LAY-IN	24x24	22x22	750-1000	20	0.05	2,4-6
RD-4	RETURN DIFFUSER	TITUS	PAR	LAY-IN	12x12	10x10	0-250	20	0.05	2,4-6
RG-1	RETURN GRILLE	TITUS	355RL	SURFACE/LAY-IN	NECK + 2"	6x6	0-75	20	0.05	3-6
RG-2	RETURN GRILLE	TITUS	355RL	SURFACE/LAY-IN	NECK + 2"	8x8	76-150	20	0.05	3-6
RG-3	RETURN GRILLE	TITUS	355RL	SURFACE/LAY-IN	NECK + 2"	10x10	151-250	20	0.05	3-6

NOTES:
1. CEILING DIFFUSERS SHALL BE STEEL CONSTRUCTION WITH SINGLE-FACE PANEL PROJECTING NO MORE THAN 1/4" FROM CEILING.
2. RETURN DIFFUSERS SHALL BE STEEL CONSTRUCTION WITH PERFORATED FACE.
3. RETURN GRILLES SHALL BE STEEL CONSTRUCTION WITH 35-DEGREE FIXED OR ANGLED BLADES SPACED AT 1/2".
4. PROVIDE DEVICE WITH OPPOSED BLADE DAMPER IF VOLUME DAMPER SHOWN ON DRAWING IS NOT POSSIBLE / ACCESSIBLE.
5. PROVIDE MOUNTING KITS TO MATCH CEILING TYPE.
6. COLOR SELECTION BY ARCHITECT / OWNER.

LOUVER SCHEDULE

TAG	SERVICE	MANUFACTURER	MODEL NO.	TYPE	STYLE	AIRFLOW (CFM)	PRESS. DROP (IN WG)	FREE AREA (SQ FT)	AIR VELOCITY (FPM)	DIMENSIONS WIDTH (IN)	DIMENSIONS HEIGHT (IN)	DIMENSIONS DEPTH (IN)	NOTES
LV-1	CUH-1-1	GREENHECK	ESD-435	STATIONARY, DRAINABLE	INTAKE	150	0.10	0.30	500	12	12	4	1-6
LV-2	CUH-1-2	GREENHECK	ESD-435	STATIONARY, DRAINABLE	INTAKE	60	0.10	0.30	200	12	12	4	1-6
LV-3	CUH-1-3	GREENHECK	ESD-435	STATIONARY, DRAINABLE	INTAKE	70	0.10	0.30	233	12	12	4	1-6
LV-4	CUH-1-4	GREENHECK	ESD-435	STATIONARY, DRAINABLE	INTAKE	70	0.10	0.30	233	12	12	4	1-6
LV-5	CUH-2-1	GREENHECK	ESD-435	STATIONARY, DRAINABLE	INTAKE	200	0.10	0.30	667	12	12	4	1-6
LV-6	CUH-2-2	GREENHECK	ESD-435	STATIONARY, DRAINABLE	INTAKE	120	0.10	0.30	400	12	12	4	1-6
LV-7	CUH-2-3	GREENHECK	ESD-435	STATIONARY, DRAINABLE	INTAKE	70	0.10	0.30	233	12	12	4	1-6
LV-8	CUH-3-1	GREENHECK	ESD-435	STATIONARY, DRAINABLE	INTAKE	130	0.10	0.30	433	12	12	4	1-6
LV-9	CUH-3-2	GREENHECK	ESD-435	STATIONARY, DRAINABLE	INTAKE	110	0.10	0.30	367	12	12	4	1-6

NOTES:
1. PROVIDE 2-COAT 70% KYNAR / 100% FLUOROPOLYMER COATING (COORDINATE COLOR WITH OWNER).
2. PROVIDE ALUMINUM BIRD SCREEN.
3. PROVIDE 1 YEAR PRODUCT WARRANTY & 10 YEAR FINISH WARRANTY.
4. PROVIDE ACMA CERTIFICATION.
5. PROVIDE DUCT PLENUM BOX BEHIND LOUVER AS REQUIRED FOR OUTSIDE AIR OR EXHAUST AIR DUCT CONNECTION / TRANSITION.
6. ASSOCIATED CABINET HEATERS HAVE INTEGRAL OUTSIDE AIR DAMPERS.

ELECTRIC DUCT HEATING COIL SCHEDULE

TAG	SERVICE	MANUFACTURER	MODEL	TYPE	DIMENSIONS W (IN)	DIMENSIONS H (IN)	AIRFLOW (CFM)	VEL. (FPM)	STATIC PRESS DROP (IN WG)	HEAT CAP (KW)	EAT (F)	LAT (F)	POWER (V-PH-HZ)	CAP. CONTROL	NOTES
EHC-1	ERV-1	INDEECO	QUA	OPEN COIL	10	10	525	756	0.05	5.0	48.1	78.2	208/3/60	SCR	1-8
EHC-2	ERV-2	INDEECO	QUA	OPEN COIL	12	10	575	690	0.05	5.0	46.0	73.5	208/3/60	SCR	1-8

NOTES:
1. PROVIDE PROPORTIONAL CONTROL USING A SCR PROPORTIONAL POWER CONTROLLER (PREFERRED) OR MAXIMUM MULTIPLE STAGES.
2. PROVIDE AUTOMATIC & MANUAL RESET THERMAL CUTOUTS, AIRFLOW SWITCH, AND MAGNETIC CONTACTORS.
3. PROVIDE CONTROL TRANSFORMER.
4. PROVIDE BUILT-IN, SNAP-ACTING DISCONNECT SWITCH WITH DOOR INTERLOCK.
5. COORDINATE CONTROLS INTERFACE WITH THE ERV SYSTEM (DISCHARGE AIR MAINTAIN MINIMUM 70 DEG F TO ERV INLET).
6. PROVIDE FUSES FOR HEATERS GREATER THAN 48 AMPS.
7. INSTALL HEATERS IN DUCTWORK ACCORDING TO MANUFACTURER'S RECOMMENDATIONS & MINIMUM CLEARANCES.
8. ELBOWS OR TURNS MUST BE LOCATED AT LEAST 4 FEET FROM THE HEATER INLET AND 2 FEET FROM THE HEATER OUTLET.

H 2 M architects + engineers

1133 Westchester Avenue, Suite N-210
White Plains, NY 10605
914.358.5623 • www.h2m.com
NY Architecture & Landscape Architecture: No Certificate Required
NY Engineering Certificate of Authorization No.: 0018178

CONSULTANTS:

MARK	DATE	DESCRIPTION

STATE OF NEW YORK · JOHN C. MORRIS III · LICENSED PROFESSIONAL ENGINEER · 057554-1

05/31/2028 Exp. Date

J. CHRIS MORRIS III, P.E.
NY PROFESSIONAL ENGINEER Lic. No. 057554

"IN ACCORDANCE WITH ARTICLE 145, SECTION 7209 OF THE NYS EDUCATION LAW, ALTERATION OF THIS DOCUMENT EXCEPT BY A LICENSED PROFESSIONAL IS ILLEGAL."

DESIGNED BY:	DRAWN BY:	CHECKED BY:	REVIEWED BY:
W. MAGIERA	W. MAGIERA	K. WEILER	C. MORRIS

PROJECT No:	DATE:	SCALE:
SMSD2507	OCTOBER 2026	AS SHOWN

CLIENT

SOMERS CENTRAL SCHOOL DISTRICT

VARIOUS UPGRADES AT SOMERS MIDDLE SCHOOL

250 US-202
SOMERS, NY 10589

SED#: 66-21-01-06-0-001-021

CONTRACT

CONTRACT M
MECHANICAL CONSTRUCTION

STATUS

FOR BID


SHEET TITLE

MECHANICAL SCHEDULES

DRAWING No.

MS-M 603.00

C:\Users\wmagiera\Documents_Revit Backup\SMSD2507_Central25_M_wmagieraSNDSX.rvt
10/29/2026 2:43:01 PM

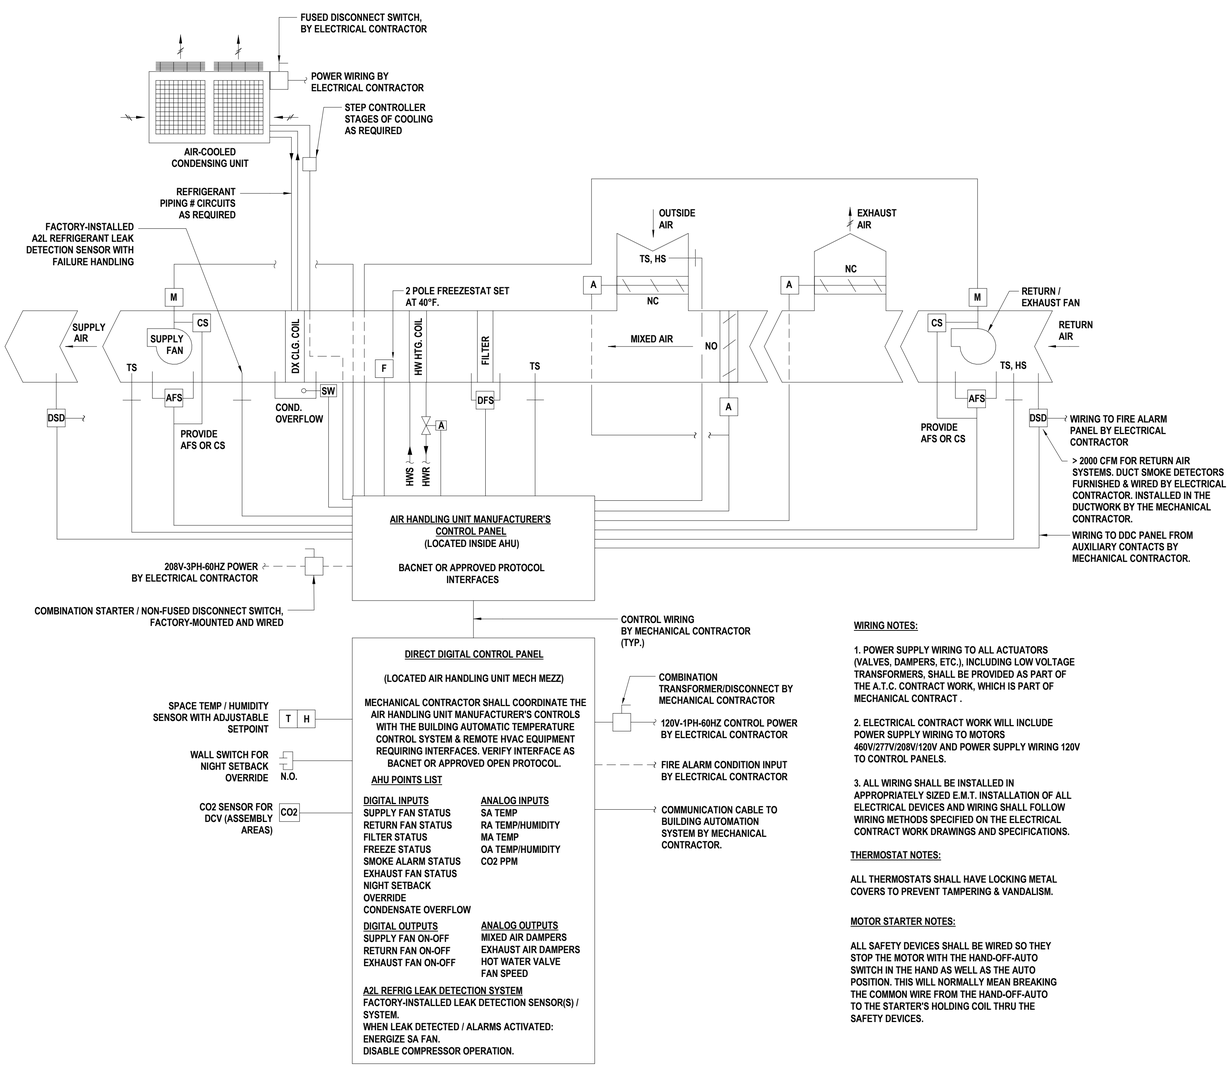

WIRING NOTES:

1. POWER SUPPLY WIRING TO ALL ACTUATORS (VALVES, DAMPERS, ETC.), INCLUDING LOW VOLTAGE TRANSFORMERS, SHALL BE PROVIDED AS PART OF THE A.T.C. CONTRACT WORK, WHICH IS PART OF MECHANICAL CONTRACT .

2. ELECTRICAL CONTRACT WORK WILL INCLUDE POWER SUPPLY WIRING TO MOTORS 460V/277V/208V/120V AND POWER SUPPLY WIRING 120V TO CONTROL PANELS.

3. ALL WIRING SHALL BE INSTALLED IN APPROPRIATELY SIZED E.M.T. INSTALLATION OF ALL ELECTRICAL DEVICES AND WIRING SHALL FOLLOW WIRING METHODS SPECIFIED ON THE ELECTRICAL CONTRACT WORK DRAWINGS AND SPECIFICATIONS.

THERMOSTAT NOTES:


ALL THERMOSTATS SHALL HAVE LOCKING METAL COVERS TO PREVENT TAMPERING & VANDALISM.

MOTOR STARTER NOTES:

ALL SAFETY DEVICES SHALL BE WIRED SO THEY STOP THE MOTOR WITH THE HAND-OFF-AUTO SWITCH IN THE HAND AS WELL AS THE AUTO POSITION. THIS WILL NORMALLY MEAN BREAKING THE COMMON WIRE FROM THE HAND-OFF-AUTO TO THE STARTER'S HOLDING COIL THRU THE SAFETY DEVICES.


1 AUDITORIUM AIR HANDLING UNIT (AC-1, AC-2A, AC-2B) & SPLIT CONDENSING UNIT (CU-1, CU-2A, CU-2B) CONTROL DIAGRAM

SCALE: NTS

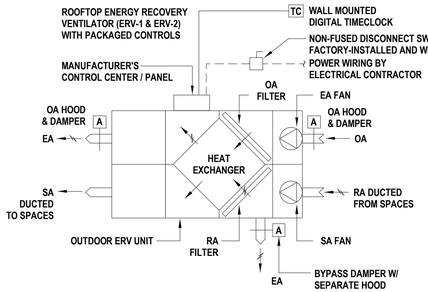

2 ENERGY RECOVERY VENTILATOR (ERV) CONTROL DIAGRAM

SCALE: NTS

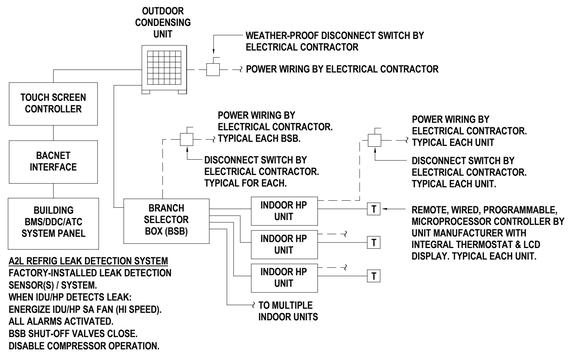

A2L REFRIG LEAK DETECTION SYSTEM
FACTORY-INSTALLED LEAK DETECTION SENSOR(S) / SYSTEM.
WHEN IDU/HP DETECTS LEAK:
ENERGIZE IDU/HP SA FAN (HI SPEED).
ALL ALARMS ACTIVATED.
BSB SHUT-OFF VALVES CLOSE.
DISABLE COMPRESSOR OPERATION.

3 VRF HEAT RECOVERY SYSTEM CONTROL DIAGRAM

SCALE: NTS

CONTROLS LEGEND, SYMBOLS AND ABBREVIATIONS

A	ACTUATOR
AFS	AIRFLOW SWITCH
AFMS	AIRFLOW MONITORING STATION
AHU	AIR HANDLING UNIT
ATC	AUTOMATIC TEMPERATURE CONTROLS
BAS	BUILDING AUTOMATION SYSTEM
BDD	BACKDRAFT DAMPER
BSB	BRANCH SELECTOR BOX
CO2	CARBON DIOXIDE
CS	CURRENT SENSOR
CU	CONDENSING UNIT
DDC	DIRECT DIGITAL CONTROLS
DFS	DIRTY FILTER SWITCH
DSD	DUCT SMOKE DETECTOR
DX	DIRECT EXPANSION
EA	EXHAUST AIR
ECM	ELECTRONICALLY COMMUTATED MOTOR
EF	EXHAUST FAN
ERV	ENERGY RECOVERY VENTILATOR
ES	END SWITCH
F	FREEZESTAT
HOA	HAND-OFF-AUTOMATIC
HP	HEAT PUMP
HS	HUMIDITY SENSOR
KEF	KITCHEN EXHAUST FAN
M	MOTOR
MA	MIXED AIR
NC	NORMALLY CLOSED
NO	NORMALLY OPEN
OA	OUTSIDE AIR
OCC	OCCUPANCY SENSOR
PTHP	PACKAGED TERMINAL HEAT PUMP
R	RELAY
RA	RETURN AIR
RH	RELATIVE HUMIDITY
RTU	ROOFTOP UNIT
SA	SUPPLY AIR
SC	SPEED CONTROLLER
SF	SUPPLY FAN
SP	STATIC PRESSURE SENSOR
SW	SWITCH
T	THERMOSTAT
TEMP	TEMPERATURE
TS	TEMPERATURE SENSOR
UV	UNIT VENTILATOR
VFD	VARIABLE FREQUENCY DRIVE
VRF	VARIABLE REFRIGERANT FLOW

GENERAL NOTES:

1. ALL POWER WIRING ABOVE 120V TO BE PROVIDED AND INSTALLED BY THE ELECTRICAL CONTRACTOR, INCLUDING POWER WIRING FOR ALL CONTROL PANELS.
2. ALL WIRING SHALL BE INSTALLED IN APPROPRIATELY SIZED E.M.T. INSTALLATION FOR ALL ELECTRICAL DEVICES. WIRING SHALL FOLLOW WIRING METHODS SPECIFIED ON THE CONTRACT "E" DRAWINGS AND SPECIFICATIONS.
3. LOW VOLTAGE "CONTROL" WIRING, SHALL BE PROVIDED AND INSTALLED BY THE MECHANICAL CONTRACTOR, EXCEPT AS NOTED.
4. REFER TO SPECIFICATIONS FOR SEQUENCE OF OPERATIONS. SEE SPECIFICATIONS FOR ADDITIONAL DETAILS.
5. UNITARY CONTROLLERS SHALL HAVE INTERNAL CONTROL LOGIC CAPABLE OF FULL OPERATION OF THE EQUIPMENT IN THE EVENT THE EQUIPMENT IS NOT CONNECTED TO THE BMS.

THERMOSTAT NOTES:

1. ALL THERMOSTATS SHALL HAVE LOCKING COVERS TO PREVENT TAMPERING AND VANDALISM.

MOTOR STARTER NOTES:

1. ALL SAFETY DEVICES SHALL BE WIRED SO THEY STOP THE MOTOR WITH THE HAND-OFF-AUTO SWITCH IN THE HAND AS WELL AS THE AUTO POSITION. THIS WILL NORMALLY MEAN BREAKING THE COMMON WIRE FROM THE HAND-OFF-AUTO TO THE STARTER'S HOLDING COIL THRU THE SAFETY DEVICES.

H2M architects + engineers
1133 Westchester Avenue, Suite N-210
White Plains, NY 10605
914.358.5623 • www.h2m.com
NY Architecture & Landscape Architecture: No Certificate Required
NY Engineering Certificate of Authorization No.: 0018178

CONSULTANTS:

MARK	DATE	DESCRIPTION

STATE OF NEW YORK · JOHN C. MORRIS III · 057554-1 · LICENSED PROFESSIONAL ENGINEER

05/31/2028
Exp. Date

J. CHRIS MORRIS III, P.E.
NY PROFESSIONAL ENGINEER Lic. No. 057554

"IN ACCORDANCE WITH ARTICLE 145, SECTION 7209 OF THE NYS EDUCATION LAW, ALTERATION OF THIS DOCUMENT EXCEPT BY A LICENSED PROFESSIONAL IS ILLEGAL."

DESIGNED BY:	DRAWN BY:	CHECKED BY:	REVIEWED BY:
W. MAGIERA	W. MAGIERA	K. WEILER	C. MORRIS

PROJECT No:	DATE:	SCALE:
SMSD2507	OCTOBER 2026	AS SHOWN

CLIENT

SOMERS CENTRAL SCHOOL DISTRICT

VARIOUS UPGRADES AT SOMERS MIDDLE SCHOOL

250 US-202
SOMERS, NY 10589

SED#: 66-21-01-06-0-001-021

CONTRACT

CONTRACT M
MECHANICAL CONSTRUCTION

STATUS

FOR BID


SHEET TITLE

MECHANICAL CONTROL DIAGRAMS

DRAWING No.


MS-M 650.00

C:\Users\wmagiera\Documents_Revit Backup\SMSD2507_Central25_M_wmagieraSNDSX.rvt
10/29/2026 2:43:02 PM

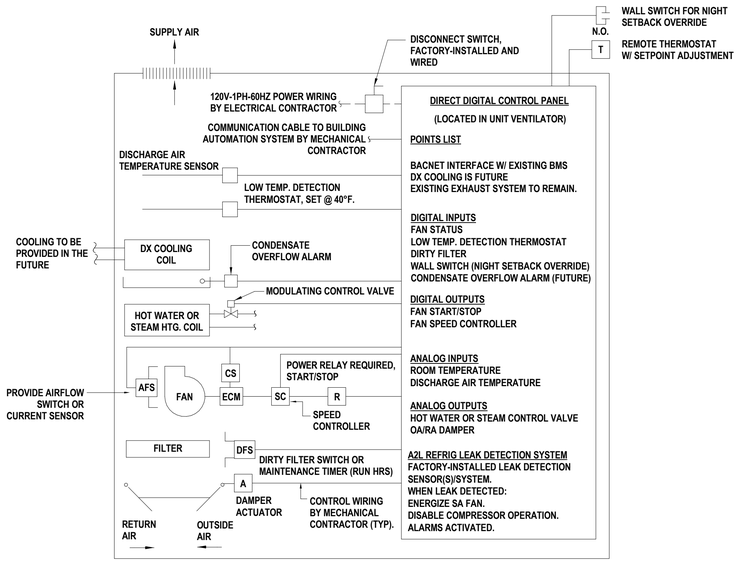


1 UNIT VENTILATOR (UV) CONTROL DIAGRAM

SCALE:NTS

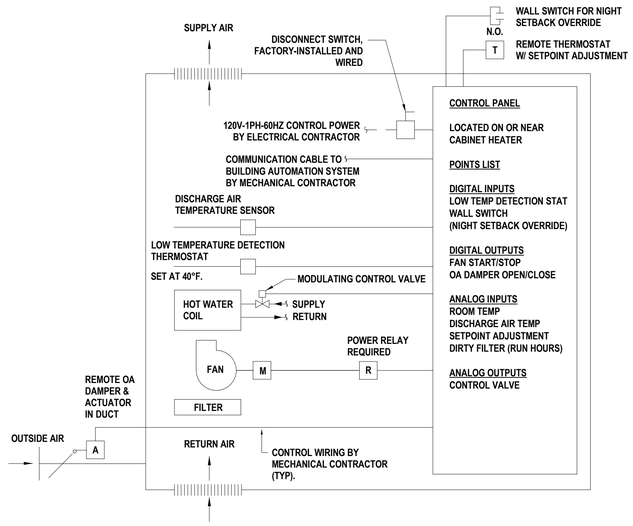

2 HOT WATER CABINET HEATER CONTROL DIAGRAM

SCALE:NTS

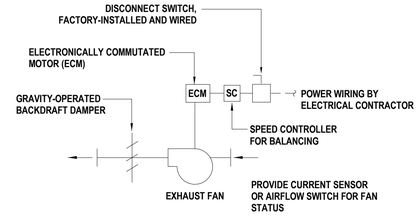

3 EXHAUST FAN CONTROL DIAGRAM

SCALE:NTS

NOTES:

1. APPLICATION: HEATING FOR ENERGY RECOVERY VENTILATOR (ERV).
2. MECHANICAL CONTRACTOR SHALL PROVIDE WIRING DIAGRAM BY ELECTRIC DUCT HEATING COIL MANUFACTURER FOR COORDINATION WITH EXISTING AUTOMATIC TEMPERATURE CONTROL SYSTEM.

4 ELECTRIC DUCT HEATING COIL CONTROL DIAGRAM

SCALE:NTS

H2M architects + engineers
1133 Westchester Avenue, Suite N-210
White Plains, NY 10605
914.358.5623 • www.h2m.com
NY Architecture & Landscape Architecture: No Certificate Required
NY Engineering Certificate of Authorization No.: 0018178

CONSULTANTS:

MARK	DATE	DESCRIPTION

STATE OF NEW YORK · JOHN C. MORRIS III · LICENSED PROFESSIONAL ENGINEER · 057554-1

05/31/2028
Exp. Date

J. CHRIS MORRIS III, P.E.
NY PROFESSIONAL ENGINEER Lic. No. 057554

"IN ACCORDANCE WITH ARTICLE 145, SECTION 7209 OF THE NYS EDUCATION LAW, ALTERATION OF THIS DOCUMENT EXCEPT BY A LICENSED PROFESSIONAL IS ILLEGAL."

DESIGNED BY:	DRAWN BY:	CHECKED BY:	REVIEWED BY:
W. MAGIERA	W. MAGIERA	K. WEILER	C. MORRIS

PROJECT No:	DATE:	SCALE:
SMSD2507	OCTOBER 2026	AS SHOWN

CLIENT

SOMERS CENTRAL SCHOOL DISTRICT

VARIOUS UPGRADES AT SOMERS MIDDLE SCHOOL

250 US-202
SOMERS, NY 10589

SED#: 66-21-01-06-0-001-021

CONTRACT

CONTRACT M
MECHANICAL CONSTRUCTION

STATUS

FOR BID

SHEET TITLE

MECHANICAL CONTROL DIAGRAMS

DRAWING No.

MS-M 651.00

C:\Users\wmagiera\Documents_Revit Backup\SMSD2507_Central25_M_wmagieraSNDSX.rvt
10/29/2026 2:43:02 PM

ELECTRICAL LEGEND

SYMBOL	DESCRIPTION	COMMENTS
S_3	THREE - WAY SWITCH	46" AFF TO CL UON
S_4	FOUR - WAY SWITCH	46" AFF TO CL UON
S_I	ILLUMINATED SWITCH	46" AFF TO CL UON
S^A	SINGLE POLE SWITCH; "A" INDICATES SWITCH CONTROL	46" AFF TO CL UON
S_D	SINGLE POLE DIMMER SWITCH	46" AFF TO CL UON
S_{3D}	THREE - WAY DIMMER SWITCH	46" AFF TO CL UON
S_K	SINGLE POLE KEYED SWITCH	46" AFF TO CL UON
S_{K3}	KEYED THREE - WAY SWITCH	46" AFF TO CL UON
S_{K4}	KEYED FOUR - WAY SWITCH	46" AFF TO CL UON
S_M	HORSEPOWER RATED SWITCH, WITH INDICATOR (CONTRACTOR SHALL COORDINATE VOLTAGE AND PHASE WITH EQUIPMENT)	46" AFF
S_P	SWITCH AND PILOT LIGHT	
S_T	SWITCH WITH THERMAL OVERLOAD PROTECTION (CONTRACTOR SHALL COORDINATE VOLTAGE AND PHASE WITH EQUIPMENT)	
S_{OS}	OCCUPANCY SENSOR WITH MANUAL OVERRIDE, WALL MOUNT	
TC	TIME CLOCK	
PC	PHOTOCELL	
PB	PUSH BUTTON	
E,G	EMERGENCY SHUT OFF SWITCH; 'E' INDICATES ELECTRICAL; 'G' INDICATES GAS	
OS	OCCUPANCY SENSOR, CEILING MOUNT	
	OCCUPANCY SENSOR POWER PACK, MOUNTED ABOVE CEILING	
	2 #12 AWG + #12 AWG GND IN 3/4" E.C. CONCEALED IN WALL OR CEILING	
IIIII	5 #12 AWG + #12 AWG GND IN 3/4" E.C. CONCEALED IN WALL OR CEILING	
III	3 #12 AWG + #12 AWG GND IN 3/4" E.C. CONCEALED IN OR BELOW SLAB	
LP1-35	DEDICATED HOME RUN TO PANEL LP1 FOR CIRCUIT No. 35 ONLY. 2 #12 AWG + #12 AWG GND IN 3/4" E.C. CONCEALED IN WALL OR CEILING	
TL	120V, 20 A TWIST LOCK RECEPTACLE.	46" AFF TO CL UON
	DUPLEX RECEPTACLE: 120V, 20A.	46" AFF TO CL UON
	QUAD RECEPTACLE, DOUBLE DUPLEX RECEPTACLE: 120V, 20A.	46" AFF TO CL UON
C	DUPLEX RECEPTACLE: 120V, 20A; SUBSCRIPT "C" INDICATES CEILING MOUNT.	46" AFF TO CL UON
	DUPLEX RECEPTACLE: 120V, 20A; FLOOR MOUNTED.	46" AFF TO CL UON
IG	ISOLATED GROUND DUPLEX RECEPTACLE.	46" AFF TO CL UON
GFI	DUPLEX RECEPTACLE: 120V, 20A; WITH GROUND FAULT INDICATOR.	46" AFF TO CL UON
CT	DUPLEX RECEPTACLE: 120V, 20A; SUBSCRIPT "CT" INDICATES COUNTER TOP.	46" AFF TO CL UON
WP	DUPLEX RECEPTACLE: 120V, 20A; SUBSCRIPT "WP" INDICATED WEATHER PROOF	46" AFF TO CL UON
	SPECIAL PURPOSE OUTLET: VERIFY NEMA CONFIGURATION WITH EQUIPMENT MANUFACTURER.	46" AFF TO CL UON
TL	TWISTED LOCK RECEPTACLE: 125V, 20A, 3 WIRE; UNLESS OTHERWISE NOTED.	46" AFF TO CL UON
	SURFACE RACEWAY WITH 2 GROUNDED AND ISOLATED TYPE DUPLEX RECEPTACLES AND 1 DATA OUTLET PER POSITION, 18" AFF UNLESS OTHERWISE NOTED.	
	TELEPHONE/POWER POLE	
P	MAGNETIC STARTER.	
P	DISCONNECTION SWITCH.	
J	JUNCTION BOX	
J 4X	NEMA 4X STAINLESS STEEL JUNCTION BOX WITH GASKET COVER.	
J S	JUNCTION BOX RECESSED IN WALL WITH BLANK COVER, PROVIDE 3/4" E.C. AND DRAG LINE TO ABOVE FINISHED CEILING. MOUNT 18" AFF, UNLESS OTHERWISE NOTED.	
J M	FOR MONITOR, JUNCTION BOX RECESSED IN WALL WITH BLANK COVER. PROVIDE 3/4" E.C. AND DRAG LINE TO ABOVE FINISHED CEILING.	
T T1	TRANSFORMER "T1"; SEE TRANSFORMER SCHEDULE.	
	ELECTRICAL PANEL "P1", RECESSED; SEE PANEL SCHEDULE.	
P1	ELECTRICAL PANEL "P1", SURFACE MOUNT; SEE PANEL SCHEDULE.	
	CONDUIT GOING UP.	
	CONDUIT GOING DOWN.	
	PULLBOX	
T	TELEPHONE. PROVIDE 3/4" E.C. WITH DRAG LINE TO AFC AND EMPTY J. BOX RECESSED IN WALL WITH BLANK COVER.	
TV	CABLE TELEVISION. PROVIDE 3/4" E.C. WITH DRAG LINE TO AFC AND EMPTY J. BOX RECESSED IN WALL WITH BLANK COVER.	
D	DATA. PROVIDE 3/4" E.C. WITH DRAG LINE TO AFC AND EMPTY J. BOX RECESSED IN WALL WITH BLANK COVER.	
D/T	COMBINED DATA AND TV. PROVIDE 3/4" E.C. WITH DRAG LINE TO AFC AND EMPTY J. BOX RECESSED IN WALL WITH BLANK COVER.	
S	SECURITY CAMERA. PROVIDE 3/4" E.C. WITH DRAG LINE TO AFC AND EMPTY J. BOX RECESSED IN WALL WITH BLANK COVER.	

ABBREVIATION	DESCRIPTION
AFF	ABOVE FINISHED FLOOR
AFC	ABOVE FINISHED CEILING
AFG	ABOVE FINISHED GRADE
AMP, A	AMPERE
ATS	AUTOMATIC TRANSFER SWITCH; SEE TRANSFER SWITCH SCHEDULE
AWG	AMERICAN WIRE GAUGE
BFC	BELOW FINISHED CEILING
CL	CENTERLINE
CT	COUNTERTOP
EC	ELECTRICAL CONDUIT
GFCI	GROUND FAULT CIRCUIT INTERRUPTER
GFI	GROUND FAULT INDICATOR
PSEG	PUBLIC SERVICE ELECTRIC AND GAS COMPANY (LOCAL ELECTRIC UTILITY)
MCB	MAIN CIRCUIT BREAKER
MLO	MAIN LUGS ONLY
NTS	NOT TO SCALE
TYP	TYPICAL
UON	UNLESS OTHERWISE NOTED
UC	UNDERCOUNTER
V	VOLTS
VAC	VOLTS ALTERNATING CURRENT
VDC	VOLT DIRECT CURRENT
X-FMR	TRANSFORMER
WP	WEATHERPROOF
EMT	ELECTRICAL METALLIC TUBING
RMC	RIGID METAL CONDUIT
(D)	DEMOLISH
(E)	EXISTING
(P)	PROPOSED

SYMBOL	DESCRIPTION	COMMENTS
T	LINE VOLTAGE THERMOSTAT, 120V, 10A.	
	CIRCUIT BREAKER WITH TRIP AND POLES AS NOTED.	
TS1	TRANSFER SWITCH TS1; SEE TRANSFER SWITCH SCHEDULE.	
M.C.B 30A/2P PANEL "P1"	DISTRIBUTION PANEL P1 WITH 30A, 2 POLE M.C.B.; SEE DISTRIBUTION PANEL SCHEDULE.	
	DISCONNECT SWITCH DS1, 100A, 3 POLES; SEE DISCONNECT SWITCH SCHEDULE.	
DS3 100A/3P	FUSED DISCONNECT SWITCH DS2, FUSED AT 40A, 3 POLES; SEE DISCONNECT SWITCH SCHEDULE.	
G1	GENERATOR SET G1	
M	ELECTRIC METER AND METER PAN AS PER PSEG REQUIREMENTS.	
5	MOTOR, NUMBER INDICATED HORSEPOWER.	
	CURRENT TRANSFORMER.	
PTS	VOLTAGE TRANSFORMER.	
T2	TRANSFORMER WITH SIZE, PRIMARY AND SECONDARY VOLTAGES AS NOTED.	
RVRM 10	REDUCED VOLTAGE SOLID STATE RAMPING MODULE, SIZED FOR 10 H.P.	
RVSS 150	REDUCED VOLTAGE SOLID STATE STARTER, SIZED FOR 150 H.P.	
VFD 25	VARIABLE FREQUENCY DRIVE, RATED FOR 25 H.P.	
FVNR 5	FULL VOLTAGE NON-REVERSING STARTER, NEMA SIZE 6	
FVR 5	FULL VOLTAGE REVERSING STARTER, NEMA SIZE 5	
JJS	FAST ACTING SOLID STATE FUSES AS PER MANUFACTURER.	
	MULTIPLE BRANCH CIRCUITS AS REQUIRED.	
LNR	5% LINE REACTOR, UNLESS OTHERWISE NOTED	
	CONTROL CIRCUIT; MIN 2 #12 AWG IN 3/4" E.C. UNLESS OTHERWISE NOTED ON PLANS	

CONTROLS LEGEND

SYMBOL	DESCRIPTION	COMMENTS
	PUMP OR BLOWER MOTOR	
	FLOR METER	
M	MOTOR CONTROLLED VALVE WITH LIMIT SWITCHES	
LS	LIMIT SWITCH	
FT	FLOW TRANSMITTER	
FS	FLOW SWITCH	
PT	PRESSURE TRANSMITTER	
PS	PRESSURE SWITCH	
LT	LEVEL TRANSMITTER	
LE	LEVEL ELECTRODES	
DP	DIFFERENTIAL PRESSURE TRANSMITTER	
	SOLENOID VALVE	
	PITOT TUBE AND AIR PRESSURE SWITCH	
TLDS	PITOT TUBE AND AIR PRESSURE SWITCH	
PID	PROPORTIONAL - INTEGRAL - DERIVATIVE SINGLE LOOP CONTROLLER	
SC TP—A	SINGLE CONDITIONER TIME PULSE DURATION TO ANALOG	

H2M architects + engineers

1133 Westchester Avenue, Suite N-210
White Plains, NY 10605
914.358.5623 • www.h2m.com
NY Architecture & Landscape Architecture: No Certificate Required
NY Engineering Certificate of Authorization No.: 0018178

CONSULTANTS:

MARK	DATE	DESCRIPTION

7.31.2028
Exp. Date

JEFFERY L. CZAJKA, P.E.
NY PROFESSIONAL ENGINEER Lic. No. 072523

"IN ACCORDANCE WITH ARTICLE 145, SECTION 7209 OF THE NYS EDUCATION LAW, ALTERATION OF THIS DOCUMENT EXCEPT BY A LICENSED PROFESSIONAL IS ILLEGAL."

DESIGNED BY:	DRAWN BY:	CHECKED BY:	REVIEWED BY:
S. FREEMAN	W. TESTA	S. SOUSSOU	J. CZAJKA

PROJECT No:	DATE:	SCALE:
SMSD2507	OCTOBER 2026	AS SHOWN

CLIENT

SOMERS CENTRAL SCHOOL DISTRICT

VARIOUS UPGRADES AT SOMERS MIDDLE SCHOOL

250 US-202
SOMERS, NY 10589

SED#: 66-21-01-06-0-001-021

CONTRACT

CONTRACT E
ELECTRICAL CONSTRUCTION

STATUS

FOR BID

SHEET TITLE

ELECTRICAL LEGENDS

DRAWING No.

MS-E 001.00


C:\Users\wtesta\Documents_Revit Backup\SMSD2507_Central25_M_wtesta36AUA.rvt
10/29/2026 10:11:05 AM

GENERAL NOTES

1. SEE DRAWING MS-E 001 FOR ELECTRICAL LEGEND, SYMBOLS, ABBREVIATIONS, AND GENERAL NOTES.
2. THE EXISTING CONDITIONS SHOWN ON THE CONTRACT DRAWINGS ARE BASED ON LIMITED FIELD SURVEY AND EXISTING DOCUMENTATION. THE CONTRACTOR SHALL BE RESPONSIBLE FOR VERIFICATION OF ALL EXISTING CONDITIONS (INCLUDING HVAC EQUIPMENT ELECTRICAL CHARACTERISTICS, FEEDER SIZE, PANEL FED FROM, BREAKER SIZE, ETC.) PRIOR TO THE COMMENCEMENT OF DEMOLITION / NEW WORK AND PURCHASE OF NEW EQUIPMENT. SHOULD THERE BE A CONFLICT, THE CONTRACTOR SHALL ALERT THE ARCHITECT / ENGINEER IN WRITING.
3. THE CONTRACTOR SHALL TAKE CARE NOT TO DAMAGE ADJOINING SURFACES OUTSIDE THE CONTRACT AREA OR SCOPE OF WORK. THE CONTRACTOR SHALL BE RESPONSIBLE FOR RESTORING EXISTING CONDITIONS AND/OR FINISHES DAMAGED DURING CONSTRUCTION, INCLUDING PATCHING AND PAINTING DEEMED NECESSARY BY THE ARCHITECT AT NO COST TO THE OWNER.
4. THE CONTRACTOR SHALL REMOVE AND DISPOSE OF ALL CONSTRUCTION DEBRIS AND UNWANTED MATERIAL LEGALLY OFF-SITE IN ACCORDANCE WITH THE PROJECT SPECIFICATIONS.
5. DO NOT SCALE DRAWINGS. LINE WORK SHOWN IS SCHEMATIC. CONTRACTOR SHALL PROVIDE SHOP DRAWINGS BASED ON DESIGN INTENT, SURVEY OF EXISTING CONDITIONS, AND COORDINATION WITH OTHER TRADES.
6. CONTRACTOR SHALL DISCONNECT AND REMOVE THE EXISTING LIGHT FIXTURES AND STORE FOR REINSTALLATION AFTER NEW DROP CEILINGS ARE INSTALLED. EXISTING WIRING SHALL BE MADE SAFE TO ENABLE THE INSTALLATION OF THE NEW CEILING.
7. CONTRACTOR SHALL REMOVE AND TEMPORARY SUPPORT THE EXISTING EXIT SIGNS, SPEAKERS, OCCUPANCY SENSORS, SMOKE / HEAT DETECTORS, WIRELESS ACCESS POINTS, ETC. TO ENABLE THE REMOVAL OF THE EXISTING DROP CEILINGS.

X. ELECTRICAL KEYED NOTES

1. THE CONTRACTOR SHALL DISCONNECT THE EXISTING REMOTE CONDENSING UNIT SERVING THE AUDITORIUM AND REMOVE EXISTING DISCONNECT SWITCH. CONDUIT AND WIRING FEEDING THE UNIT SHALL BE CAPPED AND MADE SAFE FOR EXTENSION TO THE REPLACEMENT UNIT (SEE NEW WORK PLANS).
2. EXISTING TO REMAIN.

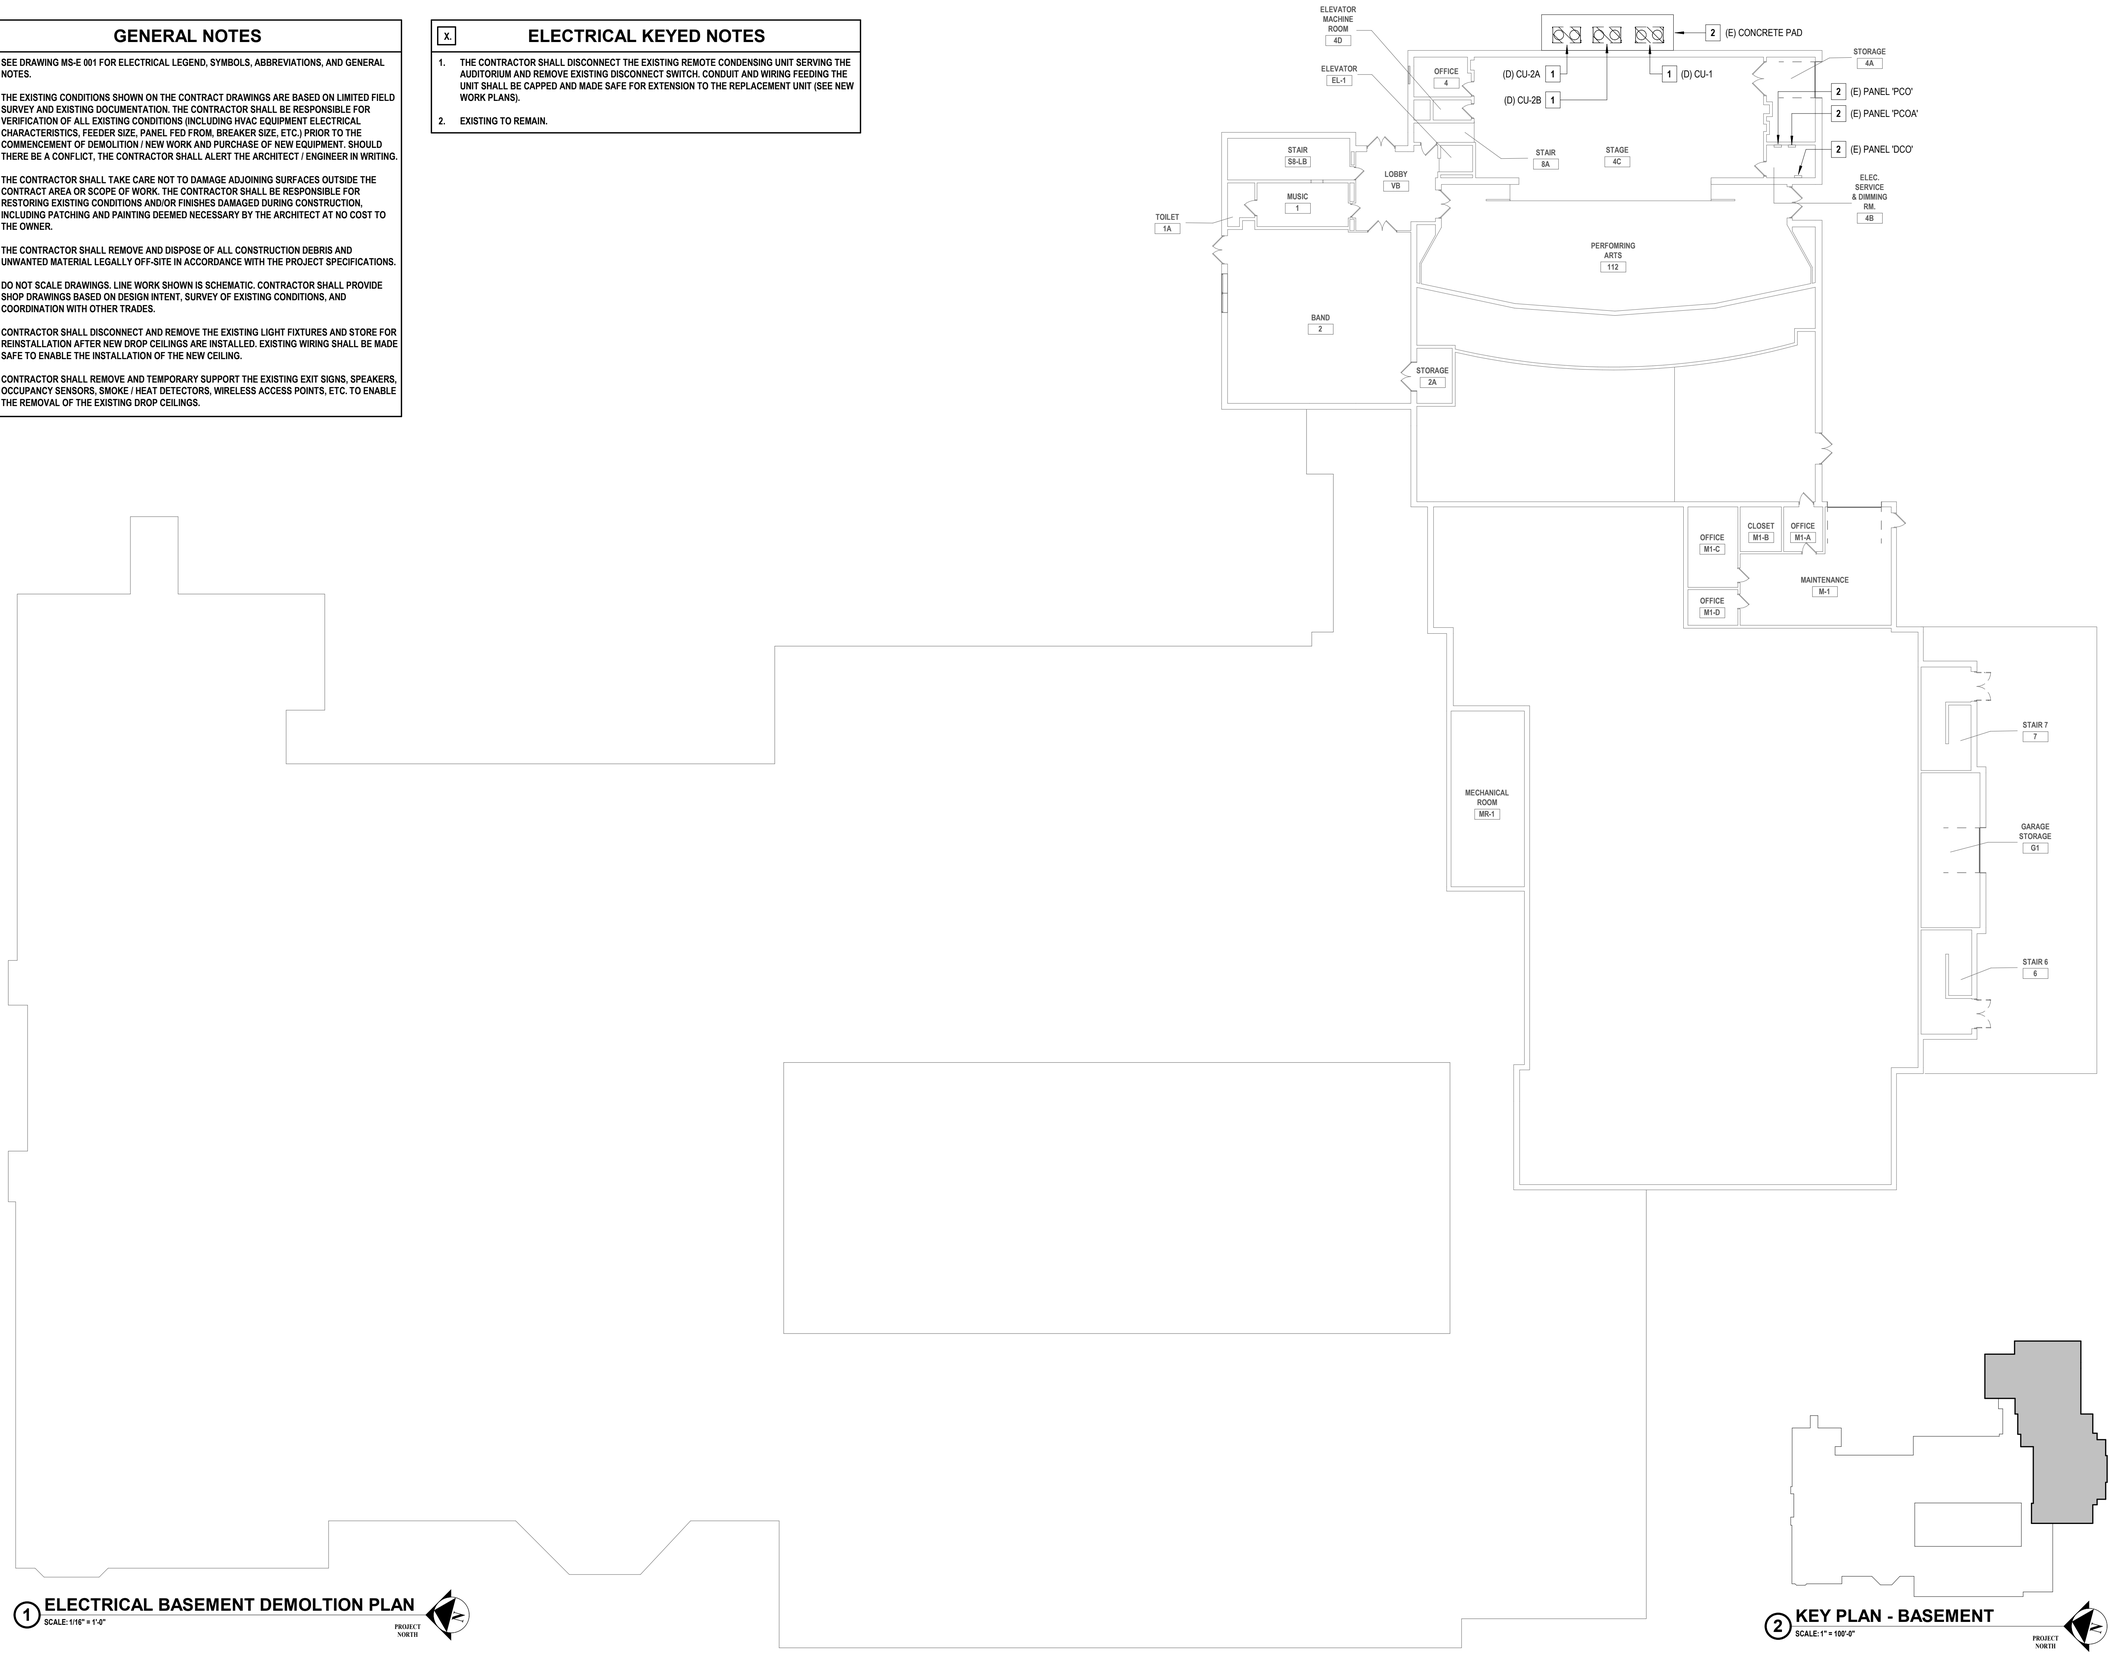

1 ELECTRICAL BASEMENT DEMOLTION PLAN
SCALE: 1/16" = 1'-0"

PROJECT NORTH

2 KEY PLAN - BASEMENT
SCALE: 1" = 100'-0"

PROJECT NORTH

C:\Users\wtesta\Documents_Revit Backup\SMSD2507_Central25_M_wtesta36AUA.rvt

10/29/2026 10:11:05 AM

H2M architects + engineers

1133 Westchester Avenue, Suite N-210
White Plains, NY 10605
914.358.5623 • www.h2m.com
NY Architecture & Landscape Architecture: No Certificate Required
NY Engineering Certificate of Authorization No.: 0018178

CONSULTANTS:

MARK	DATE	DESCRIPTION

7.31.2028
Exp. Date

JEFFERY L. CZAJKA, P.E.
NY PROFESSIONAL ENGINEER Lic. No. 072823

"IN ACCORDANCE WITH ARTICLE 145, SECTION 7209 OF THE NYS EDUCATION LAW, ALTERATION OF THIS DOCUMENT EXCEPT BY A LICENSED PROFESSIONAL IS ILLEGAL."

DESIGNED BY:	DRAWN BY:	CHECKED BY:	REVIEWED BY:
S. FREEMAN	W. TESTA	S. SOUSSOU	J. CZAJKA

PROJECT No:	DATE:	SCALE:
SMSD2507	OCTOBER 2026	AS SHOWN

CLIENT

SOMERS CENTRAL SCHOOL DISTRICT

VARIOUS UPGRADES AT SOMERS MIDDLE SCHOOL

250 US-202
SOMERS, NY 10589

SED#: 66-21-01-06-0-001-021

CONTRACT

CONTRACT E
ELECTRICAL CONSTRUCTION

STATUS

FOR BID

SHEET TITLE

ELECTRICAL BASEMENT DEMOLITION PLAN

DRAWING No.


MS-ED 100.00

GENERAL NOTES

1. SEE DRAWING MS-E 001 FOR ELECTRICAL LEGEND, SYMBOLS, ABBREVIATIONS, AND GENERAL NOTES.
2. THE EXISTING CONDITIONS SHOWN ON THE CONTRACT DRAWINGS ARE BASED ON LIMITED FIELD SURVEY AND EXISTING DOCUMENTATION. THE CONTRACTOR SHALL BE RESPONSIBLE FOR VERIFICATION OF ALL EXISTING CONDITIONS (INCLUDING HVAC EQUIPMENT ELECTRICAL CHARACTERISTICS, FEEDER SIZE, PANEL FED FROM, BREAKER SIZE, ETC.) PRIOR TO THE COMMENCEMENT OF DEMOLITION / NEW WORK AND PURCHASE OF NEW EQUIPMENT. SHOULD THERE BE A CONFLICT, THE CONTRACTOR SHALL ALERT THE ARCHITECT / ENGINEER IN WRITING.
3. THE CONTRACTOR SHALL TAKE CARE NOT TO DAMAGE ADJOINING SURFACES OUTSIDE THE CONTRACT AREA OR SCOPE OF WORK. THE CONTRACTOR SHALL BE RESPONSIBLE FOR RESTORING EXISTING CONDITIONS AND/OR FINISHES DAMAGED DURING CONSTRUCTION, INCLUDING PATCHING AND PAINTING DEEMED NECESSARY BY THE ARCHITECT AT NO COST TO THE OWNER.
4. THE CONTRACTOR SHALL REMOVE AND DISPOSE OF ALL CONSTRUCTION DEBRIS AND UNWANTED MATERIAL LEGALLY OFF-SITE IN ACCORDANCE WITH THE PROJECT SPECIFICATIONS.
5. DO NOT SCALE DRAWINGS. LINE WORK SHOWN IS SCHEMATIC. CONTRACTOR SHALL PROVIDE SHOP DRAWINGS BASED ON DESIGN INTENT, SURVEY OF EXISTING CONDITIONS, AND COORDINATION WITH OTHER TRADES.
6. CONTRACTOR SHALL DISCONNECT AND REMOVE THE EXISTING LIGHT FIXTURES AND STORE FOR REINSTALLATION AFTER NEW DROP CEILINGS ARE INSTALLED. EXISTING WIRING SHALL BE MADE SAFE TO ENABLE THE INSTALLATION OF THE NEW CEILING.
7. CONTRACTOR SHALL REMOVE AND TEMPORARY SUPPORT THE EXISTING EXIT SIGNS, SPEAKERS, OCCUPANCY SENSORS, SMOKE / HEAT DETECTORS, WIRELESS ACCESS POINTS, ETC. TO ENABLE THE REMOVAL OF THE EXISTING DROP CEILINGS.

X. ELECTRICAL KEYED NOTES

1. CONTRACTOR SHALL TRACE OUT EACH CIRCUIT RUN FROM THE EXISTING PANEL AND LABEL WIRING WITH WHAT IT SERVES AND NOTE ALL CIRCUIT BREAKER SIZES AND NUMBER OF POLES FOR EACH CIRCUIT. THE FEED AND BRANCH CIRCUIT WIRING SHALL BE CAREFULLY DISCONNECTED FROM THE BREAKERS AND OR LUGS AND MADE SAFE TO ENABLE THE REMOVAL OF THE EXISTING PANEL INTERIOR AND PANEL COVER PLATE. A NEW PANEL INTERIOR KIT AND PANEL COVER PLATE SHALL BE INSTALLED UNDER THE NEW WORK BASED ON THE SCHEDULE PROVIDED ON THE NEW WORK DRAWINGS.
2. EXISTING TO REMAIN.
3. PRIOR TO REMOVING THE EXISTING PANEL 'PP-BRA' WITH FUSED SWITCHES. CONTRACTOR SHALL TRACE OUT EACH CIRCUIT AS TO WHAT IT SERVES AND LABEL IT. AFTER TRACING AND LABELING, CONTRACTOR SHALL DISCONNECT THE EXISTING CONDUIT AND WIRING FROM THE FUSED SWITCHES. THE CONTRACTOR SHALL NOTE THE FUSE SIZES AND MAKE SAFE TO ENABLE THE REMOVAL OF THE EXISTING PANEL AND THEN EXTENDING EACH CIRCUIT TO THE NEW PANEL . FURNISH AND INSTALL REQUIRED NEW CONDUIT, WIRING AND PULL / SPLICE BOXES TO MAKE THE CONNECTIONS TO THE NEW PANEL CIRCUIT BREAKERS.
4. PRIOR TO REMOVING THE EXISTING PANEL 'PP-BRB' WITH FUSED SWITCHES. CONTRACTOR SHALL TRACE OUT EACH CIRCUIT AS TO WHAT IT SERVES AND LABEL IT. AFTER TRACING AND LABELING, CONTRACTOR SHALL DISCONNECT THE EXISTING CONDUIT AND WIRING FROM THE FUSED SWITCHES. THE CONTRACTOR SHALL NOTE THE FUSE SIZES AND MAKE SAFE TO ENABLE THE REMOVAL OF THE EXISTING PANEL AND THEN EXTENDING EACH CIRCUIT TO THE NEW PANEL . FURNISH AND INSTALL REQUIRED NEW CONDUIT, WIRING AND PULL / SPLICE BOXES TO MAKE THE CONNECTIONS TO THE NEW PANEL CIRCUIT BREAKERS.

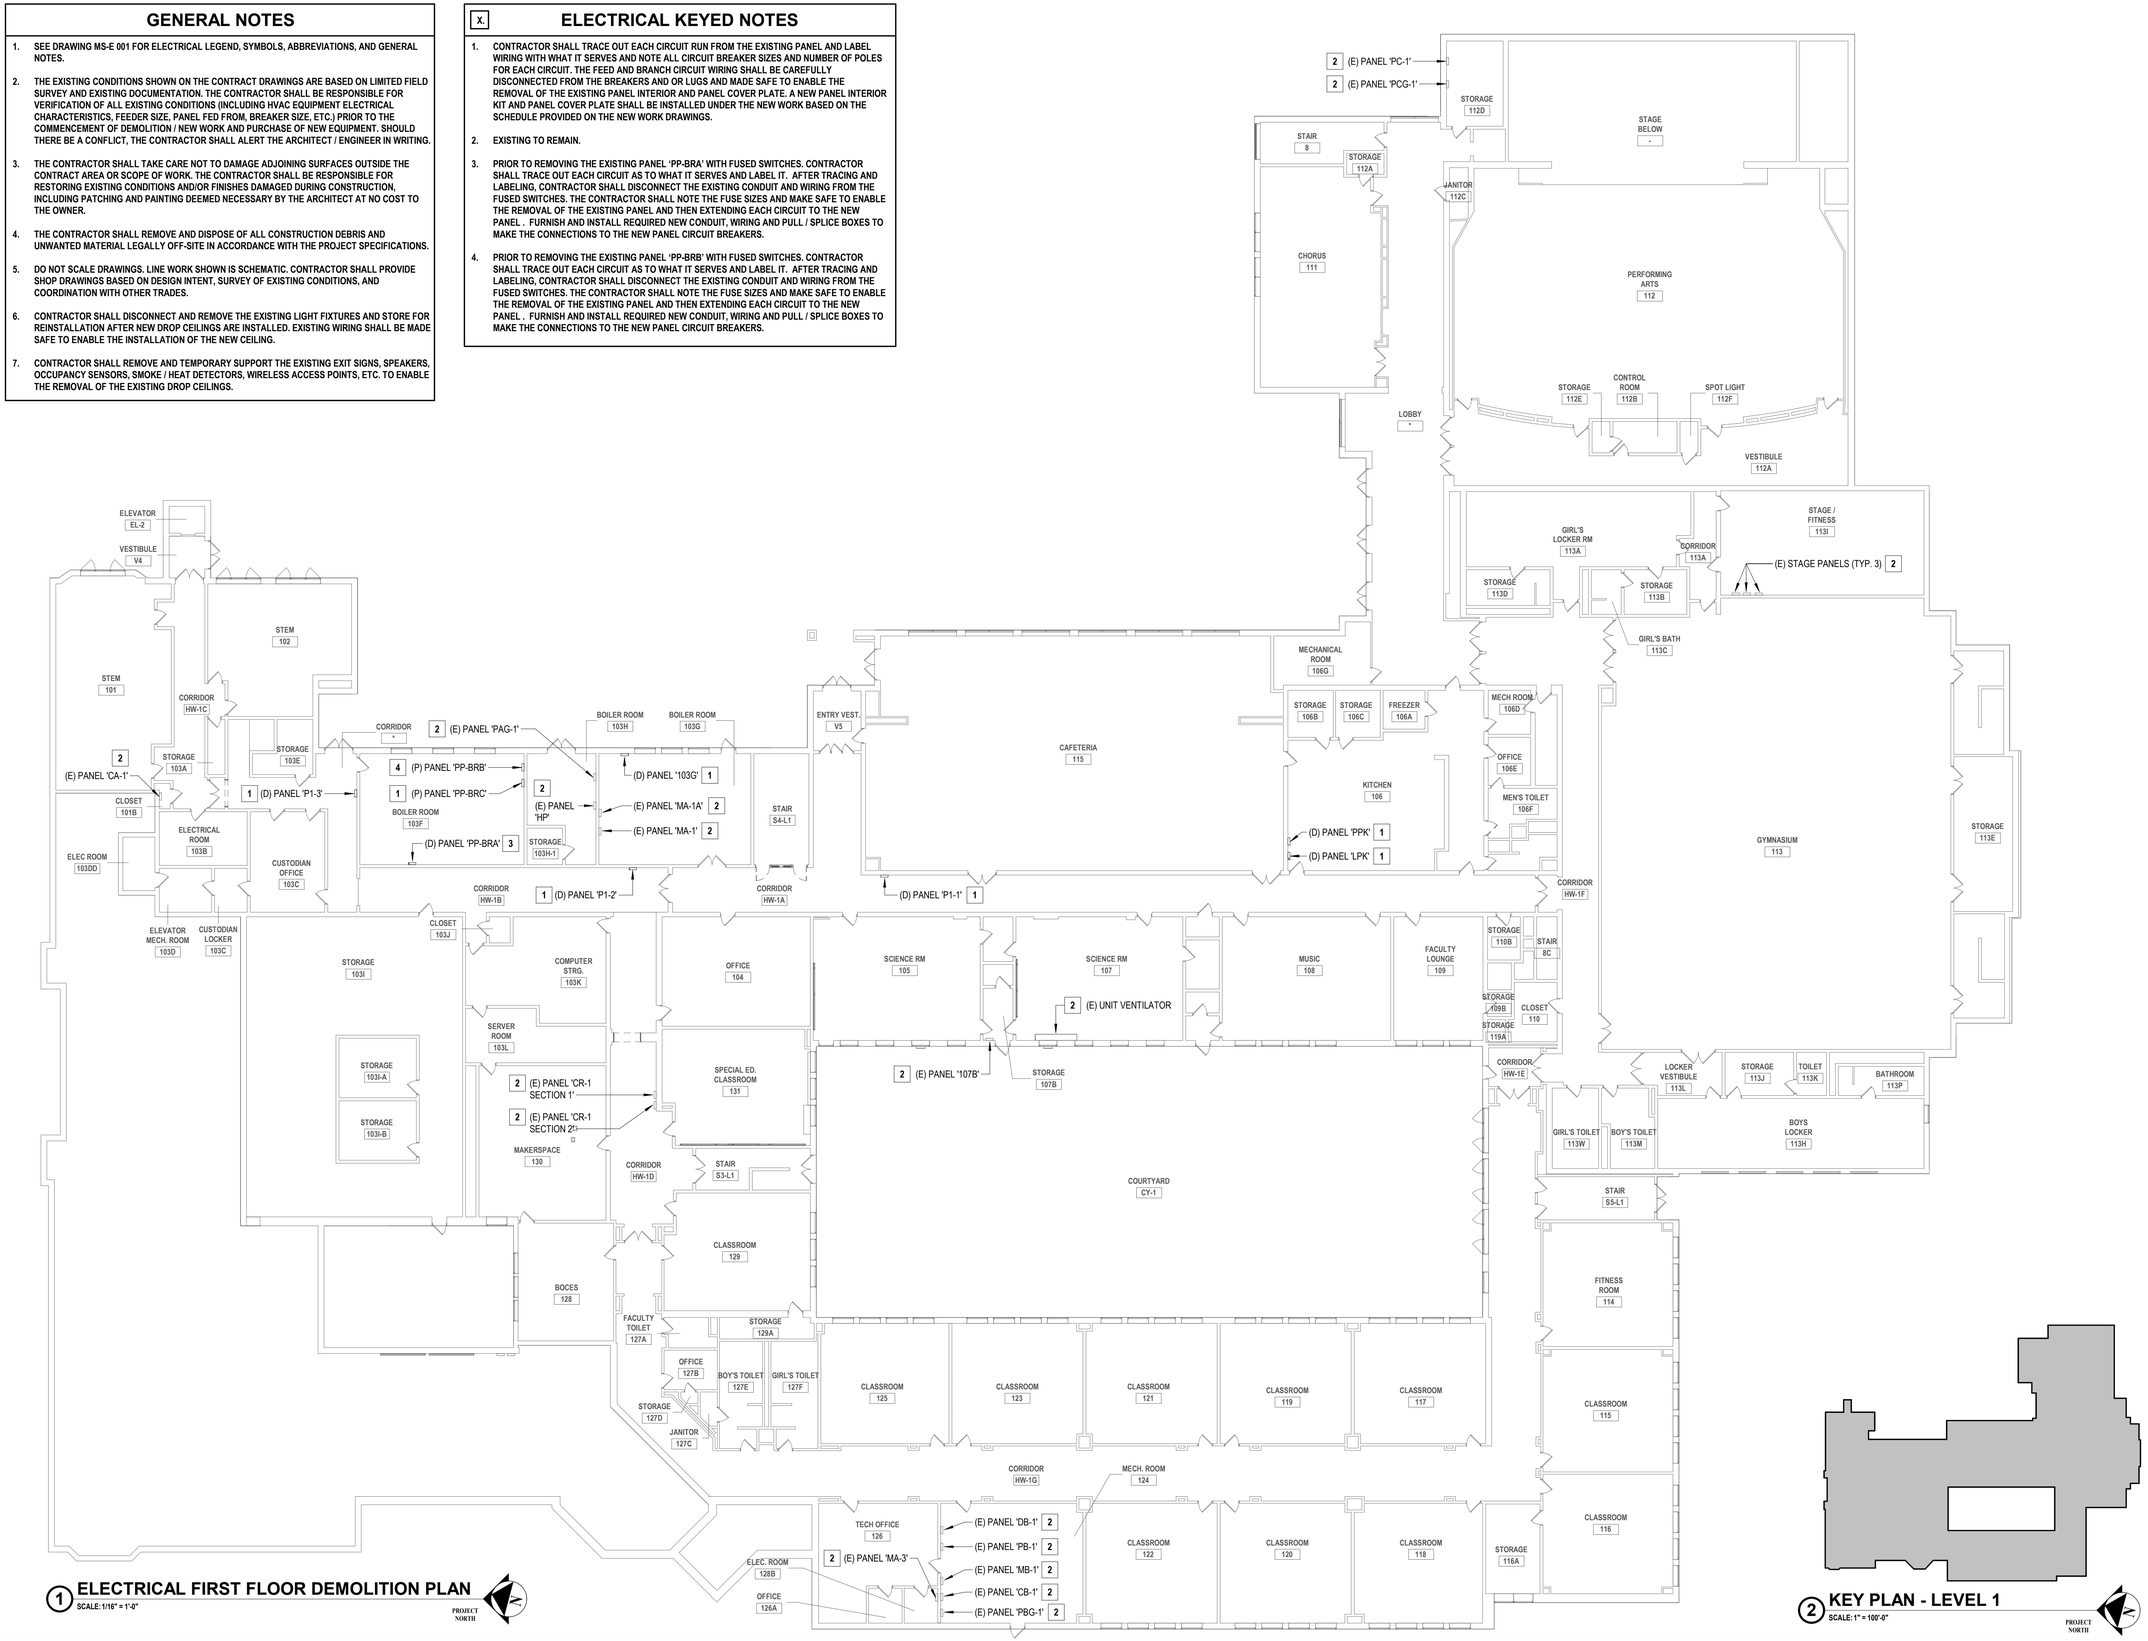

1 **ELECTRICAL FIRST FLOOR DEMOLITION PLAN**
SCALE: 1/16" = 1'-0"

PROJECT NORTH

2 **KEY PLAN - LEVEL 1**
SCALE: 1" = 100'-0"

PROJECT NORTH

H 2 M architects + engineers

1133 Westchester Avenue, Suite N-210
White Plains, NY 10605
914.358.5623 • www.h2m.com
NY Architecture & Landscape Architecture: No Certificate Required
NY Engineering Certificate of Authorization No.: 0018178

CONSULTANTS:

MARK	DATE	DESCRIPTION

7.31.2028
Exp. Date

JEFFERY L. CZAJKA, P.E.
NY PROFESSIONAL ENGINEER Lic. No. 072521

"IN ACCORDANCE WITH ARTICLE 145, SECTION 7209 OF THE NYS EDUCATION LAW, ALTERATION OF THIS DOCUMENT EXCEPT BY A LICENSED PROFESSIONAL IS ILLEGAL."

DESIGNED BY:	DRAWN BY:	CHECKED BY:	REVIEWED BY:
S. FREEMAN	W. TESTA	S. SOUSSOU	J. CZAJKA

PROJECT No:	DATE:	SCALE:
SMSD2507	OCTOBER 2026	AS SHOWN

CLIENT

SOMERS CENTRAL SCHOOL DISTRICT

VARIOUS UPGRADES AT SOMERS MIDDLE SCHOOL

250 US-202
SOMERS, NY 10589

SED#: 66-21-01-06-0-001-021

CONTRACT

CONTRACT E
ELECTRICAL CONSTRUCTION

STATUS

FOR BID

SHEET TITLE

ELECTRICAL
FIRST FLOOR DEMOLITION PLAN

DRAWING No.

MS-ED 101.00

C:\Users\wtesta\Documents_Revit Backup\SMSD2507_Central25_M_wtesta360UA.rvt


10/29/2026 10:11:06 AM

GENERAL NOTES

1. SEE DRAWING MS-E 001 FOR ELECTRICAL LEGEND, SYMBOLS, ABBREVIATIONS, AND GENERAL NOTES.
2. THE EXISTING CONDITIONS SHOWN ON THE CONTRACT DRAWINGS ARE BASED ON LIMITED FIELD SURVEY AND EXISTING DOCUMENTATION. THE CONTRACTOR SHALL BE RESPONSIBLE FOR VERIFICATION OF ALL EXISTING CONDITIONS (INCLUDING HVAC EQUIPMENT ELECTRICAL CHARACTERISTICS, FEEDER SIZE, PANEL FED FROM, BREAKER SIZE, ETC.) PRIOR TO THE COMMENCEMENT OF DEMOLITION / NEW WORK AND PURCHASE OF NEW EQUIPMENT. SHOULD THERE BE A CONFLICT, THE CONTRACTOR SHALL ALERT THE ARCHITECT / ENGINEER IN WRITING.
3. THE CONTRACTOR SHALL TAKE CARE NOT TO DAMAGE ADJOINING SURFACES OUTSIDE THE CONTRACT AREA OR SCOPE OF WORK. THE CONTRACTOR SHALL BE RESPONSIBLE FOR RESTORING EXISTING CONDITIONS AND/OR FINISHES DAMAGED DURING CONSTRUCTION, INCLUDING PATCHING AND PAINTING DEEMED NECESSARY BY THE ARCHITECT AT NO COST TO THE OWNER.
4. THE CONTRACTOR SHALL REMOVE AND DISPOSE OF ALL CONSTRUCTION DEBRIS AND UNWANTED MATERIAL LEGALLY OFF-SITE IN ACCORDANCE WITH THE PROJECT SPECIFICATIONS.
5. DO NOT SCALE DRAWINGS. LINE WORK SHOWN IS SCHEMATIC. CONTRACTOR SHALL PROVIDE SHOP DRAWINGS BASED ON DESIGN INTENT, SURVEY OF EXISTING CONDITIONS, AND COORDINATION WITH OTHER TRADES.
6. CONTRACTOR SHALL DISCONNECT AND REMOVE THE EXISTING LIGHT FIXTURES AND STORE FOR REINSTALLATION AFTER NEW DROP CEILINGS ARE INSTALLED. EXISTING WIRING SHALL BE MADE SAFE TO ENABLE THE INSTALLATION OF THE NEW CEILING.
7. CONTRACTOR SHALL REMOVE AND TEMPORARY SUPPORT THE EXISTING EXIT SIGNS, SPEAKERS, OCCUPANCY SENSORS, SMOKE / HEAT DETECTORS, WIRELESS ACCESS POINTS, ETC. TO ENABLE THE REMOVAL OF THE EXISTING DROP CEILINGS.

X. ELECTRICAL KEYED NOTES

1. CONTRACTOR SHALL TRACE OUT EACH CIRCUIT RUN FROM THE EXISTING PANEL AND LABEL WIRING WITH WHAT IT SERVES AND NOTE ALL CIRCUIT BREAKER SIZES AND NUMBER OF POLES FOR EACH CIRCUIT. THE FEED AND BRANCH CIRCUIT WIRING SHALL BE CAREFULLY DISCONNECTED FROM THE BREAKERS AND OR LUGS AND MADE SAFE TO ENABLE THE REMOVAL OF THE EXISTING PANEL INTERIOR AND PANEL COVER PLATE. A NEW PANEL INTERIOR KIT AND PANEL COVER PLATE SHALL BE INSTALLED UNDER THE NEW WORK BASED ON THE SCHEDULE PROVIDED ON THE NEW WORK DRAWINGS.
2. THE CONTRACTOR SHALL DISCONNECT EXISTING STEAM UNIT VENTILATOR AND REMOVE DISCONNECT SWITCH. CONDUIT AND WIRING FEEDING THE UNIT SHALL BE CAPPED AND MADE SAFE FOR EXTENSION TO THE REPLACEMENT UNIT VENTILATOR (SEE NEW WORK PLANS).
3. THE CONTRACTOR SHALL DISCONNECT EXISTING HOT WATER UNIT VENTILATOR AND REMOVE DISCONNECT SWITCH. CONDUIT AND WIRING FEEDING THE UNIT SHALL BE CAPPED AND MADE SAFE FOR EXTENSION TO THE REPLACEMENT UNIT VENTILATOR (SEE NEW WORK PLANS).
4. THE CONTRACTOR SHALL DISCONNECT EXISTING AIR HANDLING UNIT 'AC-1' AND REMOVE EXISTING DISCONNECT SWITCH. CONDUIT AND WIRING FEEDING THE UNIT SHALL BE CAPPED AND MADE SAFE FOR EXTENSION TO THE REPLACEMENT UNIT (SEE NEW WORK PLANS).
5. THE CONTRACTOR SHALL DISCONNECT EXISTING RETURN FAN 'RF-1' AND REMOVE EXISTING DISCONNECT SWITCH. CONDUIT AND WIRING FEEDING THE UNIT SHALL BE CAPPED AND MADE SAFE FOR EXTENSION TO THE REPLACEMENT UNIT (SEE NEW WORK PLANS).
6. THE CONTRACTOR SHALL DISCONNECT EXISTING AIR HANDLING UNIT 'AC-2A' AND REMOVE EXISTING DISCONNECT SWITCH. CONDUIT AND WIRING FEEDING THE UNIT SHALL BE CAPPED AND MADE SAFE FOR EXTENSION TO THE REPLACEMENT UNIT (SEE NEW WORK PLANS).
7. THE CONTRACTOR SHALL DISCONNECT EXISTING RETURN FAN 'RF-2A' AND REMOVE EXISTING DISCONNECT SWITCH. CONDUIT AND WIRING FEEDING THE UNIT SHALL BE CAPPED AND MADE SAFE FOR EXTENSION TO THE REPLACEMENT UNIT (SEE NEW WORK PLANS).
8. THE CONTRACTOR SHALL DISCONNECT EXISTING AIR HANDLING UNIT 'AC-2B' AND REMOVE EXISTING DISCONNECT SWITCH. CONDUIT AND WIRING FEEDING THE UNIT SHALL BE CAPPED AND MADE SAFE FOR EXTENSION TO THE REPLACEMENT UNIT (SEE NEW WORK PLANS).
9. THE CONTRACTOR SHALL DISCONNECT EXISTING RETURN FAN 'RF-2B' AND REMOVE EXISTING DISCONNECT SWITCH. CONDUIT AND WIRING FEEDING THE UNIT SHALL BE CAPPED AND MADE SAFE FOR EXTENSION TO THE REPLACEMENT UNIT (SEE NEW WORK PLANS).
10. THE CONTRACTOR SHALL DISCONNECT EXISTING VERTICAL AIR HANDLING UNIT SERVING THE SPECIAL EDUCATION OFFICES AND REMOVE EXISTING DISCONNECT SWITCH AND ASSOCIATED CONDUIT AND WIRING BACK TO SOURCE AND MAKE SAFE.
11. CONTRACTOR SHALL DISCONNECT EXISTING REMOTE CONDENSING UNIT AND REMOVE EXISTING DISCONNECT SWITCH AND ASSOCIATED CONDUIT AND WIRING BACK TO SOURCE AND MAKE SAFE.
12. EXISTING TO REMAIN.

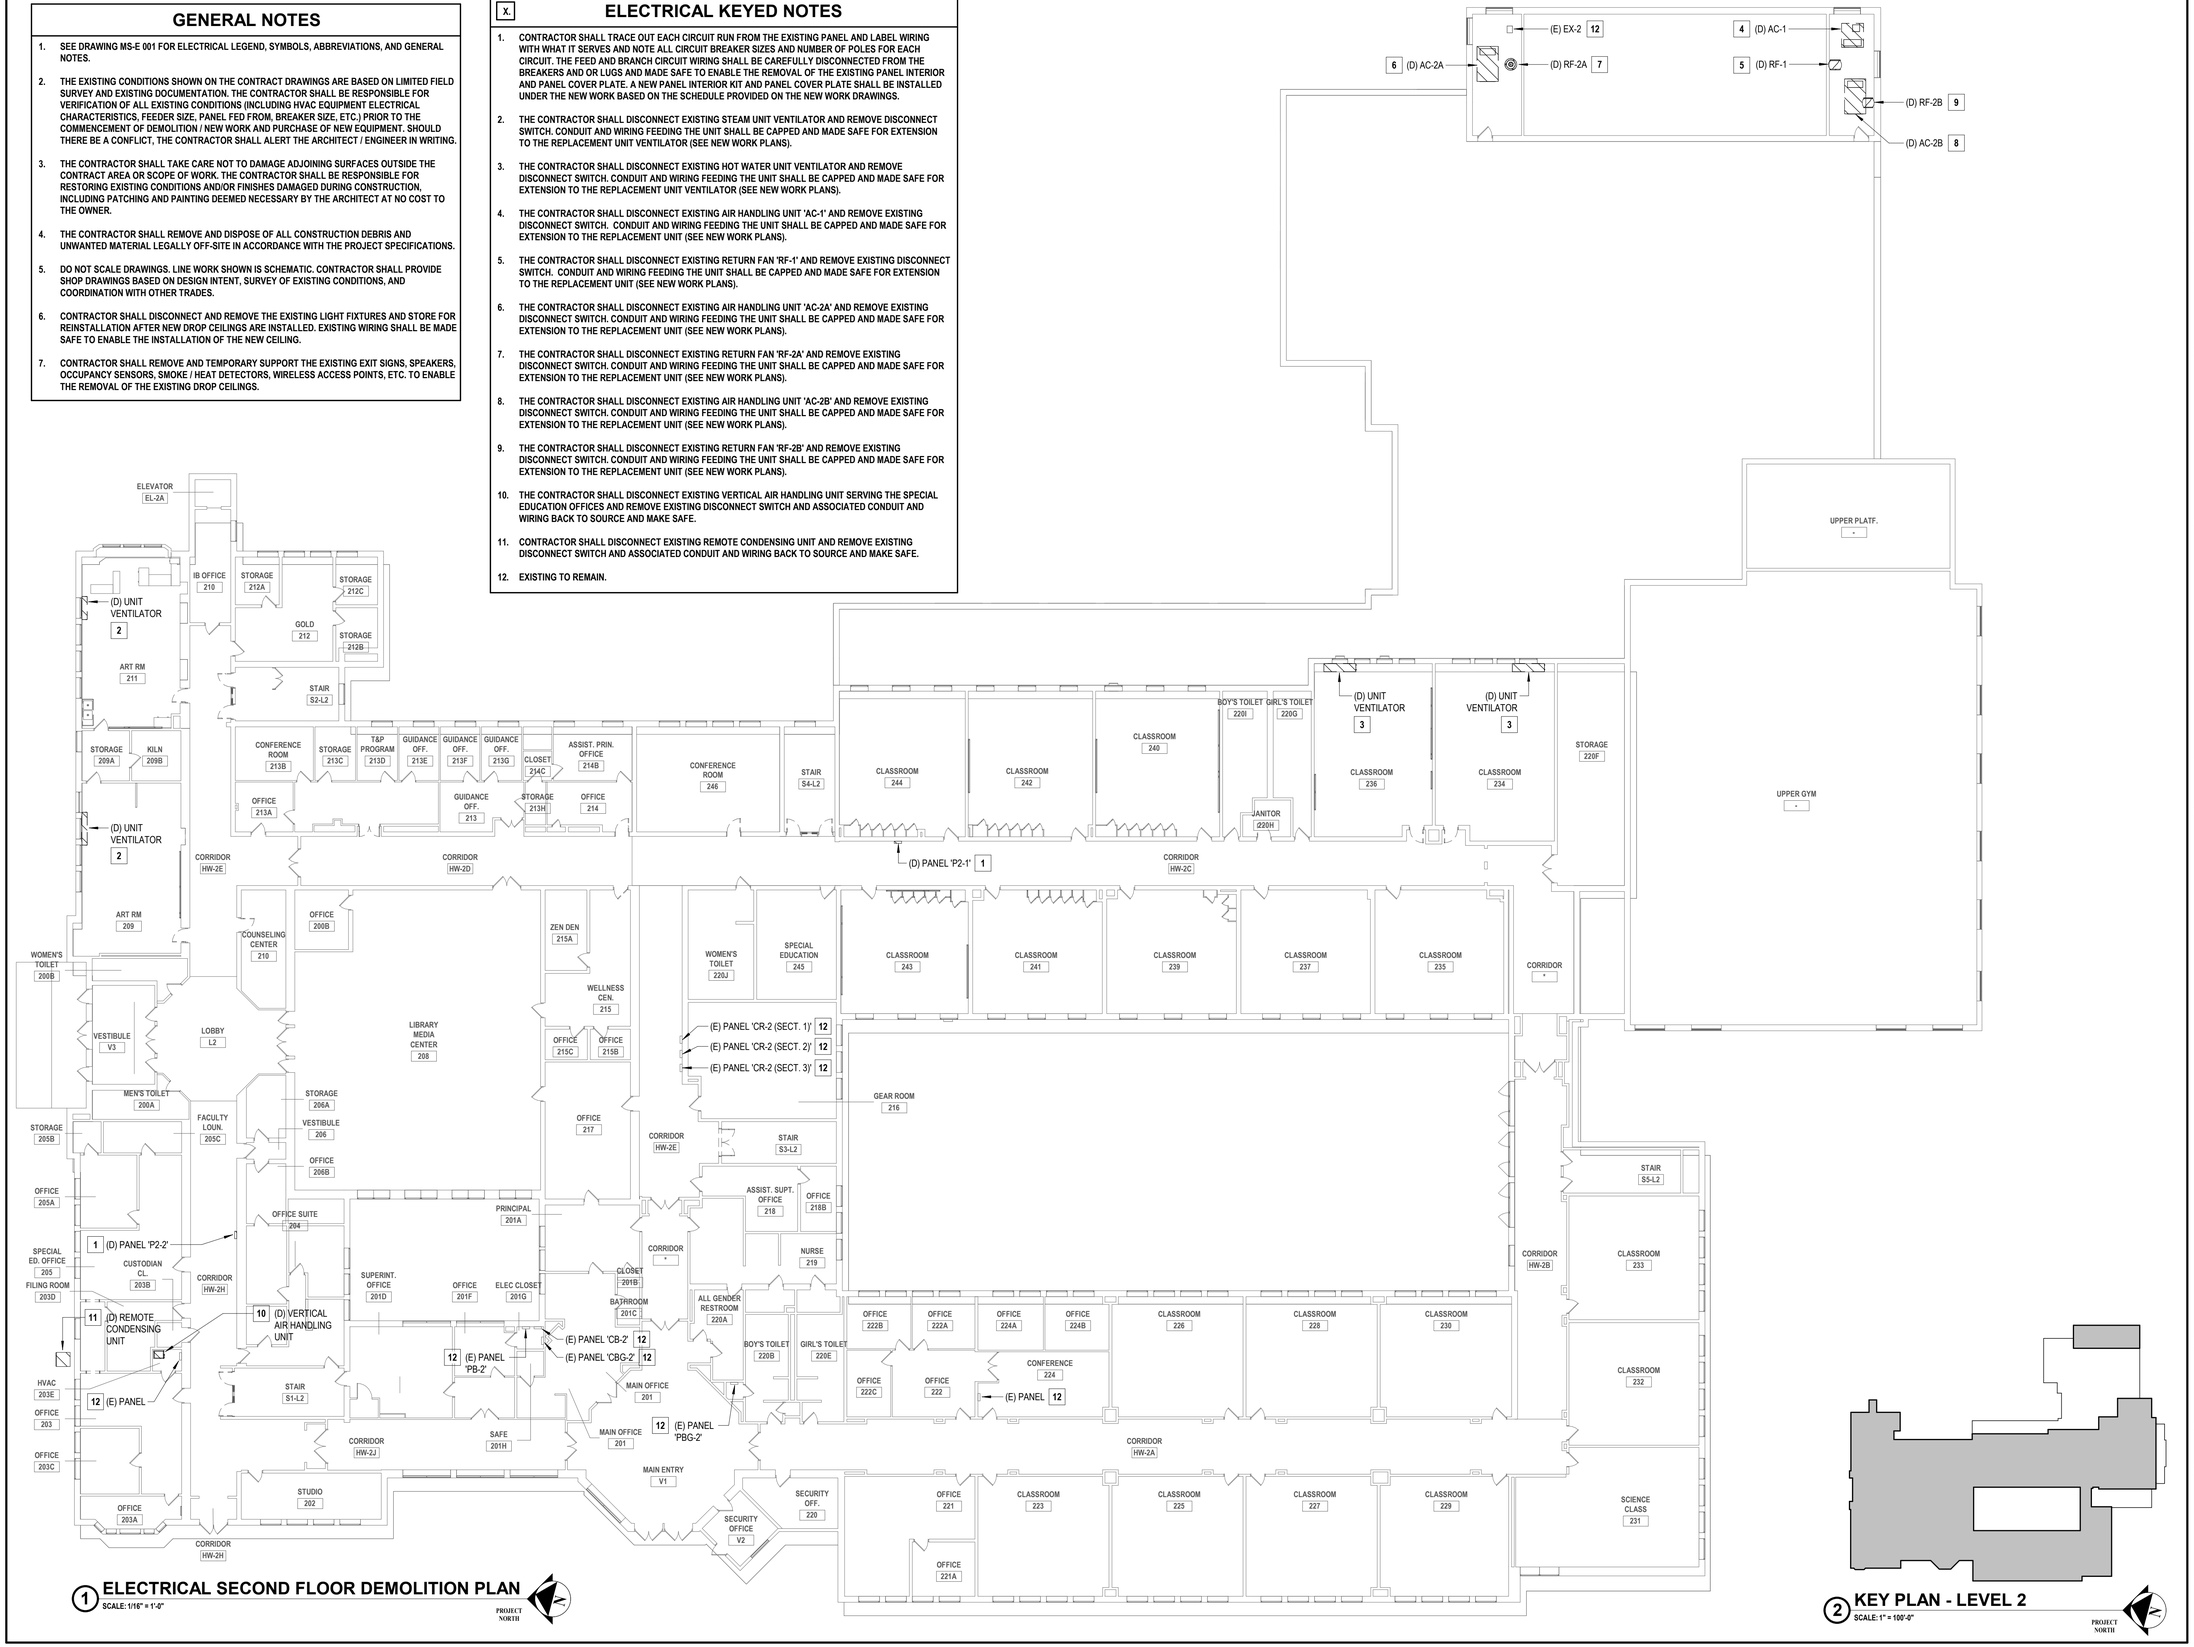

1 ELECTRICAL SECOND FLOOR DEMOLITION PLAN
SCALE: 1/16" = 1'-0"

PROJECT NORTH

2 KEY PLAN - LEVEL 2
SCALE: 1" = 100'-0"

PROJECT NORTH

H2M architects + engineers
1133 Westchester Avenue, Suite N-210
White Plains, NY 10605
914.358.5623 • www.h2m.com
NY Architecture & Landscape Architecture: No Certificate Required
NY Engineering Certificate of Authorization No.: 0018178

CONSULTANTS:

MARK	DATE	DESCRIPTION

7.31.2028
Exp. Date

JEFFERY L. CZAJKA, P.E.
NY PROFESSIONAL ENGINEER Lic. No. 073253

"IN ACCORDANCE WITH ARTICLE 145, SECTION 7209 OF THE NYS EDUCATION LAW, ALTERATION OF THIS DOCUMENT EXCEPT BY A LICENSED PROFESSIONAL IS ILLEGAL."

DESIGNED BY:	DRAWN BY:	CHECKED BY:	REVIEWED BY:
S. FREEMAN	W. TESTA	S. SOUSSOU	J. CZAJKA

PROJECT No:	DATE:	SCALE:
SMSD2507	OCTOBER 2026	AS SHOWN

CLIENT

SOMERS CENTRAL SCHOOL DISTRICT

VARIOUS UPGRADES AT SOMERS MIDDLE SCHOOL

250 US-202
SOMERS, NY 10589

SED#: 66-21-01-06-0-001-021

CONTRACT

CONTRACT E
ELECTRICAL CONSTRUCTION

STATUS

FOR BID

SHEET TITLE

ELECTRICAL SECOND FLOOR DEMOLITION PLAN

DRAWING No.

MS-ED 102.00

C:\Users\wtesta\Documents_Revit Backup\SMSD2507_Central25_M_wtesta36AUA.rvt

10/29/2026 10:11:07 AM

GENERAL NOTES

1. SEE DRAWING MS-E 001 FOR ELECTRICAL LEGEND, SYMBOLS, ABBREVIATIONS, AND GENERAL NOTES.
2. THE EXISTING CONDITIONS SHOWN ON THE CONTRACT DRAWINGS ARE BASED ON LIMITED FIELD SURVEY AND EXISTING DOCUMENTATION. THE CONTRACTOR SHALL BE RESPONSIBLE FOR VERIFICATION OF ALL EXISTING CONDITIONS (INCLUDING HVAC EQUIPMENT ELECTRICAL CHARACTERISTICS, FEEDER SIZE, PANEL FED FROM, BREAKER SIZE, ETC.) PRIOR TO THE COMMENCEMENT OF DEMOLITION / NEW WORK AND PURCHASE OF NEW EQUIPMENT. SHOULD THERE BE A CONFLICT, THE CONTRACTOR SHALL ALERT THE ARCHITECT / ENGINEER IN WRITING.
3. THE CONTRACTOR SHALL TAKE CARE NOT TO DAMAGE ADJOINING SURFACES OUTSIDE THE CONTRACT AREA OR SCOPE OF WORK. THE CONTRACTOR SHALL BE RESPONSIBLE FOR RESTORING EXISTING CONDITIONS AND/OR FINISHES DAMAGED DURING CONSTRUCTION, INCLUDING PATCHING AND PAINTING DEEMED NECESSARY BY THE ARCHITECT AT NO COST TO THE OWNER.
4. THE CONTRACTOR SHALL REMOVE AND DISPOSE OF ALL CONSTRUCTION DEBRIS AND UNWANTED MATERIAL LEGALLY OFF-SITE IN ACCORDANCE WITH THE PROJECT SPECIFICATIONS.
5. DO NOT SCALE DRAWINGS. LINE WORK SHOWN IS SCHEMATIC. CONTRACTOR SHALL PROVIDE SHOP DRAWINGS BASED ON DESIGN INTENT, SURVEY OF EXISTING CONDITIONS, AND COORDINATION WITH OTHER TRADES.
6. CONTRACTOR SHALL DISCONNECT AND REMOVE THE EXISTING LIGHT FIXTURES AND STORE FOR REINSTALLATION AFTER NEW DROP CEILINGS ARE INSTALLED. EXISTING WIRING SHALL BE MADE SAFE TO ENABLE THE INSTALLATION OF THE NEW CEILING.
7. CONTRACTOR SHALL REMOVE AND TEMPORARY SUPPORT THE EXISTING EXIT SIGNS, SPEAKERS, OCCUPANCY SENSORS, SMOKE / HEAT DETECTORS, WIRELESS ACCESS POINTS, ETC. TO ENABLE THE REMOVAL OF THE EXISTING DROP CEILINGS.


X. ELECTRICAL KEYED NOTES

1. CONTRACTOR SHALL TRACE OUT EACH CIRCUIT RUN FROM THE EXISTING PANEL AND LABEL WIRING WITH WHAT IT SERVES AND NOTE ALL CIRCUIT BREAKER SIZES AND NUMBER OF POLES FOR EACH CIRCUIT. THE FEED AND BRANCH CIRCUIT WIRING SHALL BE CAREFULLY DISCONNECTED FROM THE BREAKERS AND OR LUGS AND MADE SAFE TO ENABLE THE REMOVAL OF THE EXISTING PANEL INTERIOR AND PANEL COVER PLATE. A NEW PANEL INTERIOR KIT AND PANEL COVER PLATE SHALL BE INSTALLED UNDER THE NEW WORK BASED ON THE SCHEDULE PROVIDED ON THE NEW WORK DRAWINGS.
2. THE CONTRACTOR SHALL DISCONNECT EXISTING STEAM UNIT VENTILATOR AND REMOVE DISCONNECT SWITCH. CONDUIT AND WIRING FEEDING THE UNIT SHALL BE CAPPED AND MADE SAFE FOR EXTENSION TO THE REPLACEMENT UNIT VENTILATOR (SEE NEW WORK PLANS).
3. THE CONTRACTOR SHALL DISCONNECT THE EXISTING STEAM UNIT VENTILATOR AND REMOVE DISCONNECT SWITCH AND WIRING AND MAKE SAFE. CONDUIT FEEDING THE UNIT SHALL BE ABANDONED IN PLACE.



1 **ELECTRICAL THIRD FLOOR DEMOLITION PLAN**
SCALE: 1/16" = 1'-0"

PROJECT NORTH

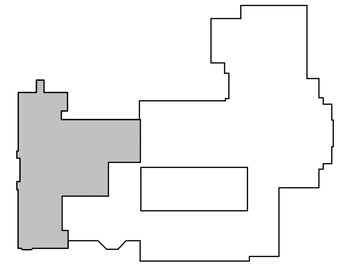

2 **KEY PLAN - LEVEL 3**
SCALE: 1" = 100'-0"

PROJECT NORTH

H 2 M architects + engineers

1133 Westchester Avenue, Suite N-210
White Plains, NY 10605
914.358.5623 • www.h2m.com
NY Architecture & Landscape Architecture: No Certificate Required
NY Engineering Certificate of Authorization No.: 0018178

CONSULTANTS:

MARK	DATE	DESCRIPTION

7.31.2028
Exp. Date

JEFFERY L. CZAJKA, P.E.
NY PROFESSIONAL ENGINEER Lic. No. 072825

"IN ACCORDANCE WITH ARTICLE 145, SECTION 7209 OF THE NYS EDUCATION LAW, ALTERATION OF THIS DOCUMENT EXCEPT BY A LICENSED PROFESSIONAL IS ILLEGAL."

DESIGNED BY:	DRAWN BY:	CHECKED BY:	REVIEWED BY:
S. FREEMAN	W. TESTA	S. SOUSSOU	J. CZAJKA

PROJECT No:	DATE:	SCALE:
SMSD2507	OCTOBER 2026	AS SHOWN

CLIENT

SOMERS CENTRAL SCHOOL DISTRICT

VARIOUS UPGRADES AT SOMERS MIDDLE SCHOOL

250 US-202
SOMERS, NY 10589

SED#: 66-21-01-06-0-001-021

CONTRACT

CONTRACT E
ELECTRICAL CONSTRUCTION

STATUS

FOR BID

SHEET TITLE

ELECTRICAL
THIRD FLOOR DEMOLITION PLAN

DRAWING No.

MS-ED 103.00

C:\Users\wtesta\Documents_Revit Backup\SMSD2507_Central25_M_wtesta36AUA.rvt

10/29/2026 10:11:07 AM

GENERAL NOTES

1. SEE DRAWING MS-E 001 FOR ELECTRICAL LEGEND, SYMBOLS, ABBREVIATIONS, AND GENERAL NOTES.
2. THE EXISTING CONDITIONS SHOWN ON THE CONTRACT DRAWINGS ARE BASED ON LIMITED FIELD SURVEY AND EXISTING DOCUMENTATION. THE CONTRACTOR SHALL BE RESPONSIBLE FOR VERIFICATION OF ALL EXISTING CONDITIONS (INCLUDING HVAC EQUIPMENT ELECTRICAL CHARACTERISTICS, FEEDER SIZE, PANEL FED FROM, BREAKER SIZE, ETC.) PRIOR TO THE COMMENCEMENT OF DEMOLITION / NEW WORK AND PURCHASE OF NEW EQUIPMENT. SHOULD THERE BE A CONFLICT, THE CONTRACTOR SHALL ALERT THE ARCHITECT / ENGINEER IN WRITING.
3. THE CONTRACTOR SHALL TAKE CARE NOT TO DAMAGE ADJOINING SURFACES OUTSIDE THE CONTRACT AREA OR SCOPE OF WORK. THE CONTRACTOR SHALL BE RESPONSIBLE FOR RESTORING EXISTING CONDITIONS AND/OR FINISHES DAMAGED DURING CONSTRUCTION, INCLUDING PATCHING AND PAINTING DEEMED NECESSARY BY THE ARCHITECT AT NO COST TO THE OWNER.
4. THE CONTRACTOR SHALL REMOVE AND DISPOSE OF ALL CONSTRUCTION DEBRIS AND UNWANTED MATERIAL LEGALLY OFF-SITE IN ACCORDANCE WITH THE PROJECT SPECIFICATIONS.
5. DO NOT SCALE DRAWINGS. LINE WORK SHOWN IS SCHEMATIC. CONTRACTOR SHALL PROVIDE SHOP DRAWINGS BASED ON DESIGN INTENT, SURVEY OF EXISTING CONDITIONS, AND COORDINATION WITH OTHER TRADES.
6. CONTRACTOR SHALL DISCONNECT AND REMOVE THE EXISTING LIGHT FIXTURES AND STORE FOR REINSTALLATION AFTER NEW DROP CEILINGS ARE INSTALLED. EXISTING WIRING SHALL BE MADE SAFE TO ENABLE THE INSTALLATION OF THE NEW CEILING.
7. CONTRACTOR SHALL REMOVE AND TEMPORARY SUPPORT THE EXISTING EXIT SIGNS, SPEAKERS, OCCUPANCY SENSORS, SMOKE / HEAT DETECTORS, WIRELESS ACCESS POINTS, ETC. TO ENABLE THE REMOVAL OF THE EXISTING DROP CEILINGS.

X. ELECTRICAL KEYED NOTES

1. THE CONTRACTOR SHALL DISCONNECT EXISTING ROOFTOP UNIT 'AC-4' SERVING THE ADMINISTRATIVE OFFICES AND REMOVE EXISTING DISCONNECT SWITCH AND ASSOCIATED CONDUIT AND WIRING BACK TO SOURCE AND MAKE SAFE.
2. THE CONTRACTOR SHALL DISCONNECT EXISTING EXHAUST FAN AND REMOVE DISCONNECT SWITCH. CONDUIT AND WIRING FEEDING THE UNIT SHALL BE CAPPED AND MADE SAFE FOR EXTENSION TO THE REPLACEMENT EXHAUST FAN (SEE NEW WORK PLANS).
3. EXISTING TO REMAIN.



1 **ELECTRICAL ROOF DEMOLITION PLAN**
SCALE: 1/16" = 1'-0"

PROJECT NORTH

H 2 M architects + engineers

1133 Westchester Avenue, Suite N-210
White Plains, NY 10605
914.358.5623 • www.h2m.com
NY Architecture & Landscape Architecture: No Certificate Required
NY Engineering Certificate of Authorization No.: 0018178

CONSULTANTS:

MARK	DATE	DESCRIPTION

7.31.2028
Exp. Date

JEFFERY L. CZAJKA, P.E.
NY PROFESSIONAL ENGINEER Lic. No. 072523

"IN ACCORDANCE WITH ARTICLE 145, SECTION 7209 OF THE NYS EDUCATION LAW, ALTERATION OF THIS DOCUMENT EXCEPT BY A LICENSED PROFESSIONAL IS ILLEGAL."

DESIGNED BY:	DRAWN BY:	CHECKED BY:	REVIEWED BY:
S. FREEMAN	W. TESTA	S. SOUSSOU	J. CZAJKA

PROJECT No:	DATE:	SCALE:
SMSD2507	OCTOBER 2026	AS SHOWN

CLIENT

SOMERS CENTRAL SCHOOL DISTRICT

VARIOUS UPGRADES AT SOMERS MIDDLE SCHOOL

250 US-202
SOMERS, NY 10589

SED#: 66-21-01-06-0-001-021

CONTRACT

CONTRACT E
ELECTRICAL CONSTRUCTION

STATUS

FOR BID

SHEET TITLE

ELECTRICAL ROOF DEMOLITION PLAN

DRAWING No.

MS-ED 104.00


C:\Users\wtesta\Documents_Revit Backup\SMSD2507_Central25_M_wtesta36AUA.rvt
10/29/2026 10:11:09 AM

GENERAL NOTES

1. SEE DRAWING MS-E 001 FOR ELECTRICAL LEGEND, SYMBOLS, ABBREVIATIONS, AND GENERAL NOTES.
2. THE EXISTING CONDITIONS SHOWN ON THE CONTRACT DRAWINGS ARE BASED ON LIMITED FIELD SURVEY AND EXISTING DOCUMENTATION. THE CONTRACTOR SHALL BE RESPONSIBLE FOR VERIFICATION OF ALL EXISTING CONDITIONS PRIOR TO THE COMMENCEMENT OF DEMOLITION / NEW WORK AND PURCHASE OF NEW EQUIPMENT. SHOULD THERE BE A CONFLICT, THE CONTRACTOR SHALL ALERT THE ARCHITECT / ENGINEER IN WRITING.
3. DO NOT SCALE DRAWINGS. LINE WORK SHOWN IS SCHEMATIC. CONTRACTOR SHALL PROVIDE SHOP DRAWINGS BASED ON DESIGN INTENT, SURVEY OF EXISTING CONDITIONS, AND COORDINATION WITH OTHER TRADES.
4. COORDINATE THE LOCATIONS AND MOUNTING HEIGHTS OF ALL EQUIPMENT AND DEVICES WITH ARCHITECTURAL EQUIPMENT, REFLECTED CEILING PLANS, FURNITURE PLANS, AND EQUIPMENT OF OTHER TRADES.
5. THE CONTRACTOR SHALL TAKE CARE NOT TO DAMAGE ADJOINING SURFACE OUTSIDE THE CONTRACT AREA OR SCOPE OF WORK. THE CONTRACTOR SHALL BE RESPONSIBLE TO RESTORE EXISTING CONDITIONS AND/OR FINISHES DAMAGED DURING CONSTRUCTION, INCLUDING PATCHING AND PAINTING DEEMED NECESSARY BY THE ARCHITECT AT NO ADDITIONAL COST TO THE OWNER.
6. CONTRACTOR SHALL REINSTALL THE EXISTING LIGHT FIXTURES IN/ON THE NEW DROP CEILINGS AND RECONNECT TO THE EXISTING LIGHTING CIRCUITS WITH NEW WIRING (MATCH EXISTING WIRING) AND TIE INTO THE EXISTING LIGHTING CONTROLS. EXISTING LIGHTING SHALL BE SUPPORTED FROM STRUCTURAL CEILING ABOVE AND NOT THE GRID.
7. CONTRACTOR SHALL REINSTALL THE EXISTING EXIT SIGNS, SPEAKERS, OCCUPANCY SENSORS, SMOKE / HEAT DETECTORS, WIRELESS ACCESS POINTS, ETC. ON THE NEW DROP CEILING AT THE EXISTING LOCATIONS THAT THEY WERE.

X. ELECTRICAL KEYED NOTES

1. CONTRACTOR SHALL EXTEND EXISTING CIRCUIT (MATCH EXISTING CONDUIT SIZE AND NUMBER AND SIZE OF CONDUCTORS) TO NEW CU-1 VIA NEW 3P-100A DISCONNECT SWITCH PROVIDED BY THE ELECTRICAL CONTRACTOR. EXISTING 3P-100A CIRCUIT BREAKER FEEDING UNIT IN PANEL 'DCO' SHALL BE REPLACED WITH 3P-90A CIRCUIT BREAKER.
2. CONTRACTOR SHALL EXTEND EXISTING CIRCUIT (MATCH EXISTING CONDUIT SIZE AND NUMBER AND SIZE OF CONDUCTORS) TO NEW CU-2A VIA NEW 3P-100A DISCONNECT SWITCH PROVIDED BY THE ELECTRICAL CONTRACTOR. EXISTING 3P-100A CIRCUIT BREAKER FEEDING UNIT IN PANEL 'DCO' SHALL BE REPLACED WITH 3P-90A CIRCUIT BREAKER.
3. CONTRACTOR SHALL EXTEND EXISTING CIRCUIT (MATCH EXISTING CONDUIT SIZE AND NUMBER AND SIZE OF CONDUCTORS) TO NEW CU-2B VIA NEW 3P-100A DISCONNECT SWITCH PROVIDED BY THE ELECTRICAL CONTRACTOR. EXISTING 3P-100A CIRCUIT BREAKER FEEDING UNIT IN PANEL 'DCO' SHALL BE REPLACED WITH 3P-90A CIRCUIT BREAKER.
4. EXISTING TO REMAIN.

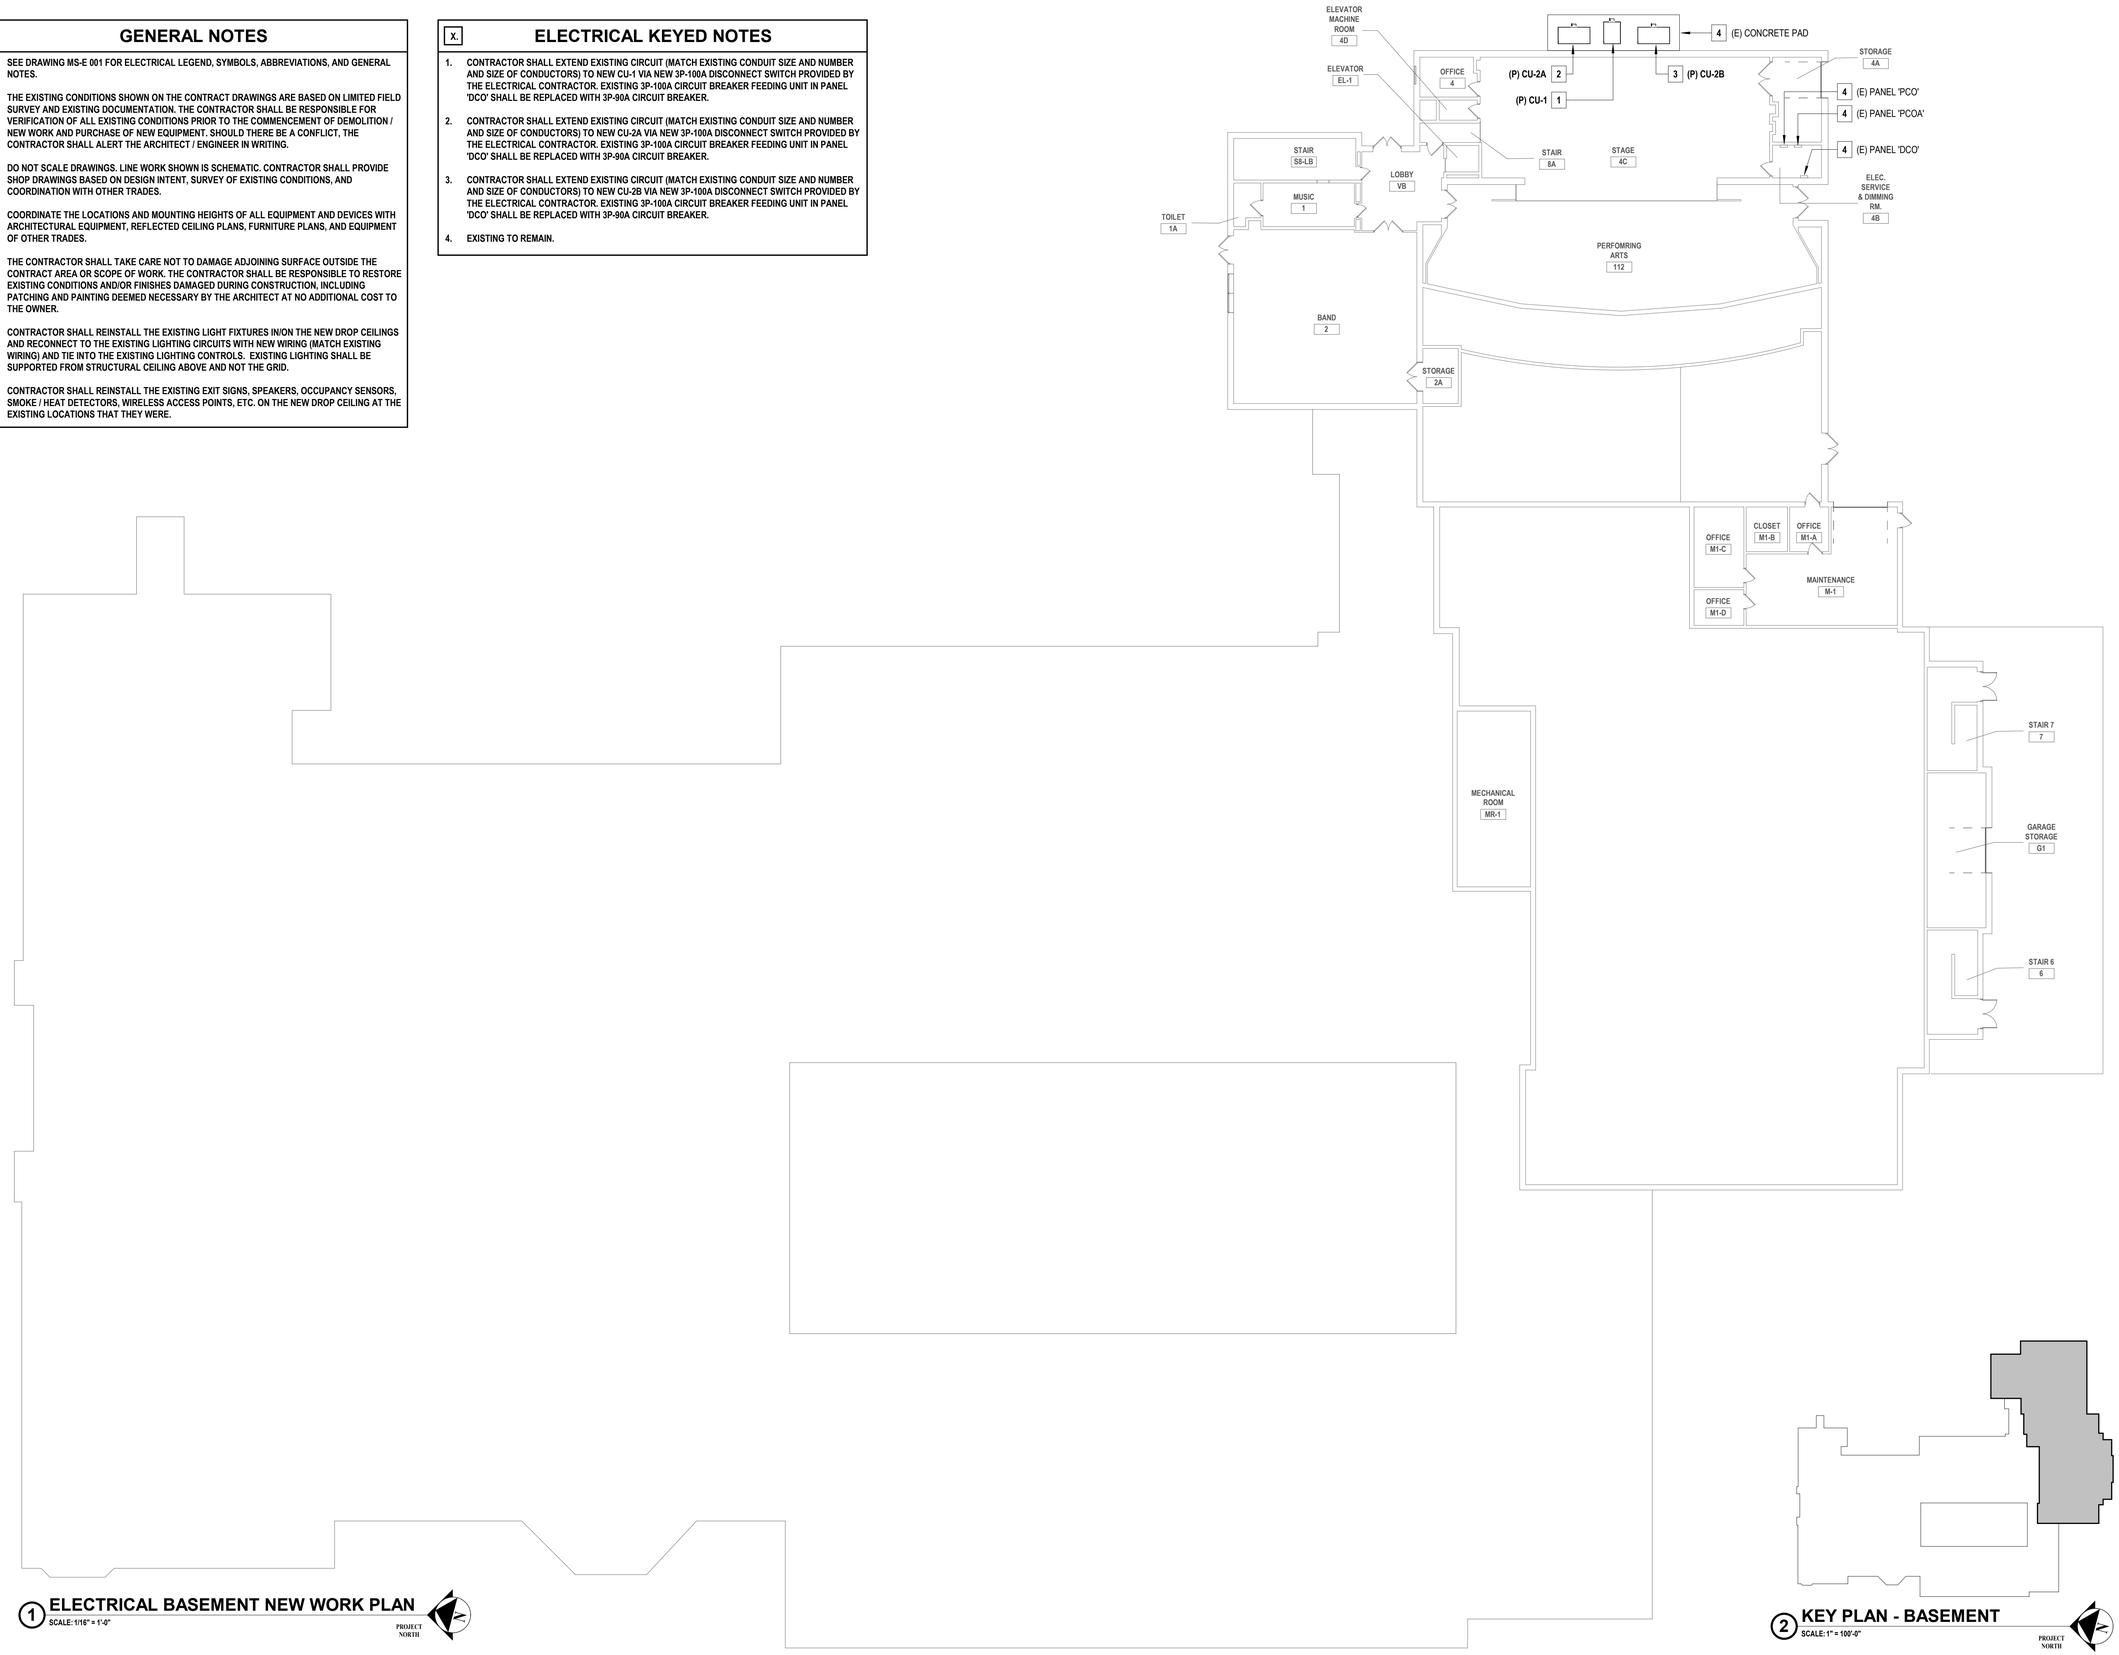

1 ELECTRICAL BASEMENT NEW WORK PLAN
SCALE: 1/16" = 1'-0"

PROJECT NORTH

2 KEY PLAN - BASEMENT
SCALE: 1" = 100'-0"

PROJECT NORTH

H2M architects + engineers
1133 Westchester Avenue, Suite N-210
White Plains, NY 10605
914.358.5623 • www.h2m.com
NY Architecture & Landscape Architecture: No Certificate Required
NY Engineering Certificate of Authorization No.: 0018178

CONSULTANTS:

MARK	DATE	DESCRIPTION

7.31.2028
JEFFERY L. CZAJKA, P.E.
Exp. Date
NY PROFESSIONAL ENGINEER Lic. No. 072521

"IN ACCORDANCE WITH ARTICLE 145, SECTION 7209 OF THE NYS EDUCATION LAW, ALTERATION OF THIS DOCUMENT EXCEPT BY A LICENSED PROFESSIONAL IS ILLEGAL."

DESIGNED BY:	DRAWN BY:	CHECKED BY:	REVIEWED BY:
S. FREEMAN	W. TESTA	S. SOUSSOU	J. CZAJKA

PROJECT No:	DATE:	SCALE:
SMSD2507	OCTOBER 2026	AS SHOWN

CLIENT

SOMERS CENTRAL SCHOOL DISTRICT

VARIOUS UPGRADES AT SOMERS MIDDLE SCHOOL

250 US-202
SOMERS, NY 10589

SED#: 66-21-01-06-0-001-021

CONTRACT

CONTRACT E
ELECTRICAL CONSTRUCTION

STATUS

FOR BID

SHEET TITLE

ELECTRICAL BASEMENT NEW WORK PLAN

DRAWING No.

MS-E 100.00

C:\Users\wtesta\Documents_Revit Backup\SMSD2507_Central25_M_wtesta36AUA.rvt
10/29/2026 10:11:08 AM

GENERAL NOTES

1. SEE DRAWING MS-E 001 FOR ELECTRICAL LEGEND, SYMBOLS, ABBREVIATIONS, AND GENERAL NOTES.
2. THE EXISTING CONDITIONS SHOWN ON THE CONTRACT DRAWINGS ARE BASED ON LIMITED FIELD SURVEY AND EXISTING DOCUMENTATION. THE CONTRACTOR SHALL BE RESPONSIBLE FOR VERIFICATION OF ALL EXISTING CONDITIONS PRIOR TO THE COMMENCEMENT OF DEMOLITION / NEW WORK AND PURCHASE OF NEW EQUIPMENT. SHOULD THERE BE A CONFLICT, THE CONTRACTOR SHALL ALERT THE ARCHITECT / ENGINEER IN WRITING.
3. DO NOT SCALE DRAWINGS. LINE WORK SHOWN IS SCHEMATIC. CONTRACTOR SHALL PROVIDE SHOP DRAWINGS BASED ON DESIGN INTENT, SURVEY OF EXISTING CONDITIONS, AND COORDINATION WITH OTHER TRADES.
4. COORDINATE THE LOCATIONS AND MOUNTING HEIGHTS OF ALL EQUIPMENT AND DEVICES WITH ARCHITECTURAL EQUIPMENT, REFLECTED CEILING PLANS, FURNITURE PLANS, AND EQUIPMENT OF OTHER TRADES.
5. THE CONTRACTOR SHALL TAKE CARE NOT TO DAMAGE ADJOINING SURFACE OUTSIDE THE CONTRACT AREA OR SCOPE OF WORK. THE CONTRACTOR SHALL BE RESPONSIBLE TO RESTORE EXISTING CONDITIONS AND/OR FINISHES DAMAGED DURING CONSTRUCTION, INCLUDING PATCHING AND PAINTING DEEMED NECESSARY BY THE ARCHITECT AT NO ADDITIONAL COST TO THE OWNER.
6. CONTRACTOR SHALL REINSTALL THE EXISTING LIGHT FIXTURES IN/ON THE NEW DROP CEILINGS AND RECONNECT TO THE EXISTING LIGHTING CIRCUITS WITH NEW WIRING (MATCH EXISTING WIRING) AND TIE INTO THE EXISTING LIGHTING CONTROLS. EXISTING LIGHTING SHALL BE SUPPORTED FROM STRUCTURAL CEILING ABOVE AND NOT THE GRID.
7. CONTRACTOR SHALL REINSTALL THE EXISTING EXIT SIGNS, SPEAKERS, OCCUPANCY SENSORS, SMOKE / HEAT DETECTORS, WIRELESS ACCESS POINTS, ETC. ON THE NEW DROP CEILING AT THE EXISTING LOCATIONS THAT THEY WERE.

X. ELECTRICAL KEYED NOTES

1. CONTRACTOR SHALL FURNISH AND INSTALL NEW CIRCUIT BREAKER RETROFIT INTERIOR KIT AND NEW PANEL COVER WHERE EXISTING PANEL INTERIORS AND COVERS WERE REMOVED. RETROFIT INTERIOR KIT AND NUMBER AND SIZES OF NEW CIRCUIT BREAKERS SHALL BE BASED THE SCHEDULE SHOWN ON DRAWING MS-E 600. EXISTING FEEDER SHALL BE CONNECTED TO THE NEW MAIN CIRCUIT BREAKER AND/OR LUGS AND BRANCH CIRCUIT WIRING CONNECTED TO THE NEW BRANCH CIRCUIT BREAKERS.
2. THE CONTRACTOR SHALL RUN NEW CIRCUIT (2 #12, 1 #12 G., 3/4" C.) FROM NEW 1P-15 AMP CIRCUIT BREAKER TO SERVE NEW FLOOR MOUNTED UNIT VENTILATOR (UV) VIA A FACTORY MOUNTED DISCONNECT SWITCH. CIRCUIT BREAKER TO BE INSTALLED IN SPACE INDICATED ON DRAWING.
3. EXISTING TO REMAIN.
4. CONTRACTOR SHALL EXTEND ALL EXISTING CIRCUITS (MATCH NUMBER AND SIZE OF CONDUCTORS AND CONDUIT) FROM EXISTING FUSED PANEL (THAT HAS BEEN REMOVED AS SHOWN ON THE DEMOLITION PLAN) TO NEW ASSOCIATED CIRCUIT BREAKERS IN NEW PANEL 'PP-BRA'.

   THE EXISTING 120/208 VOLT, 3 PHASE, 4 WIRE, 200 AMP PANEL 'PP-BRA' HAS THE FOLLOWING FUSED SWITCHES:


   (10) 3P-30 AMP

   THE NEW CIRCUIT BREAKER PANEL 'PP-BRA' SHALL BE 120/208 VOLT, 3 PHASE, 4 WIRE, 200 AMP. THE NEW DISTRIBUTION CIRCUIT BREAKERS SHALL MATCH THE FUSE SIZES IN EACH OF THE FUSED SWITCHES IN THE EXISTING PANEL . THE NEW PANEL SHALL ALSO INCLUDE (12) 1 POLE SPACES.
5. CONTRACTOR SHALL EXTEND ALL EXISTING CIRCUITS (MATCH NUMBER AND SIZE OF CONDUCTORS AND CONDUIT) FROM EXISTING FUSED PANEL (THAT HAS BEEN REMOVED AS SHOWN ON THE DEMOLITION PLAN) TO NEW ASSOCIATED CIRCUIT BREAKERS IN NEW PANEL 'PP-BRB'.

   THE EXISTING 120/208 VOLT, 3 PHASE, 4 WIRE, 200 AMP PANEL 'PP-BRB' HAS THE FOLLOWING FUSED SWITCHES:

   (1) 3P-30 AMP
   (2) 3P-60 AMP

   THE NEW CIRCUIT BREAKER PANEL 'PP-BRB' SHALL BE 120/208 VOLT, 3 PHASE, 4 WIRE, 200 AMP WITH 200 AMP CONTROL CONTRACTOR. THE NEW DISTRIBUTION CIRCUIT BREAKERS SHALL MATCH THE FUSE SIZES IN EACH OF THE FUSED SWITCHES IN THE EXISTING PANEL. THE NEW PANEL SHALL ALSO INCLUDE (9) 1 POLE SPACES.
6. THE CONTRACTOR SHALL RUN NEW CIRCUIT (2 #12, 1 #12 G., 3/4" C.) FROM NEW 1P-15 AMP CIRCUIT BREAKER TO SERVE NEW CEILING CABINET UNIT HEATER (CUH) VIA A NEW FACTORY MOUNTED DISCONNECT SWITCH. CIRCUIT BREAKER TO BE INSTALLED IN SPACE INDICATED ON DRAWING.

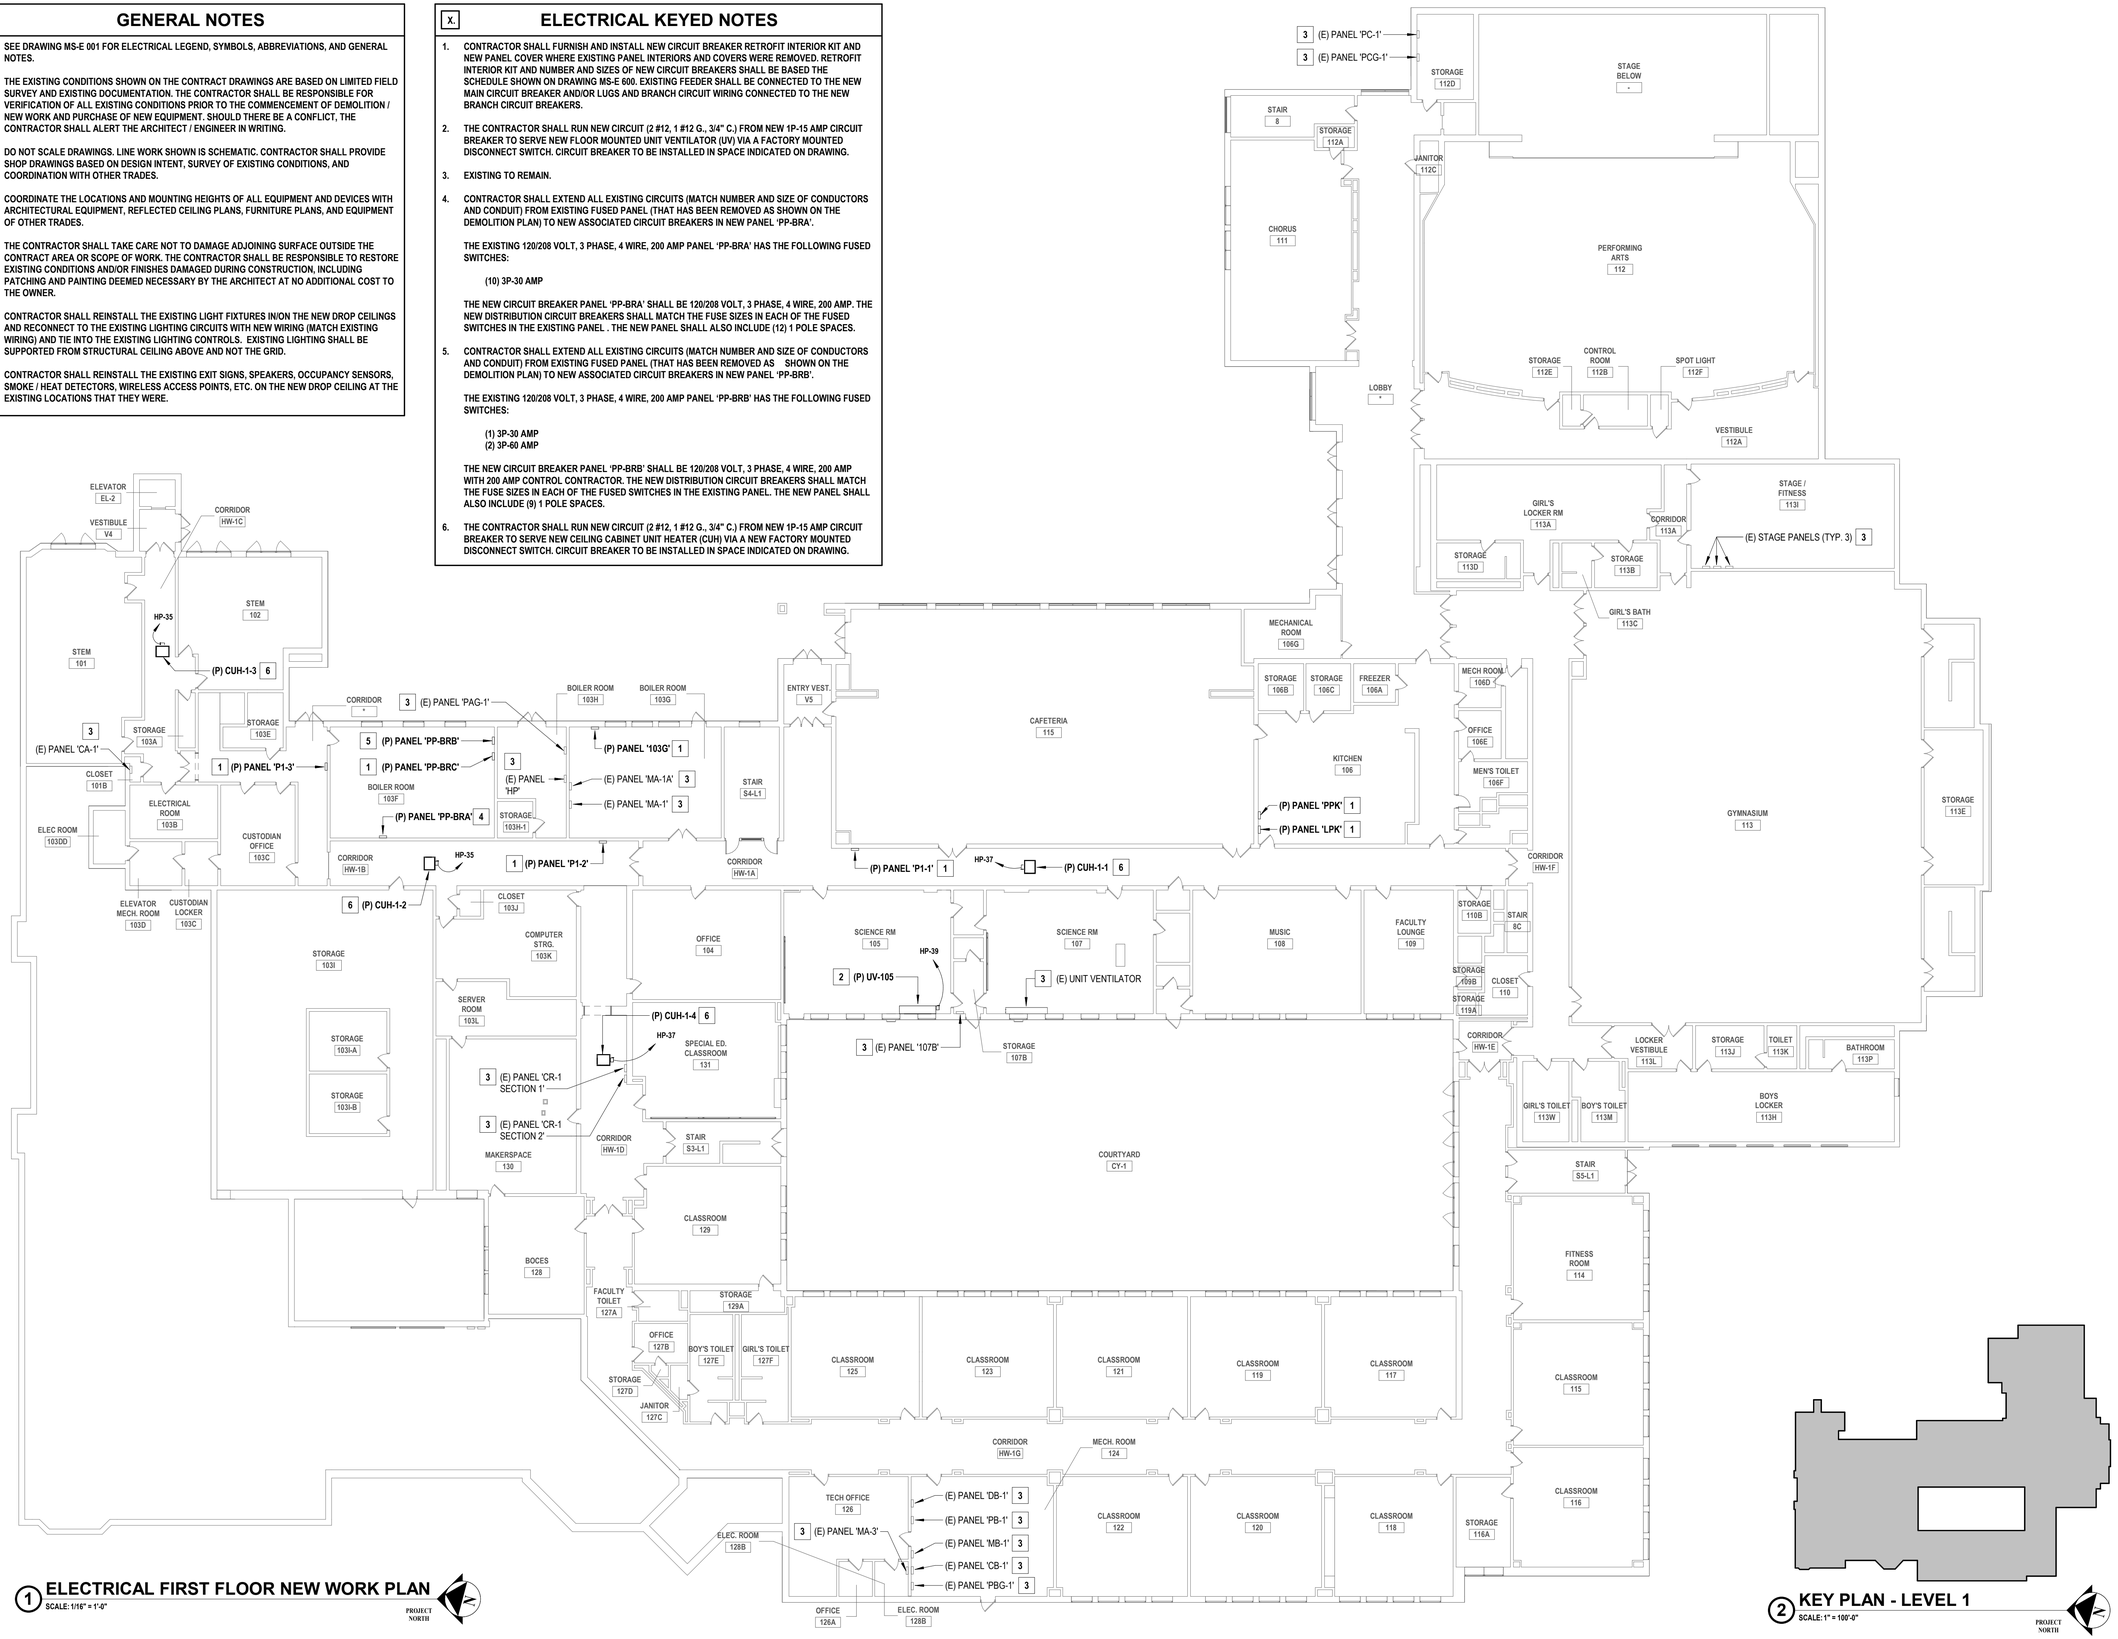

1 ELECTRICAL FIRST FLOOR NEW WORK PLAN
SCALE: 1/16" = 1'-0"

2 KEY PLAN - LEVEL 1
SCALE: 1" = 100'-0"

H 2 M architects + engineers

1133 Westchester Avenue, Suite N-210
White Plains, NY 10605
914.358.5623 • www.h2m.com
NY Architecture & Landscape Architecture: No Certificate Required
NY Engineering Certificate of Authorization No.: 0018178

CONSULTANTS:

MARK	DATE	DESCRIPTION

7.31.2028
Exp. Date

JEFFERY L. CZAJKA, P.E.
NY PROFESSIONAL ENGINEER Lic. No. 072825

"IN ACCORDANCE WITH ARTICLE 145, SECTION 7209 OF THE NYS EDUCATION LAW, ALTERATION OF THIS DOCUMENT EXCEPT BY A LICENSED PROFESSIONAL IS ILLEGAL."

DESIGNED BY:	DRAWN BY:	CHECKED BY:	REVIEWED BY:
S. FREEMAN	W. TESTA	S. SOUSSOU	J. CZAJKA

PROJECT No:	DATE:	SCALE:
SMSD2507	OCTOBER 2026	AS SHOWN

CLIENT

SOMERS CENTRAL SCHOOL DISTRICT

VARIOUS UPGRADES AT SOMERS MIDDLE SCHOOL

250 US-202
SOMERS, NY 10589

SED#: 66-21-01-06-0-001-021

CONTRACT

CONTRACT E
ELECTRICAL CONSTRUCTION

STATUS

FOR BID

SHEET TITLE

ELECTRICAL
FIRST FLOOR NEW WORK PLAN

DRAWING No.

MS-E 101.00

C:\Users\wtesta\Documents_Revit Backup\SMSD2507_Central25_M_wtesta3KAUA.rvt
10/29/2026 10:11:09 AM


GENERAL NOTES

1. SEE DRAWING MS-E 001 FOR ELECTRICAL LEGEND, SYMBOLS, ABBREVIATIONS, AND GENERAL NOTES.
2. THE EXISTING CONDITIONS SHOWN ON THE CONTRACT DRAWINGS ARE BASED ON LIMITED FIELD SURVEY AND EXISTING DOCUMENTATION. THE CONTRACTOR SHALL BE RESPONSIBLE FOR VERIFICATION OF ALL EXISTING CONDITIONS PRIOR TO THE COMMENCEMENT OF DEMOLITION / NEW WORK AND PURCHASE OF NEW EQUIPMENT. SHOULD THERE BE A CONFLICT, THE CONTRACTOR SHALL ALERT THE ARCHITECT / ENGINEER IN WRITING.
3. DO NOT SCALE DRAWINGS. LINE WORK SHOWN IS SCHEMATIC. CONTRACTOR SHALL PROVIDE SHOP DRAWINGS BASED ON DESIGN INTENT, SURVEY OF EXISTING CONDITIONS, AND COORDINATION WITH OTHER TRADES.
4. COORDINATE THE LOCATIONS AND MOUNTING HEIGHTS OF ALL EQUIPMENT AND DEVICES WITH ARCHITECTURAL EQUIPMENT, REFLECTED CEILING PLANS, FURNITURE PLANS, AND EQUIPMENT OF OTHER TRADES.
5. THE CONTRACTOR SHALL TAKE CARE NOT TO DAMAGE ADJOINING SURFACE OUTSIDE THE CONTRACT AREA OR SCOPE OF WORK. THE CONTRACTOR SHALL BE RESPONSIBLE TO RESTORE EXISTING CONDITIONS AND/OR FINISHES DAMAGED DURING CONSTRUCTION, INCLUDING PATCHING AND PAINTING DEEMED NECESSARY BY THE ARCHITECT AT NO ADDITIONAL COST TO THE OWNER.
6. CONTRACTOR SHALL REINSTALL THE EXISTING LIGHT FIXTURES IN/ON THE NEW DROP CEILINGS AND RECONNECT TO THE EXISTING LIGHTING CIRCUITS WITH NEW WIRING (MATCH EXISTING WIRING) AND TIE INTO THE EXISTING LIGHTING CONTROLS. EXISTING LIGHTING SHALL BE SUPPORTED FROM STRUCTURAL CEILING ABOVE AND NOT THE GRID.
7. CONTRACTOR SHALL REINSTALL THE EXISTING EXIT SIGNS, SPEAKERS, OCCUPANCY SENSORS, SMOKE / HEAT DETECTORS, WIRELESS ACCESS POINTS, ETC. ON THE NEW DROP CEILING AT THE EXISTING LOCATIONS THAT THEY WERE.

ELECTRICAL KEYED NOTES

X.

1. THE CONTRACTOR SHALL FURNISH AND INSTALL NEW CIRCUIT BREAKER RETROFIT INTERIOR KIT AND NEW PANEL COVER WHERE EXISTING PANEL INTERIORS AND COVERS WERE REMOVED. RETROFIT INTERIOR KIT AND NUMBER AND SIZES OF NEW CIRCUIT BREAKERS SHALL BE BASED THE SCHEDULE SHOWN ON DRAWING MS-E 600. EXISTING FEEDER SHALL BE CONNECTED TO THE NEW MAIN CIRCUIT BREAKER AND/OR LUGS AND BRANCH CIRCUIT WIRING CONNECTED TO THE NEW BRANCH CIRCUIT BREAKERS.
2. THE CONTRACTOR SHALL MODIFY/EXTEND EXISTING ELECTRICAL WIRING/RACEWAY THAT FED EXISTING FLOOR MOUNTED UNIT VENTILATOR SAFED OFF DURING THE DEMOLITION PHASE ON THIS PROJECT AND CONNECT TO THE NEW FLOOR MOUNTED UNIT VENTILATOR VIA A FACTORY MOUNTED DISCONNECT SWITCH. THE CONTRACTOR SHALL CONFIRM EXISTING WIRING/RACEWAY AND BREAKER MATCH THE REQUIRED RATINGS FOR THE NEW EQUIPMENT PRIOR TO RELEASE BEFORE THE START OF WORK.
3. THE CONTRACTOR SHALL RUN NEW CIRCUIT (2 #12, 1 #12 G., 3/4" C.) FROM NEW 1P-15 AMP CIRCUIT BREAKER TO SERVE NEW FLOOR MOUNTED UNIT VENTILATOR (UV) VIA A FACTORY MOUNTED DISCONNECT SWITCH. CIRCUIT BREAKER TO BE INSTALLED IN SPACE INDICATED ON DRAWING.
4. THE CONTRACTOR SHALL RUN NEW CIRCUIT (2 #12, 1 #12 G., 3/4" C.) FROM NEW 1P-15 AMP CIRCUIT BREAKER TO SERVE NEW CEILING CABINET UNIT HEATER (CUH) VIA A NEW FACTORY MOUNTED DISCONNECT SWITCH. CIRCUIT BREAKER TO BE INSTALLED IN SPACE INDICATED ON DRAWING.
5. EXISTING TO REMAIN.
6. THE CONTRACTOR SHALL RUN NEW CIRCUIT (2 #12, 1 #12 G., 3/4" C.) FROM NEW 1P-15 AMP CIRCUIT BREAKER TO SERVE NEW VRF INDOOR UNIT (IDU) VIA A NEW DISCONNECT SWITCH PROVIDED BY THE ELECTRICAL CONTRACTOR. CIRCUIT BREAKER TO BE INSTALLED IN SPACE INDICATED ON DRAWING.
7. THE CONTRACTOR SHALL RUN NEW CIRCUIT (2 #12, 1 #12 G., 3/4" C.) FROM NEW 1P-15 AMP CIRCUIT BREAKER TO SERVE NEW VRF BRANCH SELECTOR BOX (BSB) VIA A NEW DISCONNECT SWITCH PROVIDED BY THE ELECTRICAL CONTRACTOR. CIRCUIT BREAKER TO BE INSTALLED IN SPACE INDICATED ON DRAWING.
8. THE CONTRACTOR SHALL EXTEND EXISTING CIRCUIT (MATCH EXISTING CONDUIT SIZE AND NUMBER AND SIZE OF CONDUCTORS) TO NEW AC-2A VIA NEW FACTORY INSTALLED 3P-30A DISCONNECT SWITCH. EXISTING 3P-45A CIRCUIT BREAKER FEEDING UNIT IN PANEL 'PC-1' SPACE #2, 4, 6 SHALL BE REPLACED WITH 3P-30A CIRCUIT BREAKER.
9. THE CONTRACTOR SHALL EXTEND EXISTING CIRCUIT (MATCH EXISTING CONDUIT SIZE AND NUMBER AND SIZE OF CONDUCTORS) TO NEW RF-2A VIA NEW 3P-30A DISCONNECT SWITCH PROVIDED BY THE MANUFACTURER. EXISTING 3P-15A CIRCUIT BREAKER IN PANEL 'PC-1' SHALL BE REUSED FOR RETURN FAN RF-2A.
10. CONTRACTOR SHALL EXTEND EXISTING CIRCUIT (MATCH EXISTING CONDUIT SIZE AND NUMBER AND SIZE OF CONDUCTORS) TO NEW AC-1 VIA NEW FACTORY INSTALLED 3P-60A DISCONNECT SWITCH. EXISTING 3P-45A CIRCUIT BREAKER FEEDING UNIT IN PANEL 'DCO' SHALL BE REPLACED WITH 3P-30A CIRCUIT BREAKER.
11. CONTRACTOR SHALL EXTEND EXISTING CIRCUIT (MATCH EXISTING CONDUIT SIZE AND NUMBER AND SIZE OF CONDUCTORS) TO NEW RF-1 VIA NEW 3P-30A DISCONNECT SWITCH PROVIDED BY THE MANUFACTURER. EXISTING 3P-20A CIRCUIT BREAKER IN PANEL 'PCO' SHALL BE REUSED FOR RETURN FAN RF-1.
12. CONTRACTOR SHALL EXTEND EXISTING CIRCUIT (MATCH EXISTING CONDUIT SIZE AND NUMBER AND SIZE OF CONDUCTORS) TO NEW AC-2B VIA NEW FACTORY INSTALLED 3P-30A DISCONNECT SWITCH. EXISTING 3P-30A CIRCUIT BREAKER IN PANEL 'DCO' SHALL BE REUSED FOR INDOOR AHU AC-2B.
13. CONTRACTOR SHALL EXTEND EXISTING CIRCUIT (MATCH EXISTING CONDUIT SIZE AND NUMBER AND SIZE OF CONDUCTORS) TO NEW RF-2B VIA NEW 3P-30A DISCONNECT SWITCH PROVIDED BY THE MANUFACTURER. EXISTING 3P-15A IN SPACE 13,15,17 IN PANEL 'PCO' SHALL BE REUSED FOR RETURN FAN RF-2B.
14. THE CONTRACTOR SHALL RUN NEW CIRCUIT (3 #12, 1 #12 G., 3/4" C.) FROM NEW 1P-20 AMP CIRCUIT BREAKER TO SERVE NEW ELECTRIC DUCT HEATER (EDH) VIA A FACTORY MOUNTED DISCONNECT SWITCH. CIRCUIT BREAKER TO BE INSTALLED IN SPACE INDICATED ON DRAWING.
15. CONTRACTOR SHALL CUT BACK AND REMOVE THE EXISTING CONDUIT CONFLICTING WITH THE NEW LOUVERS TO BE INSTALLED ON THE EXTERIOR WALL BELOW THE WINDOWS. PROVIDE NEW PULL BOXES, CONDUIT, AND CONDUCTORS TO REROUTE THE EXISTING CIRCUIT(S) AROUND THE NEW LOUVERS. ALL NEW CONDUIT, CONDUCTOR SIZES, AND NUMBER OF CONDUCTORS SHALL MATCH THE EXISTING INSTALLATION. NEW PULL BOXES AND CONDUIT SHALL BE SURFACE-MOUNTED ON THE EXTERIOR WALL AND INSTALLED IN A NEAT AND WORKMANLIKE MANNER. ALL SPLICES SHALL BE MADE WITHIN ACCESSIBLE PULL BOXES. VERIFY EXACT ROUTING AND EXISTING CONDITIONS IN THE FIELD PRIOR TO COMMENCING WORK.

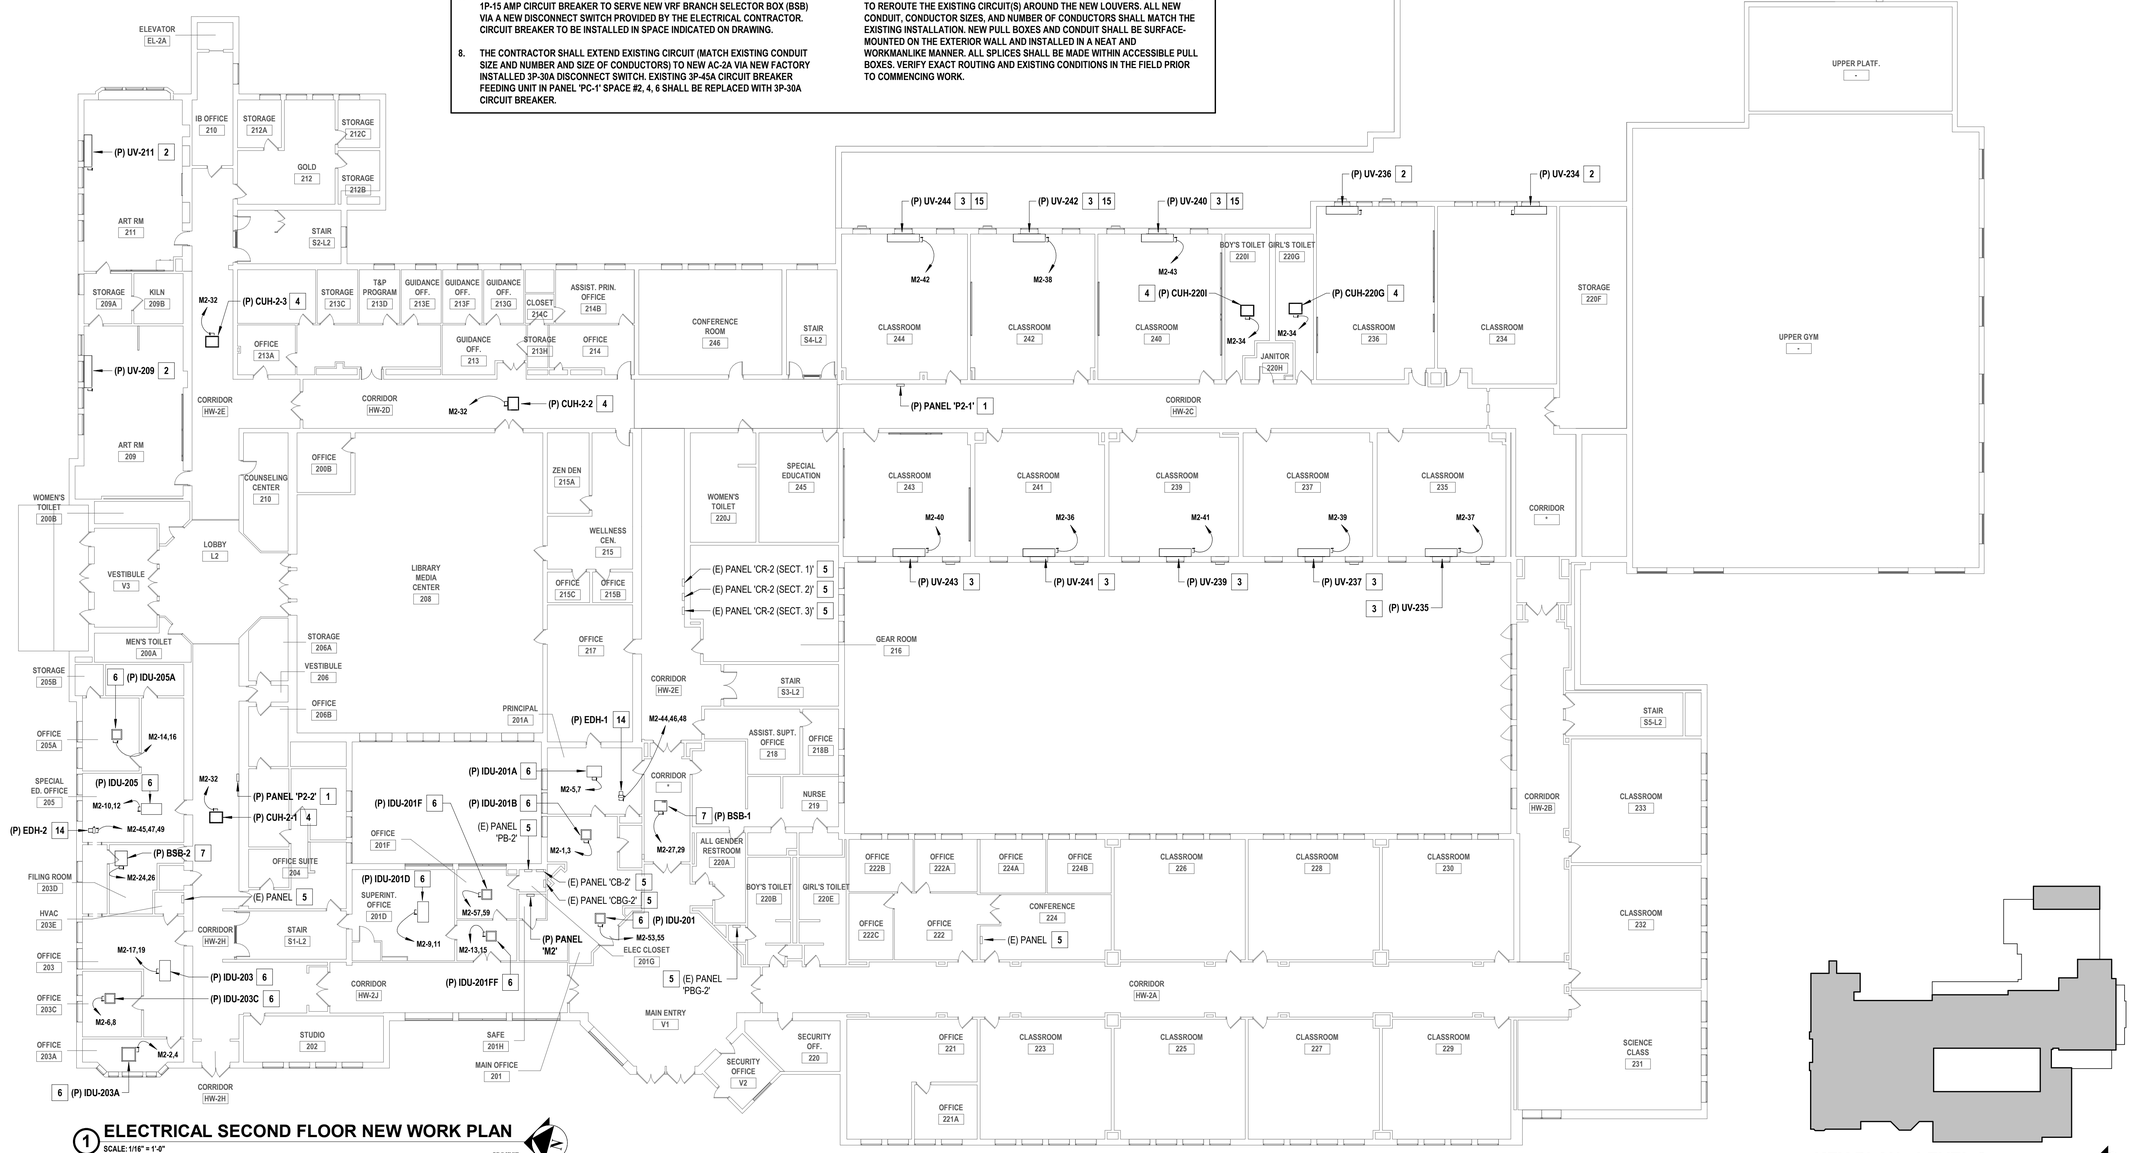

1 ELECTRICAL SECOND FLOOR NEW WORK PLAN
SCALE: 1/16" = 1'-0"

PROJECT NORTH

2 KEY PLAN - LEVEL 2
SCALE: 1" = 100'-0"

PROJECT NORTH

H2M architects + engineers
1133 Westchester Avenue, Suite N-210
White Plains, NY 10605
914.358.5623 • www.h2m.com
NY Architecture & Landscape Architecture: No Certificate Required
NY Engineering Certificate of Authorization No.: 0018178

CONSULTANTS:

MARK	DATE	DESCRIPTION

7.31.2026
JEFFERY L. CZAJKA, P.E.
Exp. Date
NY PROFESSIONAL ENGINEER Lic. No. 075251
"IN ACCORDANCE WITH ARTICLE 145, SECTION 7209 OF THE NYS EDUCATION LAW, ALTERATION OF THIS DOCUMENT EXCEPT BY A LICENSED PROFESSIONAL IS ILLEGAL."

DESIGNED BY:	DRAWN BY:	CHECKED BY:	REVIEWED BY:
S. FREEMAN	W. TESTA	S. SOUSSOU	J. CZAJKA

PROJECT No:	DATE:	SCALE:
SMSD2507	OCTOBER 2026	AS SHOWN

CLIENT

SOMERS CENTRAL SCHOOL DISTRICT

VARIOUS UPGRADES AT SOMERS MIDDLE SCHOOL

250 US-202
SOMERS, NY 10589

SED#: 66-21-01-06-0-001-021

CONTRACT

CONTRACT E
ELECTRICAL CONSTRUCTION

STATUS

FOR BID

SHEET TITLE

ELECTRICAL
SECOND FLOOR NEW WORK PLAN

DRAWING No.

MS-E 102.00

C:\Users\wtesta\Documents_Revit Backup\SMSD2507_Central25_M_wtesta36AUA.rvt

10/29/2026 10:11:10 AM

GENERAL NOTES

1. SEE DRAWING MS-E 001 FOR ELECTRICAL LEGEND, SYMBOLS, ABBREVIATIONS, AND GENERAL NOTES.
2. THE EXISTING CONDITIONS SHOWN ON THE CONTRACT DRAWINGS ARE BASED ON LIMITED FIELD SURVEY AND EXISTING DOCUMENTATION. THE CONTRACTOR SHALL BE RESPONSIBLE FOR VERIFICATION OF ALL EXISTING CONDITIONS PRIOR TO THE COMMENCEMENT OF DEMOLITION / NEW WORK AND PURCHASE OF NEW EQUIPMENT. SHOULD THERE BE A CONFLICT, THE CONTRACTOR SHALL ALERT THE ARCHITECT / ENGINEER IN WRITING.
3. DO NOT SCALE DRAWINGS. LINE WORK SHOWN IS SCHEMATIC. CONTRACTOR SHALL PROVIDE SHOP DRAWINGS BASED ON DESIGN INTENT, SURVEY OF EXISTING CONDITIONS, AND COORDINATION WITH OTHER TRADES.
4. COORDINATE THE LOCATIONS AND MOUNTING HEIGHTS OF ALL EQUIPMENT AND DEVICES WITH ARCHITECTURAL EQUIPMENT, REFLECTED CEILING PLANS, FURNITURE PLANS, AND EQUIPMENT OF OTHER TRADES.
5. THE CONTRACTOR SHALL TAKE CARE NOT TO DAMAGE ADJOINING SURFACE OUTSIDE THE CONTRACT AREA OR SCOPE OF WORK. THE CONTRACTOR SHALL BE RESPONSIBLE TO RESTORE EXISTING CONDITIONS AND/OR FINISHES DAMAGED DURING CONSTRUCTION, INCLUDING PATCHING AND PAINTING DEEMED NECESSARY BY THE ARCHITECT AT NO ADDITIONAL COST TO THE OWNER.
6. CONTRACTOR SHALL REINSTALL THE EXISTING LIGHT FIXTURES IN/ON THE NEW DROP CEILINGS AND RECONNECT TO THE EXISTING LIGHTING CIRCUITS WITH NEW WIRING (MATCH EXISTING WIRING) AND TIE INTO THE EXISTING LIGHTING CONTROLS. EXISTING LIGHTING SHALL BE SUPPORTED FROM STRUCTURAL CEILING ABOVE AND NOT THE GRID.
7. CONTRACTOR SHALL REINSTALL THE EXISTING EXIT SIGNS, SPEAKERS, OCCUPANCY SENSORS, SMOKE / HEAT DETECTORS, WIRELESS ACCESS POINTS, ETC. ON THE NEW DROP CEILING AT THE EXISTING LOCATIONS THAT THEY WERE.


X. ELECTRICAL KEYED NOTES

1. CONTRACTOR SHALL FURNISH AND INSTALL NEW CIRCUIT BREAKER RETROFIT INTERIOR KIT AND NEW PANEL COVER WHERE EXISTING PANEL INTERIORS AND COVERS WERE REMOVED. RETROFIT INTERIOR KIT AND NUMBER AND SIZES OF NEW CIRCUIT BREAKERS SHALL BE BASED THE SCHEDULE SHOWN ON DRAWING MS-E 600. EXISTING FEEDER SHALL BE CONNECTED TO THE NEW MAIN CIRCUIT BREAKER AND/OR LUGS AND BRANCH CIRCUIT WIRING CONNECTED TO THE NEW BRANCH CIRCUIT BREAKERS.
2. CONTRACTOR SHALL MODIFY/EXTEND EXISTING ELECTRICAL WIRING/RACEWAY THAT FED EXISTING FLOOR MOUNTED UNIT VENTILATOR SAFED OFF DURING THE DEMOLITION PHASE ON THIS PROJECT AND CONNECT TO THE NEW FLOOR MOUNTED UNIT VENTILATOR VIA A FACTORY MOUNTED DISCONNECT SWITCH. THE CONTRACTOR SHALL CONFIRM EXISTING WIRING/RACEWAY AND BREAKER MATCH THE REQUIRED RATINGS FOR THE NEW EQUIPMENT PRIOR TO RELEASE BEFORE THE START OF WORK.
3. THE CONTRACTOR SHALL RUN NEW CIRCUIT (2 #12, 1 #12 G., 3/4" C.) FROM NEW 1P-15 AMP CIRCUIT BREAKER TO SERVE NEW FLOOR MOUNTED UNIT VENTILATOR (UV). CIRCUIT BREAKER TO BE INSTALLED IN SPACE INDICATED ON THE DRAWING.
4. THE CONTRACTOR SHALL RUN NEW CIRCUIT (2 #12, 1 #12 G., 3/4" C.) FROM NEW 1P-15 AMP CIRCUIT BREAKER TO SERVE NEW CEILING CABINET UNIT HEATER (CUH) VIA A NEW FACTORY MOUNTED DISCONNECT SWITCH. CIRCUIT BREAKER TO BE INSTALLED IN SPACE INDICATED ON THE DRAWING.



1 ELECTRICAL THIRD FLOOR NEW WORK PLAN
SCALE: 1/16" = 1'-0"

PROJECT NORTH

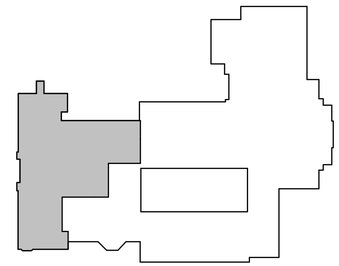

2 KEY PLAN - LEVEL 3
SCALE: 1" = 100'-0"

PROJECT NORTH

H 2 M architects + engineers

1133 Westchester Avenue, Suite N-210
White Plains, NY 10605
914.358.5623 • www.h2m.com
NY Architecture & Landscape Architecture: No Certificate Required
NY Engineering Certificate of Authorization No.: 0018178

CONSULTANTS:

MARK	DATE	DESCRIPTION

7.31.2028
Exp. Date

JEFFERY L. CZAJKA, P.E.
NY PROFESSIONAL ENGINEER Lic. No. 072825

"IN ACCORDANCE WITH ARTICLE 145, SECTION 7209 OF THE NYS EDUCATION LAW, ALTERATION OF THIS DOCUMENT EXCEPT BY A LICENSED PROFESSIONAL IS ILLEGAL."

DESIGNED BY:	DRAWN BY:	CHECKED BY:	REVIEWED BY:
S. FREEMAN	W. TESTA	S. SOUSSOU	J. CZAJKA

PROJECT No:	DATE:	SCALE:
SMSD2507	OCTOBER 2026	AS SHOWN

CLIENT

SOMERS CENTRAL SCHOOL DISTRICT

VARIOUS UPGRADES AT SOMERS MIDDLE SCHOOL

250 US-202
SOMERS, NY 10589

SED#: 66-21-01-06-0-001-021

CONTRACT

CONTRACT E
ELECTRICAL CONSTRUCTION

STATUS

FOR BID

SHEET TITLE

ELECTRICAL
THIRD FLOOR NEW WORK PLAN

DRAWING No.

MS-E 103.00

C:\Users\wtesta\Documents_Revit Backup\SMSD2507_Central25_M_wtesta3cKAUA.rvt

10/29/2026 10:11:11 AM

GENERAL NOTES

1. SEE DRAWING MS-E 001 FOR ELECTRICAL LEGEND, SYMBOLS, ABBREVIATIONS, AND GENERAL NOTES.
2. THE EXISTING CONDITIONS SHOWN ON THE CONTRACT DRAWINGS ARE BASED ON LIMITED FIELD SURVEY AND EXISTING DOCUMENTATION. THE CONTRACTOR SHALL BE RESPONSIBLE FOR VERIFICATION OF ALL EXISTING CONDITIONS PRIOR TO THE COMMENCEMENT OF DEMOLITION / NEW WORK AND PURCHASE OF NEW EQUIPMENT. SHOULD THERE BE A CONFLICT, THE CONTRACTOR SHALL ALERT THE ARCHITECT / ENGINEER IN WRITING.
3. DO NOT SCALE DRAWINGS. LINE WORK SHOWN IS SCHEMATIC. CONTRACTOR SHALL PROVIDE SHOP DRAWINGS BASED ON DESIGN INTENT, SURVEY OF EXISTING CONDITIONS, AND COORDINATION WITH OTHER TRADES.
4. COORDINATE THE LOCATIONS AND MOUNTING HEIGHTS OF ALL EQUIPMENT AND DEVICES WITH ARCHITECTURAL EQUIPMENT, REFLECTED CEILING PLANS, FURNITURE PLANS, AND EQUIPMENT OF OTHER TRADES.
5. THE CONTRACTOR SHALL TAKE CARE NOT TO DAMAGE ADJOINING SURFACE OUTSIDE THE CONTRACT AREA OR SCOPE OF WORK. THE CONTRACTOR SHALL BE RESPONSIBLE TO RESTORE EXISTING CONDITIONS AND/OR FINISHES DAMAGED DURING CONSTRUCTION, INCLUDING PATCHING AND PAINTING DEEMED NECESSARY BY THE ARCHITECT AT NO ADDITIONAL COST TO THE OWNER.

ELECTRICAL KEYED NOTES

X.

1. THE CONTRACTOR SHALL MODIFY/EXTEND EXISTING ELECTRICAL WIRING/RACEWAY THAT FED EXISTING EXHAUST FAN SAFED OFF DURING THE DEMOLITION PHASE ON THIS PROJECT AND CONNECT TO THE NEW EXHAUST FAN VIA A FACTORY MOUNTED DISCONNECT SWITCH. THE CONTRACTOR SHALL CONFIRM EXISTING WIRING/RACEWAY AND BREAKER MATCH THE REQUIRED RATINGS FOR THE NEW EQUIPMENT PRIOR TO RELEASE BEFORE THE START OF WORK.
2. EXISTING TO REMAIN.
3. THE CONTRACTOR SHALL RUN NEW CIRCUIT (2 #12, 1 #12 G., 3/4" C.) FROM NEW 1P-15 AMP CIRCUIT BREAKER VIA A NEW FACTORY MOUNTED DISCONNECT SWITCH TO SERVE NEW ROOF MOUNTED ENERGY RECOVERY VENTILATOR (ERV). CIRCUIT BREAKER TO BE INSTALLED IN SPACE INDICATED ON DRAWING.
4. THE CONTRACTOR SHALL RUN NEW CIRCUIT (3 #6, 1 #10 G., 3/4" C.) FROM NEW 3P-50 AMP CIRCUIT BREAKER VIA A NEW DISCONNECT SWITCH TO SERVE NEW ROOF MOUNTED OUTDOOR UNIT (ODU) VIA A NEW WEATHERPROOF DISCONNECT SWITCH PROVIDED BY THE ELECTRICAL CONTRACTOR. CIRCUIT BREAKER TO BE INSTALLED IN SPACE INDICATED ON DRAWING.



1 **ELECTRICAL ROOF NEW WORK PLAN**
SCALE: 1/16" = 1'-0"

PROJECT NORTH

C:\Users\wtesta\Documents_Revit Backup\SMSD2507_Central25_M_wtesta36AUA.rvt

10/29/2026 10:11:11 AM

H2M architects + engineers
1133 Westchester Avenue, Suite N-210
White Plains, NY 10605
914.358.5623 • www.h2m.com
NY Architecture & Landscape Architecture: No Certificate Required
NY Engineering Certificate of Authorization No.: 0018178

CONSULTANTS:

MARK	DATE	DESCRIPTION

7.31.2028
Exp. Date

JEFFERY L. CZAJKA, P.E.
NY PROFESSIONAL ENGINEER Lic. No. 073525

"IN ACCORDANCE WITH ARTICLE 145, SECTION 7209 OF THE NYS EDUCATION LAW, ALTERATION OF THIS DOCUMENT EXCEPT BY A LICENSED PROFESSIONAL IS ILLEGAL."

DESIGNED BY:	DRAWN BY:	CHECKED BY:	REVIEWED BY:
S. FREEMAN	W. TESTA	S. SOUSSOU	J. CZAJKA

PROJECT No:	DATE:	SCALE:
SMSD2507	OCTOBER 2026	AS SHOWN

CLIENT

SOMERS CENTRAL SCHOOL DISTRICT

VARIOUS UPGRADES AT SOMERS MIDDLE SCHOOL

250 US-202
SOMERS, NY 10589

SED#: 66-21-01-06-0-001-021

CONTRACT

CONTRACT E
ELECTRICAL CONSTRUCTION

STATUS


FOR BID

SHEET TITLE

ELECTRICAL ROOF NEW WORK PLAN

DRAWING No.


MS-E 104.00

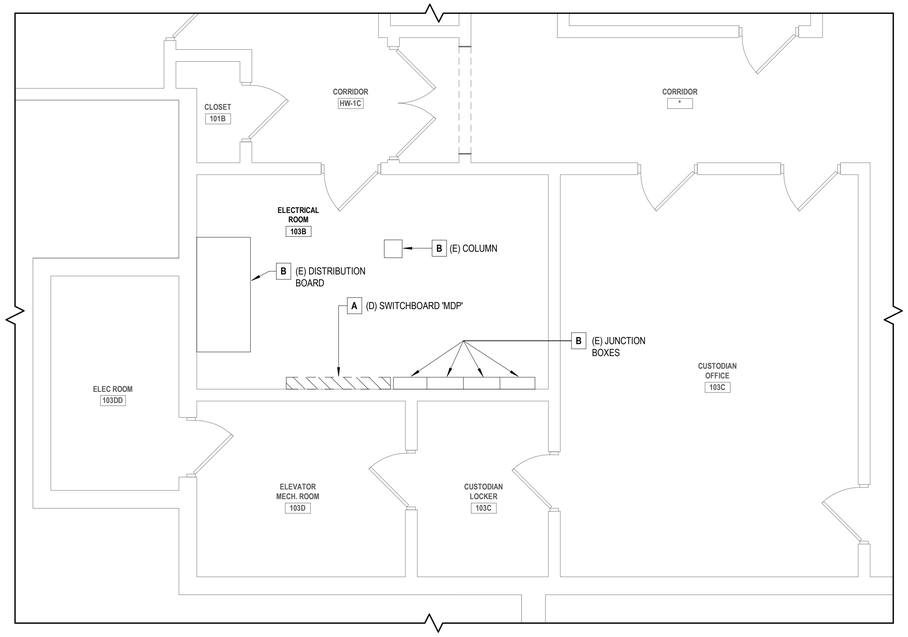

1 ELECTRICAL FIRST FLOOR PARTIAL DEMOLITION PLAN

SCALE: 1/4" = 1'-0"

PROJECT NORTH

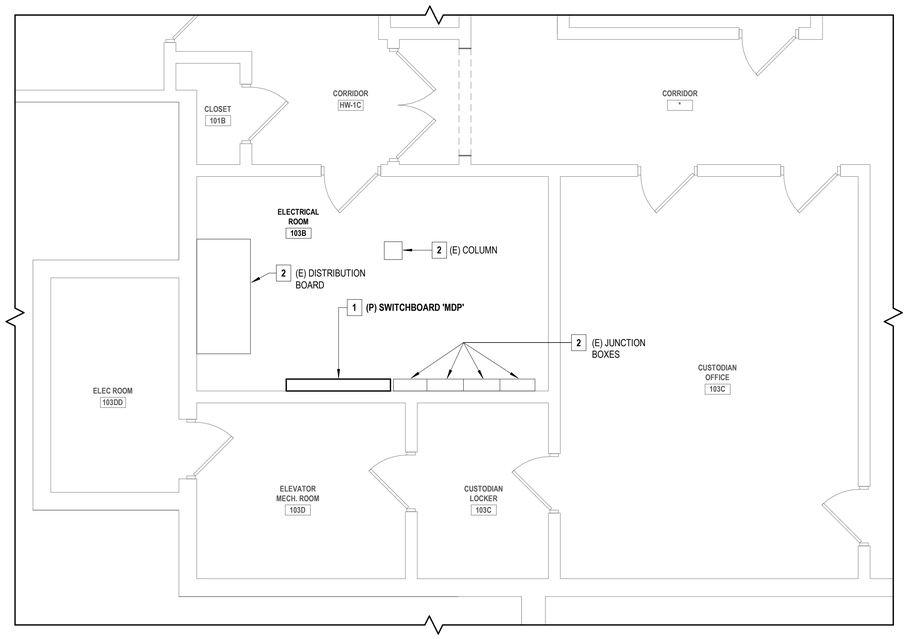

2 ELECTRICAL FIRST FLOOR PARTIAL NEW WORK PLAN

SCALE: 1/4" = 1'-0"

PROJECT NORTH

GENERAL NOTES

1. SEE DRAWING MS-E 001 FOR ELECTRICAL LEGEND, SYMBOLS, ABBREVIATIONS, AND GENERAL NOTES.
2. THE EXISTING CONDITIONS SHOWN ON THE CONTRACT DRAWINGS ARE BASED ON LIMITED FIELD SURVEY AND EXISTING DOCUMENTATION. THE CONTRACTOR SHALL BE RESPONSIBLE FOR VERIFICATION OF ALL EXISTING CONDITIONS PRIOR TO THE COMMENCEMENT OF DEMOLITION / NEW WORK AND PURCHASE OF NEW EQUIPMENT. SHOULD THERE BE A CONFLICT, THE CONTRACTOR SHALL ALERT THE ARCHITECT / ENGINEER IN WRITING.
3. DO NOT SCALE DRAWINGS. LINE WORK SHOWN IS SCHEMATIC. CONTRACTOR SHALL PROVIDE SHOP DRAWINGS BASED ON DESIGN INTENT, SURVEY OF EXISTING CONDITIONS, AND COORDINATION WITH OTHER TRADES.
4. COORDINATE THE LOCATIONS AND MOUNTING HEIGHTS OF ALL EQUIPMENT AND DEVICES WITH ARCHITECTURAL EQUIPMENT, REFLECTED CEILING PLANS, FURNITURE PLANS, AND EQUIPMENT OF OTHER TRADES.
5. THE CONTRACTOR SHALL TAKE CARE NOT TO DAMAGE ADJOINING SURFACE OUTSIDE THE CONTRACT AREA OR SCOPE OF WORK. THE CONTRACTOR SHALL BE RESPONSIBLE TO RESTORE EXISTING CONDITIONS AND/OR FINISHES DAMAGED DURING CONSTRUCTION, INCLUDING PATCHING AND PAINTING DEEMED NECESSARY BY THE ARCHITECT AT NO ADDITIONAL COST TO THE OWNER.
6. CONTRACTOR SHALL DISCONNECT AND REMOVE THE EXISTING LIGHT FIXTURES AND STORE FOR REINSTALLATION AFTER NEW DROP CEILINGS ARE INSTALLED. EXISTING WIRING SHALL BE MADE SAFE TO ENABLE THE INSTALLATION OF THE NEW CEILING.
7. CONTRACTOR SHALL REMOVE AND TEMPORARY SUPPORT THE EXISTING EXIT SIGNS, SPEAKERS, OCCUPANCY SENSORS, SMOKE / HEAT DETECTORS, WIRELESS ACCESS POINTS, ETC. TO ENABLE THE REMOVAL OF THE EXISTING DROP CEILINGS.
8. CONTRACTOR SHALL REINSTALL THE EXISTING LIGHT FIXTURES IN/ON THE NEW DROP CEILINGS AND RECONNECT TO THE EXISTING LIGHTING CIRCUITS WITH NEW WIRING (MATCH EXISTING WIRING) AND TIE INTO THE EXISTING LIGHTING CONTROLS. EXISTING LIGHTING SHALL BE SUPPORTED FROM STRUCTURAL CEILING ABOVE AND NOT THE GRID.
9. CONTRACTOR SHALL REINSTALL THE EXISTING EXIT SIGNS, SPEAKERS, OCCUPANCY SENSORS, SMOKE / HEAT DETECTORS, WIRELESS ACCESS POINTS, ETC. ON THE NEW DROP CEILING AT THE EXISTING LOCATIONS THAT THEY WERE.

X. ELECTRICAL DEMOLITION KEYED NOTES

A. PRIOR TO REMOVING THE EXISTING SWITCHBOARD 'MDP' WITH FUSED SWITCHES CONTRACTOR SHALL TRACE OUT EACH CIRCUIT AS TO WHAT IT SERVES AND LABEL IT. AFTER TRACING AND LABELING, CONTRACTOR SHALL DISCONNECT THE EXISTING CONDUIT AND WIRING FROM THE FUSED SWITCHES THE CONTRACTOR SHALL NOTE THE FUSE SIZES AND MAKE SAFE TO ENABLE THE REMOVAL OF THE EXISTING MAIN SWITCHBOARD AND THEN EXTENDING EACH CIRCUIT TO THE NEW SWITCHBOARD. FURNISH AND INSTALL REQUIRED NEW CONDUIT, WIRING AND PULL / SPLICE BOXES TO MAKE THE CONNECTIONS TO THE NEW SWITCHBOARD CIRCUIT BREAKERS.

B. EXISTING TO REMAIN.


X. ELECTRICAL NEW WORK KEYED NOTES

1. CONTRACTOR SHALL EXTEND ALL EXISTING CIRCUITS (MATCH NUMBER AND SIZE OF CONDUCTORS AND CONDUIT) FROM EXISTING FUSED SWITCHBOARD (THAT HAVE BEEN REMOVED AS SHOWN ON THE DEMOLITION PLAN) TO NEW ASSOCIATED CIRCUIT BREAKERS IN NEW SWITCHBOARD 'MDP'.

   THE EXISTING 120/208 VOLT, 3 PHASE, 4 WIRE, 800 AMP SWITCHBOARD 'MDP' HAS THE FOLLOWING FUSED SWITCHES:

   (2) 3P-30 AMP
   (10) 3P-60 AMP
   (10) 3P-100 AMP
   (4) 3P-200 AMP

   THE NEW CIRCUIT BREAKER SWITCHBOARD 'MDP' SHALL BE 120/208 VOLT, 3 PHASE, 4 WIRE, 1,000 AMP WITH MAIN LUGS ONLY. THE NEW DISTRIBUTION CIRCUIT BREAKERS SHALL MATCH THE FUSE SIZES IN EACH OF THE FUSED SWITCHES IN THE EXISTING SWITCHBOARD. THE NEW SWITCHBOARD SHALL ALSO INCLUDE (4) 100 3-POLE SPACES.
2. EXISTING TO REMAIN.

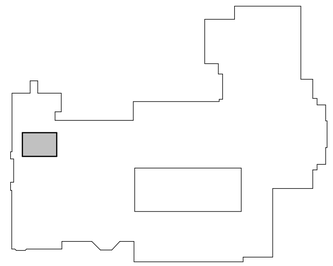

3 KEY PLAN - LEVEL 1 - ELECTRICAL ROOM 103D

SCALE: 1" = 100'-0"

PROJECT NORTH

H2M architects + engineers
1133 Westchester Avenue, Suite N-210
White Plains, NY 10605
914.358.5623 • www.h2m.com
NY Architecture & Landscape Architecture: No Certificate Required
NY Engineering Certificate of Authorization No.: 0018178

CONSULTANTS:

MARK	DATE	DESCRIPTION

7.31.2028
Exp. Date

JEFFERY L. CZAJKA, P.E.
NY PROFESSIONAL ENGINEER Lic. No. 072825

"IN ACCORDANCE WITH ARTICLE 145, SECTION 7209 OF THE NYS EDUCATION LAW, ALTERATION OF THIS DOCUMENT EXCEPT BY A LICENSED PROFESSIONAL IS ILLEGAL."

DESIGNED BY:	DRAWN BY:	CHECKED BY:	REVIEWED BY:
S. FREEMAN	W. TESTA	S. SOUSSOU	J. CZAJKA

PROJECT No:	DATE:	SCALE:
SMSD2507	OCTOBER 2026	AS SHOWN

CLIENT

SOMERS CENTRAL SCHOOL DISTRICT

VARIOUS UPGRADES AT SOMERS MIDDLE SCHOOL

250 US-202
SOMERS, NY 10589

SED#: 66-21-01-06-0-001-021

CONTRACT

CONTRACT E
ELECTRICAL CONSTRUCTION

STATUS

FOR BID

SHEET TITLE

ELECTRICAL
ENLARGED ELECTRICAL ROOM PLANS

DRAWING No.

MS-E 105.00

C:\Users\wtesta\Documents_Revit Backup\SMSD2507_Central25_M_wtesta36AUA.rvt

10/29/2026 10:11:12 AM

COPPER BRANCH CIRCUIT WIRE SIZING TABLES - 208V - 3% VOLTAGE DROP													
C/B TRIP		208V, 3P, 3W 120/208V, 3P, 4W			208V, 2P, 2W 120/208V, 2P, 3W				120V, 1P, 2W					
15	DISTANCE IN FEET	177	273	429	153	236	371	578	88	136	214	333	500	625
	MINIMUM WIRE SIZE	12	10	8	12	10	8	6	12	10	8	6	4	3
20	DISTANCE IN FEET	132	205	322	115	177	279	433	66	102	161	250	375	469
	MINIMUM WIRE SIZE	12	10	8	12	10	8	6	12	10	8	6	4	3
30	DISTANCE IN FEET	136	214	334	118	186	289	433	68	107	167	250	313	375
	MINIMUM WIRE SIZE	10	8	6	10	8	6	4	10	8	6	4	3	2
40	DISTANCE IN FEET	161	250	375	139	217	325	406	80	125	188	234	281	352
	MINIMUM WIRE SIZE	8	6	4	8	6	4	3	8	6	4	3	2	1
50	DISTANCE IN FEET	129	200	300	111	173	260	325	64	100	150	188	225	281
	MINIMUM WIRE SIZE	8	6	4	8	6	4	3	8	6	4	3	2	1
60	DISTANCE IN FEET	167	250	313	144	217	271	325	83	125	156	188	234	
	MINIMUM WIRE SIZE	6	4	3	6	4	3	2	6	4	3	2	1	
70	DISTANCE IN FEET	214	268	322	186	232	279	348	107	134	161	201		
	MINIMUM WIRE SIZE	4	3	2	4	3	2	1	4	3	2	1		
80	DISTANCE IN FEET	188	235	281	163	203	244	305	94	117	141	176		
	MINIMUM WIRE SIZE	4	3	2	4	3	2	1	4	3	2	1		
90	DISTANCE IN FEET	208	250	313	181	217	271		104	125	156			
	MINIMUM WIRE SIZE	3	2	1	3	2	1		3	2	1			
100	DISTANCE IN FEET	188	225	281	163	195	244		94	113	141			
	MINIMUM WIRE SIZE	3	2	1	3	2	1		3	2	1			

NOTES:

1. READ ACROSS TO THE RIGHT FROM C/B TRIP TO DESIRED VOLTAGE CHARACTERISTICS AND NEXT GREATER DISTANCE THAN CIRCUIT IN QUESTION.
2. READ DOWN TO MINIMUM WIRE SIZE.
3. DISTANCES ARE TO THE CENTER OF CONCENTRATED LOAD SUCH AS CLASSROOM LIGHTING OR THE MIDPOINT OF DISTRIBUTED LOAD SUCH AS CORRIDOR LIGHTING.
4. EQUIPMENT GROUNDING CONDUCTORS SHALL BE INCREASED IN SIZE PROPORTIONATELY PER N.E.C.

NOTES TO PANELBOARD SCHEDULES AND BRANCH CIRCUIT WIRE SIZING TABLES

WIRE SIZING

UNLESS OTHERWISE INDICATED, MINIMUM WIRE AMPACITY SHALL BE GREATER THAN OR EQUAL TO THE BRANCH CIRCUIT TRIP BASED ON COPPER CONDUCTOR WITH 90-DEGREE C THHN INSULATION APPLIED AT ITS 75-DEGREE C AMPACITY.

REFER TO THE BRANCH CIRCUIT WIRE SIZING TABLES FOR DISTANCE LIMITATIONS FOR THE MINIMUM WIRE SIZE AND FOR SELECTING THE PROPER WIRE SIZE FOR THE DISTANCE AND VOLTAGE DROP INVOLVED.

NUMBER OF CONDUCTORS

UNLESS OTHERWISE INDICATED, QUANTITIES OF WIRES SHALL BE BASED ON AN INDIVIDUAL HOMERUN FOR EACH CIRCUIT AS FOLLOWS.

	PHASE CONDUCTOR	FULL CIRCUIT SIZE NEUTRAL CONDUCTOR	FULL CIRCUIT SIZE EQUIPMENT GROUNDING CONDUCTOR	FULL CIRCUIT SIZE ISOLATED GROUND CONDUCTOR
1 POLE CIRCUIT	1	1	1	0
1 POLE DATA/ COMPUTER CIRCUIT	1	1	1	1
2 POLE CIRCUIT	2	1	1	0
3 POLE CIRCUIT	3	1	1	0
3 POLE MOTOR CIRCUIT DELTA	3	0	1	0
3 POLE MOTOR CIRCUIT WYE	3	1	1	0

CONSECUTIVE INDIVIDUAL 20 AMP LINE TO NEUTRAL BRANCH CIRCUITS MAY NOT BE COMBINED INTO MULTIWIRE BRANCH CIRCUITS HAVING HOMERUNS WITH A COMMON NEUTRAL CONDUCTOR.

SINGLE PHASE, TWO POLE, TWO WIRE, LINE TO LINE, BRANCH CIRCUITS AND SINGLE PHASE, TWO POLE, THREE WIRE, LINE TO LINE PLUS NEUTRAL, BRANCH CIRCUITS SHALL HAVE INDIVIDUAL UNCOMBINED HOMERUNS.

COMBINED TWO AND THREE CIRCUIT HOMERUNS SHALL HAVE SEPARATE NEUTRALS FOR EACH CIRCUIT BUT A COMMON EQUIPMENT GROUNDING CONDUCTOR AND A COMMON ISOLATED GROUNDING CONDUCTOR MAY BE USED.

	PHASE CONDUCTOR	FULL CIRCUIT SIZE NEUTRAL CONDUCTOR	FULL CIRCUIT SIZE EQUIPMENT GROUNDING CONDUCTOR	FULL CIRCUIT SIZE ISOLATED GROUND CONDUCTOR
TWO 1 POLE HOMERUNS	2	2	1	0
TWO 1 POLE DATA/COMP. CIRCUIT HOMERUNS	2	2	1	1
THREE 1 POLE HOMERUNS	3	3	1	0
THREE 1 POLE DATA/COMP. CIRCUIT HOMERUNS	3	3	1	1


WIRE DERATING

1. COMBINED HOMERUNS SHALL HAVE THE MINIMUM BRANCH CIRCUIT WIRE SIZE INCREASED IN ACCORDANCE WITH CURRENT NATIONAL ELECTRICAL ADJUSTMENT FACTORS FOR NUMBER OF CURRENT CARRYING CONDUCTORS IN A RACEWAY.
2. NEUTRAL CONDUCTORS FOR FLUORESCENT AND HIGH INTENSITY DISCHARGE LIGHTING CIRCUITS ARE CURRENT CARRYING CONDUCTORS.
3. INDIVIDUAL NEUTRAL CONDUCTOR FOR COMBINED HOMERUNS FOR DATA / COMPUTER OUTLETS ARE CURRENT CARRYING CONDUCTORS.
4. NEUTRAL CONDUCTORS FOR DIMMING CIRCUITS ARE CURRENT CARRYING CONDUCTORS.

RACEWAY SIZING

1. ALL RACEWAYS SHALL BE SIZED IN ACCORDANCE WITH THE CURRENT NATIONAL ELECTRICAL CODE IN EFFECT AS A MINIMUM SIZE. THE MORE COMMON SIZES ARE INCLUDED HERE FOR THE CONTRACTOR'S CONVENIENCE.

WIRE SIZE	NO. OF CONDUCTORS	MINIMUM CONDUIT SIZE	WIRE SIZE	NO. OF CONDUCTORS	MINIMUM CONDUIT SIZE
12	3	3/4"	8	3	3/4"
12	4	3/4"	8	4	3/4"
12	5	3/4"	8	5	3/4"
12	6	3/4"	8	6	1"
12	7	3/4"	8	7	1"
12	8	3/4"	8	8	1"
10	3	3/4"	6	3	3/4"
10	4	3/4"	6	4	3/4"
10	5	3/4"	6	5	1"
10	6	3/4"	6	6	1"
10	7	3/4"	6	7	1-1/4"
10	8	3/4"	6	8	1-1/4"

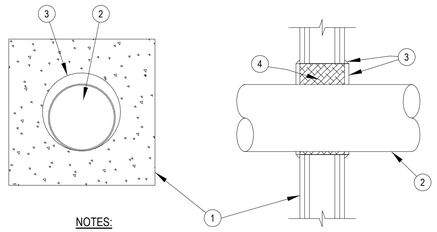


NOTES:

1. RATED GYPSUM WALL BOARD ASSEMBLY.
2. MAXIMUM 10" TRADE SIZE STEEL CONDUIT OR EMT.
3. STI SPECSEAL SERIES 100 SEALANT INSTALLED TO A 1/2" DEPTH FLUSH TO THE END OF THE SLEEVE WITH AN ADDITIONAL 1/4" CROWN APPLIED AROUND THE SLEEVE / WALL INTERFACE. ANNULUS RANGING FROM 1/8" MINIMUM TO 2 1/4" MAXIMUM.
4. STEEL SLEEVE PACKED WITH MINERAL WOOL BATT, TO FULL THICKNESS RECESSED FROM BOTH SIDES TO ACCOMMODATE FILL MATERIAL.

1 OR 2 HOUR RATED FIRESTOP FOR METALLIC CONDUIT THRU GYPSUM BOARD WALLS

1 SCALE:NONE U.L. SYSTEM NUMBER W-L-1054

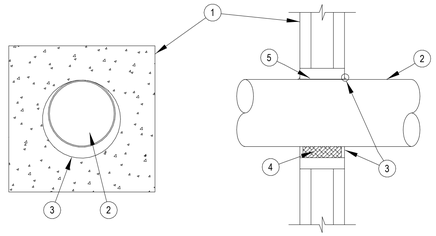

NOTES:

1. CONCRETE SLAB OR CONCRETE OVER STEEL DECK.
2. MAXIMUM 8" TRADE SIZE STEEL CONDUIT. ANNULUS RANGING FROM POINT CONTACT" TO 1.4" MAXIMUM.
3. STI SPECSEAL SERIES 100 SEALANT INSTALLED TO A 1/2" DEPTH. **
4. MINERAL WOOL BATT, NOMINAL 4PCF. TO FULL THICKNESS RECESSED FROM BOTH SIDES TO ACCOMMODATE FILL MATERIAL.
5. STEEL SLEEVE.

*NOTE: A MINIMUM ANNULAR SPACE OF 1/4" AND A 28 GAUGE STEEL COVER PLATE ARE REQUIRED FOR A 4 HOUR RATING.

**NOTE: AT POINT CONTACT APPLY A 3/8" COVE BEAD OF SEALANT BETWEEN PIPE AND BOTH SURFACES OF WALL.

2 HOUR RATED FIRESTOP FOR METALLIC CONDUIT THRU MASONRY WALLS

2 SCALE:NONE U.L. SYSTEM NUMBER C-AJ-1150

H 2 M architects + engineers

1133 Westchester Avenue, Suite N-210
White Plains, NY 10605
914.358.5623 • www.h2m.com
NY Architecture & Landscape Architecture: No Certificate Required
NY Engineering Certificate of Authorization No.: 0018178

CONSULTANTS:

MARK	DATE	DESCRIPTION

7.31.2028
Exp. Date

JEFFERY L. CZAJKA, P.E.
NY PROFESSIONAL ENGINEER Lic. No. 075825

"IN ACCORDANCE WITH ARTICLE 145, SECTION 7209 OF THE NYS EDUCATION LAW, ALTERATION OF THIS DOCUMENT EXCEPT BY A LICENSED PROFESSIONAL IS ILLEGAL."

DESIGNED BY:	DRAWN BY:	CHECKED BY:	REVIEWED BY:
S. FREEMAN	W. TESTA	S. SOUSSOU	J. CZAJKA

PROJECT No:	DATE:	SCALE:
SMSD2507	OCTOBER 2026	AS SHOWN

CLIENT

SOMERS CENTRAL SCHOOL DISTRICT

VARIOUS UPGRADES AT SOMERS MIDDLE SCHOOL

250 US-202
SOMERS, NY 10589

SED#: 66-21-01-06-0-001-021

CONTRACT

CONTRACT E
ELECTRICAL CONSTRUCTION

STATUS

FOR BID

SHEET TITLE

ELECTRICAL DETAILS

DRAWING No.

MS-E 500.00

C:\Users\wtesta\Documents_Revit Backup\SMSD2507_Central25_M_wtesta36AUA.rvt
10/29/2026 10:11:12 AM

PANEL INFORMATION						ELECTRICAL DATA						BREAKER SIZES																		PANEL DIMENSIONS			
PANEL NAME	PANEL LOCATION			EXISTING MANUFACTURER	MOUNTING	VOLTAGE	PHASE	AMPS	MLO / MCB	MCB (IF APPLICABLE)	SPACES	1 POLE						2 POLE						3 POLE									NOTES
	FLOOR	ROOM NAME	ROOM NUMBER									15A	20A	15A TANDEM	15/20A TANDEM	20A TANDEM	SPACE	15A	20A	30A	50A	60A	15A	20A	30A	50A	60A	100A	SPACE	WIDTH (IN.)	HEIGHT (IN.)	DEPTH (IN.)	
PANEL 'P1-1'	1	CORRIDOR	HW-1A	SQUARE D	FLUSH	120/208	1	200A	MLO	-	20	-	7	9	-	4	-	-	-	-	-	-	-	-	-	-	-	-	-	16	30	-	EXISTING PANEL INCLUDES TANDEM BREAKERS. NEW PANEL SHALL HAVE 30 SPACES WITH NO TANDEM BREAKERS.
PANEL 'P1-2'	1	CORRIDOR	HW-1B	GENERAL ELECTRIC	FLUSH	120/208	1	100A	MLO	-	12	-	12	-	-	-	-	-	-	-	-	-	-	-	-	-	-	-	-	22	24	-	
PANEL 'P1-3'	1	CORRIDOR	-	GENERAL ELECTRIC	FLUSH	120/208	1	100A	MLO	-	12	12	-	-	-	-	-	-	-	-	-	-	-	-	-	-	-	-	-	22	24	-	
PANEL 'LPK'	1	KITCHEN	106	SQUARE D	FLUSH	120/208	1	100A	MLO	-	24	9	14	-	-	1	-	-	-	-	-	-	-	-	-	-	-	-	-	20	26	-	EXISTING PANEL INCLUDES TANDEM BREAKERS. NEW PANEL SHALL HAVE 30 SPACES WITH NO TANDEM BREAKERS.
PANEL 'PPK'	1	KITCHEN	106	SQUARE D	FLUSH	120/208	3	N/A	MLO	-	30	1	6	-	-	-	5	2	1	-	-	-	1	2	-	-	1	-	-	25	32	-	
PANEL '103G'	1	BOILER ROOM	103G	GENERAL ELECTRIC	FLUSH	120/208	3	200A	MLO	-	30	-	-	-	-	-	-	-	-	-	-	-	5	3	1	-	-	-	1	30	64	-	TOP SECTION CONTROLLED BY 200 AMP INTERGRAL CONTACTOR
						120/240	1	100A	MLO	-	12	-	10	-	-	-	-	-	1	-	-	-	-	-	-	-	-	-	-				BOTTOM WITH START BUTTON TO CONTROL CONTACTOR
PANEL 'PP-BRC'	1	BOILER ROOM	103F	GENERAL ELECTRIC	SURFACE	120/208	3	125A	MLO	-	12	2	6	-	-	-	4	-	-	-	-	-	-	-	-	-	-	-	-	N/A	N/A	N/A	
PANEL 'P2-2'	2	CORRIDOR	HW-2H	GENERAL ELECTRIC	FLUSH	120/240	1	100A	MLO	-	18	-	16	-	-	-	-	-	1	-	-	-	-	-	-	-	-	-	-	21	24	-	
PANEL 'P2-1'	2	CORRIDOR	HW-2C	SQUARE D	FLUSH	N/A	N/A	100A	MLO	-	30	10	6	2	1	1	11	-	-	-	-	-	-	-	-	-	-	-	-	N/A	N/A	-	EXISTING PANEL INCLUDES TANDEM BREAKERS. NEW PANEL SHALL HAVE 30 SPACES WITH NO TANDEM BREAKERS.
PANEL 'P3-1'	3	CORRIDOR	HW-3B	GENERAL ELECTRIC	FLUSH	120/240	1	100A	MLO	-	30	-	24	-	-	-	-	-	1	-	-	2	-	-	-	-	-	-	-	N/A	N/A	-	TOP SECTION
						120/240	1	100A	MLO	-	30	-	-	-	-	-	-	-	2	1	3	-	-	-	5	1	-	-	-				BOTTOM SECTION
PANEL 'P-309'	3	STORAGE	309	GENERAL ELECTRIC	FLUSH	120/240	1	100A	MLO	-	12	6	4	-	-	-	-	-	1	-	-	-	-	-	-	-	-	-	-	34	26	-	
PANEL 'P3-2'	3	CORRIDOR	HW-3A	GENERAL ELECTRIC	FLUSH	120/240	1	100A	MLO	-	24	-	23	-	-	-	1	-	-	-	-	-	-	-	-	-	-	-	-	21	24	-	

NOTE: CONTRACTOR TO FIELD VERIFY PARAMETERS LISTED AS "N/A"

1 PANEL REPLACEMENT SCHEDULE

SCALE:NONE

SCHEDULE FOR PANEL: M2

SYSTEM:	208Y/120V, 3Φ, 4W		NUMBER OF POLES:	72	AREA SERVED:	SECOND FLOOR	
BUS RATING:	225 A	MINIMUM CB IC: 22kA RMS SYM	EQUIP GROUND BUS:	YES	PANEL LOCATION:		
MAINS TYPE:	MCB	MAINS RATING: 225 A	ISOLATED GND BUS:	NO	MOUNTING:	SURFACE	SUPPLIED FROM:

CIR. #	SERVES	LOAD	MINIMUM BRANCH CIRCUIT & CONDUIT SIZE	BREAKER P	BREAKER TRIP	PHASE A	PHASE B	PHASE C	BREAKER TRIP	BREAKER P	MINIMUM BRANCH CIRCUIT & CONDUIT SIZE	LOAD	SERVES	CIR. #
1	IDU-201B	45	2#12, #12 G, 3/4" C	2	15	159			15	2	2#12, #12 G, 3/4" C	114	IDU-203A	2
3		45					159					114		4
5	IDU-201A	199	2#12, #12 G, 3/4" C	2	15			244	15	2	2#12, #12 G, 3/4" C	45	IDU-203C	6
7		199				244						45		8
9	IDU-201D	353	2#12, #12 G, 3/4" C	2	15		585		15	2	2#12, #12 G, 3/4" C	232	IDU-205	10
11		353						585				232		12
13	IDU-201FF	45	2#12, #12 G, 3/4" C	2	15	91			15	2	2#12, #12 G, 3/4" C	46	IDU-205A	14
15		45					91					46		16
17	IDU-203	232	2#12, #12 G, 3/4" C	2	15			4624				4392		18
19		232				4624			50	3	3#6, #10 G, 3/4" C	4392	ODU-2	20
21		4392					8784					4392		22
23	ODU-1	4392	3#6, #10 G, 3/4" C	3	50			4470	15	2	2#12, #12 G, 3/4" C	78	BSB-2	24
25		4392				4470						78		26
27	BSB-1	78	2#12, #12 G, 3/4" C	2	15		442		15	2	2#12, #12 G, 3/4" C	364	ERV-2	28
29		78						442				364		30
31	ERV-1	645	2#12, #12 G, 3/4" C	2	15	1524			15	1	2#12, #12 G, 3/4" C	879	CUH-2-1, CUH-2-2 & CUH-2-3	32
33		645					1231		15	1	2#12, #12 G, 3/4" C	586	CUH-220I & CUH-220G	34
35	RECEPTACLES - ROOF	360	2#12, #12 G, 3/4" C	1	20			1176	15	1	2#12, #12 G, 3/4" C	816	UV-241	36
37	UV-235	816	2#12, #12 G, 3/4" C	1	15	1632			15	1	2#12, #12 G, 3/4" C	816	UV-242	38
39	UV-237	816	2#12, #12 G, 3/4" C	1	15		1632		15	1	2#12, #12 G, 3/4" C	816	UV-243	40
41	UV-239	816	2#12, #12 G, 3/4" C	1	15			1632	15	1	2#12, #12 G, 3/4" C	816	UV-244	42
43	UV-240	816	2#12, #12 G, 3/4" C	1	15	2483						1667		44
45		1667					3334		20	3	3#12, #12 G, 3/4" C	1667	EDH-1	46
47	EDH-2	1667	3#12, #12 G, 3/4" C	3	20			3334				1667		48
49		1667				2253			15	1	2#12, #12 G, 3/4" C	586	CUH-3-1 & CUH-3-2	50
51	UV-303	816	2#12, #12 G, 3/4" C	1	15		1632		15	1	2#12, #12 G, 3/4" C	816	UV-305	52
53	IDU-201	68	2#12, #12 G, 3/4" C	2	15			68						54
55		68				68								56
57	IDU-201F	68	2#12, #12 G, 3/4" C	2	15		68							58
59		68						68						60
61						0								62
63							0							64
65								0						66
67						0								68
69							0							70
71								0						72
						17547	17957	16642	VA PER PHASE					
						146	150	139	AMPS PER PHASE					

TOTAL CONNECTED LOAD (VA): 52145

TOTAL CONNECTED LOAD (AMPS): 145

NOTES:
1.

2 NEW PANEL 'M2' SCHEDULE

SCALE:NONE

H2M architects + engineers

1133 Westchester Avenue, Suite N-210
White Plains, NY 10605
914.358.5623 • www.h2m.com
NY Architecture & Landscape Architecture: No Certificate Required
NY Engineering Certificate of Authorization No.: 0018178

CONSULTANTS:

MARK	DATE	DESCRIPTION

7.31.2028
Exp. Date

JEFFERY L. CZAJKA, P.E.
NY PROFESSIONAL ENGINEER Lic. No. 072452

"IN ACCORDANCE WITH ARTICLE 145, SECTION 7209 OF THE NYS EDUCATION LAW, ALTERATION OF THIS DOCUMENT EXCEPT BY A LICENSED PROFESSIONAL IS ILLEGAL."

DESIGNED BY:	DRAWN BY:	CHECKED BY:	REVIEWED BY:
S. FREEMAN	W. TESTA	S. SOUSSOU	J. CZAJKA

PROJECT No:	DATE:	SCALE:
SMSD2507	OCTOBER 2026	AS SHOWN

CLIENT

SOMERS CENTRAL SCHOOL DISTRICT

VARIOUS UPGRADES AT SOMERS MIDDLE SCHOOL

250 US-202
SOMERS, NY 10589

SED#: 66-21-01-06-0-001-021

CONTRACT

CONTRACT E
ELECTRICAL CONSTRUCTION

STATUS

FOR BID

SHEET TITLE

ELECTRICAL SCHEDULES

DRAWING No.

MS-E 600.00

C:\Users\wtesta\Documents_Revit Backup\SMSD2507_Central25_M_wtesta36AUA.rvt

10/29/2026 10:11:13 AM