SIGN SCHEDULE

DESIGNATION #	DESCRIPTION	SIZE (H x W)	QUANTITY
1	STAFF ENTRANCE	12" x 24"	1
2	GUEST ENTRANCE	12" x 24"	6
3U	ARROW SYMBOL UP	8" x 15"	1
3L	ARROW SYMBOL LEFT	8" x 15"	2
3R	ARROW SYMBOL RIGHT	8" x 15"	3
4	NO PARKING ANYTIME (MUTCD R8-3)	18" x 9"	1
5	RESERVED PARKING (MUTCD R7-8)	18" x 9"	2
6	DELIVERIES	12" x 24"	3

NOTES:

1. IMPROVEMENTS SHOWN HEREIN ASSUME JTC PROJECT HAS COMPLETED: 1984 JAIL DEMOLITION, ALL PARKING IMPROVEMENTS ALONG NORTH HAMILTON STREET, AND DECORATIVE FENCE BETWEEN JTC & HOMELESS SHELTER.
2. PRIOR TO REMOVAL OF THE TEMPORARY INMATE HOUSING UNITS, DELIVERIES TO THE HOMLESS SHELTER WILL BE COMPLETED VIA THE GUEST ENTRANCE.
3. CONTRACTOR SHALL COORDINATE WITH JTC CONSTRUCTION MANAGEMENT TO MINIMIZE RE-WORK TO THE MAXIMUM EXTENT POSSIBLE.
4. CONTRACTOR TO INSTALL ALL PROPOSED SIGN POSTS AND SIGNS. SIGNS TO BE PROVIDED BY OWNER.

FOR INFORMATION ONLY, TO BE COMPLETED UNDER SEPARATE CONTRACT

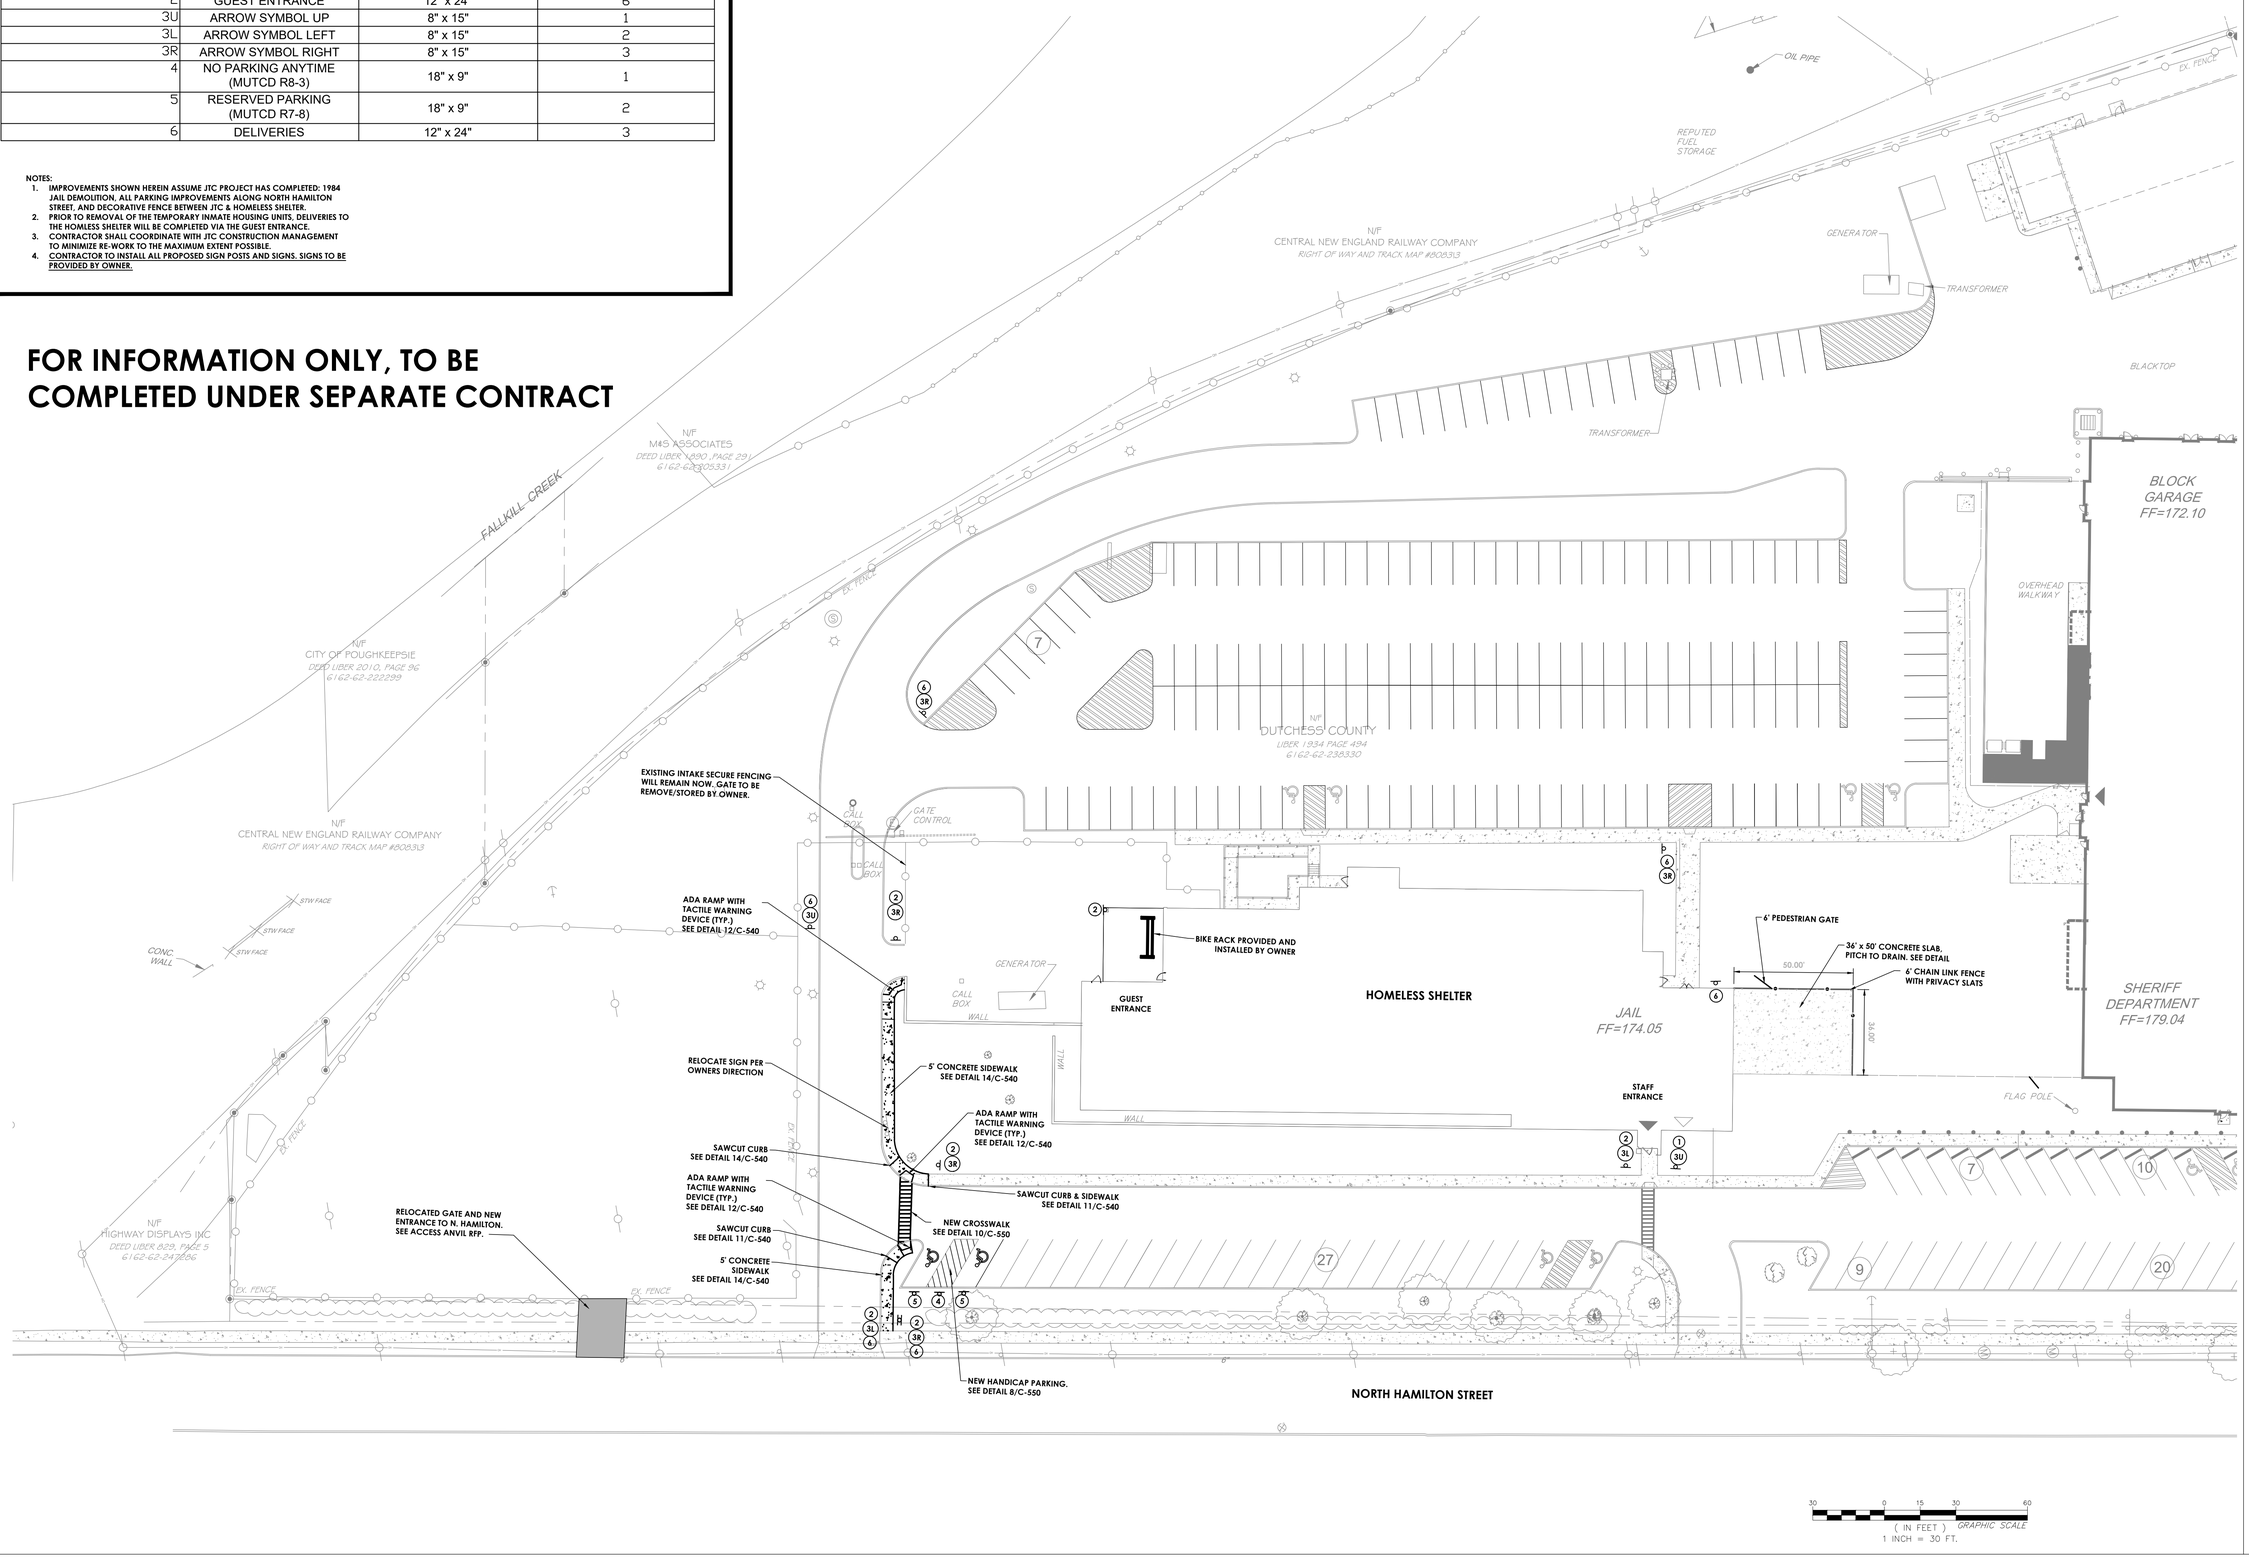

Consultant

CPL | Architecture Engineering Planning
26 IBM Road
Poughkeepsie, NY 12601
CPLteam.com
NY ENGINEERING FIRM CERTIFICATE #018330

DC TEMPORARY HOMELESS SHELTER
RFB-DCB-01-24
150 N HAMILTON STREET
POUGHKEEPSIE, NY 12601

Submissions

No.	Description	Date

© TINKELMAN ARCHITECTURE PLLC | 2023
ALL RIGHTS RESERVED-COPY OR REPRODUCTION OF THIS DRAWING OR ANY PORTION THEREOF IS PROHIBITED WITHOUT THE WRITTEN PERMISSION OF THE ARCHITECT. UNAUTHORIZED ALTERATION OR ADDITION TO A DRAWING BEARING THE SEAL OF A LICENSED ARCHITECT IS A VIOLATION OF SECTION 7209 SUBDIVISION 2 OF THE NEW YORK STATE EDUCATION LAW.

TINKELMAN ARCHITECTURE
33 Arlington Avenue, 2nd Floor, Poughkeepsie, NY
845.473.0200 | view our work at tinkarch.com

Professional Seal

FINAL SITE PLAN

Proj. No.	C2349.00
Date	01/18/2024

C-201

Plotted By: Kyle Southern
Date last plotted: 1/15/2024 1:55 PM
Date last accessed: 1/15/2024 1:51 PM
Drawing Name: S:\Projects\Tinkelman_General\1995 DC Jail\Civil-A/C-AD\Site\DC1_C200_Site.dwg
Sheet size: 24x36
12/15/2023 10:30:35 AM