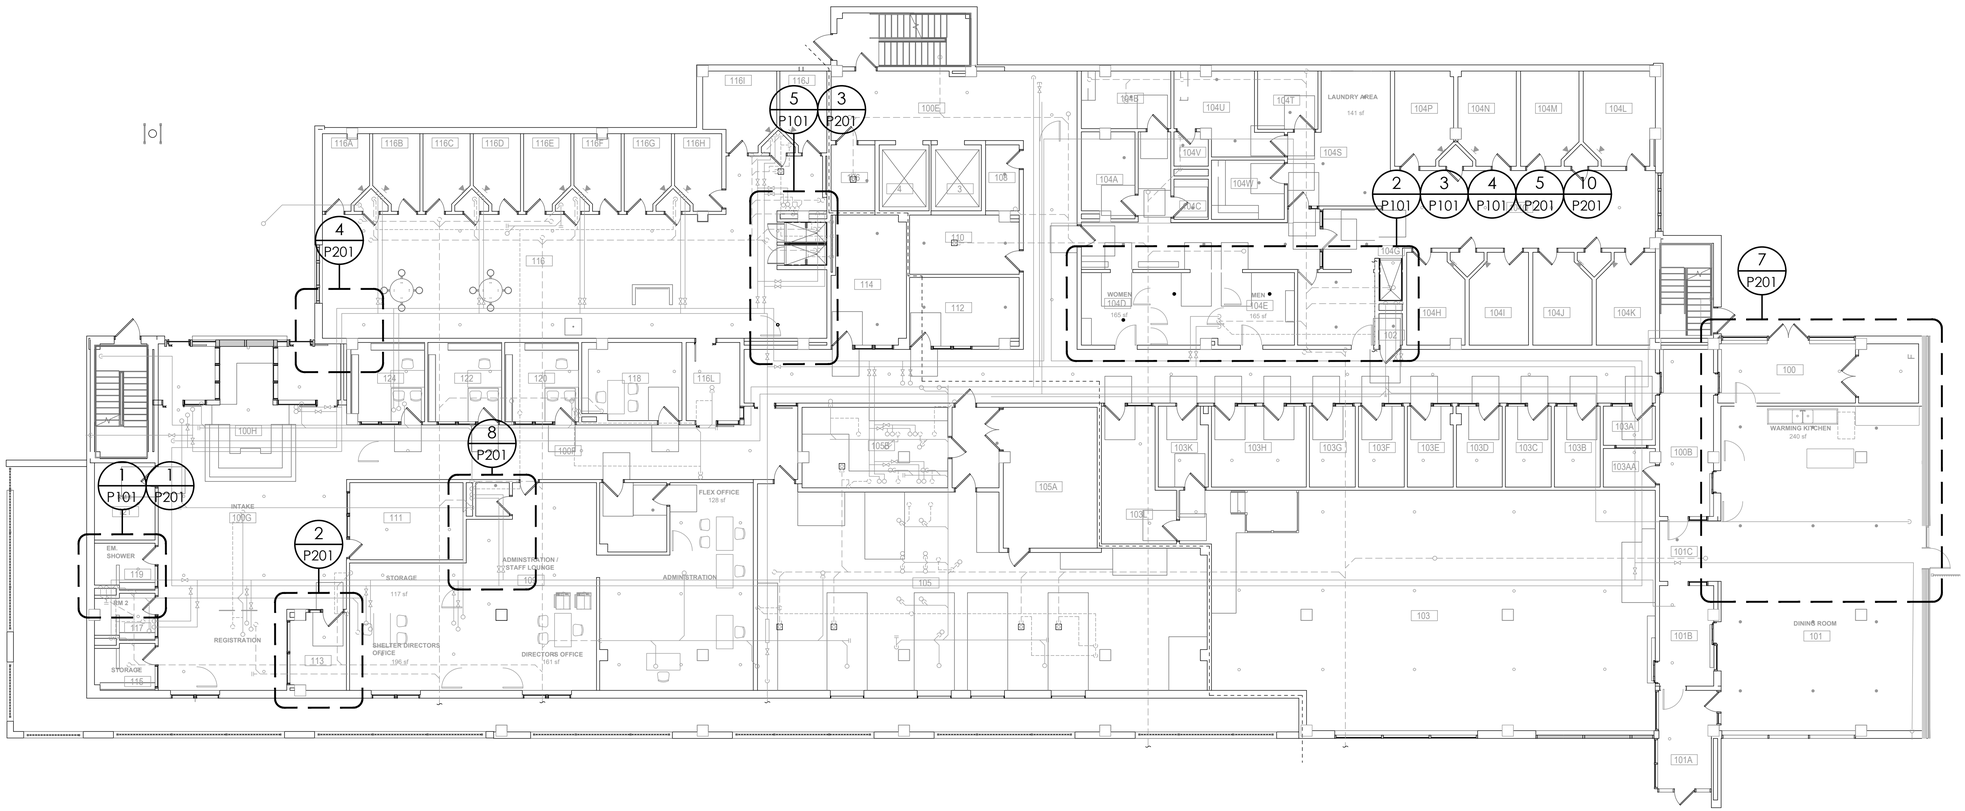

1 P001 **FIRST FLOOR AREAS OF WORK PLAN**
SCALE: 3/32" = 1'-0"

Consultant

CPL | Architecture Engineering Planning
26 IBM Road
Poughkeepsie, NY 12601
CPLteam.com
NY ENGINEERING FIRM CERTIFICATE #018330

DC TEMPORARY HOMELESS SHELTER
RFB-DCB-01-24

150 N HAMILTON STREET
POUGHKEEPSIE, NY 12601

Submissions

No.	Description	Date

© TINKELMAN ARCHITECTURE PLLC | 2023
ALL RIGHTS RESERVED-COPY OR REPRODUCTION OF THIS DRAWING OR ANY PORTION THEREOF IS PROHIBITED WITHOUT THE WRITTEN PERMISSION OF THE ARCHITECT. UNAUTHORIZED ALTERATION OR ADDITION TO A DRAWING BEARING THE SEAL OF A LICENSED ARCHITECT IS A VIOLATION OF SECTION 7209 SUBDIVISION 2 OF THE NEW YORK STATE EDUCATION LAW.

TINKELMAN ARCHITECTURE
33 Arlington Avenue, 2nd Floor, Poughkeepsie, NY
845.473.0200 | **view our work at tinkarch.com**

Professional Seal

LICENSE EXPIRATION DATE: 06/30/2024

PLUMBING OVERALL FIRST FLOOR PLAN

Proj. No.	C2349.00
Date	01/18/2024

P001

12/15/2023 10:30:35 AM