


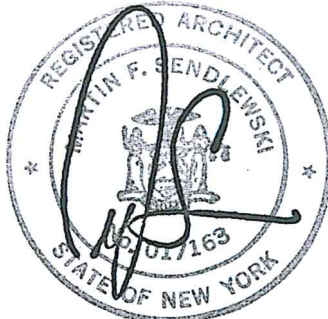



IT GENERAL NOTES

1. THE SCOPE OF WORK FOR ALL IT SYSTEMS SHALL BE INCLUDED IN THE ELECTRICIANS CONTRACT WITH THE GENERAL CONTRACTOR.
2. INCLUDE ALL CONDUIT FOR ALL SYSTEMS TO LOCATIONS DESIGNATED ON THE PLANS. ALL RUNS SHALL BE IN CONDUIT WITHOUT EXCEPTION AND SHALL BE CONCEALED IN WALLS INCLUDING FINISHED CMU WALLS. COORDINATE INSTALLATIONS WITH MASONRY SUB-CONTRACTOR TO FACILITATE INSTALLATION.
3. INCLUDE ALL CONDUIT BELOW GRADE FOR ALL SYSTEMS BETWEEN THE NEW BUILDING AND THE EXISTING GARAGE AND FROM THE NEW BUILDING TO ALL REQUIRED LOCATIONS FOR SITE INSTALLATIONS FOR CAMERAS ETC.
4. INCLUDE ALL WIRE TRAYS IN IT ROOM.
5. INCLUDE DOUBLE IT RACKS, FULLY GROUNDED, WITH PUNCH DOWN BLOCKS FOR ALL SYSTEMS.
6. INCLUDE ALL WIRE AS INDICATED ON RISER DIAGRAMS. TERMINATE ALL RUNS IN IT ROOM CONNECTED TO PUNCH BLOCKS AND TAGGED FOR IDENTIFICATION OF RUN. TERMINATE ALL ENDS AT ROOM LOCATIONS IN BOXES WITH CORRESPONDING ETHERNET OR APPROPRIATE PORT FOR DATA TRANSMISSION CONNECTIONS. COORDINATE WITH OWNER VENDOR FOR PROPER PORTS.
7. FOR 16/2 AND SIMILAR WIRE, SPOOL 20' OF CABLE IN IT ROOM FOR FUTURE VENDOR CONNECTIONS.
8. UPON COMPLETION ALL RUNS ARE TO BE TESTED AND CERTIFIED.


SYMBOL LIST

- CABLE TV OUTLET(MTD. @ 2'-0" AFF) UNLESS NOTED WIRE SUPPLIED & INSTALLED BY ELECTRICAL CNTR. TO MEZZANINE COMPUTER ROOM CABLE TV. TERMIN BOX W/2-CAT 6 WIRE BLUE VERIFY W/ CABLE CO.
- COMPUTER OUTLET(DUPLEX)(MTD. @ 2'-0" AFF) ELECTRICAL CONTRACTOR SHALL SUPPLY & INSTALL CAT 6 (BLUE) TO MEZZANINE FLR CMPTR RM FROM EACH OUTLET. TERMINATE AT PUNCH BLOCK
- TELEPHONE OUTLET(MTD. @ 2'-0" AFF) IN = HALL MTD. (MTD. @ 6'-4" AFF) ELECTRICAL CONTRACTOR WILL SUPPLY AND INSTALL 2CAT 6 WIRE GREY FROM EACH TELEPHONE OUTLET TO MEZZANINE FLOOR COMPUTER RM. TERMINATE AT PUNCH BLOCK
- INTERIOR DOOR ELECTRIC STRIKE
- EXTERIOR DOOR ELECTRIC STRIKE
- CARD READER(MTD. @ 48" AFF) WHERE APPLICABLE
- DOOR BELL & SPEAKER(PART OF ACCESS SYSTEM) ELECTRICAL CONTR. SHALL SUPPLY AND INSTALL WIRE, CDT, JBOXES ETC PLUS 18/4 TO TELEPHONE SYSTEM.
- SECURITY CAMERA
1 = DENOTES TYPE OF CAMERA(OUTDOOR)
2 = DENOTES TYPE OF CAMERA(INDOOR)
- SECURITY CAMERA (360 DEGREE)
- DOOR CONTROL DEVICE
- DENOTES DOOR NUMBER AS SHOWN ON RISER DIAGRAM AND PLAN
- WIRELESS ACCESS POINT
- RED ALERT CAT 6 LOCATION
- RED ALERT SPEAKER SYSTEM 16/2
- BLUE LIGHT INDICATOR 16/2
- MUSIC/PUBLIC ADDRESS SYSTEM VOLUME CONTROLLER
- VOLUME CONTROL TO SPEAKER
- RADIO SYSTEM VOLUME CONTROLLER

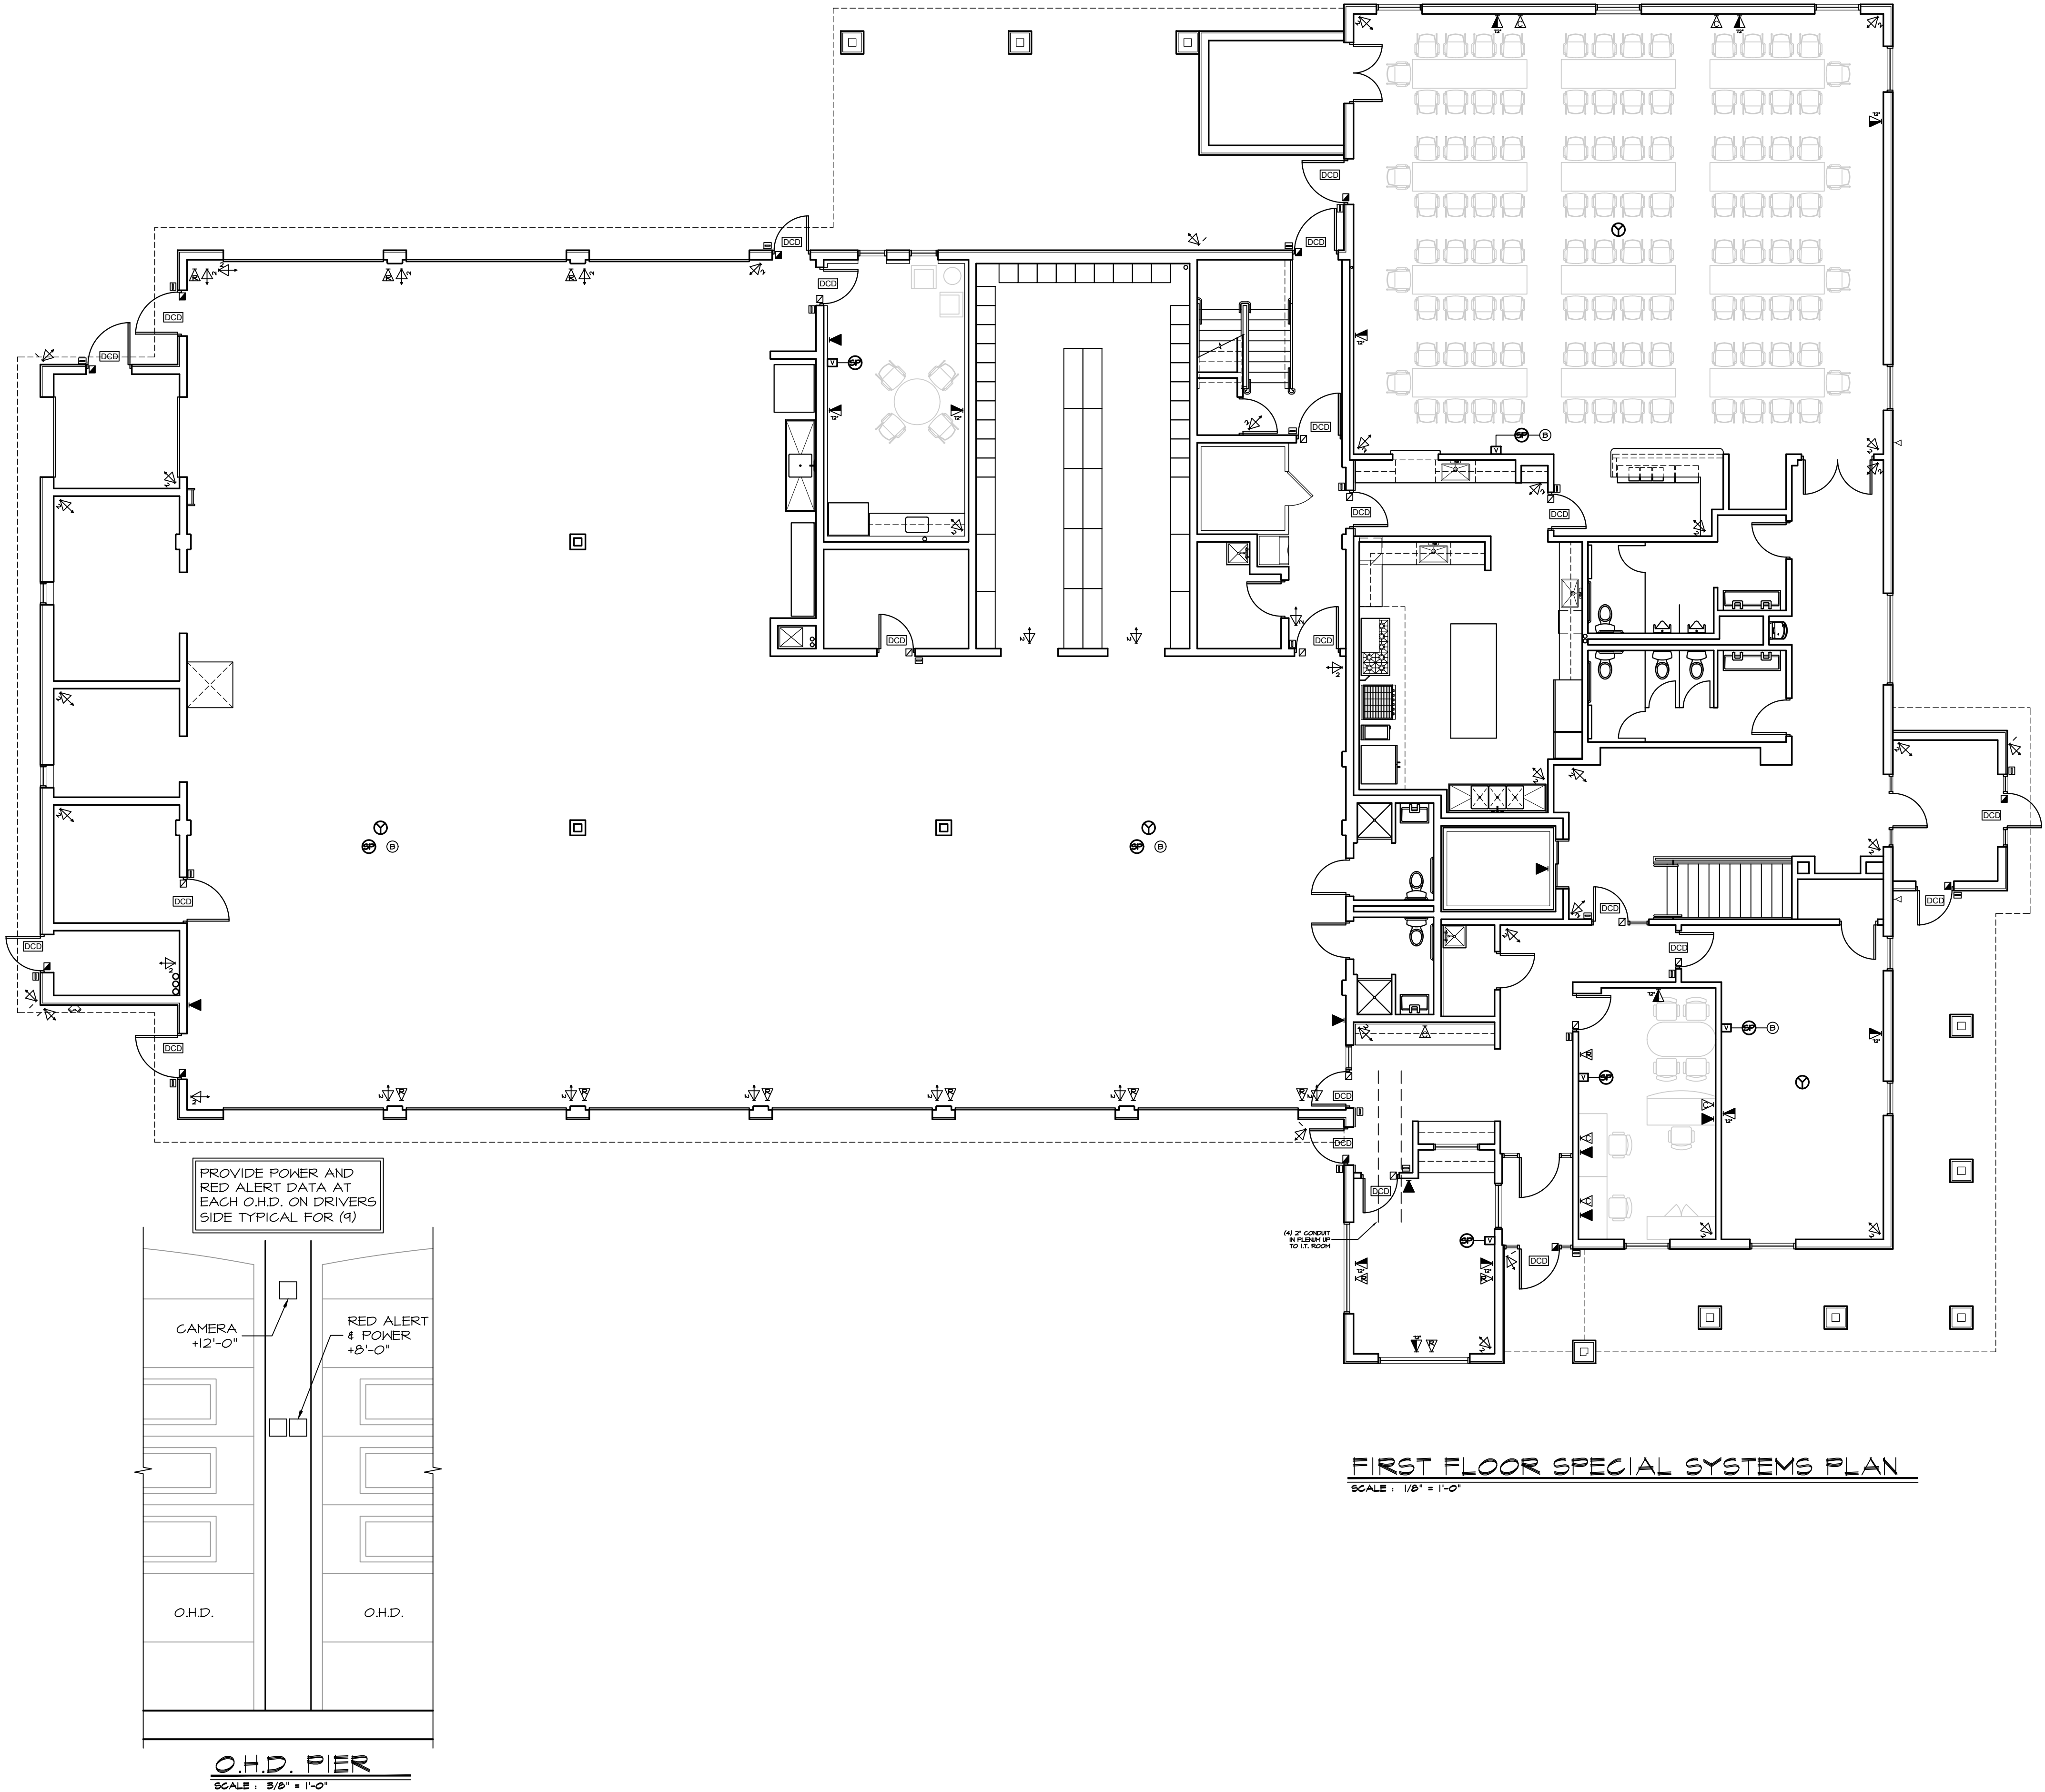


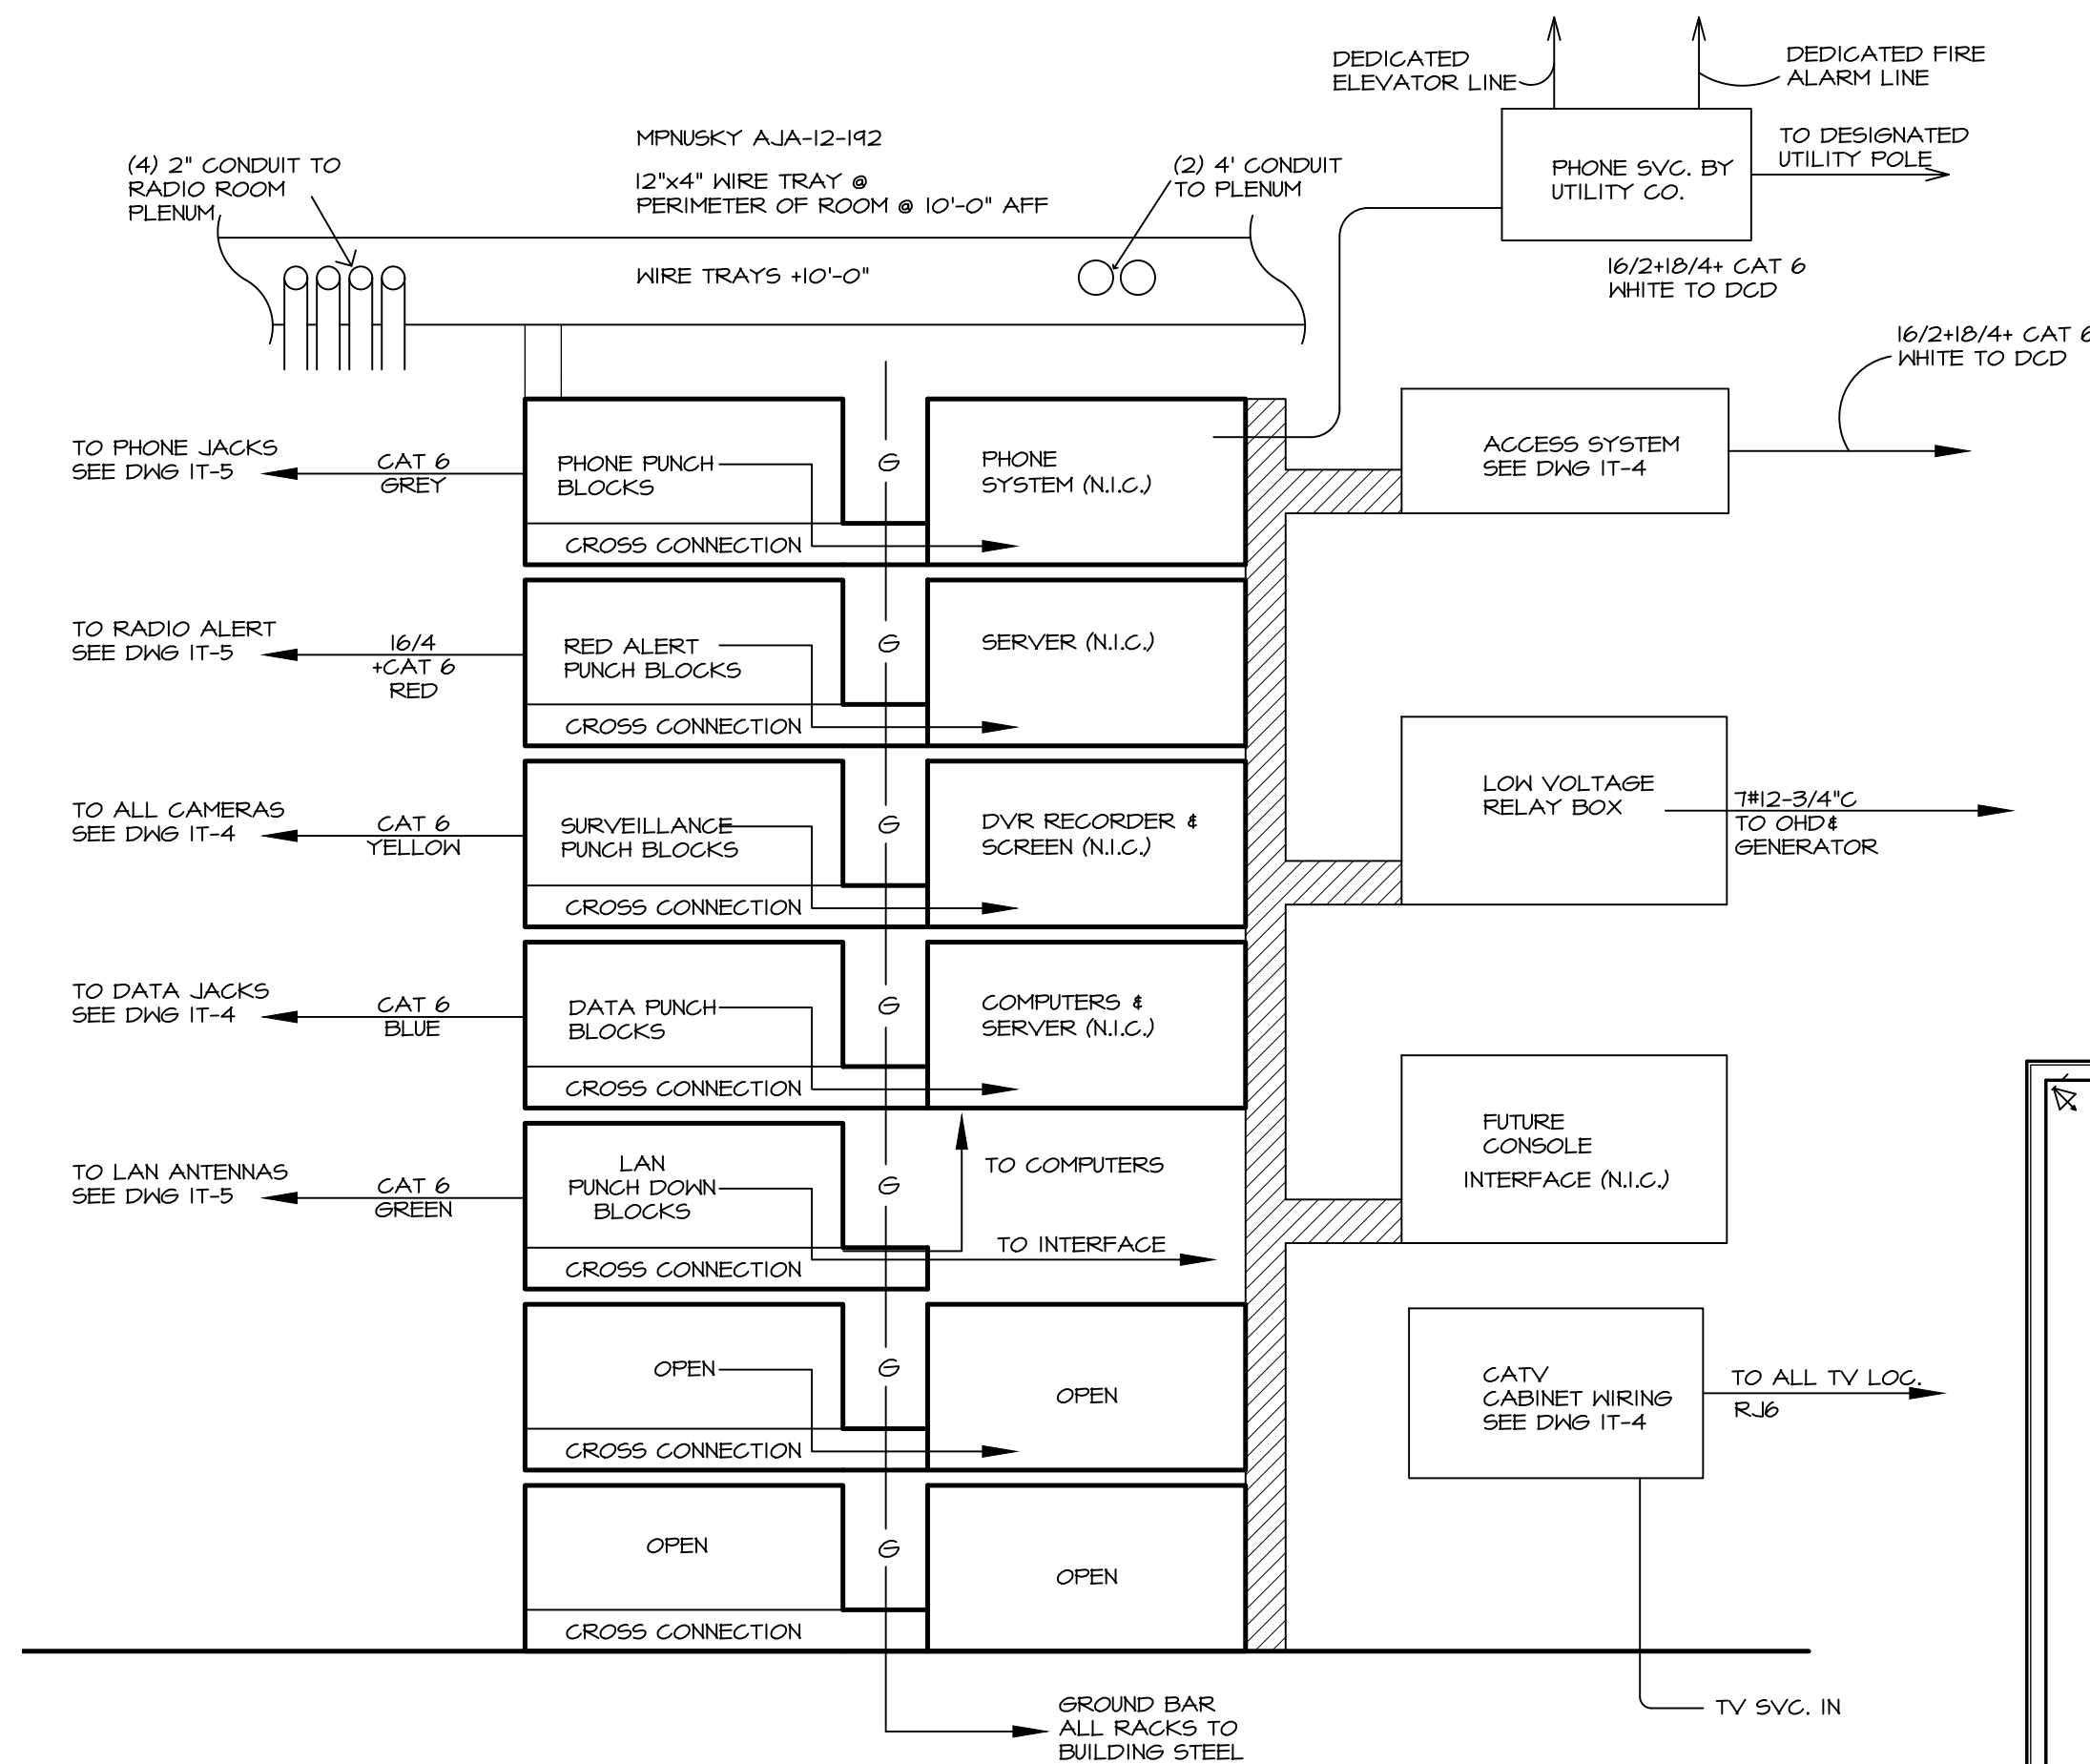

ELECTRONICS MASTER RISER DIAGRAM
SCALE: N.T.S.
NOTE: ELECTRICIAN TO PROVIDE
TWO RACKS INTERCONNECTED AS SHOWN

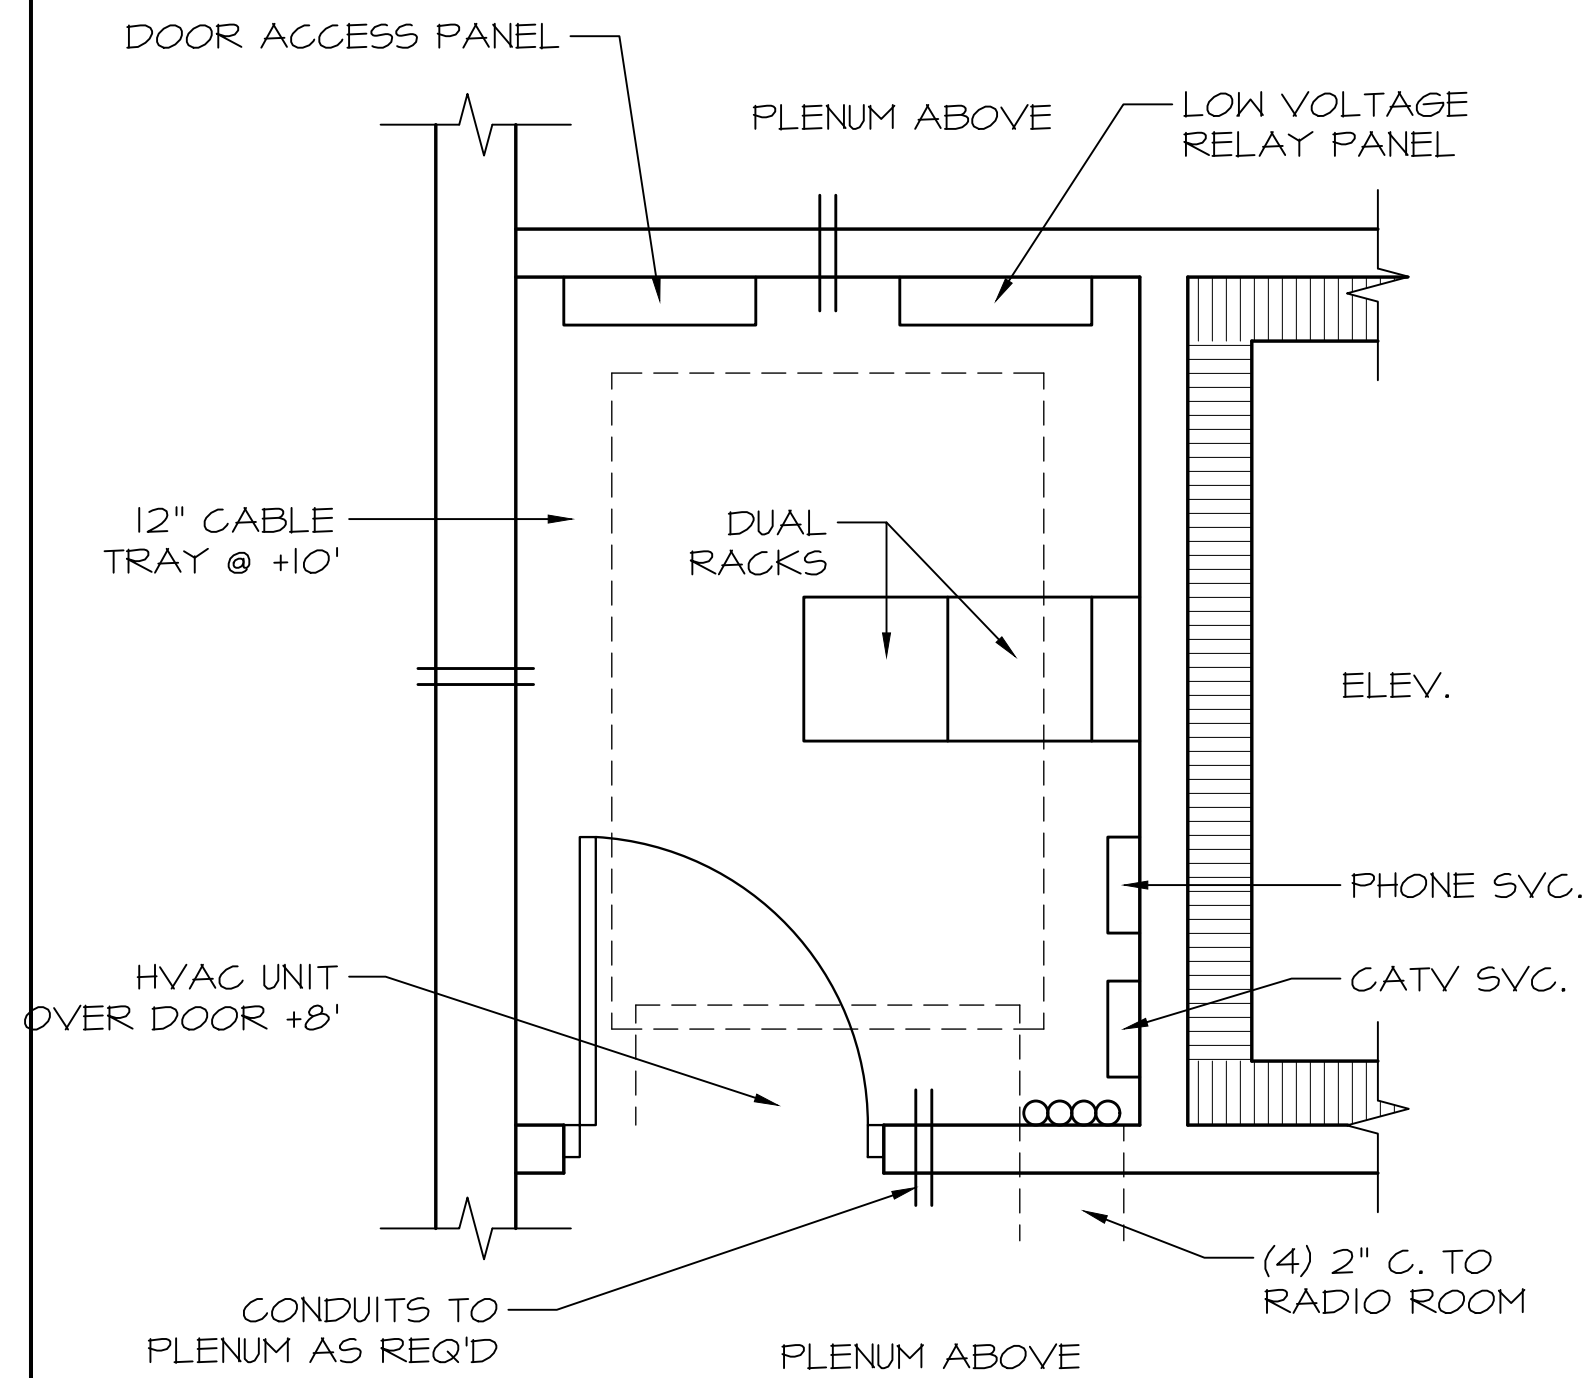

IT ROOM PLAN
SCALE: 1/2" = 1'-0"

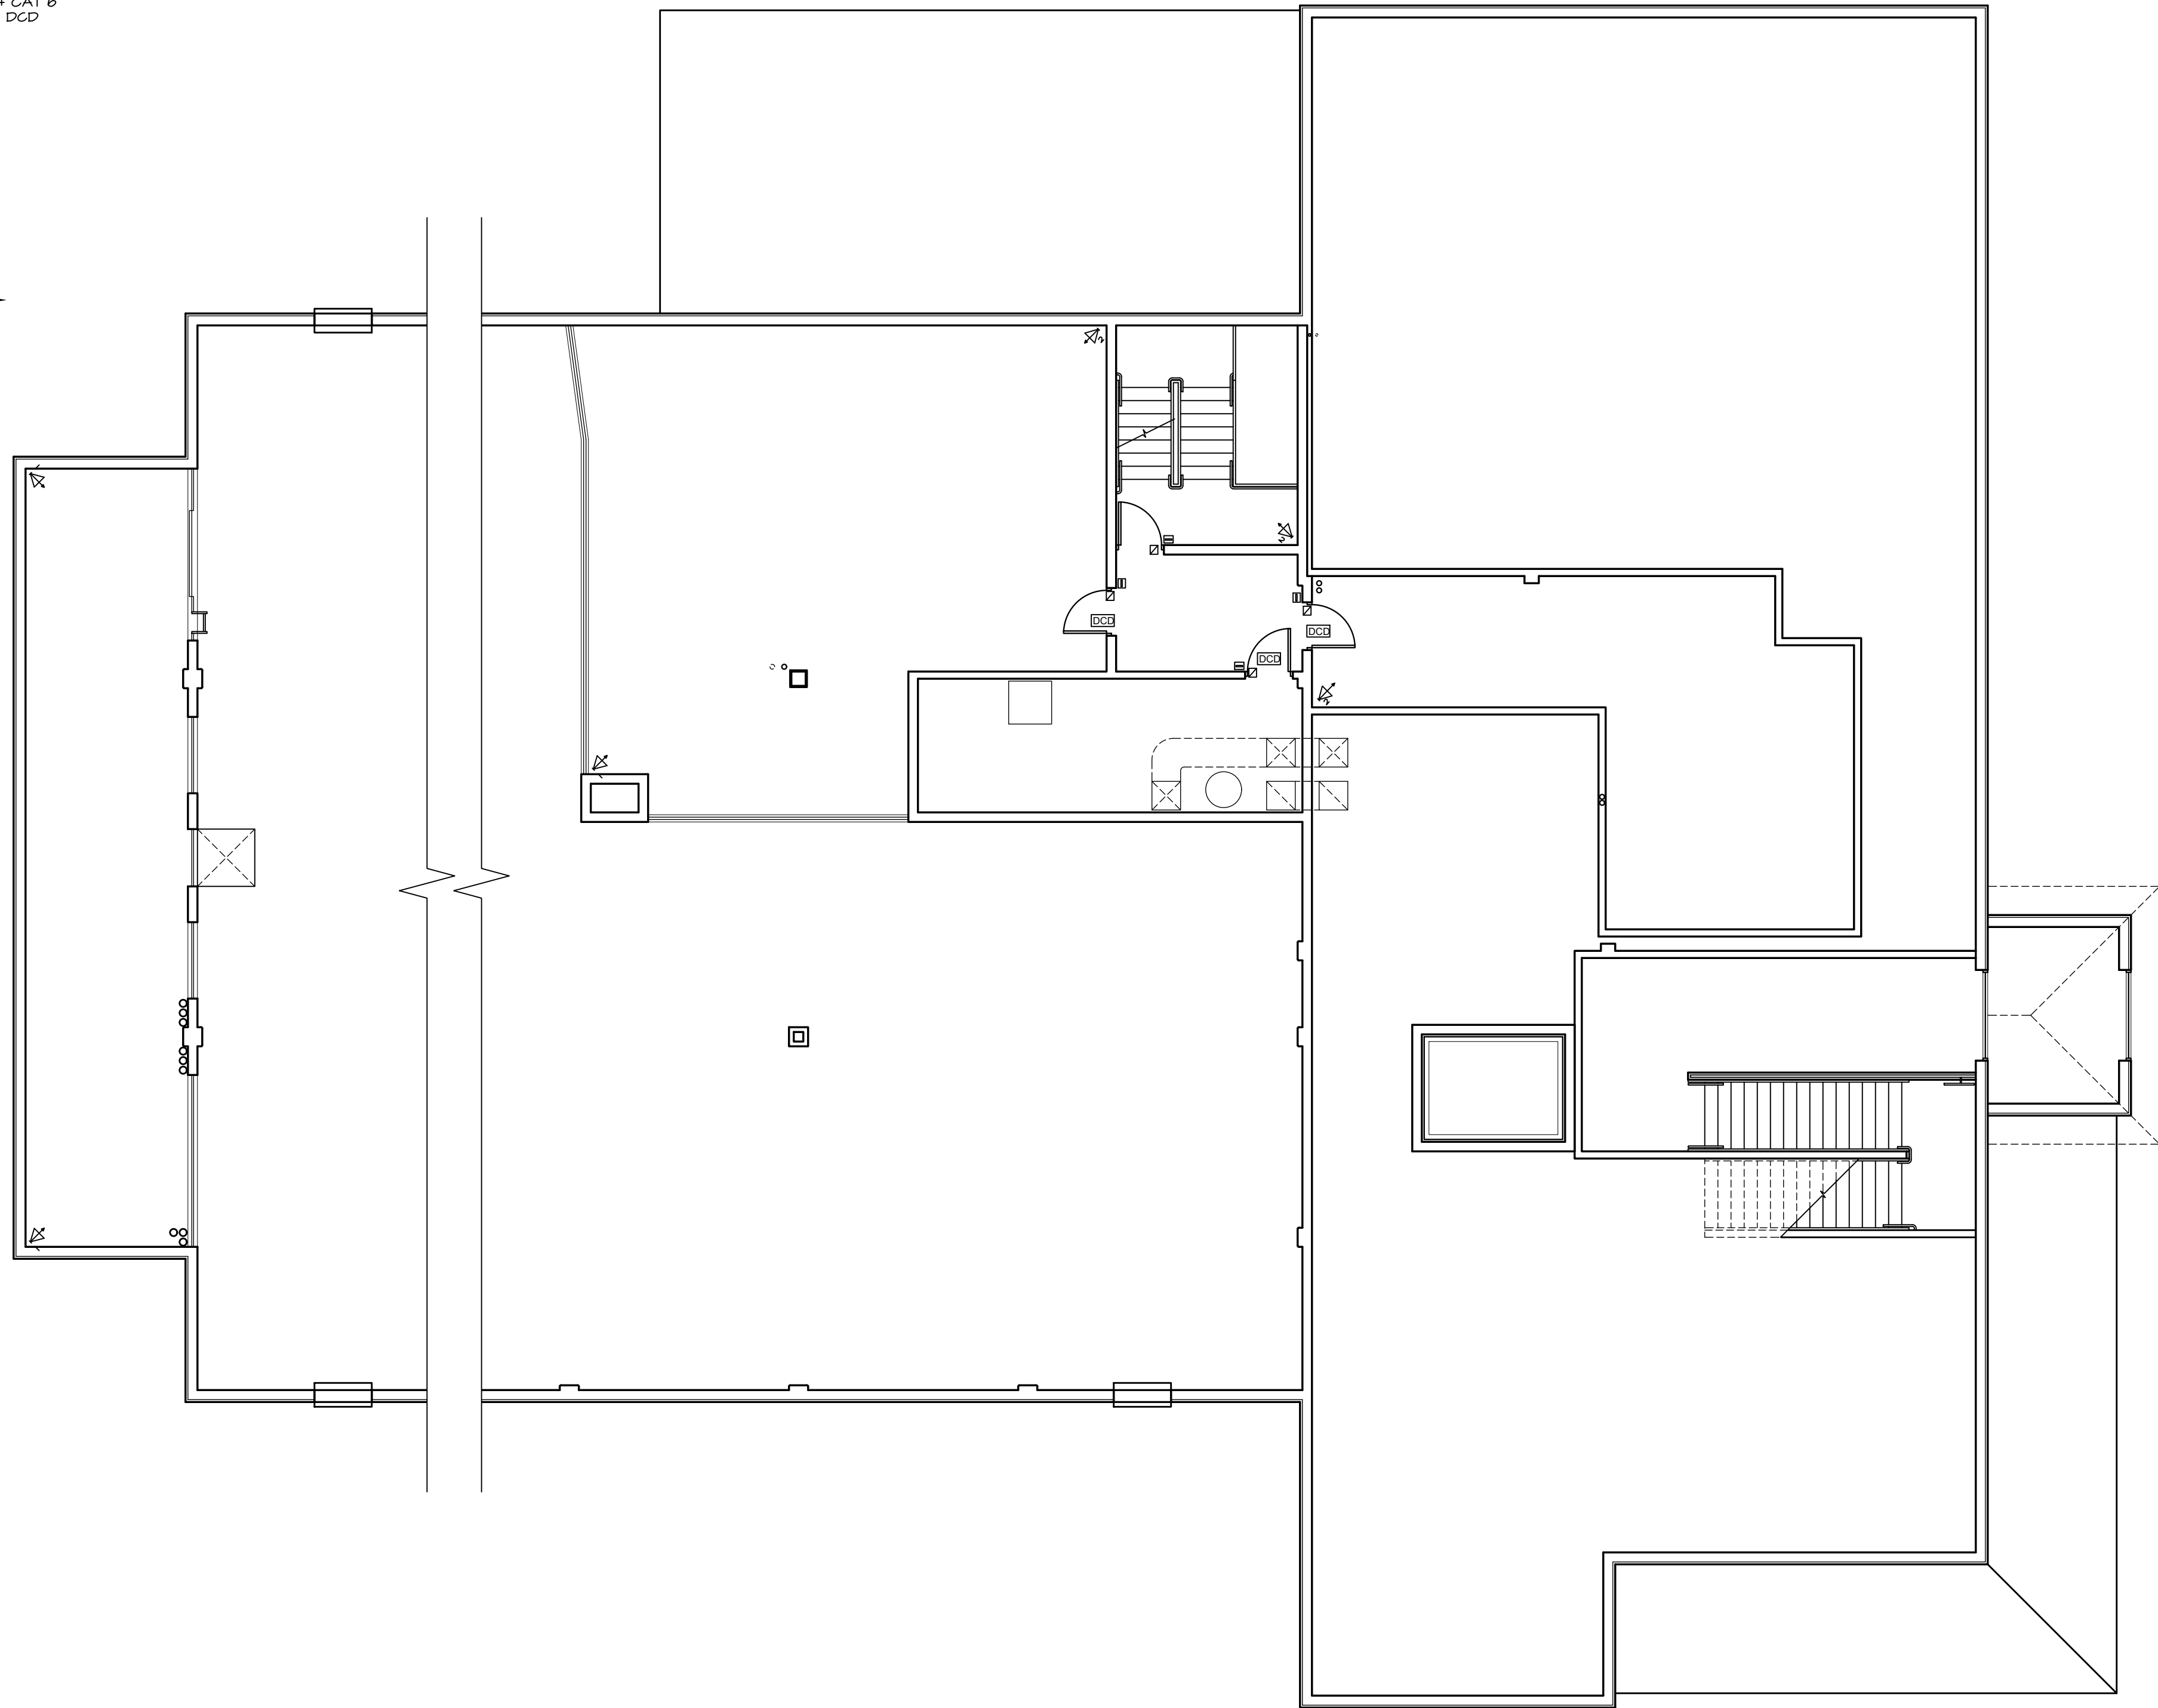


MEZZANINE SPECIAL SYSTEMS PLAN
SCALE: 1/8" = 1'-0"

DATE ISSUED

08-17-2025
ISSUED FOR GENERAL
CONSTRUCTION BID AS SINGLE
PRIME CONTRACT INCLUDING
ALL TRADES

SEAL

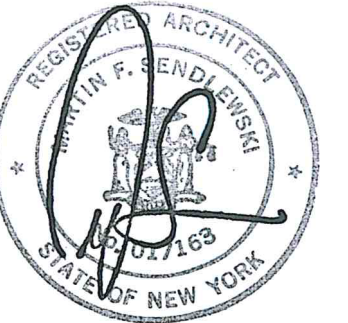

SENDEWSKI ARCHITECTS, P.C.
ARCHITECTS - PLANNERS
215 ROANOKE AVENUE
RIVERHEAD, NY 11901
MFS@FIRCHOUSEPLANNER.COM
(631) 727-5352

PROPOSED NEW FACILITY
ELLENVILLE FIRE DISTRICT
203 S. MAIN ST. NYS ROUTE 209
ELLENVILLE, NY 12428


MEZZANINE SPECIAL SYSTEMS PLAN

PROJECT No. 2501

CHECKED BY:


DRAWING:

IT-2

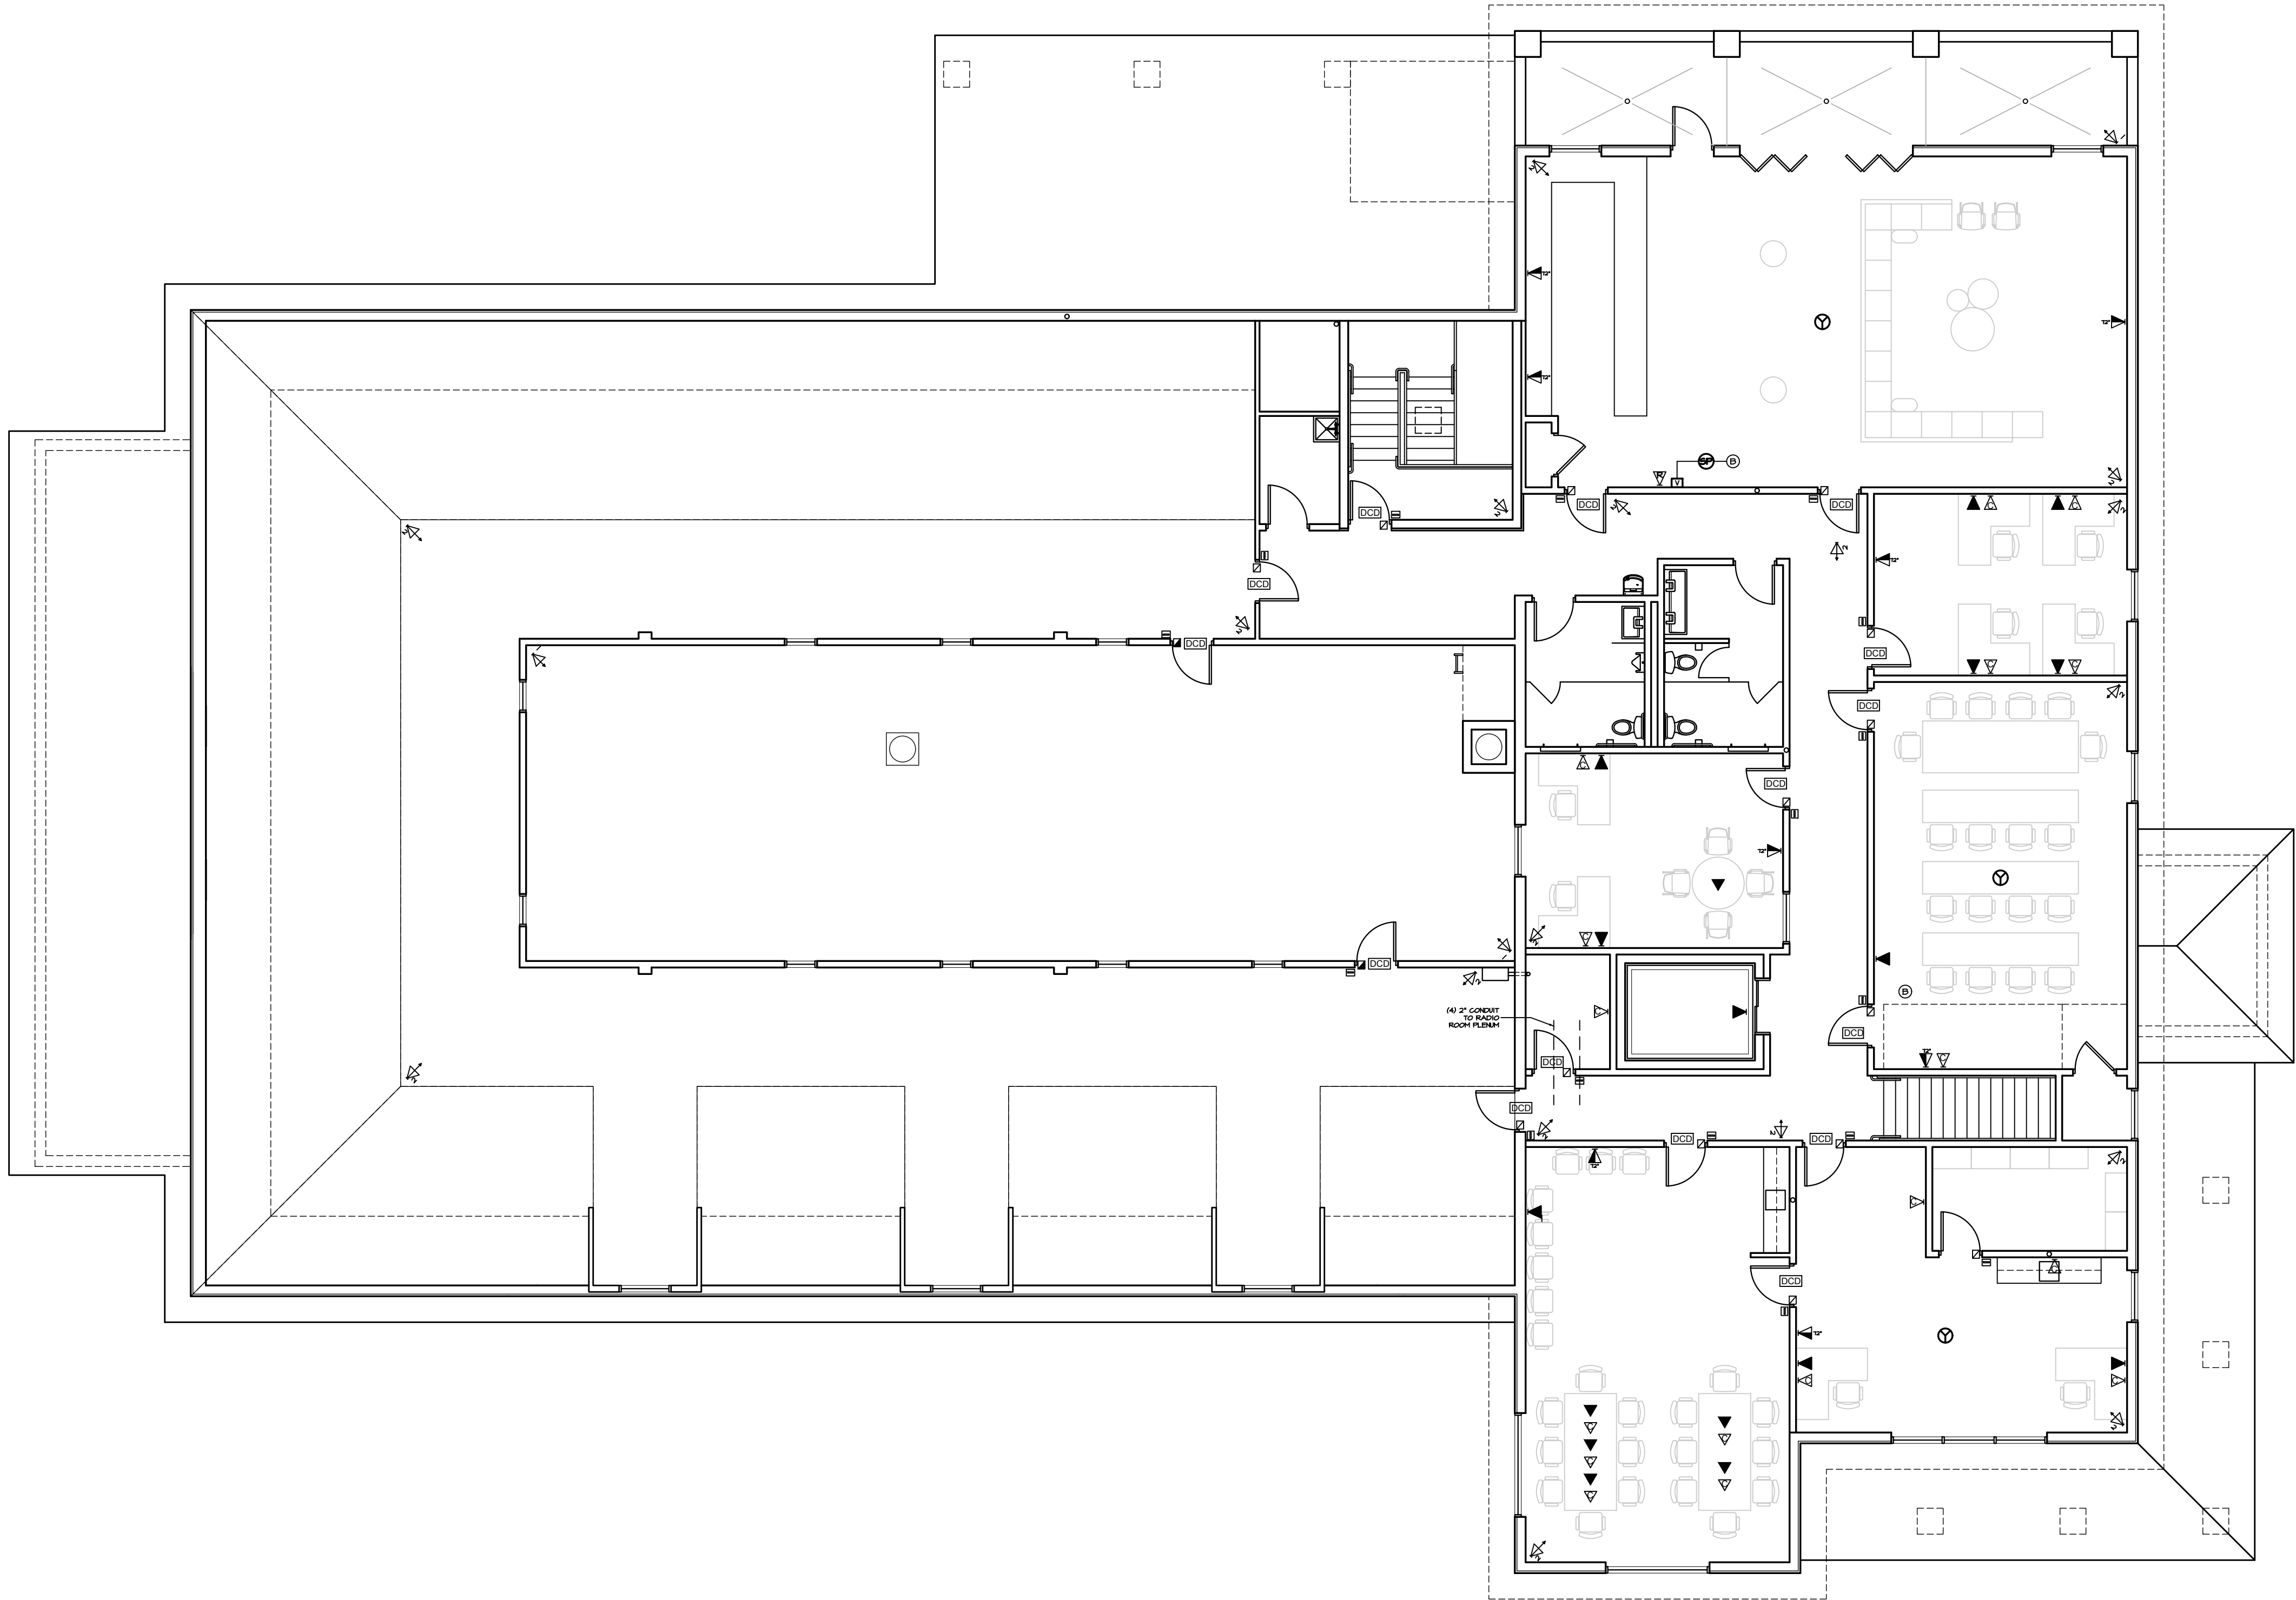

SECOND FLOOR SPECIAL SYSTEMS PLAN
SCALE : 1/8" = 1'-0"

DATE	ISSUED
09-17-2025	ISSUED FOR GENERAL CONSTRUCTION BID AS SINGLE PRIME CONTRACT INCLUDING ALL TRADES

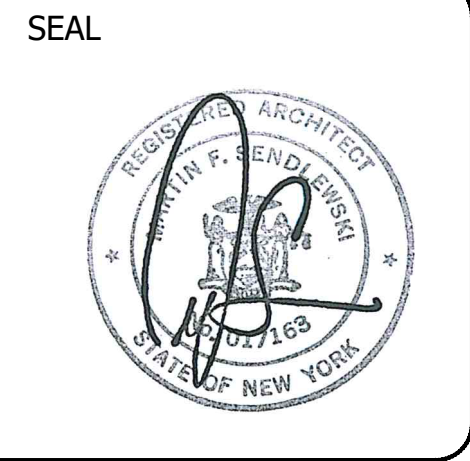

	SENDELEWSKI ARCHITECTS, P.C.
	ARCHITECTS - PLANNERS
	215 ROANOKE AVENUE RIVERHEAD, NY 11901
	MFS@FIREHOUSEPLANNER.COM (631) 727-5352


PROPOSED NEW FACILITY ELLENVILLE FIRE DISTRICT 203 S. MAIN ST. NYS ROUTE 209 ELLENVILLE, NY 12428	SECOND FLOOR SPECIAL SYSTEMS PLAN
--	--

PROJECT No.	2501
-------------	------


CHECKED BY:

DRAWING:



IT-3

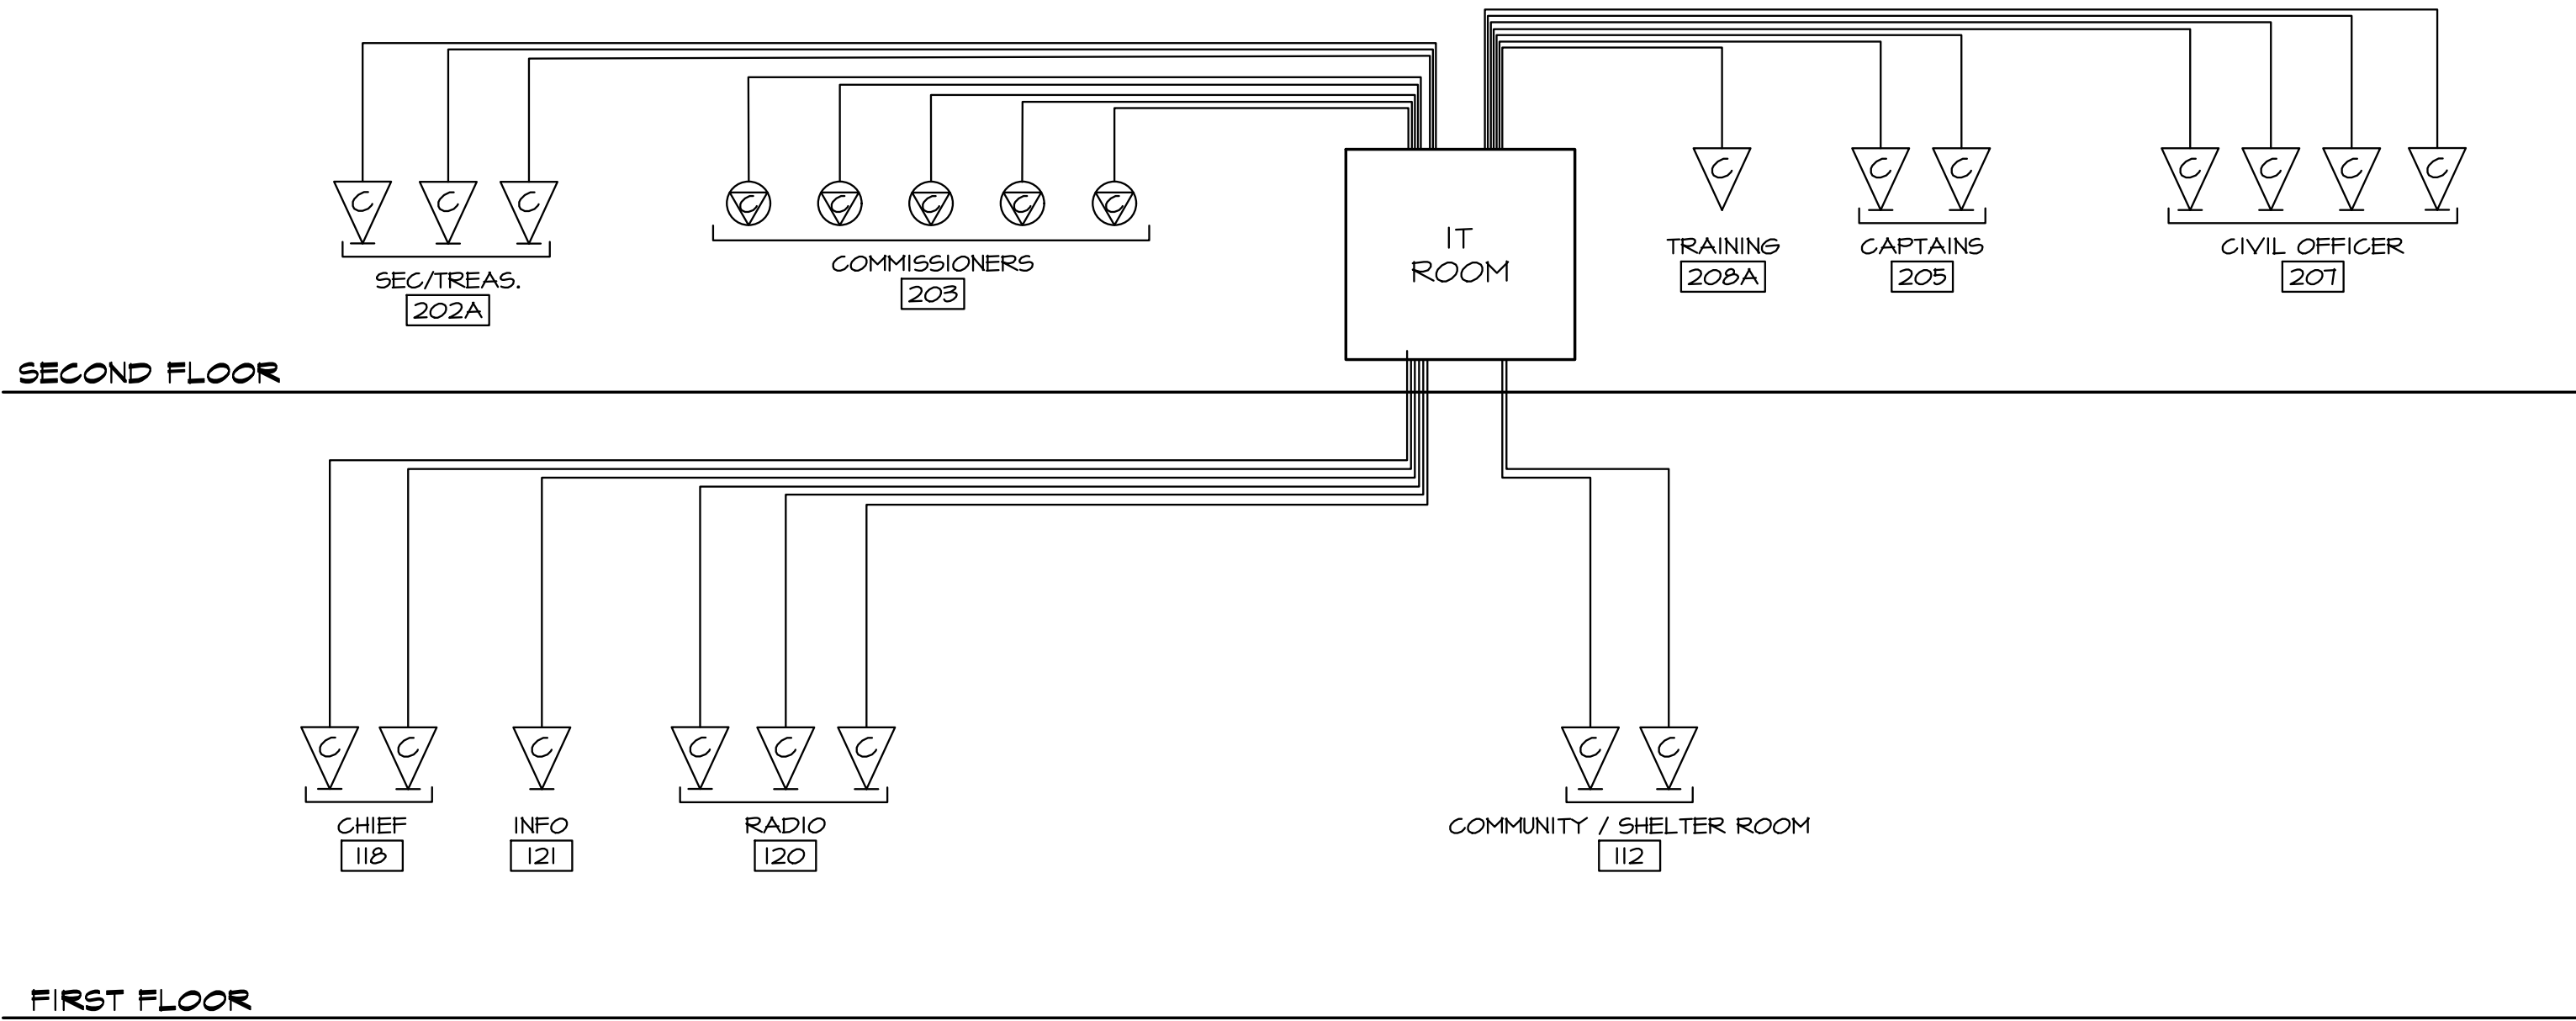

DATA WIRING DIAGRAM
ALL WIRE TO BE CAT 6 (BLUE)

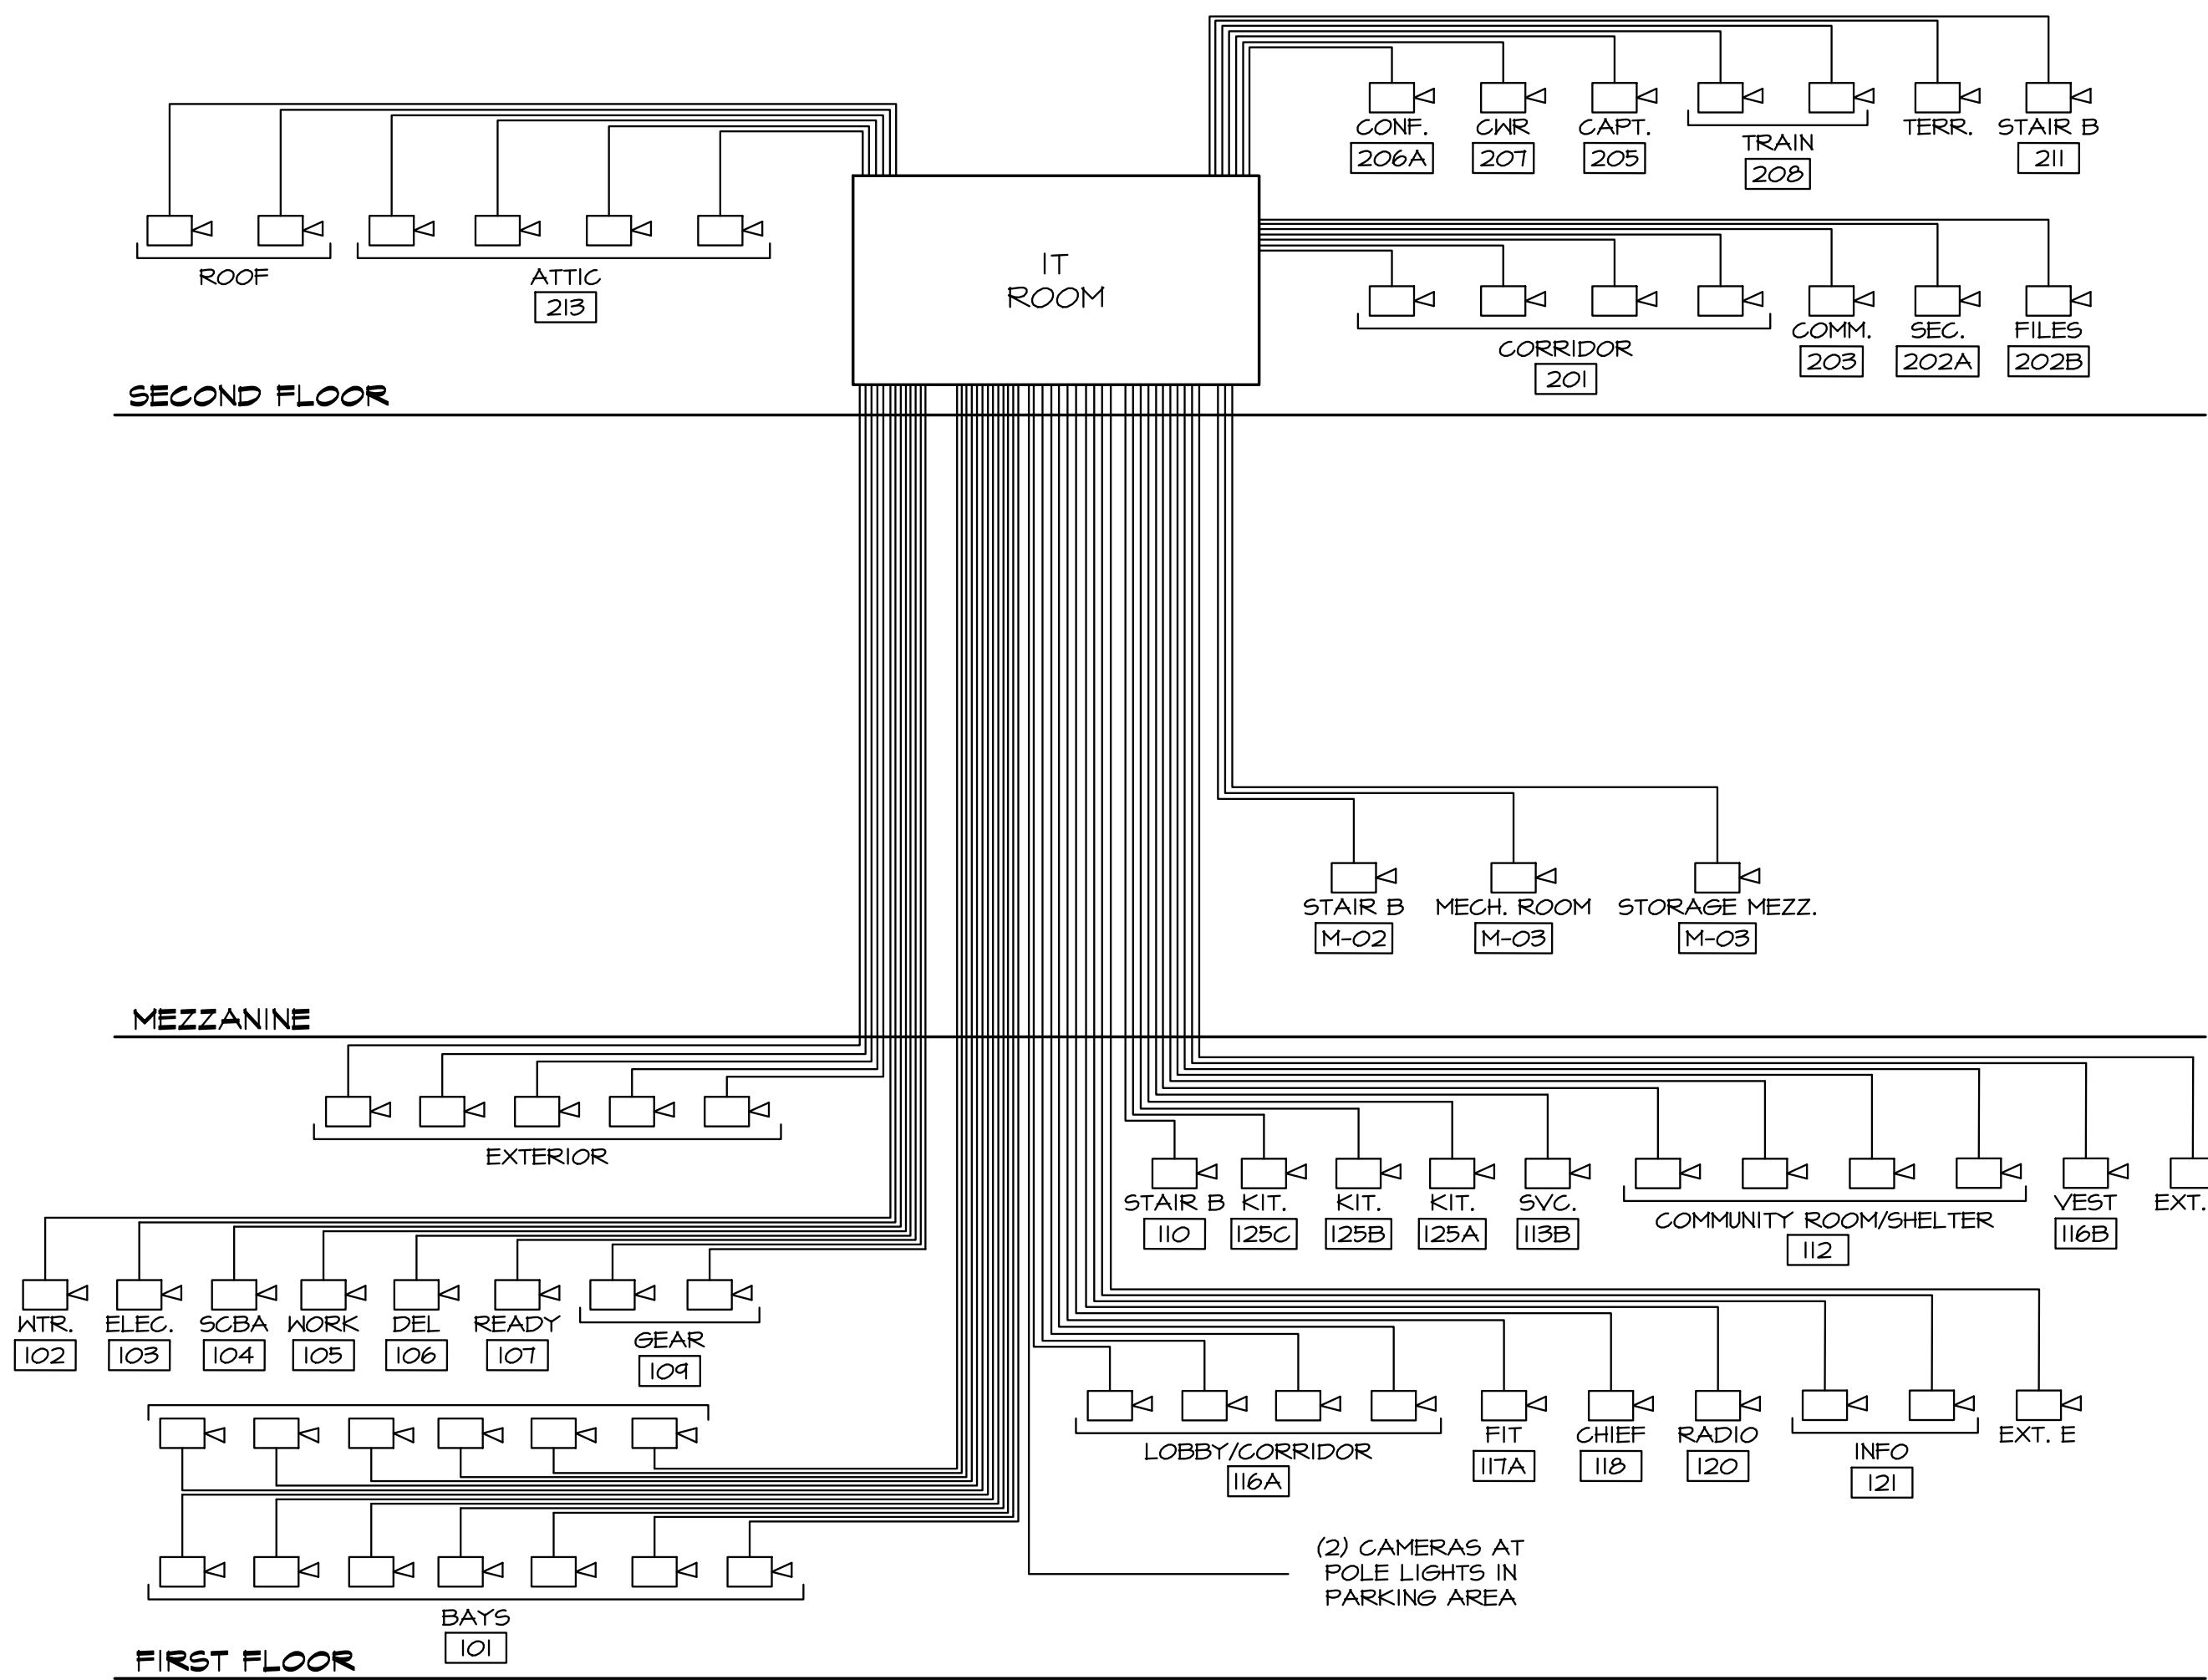

SURVEILLANCE RISER DIAGRAM
ALL WIRE TO BE CAT 6 (YELLOW)
ALL WIRE TO BE HOME RUN TO 2ND FLOOR I.T. ROOM FROM EACH CAMERA

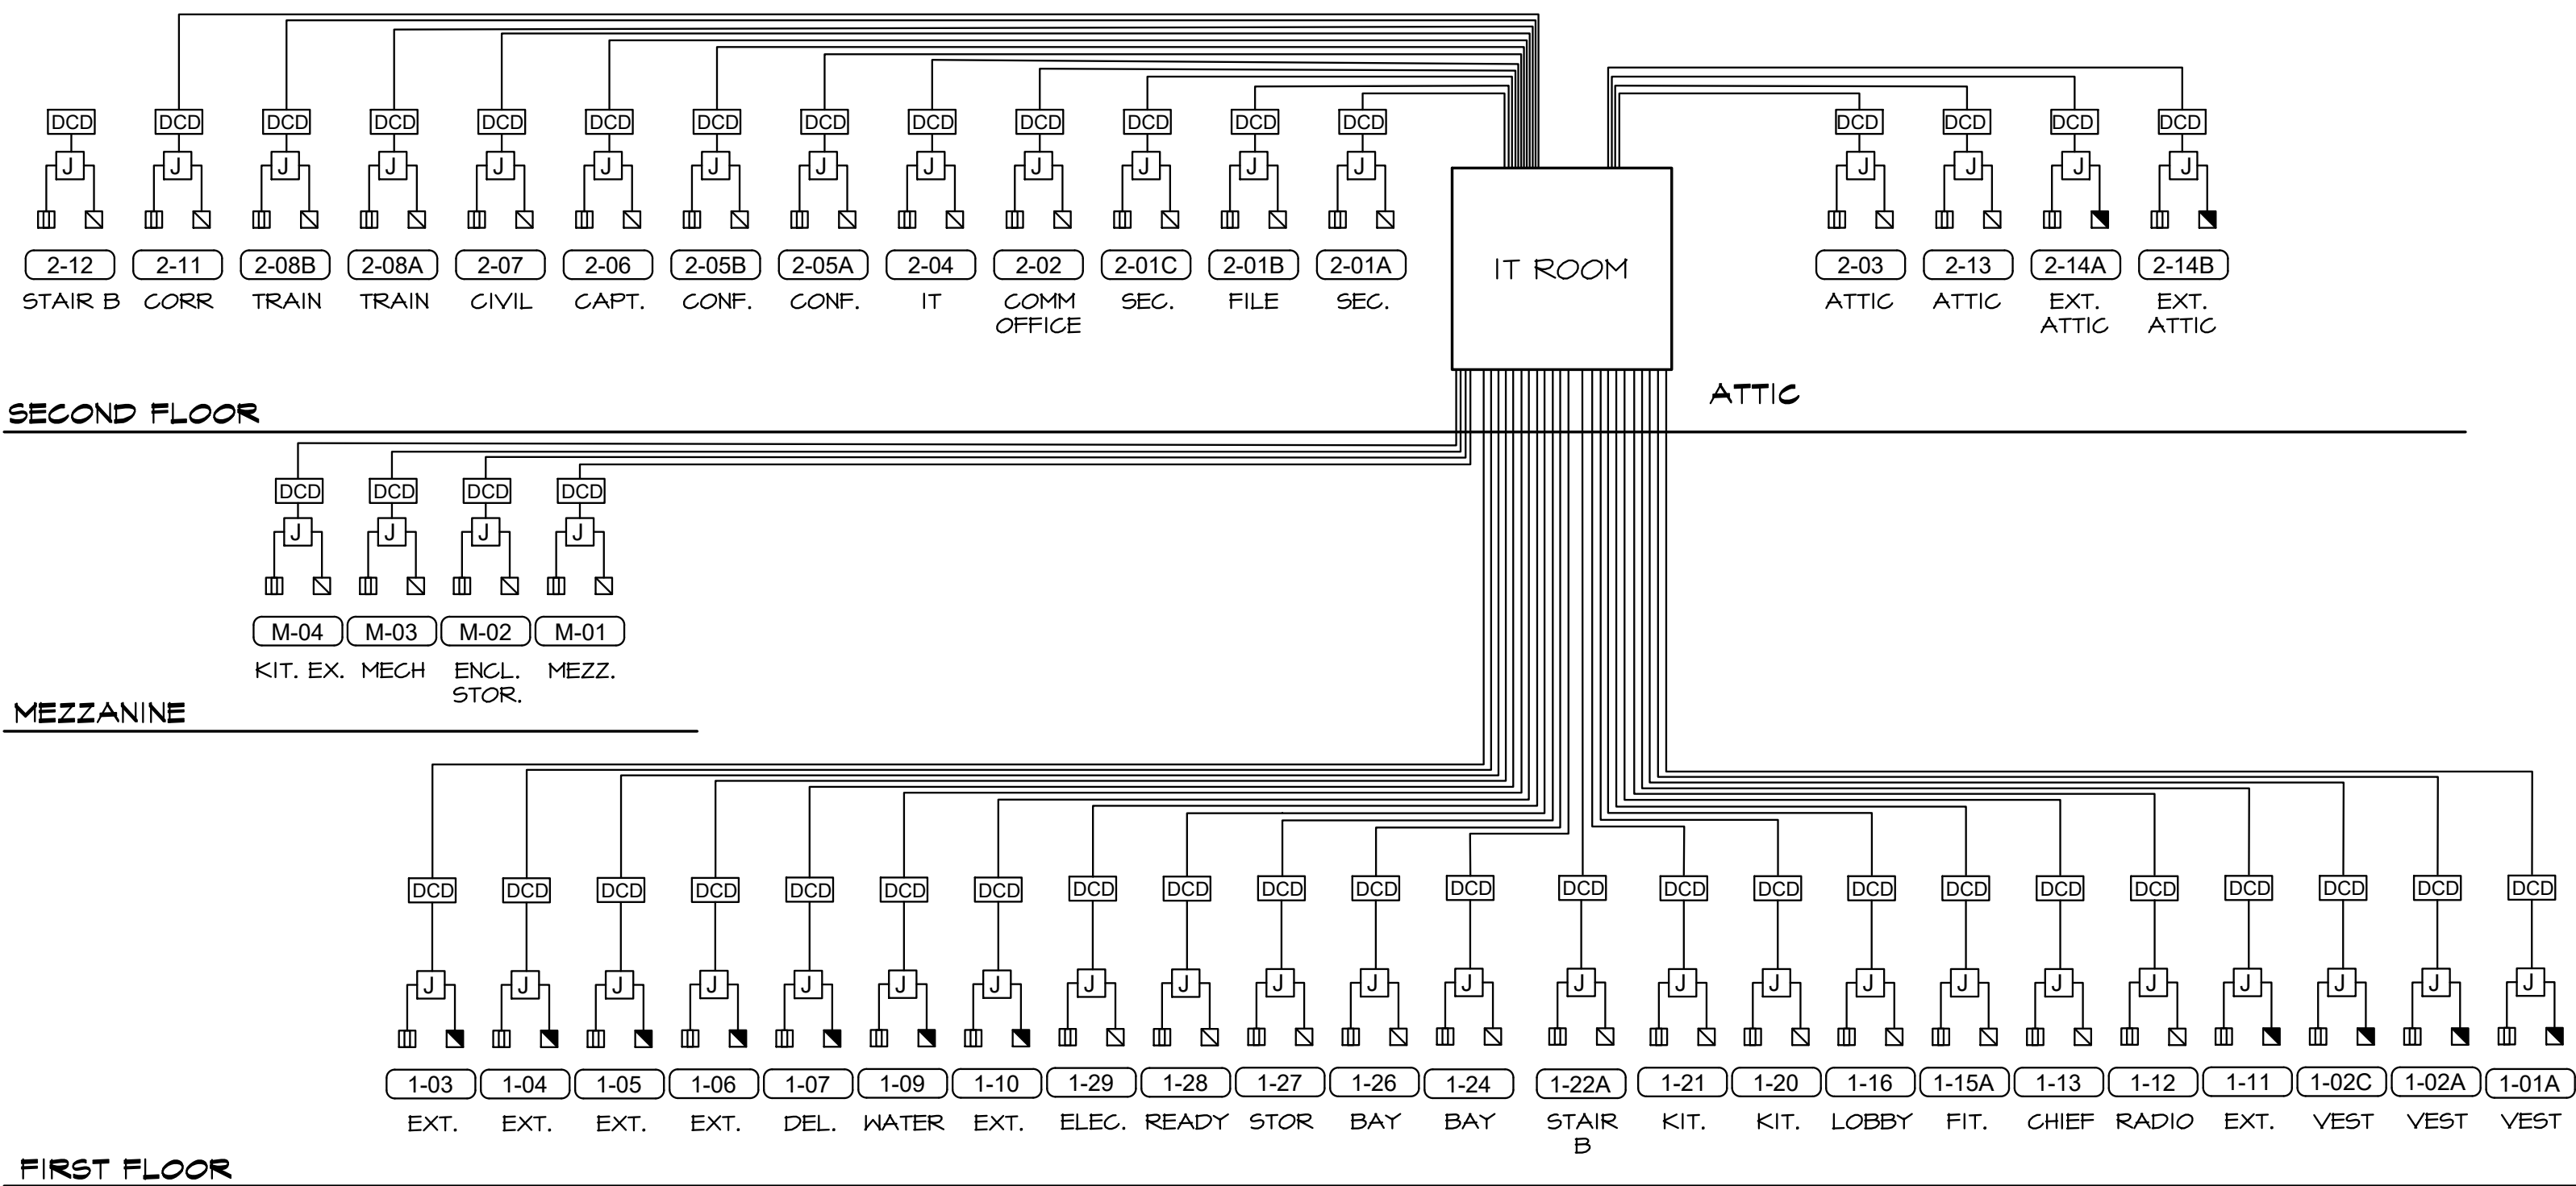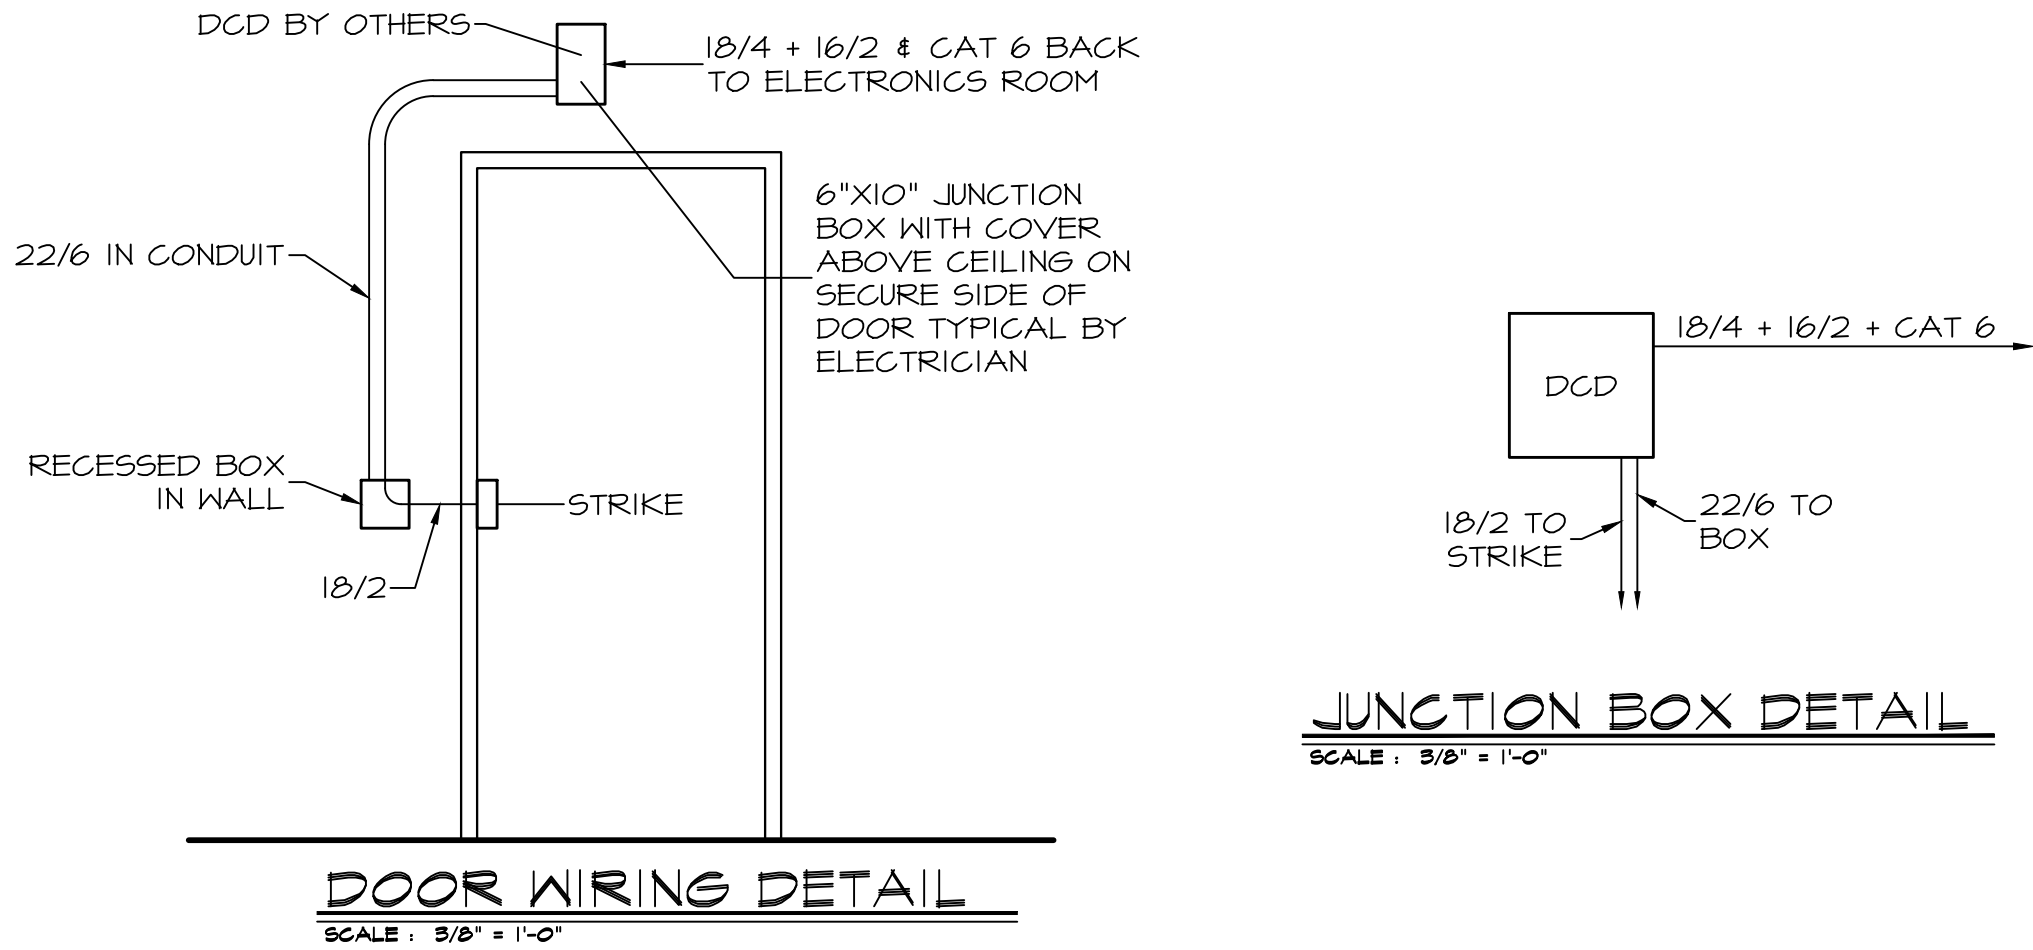


DOOR ACCESS RISER DIAGRAM
ALL WIRE TO BE 16/2 + 18/4 TO ALL DOORS
SEE DOOR WIRING DETAILS 1 & 2

DATE ISSUED

08-17-2025
ISSUED FOR GENERAL
CONSTRUCTION BID AS SINGLE
PRIME CONTRACT INCLUDING
ALL TRADES

SEAL

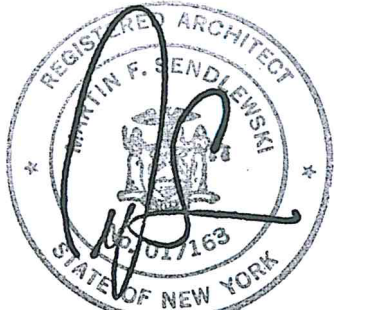

SENDEWSKI ARCHITECTS, P.C.
ARCHITECTS - PLANNERS
215 RANOKA AVENUE
RIVERHEAD, NY 11901
MFS@FIREHOUSEPLANNER.COM
(631) 727-5352

PROPOSED NEW FACILITY
ELLENVILLE FIRE DISTRICT
203 S. MAIN ST. NYS ROUTE 209
ELLENVILLE, NY 12428


SPECIAL SYSTEMS RISER DIAGRAMS

PROJECT No. 2501

CHECKED BY:


DRAWING:

IT-4

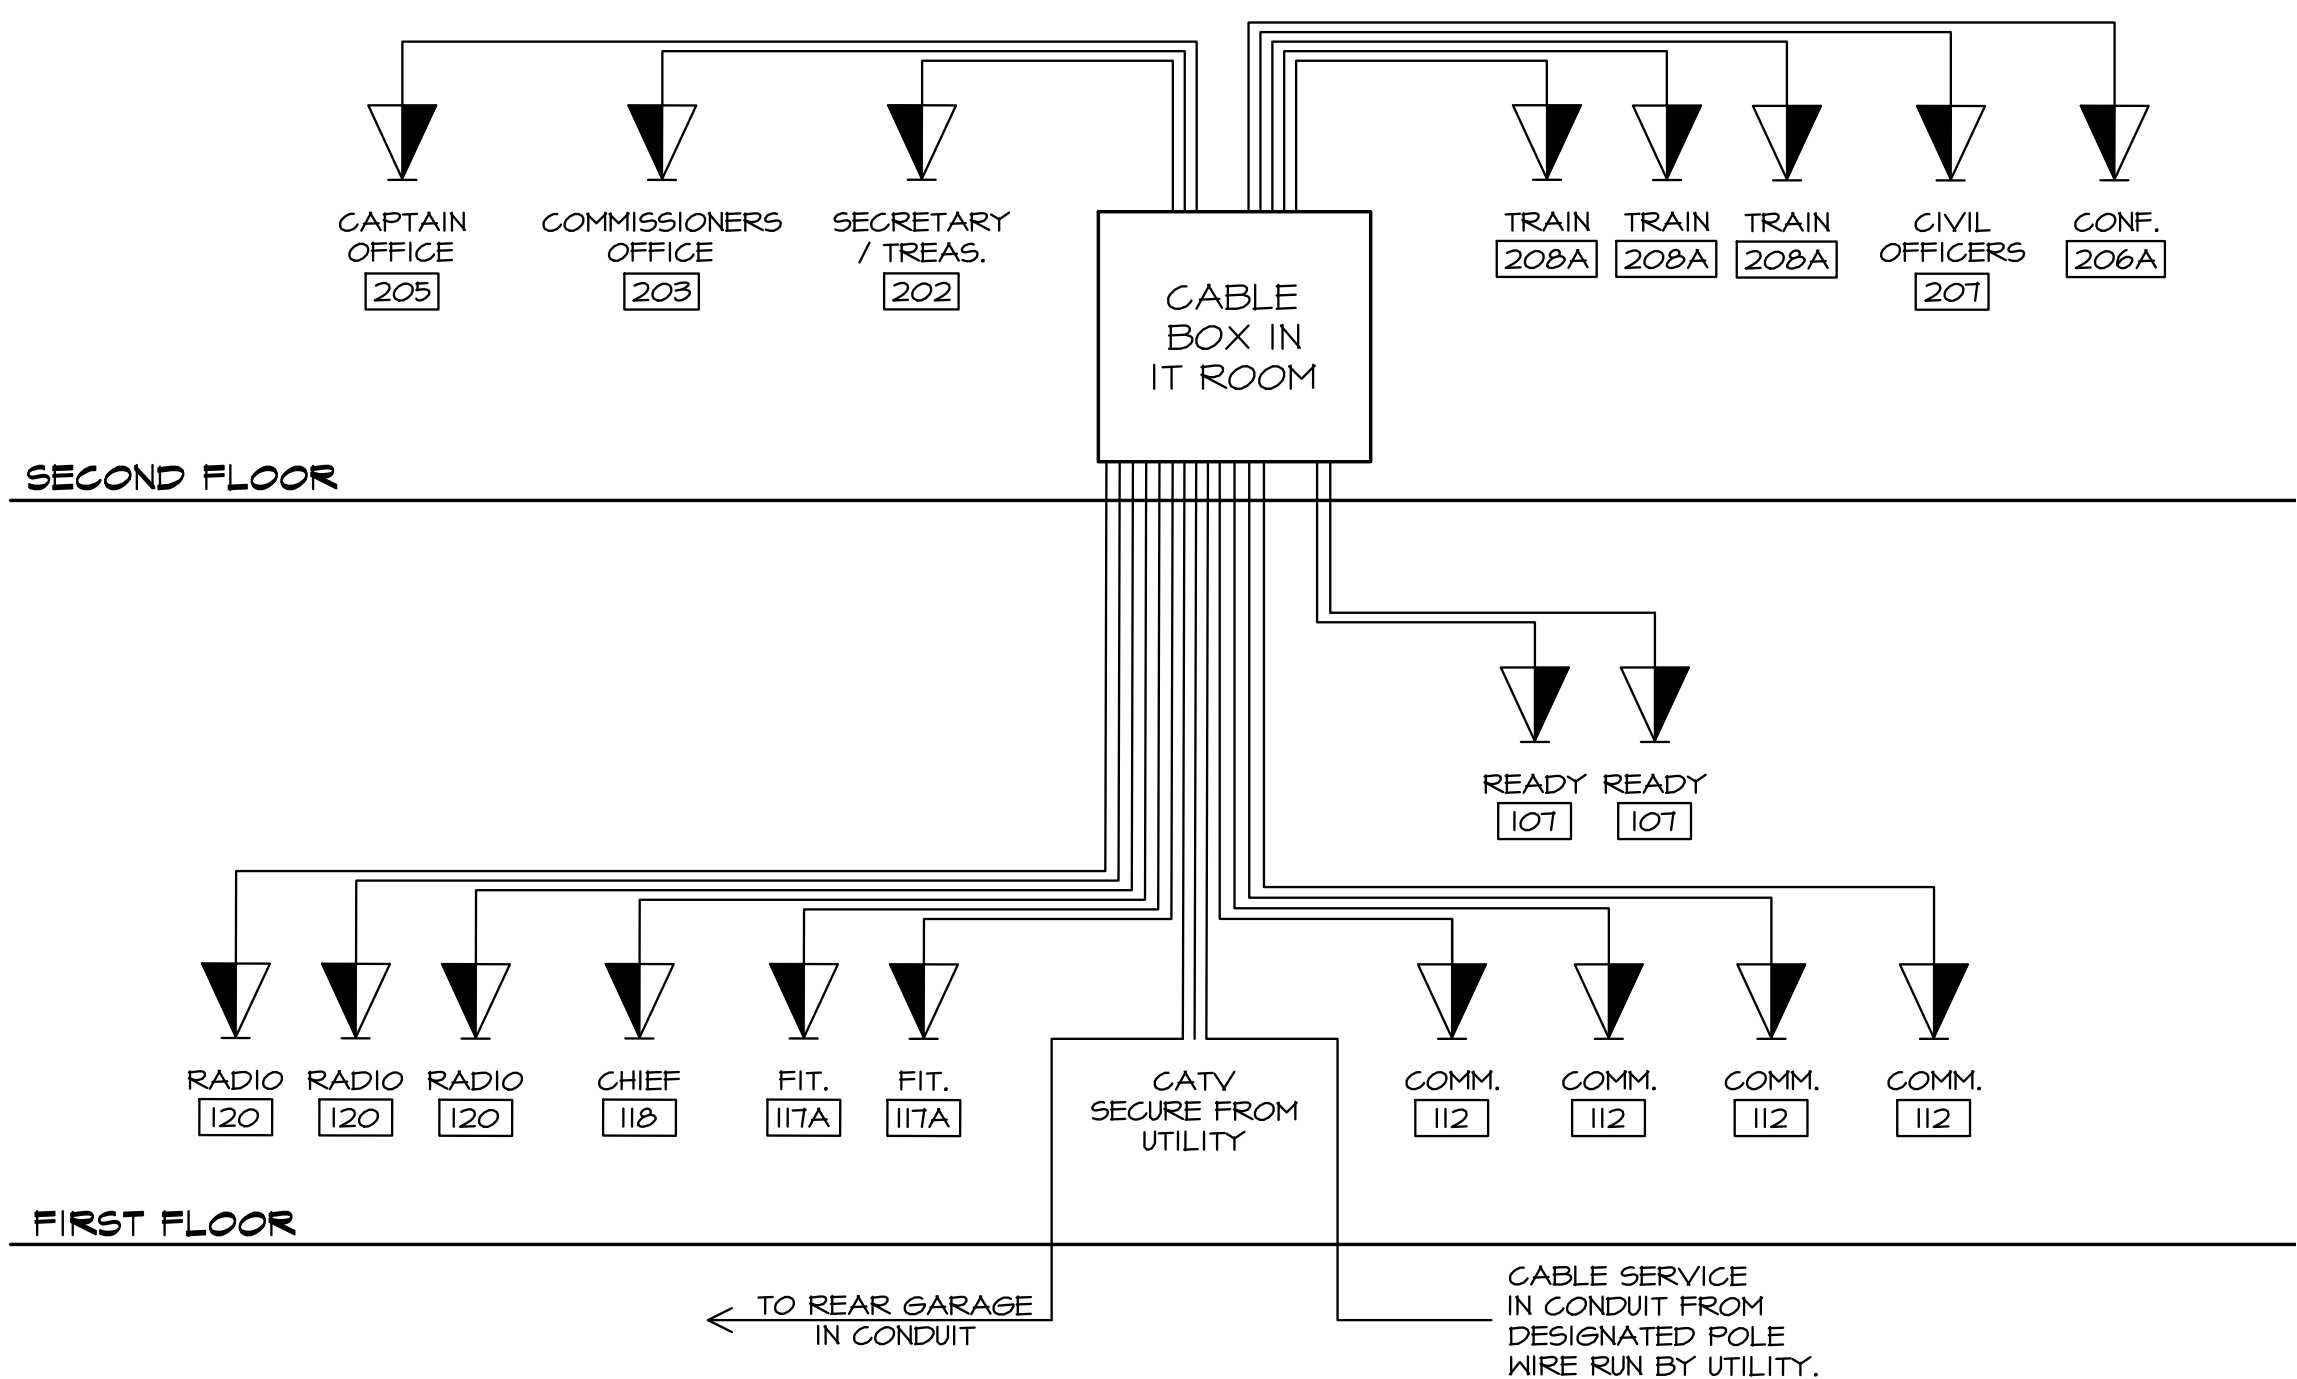


TV RISER DIAGRAM

ALL WIRE TO BE RG 6 (WHITE)
& CAT 6 (MAGENTA) TO EACH LOCATION
INSTALLED BY ELECTRICIAN IN CONDUIT

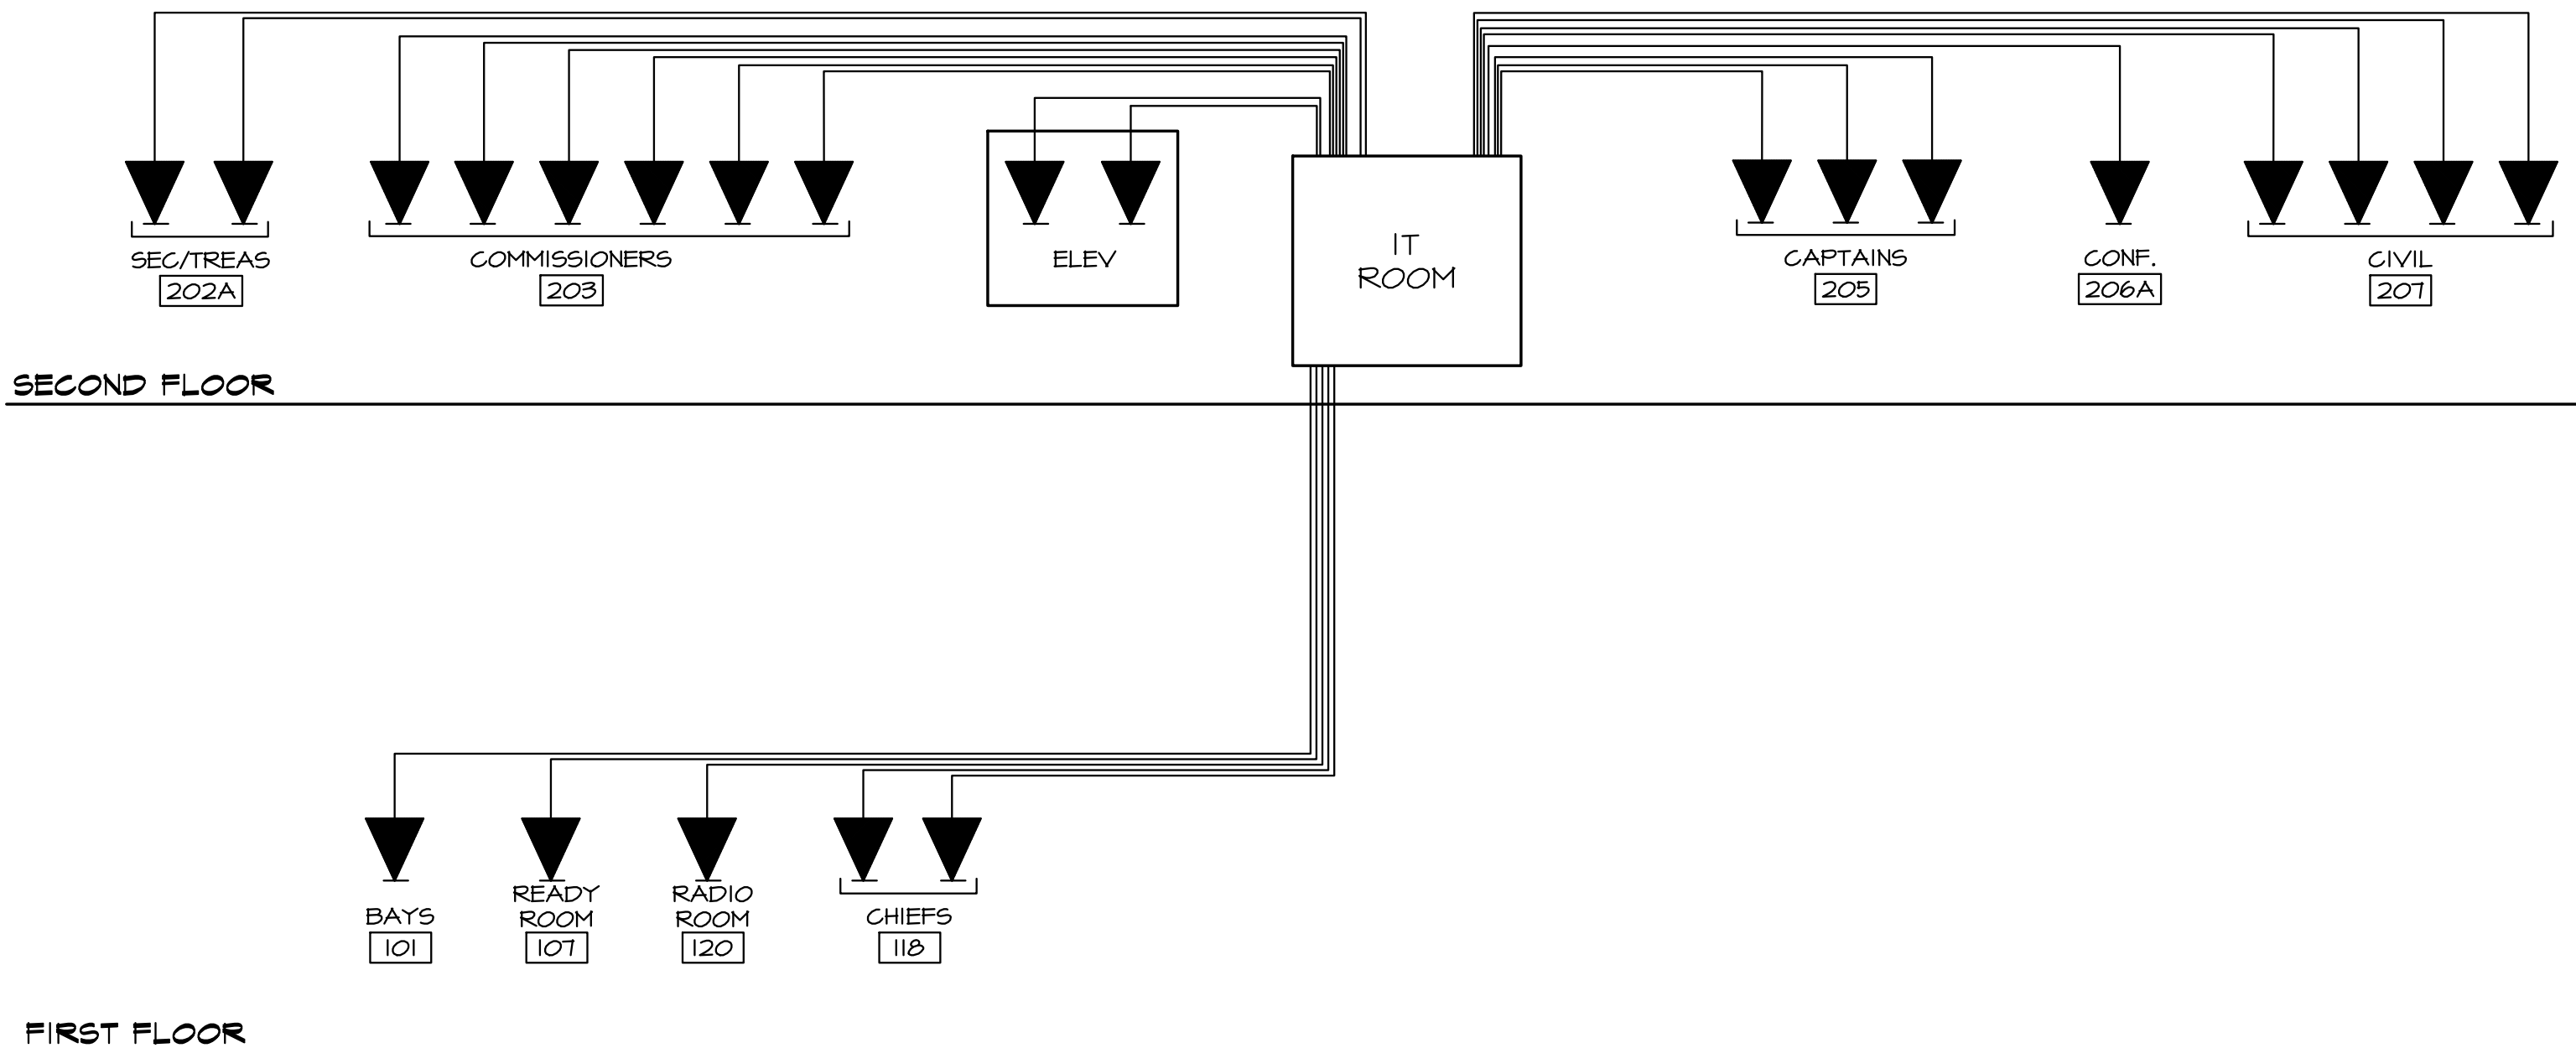


PHONE WIRING DIAGRAM

ALL WIRE TO BE CAT 6 (GREY)

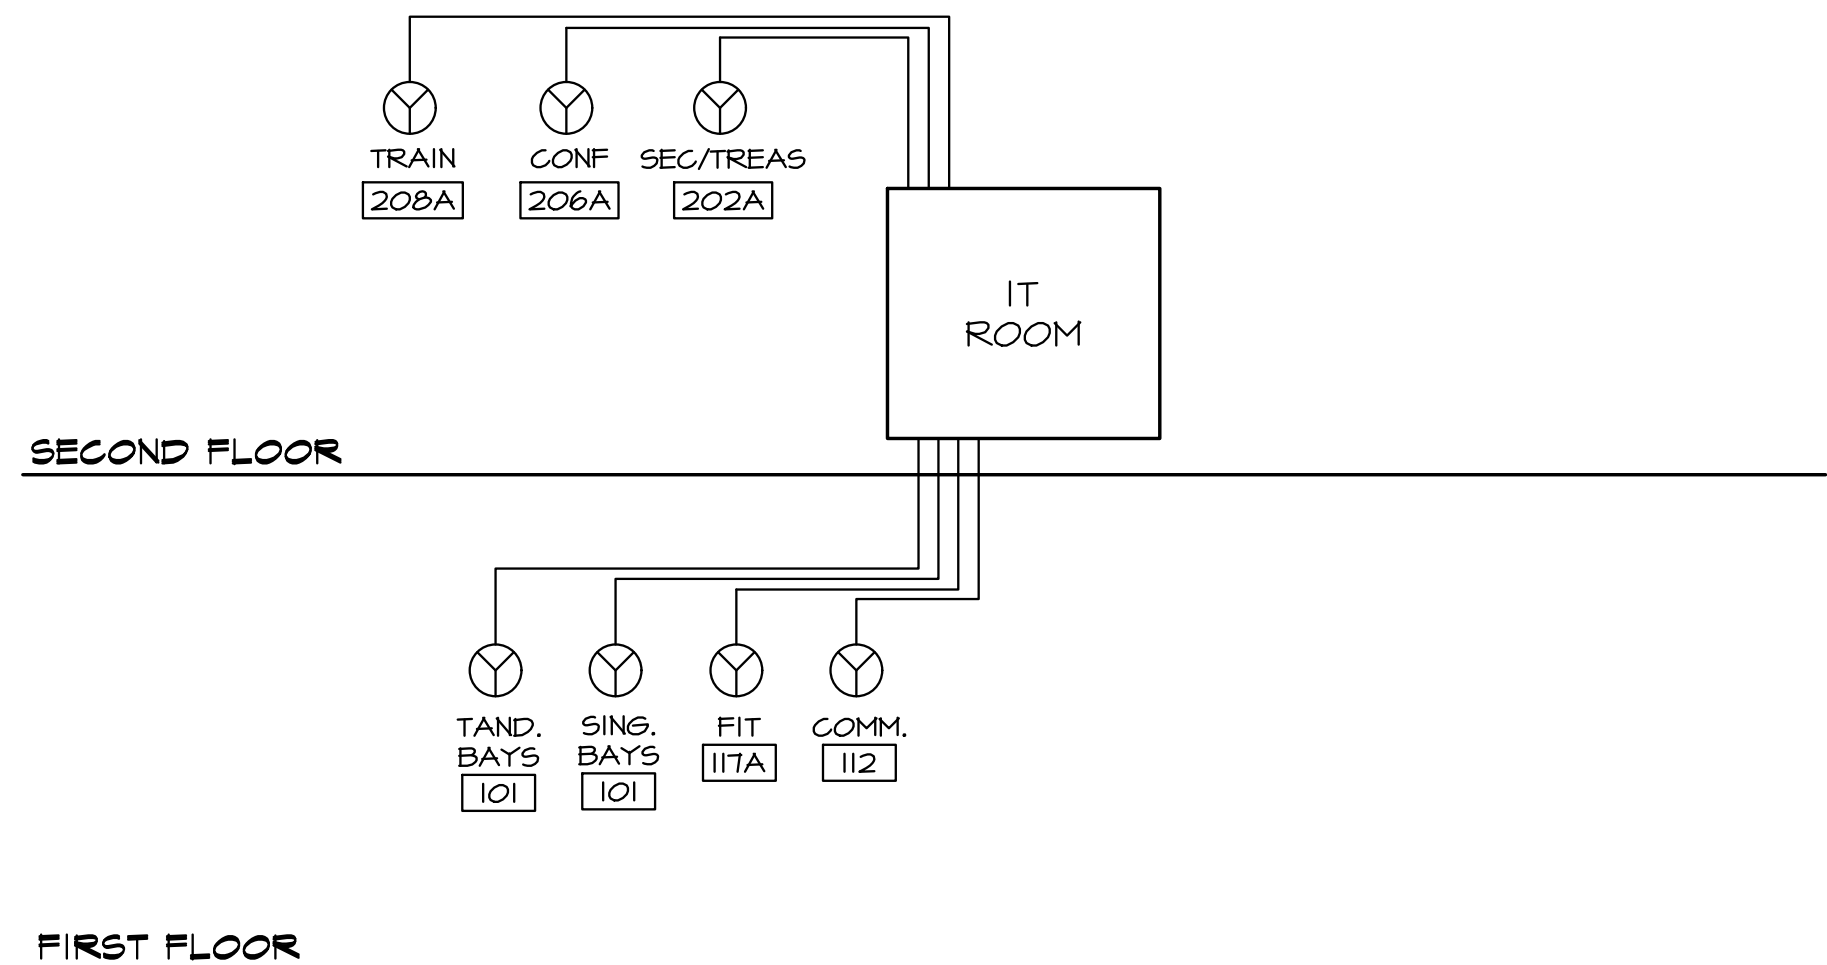

WIFI SYSTEM RISER DIAGRAM

ALL WIRE TO BE CAT 6 (GREEN)

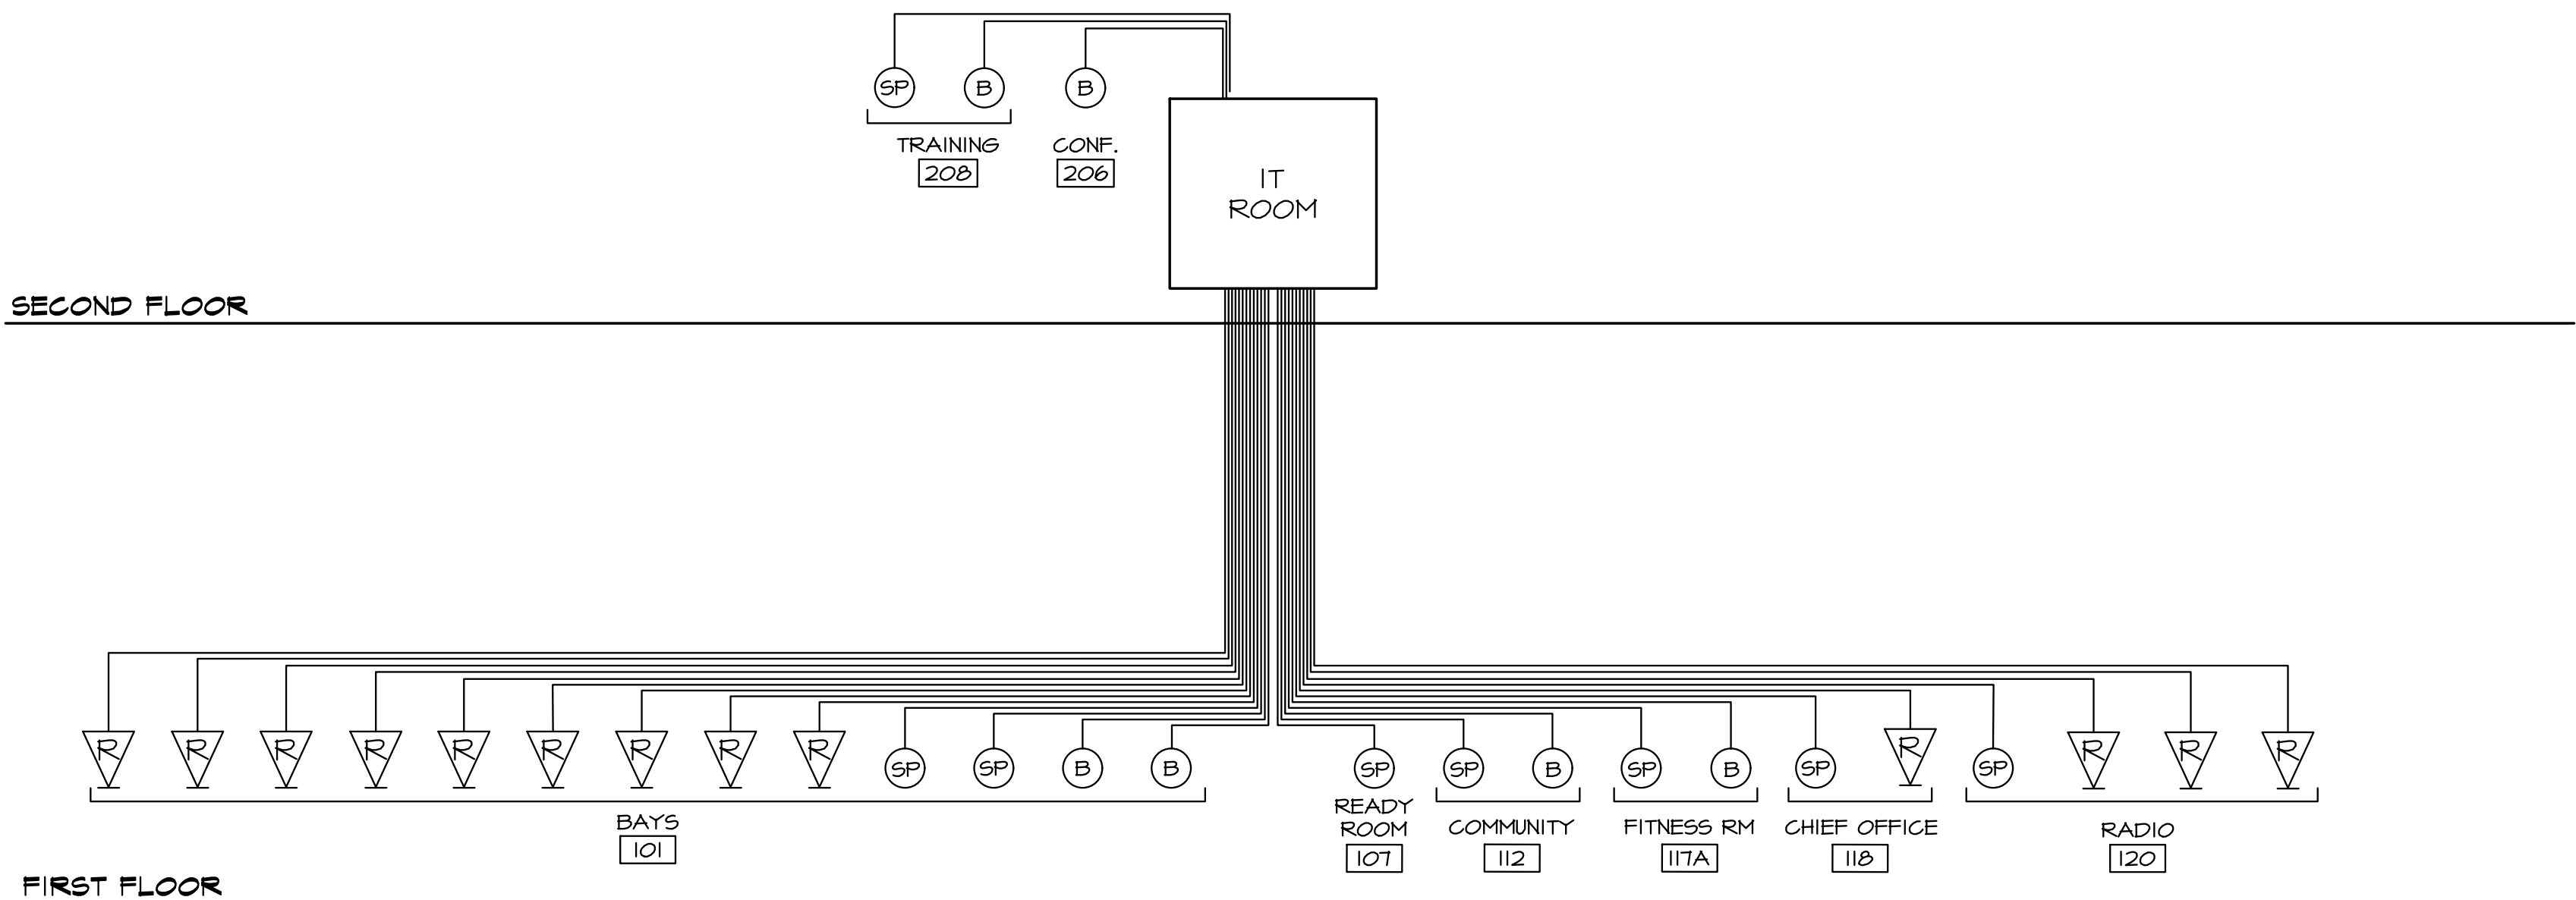

RED ALERT SYSTEM RISER DIAGRAM

ALL WIRE TO BE CAT 6 (RED)

- RED ALERT CAT 6
- RED ALERT SPEAKER SYSTEM 16/2
- BLUE LIGHT INDICATOR 16/2

DATE ISSUED

08-17-2025
ISSUED FOR GENERAL
CONSTRUCTION BID AS SINGLE
PRIME CONTRACT INCLUDING
ALL TRADES

SEAL



SENDLEWSKI ARCHITECTS, P.C.
ARCHITECTS - PLANNERS
215 ROANOKE AVENUE
RIVERHEAD, NY 11901
MFS@FIRHOUSEPLANNER.COM
(631) 727-5352

PROPOSED NEW FACILITY
ELLENVILLE FIRE DISTRICT
203 S. MAIN ST. NYS ROUTE 209
ELLENVILLE, NY 12428

SPECIAL SYSTEMS RISER DIAGRAMS

PROJECT No. 2501

CHECKED BY:

DRAWING:

IT-5