



6 DETAIL SECTION - EXTERIOR STAIR DRAIN

SCALE: 1 1/2" = 1'-0"

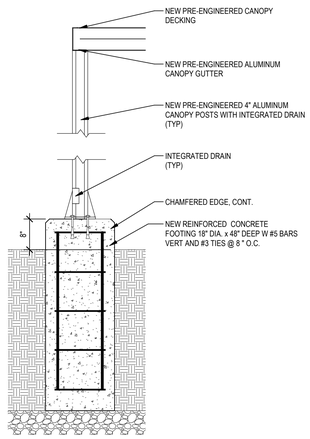


7 NEW CANOPY POST SECTION

SCALE: 3/4" = 1'-0"

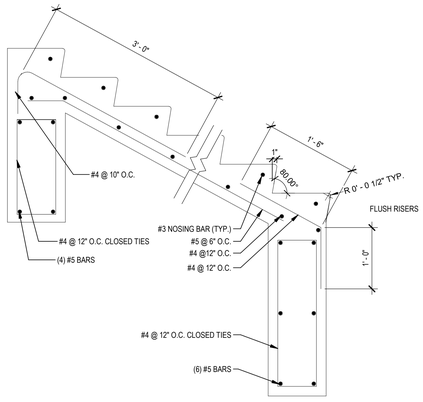


3 TYPICAL STAIR REINFORCEMENT

SCALE: 1" = 1'-0"

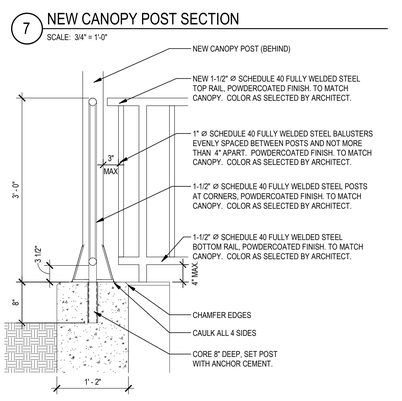


4 EXTERIOR RAILING DETAIL

SCALE: 1" = 1'-0"

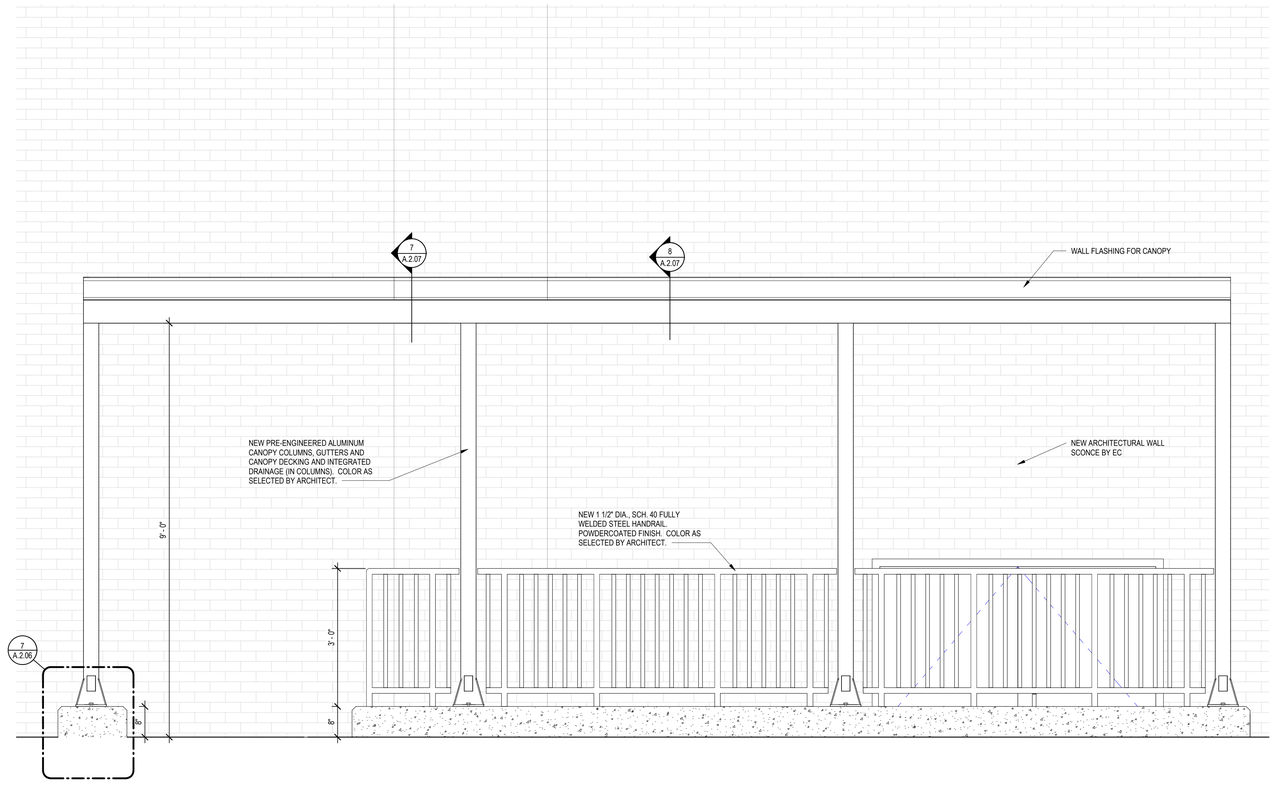


5 AREA "F" ELEVATION - EXTERIOR STAIRS

SCALE: 3/4" = 1'-0"

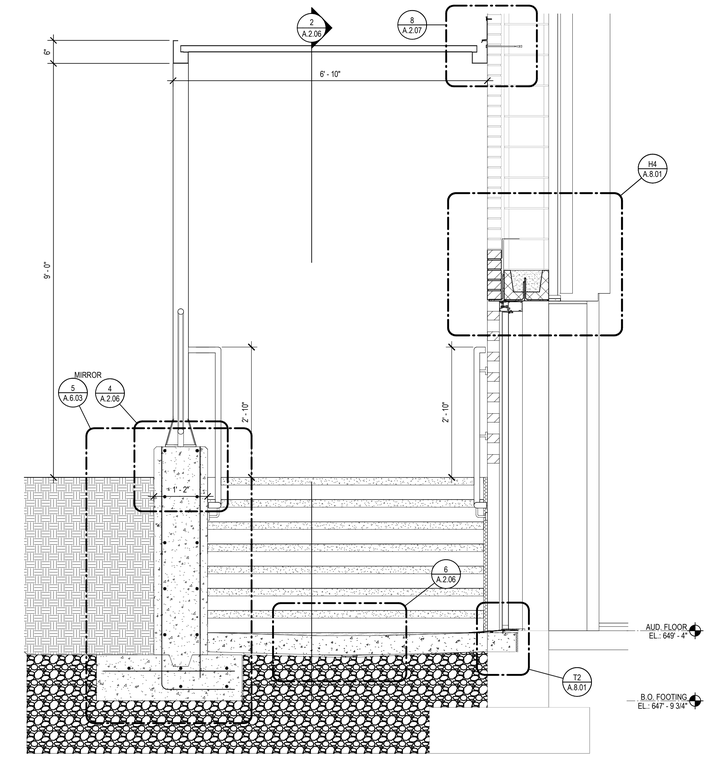

1 AREA "F" SECTION - NEW EXTERIOR DOOR

SCALE: 3/4" = 1'-0"

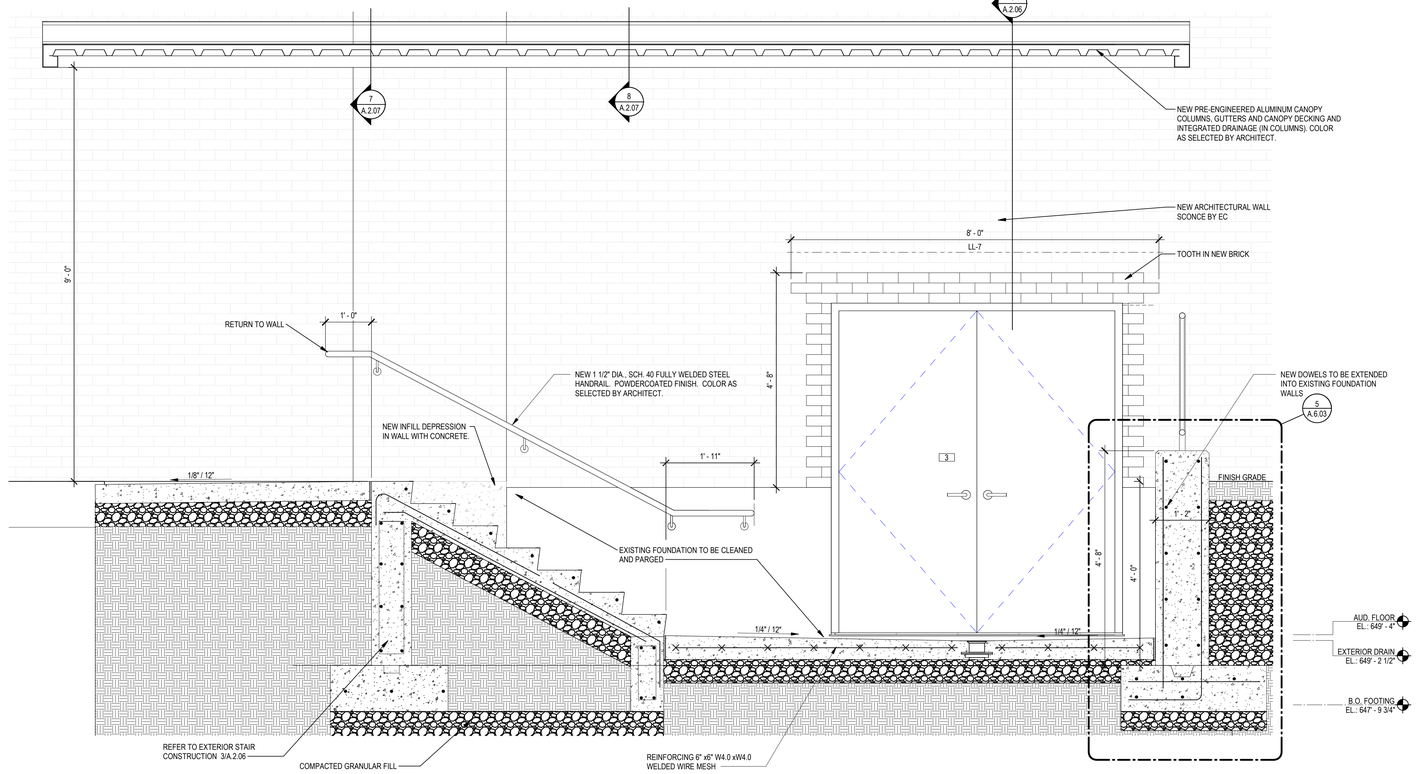


2 AREA "F" ELEVATION & SECTION - EXTERIOR EXIT STAIRS

SCALE: 3/4" = 1'-0"

REV.	DATE	ITEM

NOTICE

THESE DRAWINGS ARE BASED ON CONSTRUCTION DRAWINGS NOT PREPARED BY BBS ARCHITECTS, LANDSCAPE ARCHITECTS AND ENGINEERS, PC AND, THEREFORE, MAY NOT REPRESENT THE CONDITIONS AS CONSTRUCTED AT THE TIME. ALL EXISTING CONDITIONS SHOWN ARE REPRESENTED AS SUGGESTIVE INFORMATION AS THEY MAY NOT HAVE BEEN BUILT AND DETAILED PER THE ORIGINAL DOCUMENTS OR PER THE OWNER'S INFORMATION.

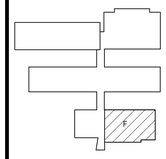

KEY PLAN

NOT TO SCALE

PROJECT

MILLBROOK CENTRAL SCHOOL DISTRICT
CAPITAL IMPROVEMENT BOND PHASE - 1B
MILLBROOK MIDDLE SCHOOL
MILLBROOK, NY/ DUCHESS COUNTY

DWG TITLE

AREA F -EXTERIOR STAIRS

DRAWING BY: RLS

CHECKED BY: JBR

NOTICE

THIS DRAWING, PREPARED FOR THE SPECIFIC PROJECT INDICATED IS AN INSTRUMENT OF SERVICE AND THE PROPERTY OF BBS ARCHITECTS, LANDSCAPE ARCHITECTS AND ENGINEERS, PC. INFRINGEMENT OR ANY USE OF THIS DRAWING FOR ANY OTHER PROJECT IS PROHIBITED. ANY ALTERATION OR REPRODUCTION OF THIS DOCUMENT IS ALSO PROHIBITED WITHOUT THE WRITTEN CONSENT OF THE ARCHITECT OR ENGINEER.

BBS
ARCHITECTS
LANDSCAPE ARCHITECTS
ENGINEERS

344 EAST MAIN STREET
PATCHOGUE
NEW YORK 11772
T. 631.475.0349
F. 631.475.0361

100 GREAT OAKS BLVD., STE.115
ALBANY
NEW YORK 12203
T. 518.621.7650
F. 518.621.7655

www.BBSARCHITECTURE.COM

SED No.	13-22-01-04-0-008-017
DISTRICT	MILLBROOK CENTRAL SCHOOL DISTRICT
PROJECT	BOND PHASE 1A CAPITAL IMPROVEMENT BOND PHASE - 1B
DWG TITLE	AREA F -EXTERIOR STAIRS
SCALE:	AS NOTED
DATE:	6/24/26
BID PICK UP:	10/26/2026
FILE No.	25-273

A.2.06