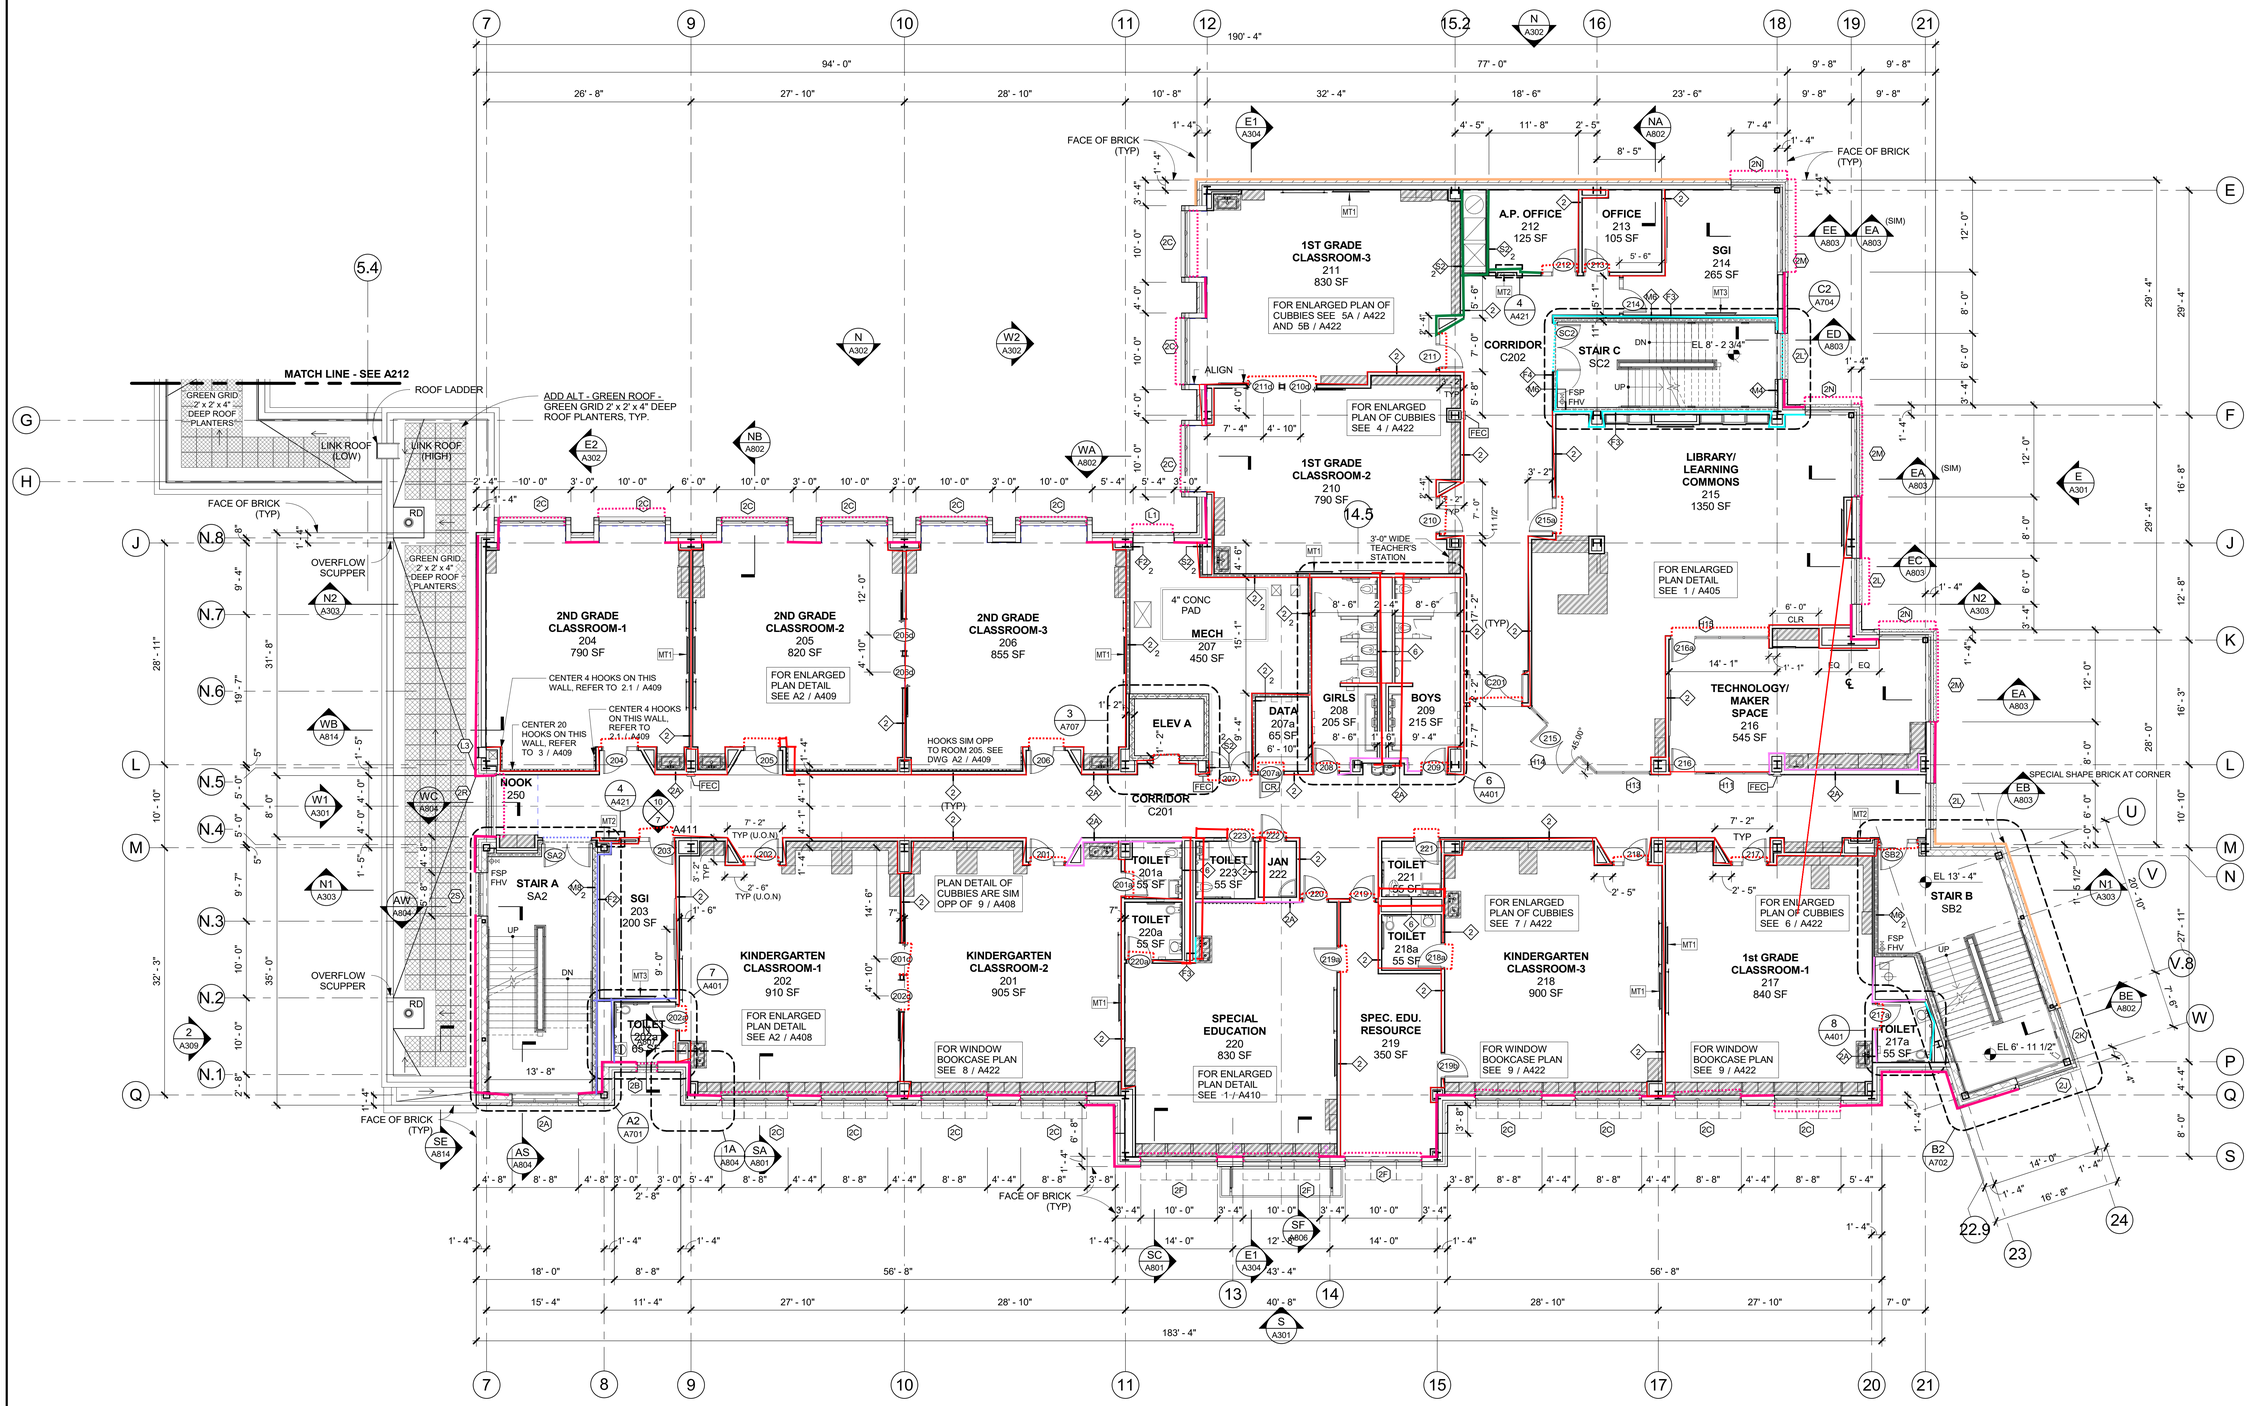

2 2nd FLOOR PLAN
1/8" = 1'-0"

NEW COMMUNITY SCHOOL 35 AT ST DENIS SITE

YONKERS JOINT SCHOOLS CONSTRUCTION BOARD

121 McLean Avenue
Yonkers, NY 10705

KG+D listen imagine build

KG+D ARCHITECTS, PC
285 MAIN STREET • MOUNT KISCO, NEW YORK 10549
P:914.666.5900 KGDARCHITECTS.COM

NY SED PROJECT CONTROL NO.
66-23-00-01-0-346-001

CONSTRUCTION DOCUMENTS

GENERAL NOTES

1 SEE A901 FOR ALL INTERIOR WALL TYPES, SEE SPECS FOR OTHER WALL INFO
- CORRIDOR, CLASSROOM & ALL TEACHING SPACE WALLS SHALL BE: **WALL TYPE 2** -- (NON-FIRE-RATED)
- MOST OTHER INTERIOR WALLS SHALL BE: **WALL TYPE 2** -- (NON-FIRE-RATED) UNLESS OTHERWISED TAGGED
- STAIR ENCLOSURE WALLS SHALL BE: **WALL TYPE M8** -- (2hr FIRE-RATED) UNLESS OTHERWISED TAGGED
- FURRING AROUND COLUMNS SHALL BE: **WALL TYPE F3** -- U.N.O. OR TAGGED

2 DENOTES WALL TYPE (TAG) & FIRE-RATING - WHERE INDICATED WALL FIRE-RATING (IN HOURS)

3 DENOTES 2hr FIRE-RATED WALL TYPE

DENOTES TYPE 2 WALL FIRE-RATED FOR 2 HOURS

4 DENOTES NON-FIRE-RATED OR 1hr FIRE-RATED WALL TYPE

DENOTES TYPE 1 WALL NON-FIRE-RATED

5 DENOTES DOOR NUMBER SEE A902 FOR DOOR SCHEDULE SEE A903 FOR OTHER DOOR INFO SEE SPEC FOR HARDWARE SETS

6 DENOTES HOLLOW METAL FRAME - SEE A904, A905 & SPECS FOR MORE INFO

7 RW DENOTES "RESCUE WINDOW" SEE SPECS FOR MORE INFO SEE A904 FOR WINDOWS

8 DIMENSIONS SHOWN FOR INTERIOR WALLS ARE EITHER: "FACE OF SHEETROCK" OR "FACE OF CMU"

9 FACE OF ADJACENT WALL TO EDGE OF DOOR FRAME IS 4" (TYP) U.N.O. (SEE DETAILS A, B & C ON A903)

10 MASONRY WALLS - ALL EXPOSED EDGES & ALL WALL OUTSIDE CORNERS SHALL BE BULLNOSE (e.g. C/A903)

11 SEE A506 & A507 FOR FINISH SCHEDULES

12 HATCH INDICATES ADD ALTERNATE CASEWORK, MILLWORK & GYM EQ.

Key Plan

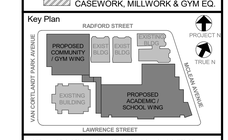

NOTE: ALL IDEAS, DESIGNS, ARRANGEMENTS AND PLANS INDICATED OR REPRESENTED BY THIS DRAWING ARE OWNED BY AND ARE THE PROPERTY OF KAEYER, GARMENT, & DAVIDSON ARCHITECTS, PC (KG&D), AND WERE CREATED FOR USE ON THIS PROJECT. NONE OF SUCH IDEAS, DESIGNS, ARRANGEMENTS OR PLANS SHALL BE USED BY OR DISCLOSED TO ANY PURPOSE WHATSOEVER WITHOUT THE WRITTEN PERMISSION OF KG&D.

WRITTEN DIMENSIONS ON THIS DRAWING SHALL HAVE PRECEDENCE OVER SCALED DIMENSIONS. CONTRACTOR SHALL VERIFY ALL ACTUAL DIMENSIONS AND CONDITIONS ON THE JOB AND THE ARCHITECT MUST BE NOTIFIED OF ANY VARIATIONS FROM DIMENSIONS AND CONDITIONS SHOWN. SHOP DETAILS MUST BE SUBMITTED TO THIS OFFICE FOR APPROVAL BEFORE PROCEEDING WITH FABRICATION.

ALTERATIONS BY ANY PERSON, IN ANY WAY, OF ANY ITEM CONTAINED ON THIS DOCUMENT, UNLESS ACTING UNDER THE DIRECTION OF THE LICENSED ARCHITECT WHOSE PROFESSIONAL SEAL IS AFFIXED HERETO, IS A VIOLATION OF TITLE VII, SECT. 69.5 (b) OF NEW YORK STATE LAW.
COPYRIGHT KAEYER, GARMENT, & DAVIDSON ARCHITECTS, PC
ALL RIGHTS RESERVED

Professional Seal

No.	Date	Issue
5	11/01/2021	ISSUE FOR BID
3	07/14/2021	CONSTRUCTION DOCS - NYSED
2	12/15/2020	DESIGN DEVELOPMENT
1	08/31/2020	SCHEMATIC DESIGN

Sheet Title

2nd FLOOR PLAN

Job No.	Date
2019-1026	08/31/2020
Scale	Drawn / Checked
AS NOTED	- -

Sheet Number

A202

PROJECT NORTH TRUE NORTH