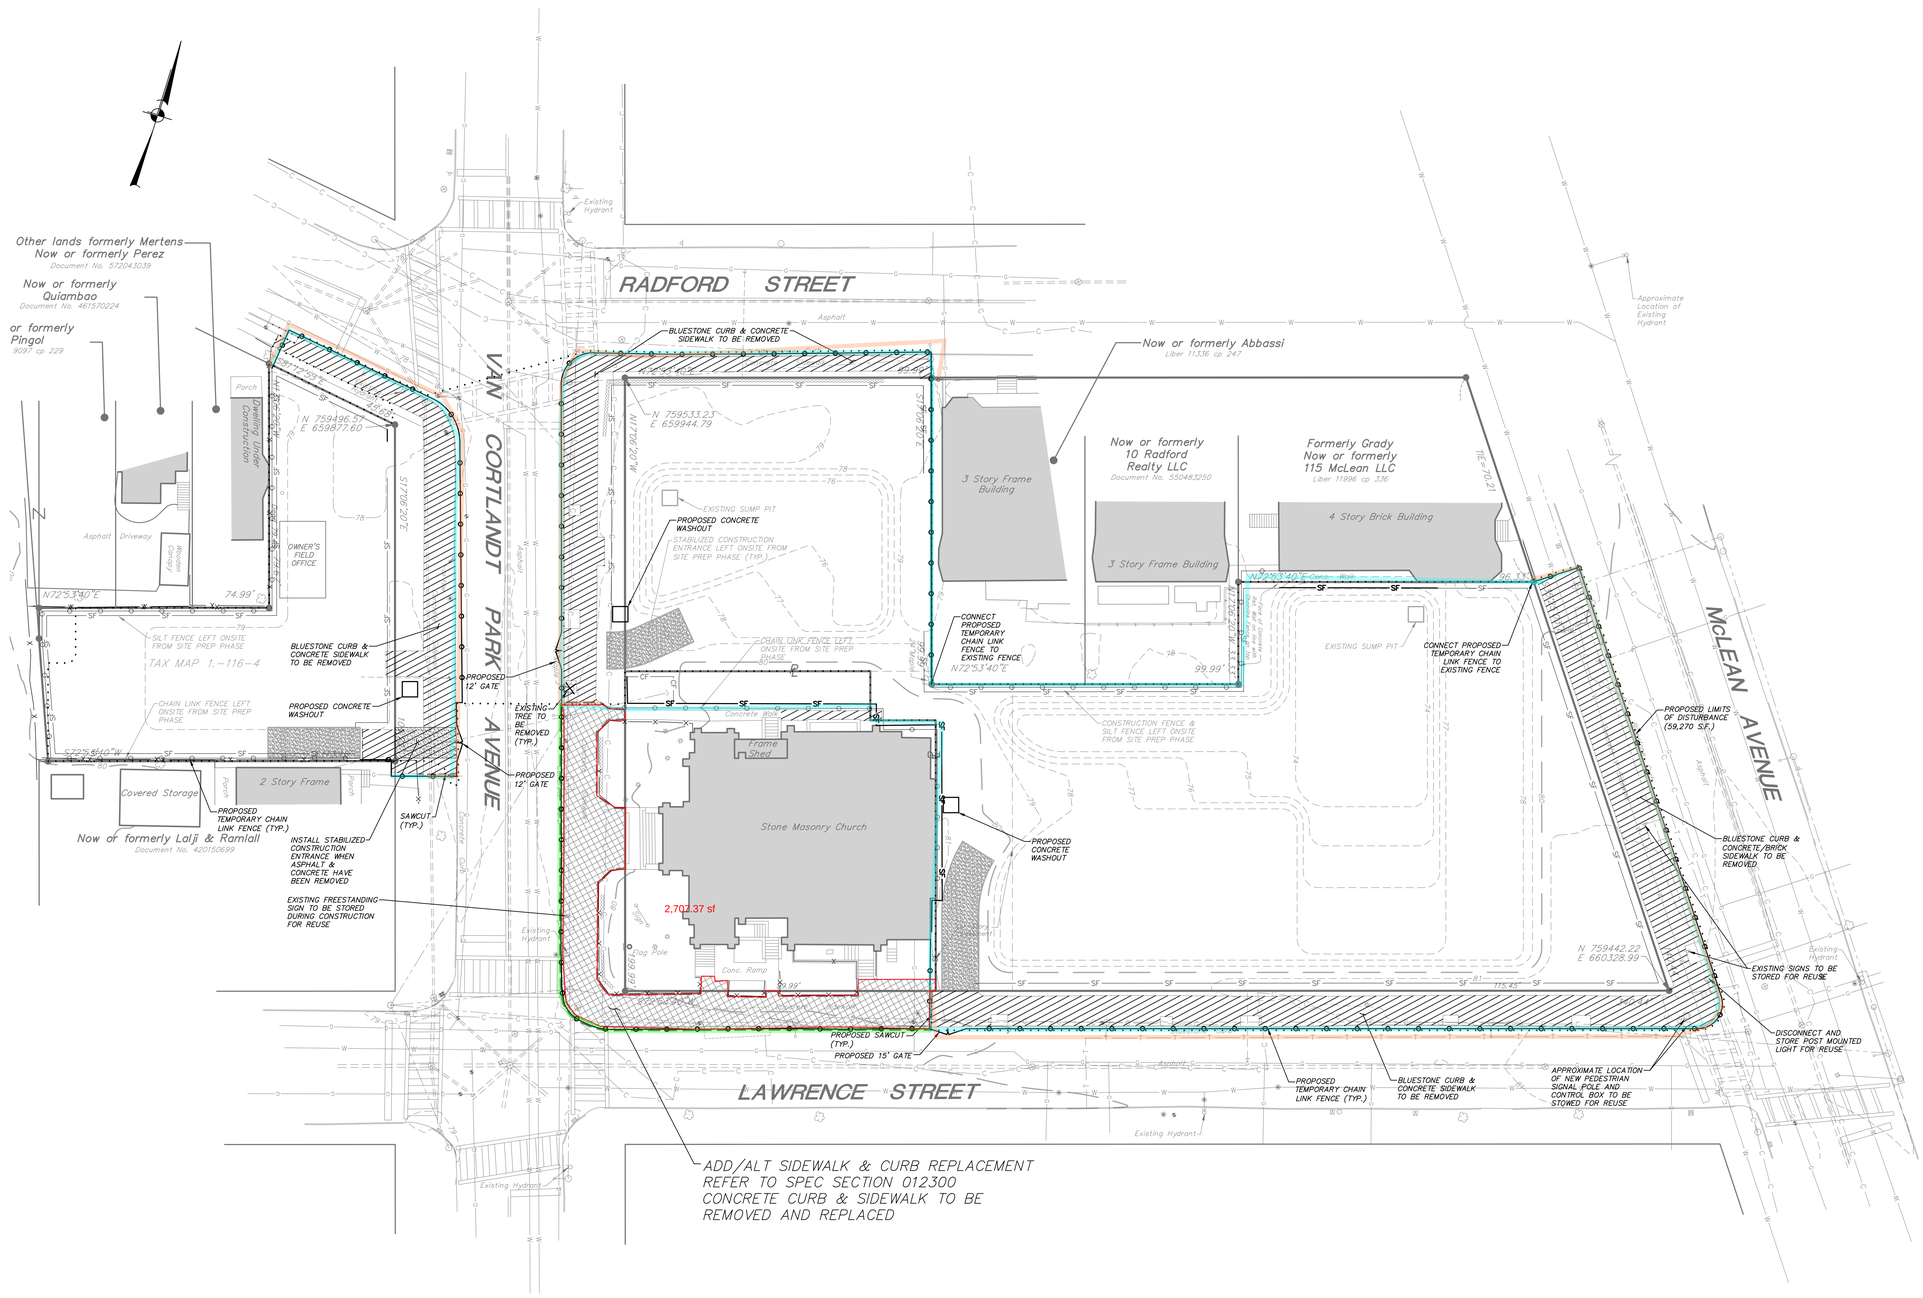

LEGEND

- EXISTING PROPERTY LINE
- EXISTING BUILDING TO REMAIN
- EXISTING EDGE OF PAVEMENT
- EXISTING CURB
- EXISTING FENCE
- EXISTING SIGN
- EXISTING LANDSCAPING
- EXISTING HEDGE ROW
- EXISTING UTILITY POLE WITH OVERHEAD WIRES
- EXISTING LIGHT POLES
- EXISTING UNDERGROUND COMMUNICATION LINE
- EXISTING UNDERGROUND TELECOM LINE
- EXISTING UNDERGROUND GAS LINE
- EXISTING UNDERGROUND WATER LINE
- EXISTING WATER VALVE & HYDRANT
- EXISTING GAS VALVES
- EXISTING UNDERGROUND DRAINAGE AND COMBINED SEWER LINE
- EXISTING DRAINAGE STRUCTURE
- EXISTING TREE TO BE REMOVED
- ADD/ALT #1: CONCRETE CURB & SIDEWALK TO BE REMOVE AND REPLACED
- EXISTING CONCRETE OR SURFACE MATERIAL TO BE REMOVED
- EXISTING CHAIN LINK CONSTRUCTION FENCE FROM SITE PREP CONTRACT
- EXISTING CONSTRUCTION FENCE FROM SITE PREP CONTRACT
- EXISTING SILT FENCE FROM SITE PREP CONTRACT
- EXISTING STABILIZED CONSTRUCTION FENCE FROM SITE PREP CONTRACT
- PROPOSED LIMITS OF DISTURBANCE
- PROPOSED NEW/MODIFIED CHAIN LINK FENCE IN JERSEY BARRIER
- PROPOSED NEW/MODIFIED SILT FENCE

GRAPHIC SCALE

20 0 10 20 40 80

(IN FEET)
1 inch = 20 ft.

NEW COMMUNITY SCHOOL 35 AT ST DENIS SITE

YONKERS JOINT SCHOOLS CONSTRUCTION BOARD

121 McLean Avenue
Yonkers, NY 10705

KG+D ARCHITECTS, PC
285 MAIN STREET• MOUNT KISCO, NEW YORK 10549
P:914.666.5900 KGDARCHITECTS.COM

NYSED PROJECT CONTROL No.
66-23-00-01-0-346-001

CONSTRUCTION DOCUMENTS

NOTE: ALL IDEAS, DESIGNS, ARRANGEMENTS AND PLANS INDICATED OR REPRESENTED BY THIS DRAWING ARE OWNED BY AND ARE THE PROPERTY OF KAEYER, GARRENT, & DAVIDSON ARCHITECTS, PC (KG&D), AND WERE CREATED, EVOLVED AND DEVELOPED FOR USE ON, AND IN CONNECTION WITH, THE SPECIFIED PROJECT. NONE OF SUCH IDEAS, DESIGNS, ARRANGEMENTS OR PLANS SHALL BE USED BY OR DISCLOSED TO ANY PURPOSE WHATSOEVER WITHOUT THE WRITTEN PERMISSION OF KG&D.

WRITTEN DIMENSIONS ON THIS DRAWING SHALL HAVE PRECEDENCE OVER SCALED DIMENSIONS. CONTRACTOR SHALL VERIFY AND BE RESPONSIBLE FOR ALL DIMENSIONS AND CONDITIONS ON THE JOB AND THIS OFFICE MUST BE NOTIFIED OF ANY VARIATIONS FROM DIMENSIONS AND CONDITIONS SHOWN BY THESE DRAWINGS. SHOP DETAILS MUST BE SUBMITTED TO THIS OFFICE FOR APPROVAL BEFORE PROCEEDING WITH FABRICATION.

LEGAL NOTICE: ALTERATIONS BY ANY PERSON, IN ANY WAY, OF ANY ITEM CONTAINED ON THIS DOCUMENT, UNLESS ACTING UNDER THE DIRECTION OF THE LICENSED ARCHITECT WHOSE PROFESSIONAL SEAL IS AFFIXED HERETO, IS A VIOLATION OF TITLE VII, SECT. 65.5 (b) OF NEW YORK STATE LAW.

© COPYRIGHT KAEYER, GARRENT, & DAVIDSON, PC
ALL RIGHTS RESERVED

Professional Seal

No.	Date	Issue
	11/01/2021	ISSUE FOR BID
	08/24/2021	NYSED ADDENDUM 1
	07/14/2021	CONST. DOCS - FOR NYSED
	12/15/2020	DESIGN DEVELOPMENT
	08/31/2020	SCHEMATIC DESIGN

Sheet Title

EROSION CONTROL AND REMOVALS PLAN

Job No.	Date
2018-1071	8/30/2020
Scale: 1" = 20'	Drawn / Checked MEU/AT

Sheet No.

C101

Z:\EXDATA\2018 KG&D - 35 Dennis\CD\Eng. 11/12/2021 8:18:29 AM, author: 11